PP APPROVAL RECORD

Planning Permission

Karur district, Tamil Nadu

APPROVAL TYPE
Building Plan

ISSUING AUTHORITY
Rural Panchayat

The approval as the planning authority issued it, reproduced in full behind this page.

An approval speaks to what was sanctioned, not to what was built. Completion is a separate record.

Verified RealEstate™
3/350/2 Mettukuppam,
OMR Thoraipakkam,
Chennai 600 097, India


hello@verified.realestate
+91 9996 12 9996
verified.realestate

PLAN SHOWING THE PROPOSED CONSTRUCTION OF R.C.C. ROOF COMMERICAL BUILDING IN GROUND FLOOR IN S.F.NO :40/4A, AT CHINTHALAVADI PRIMARY AGRICULTYRAL COOPERATIVE CREDIT SOCIETIES CHINTHALAVADI VILLAGE, KRISHNARAYAPURAM TALUK AND KARUR DISTRICT.

NAME OF THE OWNER : Mr.K.ABUL AJESS (SECRETARY),


Detailed Plan:

SCALE (1:100)

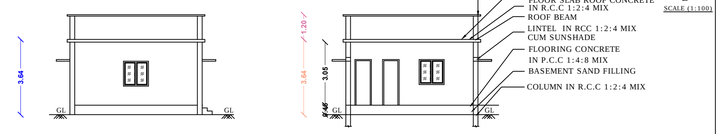

ELEVATION

CROSS SECTION ON "A-A"

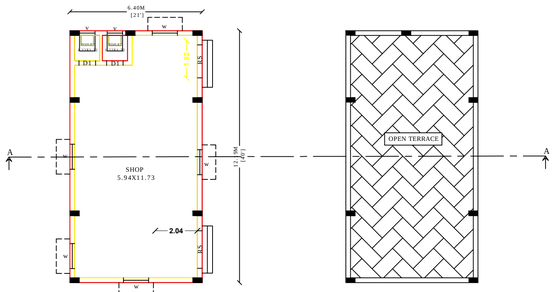

FLOOR - GROUND

PRO. GROUND FLOOR PLAN


FLOOR - TERRACE

PRO. TERRACE FLOOR PLAN

SCALE (1:100)


SITE PLAN:

SCALE (1:100)

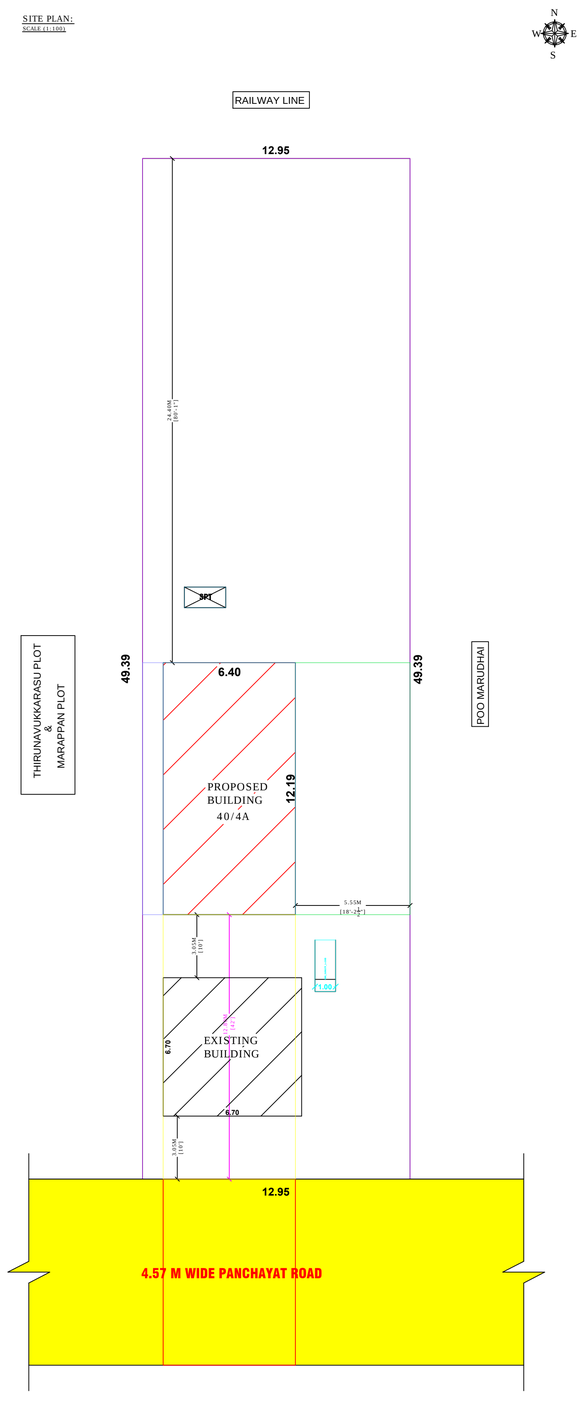

KEY PLAN:

NOT TO SCALE:

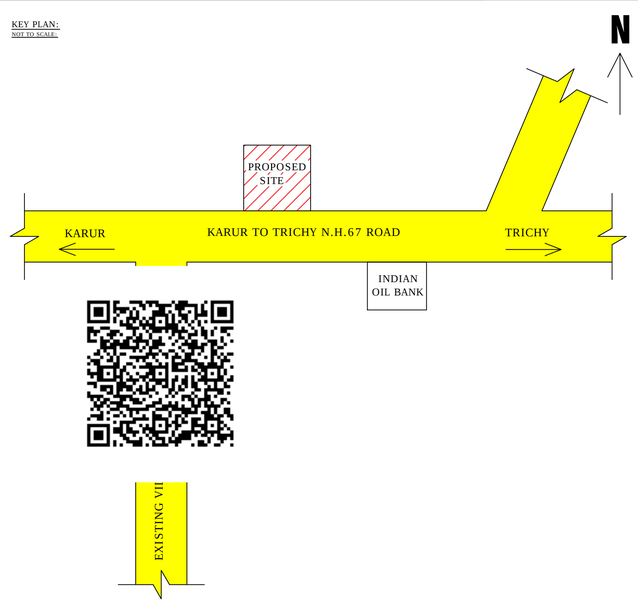

APPROVAL AUTHORITY:

SCHEDULE OF JOINERIES

REFERENCE		IN FEET	IN METER
MD	MAIN DOOR	4'0"X7'0"	1.21X2.13
D1	DOOR	3'3"X7'0"	1.00X2.13
D2	DOOR	2'6"X7'0"	0.76X2.13
O	OPEN	3'3"X7'0"	1.00X2.13
FG	FIXED GLASS	3'3"X6'0"	1.00X1.82
W	WINDOW	4'0"X4'0"	1.21X1.21
V	VENTILATOR	3'3"X3'0"	1.00X0.92

	SQ.FT	SQ.M
EXISTING BUILDING	483.19	44.89

AREA OF CALCULATION

	SQ.FT	SQ.M
AREA OF PLOT EXTENT	7840.71	728.42
FMB/PLR PLOT EXTENT	7534.80	700.00
SUPER IMPOSED PLOT BOUNDARY	7534.80	700.00
AREA OF RCC BUILDING G.F	839.69	78.01
AREA OF OPEN SPACE	6695.10	621.99
CARPET AREA OF G.F	742.50	68.98
PERCENTAGE OF SITE COVERAGE		- 11.14. %
FLOOR SPACE INDEX [NON PREMIUM]		- 0.11

PARKING

NO.OF OPEN CAR PARKING (2.5X5.00) - 0 NOS.

NO.OF OPEN TWO WHEELER PARKING (1.0X2.00) - 0 NOS.

COLORS INDEX

EXISTING ROAD SHOWN IN -

BOUNDARY SHOWN IN -

PRO.BUILDING SHOWN IN -

RAIN WATER COLLECTION TANK -


NAME OF THE OWNER :


Mr.K.ABUL AJESS (SECRETARY),


REGISTERED ARCHITECT/ ENGINEER :

Er.T. Karthick DCE.,
Consulting / Registered Engineer
DTCP-Reg.no:RE/Gr-III/006/Karur/Nov/2022
No.1 Engineer Arcade, 5thCross,
Sengunthapuram, Karur - 639002.
Mobile: 8248205054.

NOT TO SCALE

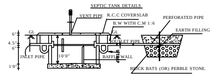

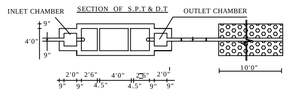


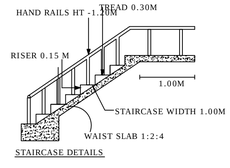


STAIRCASE DETAILS

RAIN WATER COLLECTION TANK


COLLECTION OF RAIN WATER FROM BUILDING

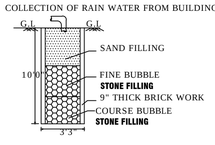




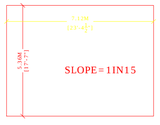

SECTION ON RAIN WATER COLLECTION TANK SOLAR WATER HEATING SYSTEM

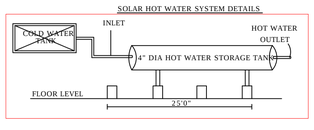

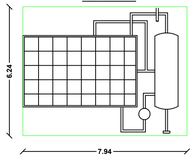

PLAN INFO

AS_AT_SITE = 639.60

FMB_OR_PLR = 728.42

AS_PER_DOCUMENT = 728.42

PLOT_AREA_M2 = 728.42

SINGLE_FAMILY_BLDG = NO

CRZ = NO

SECURITY_ZONE = NO

ACCESS_WIDTH_M = 9.00

WHETHER_GOVT_OR_AIDED_SCHOOL = NO

ROAD_WIDTH = 12.19

ROAD_LENGTH = 250.00

AVG_PLOT_DEPTH = 24.38

AVG_PLOT_WIDTH = 12.95

LAND_USE_ZONE = COMMERCIAL

PLOT_NO = 40/4A

DISTRICT = KARUR

RWH_DECLARED = YES

AREA_TYPE = OTHERS

BUILDING_NEAR_TO_RIVER = NO

BUILDING_NEAR_MONUMENT = NO

BUILDING_NEAR_GOVT_BLDG = NO

OSR_APPLICABLE = NO

PROVISION_FOR_GREEN_BUILDINGS_AND_SUSTAINABILITY = YES

FIRE_PROTECTION_AND_FIRE_SAFETY_REQUIREMENTS = YES

NOC_FOR_CONSTRUCTION_NEAR_MONUMENT = NO

JURISDICTION_TYPE = PANCHAYAT UNION

OSR_SURR_BUYBACK_RETAIN = BUYBACK

PREMIUM_FSI_REQUIRED = NO

IS_APPROVED_LAYOUT = NO

PATTA_NO = 4721

TALUK = KRISHNARAYAPURAM

ROAD_WIDTH = 9.00

SURVEY_NO = SF NO 40/4A

IS_SWIMMING_POOL_EXISTS = NO

IF_HERITAGE_TOWN_LESSTHAN_1KM_RADIUS = YES

IS_APPROVED_LAYOUT = YES

OSR_SURRENDER_OR_BUYBACK = YES

BLOCK_1_B-SHOP_MEMBER_COUNT=2

BLOCK_1_B-PCO_MEMBER_COUNT = 0

THE LANDLENS SUITE

Eight ways to know a piece of land before you pay for it.

This report covers one part of the picture. These cover the rest, drawn from the same government records, for any property in Tamil Nadu.

LandLens One
Ask anything about a property and get an answer grounded in live government records, with the sources shown.
/landlens/one

Verify My Land
Every record check run on one property and returned as a single report.
/landlens/verify-my-land

Legal Opinion
An advocate's written opinion on the title, built on the records we pull for it.
/landlens

One Map
Every layer on one map: the parcel, its boundary, zoning, water bodies and what sits around it.
/landlens/one/map

PriceMap
What land actually changed hands for around this plot, taken from the registered deeds.
/landlens/pricemap

Build Scope
What you are allowed to build here: floor space, height, coverage and setbacks.
/landlens/build-scope

Property Tracker
Watch a property and hear about it when something new is registered against it.
/landlens/property-tracker

Deal Room
Run the transaction in one place: documents, stamping, signatures and the parties.
/landlens/deal-room

FREE TOOLS · NO ACCOUNT NEEDED

Twenty-four checks you can run yourself, at no cost.

Records and verification

The registers themselves, read for you.

- Encumbrance Certificate
- Patta and Chitta
- Field Measurement Sketch
- EC Analyzer
- Bank charge check
- Court case search
- Seller background check
- Approval check by survey

Value and duty

What it is worth and what it costs to register.

- Guideline value by street
- Guideline value by survey
- Stamp duty and registration fees
- Capital gains
- Floor space index
- Area unit converter

Zoning and land use

What the plan says can happen on this land.

- Land use zone finder
- CMDA land use check
- Coastal regulation zone
- Master plan check
- Water bodies finder
- Airport height clearance

Registers and directories

Who holds it, and which office keeps the record.

- Find your registering office
- Temple property check
- Waqf property check
- RERA register

Every free tool
/tools

Services we run for you
/services

The LandLens suite
/landlens/one

Verified RealEstate™

Every claim in this document traces back to a government record.

- Legal opinions, due diligence and title verification
- Building plan, layout and sub-division approvals
- Completion and occupancy certificates, regularisation
- Escrow, negotiation and NRI property management
- Land survey, soil testing, architecture and construction

Verified RealEstate
3/350/2 Mettukuppam,
OMR Thoraipakkam,
Chennai 600 097, India
hello@verified.realestate
+91 9996 12 9996

Prepared from the registers named on the page each finding sits on. Where a register could not be read, this document says so in its place rather than leaving the gap to be read as a clean result.