

PP

APPROVAL RECORD

# Planning Permission

Karur

Karur district, Tamil Nadu

APPROVAL TYPE

**Building Plan**


ISSUING AUTHORITY

**DTCP**

The approval as the planning authority issued it, reproduced in full behind this page.


An approval speaks to what was sanctioned, not to what was built. Completion is a separate record.

SCALE 1: 100

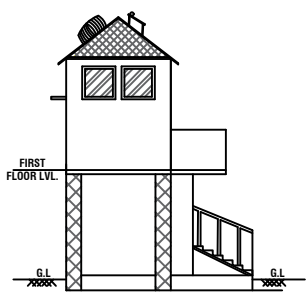


ELEVATION

BLOCK -1

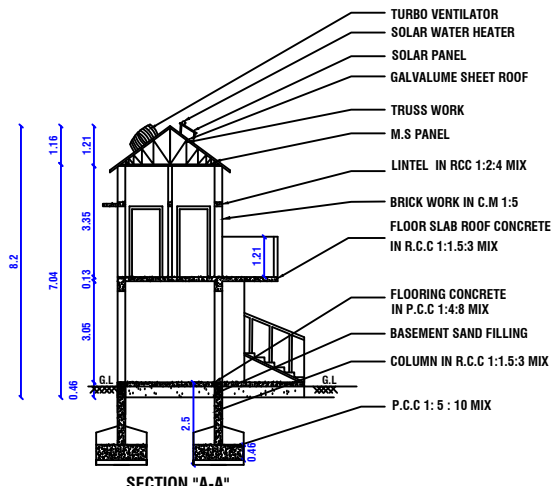


SECTION "A-A"

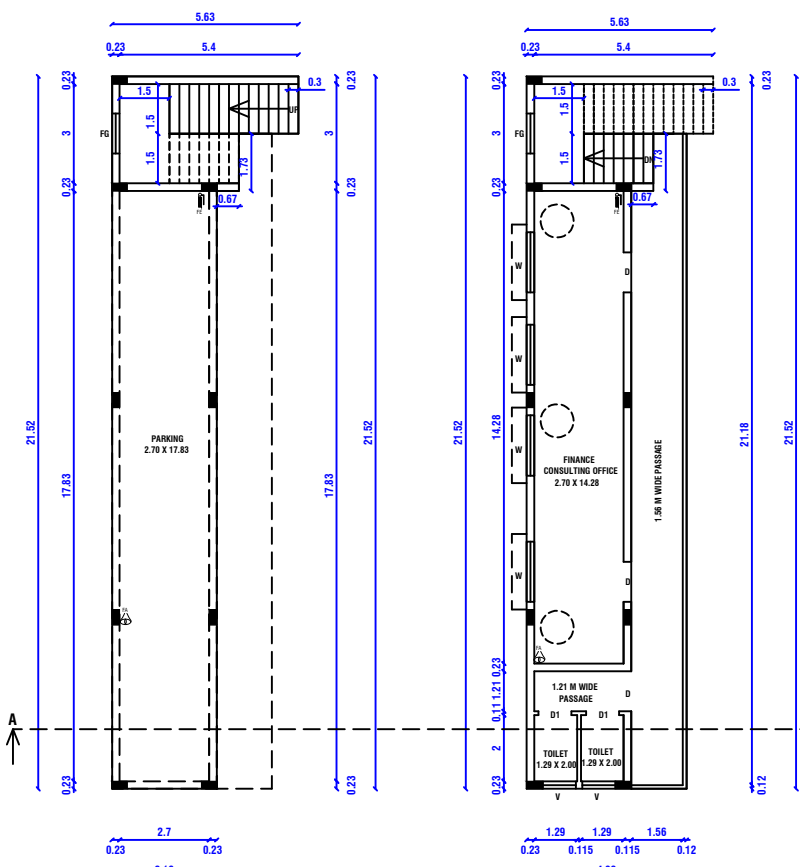

BLOCK - 1  
FLOOR - STILT  
STILT FLOOR PLAN


BLOCK - 1  
FLOOR - FIRST  
FIRST FLOOR PLAN

SCALE 1: 100

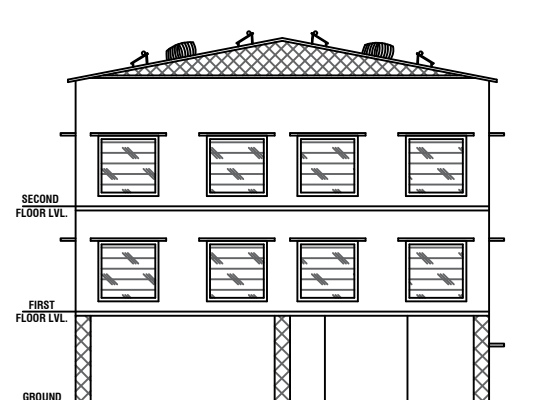


ELEVATION


BLOCK -2

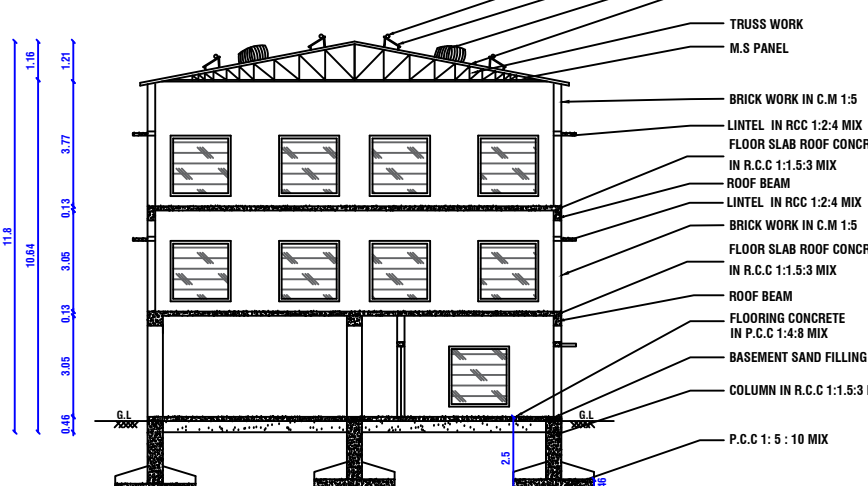


SECTION "A-A"

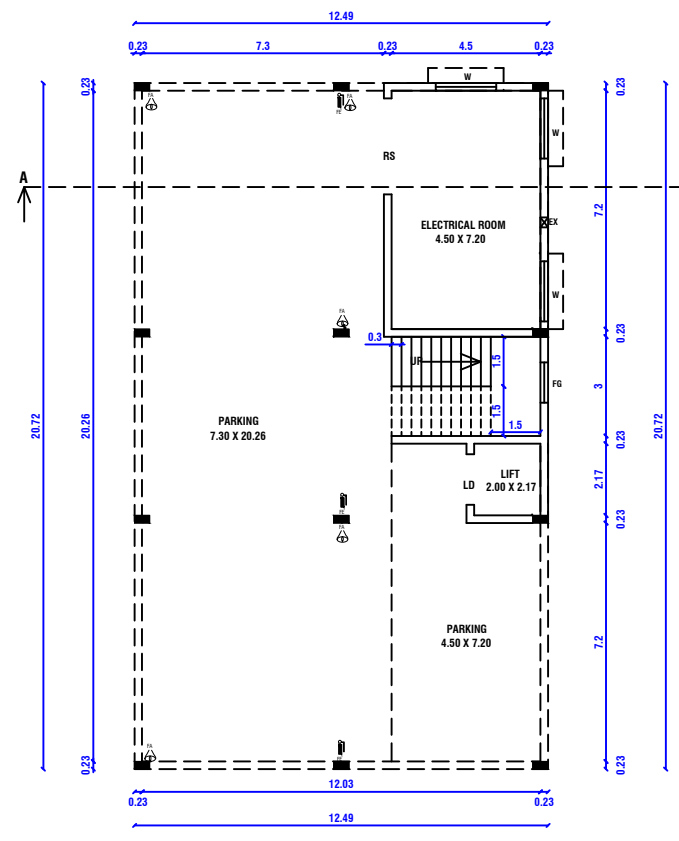

BLOCK - 2  
FLOOR - STILT  
STILT FLOOR PLAN

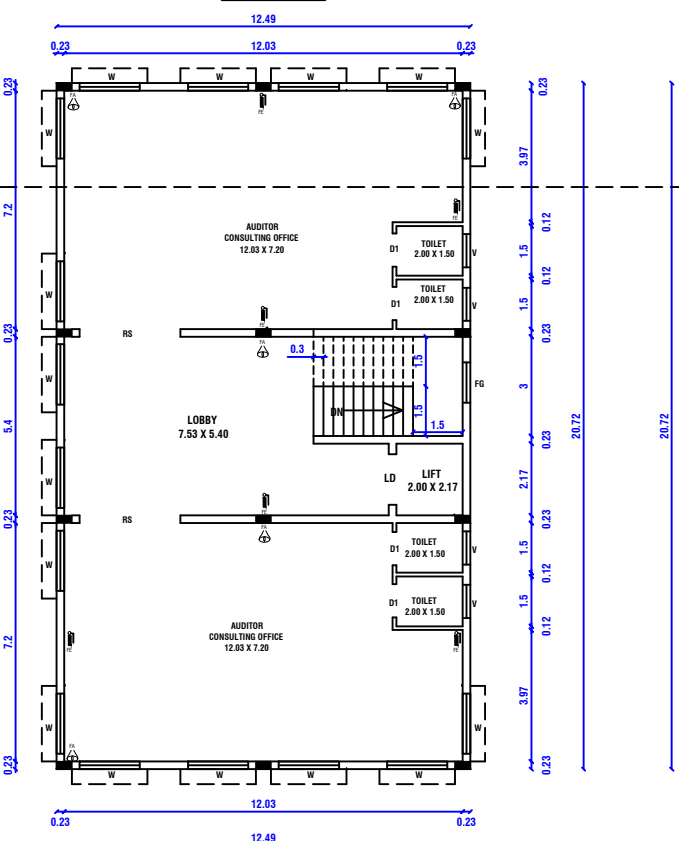

BLOCK - 2  
FLOOR - FIRST  
FIRST FLOOR PLAN

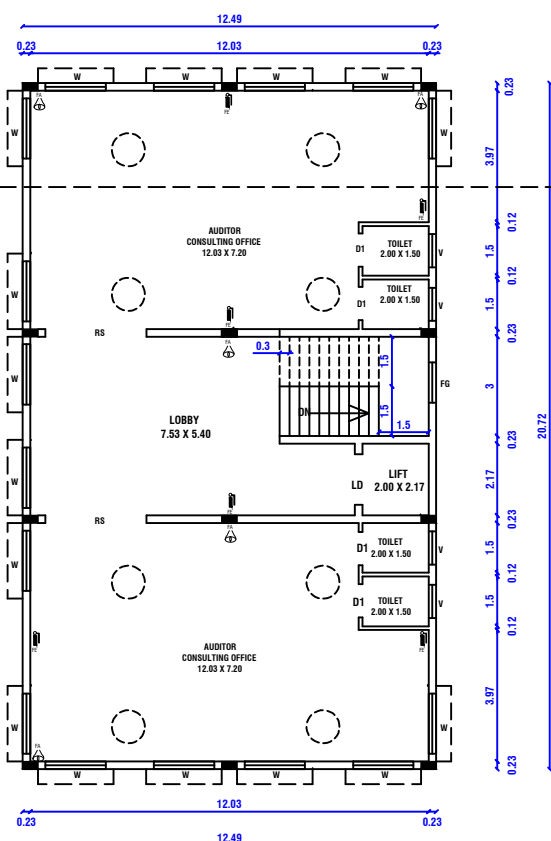


BLOCK - 2  
FLOOR - SECOND  
SECOND FLOOR PLAN




| SITE PLAN AND FLOOR PLAN ( BLOCK 1 AND 2 )   |                                                      |   |                          | SCALE 1:100   |
|---|------------------------------------------------------|---|--------------------------|---|
| PLAN SHOWING THE PROPOSED CONSTRUCTION OF A R.C.C. AND GI SHEET ROOF BUILDING FOR PROFESSIONAL CONSULTING OFFICE (FINANCE AND AUDITOR OFFICE) IN STILT, FIRST AND SECOND FLOORS IN S.F.NO 403/3C3B, PLOT NO:2,3,4, AT PERIYAR NAGAR, L.N.S VILLAGE, KARUR CITY MUNICIPAL CORPORATION, KARUR TALUK AND DISTRICT.   |                                                      |   |                          |   |
| THIS PLOT REGULARIZED NO - Rec NO: 418/2024/F2, DT:19.02.2024,S.P.F.No:1455.   |                                                      |   |                          |   |
| TAX ASSESSMENT NO (VACANT LAND NO):- 082/026/902756   |                                                      |   |                          |   |
| AREA DETAILS   |                                                      |   |                          |   |
| SURVEY NO   |                                                      | AREA AS PER DOCUMENT IN SQ.MT   |                          | REMARKS   |
| PLOT NO : 2   |                                                      | 238.66   |                          | CLUBBED IN S.F.NO: 403/3C3B                                                                                    |
| PLOT NO : 3   |                                                      | 242.47   |                          |   |
| PLOT NO : 4   |                                                      | 246.66   |                          |   |
| TOTAL AREA   |                                                      | 727.79   |                          |   |
| AREA OF THE SITE AS PER PATTI   |                                                      | - 727 SQMT   |                          |   |
| AREA OF THE SITE AS PER SITE   |                                                      | - 723.16 SQMT   |                          |   |
| SL.NO   | FLOOR NAME                                           | F.S.I. AREA in Sq.mt   | NON F.S.I. AREA in Sq.mt | TOTAL BUILTUP AREA in Sq.mt                                                                                    |
| 1   | BLOCK -1 - SILT FLOOR (PARKING)                      | ---   | 73.44                    | 73.44   |
|   | BLOCK -1 - FIRST FLOOR (FINANCE CONSULTING OFFICE)   | 105.48   | ---                      | 105.48   |
| 2   | BLOCK -2 - SILT FLOOR (PARKING)                      | ---   | 258.79                   | 258.79   |
|   | BLOCK -2 - FIRST FLOOR (AUDITOR CONSULTING OFFICE )  | 258.79   | ---                      | 258.79   |
|   | BLOCK -2 - SECOND FLOOR (AUDITOR CONSULTING OFFICE ) | 258.79   | ---                      | 258.79   |
| 3.   | TOTAL AREA                                           | 623.06   | 332.23                   | 955.29   |
| FLOOR SPACE INDEX   |                                                      | PERCENTAGE OF SITE COVERAGE REFERENCE :-   |                          |   |
| FSI = $\frac{\text{BLOCK 1+2}}{\text{TOTAL SITE AREA}}$   |                                                      | $= \frac{\text{TOTAL AREA OF GF}}{\text{SITE AREA}} \times 100$   |                          | EXISTING ROAD SHOWN IN -    |
| FSI = $\frac{623.06}{727} = 0.85$   |                                                      | $= \frac{332.23}{727} \times 100 = 45.69\%$   |                          | BOUNDARY SHOWN IN -         |
| FSI = 0.85 < 2.00   |                                                      |   |                          | PRO.BUILDING SHOWN IN -     |
|   |                                                      |   |                          | DRIVEWAY                    |
|   |                                                      |   |                          | RAIN WATER PERCULATION BED  |
|   |                                                      |   |                          | TURBO VENTILATOR            |
| SCHEDULE OF JOINERIES:-   |                                                      | PARKING REQUIREMENTS:-   |                          |   |
| REFERENCE   | IN METER                                             | PARTICULARS   |                          | No's   |
| RS ROLLING SHUTTER   | 2.90 X 2.44                                          |   |                          |   |
| D DOOR   | 1.21 X 2.13                                          |   |                          |   |
| D1 DOOR   | 1.00 X 2.13                                          | CAR PARKING - REQUIRED   |                          | 7   |
| LD LIFT DOOR   | 1.52 X 2.13                                          | CAR PARKING - PROVIDED   |                          | 6 + 1 PH   |
| W WINDOW   | 1.82 X 1.82                                          | TWO WHEELER PARKING - REQUIRED   |                          | 27   |
| V VENTILATOR   | 1.00 X 0.61                                          | TWO WHEELER PARKING - PROVIDED   |                          | 28 + 2 PH   |
| FG FIXED GLASS   | 1.21 X 2.13                                          |   |                          |   |
| EX EXHAUSTED FAN - 12" DIA   |                                                      |   |                          |   |
| NOTE:   |                                                      |   |                          |   |
| <ul style="list-style-type: none"><li>• ALL DIMENSIONS ARE IN METER</li><li>• EXHAUST FAN [MECHANICAL VENTILATION] TO BE PROVIDED</li><li>• STORM WATER DRAINAGE SYSTEM PROVIDED.</li><li>• RAIN WATER HARVESTING/CONSERVATION OF RAIN WATER STRUCTURES TO BE PROVIDED.</li><li>• BATH AND WASH BASIN WATER TREATED AND REUSE TO TOILET AND GARDENING PURPOSE.</li><li>• RAIN WATER RECYCLING SYSTEM TO BE PROVIDED.</li><li>• FIRE PROTECTING AND FIRE EXTINGUISHER SYSTEM PROVIDE.</li><li>• FE- FIRE SAFETY MEASURES PROVIDED.</li><li>• FA- FIRE ALARM PROVIDED</li><li>• EMERGENCY ALARM TO BE PROVIDE.</li><li>• 1/3<sup>rd</sup> AREA OF THE TOTAL TERRACE AREA TO BE RESERVED FOR ERECTING SOLAR PHOTO VOLTAIC PANELS</li><li>• LIGHTENING PROTECTION TO BE PROVIDED.</li><li>• SOLAR ASSISTED WATER HEATING SYSTEM TO BE PROVIDED.</li><li>• SOLID WASTE TUB TO BE PROVIDED.</li><li>• SULLAGE WATER USE TO GARDEN PURPOSE.</li><li>• DRINKING WATER FACILITIES AS PER CORPORATION NORMS PROVIDED.</li><li>• INSTALLATION OF CCTV UNITS PROVIDED.</li><li>• ACOUSTICS, SOUND INSULATION and NOISE CONTROL SYSTEM TO BE PROVIDED.</li></ul> |                                                      |   |                          |   |
| NAME OF THE OWNER :   |                                                      |   |                          |   |
| Mr.R.SIVAPRAKASAM, S/o Mr.RAMASAMY.   |                                                      |   |                          |   |
| REGISTERED ENGINEER   |                                                      | REGISTERED STRUCTURAL ENGINEER   |                          |   |
| <br>E.R.A.RAM PRASANTH B.E.P.G.Dip (VAL)-<br>Consulting Engineer /Regd Engineer<br>DTCP-Trichy-Reg.no. RE/GR-ILTR/MAY/2019/001<br>KMC-Reg.no. 082/L/S/2019/00002<br>No : 17, Sengunthapuram First Cross,<br>Near Bank of India, KARUR - 639 002.<br>Mob : 96987 12221, office : 9698612221   |                                                      | <br>Er. S.ELAMATHI, M.TECH(Struc), AMIE,MISE.,<br>Dist. Panel Engineer Class 1A(G/168582017),<br>DTCP Regd. StructuralEngineer Grade-1,<br>Reg.No: SE/GR-1/TR/MAY 2019/004,<br>Chief Executive,<br>COGIPRO DESIGN AND CONSTRUCTION<br>Padma Tower 2nd Floor, 43, Coval Road, KARUR-639 002. |                          |   |
| REGISTERED CONSTRUCTION ENGINEER   |                                                      | REGISTERED GEOTECHNICAL ENGINEER   |                          |   |
| <br>Er.M.ARUNKUMAR B.E.,<br>Registered Construction Engineer<br>DTCP-Reg.No. RCE/001/KRR/JAN/2024<br>No : 17, Sengunthapuram First Cross,<br>Behind Hotel Royal Grand, Karur- 2.<br>Mob : 98432 21499   |                                                      | <br>C.RAMAMOORTHY, M.E.<br>Registered Geotechnical Engineer<br>Reg No:RGTE/DTCP/TRICHY/MAY2022/357<br>No:7/263,F-19, Sennimalaipalayam,<br>Ganapathipalayam, Tirupur - 641 605.<br>Ph:98940 26477/99522 73304.                                                                              |                          |   |

NOT TO SCALE

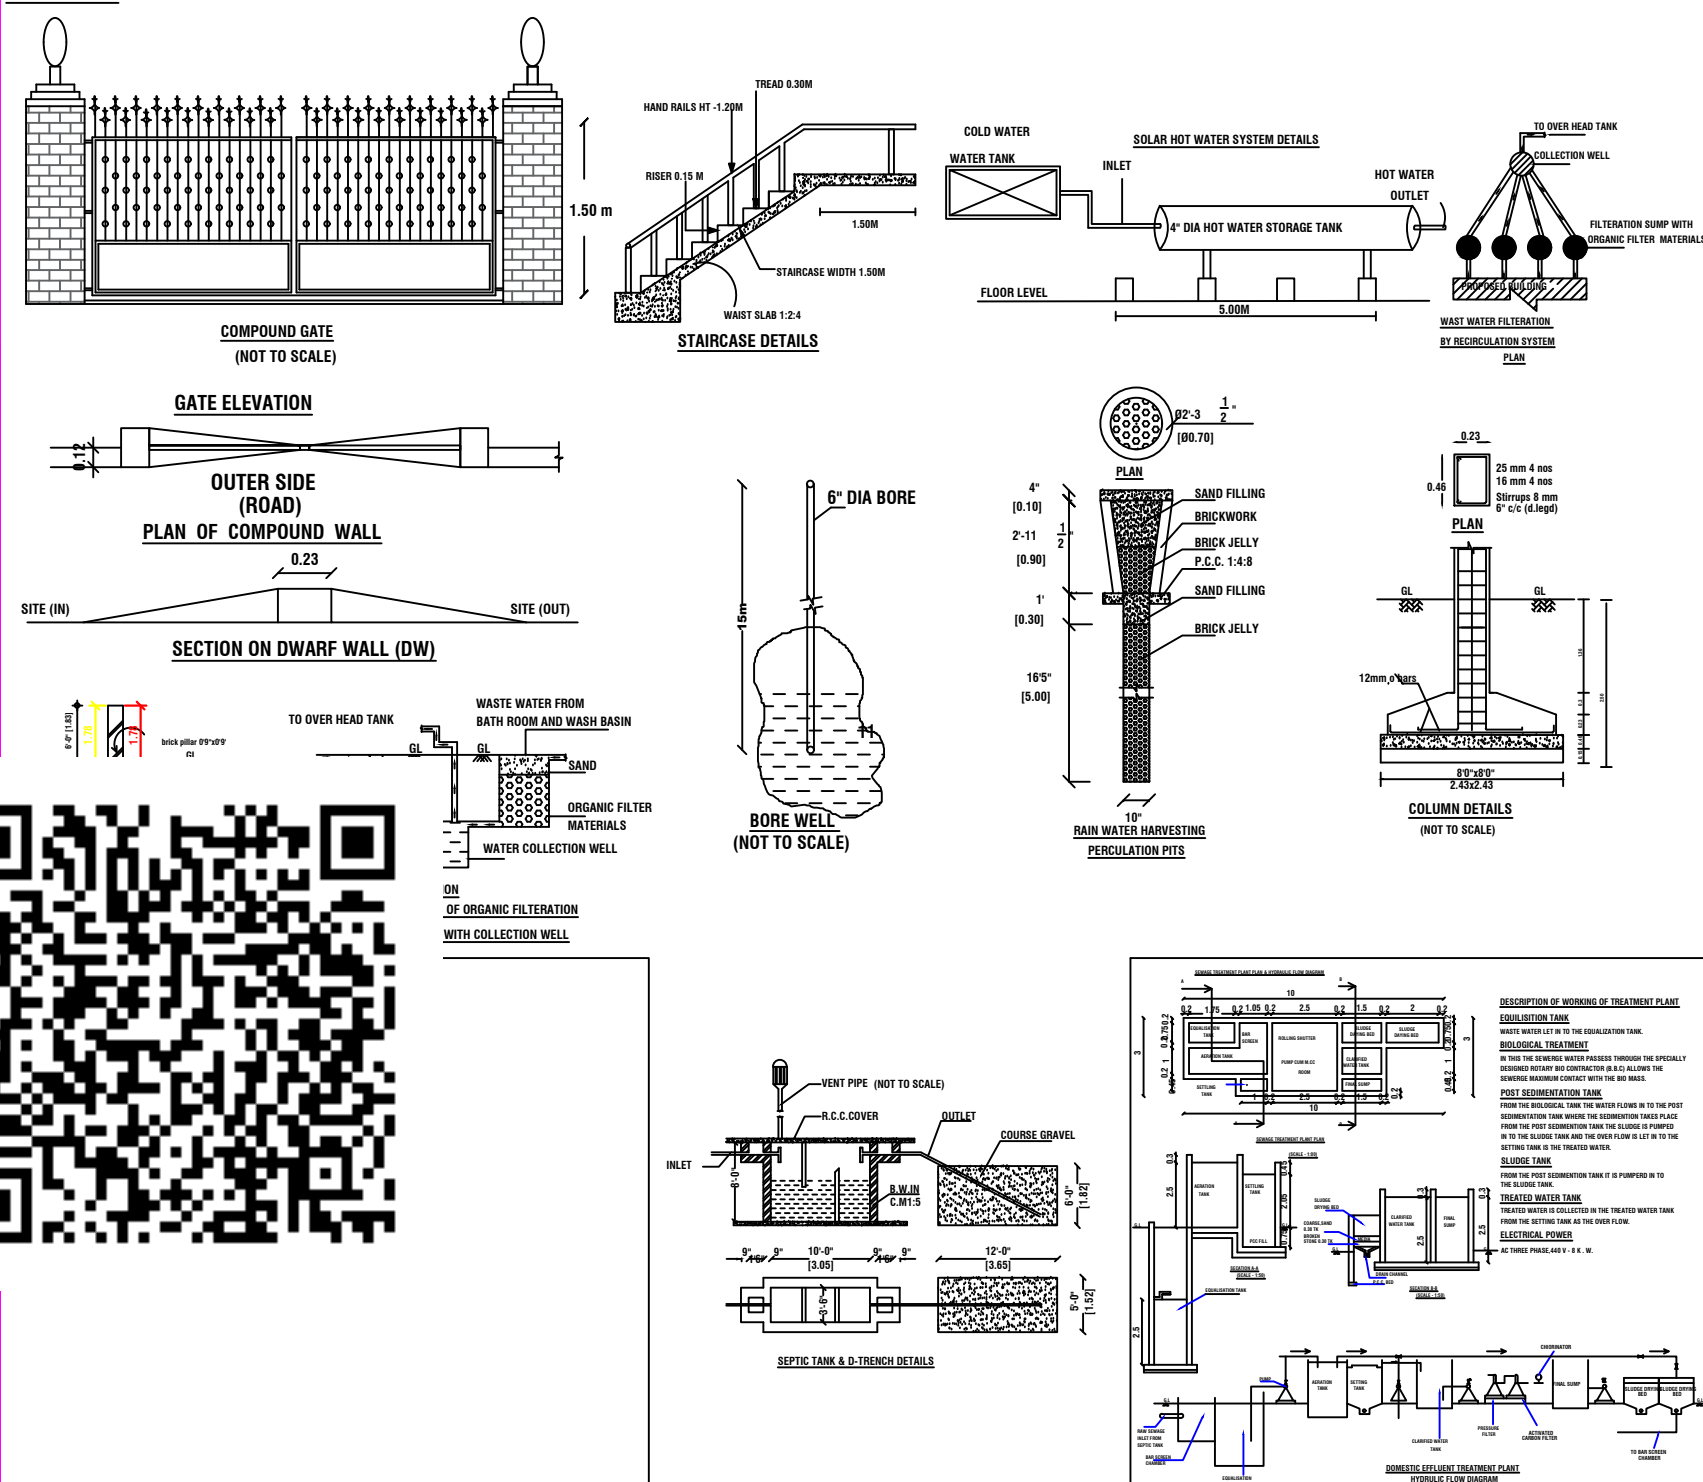

SCALE 1: 100

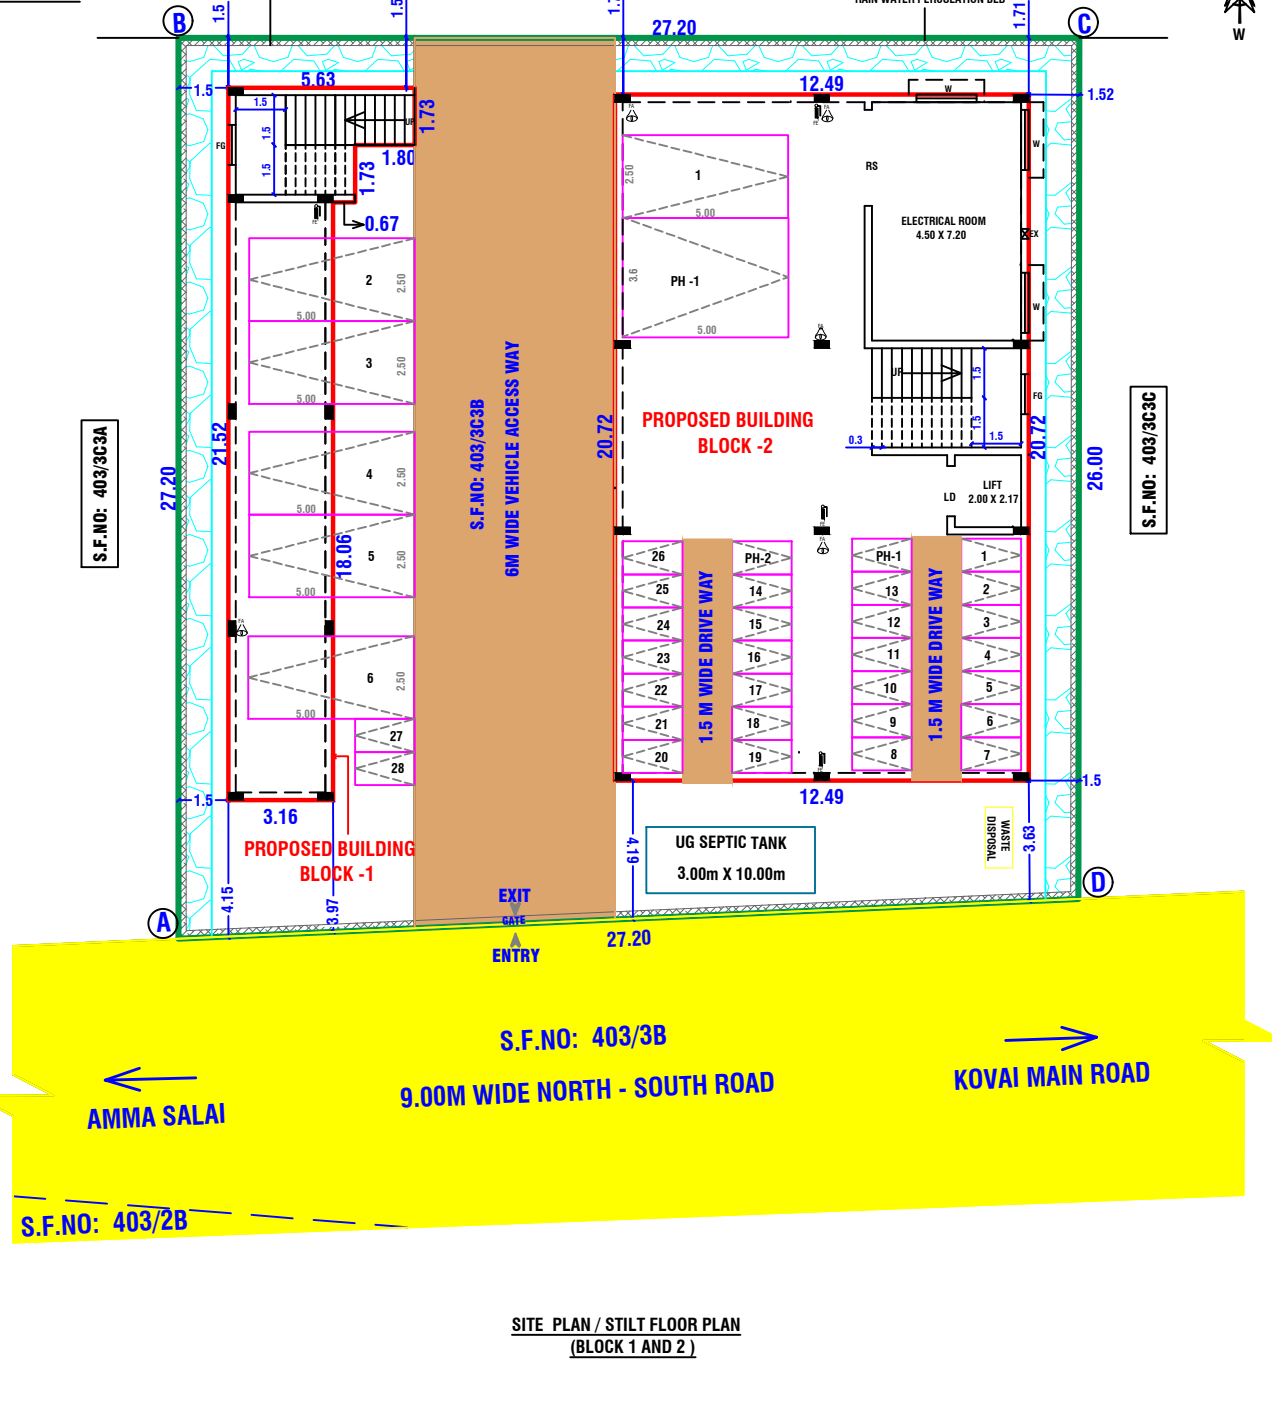

# Eight ways to know a piece of land before you pay for it.

This report covers one part of the picture. These cover the rest, drawn from the same government records, for any property in Tamil Nadu.

## LandLens One

Ask anything about a property and get an answer grounded in live government records, with the sources shown.

[/landlens/one](#)



## Verify My Land

Every record check run on one property and returned as a single report.

[/landlens/verify-my-land](#)



## Legal Opinion

An advocate's written opinion on the title, built on the records we pull for it.

[/landlens](#)



## One Map

Every layer on one map: the parcel, its boundary, zoning, water bodies and what sits around it.

[/landlens/one/map](#)



## PriceMap

What land actually changed hands for around this plot, taken from the registered deeds.

[/landlens/pricemap](#)



## Build Scope

What you are allowed to build here: floor space, height, coverage and setbacks.

[/landlens/build-scope](#)



## Property Tracker

Watch a property and hear about it when something new is registered against it.

[/landlens/property-tracker](#)



## Deal Room

Run the transaction in one place: documents, stamping, signatures and the parties.

[/landlens/deal-room](#)



# Twenty-four checks you can run yourself, at no cost.

## Records and verification

The registers themselves, read for you.

Encumbrance Certificate

Patta and Chitta

Field Measurement Sketch

EC Analyzer

Bank charge check

Court case search

Seller background check

Approval check by survey

## Value and duty

What it is worth and what it costs to register.

Guideline value by street

Guideline value by survey

Stamp duty and registration fees

Capital gains

Floor space index

Area unit converter

## Zoning and land use

What the plan says can happen on this land.

Land use zone finder

CMDA land use check

Coastal regulation zone

Master plan check

Water bodies finder

Airport height clearance

## Registers and directories

Who holds it, and which office keeps the record.

Find your registering office

Temple property check

Waqf property check

RERA register



Every free tool  
/tools



Services we run  
for you  
/services



The LandLens  
suite  
/landlens/one



# Every claim in this document traces back to a government record.

---

Legal opinions, due diligence and title verification

---

Building plan, layout and sub-division approvals

---

Completion and occupancy certificates, regularisation

---

Escrow, negotiation and NRI property management

---

Land survey, soil testing, architecture and construction

---

**Verified RealEstate**  
3/350/2 Mettukuppam,  
OMR Thoraipakkam,  
Chennai 600 097, India  
[hello@verified.realestate](mailto:hello@verified.realestate)  
+91 9996 12 9996

Prepared from the registers named on the page each finding sits on. Where a register could not be read, this document says so in its place rather than leaving the gap to be read as a clean result.

