PP APPROVAL RECORD

Planning Permission

Karur district, Tamil Nadu

APPROVAL TYPE
Building Plan

ISSUING AUTHORITY
Rural Panchayat

The approval as the planning authority issued it, reproduced in full behind this page.


An approval speaks to what was sanctioned, not to what was built. Completion is a separate record.

Verified RealEstate™
3/350/2 Mettukuppam,
OMR Thoraipakkam,
Chennai 600 097, India


hello@verified.realestate
+91 9996 12 9996
verified.realestate

PLAN SHOWING THE PROPOSED CONSTRUCTION OF R.C.C ROOF GROUND FLOOR RESIDENTIAL BUILDING IN NATHAM S.F.NO: 524/5 (NEW), 524/PART (OLD), PERUMAL KOVIL NEAR, KOYAMPALLI VILLAGE & PANCHAYAT, MANMANGALAM TK & KARUR DT.

APPLICANT: Mr.S.LAKSHMINARAYANAN S/O Mr.SEENIVASAN

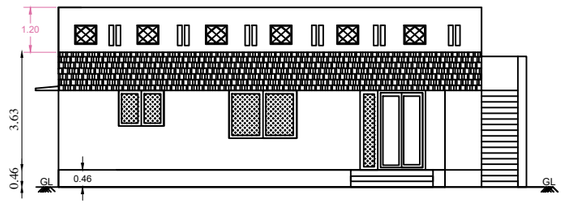

ELEVATION

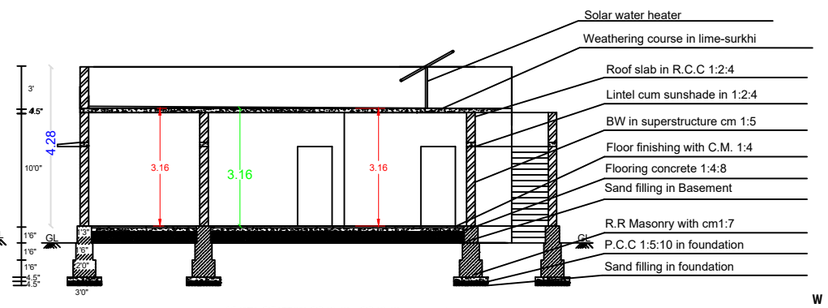


SECTION ON A-A

LOCATION PLAN

N


10°57'58.8"N 78°07'51.4"E

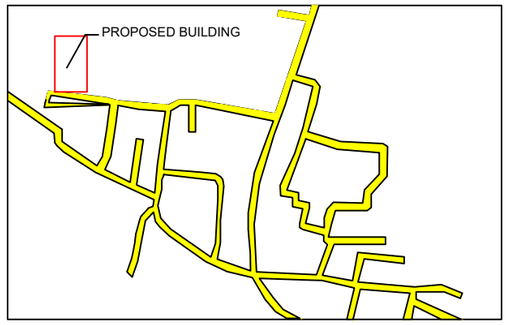

AUTHORIZED BARCODE :


NOTE:-

* ALL DIMENSIONS ARE IN METRE
* ALL ROUND COMPOUND WALL PROVIDED.
* RAINWATER PERCOLATION PITS PROVIDED ALL ROUND THE SITE.
* S.T.P PROVIDED IN THE SE CORNER OF THE SITE.
* SUMP AND FIRE SUMP PROVIDED.
* LIGHTNING CONDUCTOR PROVIDED IN THE ROOF.
* FIRE EXTINGUISHER & EMERGENCY ALARM IS PROVIDED.
* BORE WELL WITH MOTAR, WATER TANK AND VILLAGE PANCHAYAT WATER SUPPLY WILL BE PROVIDED.
* SULLAGE WASTE FROM TOILET WILL BE CONNECTED INTO SEPTIC TANK.
* RAIN WATER PERCOLATION BED 1.0m WIDE PROVIDED AS PER GO (MS) NO: 138 DATED 11-02-02.
* RAIN WATER TAKEN TO THE BORE WELL THROUGH 150MM DIA PIPES
* SOLAR WATER HEATER WILL BE PROVIDED.

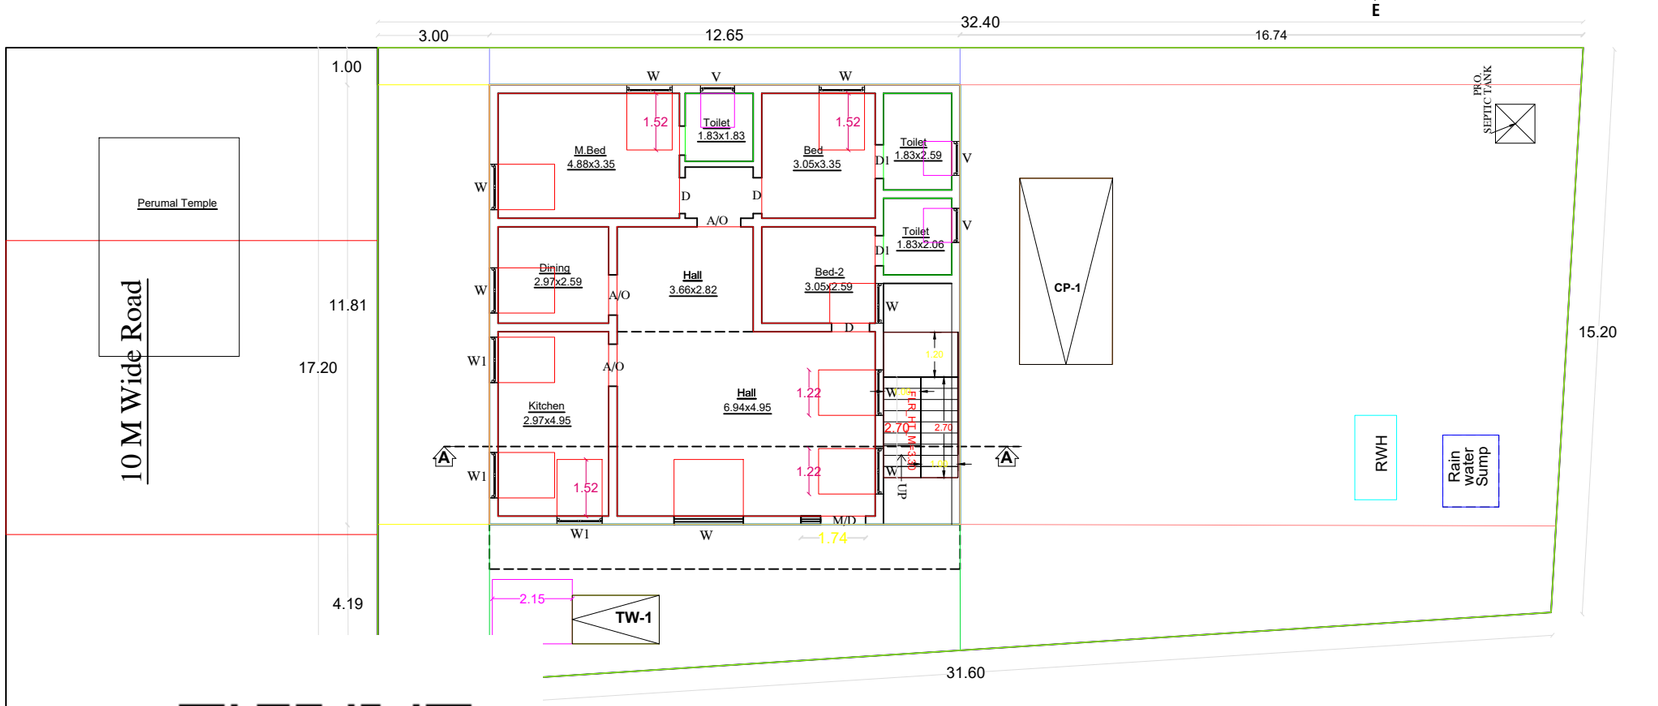

PLAN CUM GROUND FLOOR PLAN

S.F.NO.530, RANGANATHAN AGRICULTURE LAND

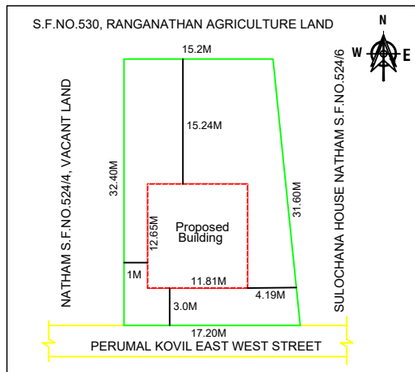

KEY PLAN (N.T.S)

COLOUR INDEX

PROPOSED	
ROAD	
SITE BOUNDARY	

SCHEDULE OF JOINERIES

REFERENCE		IN FEET	IN METER
MD	DOOR	5'0" X 7'0"	1.52 X 2.13
D1	DOOR	3'3" X 7'0"	1.00 X 2.13
O	OPEN	5'0" X 7'0"	1.54 X 2.13
W	WINDOW	5'0" X 5'0"	1.52 X 1.52
V	VENTILATOR	3'3" X 2'0"	1.00 X 0.61

PARKING DETAILS:

NO.OF OPEN CAR PARKING	-	1 No's.
NO.OF OPEN TWO WHEELER PARKING	-	1 No's.


AREA OF CALCULATION	SQ.FT	SQ.M
AREA OF PLOT EXTENT	5573.68	518.00
FMB/PATTA PLOT EXTENT	5573.68	518.00
AREA AS PER DOCUMENT	5573.68	518.00
SUPER IMPOSED PLOT BOUNDARY	5573.68	518.00
PROPOSSED G.F PLINTH AREA	1607.51	149.40
AREA OF OPEN SPACE	3966.17	368.60
PERCENTAGE OF SITE COVERAGE	-	29 %
FLOOR SPACE INDEX[NON PREMIUM]	-	0.29




STAIRCASE DETAILS




SEPTIC TANK DETAILS

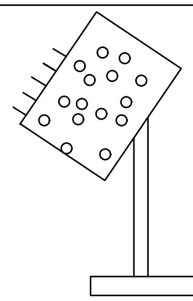


SOLAR LIGHT SYSTEM

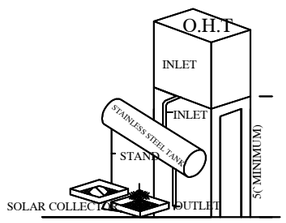

SOLAR WATER HEATING SYSTEM

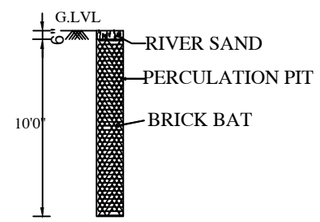

PERCULATION PIT

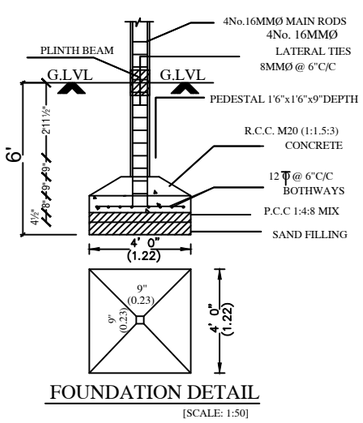

FOUNDATION DETAIL

[SCALE: 1:50]

OWNER'S SIGNATURE

Er. N. PANDIYARAJ, B.E.,M.Sc(REV).,M.I.E.,C.E.,A.I.V.,
Chartered Engineer, Approved Valuer, Consulting Civil Engineer,
Registered Engineer Grade - I : RE/Gr-1/006/Karur/May/2024
Karur Corporation, Reg.No : 082/LS/2019/00016
No. 37-E, KG Towers 2nd Floor, Canara Bank Upstars,
Covai Road, Karur - 639 002. Cell : 97154 42398

REGISTERED ENGINEER

THE LANDLENS SUITE

Eight ways to know a piece of land before you pay for it.

This report covers one part of the picture. These cover the rest, drawn from the same government records, for any property in Tamil Nadu.

LandLens One
Ask anything about a property and get an answer grounded in live government records, with the sources shown.
/landlens/one

Verify My Land
Every record check run on one property and returned as a single report.
/landlens/verify-my-land

Legal Opinion
An advocate's written opinion on the title, built on the records we pull for it.
/landlens

One Map
Every layer on one map: the parcel, its boundary, zoning, water bodies and what sits around it.
/landlens/one/map

PriceMap
What land actually changed hands for around this plot, taken from the registered deeds.
/landlens/pricemap

Build Scope
What you are allowed to build here: floor space, height, coverage and setbacks.
/landlens/build-scope

Property Tracker
Watch a property and hear about it when something new is registered against it.
/landlens/property-tracker

Deal Room
Run the transaction in one place: documents, stamping, signatures and the parties.
/landlens/deal-room

FREE TOOLS · NO ACCOUNT NEEDED

Twenty-four checks you can run yourself, at no cost.

Records and verification

The registers themselves, read for you.

- Encumbrance Certificate
- Patta and Chitta
- Field Measurement Sketch
- EC Analyzer
- Bank charge check
- Court case search
- Seller background check
- Approval check by survey

Value and duty

What it is worth and what it costs to register.

- Guideline value by street
- Guideline value by survey
- Stamp duty and registration fees
- Capital gains
- Floor space index
- Area unit converter

Zoning and land use

What the plan says can happen on this land.

- Land use zone finder
- CMDA land use check
- Coastal regulation zone
- Master plan check
- Water bodies finder
- Airport height clearance

Registers and directories

Who holds it, and which office keeps the record.

- Find your registering office
- Temple property check
- Waqf property check
- RERA register

Every free tool
/tools

Services we run for you
/services

The LandLens suite
/landlens/one

Verified RealEstate™

Every claim in this document traces back to a government record.

- Legal opinions, due diligence and title verification
- Building plan, layout and sub-division approvals
- Completion and occupancy certificates, regularisation
- Escrow, negotiation and NRI property management
- Land survey, soil testing, architecture and construction

Verified RealEstate
3/350/2 Mettukuppam,
OMR Thoraipakkam,
Chennai 600 097, India
hello@verified.realestate
+91 9996 12 9996

Prepared from the registers named on the page each finding sits on. Where a register could not be read, this document says so in its place rather than leaving the gap to be read as a clean result.