

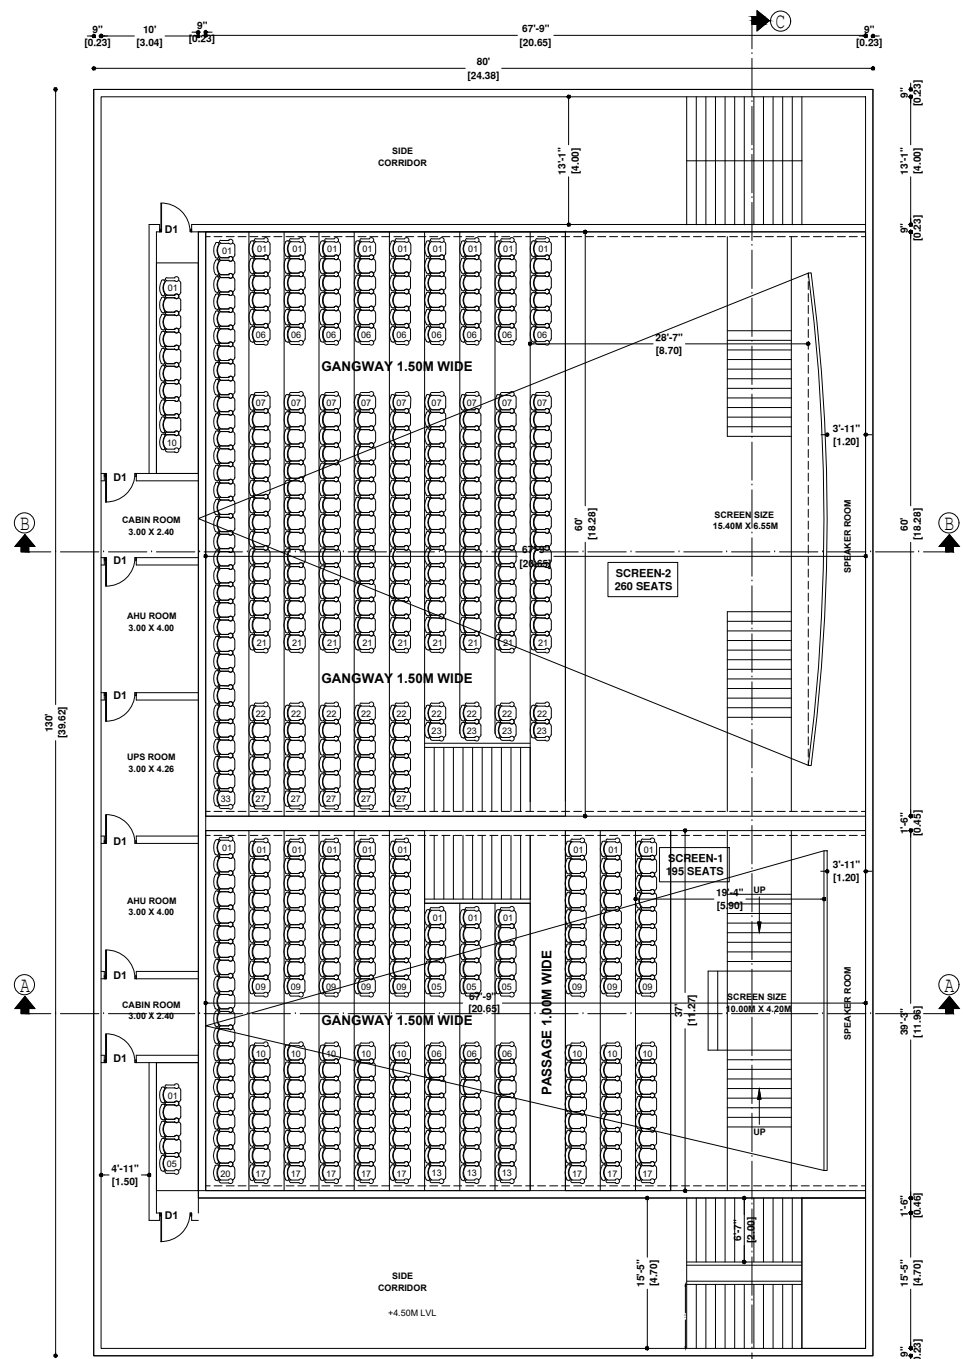
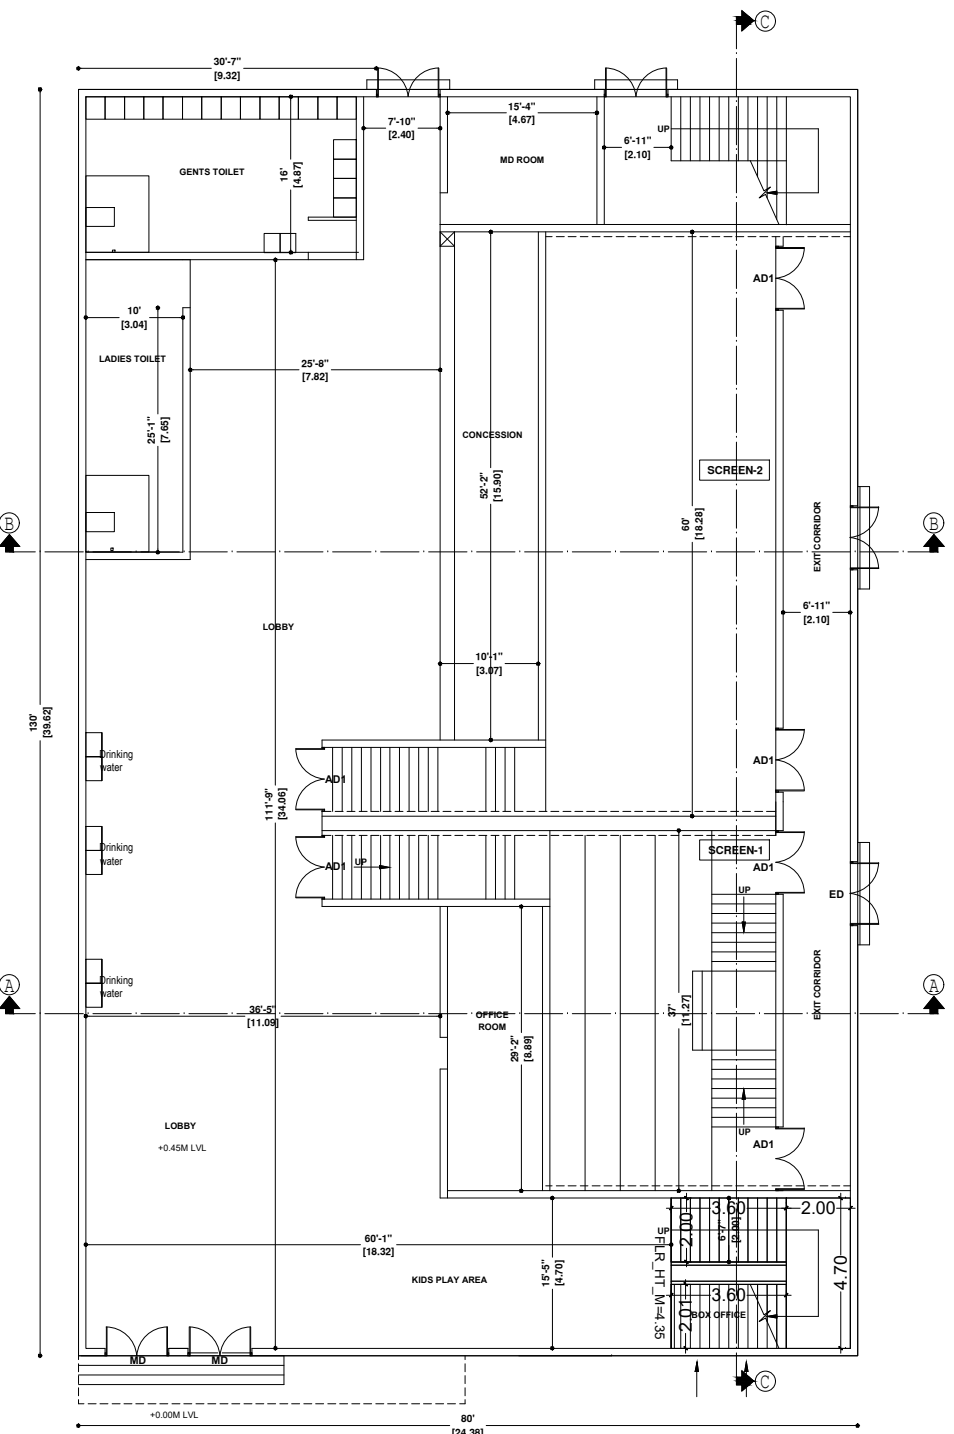
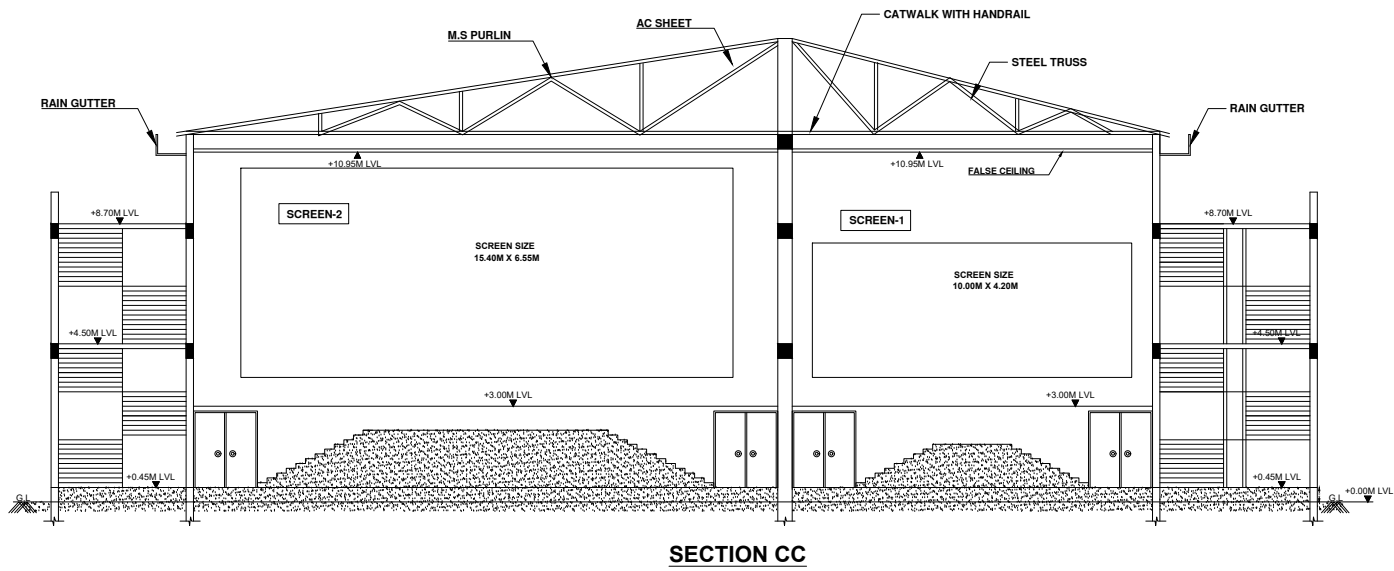


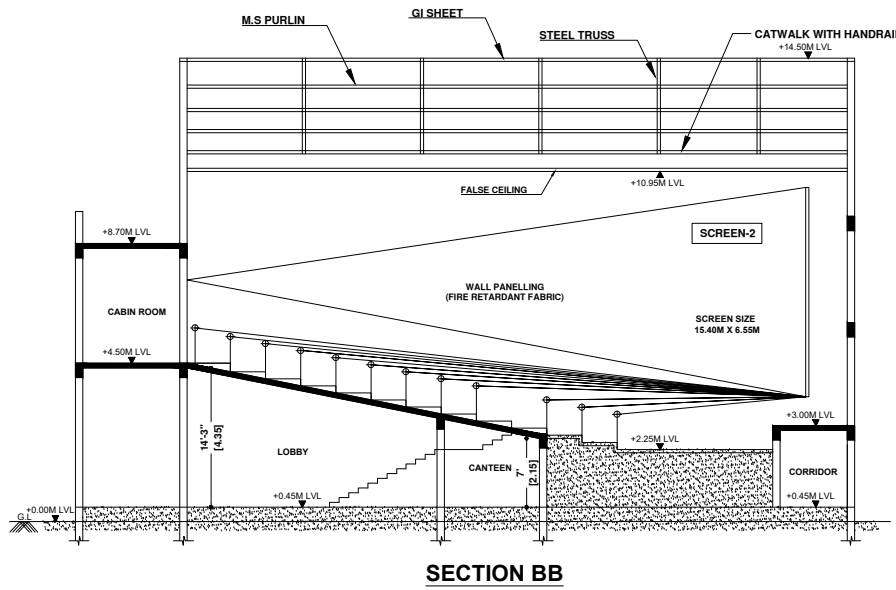

PLAN SHOWING THE PROPOSED CONSTRUCTION OF TWO PERMANENT A/C CINEMA THEATRES VIZ., ANANTHA CINEMAS SCREEN-1 & 2 LOCATED AT T.S.NO-285/1B,1C AT THENNILAI-SOUTH VILLAGE, PUGALUR TALUK, KARUR DISTRICT.

APPLICANT:-

Mr.R.Anantha Narayanan

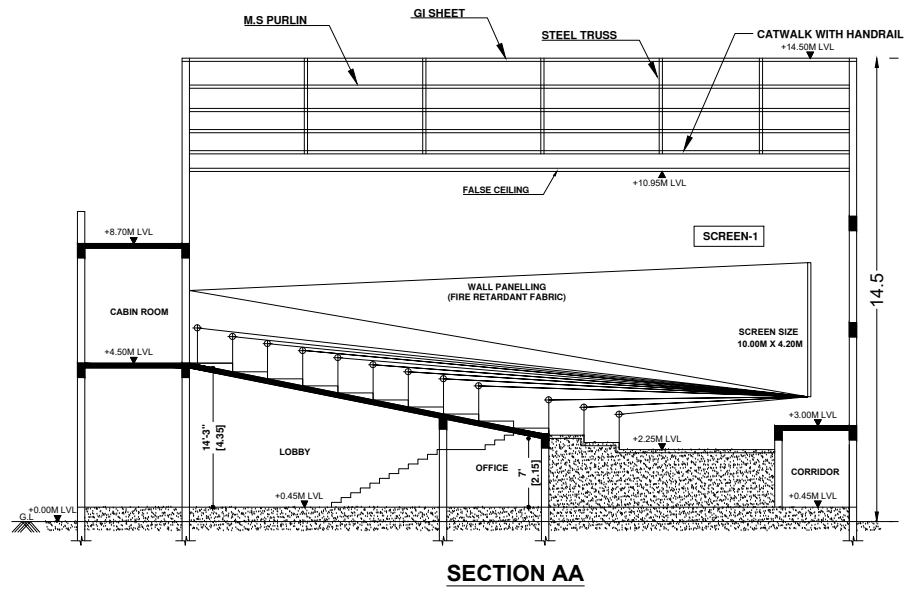

AREA DETAILS :

SITE AREA :-	Sq.METER
AS PER DEED AREA	3482.20
AS PER PLR / FMB	3482.20
AS PER SUPER IMPOSED SITE BOUNDARY	3482.20

BUILDING AREA :-			
FLOOR NAME	F.S.I AREA	NON F.S.I AREA	TOTAL BUILTUP AREA
GROUND FLOOR AREA	965.94	-	965.94
FIRST FLOOR AREA	965.94	-	965.94
LIFT & HEAD ROOM AREA	-	-	-
GRAND TOTAL	1931.88		1931.88

FLOOR SPACE INDEX = $\frac{\text{TOTAL F.S.I AREA}}{\text{SITE AREA}} = \frac{1931.88}{3482.20} = 0.555 < 2.0$

PLOT COVERAGE = $\frac{\text{GROUND FLOOR AREA} \times 100}{\text{SITE AREA}} = \frac{965.94 \times 100}{3482.20} = 27.739\%$

PARKING DETAILS :-

DESCRIPTION	REQUIRED IN No's	PROVIDED IN No's
TWO WHEELER PARKING	19	54
CAR PARKING STALL	19	37

JOINERY DETAILS

REFERENCE	DESCRIPTIONS	SIZE (IN METER)
MD	MAIN DOOR	2.00 X 2.40
AD1	AUDITORIUM DOOR	2.00 X 2.40
ED1	DOOR	2.00 X 2.40
D	DOOR	1.20 X 2.10
D1	DOOR	1.00 X 2.10
D2	DOOR	0.90 X 2.10
D3	DOOR	0.75 X 2.10
O	OPEN	-
W	WINDOW	1.80 X 1.40

FOR OFFICE USE :

APPLICANT:-

ARCHITECT :

For ANAND CINEMAS
Proprietor

R. SANTHOSH KUNAR, M. ARCH.
(Registered Architect & Engineer)
CA2015/2787
Registration No. 10/MA/12019
Salem - 635005, Ph: 9884701213

REGISTERED ENGINEER :


STRUCTURAL ENGINEER :

Rtn. **Er. P. SRRINIVASAN, M.E.**
STRUCTURAL ENGINEER
LOGU ASSOCIATES (Regd)
ENGINEERS, ARCHITECTS AND CONSULTANTS
B-1, Thiruvavur Road, SALEM-4
SOMC No: S/2017-15 Q/A No: 35-RE-115-RSE-12019








Rtn. **Er. P. SRRINIVASAN, M.E.**
STRUCTURAL ENGINEER
LOGU ASSOCIATES (Regd)
ENGINEERS, ARCHITECTS AND CONSULTANTS
B-1, Thiruvavur Road, SALEM-4
SOMC No: S/2017-15 Q/A No: 35-RE-115-RSE-12019

S.NO: 285/1D

S.NO: 286

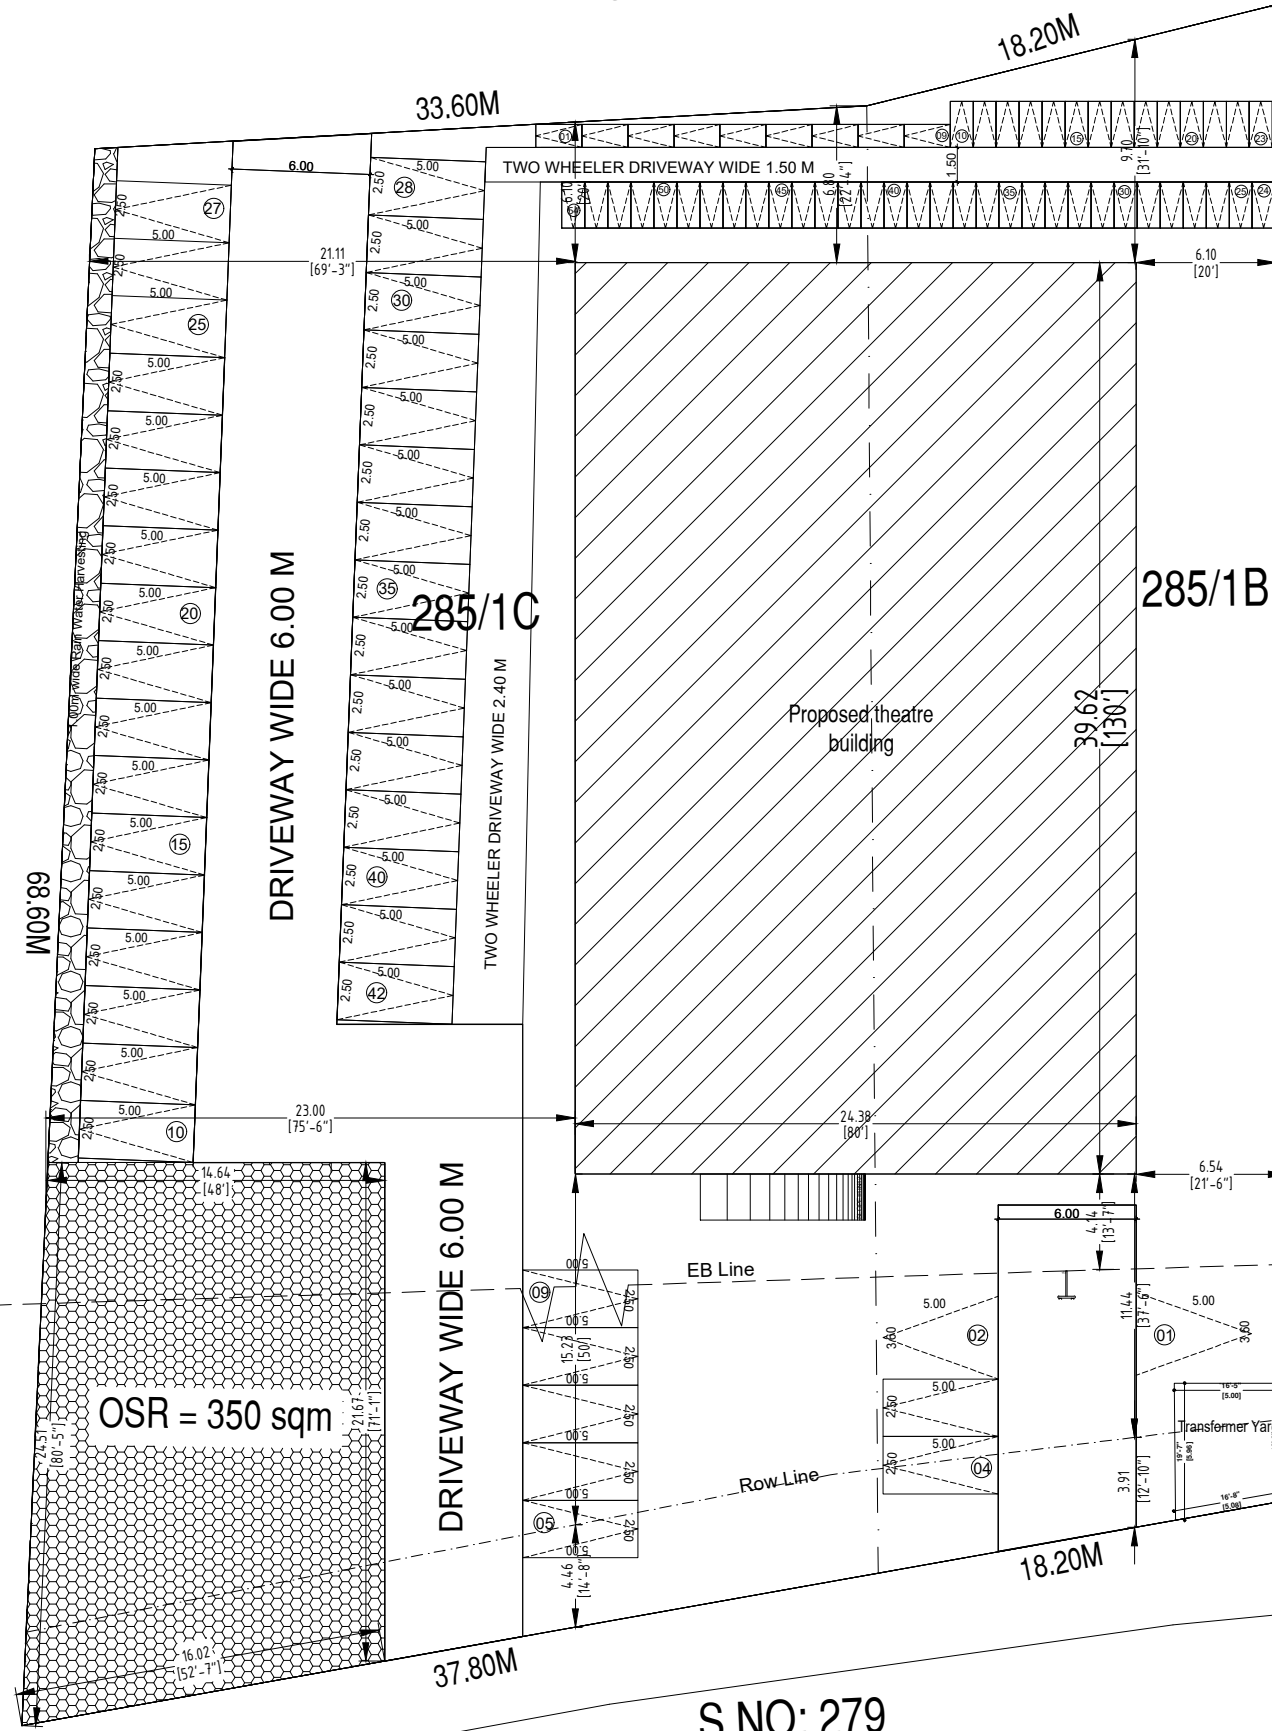

S.NO: 285/1A2

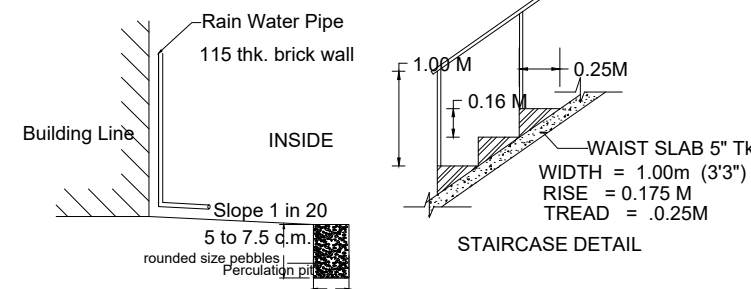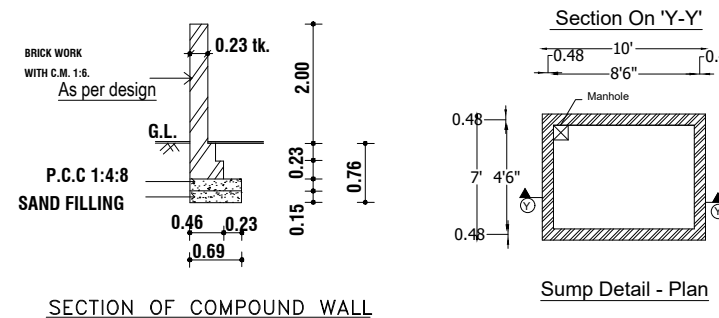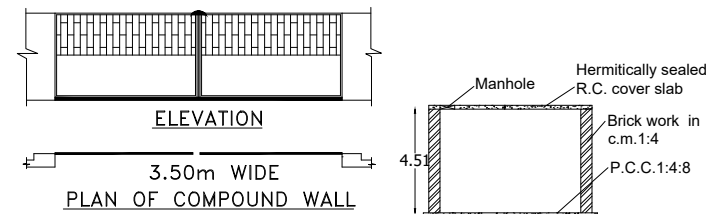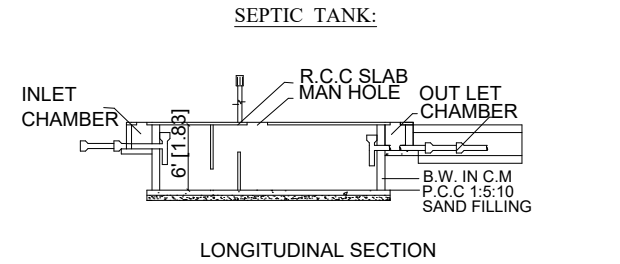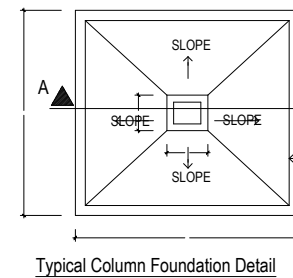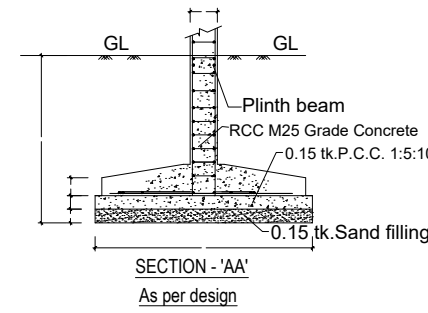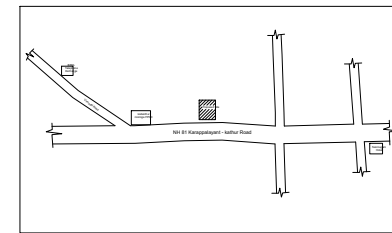

AREA DETAILS :-

PARTICULARS	SQ.MT
AREA OF THE SITE (AS PER DEED)	3482.20
AREA OF THE SITE (AS PER FMB)	3482.20
AREA OF THE SITE (AS PER SUPER IMPOSED PLOT BOUNDARY)	3482.20

AREA OF THE BUILDING	TOTAL BUILT UP AREA	Non FSI Area	TOTAL BUILTUP AREA
FLOOR-GROUND	965.94	-	965.94
FLOOR-01	965.94	-	965.94
TOTAL	1931.88		1931.88

TOTAL BUILT UP AREA OF THE BUILDING	1931.88
TOTAL AREA OF THE BUILDING (F.S.I)	1931.88
AREA OF HEAD ROOM & Lift Machine Room	-
AREA OF THE VACANT SITE	2516.26

FSI: = 0.555
PLOT COVERAGE: = 27.737%

DESCRIPTION	REQUIRED IN No's	PROVIDED IN No's
TWO WHEELER PARKING	19	54
CAR PARKING STALL	19	37

Open Space Reservation Area = 350 SQ.MT

REFERENCE	DESCRIPTION	SIZE (IN METER)
MD	MAIN DOOR	2.00 X 2.40
AD1	AUDITORIUM DOOR	2.00 X 2.40
ED1	DOOR	2.00 X 2.40
D	DOOR	1.20 X 2.10
D1	DOOR	1.00 X 2.10
D2	DOOR	0.90 X 2.10
D3	DOOR	0.75 X 2.10
W	WINDOW	1.98 X 1.40


BOUNDARY SHOWN = ☐
PROPOSED SHOWN = ☐
ROAD SHOWN = ☐

(FE) FIRE EXTINGUISHER = ☒
(FA) FIRE ALARM = ☐

PLAN SHOWING THE PROPOSED CONSTRUCTION OF TWO PERMANENT A/C CINEMA THEATRES VIZ., ANANTHA CINEMAS SCREEN-1 & 2 LOCATED AT T.S.NO-285/1B,1C AT THENNILAI-SOUTH VILLAGE, PUGALUR TALUK, KARUR DISTRICT.

NAME OF THE APPLICANT:-

Mr.R.ANANTHA NARAYANAN

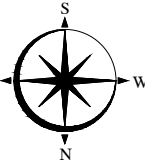

FOR OFFICE USE ONLY

ARCHITECT:-

R. SANTHOSH KUMAR, M.Arch.
(Registered Architect Council of Architecture)
CA/2015/67287
Registered Architect Grade - I, DTCP
Registration No. 01/R/A-11/2019
Salem - 636305. Ph: 9884701213

STRUCTURAL ENGINEER:-

Rtn. Er. P.L. SRRINIVASAN, M.E.,
STRUCTURAL ENGINEER
LOGU ASSOCIATES (Regd)
ENGINEERS, ARCHITECTS AND CONSTRUCTORS
9/1, Thirunavukarasu Street,
Adayappa Ashram Road, SALEM-4.
SCMC No: 8/2017-15 SLPA No: 38-RE-015-RSE-1/2019

APPLICANT:-

For ANAND CINEMAS
Proprietor

REGISTERED ENGINEER :

Rtn. Er. P.L. SRRINIVASAN, M.E.,
STRUCTURAL ENGINEER
LOGU ASSOCIATES (Regd)
ENGINEERS, ARCHITECTS AND CONSTRUCTORS
9/1, Thirunavukarasu Street,
Adayappa Ashram Road, SALEM-4.
SCMC No: 8/2017-15 SLPA No: 38-RE-015-RSE-1/2019

SHEET- 1 OF 2