

PP

APPROVAL RECORD

Planning Permission

Karur district, Tamil Nadu

APPROVAL TYPE

Building Plan

ISSUING AUTHORITY

Rural Panchayat


The approval as the planning authority issued it, reproduced in full behind this page.

An approval speaks to what was sanctioned, not to what was built. Completion is a separate record.


**PLAN SHOWING PROPOSED CONSTRUCTION OF RCC ROOF COMMERCIAL BUILDING IN THE GROUND FLOOR IN S.F.NO - 97 / 1,
PLOT NO - 01, PATTA NO - 1441, IN AMMAPATTI VILLAGE PANCHAYAT,
ARAVAKURICHI TALUK AND UNION, KARUR DT**

Mr. MURUGESAN N, S/o. NATCHIMUTHU	AATHAAR NUMBER - 4885 3642 2316
-----------------------------------	---------------------------------


AATHAAR NUMBER - 4885 3642 2316

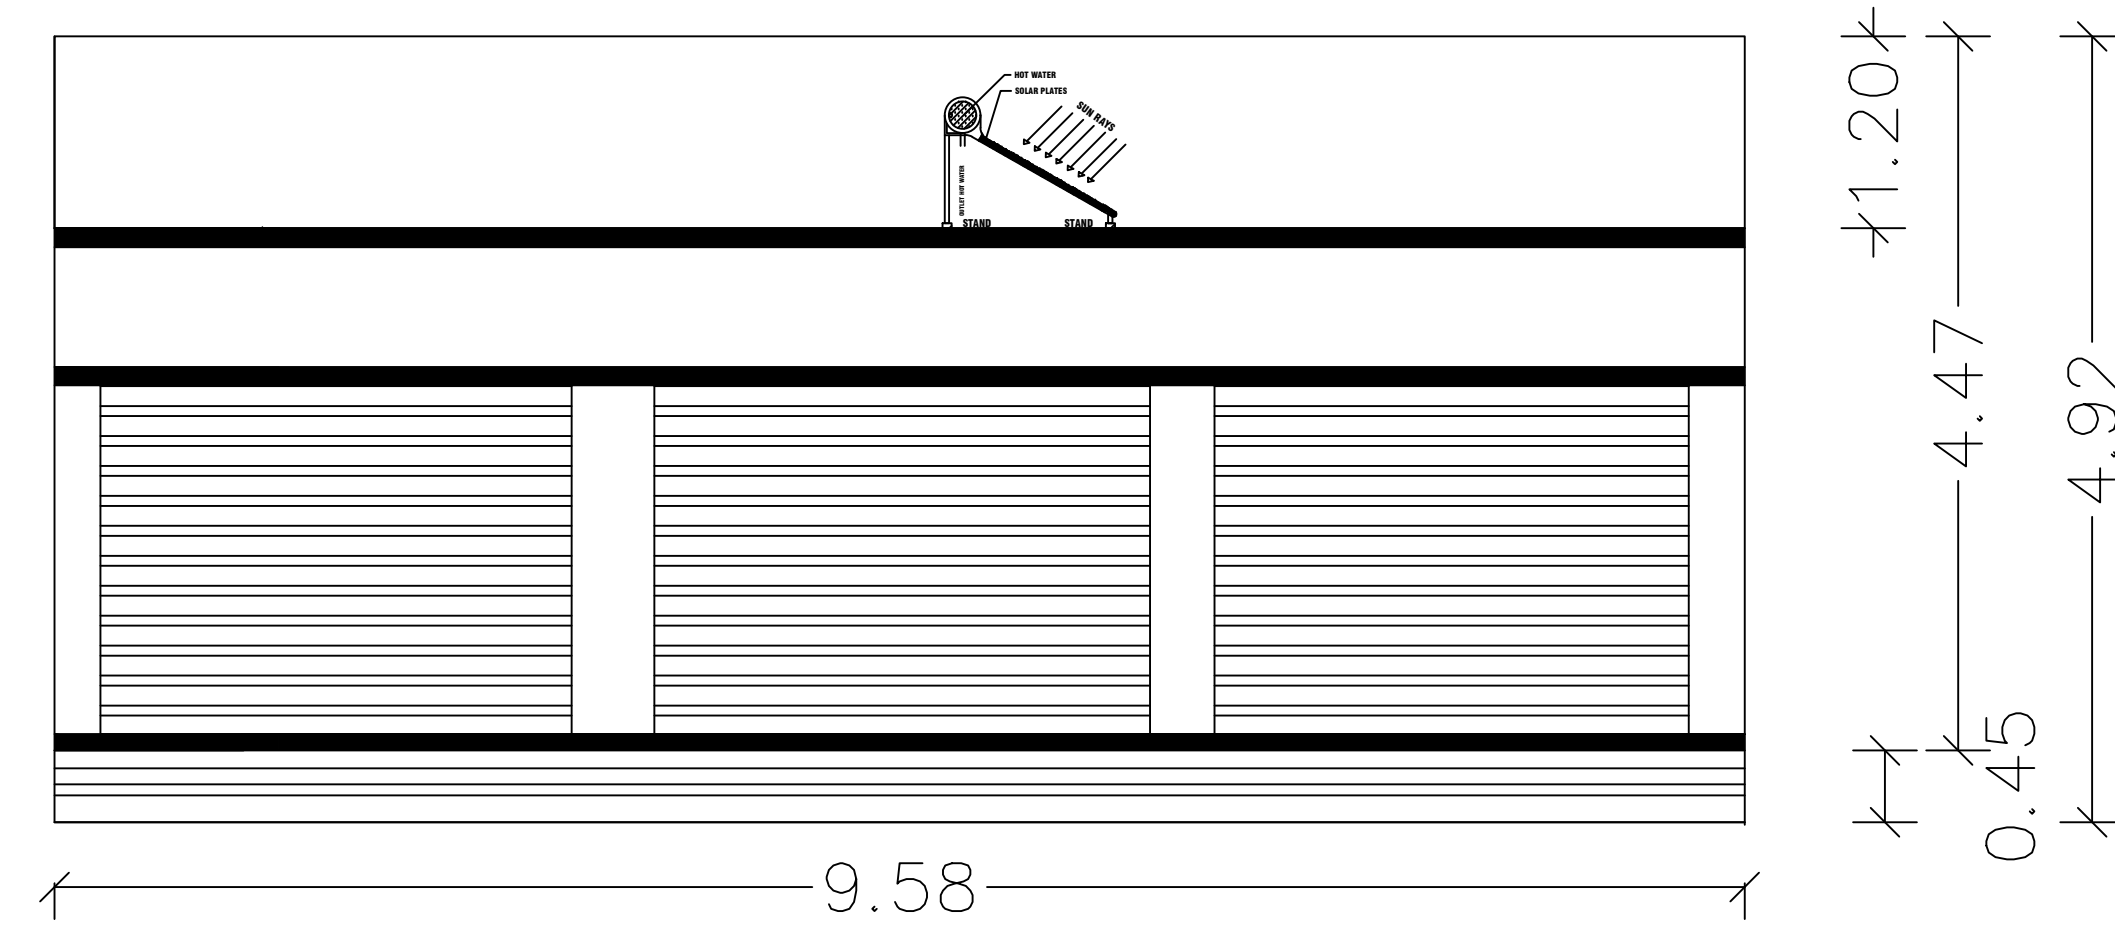

ELEVATION - WEST FACING

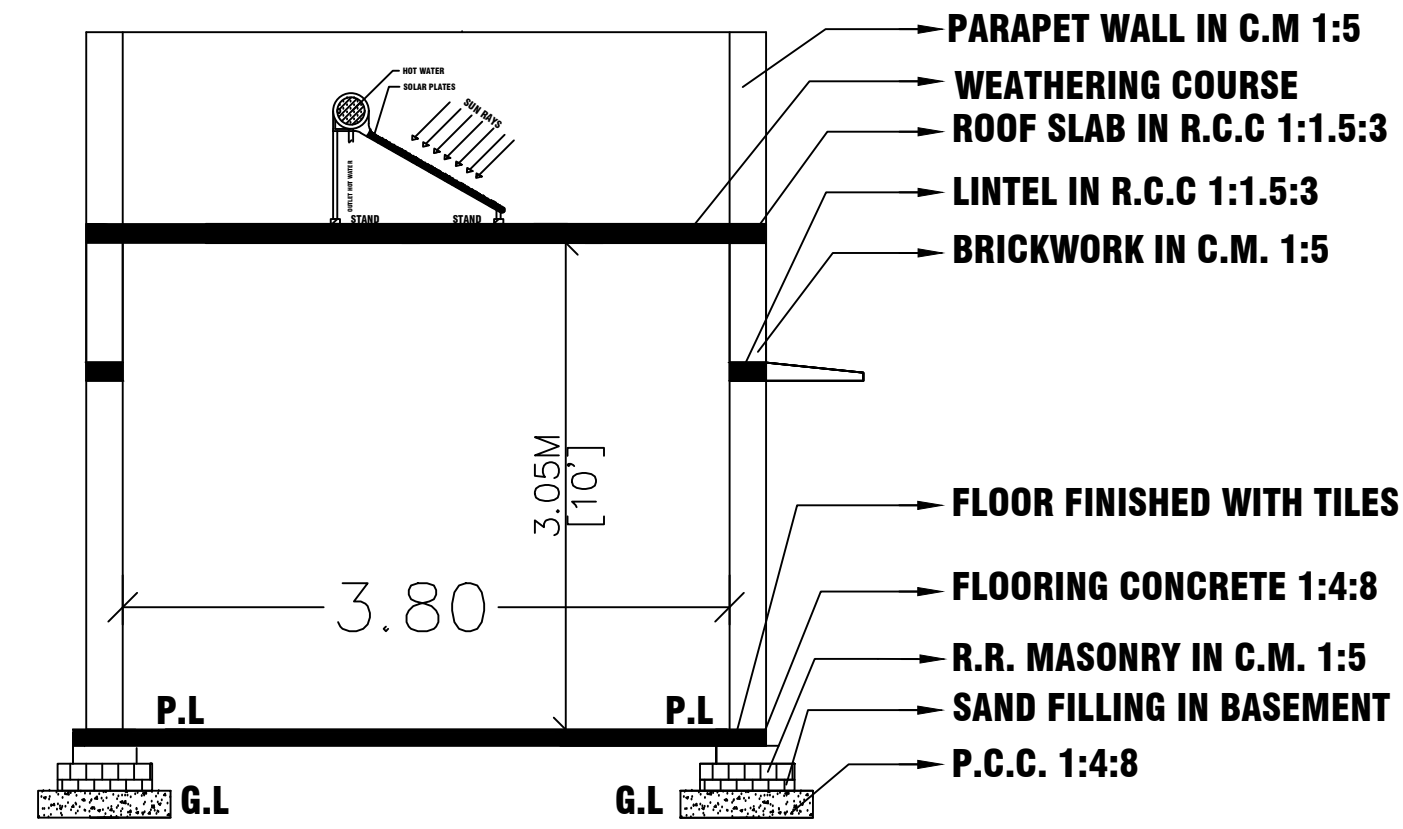

SECTION PLAN ON AA

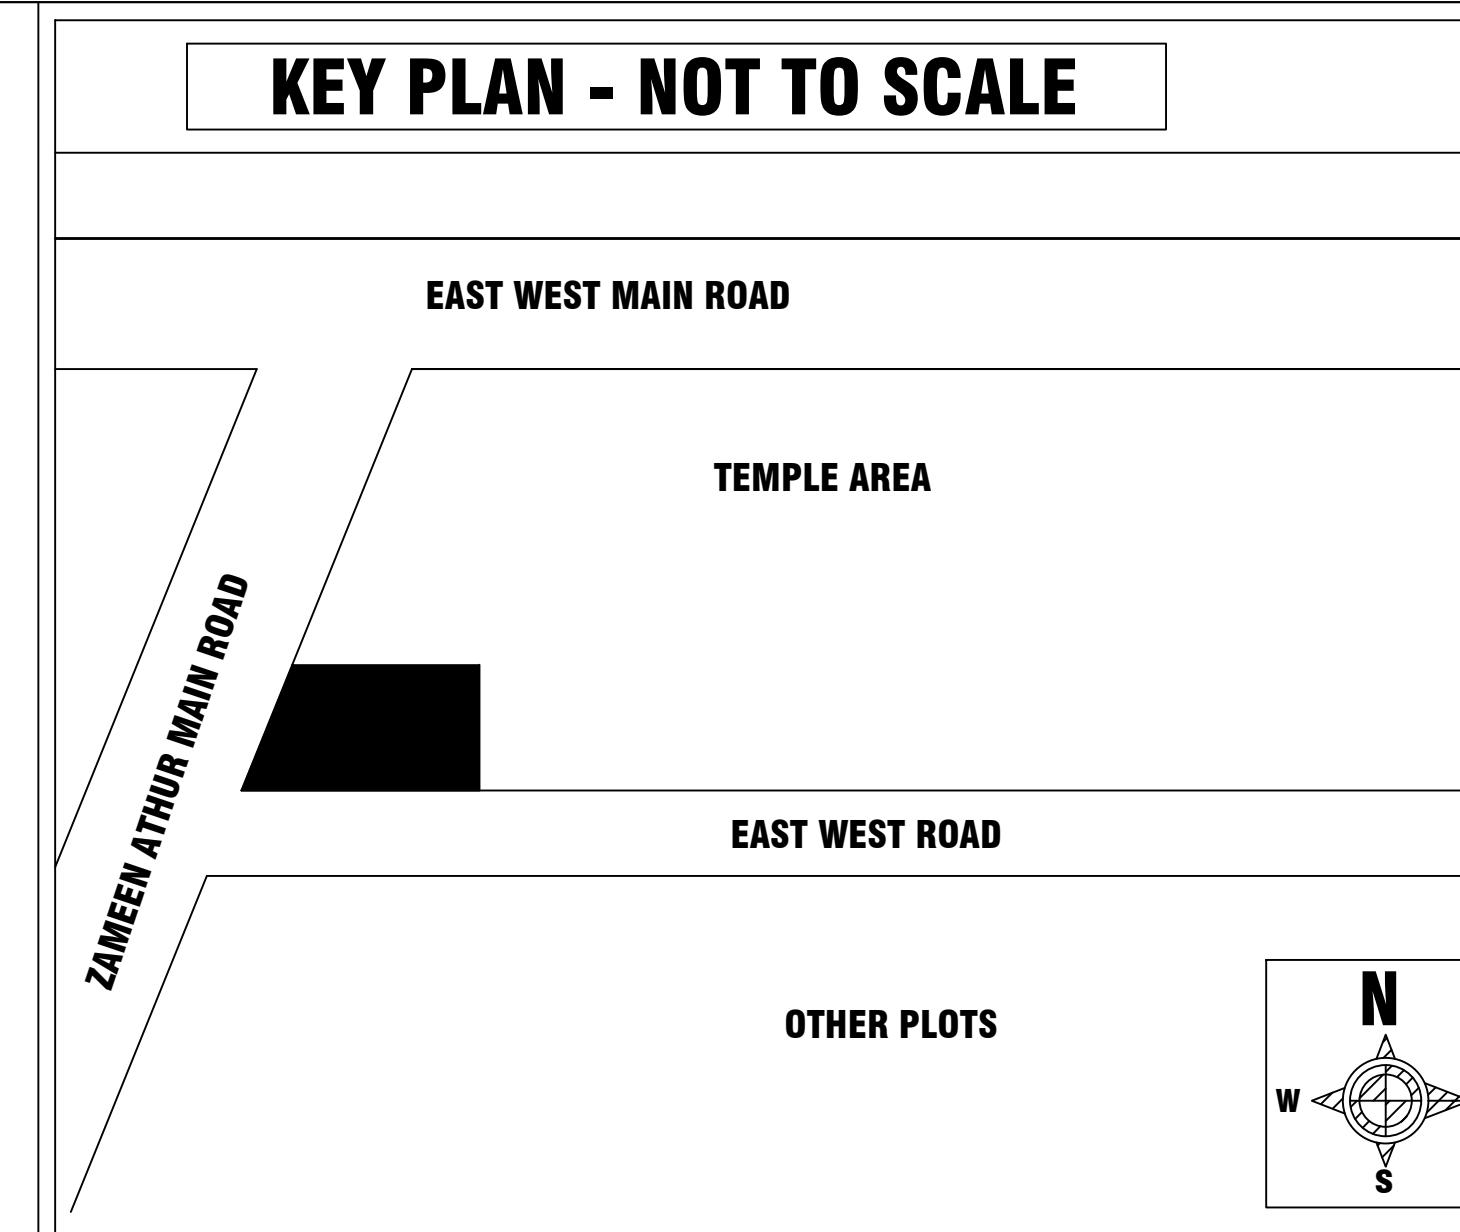

KEY PLAN - NOT TO SCALE

AREA STATEMENT		
DESCRIPTION	SQ.FT	SQ.M
PLOT AREA AS PER DOCUMENT	1985.50	184.45
PLOT AREA AS PER PATTA, FMB	1985.50	184.45
PLOT AREA AS AT SITE	1985.50	184.45
PROPOSED G.F - PLINTH AREA (COMMERCIAL BUILDING)	439.28	40.81
OPEN SPACE	1546.22	143.64

FSI : 0.221	PLOT COVERAGE : 22.12%
--------------------	-------------------------------








SCHEDULE OF JOINERIES

TYPE	DESCRIPTION	SIZE
MD	MAIN DOOR	1.00X2.13
D1	DOOR	0.91X2.13
D2	DOOR	0.75X2.13
W	WINDOW	1.52X1.52
KW	KITCHEN WINDOW	1.52X0.91
V	VENTILATOR	0.91X0.61
EW	ELEVATION WINDOW	1.52X2.50


APPLICANT / OWNER SIGNATURE


Er. P.A.SHEIK FAREED, B.E.,
REGISTERED ENGINEER (G-2),
Reg.No: 186 / LS / 2022 / 00002,
PALLAPATTI MUNICIPALITY,
Reg.No: RE / GR-II / 001 / KRR / JAN / 2024
DTCP OFFICE, KARUR (DT).
PH.NO:- 91 50 61 53 68

REGISTERED ENGINEER / LICENSED SURVEYOR

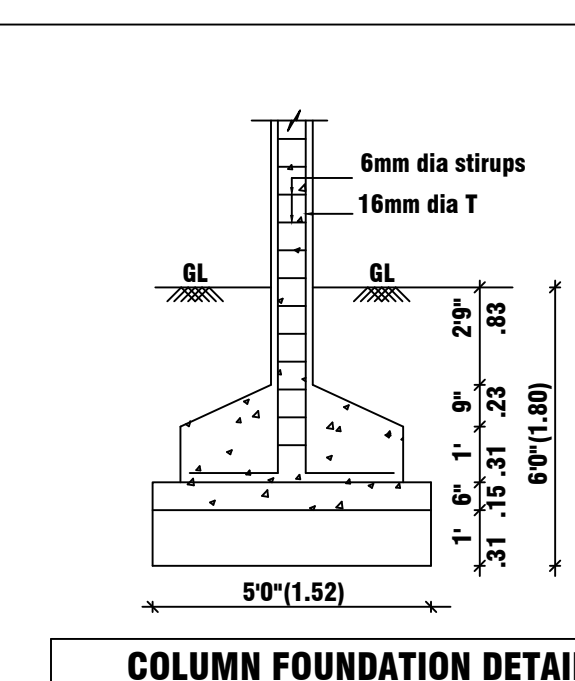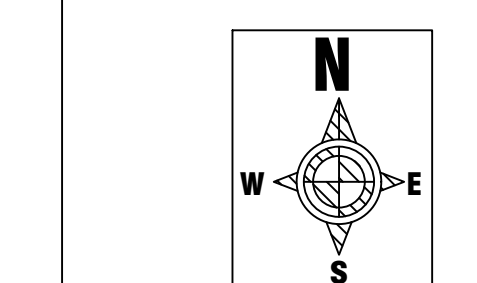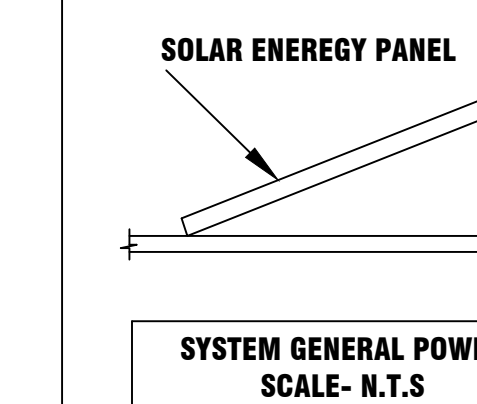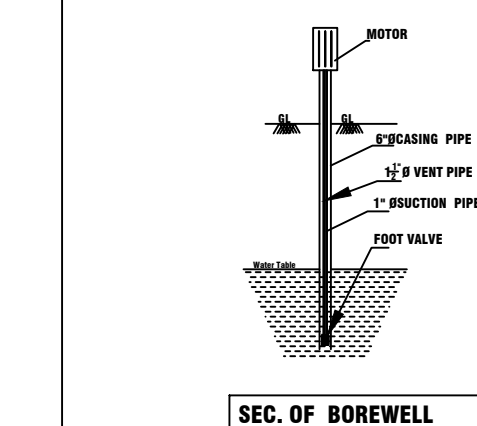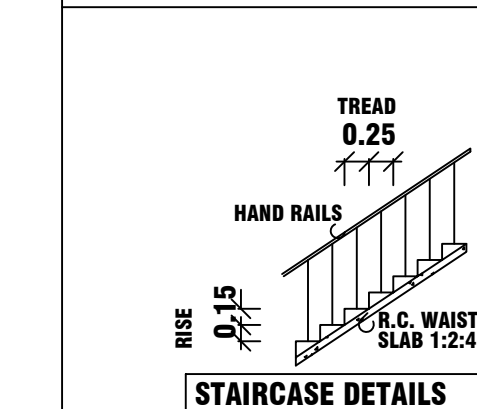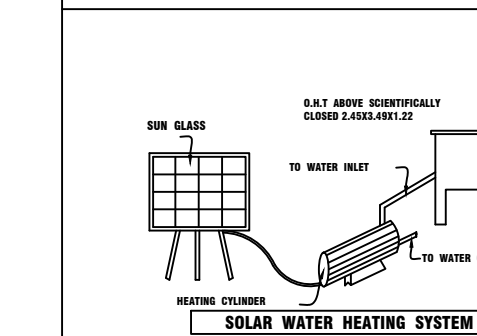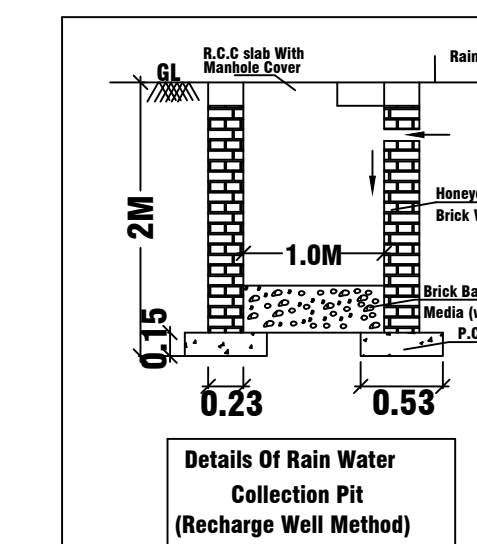

COLUMN FOUNDATION DETAIL

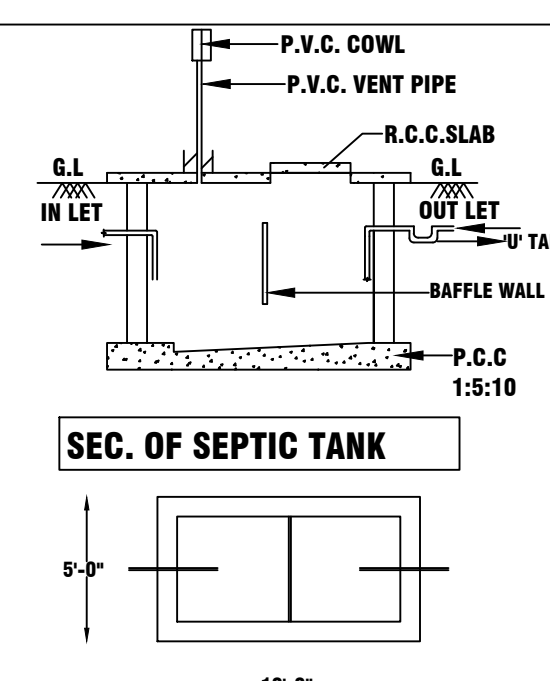


SEC. OF SEPTIC TANK


PLAN OF SEPTIC TANK

The plan shows a rectangular septic tank with a width of 10'-0". The layout includes a main tank area, a distribution box, and a series of risers leading to a row of five manholes. The manholes are labeled 1 through 5 from left to right. The risers are shown as vertical lines connecting the manholes to the distribution box. The distribution box is a horizontal rectangle located between the manholes and the main tank. The main tank is a large rectangle on the left side of the plan. The risers are shown as vertical lines connecting the manholes to the distribution box. The distribution box is a horizontal rectangle located between the manholes and the main tank. The manholes are labeled 1 through 5 from left to right. The risers are shown as vertical lines connecting the manholes to the distribution box. The distribution box is a horizontal rectangle located between the manholes and the main tank. The main tank is a large rectangle on the left side of the plan.

TOTAL NO OF COMMERCIAL BUILDINGS - 3 NOS

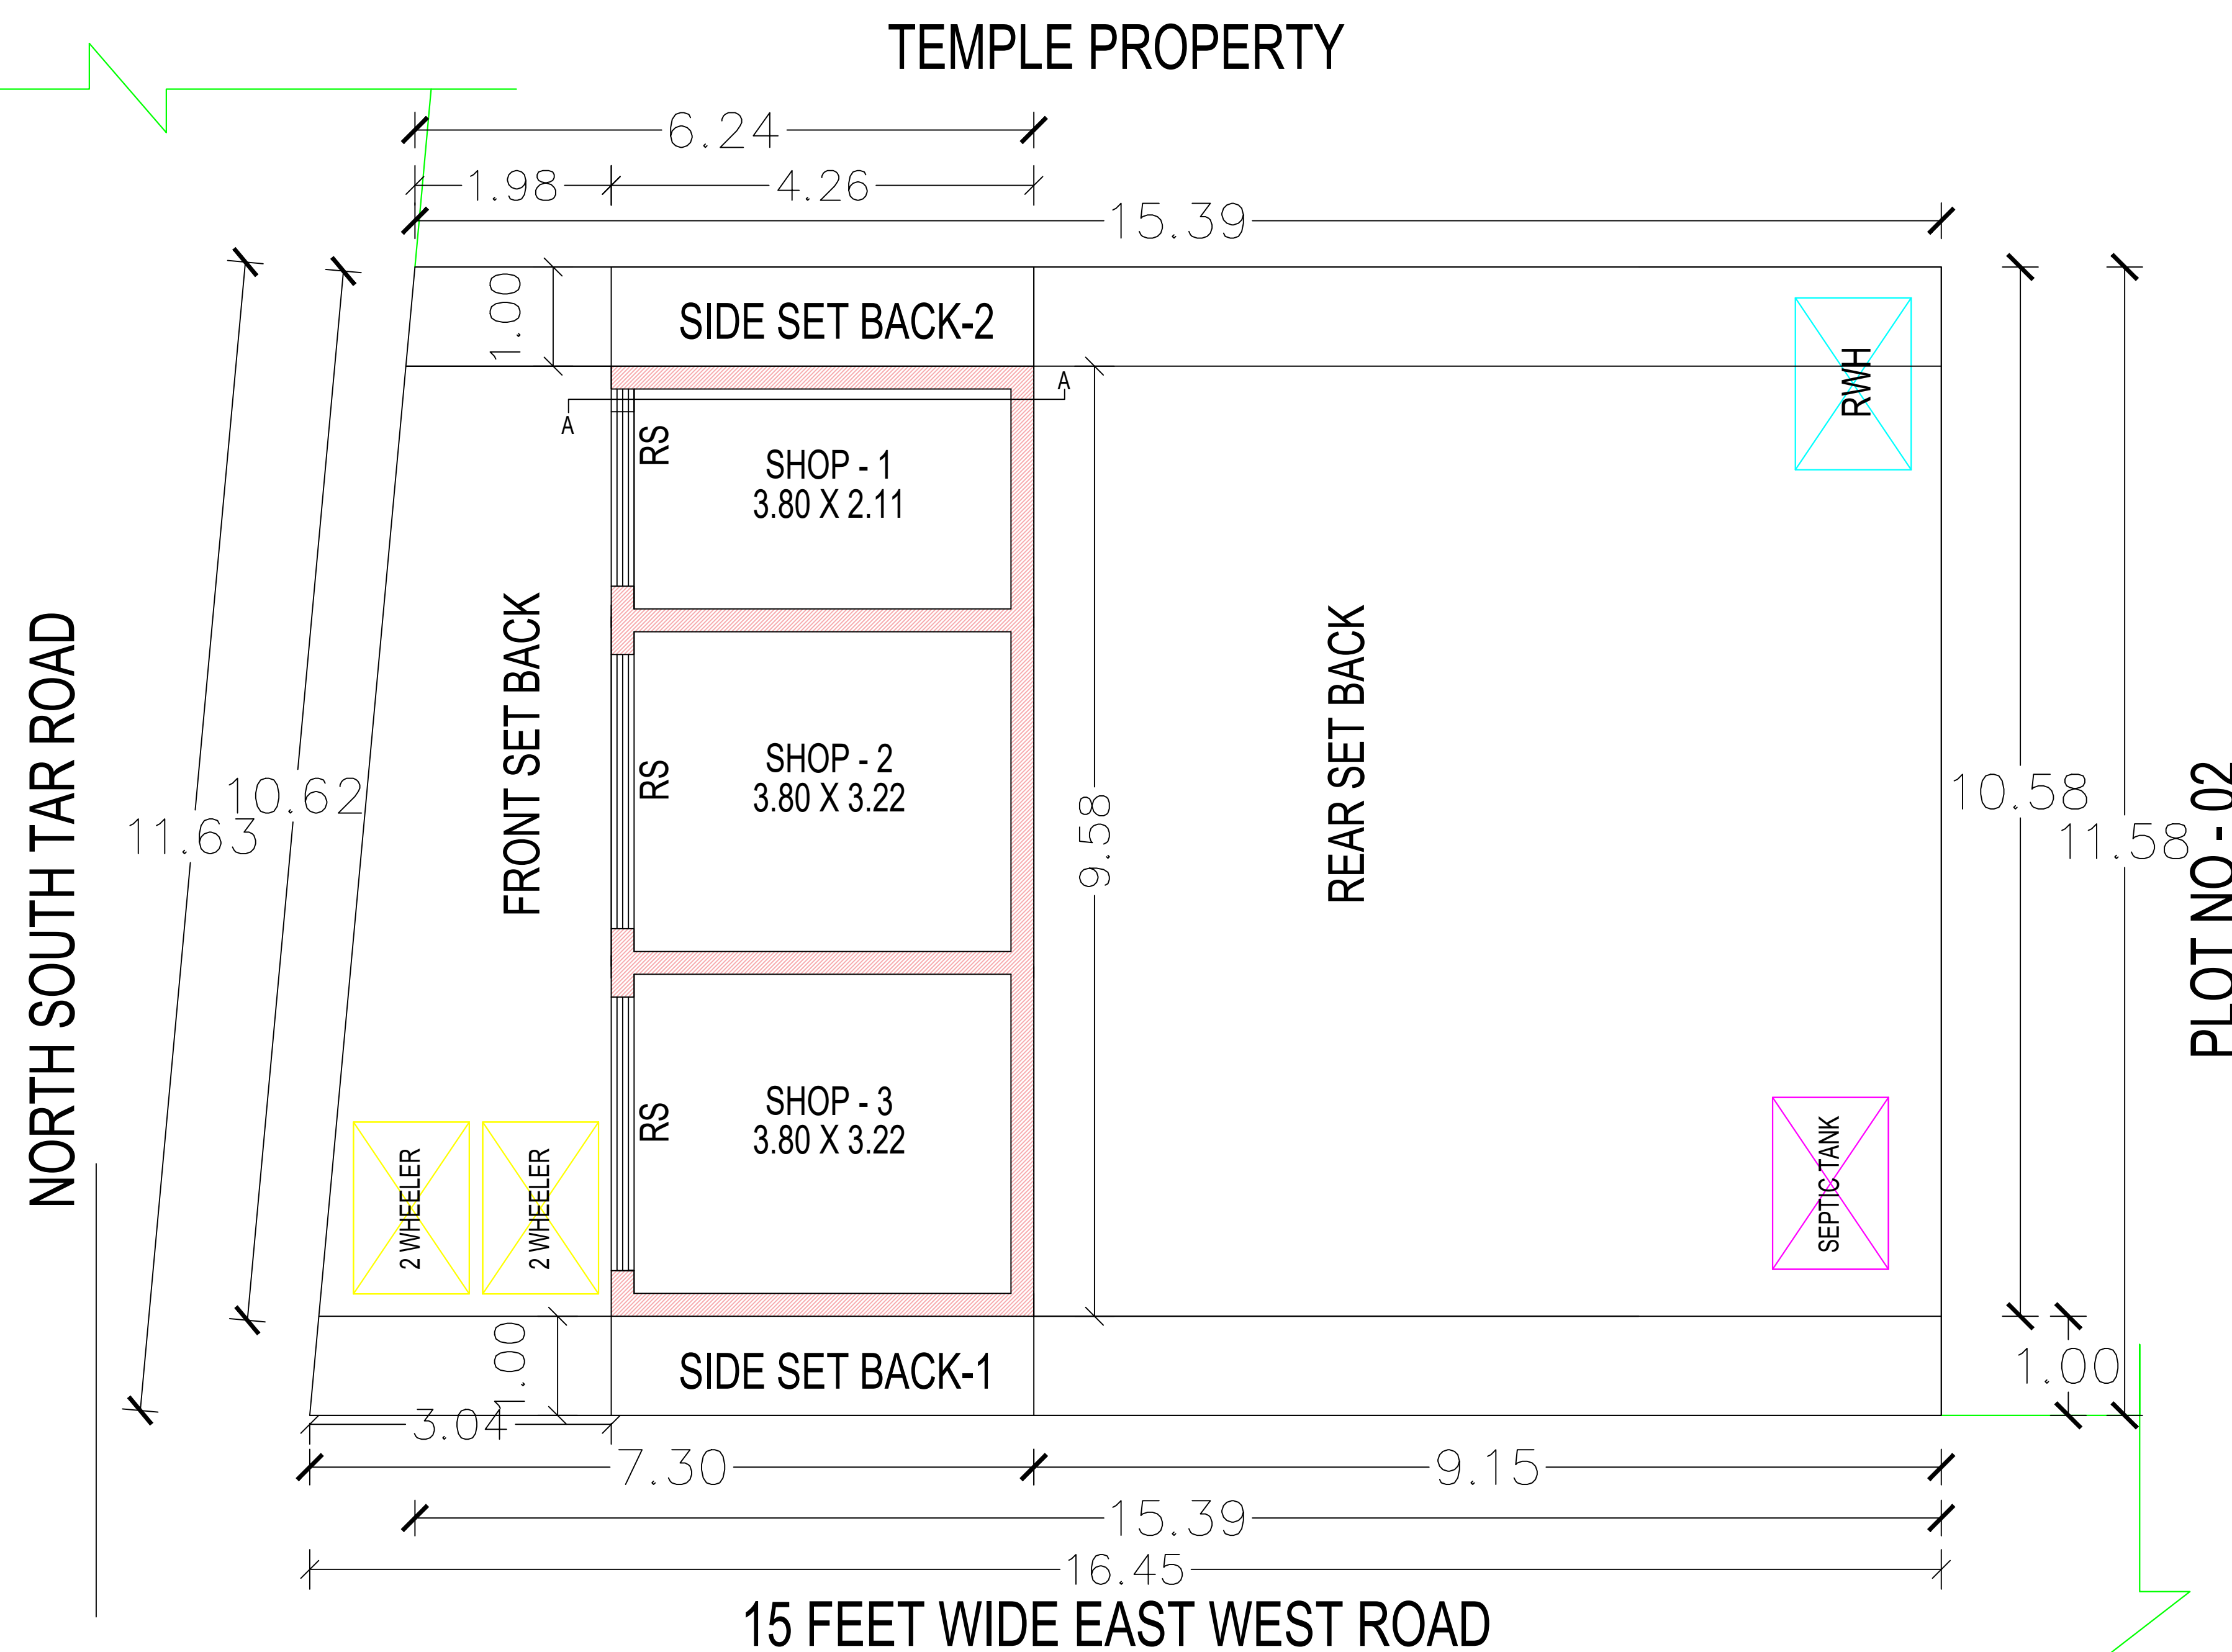

**PROPOSED GROUND FLOOR PLAN(COMMERCIAL)
CUM
SITE PLAN - SCALE - 1 : 100**

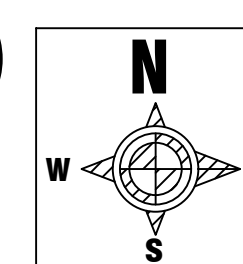

AMENITIES FOR PRO.BUILDING (NTS)
NOT TO SCALE

Eight ways to know a piece of land before you pay for it.

This report covers one part of the picture. These cover the rest, drawn from the same government records, for any property in Tamil Nadu.

LandLens One

Ask anything about a property and get an answer grounded in live government records, with the sources shown.

[/landlens/one](#)



Verify My Land

Every record check run on one property and returned as a single report.

[/landlens/verify-my-land](#)



Legal Opinion

An advocate's written opinion on the title, built on the records we pull for it.

[/landlens](#)



One Map

Every layer on one map: the parcel, its boundary, zoning, water bodies and what sits around it.

[/landlens/one/map](#)



PriceMap

What land actually changed hands for around this plot, taken from the registered deeds.

[/landlens/pricemap](#)



Build Scope

What you are allowed to build here: floor space, height, coverage and setbacks.

[/landlens/build-scope](#)



Property Tracker

Watch a property and hear about it when something new is registered against it.

[/landlens/property-tracker](#)



Deal Room

Run the transaction in one place: documents, stamping, signatures and the parties.

[/landlens/deal-room](#)



Twenty-four checks you can run yourself, at no cost.

Records and verification

The registers themselves, read for you.

Encumbrance Certificate

Patta and Chitta

Field Measurement Sketch

EC Analyzer

Bank charge check

Court case search

Seller background check

Approval check by survey

Zoning and land use

What the plan says can happen on this land.

Land use zone finder

CMDA land use check

Coastal regulation zone

Master plan check

Water bodies finder

Airport height clearance

Value and duty

What it is worth and what it costs to register.

Guideline value by street

Guideline value by survey

Stamp duty and registration fees

Capital gains

Floor space index

Area unit converter

Registers and directories

Who holds it, and which office keeps the record.

Find your registering office

Temple property check

Waqf property check

RERA register



Every free tool
/tools



Services we run
for you
/services



The LandLens
suite
/landlens/one



Every claim in this document traces back to a government record.

Legal opinions, due diligence and title verification

Building plan, layout and sub-division approvals

Completion and occupancy certificates, regularisation

Escrow, negotiation and NRI property management

Land survey, soil testing, architecture and construction

Verified RealEstate
3/350/2 Mettukuppam,
OMR Thoraipakkam,
Chennai 600 097, India
hello@verified.realestate
+91 9996 12 9996

Prepared from the registers named on the page each finding sits on. Where a register could not be read, this document says so in its place rather than leaving the gap to be read as a clean result.

