PP APPROVAL RECORD

Planning Permission

East

Karur district, Tamil Nadu

APPROVAL TYPE
Building Plan

ISSUING AUTHORITY
Rural Panchayat

PURPOSE
Residential

The approval as the planning authority issued it, reproduced in full behind this page.

An approval speaks to what was sanctioned, not to what was built. Completion is a separate record.

PLAN SHOWING THE PROPOSED CONSTRUCTION OF A R.C.C. ROOF GROUND , FIRST & SECOND FLOOR RESIDENTIAL BUILDING IN S.F.NO:565/1A8 , PLOT NO: 129 NORTH PART & PLOT :130, AT ANDANKOVIL EAST VILLAGE, THANTHONI PANCHAYAT UNION, MANMANGALAM TALUK AND KARUR DISTRICT.


THIS PLOT REGULARIZED BDO NO: ந.க.எண்:- **290/2018-2019,** நாள்: **06.12.2018, S.P.F.W.NO:- 1579 / 2018.**

NAME OF THE OWNER : Mr R.MANIVASAKAM S/o RAJALINGAM


Mrs.E.PRADHEEBA W/o MANIVASAGAM

DETAILED PLAN:


SCALE 1:100

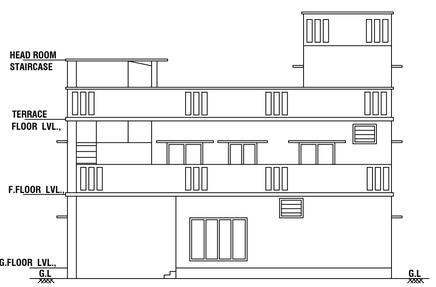

ELEVATION

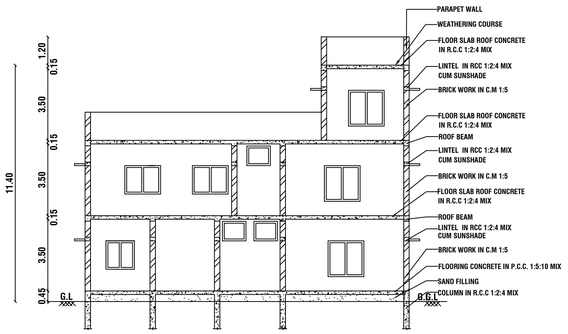

SECTION "A" - "A"

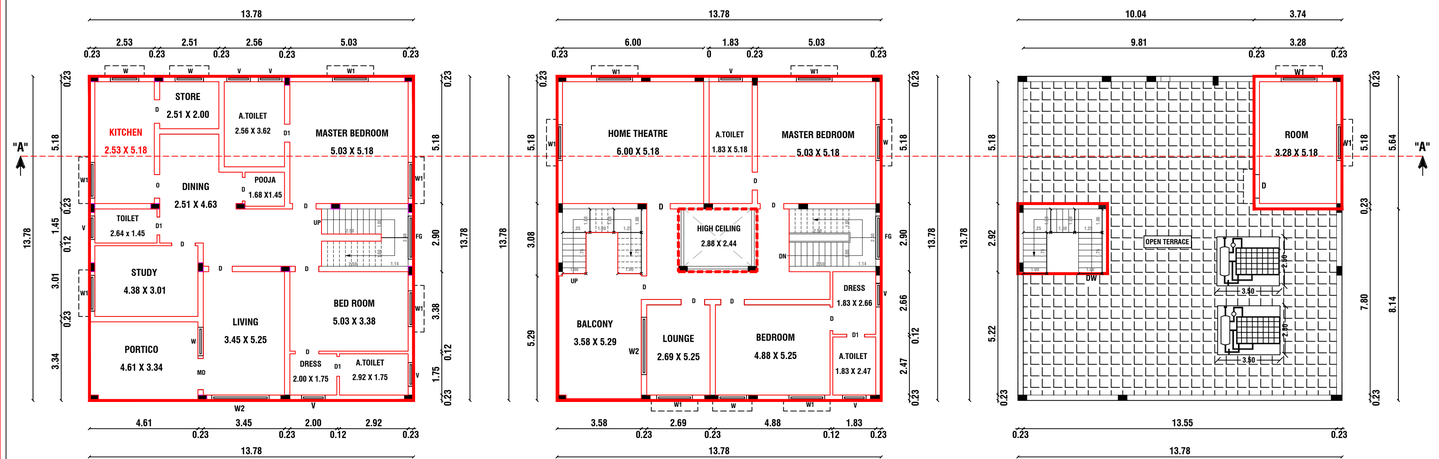

FLOOR - GROUND

PRO. GROUND FLOOR PLAN

FLOOR - FIRST


PRO. FIRST FLOOR PLAN

FLOOR - SCOND AND TERRACE

PRO. SECOND AND THERRACE PLAN


SITE PLAN: PROPOSED

SCALE 1:100

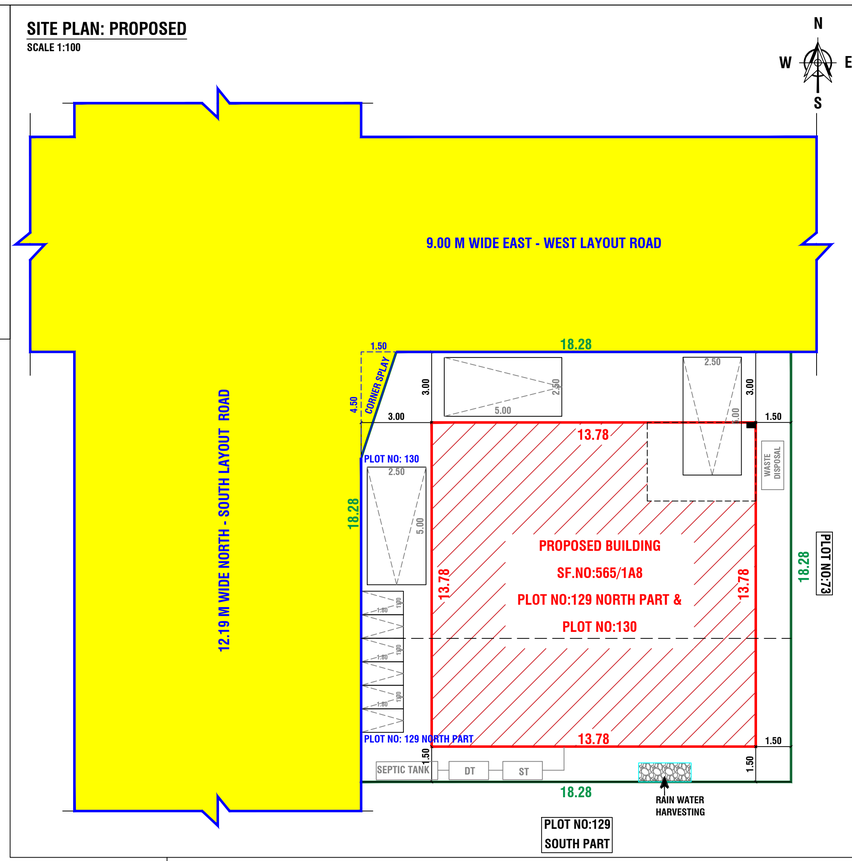

KEY PLAN

NOT TO SCALE

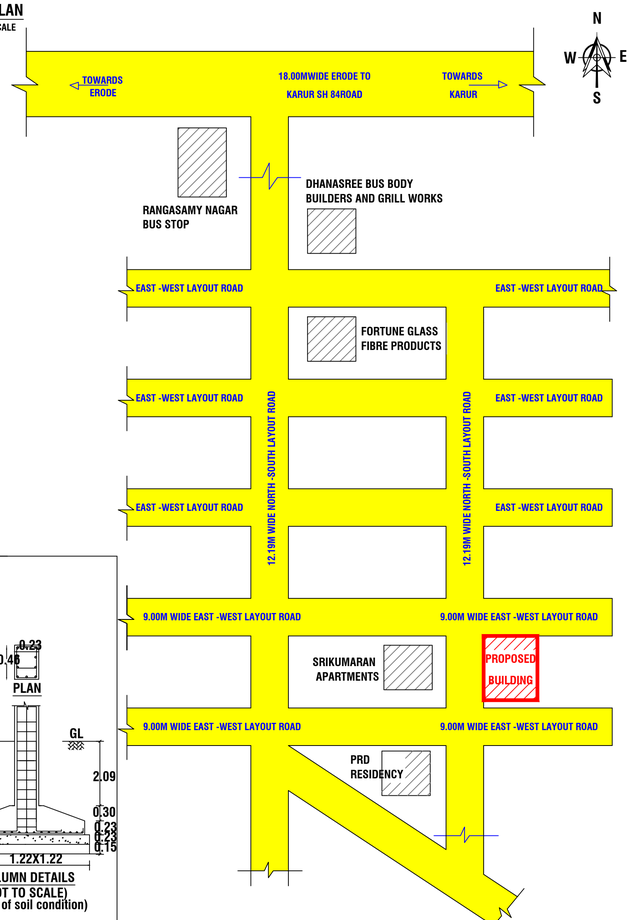

SCHEDULE OF JOINERIES

REFERENCE		IN FEET	IN METER
MD	MAIN DOOR	4'0" X 7'0"	1.21 X 2.13
D	DOOR	3'3" X 7'0"	1.00 X 2.13
D1	DOOR	2'6" X 7'0"	0.76 X 2.13
O	OPEN	3'3" X 7'0"	1.00 X 2.13
W	WINDOW	5'0" X 5'0"	1.52 X 1.52
V	VENTILATOR	2'9" X 2'0"	0.83 X 0.61
FG	FIXED GLASS	4'0" X 4'0"	1.21 X 1.21
EX	EXHAUST FAN	12" DIA	

AREA OF CALCULATION	SQ.FT	SQ.M
AREA OF PLOT EXTENT	3600.00	334.45
FMB/TSLR PLOT EXTENT	3600.00	334.00
AREA AS PER DOCUMENT	3600.00	334.44
AREA OF CORNER SPLAY	36.32	3.37
SUPER IMPOSED PLOT BOUNDARY	3563.68	331.07
AREA OF R.C.C BUILDING IN G.F	2043.86	189.88
AREA OF R.C.C BUILDING IN F.F	1947.96	180.97
AREA OF R.C.C BUILDING IN S.F	226.90	21.08
AREA OF OPEN SPACE	1519.82	141.19
CARPET AREA OF G.F	1506.63	139.97
CARPET AREA OF F.F	1525.25	141.70
CARPET AREA OF S.F	182.88	16.99
PERCENTAGE OF SITE COVERAGE	-	57.15 %
FLOOR SPACE INDEX[NON PREMIUM]	-	1.20

PARKING DETAILS:

NO.OF OPEN CAR PARKING	-	02 No's.
NO.OF OPEN TWO WHEELER PARKING	-	04 No's.

COLOURS OF INDEX:

EXISTING ROAD SHOWN IN	-	
BOUNDARY SHOWN IN	-	
PRO.BUILDING SHOWN IN	-	
RAIN WATER COLLECTION TANK	-	

NAME OF THE OWNER:

Mr R.MANIVASAKAM
S/o RAJALINGAM

Mrs.E.PRADHEEBA
W/o MANIVASAGAM


NOTE:-


* ALL DIMENSIONS ARE IN METRE
* ALL ROUND COMPOUND WALL PROVIDED.
* RAINWATER PERCOLATION PITS PROVIDED ALL ROUND THE
* S.T.P PROVIDED IN THE SE CORNER OF THE SITE.
* SUMP AND FIRE SUMP PROVIDED.
* LIGHTNING CONDUCTOR PROVIDED IN THE ROOF.
* FIRE EXTINGUISHER & EMERGENCY ALARM IS PROVIDED.
* SULLAGE WASTE FROM TOILET WILL BE CONNECTED INTO SEPTIC TANK.
* RAIN WATER PERCOLATION BED 1.0m WIDE PROVIDED AS PER (MS) NO: 138 DATED 11-02-02.
* SOLAR WATER HEATER WILL BE PROVIDED.
* AT KITCHEN EXHAUST FAN TO BE PROVIDED.


REGISTERED ENGINEER:


Er Manivel., B.E., P.G Dip (Val).,
Consulting/Registered Engineer,
DTCP.Reg.no:RE/Gr-II/001/Karur/June/2023,
KCMC-Reg.No:082/LS/2022/00003,
1000C, 2nd Floor, Kandavel Tower,
Covai Main road, Karur - 639 001.
Mobile :97870 20309, 8883367961
Email : buildmayan@gmail.com

NOT TO SCALE:

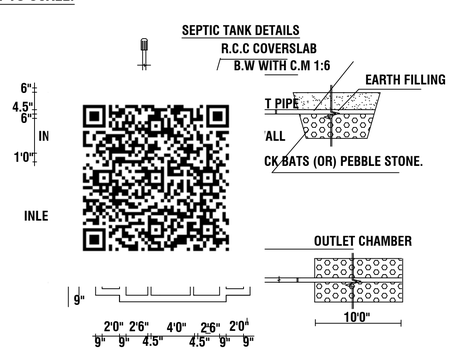

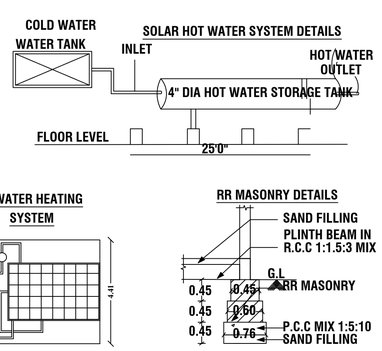

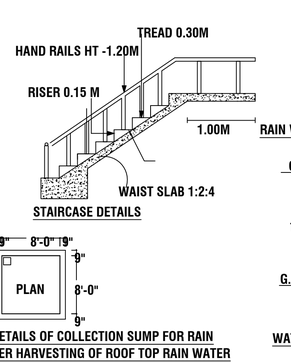

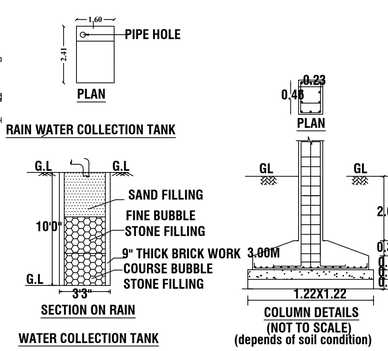

THE LANDLENS SUITE

Eight ways to know a piece of land before you pay for it.

This report covers one part of the picture. These cover the rest, drawn from the same government records, for any property in Tamil Nadu.

LandLens One
Ask anything about a property and get an answer grounded in live government records, with the sources shown.
/landlens/one

Verify My Land
Every record check run on one property and returned as a single report.
/landlens/verify-my-land

Legal Opinion
An advocate's written opinion on the title, built on the records we pull for it.
/landlens

One Map
Every layer on one map: the parcel, its boundary, zoning, water bodies and what sits around it.
/landlens/one/map

PriceMap
What land actually changed hands for around this plot, taken from the registered deeds.
/landlens/pricemap

Build Scope
What you are allowed to build here: floor space, height, coverage and setbacks.
/landlens/build-scope

Property Tracker
Watch a property and hear about it when something new is registered against it.
/landlens/property-tracker

Deal Room
Run the transaction in one place: documents, stamping, signatures and the parties.
/landlens/deal-room

FREE TOOLS · NO ACCOUNT NEEDED

Twenty-four checks you can run yourself, at no cost.

Records and verification

The registers themselves, read for you.

- Encumbrance Certificate
- Patta and Chitta
- Field Measurement Sketch
- EC Analyzer
- Bank charge check
- Court case search
- Seller background check
- Approval check by survey

Value and duty

What it is worth and what it costs to register.

- Guideline value by street
- Guideline value by survey
- Stamp duty and registration fees
- Capital gains
- Floor space index
- Area unit converter

Zoning and land use

What the plan says can happen on this land.

- Land use zone finder
- CMDA land use check
- Coastal regulation zone
- Master plan check
- Water bodies finder
- Airport height clearance

Registers and directories

Who holds it, and which office keeps the record.

- Find your registering office
- Temple property check
- Waqf property check
- RERA register

Every free tool
/tools

Services we run for you
/services

The LandLens suite
/landlens/one

Verified RealEstate™

Every claim in this document traces back to a government record.

- Legal opinions, due diligence and title verification
- Building plan, layout and sub-division approvals
- Completion and occupancy certificates, regularisation
- Escrow, negotiation and NRI property management
- Land survey, soil testing, architecture and construction

Verified RealEstate
3/350/2 Mettukuppam,
OMR Thoraipakkam,
Chennai 600 097, India
hello@verified.realestate
+91 9996 12 9996

Prepared from the registers named on the page each finding sits on. Where a register could not be read, this document says so in its place rather than leaving the gap to be read as a clean result.