PP APPROVAL RECORD

# Planning Permission


Karur district, Tamil Nadu

APPROVAL TYPE
**Building Plan**


ISSUING AUTHORITY
**DTCP**

The approval as the planning authority issued it, reproduced in full behind this page.


An approval speaks to what was sanctioned, not to what was built. Completion is a separate record.

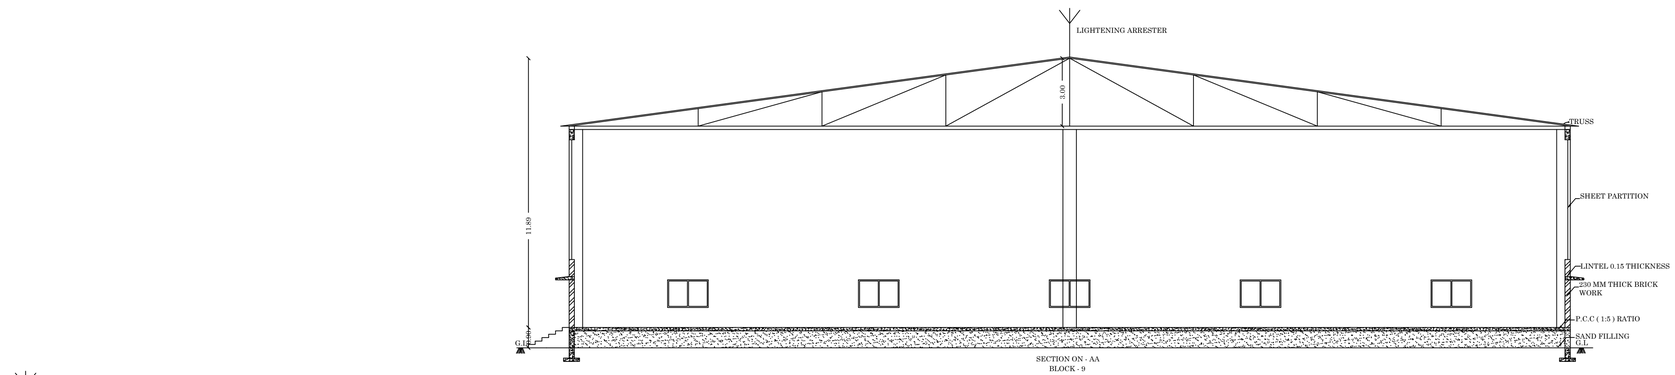


SECTION ON - AA
BLOCK - 9

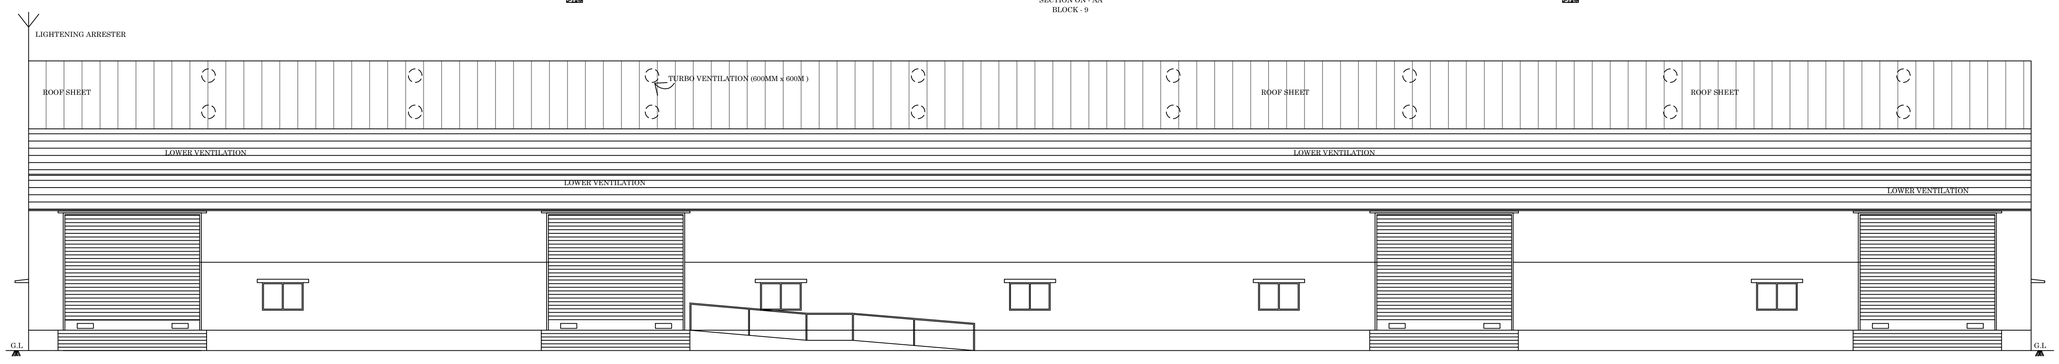



ELEVATION
BLOCK -9

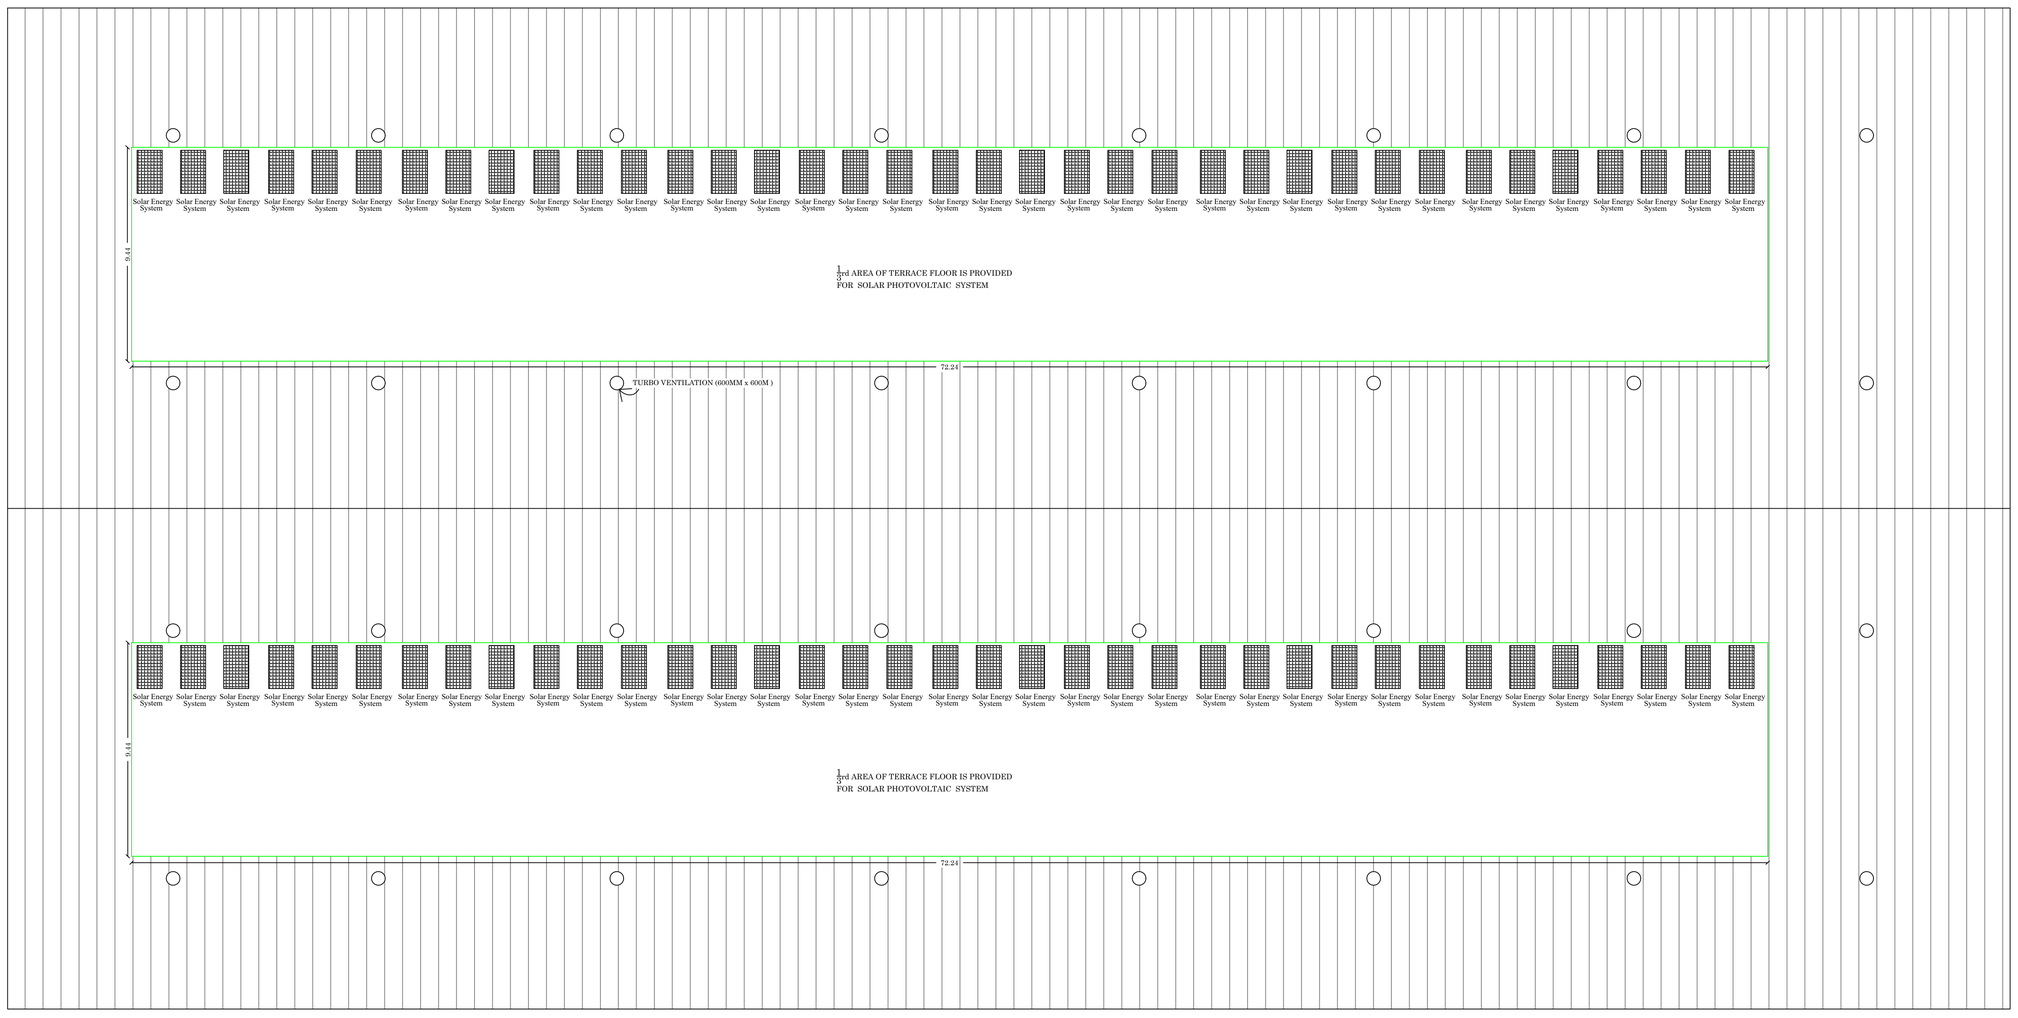



TERRACE FLOOR
BLOCK - 9

B.P/DTCP No: 315/2026

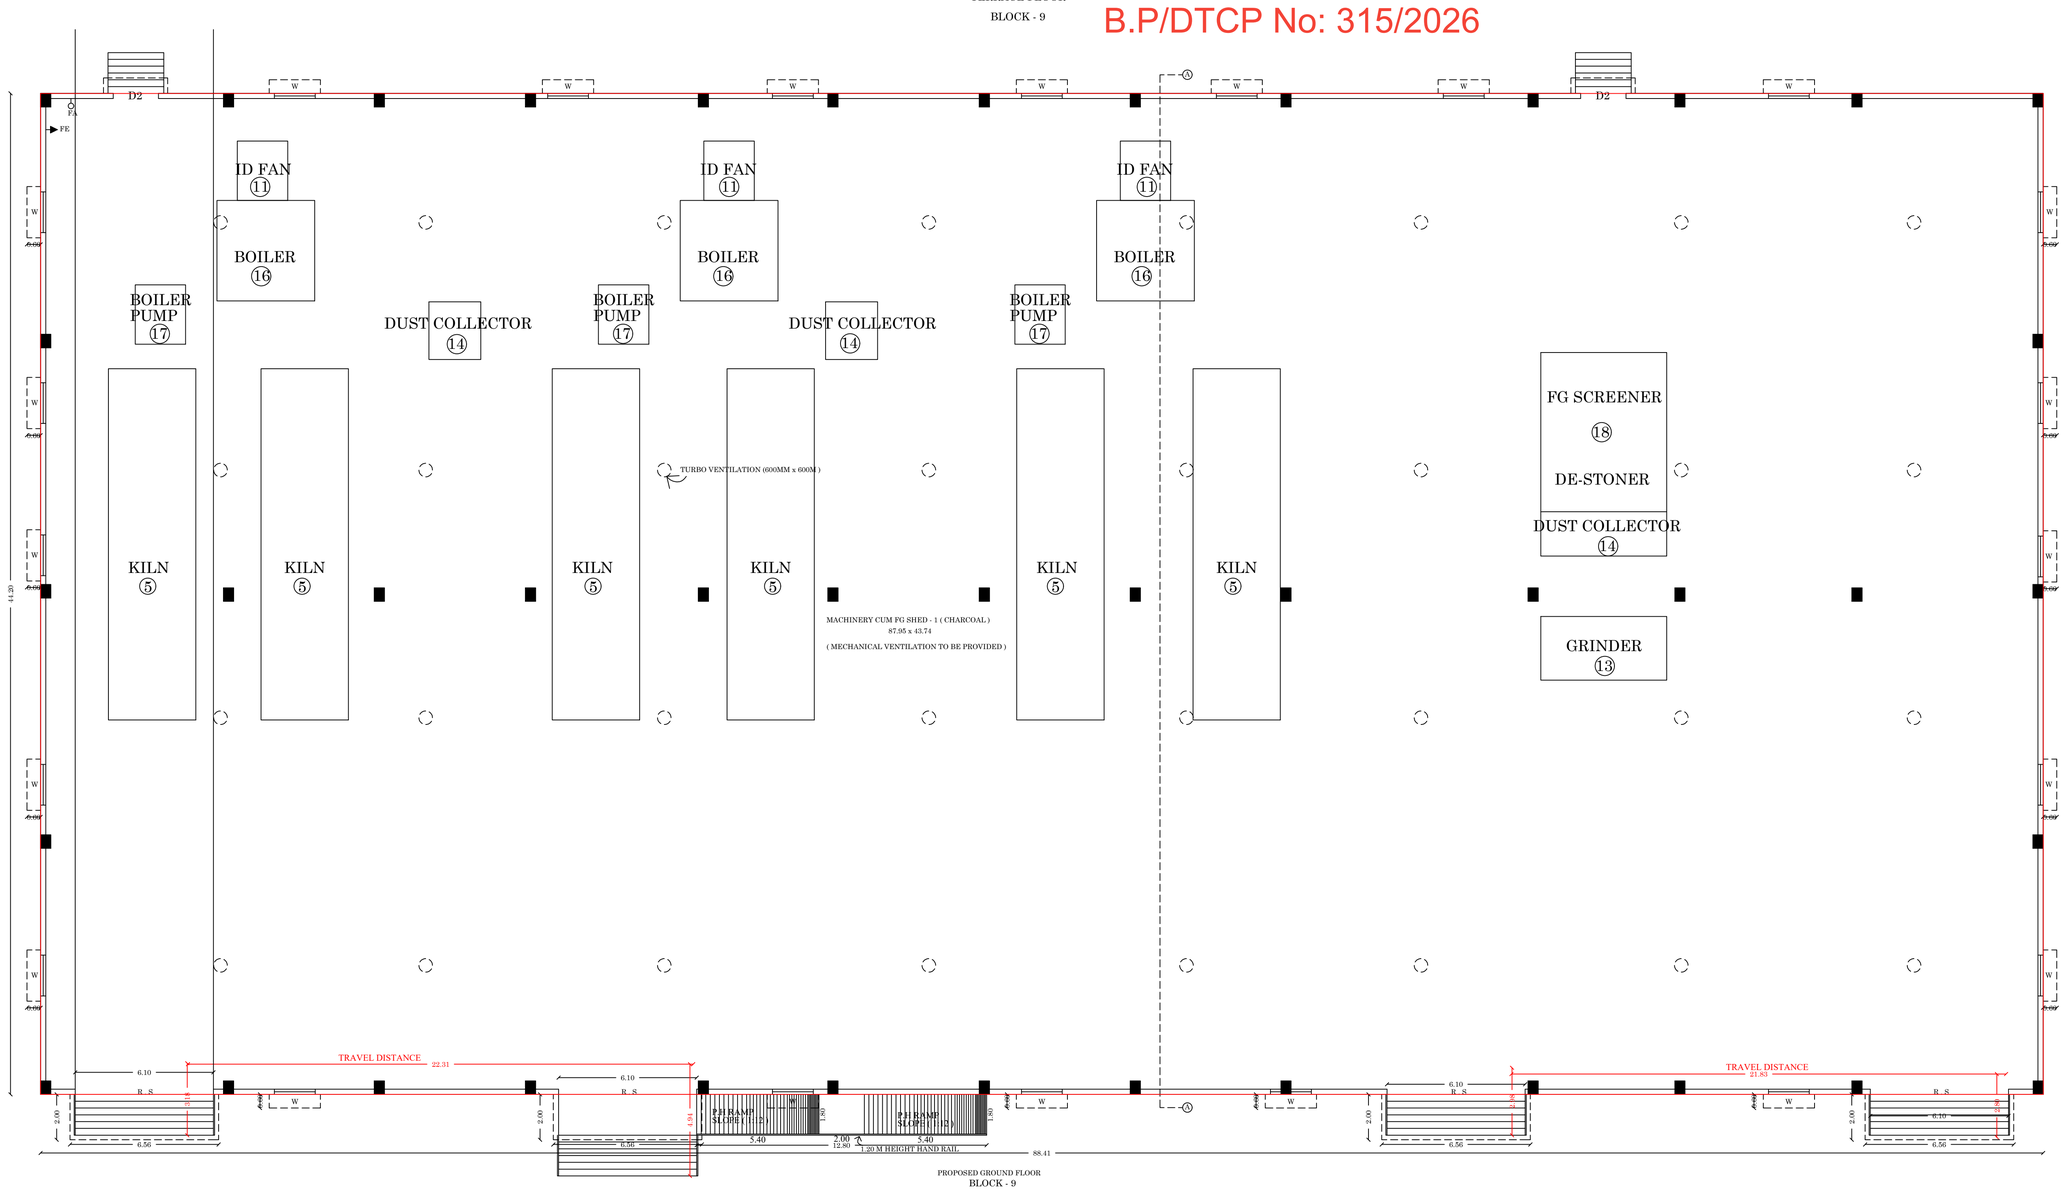


PROPOSED GROUND FLOOR
BLOCK - 9

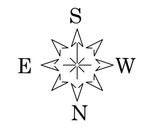


SHEET NO : 02

PLAN SHOWING PROPOSED CONSTUCTION OF SB ENTERPRISES INDUSTRIAL BUILDING (ACTIVATED CARBON) (RED CATEGORY)WITH INSTALLATION OF 1274-HP IN SF.NO:666,667,668, 669 ,670/2 ,671/2 AT KODAIYUR VILLAGE/PANCHAYAT , ARAVAKURICHI UNION TALUK, KARUR DISTRICT.

(SCALE - 1:100)

MACHINERY CUM FG SHED-1 (CHARCOAL) BLOCK - 9

JOINERY DETAILS:

| | | |
|---|---|---|
| R . S | ROLLING SHUTTER | 6.10 x 5.18 |
| W | WINDOW | 1.80 x 1.22 |
| D2 | DOOR | 2.00 x 2.10 |

BUILDING AREA DETAILS

| DESCRIPTION | Non FSI ( Sq.M ) | FSI ( Sq.M ) | Total Area ( Sq.M ) |
|---|---|---|---|
| Proposed Ground Floor (BLOCK - 9) | | 3959.98 | 3959.98 |
| Total Area | | 3959.98 | 3959.98 |

OFFICE USE


M. A. ABDUL GANI, M.Arch.,
Reg. No: CA/2013/61536
SARKAR ARCHITECTS
1-A, Kuruvikaran Salai, Madurai-625 001
Ph: 97893 45342
E-mail architectgani@sarkararchitect...com
GSTIN: 33BEEPA9653N1Z9

ARCHITECT

Er. R. BHUKUMARAN.,
M.E.,(STRUCTL.M.Sc.(REV).A.M.I.E.,A.I.V.
Govt. Approved Engineer (CLASS-1A).
Approved Bank, Income Tax &
Wealth Tax Valuer.
80,Vallayani Nagar, 4th Cross, KARUR-639 002.
Cell: 94433 75877 Ph: 253 296.

STRUCTURAL ENGINEER

Er.T.BABU,B.E.,
PLAN CENTER
Registration No:
RE/GR-I/52/2024/DTCP/MADURAI
No 20, South Street, Near Amma Mess
Tallakulam, Madurai - 2.
Ph. 6220044943, 9786948414


ENGINEER

S B ENTERPRISES
Authorised Signatory


APPLICANT





ELEVATION
BLOCK -15

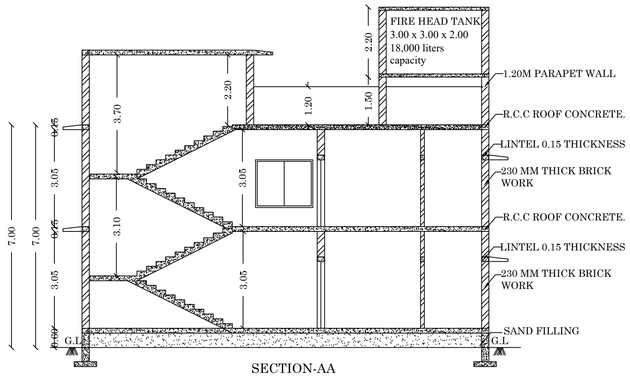



SECTION-AA
BLOCK -15

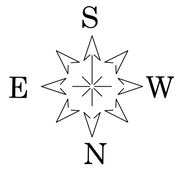



B.P/DTCP No: 315/2026

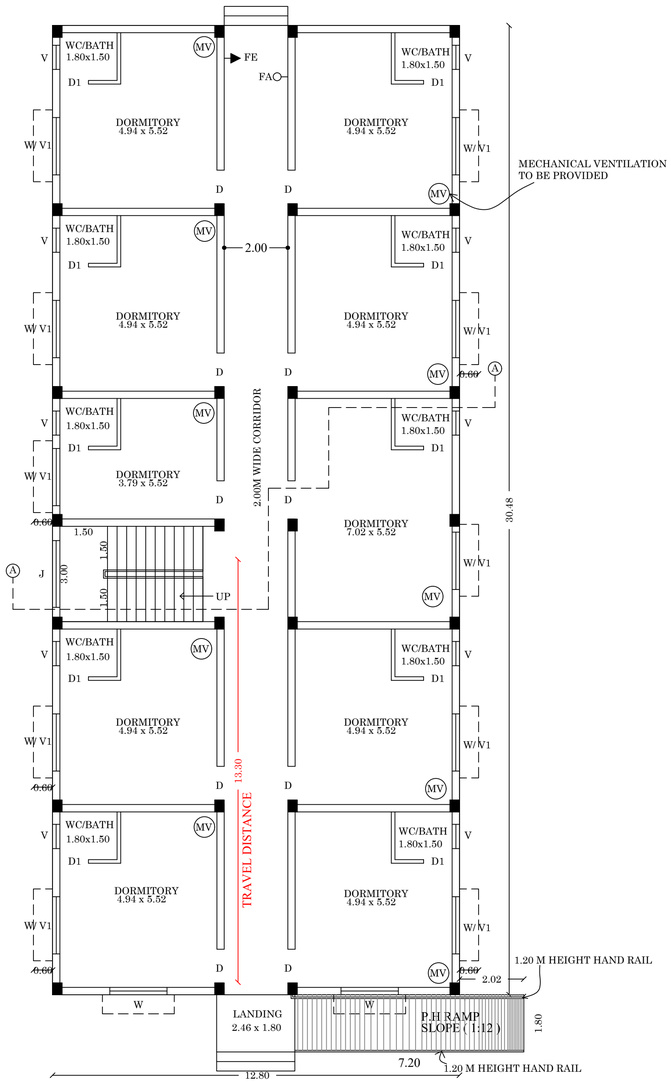


DORMITORY (BLOCK-15)
GROUND FLOOR PLAN

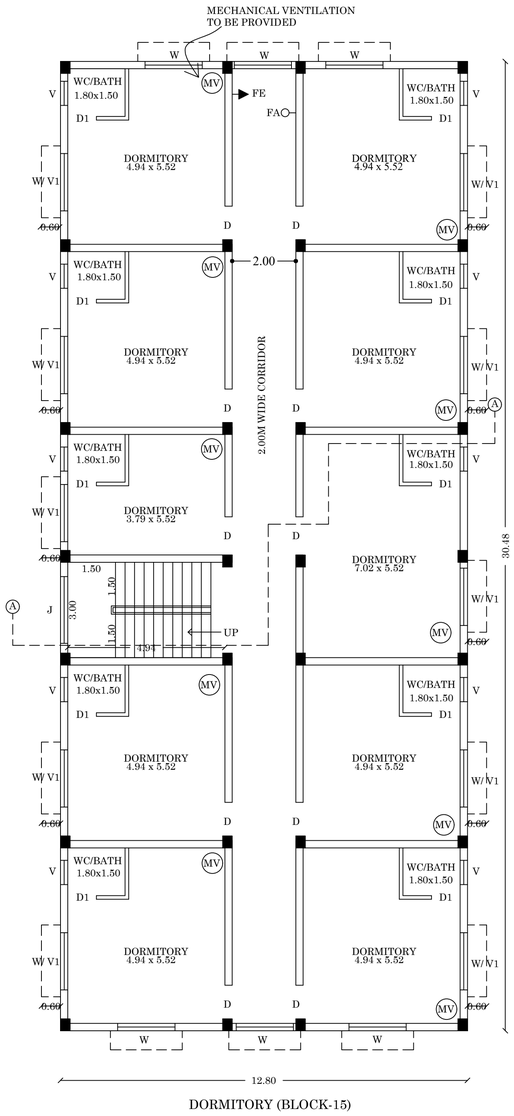


DORMITORY (BLOCK-15)
FIRST FLOOR PLAN

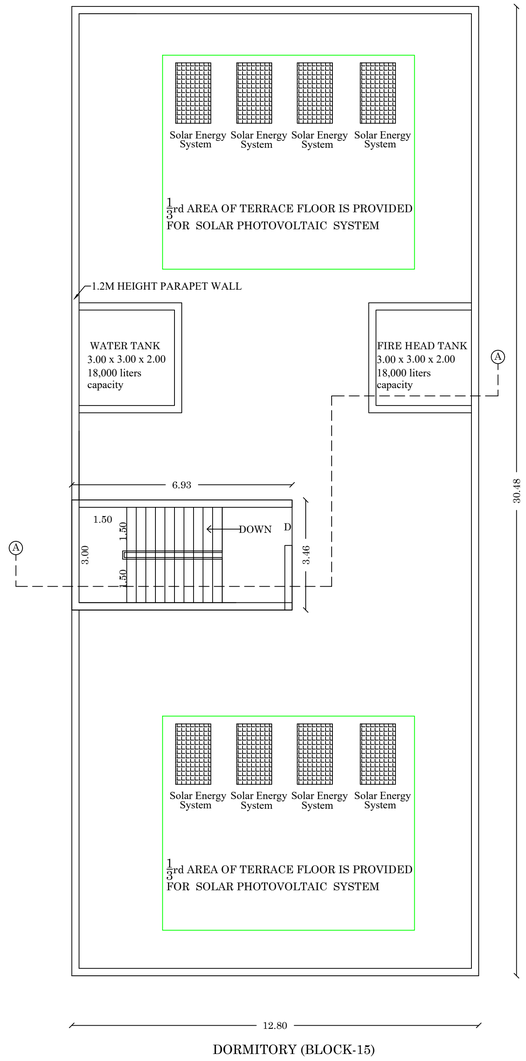


DORMITORY (BLOCK-15)
TEERACE FLOOR PLAN

PLAN SHOWING PROPOSED CONSTUCTION OF SB ENTERPRISES INDUSTRIAL BUILDING (ACTIVATED CARBON) (RED CATEGORY)WITH INSTALLATION OF 1274-HP IN SF.NO:666,667,668, 669 ,670/2 ,671/2 AT KODAIYUR VILLAGE/PANCHAYAT , ARAVAKURICHI UNION TALUK, KARUR DISTRICT.

(SCALE - 1:100)

## DORMITORY (BLOCK-15)

JOINERY DETAILS :-

| | | |
|---|---|---|
| MD | MAIN DOOR | 2.00 x 2.10 |
| D | DOOR | 1.20 x 2.10 |
| D1 | DOOR | 0.76 x 2.10 |
| W | WINDOW | 1.80 x 1.50 |
| V | VENTILATOR | 0.76 x 0.76 |
| V1 | VENTILATOR | 1.80 x 0.76 |
| (MV) | MECHANICAL VENTILATOR | |

BUILDING AREA DETAILS

| DESCRIPTION | Non FSI ( Sq.M ) | FSI ( Sq.M ) | Total Area ( Sq.M ) |
|---|---|---|---|
| Proposed Ground Floor (BLOCK - 15) | | 390.14 | 390.14 |
| Proposed First Floor (BLOCK - 15) | | 390.14 | 390.14 |
| Proposed Head Room (BLOCK - 15) | 23.98 | | 23.98 |
| Total Area | 23.98 | 780.28 | 804.26 |

OFFICE USE

M. A. ABDUL GANI, M.Arch.,
Reg. No: CA/2013/61536
SARKAR ARCHITECTS
1-A, Kuruvikaran Salai, Madurai-625 001
Ph: 97893 45342
E-mail architectgani@sarkararchitects.com
GSTIN: 33BEEPA9653N1Z9

ARCHITECT

Er. R. SHUKUMARAN.,
M.E.,(STRUCT.),M.Sc.(REV).A.M.I.E.,A.I.V.,
Govt. Approved Engineer (CLASS-1A),
Approved Bank, Income Tax &
Wealth Tax Valuer,
60,Valayapuri Nagar, 4th Cross, KARUR-639 002.
Cell: 94433 75677 Ph: 233 296.


STRUCTURAL ENGINEER

Er.T.BABU,B.E.,
PLAN CENTER
Registration No:
RE/GR-I/52/2024/DTCP/MADURAI
No.25, South Street, Near Amma Mess
Tallakulam, Madurai - 2.
Ph: 8220044943, 9786948414


ENGINEER

S B ENTERPRISES
Authorised Signatory

APPLICANT

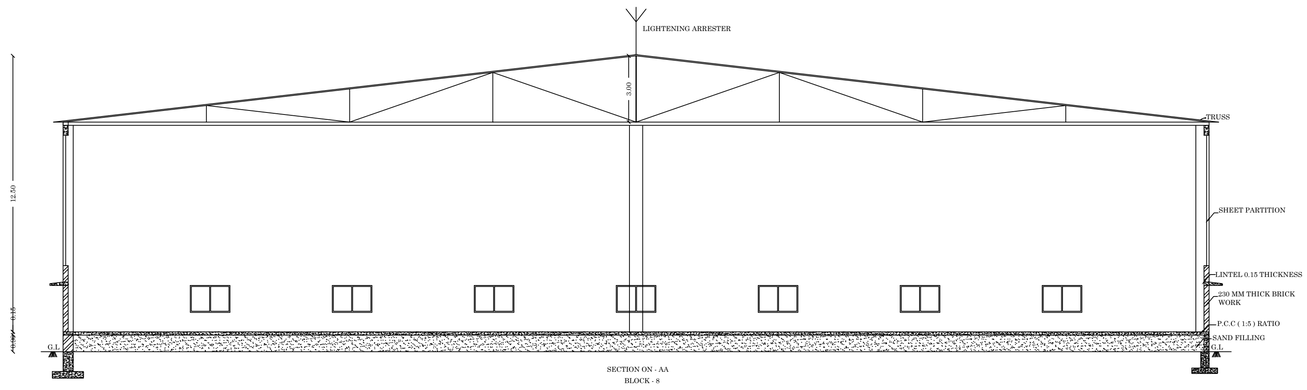



SECTION ON - AA
BLOCK - 8

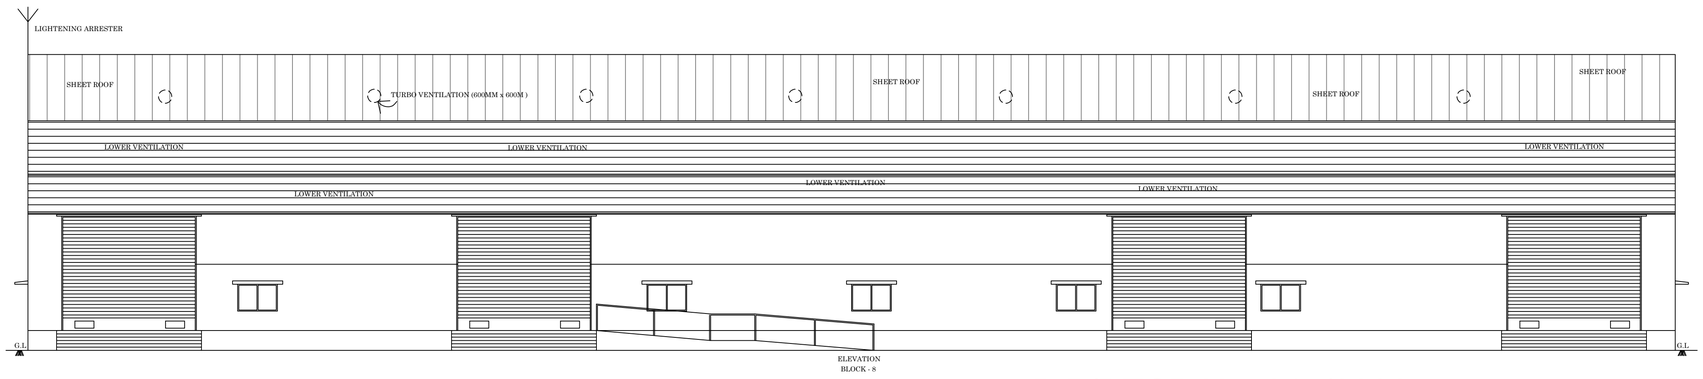



ELEVATION
BLOCK - 8

B.P/DTCP No: 315/2026

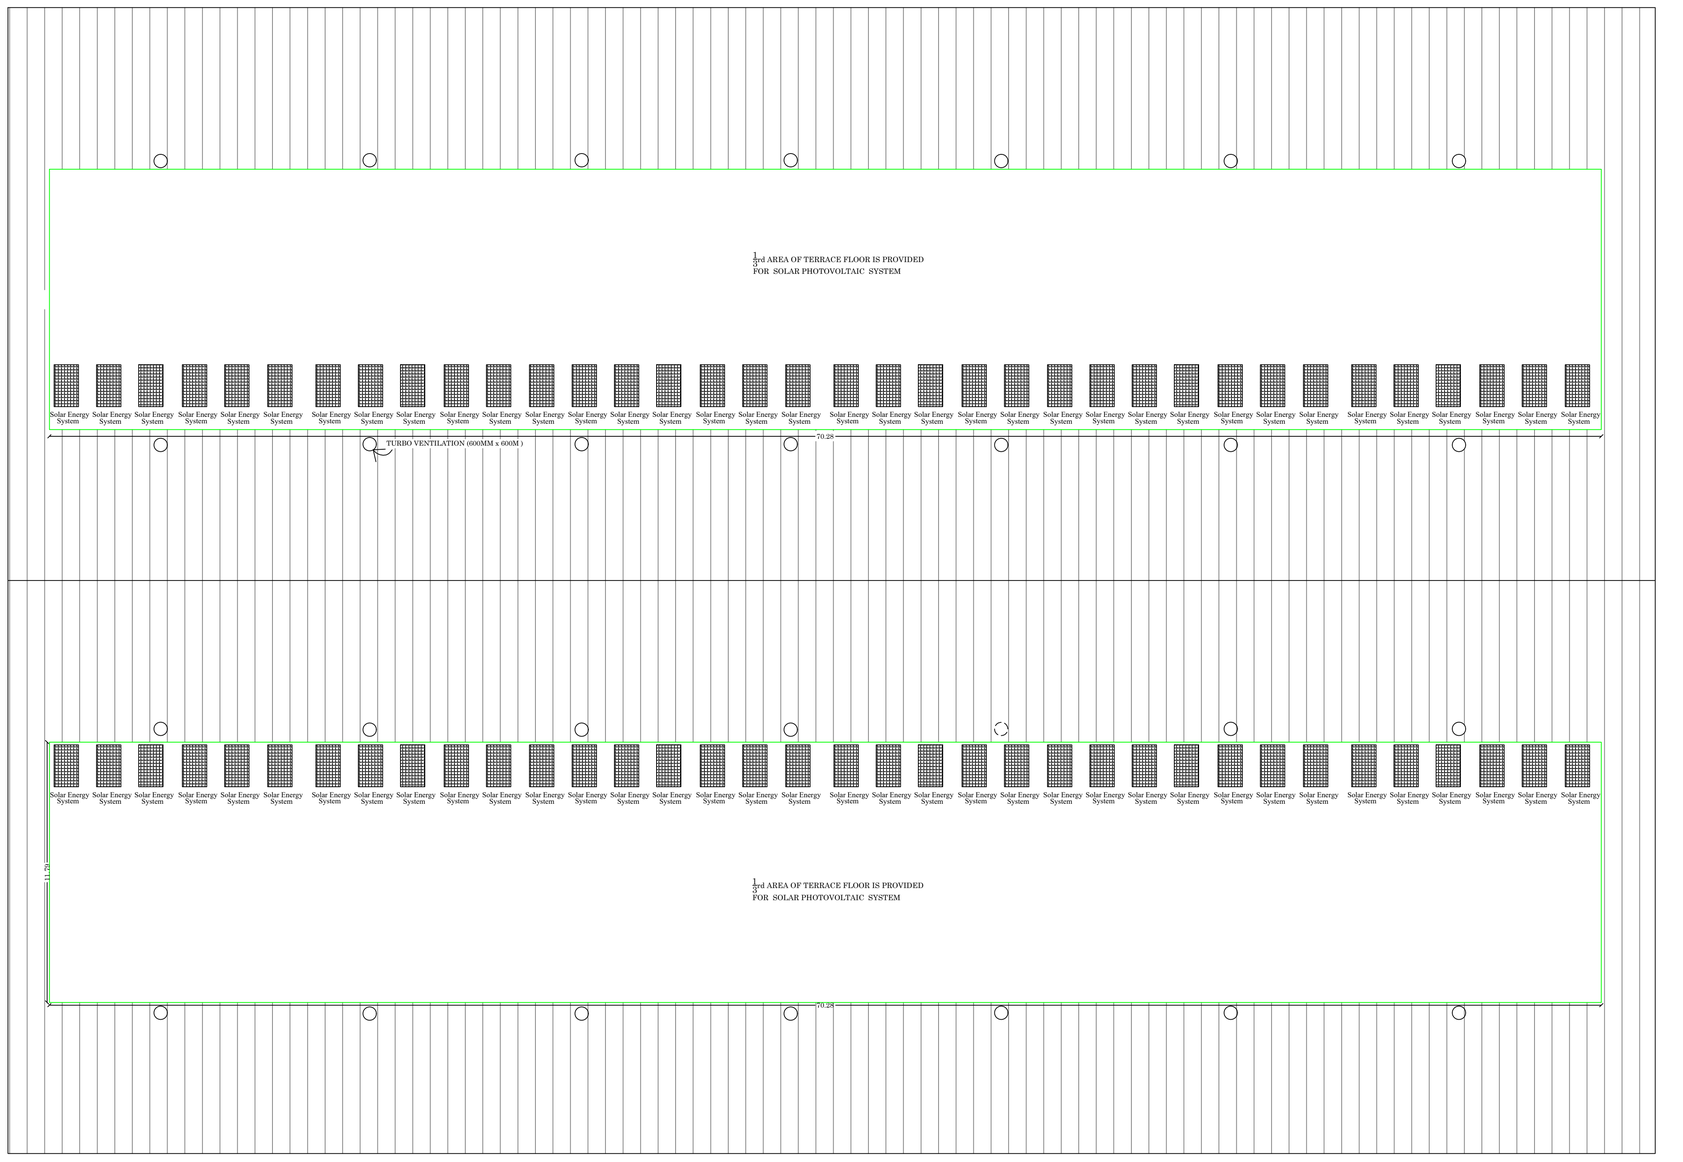


TERRACE FLOOR
BLOCK - 8

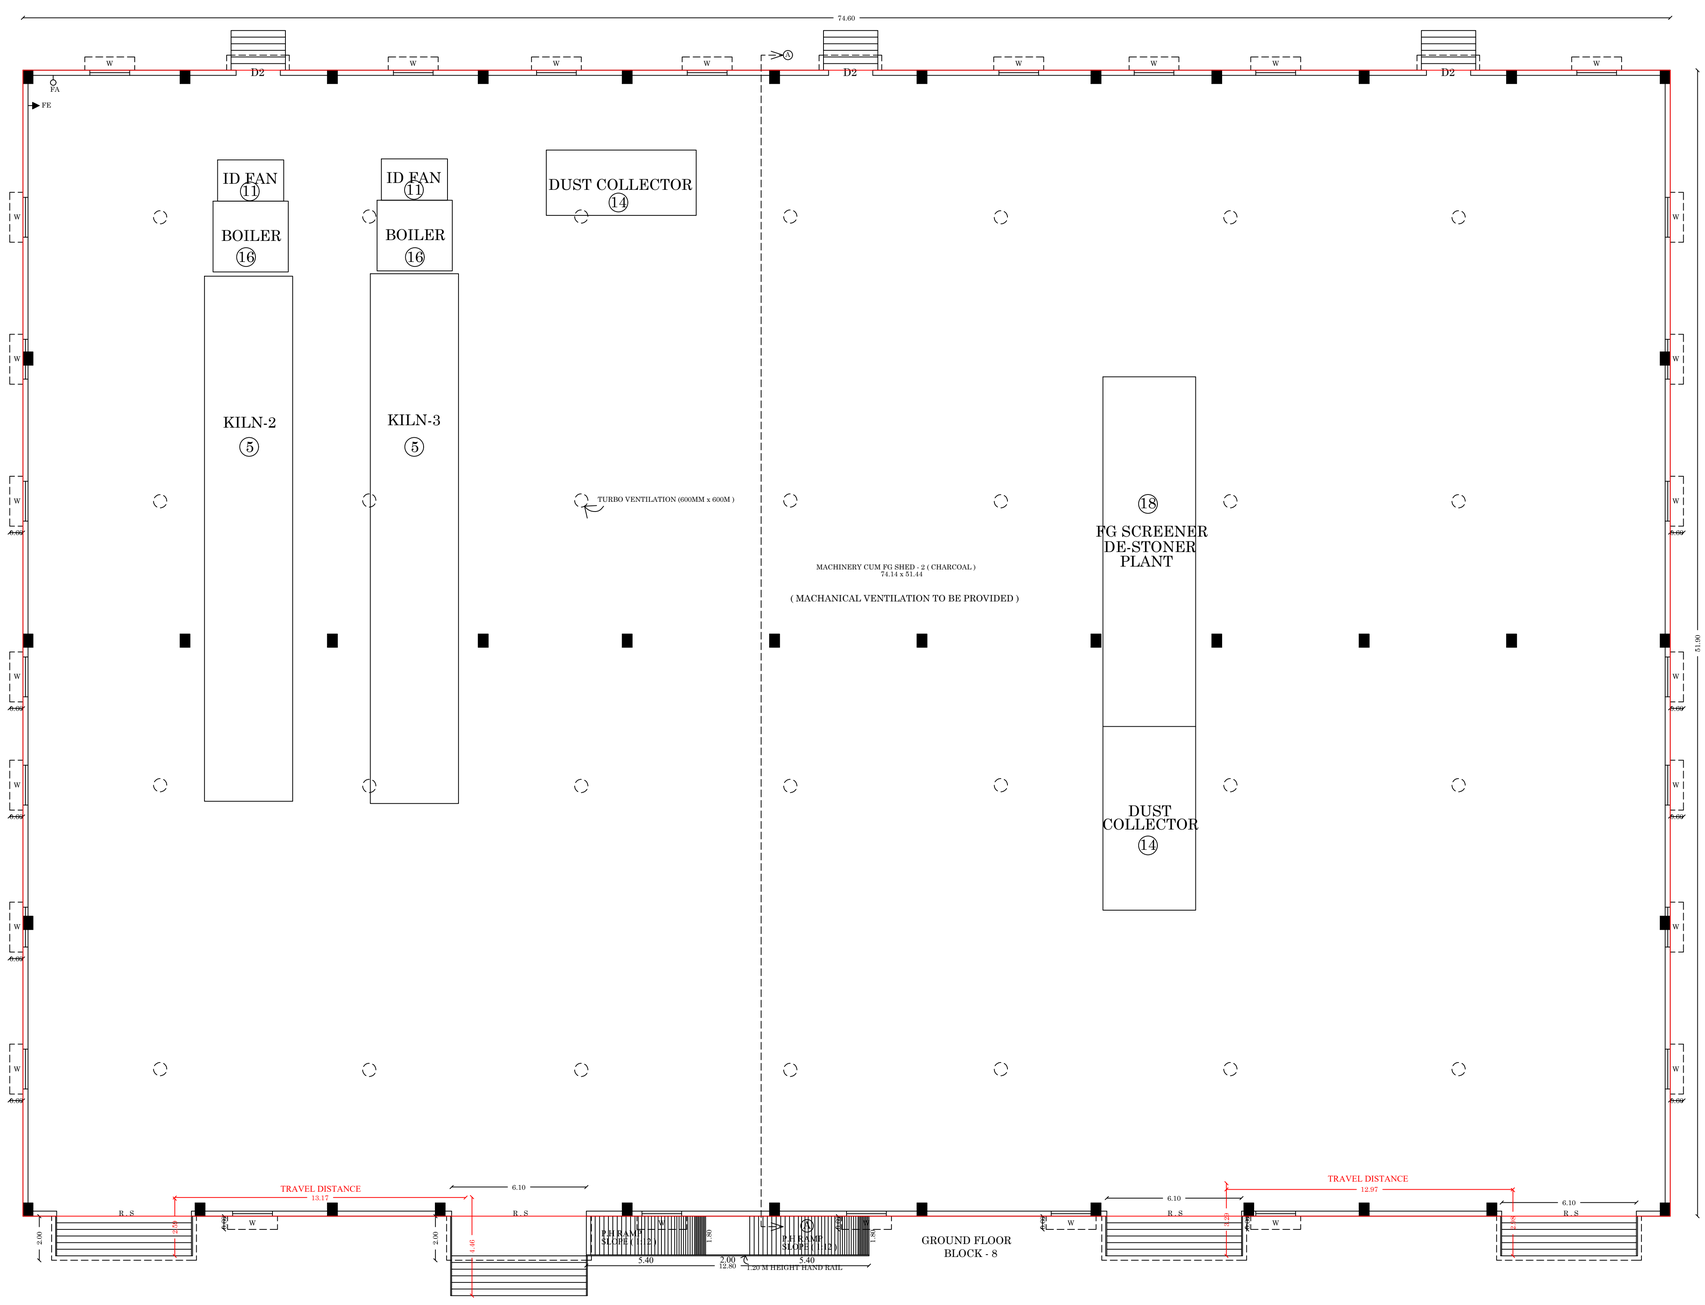


GROUND FLOOR
BLOCK - 8

SHEET NO : 04

PLAN SHOWING PROPOSED CONSTUCTION OF SB ENTERPRISES INDUSTRIAL BUILDING (ACTIVATED CARBON) (RED CATEGORY)WITH INSTALLATION OF 1274-HP IN SF.NO:666,667,668, 669 ,670/2 ,671/2 AT KODAIYUR VILLAGE/PANCHAYAT ,ARAVAKURICHI UNION TALUK, KARUR DISTRICT.

(SCALE - 1:100)

MACHINERY CUM
FG SHED-2 (CHARCOAL)
BLOCK - 8

JOINERY DETAILS:

| | | |
|---|---|---|
| R . S | ROLLING SHUTTER | 6.10 x 5.18 |
| W | WINDOW | 1.80 x 1.22 |

BUILDING AREA DETAILS

| DESCRIPTION | Non FSI ( Sq.M ) | FSI ( Sq.M ) | Total Area ( Sq.M ) |
|---|---|---|---|
| Proposed Ground Floor (BLOCK - 8) | | 3924.22 | 3924.22 |
| Total Area | | 3924.22 | 3924.22 |

OFFICE USE

M. A. ABDUL GANI, M.Arch.,
Reg. No: CA/2013/61536
SARKAR ARCHITECTS
1-A, Kuruvikaran Salai, Madurai-625 001
Ph: 97893 45342
E-mail: architectgani@sarkararchitect...com
GSTIN: 33BEEPA9653N1Z9

ARCHITECT

Er. R. SHUKUMARAN.,
M.E.,(STRUCT.),M.Sc.(REVL),A.M.I.E.,A.I.V.
Govt. Approved Engineer (CLASS-1A),
Approved Bank, Income Tax &
Wealth Tax Valuer,
66,Valayapuri Nagar, 4th Cross, KARUR-639 002.
Cell: 94433 75877 Ph: 253 296.


STRUCTURAL ENGINEER

Er.T.BABU,B.E.,
PLAN CENTER
Registration No:
RB/GR-VSZ/2024/DTCP/MADURAI
No.25, South Street, Near Amma Mess
Tallakulam, Madurai - 2.
Ph: 8220044943, 9786948414

ENGINEER


S B ENTERPRISES
Authorised Signatory

APPLICANT

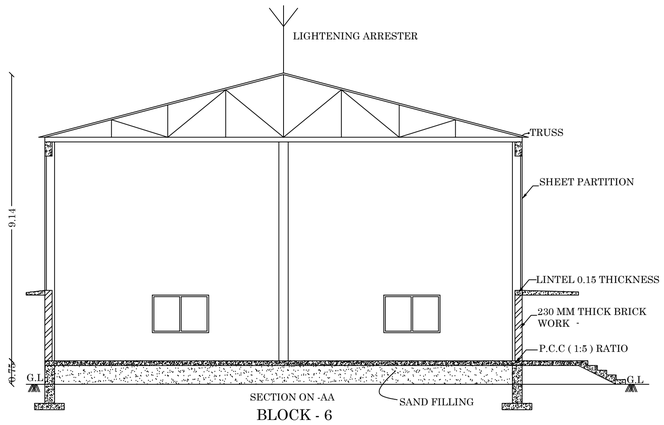



SECTION ON -AA

BLOCK - 6

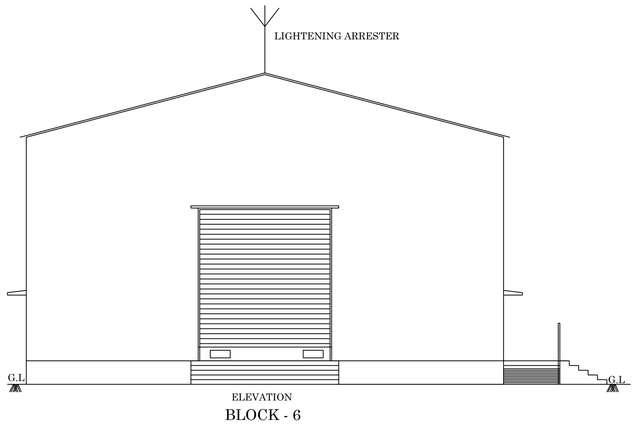



ELEVATION

BLOCK - 6

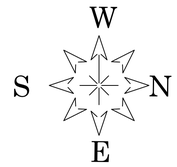



B.P/DTCP No: 315/2026

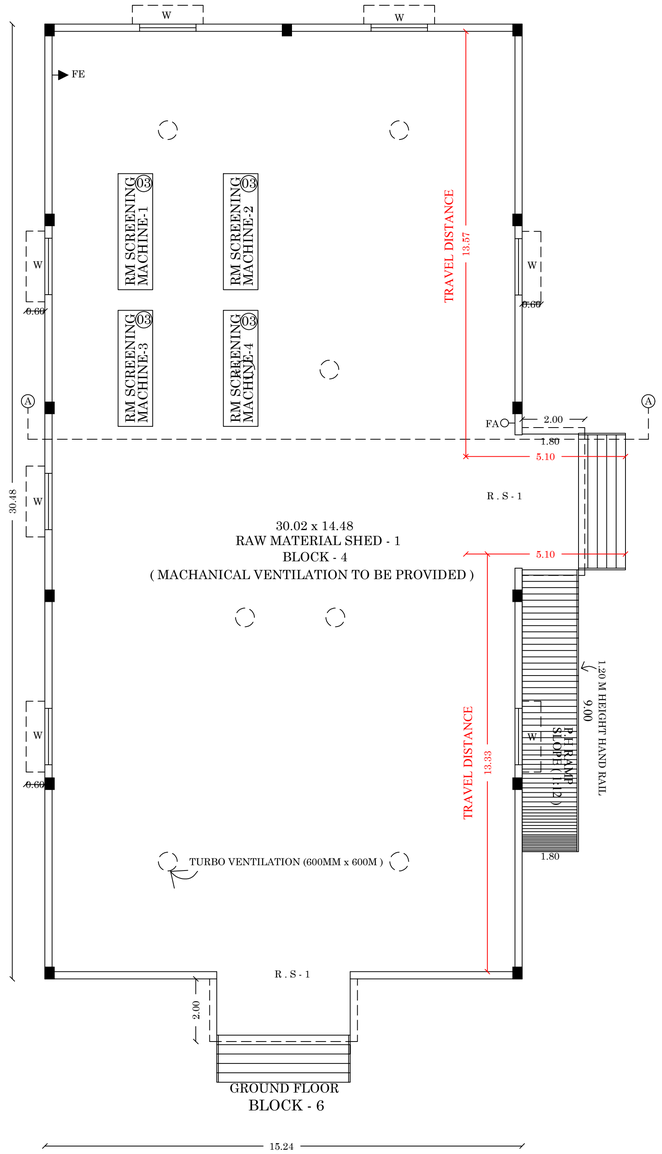


GROUND FLOOR

BLOCK - 6

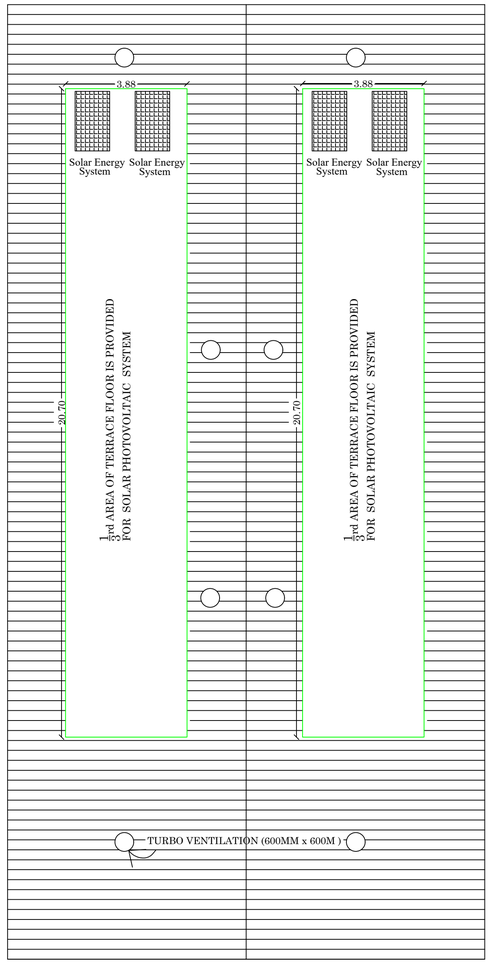


TERRACE FLOOR

BLOCK - 6

SHEET NO : 05

PLAN SHOWING PROPOSED CONSTUCTION OF SB ENTERPRISES INDUSTRIAL BUILDING (ACTIVATED CARBON) (RED CATEGORY)WITH INSTALLATION OF 1274-HP IN SF.NO:666,667,668, 669 ,670/2 ,671/2 AT KODAIYUR VILLAGE/PANCHAYAT ,ARAVAKURICHI UNION TALUK, KARUR DISTRICT.

(SCALE - 1:100)

RAW MATERIAL SHED (CHARCOAL) BLOCK- 6

JOINERY DETAILS:

| | | |
|---|---|---|
| R . S - 1 | ROLLING SHUTTER | 4.26 x 4.88 |
| W | WINDOW | 1.80 x 1.22 |

BUILDING AREA DETAILS

| DESCRIPTION | Non FSI ( Sq.M ) | FSI ( Sq.M ) | Total Area ( Sq.M ) |
|---|---|---|---|
| Proposed Ground Floor ( BLOCK - 6 ) | | 483.40 | 483.40 |
| Total Area | | 483.40 | 483.40 |

OFFICE USE

ARCHITECT

M. A. ABDUL GANI, M.Arch..
Reg. No: CA/2013/61536
SARKAR ARCHITECTS
1-A, Kuruvikaran Salai, Madurai-625 001
Ph: 97893 45342
E-mail architectgani@sarkararchitect...com
GSTIN: 33BEEPA9653N1Z9

STRUCTURAL ENGINEER


Er. R. SHUKUMARAN.,
M.E.,(STRUCT),M.Sc.(REV),A.M.I.E.,A.I.V.,
Govt. Approved Engineer (CLASS-1A).
Approved Bank, Income Tax &
Wealth Tax Valuer,
50,Vaiyapuri Nagar, 4th Cross, KARUR-639 002.
Cell: 94433 75677 Ph: 293 296.

ENGINEER


Er.T.BABU,B.E.,
PLAN CENTER
Registration No:
RE/GR-I/52/2024/DTCP/MADURAI
No.25, South Street, Near Amma Mess
Tallakulam, Madurai - 2.
Ph: 8220044943, 9786948414

APPLICANT


S B ENTERPRISES
Authorised Signatory

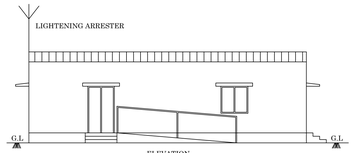


ELEVATION
( TYPICAL BLOCK - 1 AND 16 )

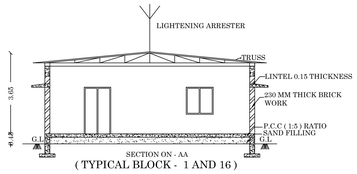


SECTION ON - AA
( TYPICAL BLOCK - 1 AND 16 )

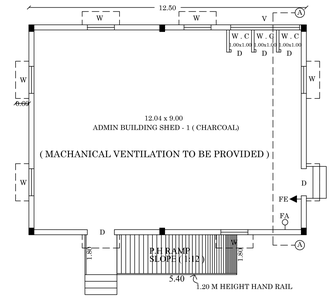


GROUND FLOOR
( TYPICAL BLOCK - 1 AND 16 )

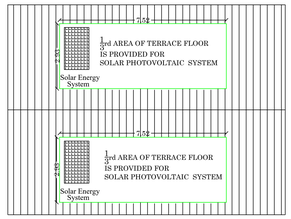


TERRACE FLOOR
( TYPICAL BLOCK - 1 AND 16 )

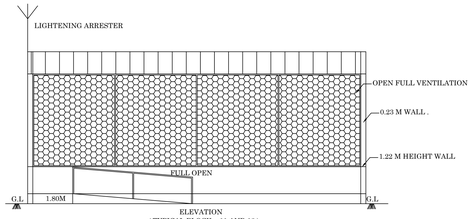


ELEVATION
( TYPICAL BLOCK - 11 AND 13 )

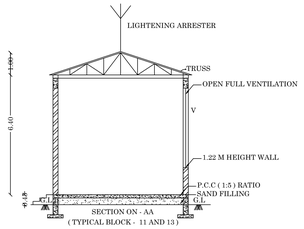


SECTION ON - AA
( TYPICAL BLOCK - 11 AND 13 )

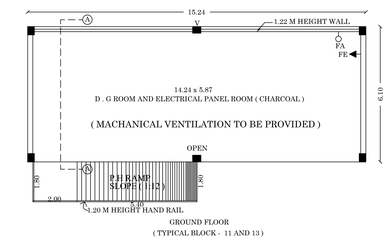


GROUND FLOOR
( TYPICAL BLOCK - 11 AND 13 )

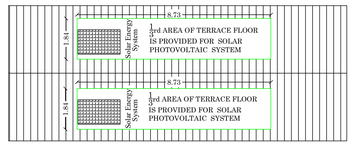


( TYPICAL BLOCK - 11 AND 13 )
TERRACE FLOOR

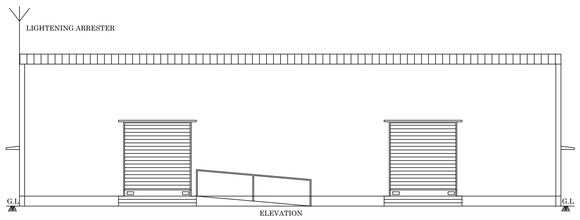


ELEVATION
TYPICAL BLOCK - 12 & BLOCK - 14

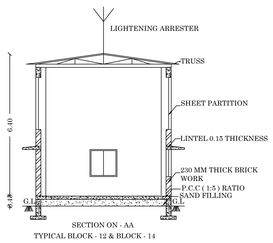

SECTION ON - AA
TYPICAL BLOCK - 12 & BLOCK - 14

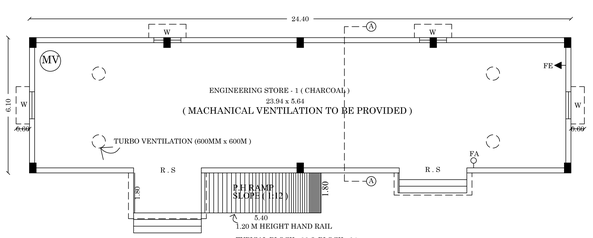

TYPICAL BLOCK - 12 & BLOCK - 14
GROUND FLOOR

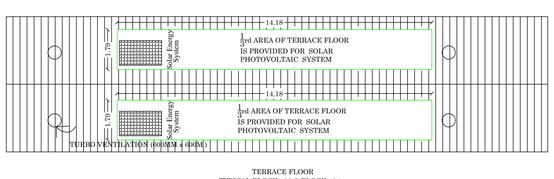

TERRACE FLOOR
TYPICAL BLOCK - 12 & BLOCK - 14

B.P/DTCP No: 315/2026

N
W E
S

SHEET NO : 06

PLAN SHOWING PROPOSED CONSTUCTION OF SB ENTERPRISES INDUSTRIAL BUILDING (ACTIVATED CARBON) (RED CATEGORY)WITH INSTALLATION OF 1274-HP IN SF.NO:666,667,668, 669 ,670/2 ,671/2 AT KODAIYUR VILLAGE/PANCHAYAT ,ARAVAKURICHI UNION TALUK, KARUR DISTRICT.

(SCALE - 1:100)

ADMIN BUILDING SHED (CHARCOAL)
BLOCK- 16

ADMIN BUILDING SHED (WOOD)
BLOCK- 1

ENGINEERING STORE-1 (CHARCOAL)
BLOCK- 14

ENGINEERING STORE-2 (WOOD)
BLOCK- 12

DG & ELECTRICAL PANEL ROOM(CHARCOAL)
BLOCK- 13

DG & ELECTRICAL PANEL ROOM(WOOD)
BLOCK- 11

JOINERY DETAILS:

| | | |
|---|---|---|
| D | DOOR | 1.22 x 2.10 |
| W | WINDOW | 1.22 x 1.22 |
| R .S | ROLLING SHUTTER | 3.35 x 3.05 |
| V | VENTILATOR | 4.78 x 4.18 |
| MV | MECHANICAL VENTILATOR | |

BUILDING AREA DETAILS

| DESCRIPTION | Non FSI ( Sq.M ) | FSI ( Sq.M ) | Total Area ( Sq.M ) |
|---|---|---|---|
| PROPOSED GROUND FLOOR (BLOCK - 1 & 16 ) | | 118.25 | 118.25 |
| | | 118.25 | 118.25 |
| PROPOSED GROUND FLOOR ( BLOCK -12 & 14 ) | | 159.58 | 159.58 |
| | | 159.58 | 159.58 |
| PROPOSED GROUND FLOOR ( BLOCK -11 & 13 ) | | 92.92 | 92.92 |
| | | 92.92 | 92.92 |
| TOTAL AREA | | 741.5 | 741.5 |


OFFICE USE


M. A. ABDUL GANI, M.Arch.,
Reg. No: CA/2013/61536
SARKAR ARCHITECTS
1-A, Kuruvikaran Salai, Madural-625 001
Ph: 97893 45342
E-mail :architectgani@sarkararchitect...
GSTIN: 33BEEPA9653N1Z9
ARCHITECT

Er. R. SHUKUMARAN,
M.E.,(STRUCT),M.Sc.(REV),A.M.I.E.,A.I.V.
Govt. Approved Engineer (CLASS-1A).
Approved Bank, Income Tax &
Wealth Tax Valuer,
60,Velayutt Nagar, 4th Cross, KARUR-639 002.
Cell: 94423 75877 Ph: 253 296.
STRUCTURAL ENGINEER


Er.T.BABU,B.E.,
PLAN CENTER
Registration No
RE/GR-I/52/2024/DTCP/MADURAI
No.25, South Street, Near Amma Mess
Tallakulam, Madurai - 2
Ph: 8220044943, 9786948414
ENGINEER


S B ENTERPRISES
Authorised Signatory
APPLICANT

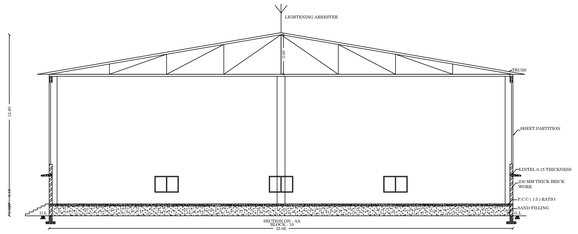

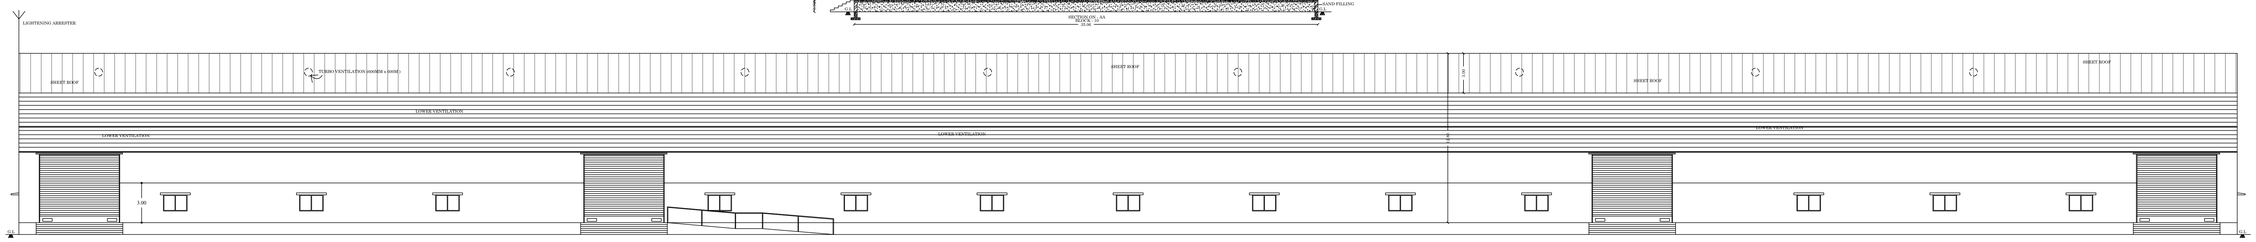
B.P/DTCP No: 315/2026

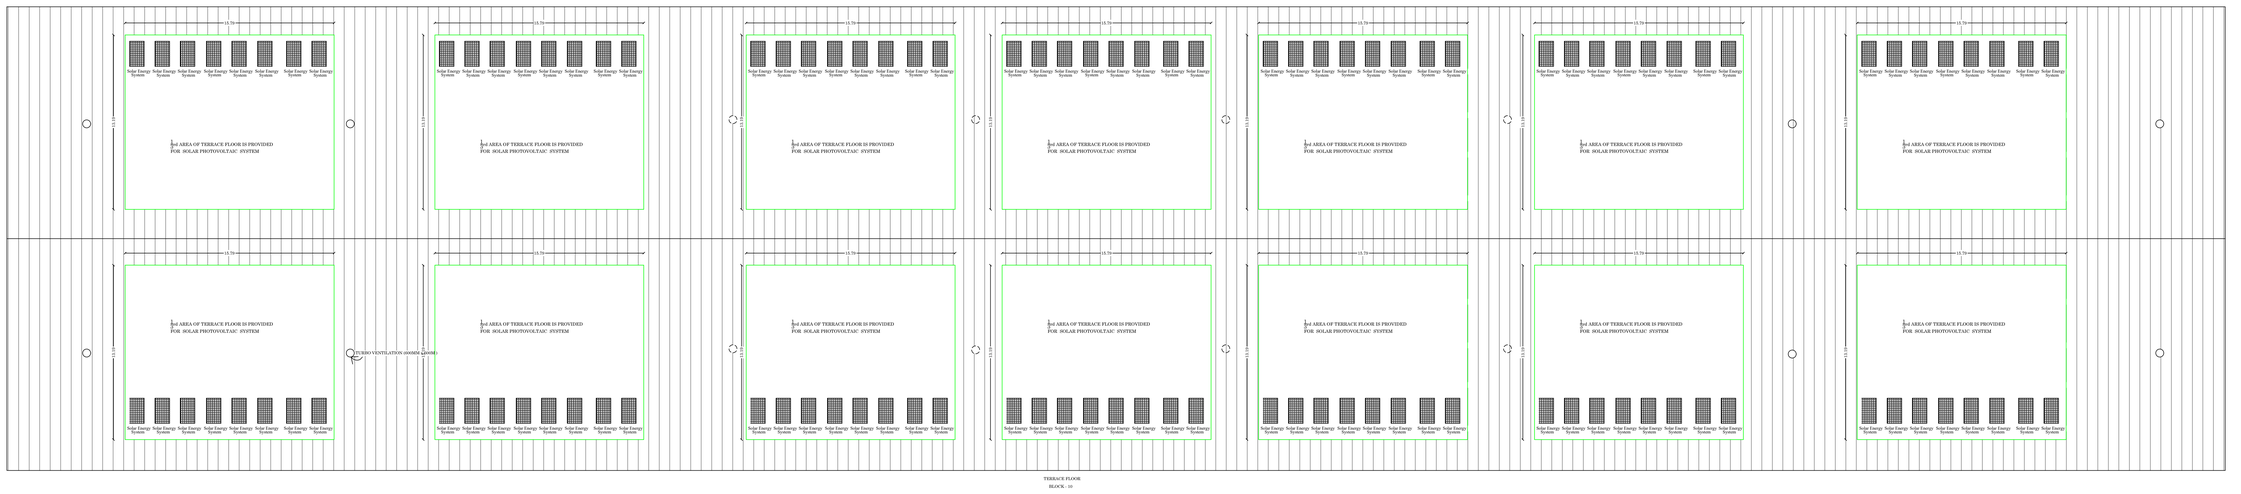


SHEET NO : 07

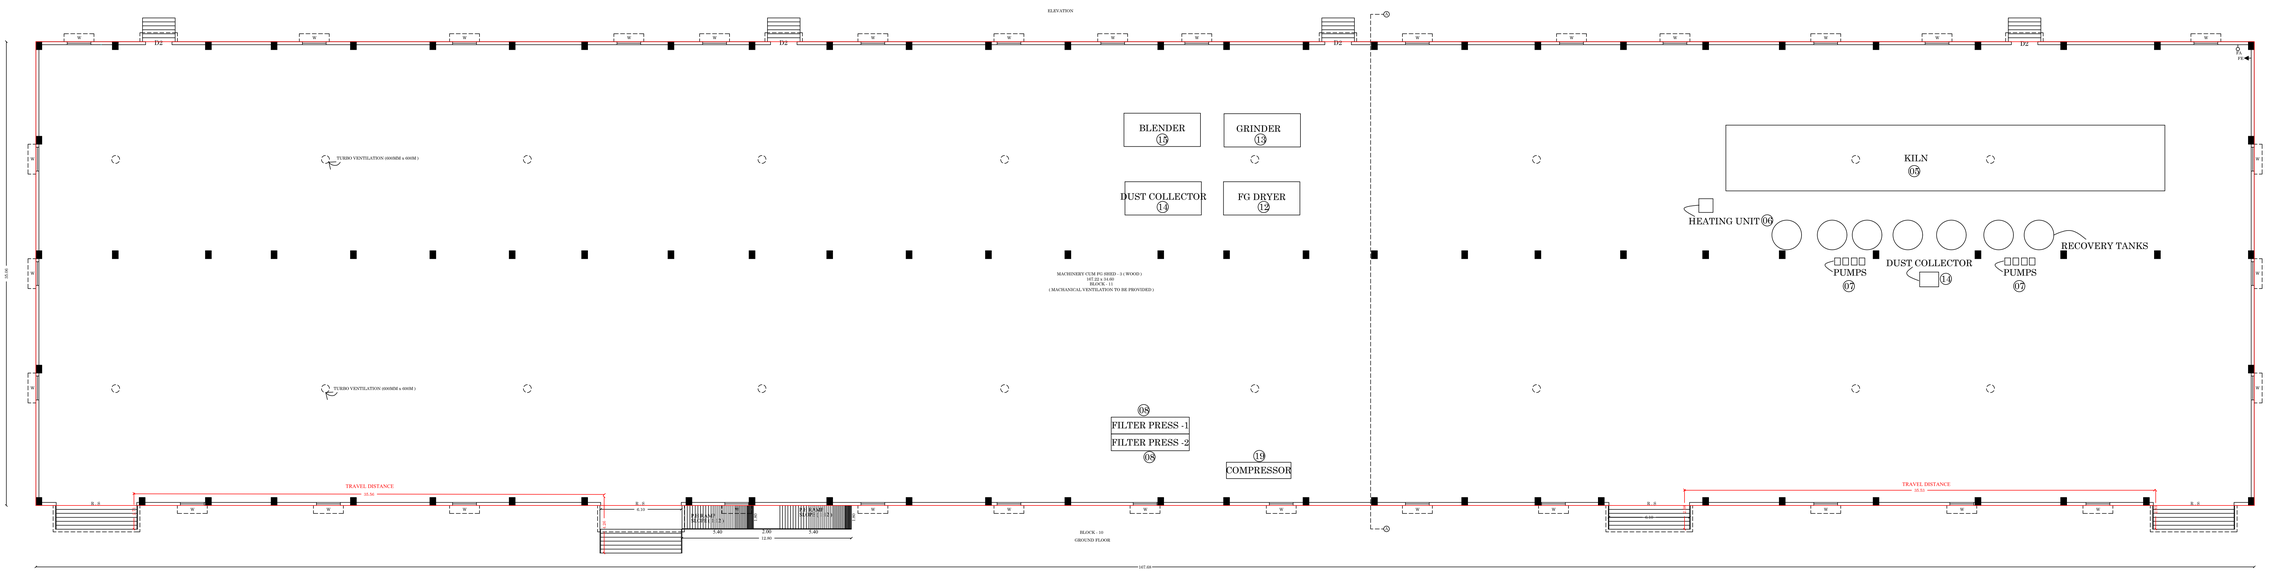PLAN SHOWING PROPOSED CONSTUCTION OF SB ENTERPRISES INDUSTRIAL BUILDING (ACTIVATED CARBON) (RED CATEGORY)WITH INSTALLATION OF 1274-HP IN SF.NO:666,667,668, 669 ,670/2 ,671/2 AT KODAIYUR VILLAGE/PANCHAYAT ,ARAVAKURICHI UNION TALUK, KARUR DISTRICT.

(SCALE - 1:100)

MACHINERY CUM FG SHED (WOOD) BLOCK - 10

JOINERY DETAILS:

| | | |
|---|---|---|
| R - S | ROLLING SHUTTER | 6.10 x 5.18 |
| W | WINDOW | 1.80 x 1.22 |
| D | DOOR | 1.20 x 2.10 |

BUILDING AREA DETAILS

| DESCRIPTION | Non FSI ( Sq.M ) | FSI ( Sq.M ) | Total Area ( Sq.M ) |
|---|---|---|---|
| Proposed Ground Floor (BLOCK - 10) | | 5931.34 | 5931.34 |
| Total Area | | 5931.34 | 5931.34 |

OFFICE USE

M. A. ABDUL GANI, M.Arch.
Reg. No: CA/2013/81536
SARKAR ARCHITECTS
1-A, Koruvakaran Belal, Madurai-625 001
Ph: 0452-4300 900
E-mail: archisgani@sarkararchitects.com
USTIN: 338EEPA9653N1Z9

ARCHITECT

Er. S. SHUKURAKAN,
EZ.(STRUCTL.&BLDG.ENGG.),A.I.I.
Consultant for Structural Engineering
Approved Govt. Valuer Gr-I
Reader for Valuation
M.Mobile: 94433 70677, 94439 49 660
Cell: 94433 70677, Ph: 222 296.


STRUCTURAL ENGINEER

Er.T.BABU,B.E.,
PLAN CENTER
Plan Approval Consultant
REGR.NO:CC/DTCP/TANJORE/
No.B, Sruthi Street, Near Amma Mess
Tatkalan, Karur-1
Ph: 9225404833, 9788969744


ENGINEER

S S ENTERPRISES
Authorised Signatory


APPLICANT

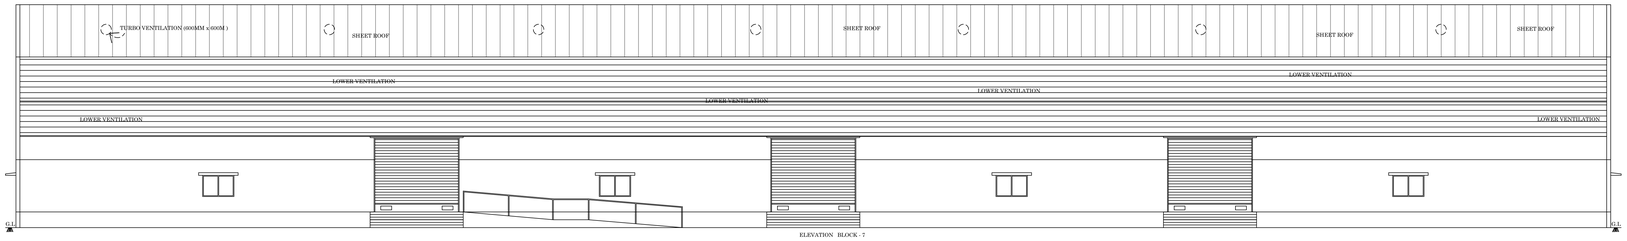


ELEVATION BLOCK - 7

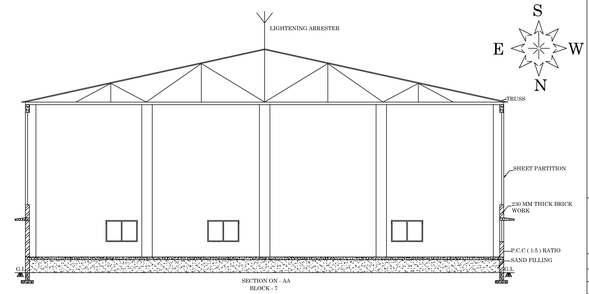



SECTION ON - AA
BLOCK - 7

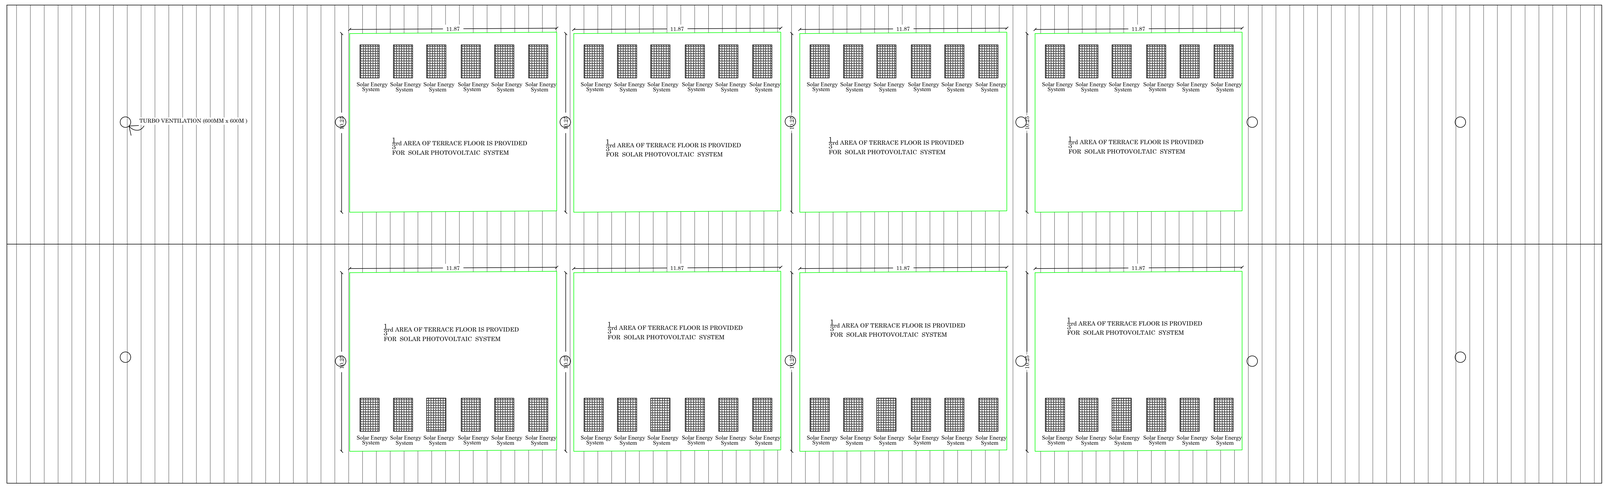


TERRACE FLOOR
BLOCK - 7

B.P/DTCP No: 315/2026

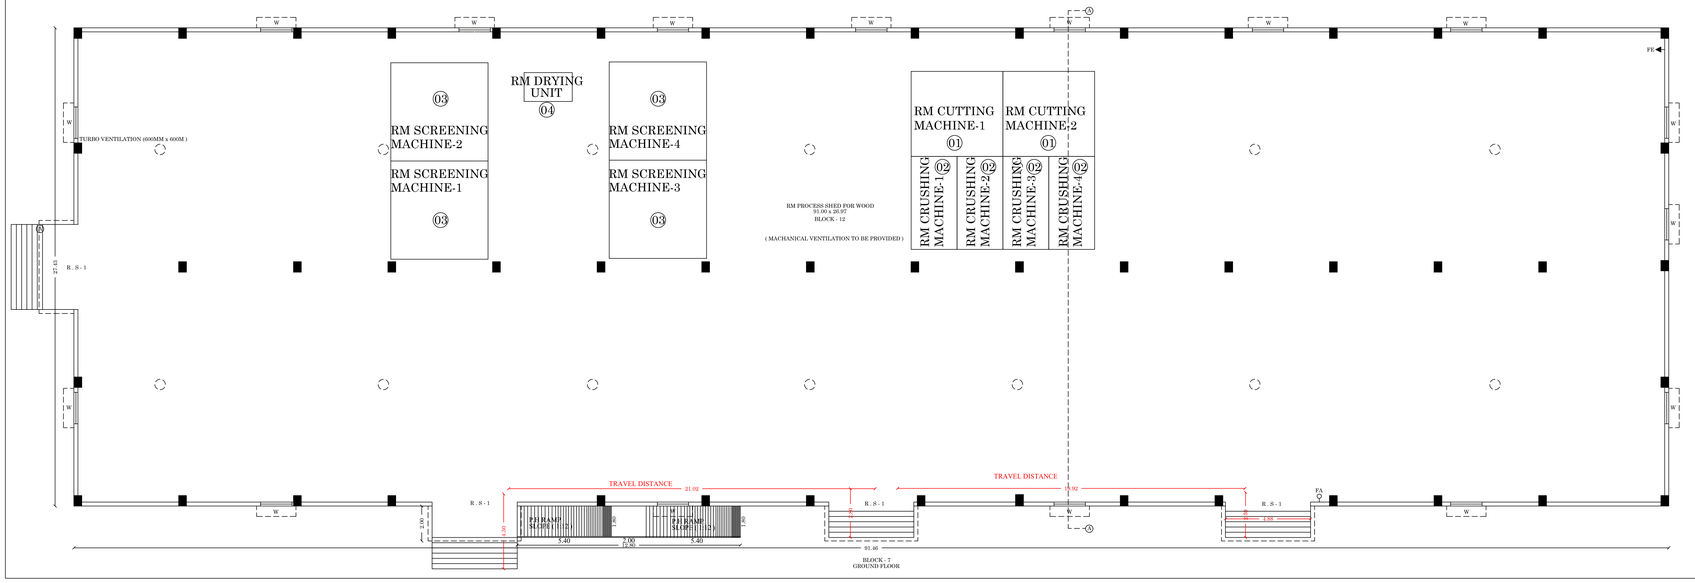


BLOCK - 7
GROUND FLOOR

SHEET NO : 08

PLAN SHOWING PROPOSED CONSTUCTION OF SB ENTERPRISES INDUSTRIAL BUILDING (ACTIVATED CARBON) (RED CATEGORY)WITH INSTALLATION OF 1274-HP IN SF.NO:666,667,668, 669 ,670/2 ,671/2 AT KODAIYUR VILLAGE/PANCHAYAT ,ARAVAKURICHI UNION TALUK, KARUR DISTRICT.
(SCALE - 1:100)

RM PROCESS SHED FOR (WOOD)
BLOCK - 7

JOINERY DETAILS:

| | | |
|---|---|---|
| R . S - 1 | ROLLING SHUTTER | 4.26 x 4.88 |
| W | WINDOW | 1.80 x 1.22 |

BUILDING AREA DETAILS

| DESCRIPTION | Non FSI ( Sq.M ) | FSI ( Sq.M ) | Total Area ( Sq.M ) |
|---|---|---|---|
| Proposed Ground Floor (BLOCK - 7) | | 2551.55 | 2551.55 |
| Total Area | | 2551.55 | 2551.55 |

OFFICE USE


M. A. ABDUL GANI, M.Arch.,
Reg. No: CA/2013/61536
SARKAR ARCHITECTS
1-A, Kuruvikaran Salai, Madurai-625 001
Ph: 97893 45342
E-mail architectsarkar@sarkararchitect....com
GSTIN: 33BEEPA9653N1Z9

ARCHITECT

Er. R. SHUKURAJAH.,
M.E.,(STRUCTURE),B.Sc.(PHYS.),A.M.I.E.,A.I.V.
Govt. Approved Engineer (CLASS-1A).
Approved Basis, Income Tax &
Wealth Tax Valuer,
69,Nanjaiyan Road, 4th Cross, KARUR-639 002.
Cell: 94431 75877 Ph: 270 396.


STRUCTURAL ENGINEER


Er.T.BABU,B.E.,
PLAN CENTER
Registration No
REGR/452/2024DTCP/MADURAI
No.28, South Street, Near Amma Mess
Tallakulam, Madurai - 2
Ph: 8220044043, 9789548614


ENGINEER


S B ENTERPRISES
Authorised Signatory


APPLICANT

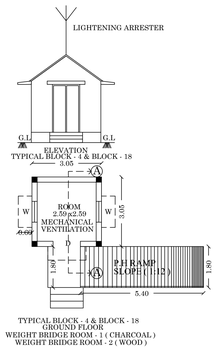

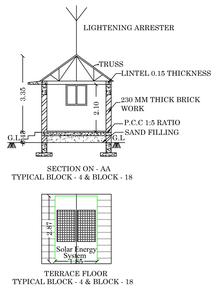


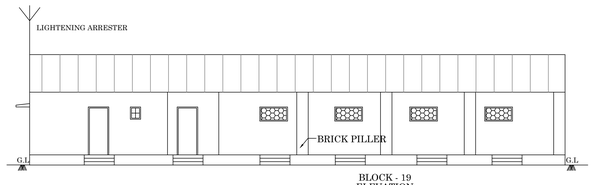
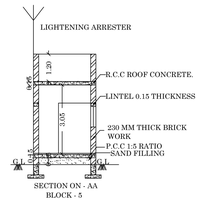


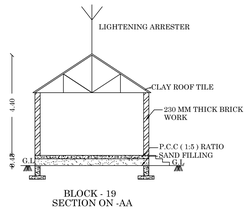
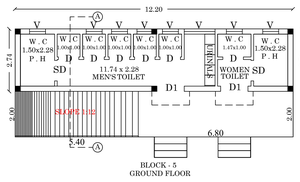


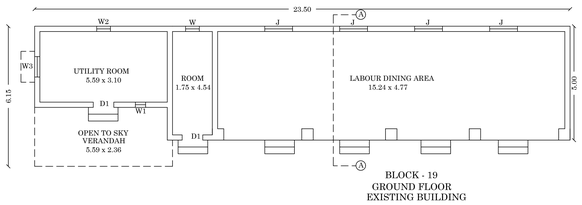
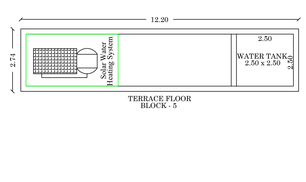



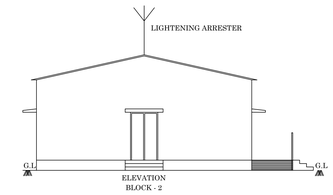

B.P/DTCP No: 315/2026

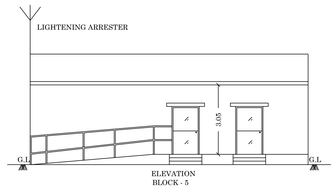






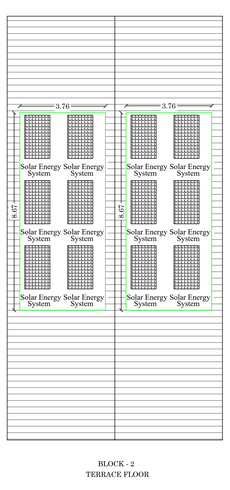



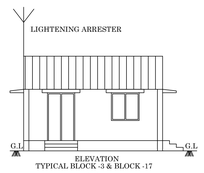



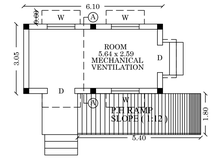


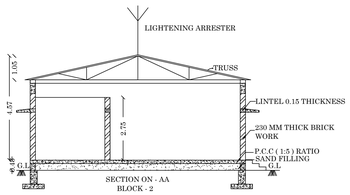
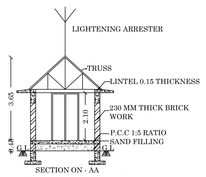


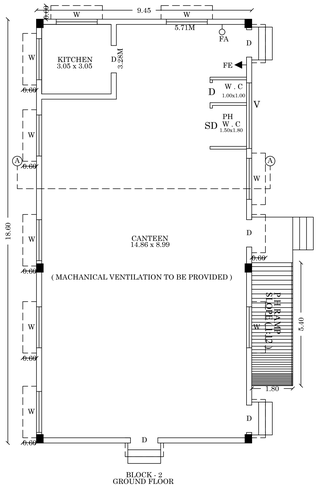
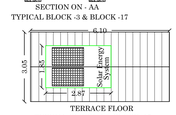



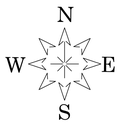




SHEET NO : 09

# PLAN SHOWING PROPOSED CONSTUCTION OF SB ENTERPRISES INDUSTRIAL BUILDING (ACTIVATED CARBON) (RED CATEGORY)WITH INSTALLATION OF 1274-HP IN SF.NO:666,667,668, 669 ,670/2 ,671/2 AT KODAIYUR VILLAGE/PANCHAYAT ,ARAVAKURICHI UNION TALUK, KARUR DISTRICT.

(SCALE - 1:100)

CANTEEN
BLOCK- 2

WEIGHT BRIDGE ROOM-1
BLOCK- 4

WEIGHT BRIDGE ROOM-2
BLOCK- 18

SECURITY ROOM-1 (CHARCOAL)
BLOCK- 18

SECURITY ROOM-1 (WOOD)
BLOCK- 3

TOILETS
BLOCK- 5

LABORS DINNING AREA
BLOCK- 19

JOINERY DETAILS:

| | | |
|---|---|---|
| D | DOOR | 1.20 x 2.10 |
| D1 | DOOR | 0.90 x 2.00 |
| D2 | DOOR | 0.90 x 2.00 |
| SD | SWING DOOR | 0.90 x 2.00 |
| W | WINDOW | 1.80 x 1.22 |
| W | WINDOW | 1.22 x 1.22 |
| W1 | WINDOW | 0.92 x 0.92 |
| V | VENTILATOR | 0.70 x 0.70 |
| W2 | WINDOW | 0.60 x 0.90 |
| W3 | WINDOW | 0.45 x 0.54 |
| W4 | WINDOW | 0.90 x 1.20 |
| J | JALLY | 1.22 x 0.62 |

PROPOSED BUILDING AREA DETAILS

| DESCRIPTION | Non FSI ( Sq.M ) | FSI ( Sq.M ) | Total Area ( Sq.M ) |
|---|---|---|---|
| Proposed Ground Floor (BLOCK - 2) | | 175.77 | 175.77 |
| Proposed Ground Floor (BLOCK - 4 & 18) | | 9.30 | 9.30 |
| | | 9.30 | 9.30 |
| Proposed Ground Floor (BLOCK - 3 & 17) | | 18.60 | 18.60 |
| | | 18.60 | 18.60 |
| Proposed Ground Floor (BLOCK - 5) | | 57.84 | 57.84 |
| Total Area | | 289.41 | 289.41 |

EXISTING BUILDING AREA DETAILS

| DESCRIPTION | Non FSI ( Sq.M ) | FSI ( Sq.M ) | Total Area ( Sq.M ) |
|---|---|---|---|
| Existing Ground Floor ( BLOCK -19 ) | | 124.46 | 124.46 |
| Total Area | | 124.46 | 124.46 |

OFFICE USE

M. A. ABDUL GANI, M.Arch.,
Reg. No: CA/2013/61536
SARKAR ARCHITECTS
1-A, Kuruvikaran Salai, Madurai-625 001
Ph: 97893 45342
E-mail architactgani@sararcnitect.....com
GSTIN: 33BEEPA9653N1Z9

ARCHITECT

Er. R. SHUKURAAN.,
M.E.(STRUCT), M.Sc.(ENVI.),M.I.E.,A.I.V.
Govt. Approved Engineer (CLASS-1A).
Approved Bank, Income Tax &
Wealth Tax Valuer.
60,Velayuthampatti Main Cross, KARUR-639 002.
Cell: 94433 75677 Ph: 253 296.


STRUCTURAL ENGINEER

Er.T.BABU,B.E.,
PLAN CENTER
Registration No:
RE/GR-152/2024/DTCP/MADURAI
No.25, South Street, Near Amma Mess
Tallakulam, Madurai - 2
Ph: 8220044043, 9786946414

ENGINEER

S B ENTERPRISES
Authorised Signatory

APPLICANT

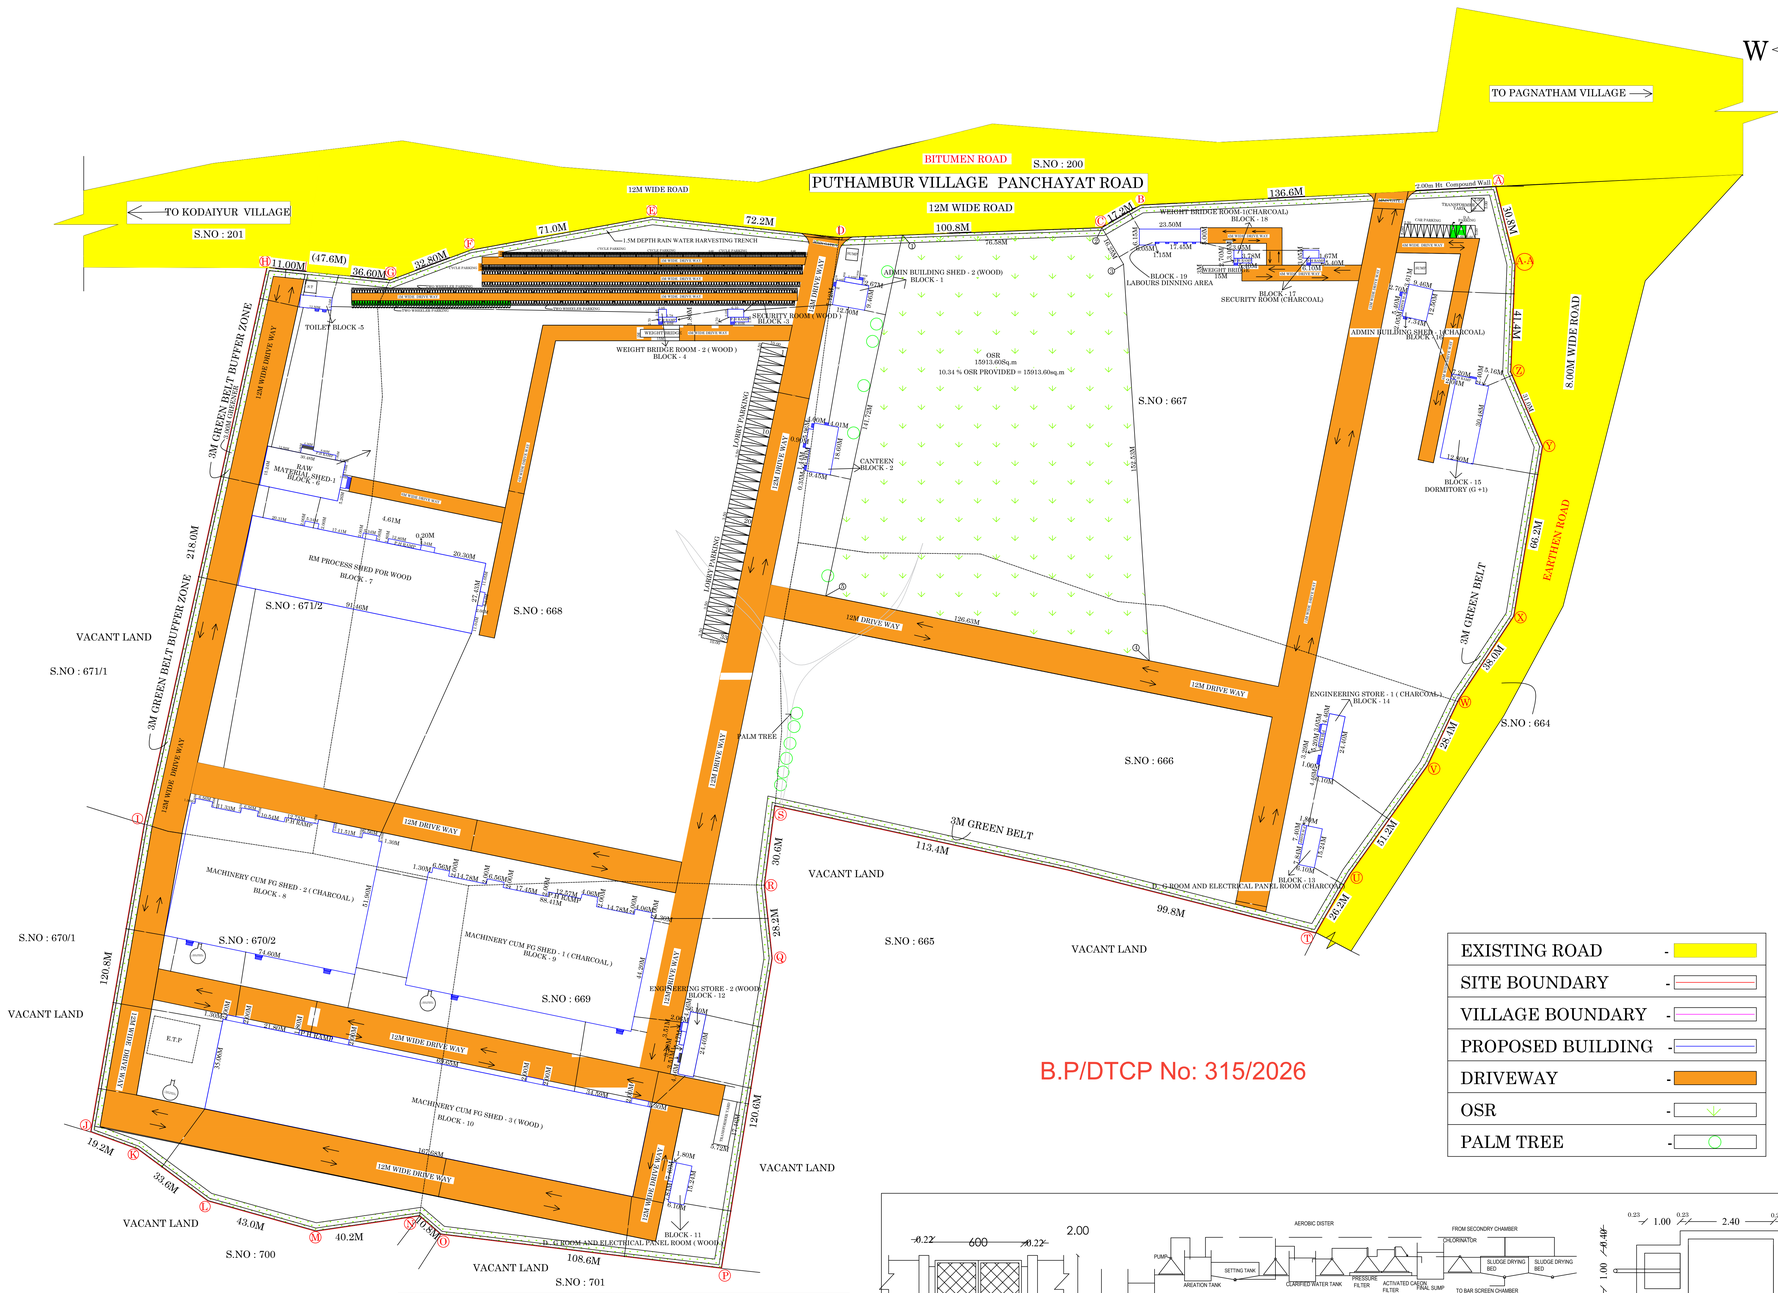


B.P/DTCP No: 315/2026

| | |
|---|---|
| EXISTING ROAD | - |
| SITE BOUNDARY | - |
| VILLAGE BOUNDARY | - |
| PROPOSED BUILDING | - |
| DRIVEWAY | - |
| OSR | - |
| PALM TREE | - |

SHEET NO : 01

# SITE PLAN SHOWING PROPOSED CONSTUCTION OF SB ENTERPRISES INDUSTRIAL BUILDING (ACTIVATED CARBON ) ( RED CATEGORY) WITH INSTALLATION OF 1274- HP IN SF.NO:666,667, 668,669 ,670/2 ,671/2 AT KODAIYUR VILLAGE / PANCHAYAT, ARAVAKURICHI UNION / TALUK, KARUR DISTRICT.

(SCALE - 1:800)

SITE AREA DETAILS :-

| S.NO | PATTA NO | PATTA AREA | DOCUMENT NO | DOCUMENT AREA |
|---|---|---|---|---|
| 666 | 10455 | 24600.00 | 5622/2025 | 24600.00 |
| 667 | 10454 | 41450.00 | | 41450.00 |
| 668 | 10448 | 42150.00 | | 42150.00 |
| 669 | 10453 | 16250.00 | | 16250.00 |
| 670/2 | 10461 | 16944.00 | | 16944.00 |
| 671/2 | 10458 | 12535.00 | | 12535.00 |
| TOTAL AREA | | 153929.00 | | 153929.00 |

AS PER DOCUMENT AREA - 153929.00Sq.m | AS PER FMB AREA - 153929.00 Sq.m

AS PER SITE AREA - 155309.43 Sq.m | AS PER PATTA AREA - 153929.00 Sq.m

PROPOSED AREA DETAILS :

| DESCRIPTION ( BLOCK 1-18 ) | NON FSI sq.m | FSI sq.m | TOTAL AREA sq.m |
|---|---|---|---|
| AREA OF GROUND FLOOR (BLOCK -1) ADMIN BUILDING SHED - 2 (WOOD) | | 118.25 | 118.25 |
| AREA OF GROUND FLOOR (BLOCK -2) CANTEEN | | 175.77 | 175.77 |
| AREA OF GROUND FLOOR (BLOCK -3) SECURITY ROOM - 2 ( WOOD ) | | 18.60 | 18.60 |
| AREA OF GROUND FLOOR (BLOCK -4) WEIGHT BRIDGE ROOM - 2 | | 9.30 | 9.30 |
| AREA OF GROUND FLOOR (BLOCK -5) TOILETS | | 57.84 | 57.84 |
| AREA OF GROUND FLOOR (BLOCK -6) RAW MATERIAL SHED - 2 (CHARCOAL) | | 483.40 | 483.40 |
| AREA OF GROUND FLOOR (BLOCK -7) RM PROCESS SHED FOR WOOD | | 2551.55 | 2551.55 |
| AREA OF GROUND FLOOR (BLOCK -8) MACHINERY CUM FG SHED - 2 (CHARCOAL) | | 3924.22 | 3924.22 |
| AREA OF GROUND FLOOR (BLOCK -9) MACHINERY CUM FG SHED - 1 (CHARCOAL) | | 3959.98 | 3959.98 |
| AREA OF GROUND FLOOR (BLOCK -10) MACHINERY CUM FG SHED -3 ( WOOD) | | 5931.34 | 5931.34 |
| AREA OF GROUND FLOOR (BLOCK -11) D.G ROOM AND ELECTRIAL PANEL ROOM (WOOD) | | 92.92 | 92.92 |
| AREA OF GROUND FLOOR (BLOCK -12) ENGINEERING STORE - 2 (WOOD) | | 159.58 | 159.58 |
| AREA OF GROUND FLOOR (BLOCK -13) D.G ROOM AND ELECTRIAL PANEL ROOM (CHARCOAL) | | 92.92 | 92.92 |
| AREA OF GROUND FLOOR (BLOCK -14) ENGINEERING STORE - 1 (CHARCOAL) | | 159.58 | 159.58 |
| AREA OF GROUND FLOOR (BLOCK -15) DORMITORY | | 390.14 | 390.14 |
| AREA OF FIRST FLOOR (BLOCK -15) DORMITORY | | 390.14 | 390.14 |
| AREA OF HEAD ROOM (BLOCK -15) DORMITORY | 23.98 | | 23.98 |
| AREA OF GROUND FLOOR (BLOCK -16) ADMIN BUILDING SHED - 1 (CHARCOAL) | | 118.25 | 118.25 |
| AREA OF GROUND FLOOR (BLOCK -17) SECURITY ROOM - 1 ( CHARCOAL ) | | 18.60 | 18.60 |
| AREA OF GROUND FLOOR (BLOCK -18) WEIGHT BRIDGE ROOM - 1 | | 9.30 | 9.30 |
| AREA OF GROUND FLOOR (BLOCK -19) LABOURS DINNING AREA | | 124.46 | 124.46 |
| TOTAL AREA DETAILS: | 23.98 | 18786.14 | 18810.12 |

PLOT COVERAGE = 7261.35 / 153929.00 X 100 = 4.71%

FLOOR SPACE INDEX = 18786.14 / 153929.00 = 0.12 < 2.00

NO .OF CAR PARKING REQURIED - 0 NOS
NO .OF CAR PARKING PROVIDED - 8 NOS
( P.H PARKING 2 NOS INCLUDING )

NO .OF TWO WHEELER PARKING REQURIED - 328 NOS
NO .OF TWO WHEELER PARKING PROVIDED - 586 NOS
( P.H PARKING 5 NOS INCLUDING )

NO .OF CYCLE PARKING REQURIED - 328 NOS
NO .OF CYCLE PARKING PROVIDED - 398 NOS


10.00 % OSR REQUIRED = 15392.90 sq.m
10.34 % OSR PROVIDED = 15913.60 sq.m

LABOUR - 130 TO 140
H.P = 950 KW/1274 hp

OFFICE USE

| S.no | SANITARY DETAILS | DETAILS | MEN 135 persons | | WOMEN NIL persons | |
|---|---|---|---|---|---|---|
| | | | REQUIRED (In Nos) | PROVIDED (In Nos) | REQUIRED (In Nos) | PROVIDED (In Nos) |
| 1 | WATER CLOSET | ONE FOR 15 MEN OR PART THEREOF | 14 | 14 | - | - |
| | | ONE FOR 12 WOMEN OR PART THEREOF | - | - | 02 | 02 |
| 2 | ABLUTION TAP | ONE IN EACH W.C | 14 | 14 | 02 | 02 |
| 3 | WASHING TAPS | ONE FOR EVERY 50 PUPILS OR PART THEREOF | 10 | 15 | 5 | 10 |
| 4 | URINALS | ONE FOR EVERY 20 PUPILS OR PART THEREOF | 05 | 05 | - | - |
| 5 | DRINKING WATER | ONE FOR EVERY 50 PUPILS OR PART THEREOF | 01 | 2 | 01 | 2 |

| SL.NO | MACHINERY NAME | NO OF MACHINERY | POWER CONSUMPTION |
|---|---|---|---|
| 1 | RM CUTTING | 02 | 25KW/33HP |
| 2 | RM CRUSHING | 04 | 90KW/120HP |
| 3 | RM SCREENING | 08 | 31KW/42HP |
| 4 | RM DRYING UNIT | 02 | 32.2KW/43HP |
| 5 | KILN | 09 | 113KW/151HP |
| 6 | HEATING UNIT | 02 | 12.7KW/17HP |
| 7 | PUMPS | 16 | 25KW/33HP |
| 8 | FILTER PRESS | 03 | 4.4KW/5.9HP |
| 9 | DUST COLLECTORS & SCRUBBERS | 05 | 65KW/87HP |
| 10 | RO PLANT & IFS PUMPS | 02 | 30KW/40HP |
| 11 | ID FANS | 05 | 175KW/235HP |
| 12 | F.G DRYER | 01 | 26.4KW/36HP |
| 13 | GRINDER | 02 | 75KW/100HP |
| 14 | DUST COLLECTORS | 06 | 85KW/113HP |
| 15 | BLENDER | 01 | 30KW/40HP |
| 16 | BOILERS | 05 | |
| 17 | BOILER PUMPS | 04 | 32.2KW/17.7HP |
| 18 | FG SCREENING & DE STONER | 2 SET | 33.2KW/17.7HP |
| 19 | COMPRESSORS | 1 SET | 22KW/29.5HP |
| 20 | DG SET | 02 | |
| 21 | OTHER SUPPPORTIVE MACHINE & LIGHTINGS | | 81.9KW/110HP |
| | TOTAL | | 950KW/1274HP |

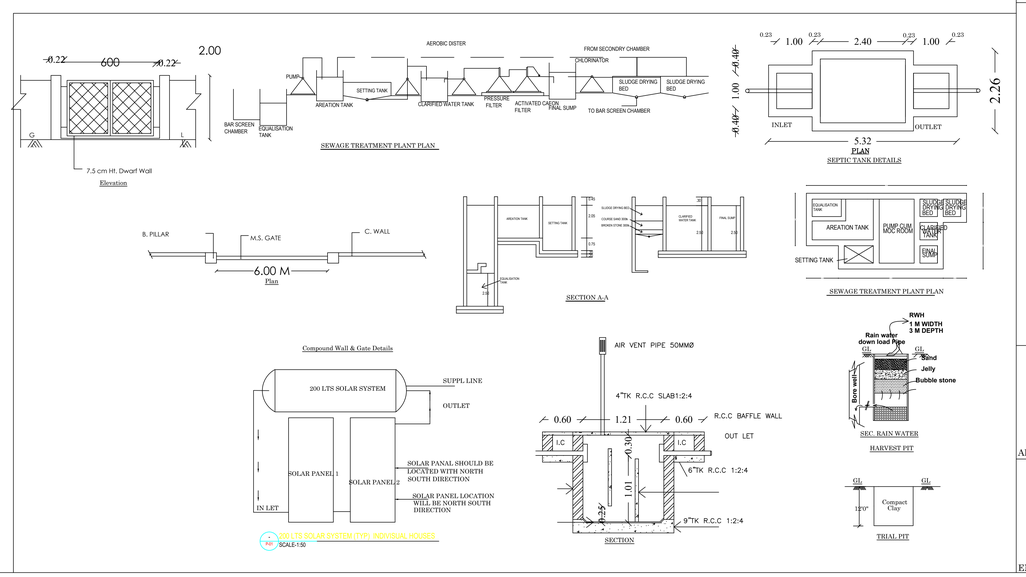



M. A. ABDUL GANI, M.Arch.,
Reg. No: CA/2013/61536
SARKAR ARCHITECTS
1-A, Kuruvikaran Salai, Madurai-625 001
Ph: 97893 45342
E-mail: arch4ectsam@sarkararchitect.....com
USTIN: 33BEEPA9653N1Z9
ARCHITECT

Er. R. BHUKUMARAN.,
M.E.,(STRUCT),M.Sc.(REV),A.M.I.E.,A.I.V.
Govt. Approved Engineer CLASS-1A1.
Approved Bank, Income Tax & Corporation Valuer.
48,Manjunath Nagar, 4th Cross, KARUR-639 002.
Cell: 94423 75877 Ph: 272 296.
STRUCTURAL ENGINEER

Er.T.BABU,B.E.,
PLAN CENTER
Registration No:
RB/GR/1/52/2024/DTCP/MADURAI
No.25, South Street, Near Amma Mess
Tallakulam, Madurai - 2
Ph: 8220044043, 9788494414
ENGINEER

S S ENTERPRISES
Authorised Signatory
APPLICANT

THE LANDLENS SUITE

# Eight ways to know a piece of land before you pay for it.

This report covers one part of the picture. These cover the rest, drawn from the same government records, for any property in Tamil Nadu.

### LandLens One
Ask anything about a property and get an answer grounded in live government records, with the sources shown.
**/landlens/one**

### Verify My Land
Every record check run on one property and returned as a single report.
**/landlens/verify-my-land**

### Legal Opinion
An advocate's written opinion on the title, built on the records we pull for it.
**/landlens**

### One Map
Every layer on one map: the parcel, its boundary, zoning, water bodies and what sits around it.
**/landlens/one/map**

### PriceMap
What land actually changed hands for around this plot, taken from the registered deeds.
**/landlens/pricemap**

### Build Scope
What you are allowed to build here: floor space, height, coverage and setbacks.
**/landlens/build-scope**

### Property Tracker
Watch a property and hear about it when something new is registered against it.
**/landlens/property-tracker**

### Deal Room
Run the transaction in one place: documents, stamping, signatures and the parties.
**/landlens/deal-room**

FREE TOOLS · NO ACCOUNT NEEDED

# Twenty-four checks you can run yourself, at no cost.

## Records and verification

The registers themselves, read for you.

- Encumbrance Certificate
- Patta and Chitta
- Field Measurement Sketch
- EC Analyzer
- Bank charge check
- Court case search
- Seller background check
- Approval check by survey

## Value and duty

What it is worth and what it costs to register.

- Guideline value by street
- Guideline value by survey
- Stamp duty and registration fees
- Capital gains
- Floor space index
- Area unit converter

## Zoning and land use

What the plan says can happen on this land.

- Land use zone finder
- CMDA land use check
- Coastal regulation zone
- Master plan check
- Water bodies finder
- Airport height clearance

## Registers and directories

Who holds it, and which office keeps the record.

- Find your registering office
- Temple property check
- Waqf property check
- RERA register

**Every free tool**
/tools

**Services we run for you**
/services

**The LandLens suite**
/landlens/one

Verified RealEstate™

# Every claim in this document traces back to a government record.

- Legal opinions, due diligence and title verification
- Building plan, layout and sub-division approvals
- Completion and occupancy certificates, regularisation
- Escrow, negotiation and NRI property management
- Land survey, soil testing, architecture and construction

**Verified RealEstate**
3/350/2 Mettukuppam,
OMR Thoraipakkam,
Chennai 600 097, India
**hello@verified.realestate**
+91 9996 12 9996

Prepared from the registers named on the page each finding sits on. Where a register could not be read, this document says so in its place rather than leaving the gap to be read as a clean result.