

PP

APPROVAL RECORD

Planning Permission

Karur district, Tamil Nadu

APPROVAL TYPE


Building Plan

ISSUING AUTHORITY


Rural Panchayat

The approval as the planning authority issued it, reproduced in full behind this page.


An approval speaks to what was sanctioned, not to what was built. Completion is a separate record.

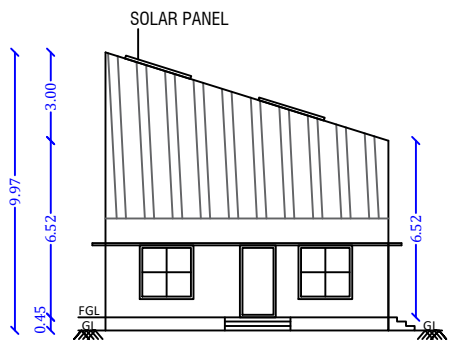


SOUTH SIDE ELEVATION

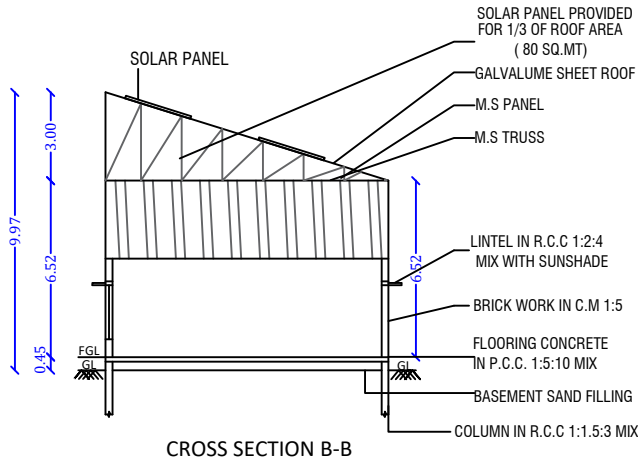


CROSS SECTION B-B

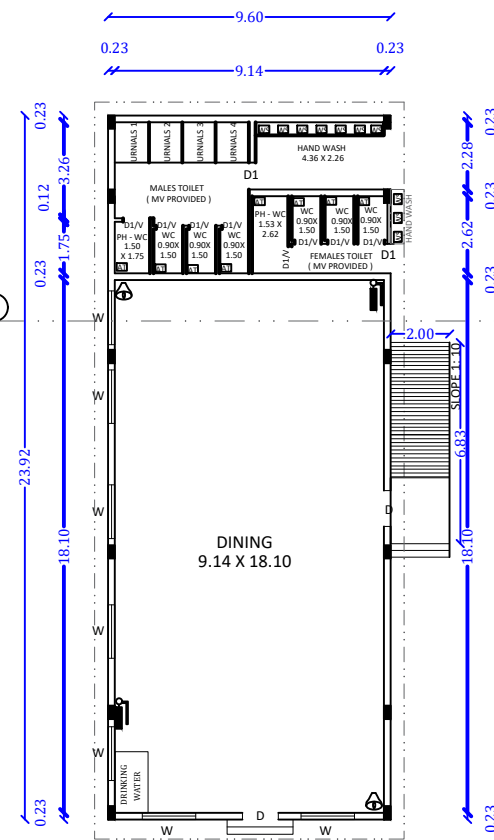


PROPOSED GROUND FLOOR PLAN

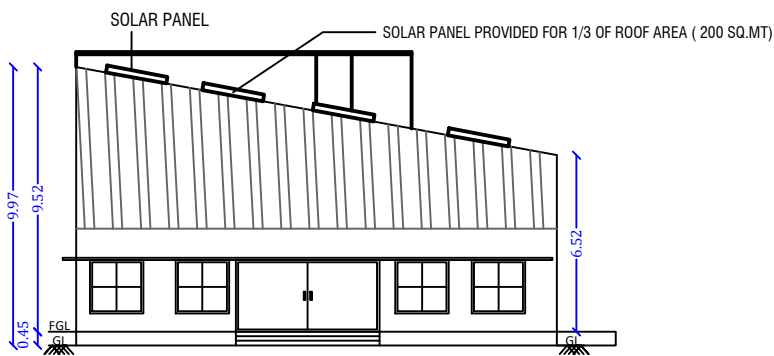


EAST SIDE ELEVATION

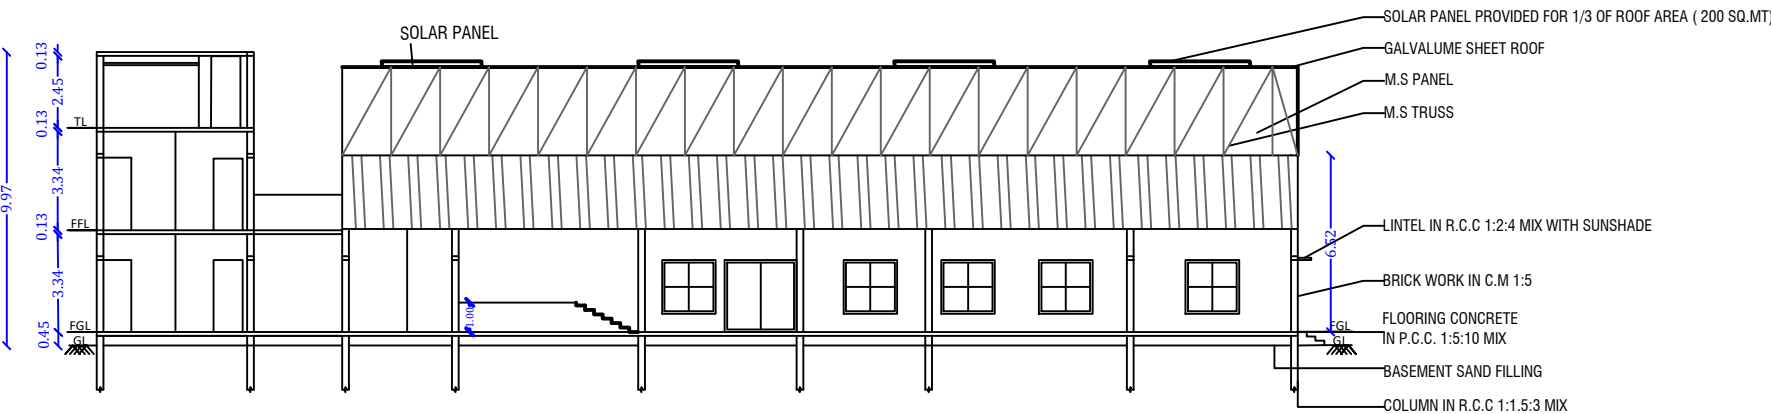


CROSS SECTION A-A

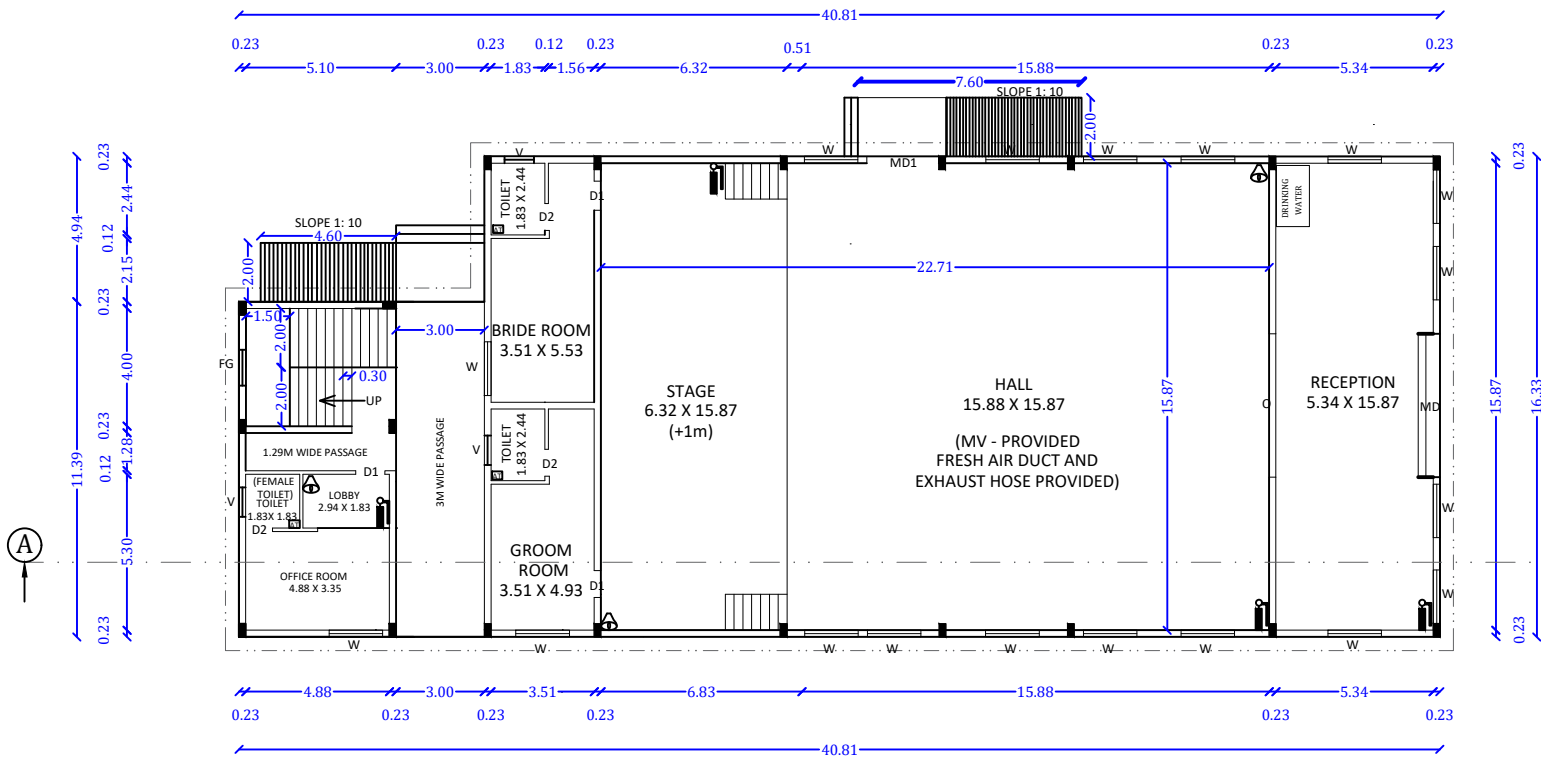

PROPOSED GROUND FLOOR PLAN
BLOCK 1

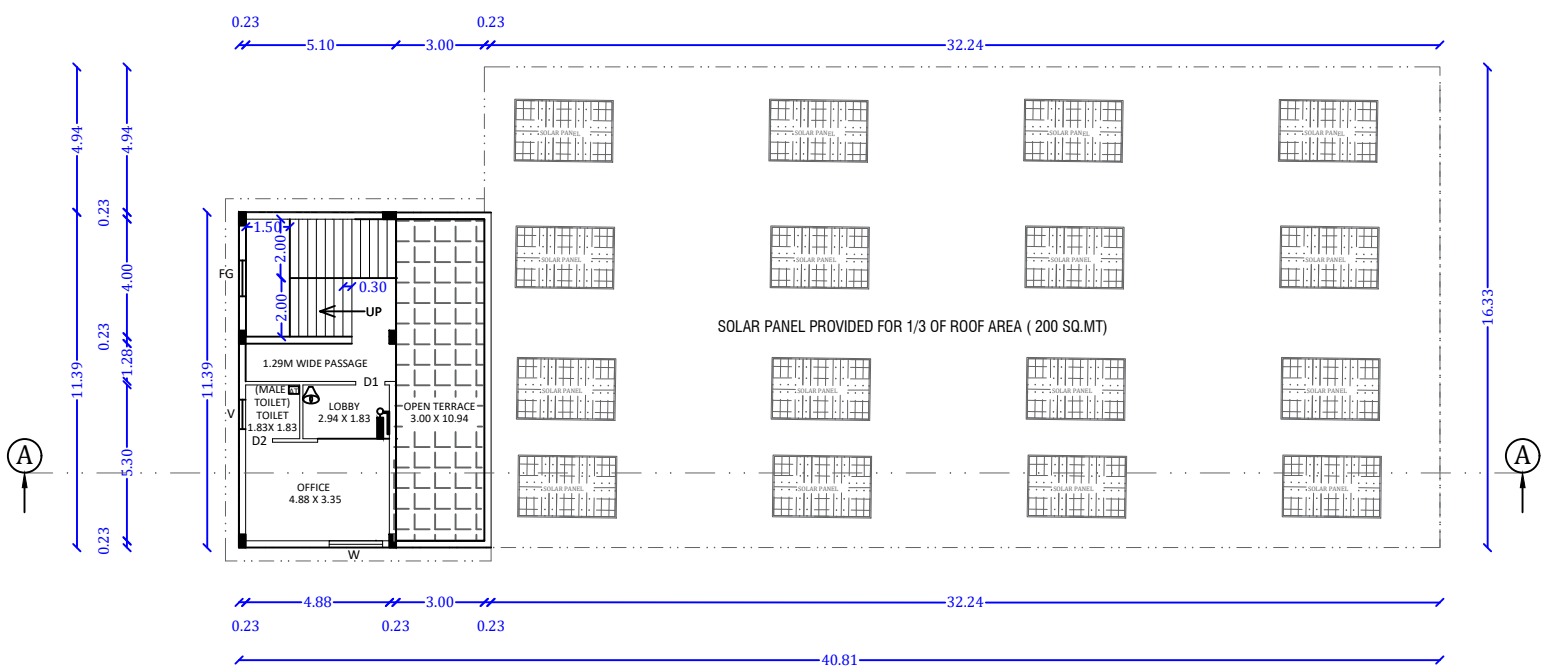

PROPOSED FIRST FLOOR PLAN
BLOCK 1

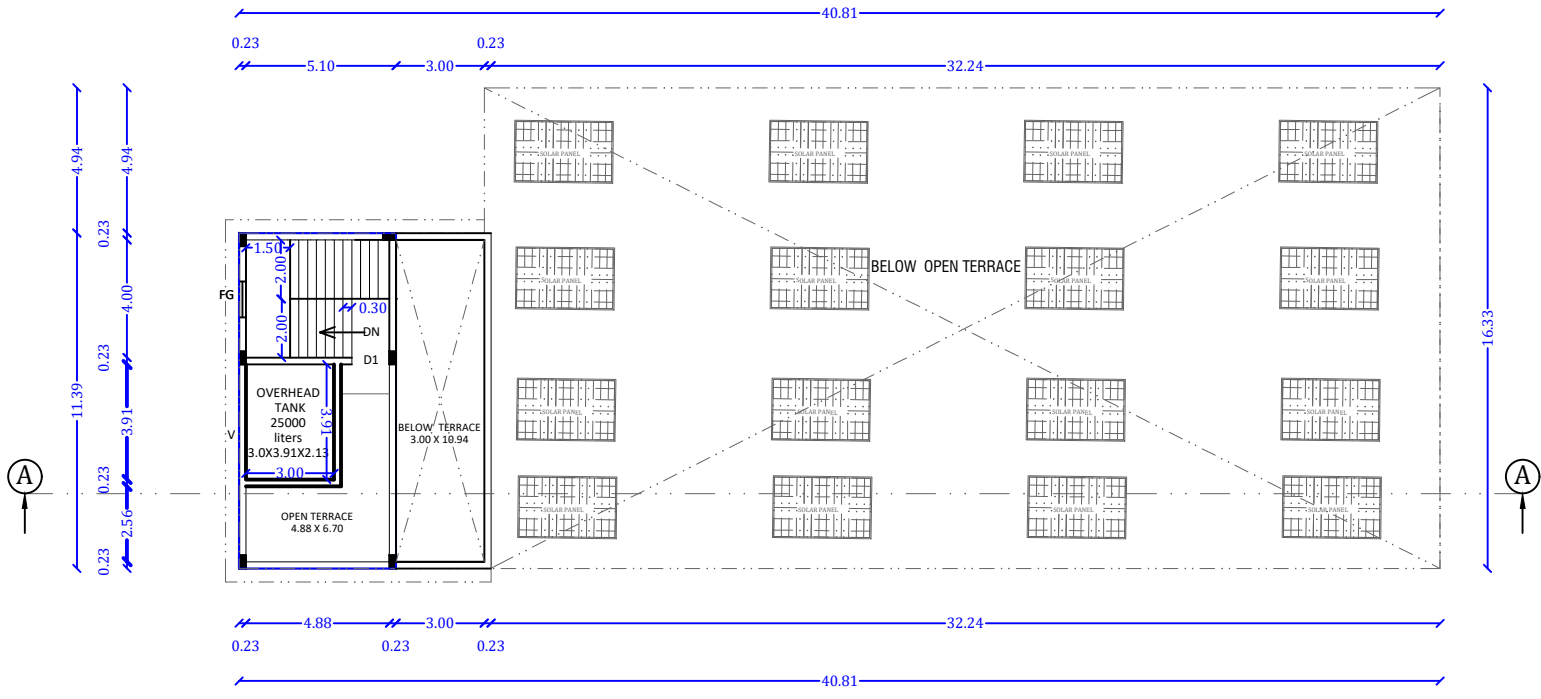


PROPOSED TERRACE FLOOR PLAN
BLOCK 1

NOTE:


- 1.ALL DIMENSIONS ARE IN METER.
- 2.RAINWATER COLLECTION WELLS WILL BE PROVIDED
- 3.FIRE FIGHTING ARRANGEMENTS WILL BE PROVIDED
- 4.EMERGENCY ALARMS WILL BE PROVIDED
- 5.DRINKING WATER WILL BE PROVIDED
- 6.GROUND WATER SUMPS WILL BE PROVIDED
- 7.FILTERED RAIN WATER SUMPS WILL BE PROVIDED
- 8.EXHAUST FAN PROVISION IS MADE AT TOILET&WASH
- 9.RAINWATER HARVESTING FACILITIES PROVIDED.
- 10.WASTE WATER RECYCLING TRENCH AND TANK PROVIDED.
- 11.SEWAGE TREATMENT PLANT PROVIDED.
12. SOLAR PANEL PROVIDED FOR 1/3 OF ROOF AREA
13. MV - MECHANICAL VENTILATION (FRESH AIR DUCT AND EXHAUST HOSE PROVIDED)
- 14.SEPDIC TANK PROVIDED.
- 15.WATER FACILITIES PROVIDED.
- 16.FA- FIRE ALARM PROVIDED
- 17.FE- FIRE SAFETY MEASURES PROVIDED.
- 18.SB- SAND BUCKET PROVIDED
- 19.FE- FIRE EXTINGUISHER PROVIDED
20. AT - ABLUTION TAP
21. WS - WASHING TAP

NO OF MALE STAFF : 5 NOS			
NO OF FEMALE STAFF : 5 NOS			
NO OF SEATING : 150 NOS			
S.NO	DESCRIPTION	REQUIRED	PROVIDED
1.	WC FOR MALE (1 - FOR 1- 100 PERSONS UPTO 400 PERSONS)	2	4
2.	URINALS FOR MALE (1 - FOR EVERY 50 PERSONS)	3	4
3.	WC FOR FEMALE (2 - FOR 1- 100 PERSONS UPTO 200 PERSONS)	4	4
4.	WC FOR MALE - STAFF (1 - FOR 1- 15 PERSONS)	1	1
5.	URINALS FOR MALE - STAFF (NIL - FOR 1- 6 PERSONS)	-	-
6.	WC FOR FEMALE - STAFF (1 - FOR 1- 12 PERSONS)	1	1
7.	ABLUTION TAP (ONE IN EACH WC)	12	12
8.	WASH BASINS (1-FOR EVERY 200 PERSONS)	2	10
9.	DRINKING WATER (1-FOR EVERY 100 PERSONS)	2	2


NOT TO SCALE

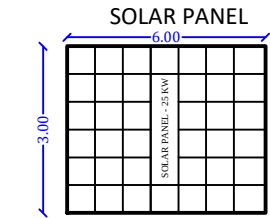


SOLAR PANEL
(NOT TO SCALE)

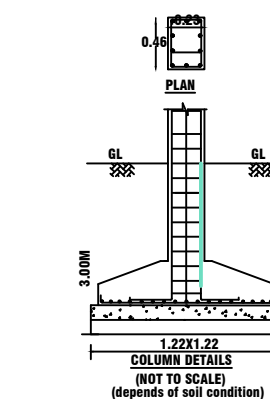


COLUMN DETAILS
(depends of soil condition)

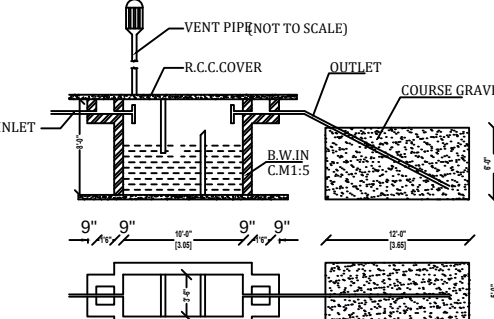


SEPTIC TANK & D-TRENCH DETAILS

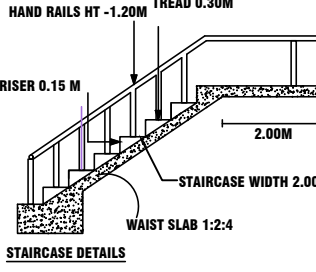

STAIRCASE DETAILS

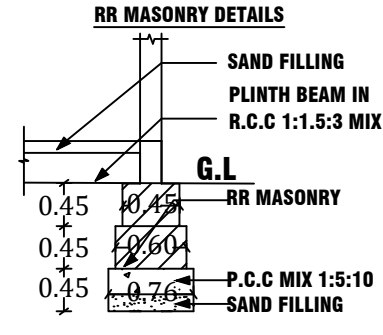

RR MASONRY DETAILS

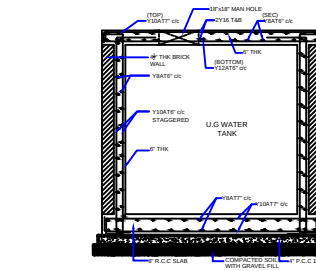

STRUCTURAL DETAILS OF SUMP

PLAN SHOWING THE PROPOSED CONSTRUCTION OF A MARRIAGE HALL BUILDING IN S.F.NO.448/3A1, AT ANDANKOVL WEST VILLAGE AND PANCHAYAT, THANTHONI PANCHAYAT UNION, MANMANGALAM TALUK, KARUR DISTRICT.

AREA AS PER PATTI AREA - 2715.00 SQ.M or 0.67 ACRES			
AREA DETAILS:			
SL.NO	BLOCK NO	FLOOR DETAILS	F.S.I AREA

NON F.S.I AREA			
TOTAL AREA			
1	BLOCK 1	GROUND FLOOR (MARRIAGE HALL & OFFICE ROOM)	625.20
2		FIRST FLOOR (OFFICE ROOM)	60.70
3		HEAD ROOM	23.81
4	BLOCK 2	GROUND FLOOR (DINING & TOILET)	229.63
5	SECURITY CABIN		6.25
6	TOTAL		915.53

CALCULATION:			
FLOOR SPACE INDEX (FSI) - $\frac{915.53}{2715} = 0.33$			
PLOT COVERAGE (P.C) = $\frac{854.83}{2715} \times 100 = 31.48\%$			

JOINERY DETAILS:-		
TYPE	DESCRIPTION	SIZE in METER
MD	MAIN DOOR	4.88 X 2.44
MD1	MAIN DOOR	2.44 X 2.44
D	DOOR	1.22 X 2.44
D1	DOOR	0.99 X 2.44
D2	DOOR	0.91 X 2.44
O	OPENING	4.88 X 2.10
FG	FIXED GLASS	1.22 X 2.13
W	WINDOW	1.83 X 1.83
V	VENTILIATOR	1.00 X 1.00


COLOUR INDEX:-		
SITE BOUNDARY	-	
EXISTING ROAD	-	
DRIVE WAY	-	
PROPOSED BUILDING	-	
RAINWATER PERCOLATION BED	-	

NOTE		FOR BLOCK 1 - MARRIAGE HALL	
FOR EVERY 50SQMT OF A HALL		HALL AREA - 360.40 SQMT	
AREA REQUIRED 1 CAR AND		REQUIRED CAR PARKING - 8	
1 TWO WHEELER PARKING		REQUIRED TWO WHEELER - 8	

SL.NO.	DESCRIPTION	REQUIRED	PROVIDED
1.	CAR PARKING	8 Nos	15 Nos + 2 NOS OF PH PARKING + 1 EV PARKING
2.	TWO WHEELER PARKING	8 Nos	19 Nos + 3 NOS OF PH PARKING + 3 EV PARKING

SITE APPROVAL	
APPLICATION NO:SWP/BPA/731043/2025	
SITE BOUNDARY SHOWN AS "A" TO "F" and numbered as LP/DTCP(KD) No: 17/2026.	
TECHNICAL APPROVAL	
APPLICATION NO:SWP/BPA/731043/2025	
APPROVAL No: BP/DTCP(KD) No: 3/2026.	

APPLICANT	
Mr. K. KANAGARAJ S/o KARUMANA GOUNGER.	
REGISTERED ENGINEER	REGISTERED STRUCTURAL ENGINEER
Er.A.R.RAM PRASANTH B.E.AMIE, Registered Engineer DTCP-Reg.no. RE/Gr-I/KRR/June2024/008 KCMC-Reg.no. 082L/S/2019/00002 No : 17, Sengunthapuram First Cross, KARUR - 639 002. Mob : 96987 12221, office : 9698612221	Er.S.ELAMATHI M.TECH (Struc.). AMIE, MISE Dist. Panel Engineer Class1A(G1/16558/2017) DTCP Regd.Structural Engineer Grade-1 Reg. No: RSE/Gr-1/004/KARUR/OCT/2024 Chief Executive, COGIPRO DESIGN AND CONSTRUCTION 9/832/1, Rasi Nagar, Chinna Andankovil Road Opp to Rasi Apartment. Karur 639 002.
REGISTERED CONSTRUCTION ENGINEER	REGISTERED GEOTECHNICAL ENGINEER
Er.M.ARUNKUMAR B.E. Registered Construction Engineer DTCP-Reg.no. RCE/001/KRR/JAN/2024 No : 17, Sengunthapuram First Cross, Behind Hotel Royal Grand, Karur- 2. Mob : 98432 21499	Er.K.GANAPATHI B.E.M.E. (Soil Mech),P.E.FIV, D.Lit.(USA) REGISTERED Geo-Tech Engineer/Chartered Engineer (CMAA Regn No:GTE/15/04/2022) (DTCP Regn No:GTE/54/2024) (DTCP MAJURAI/DECEMBER/02 12 2024) GEOMATRIX CONSULTANCY No.22, Thomas Street, Narainade, Madurai-625002,Ph:7598031360,7708758598 Email:geomatrixconsultancy@gmail.com

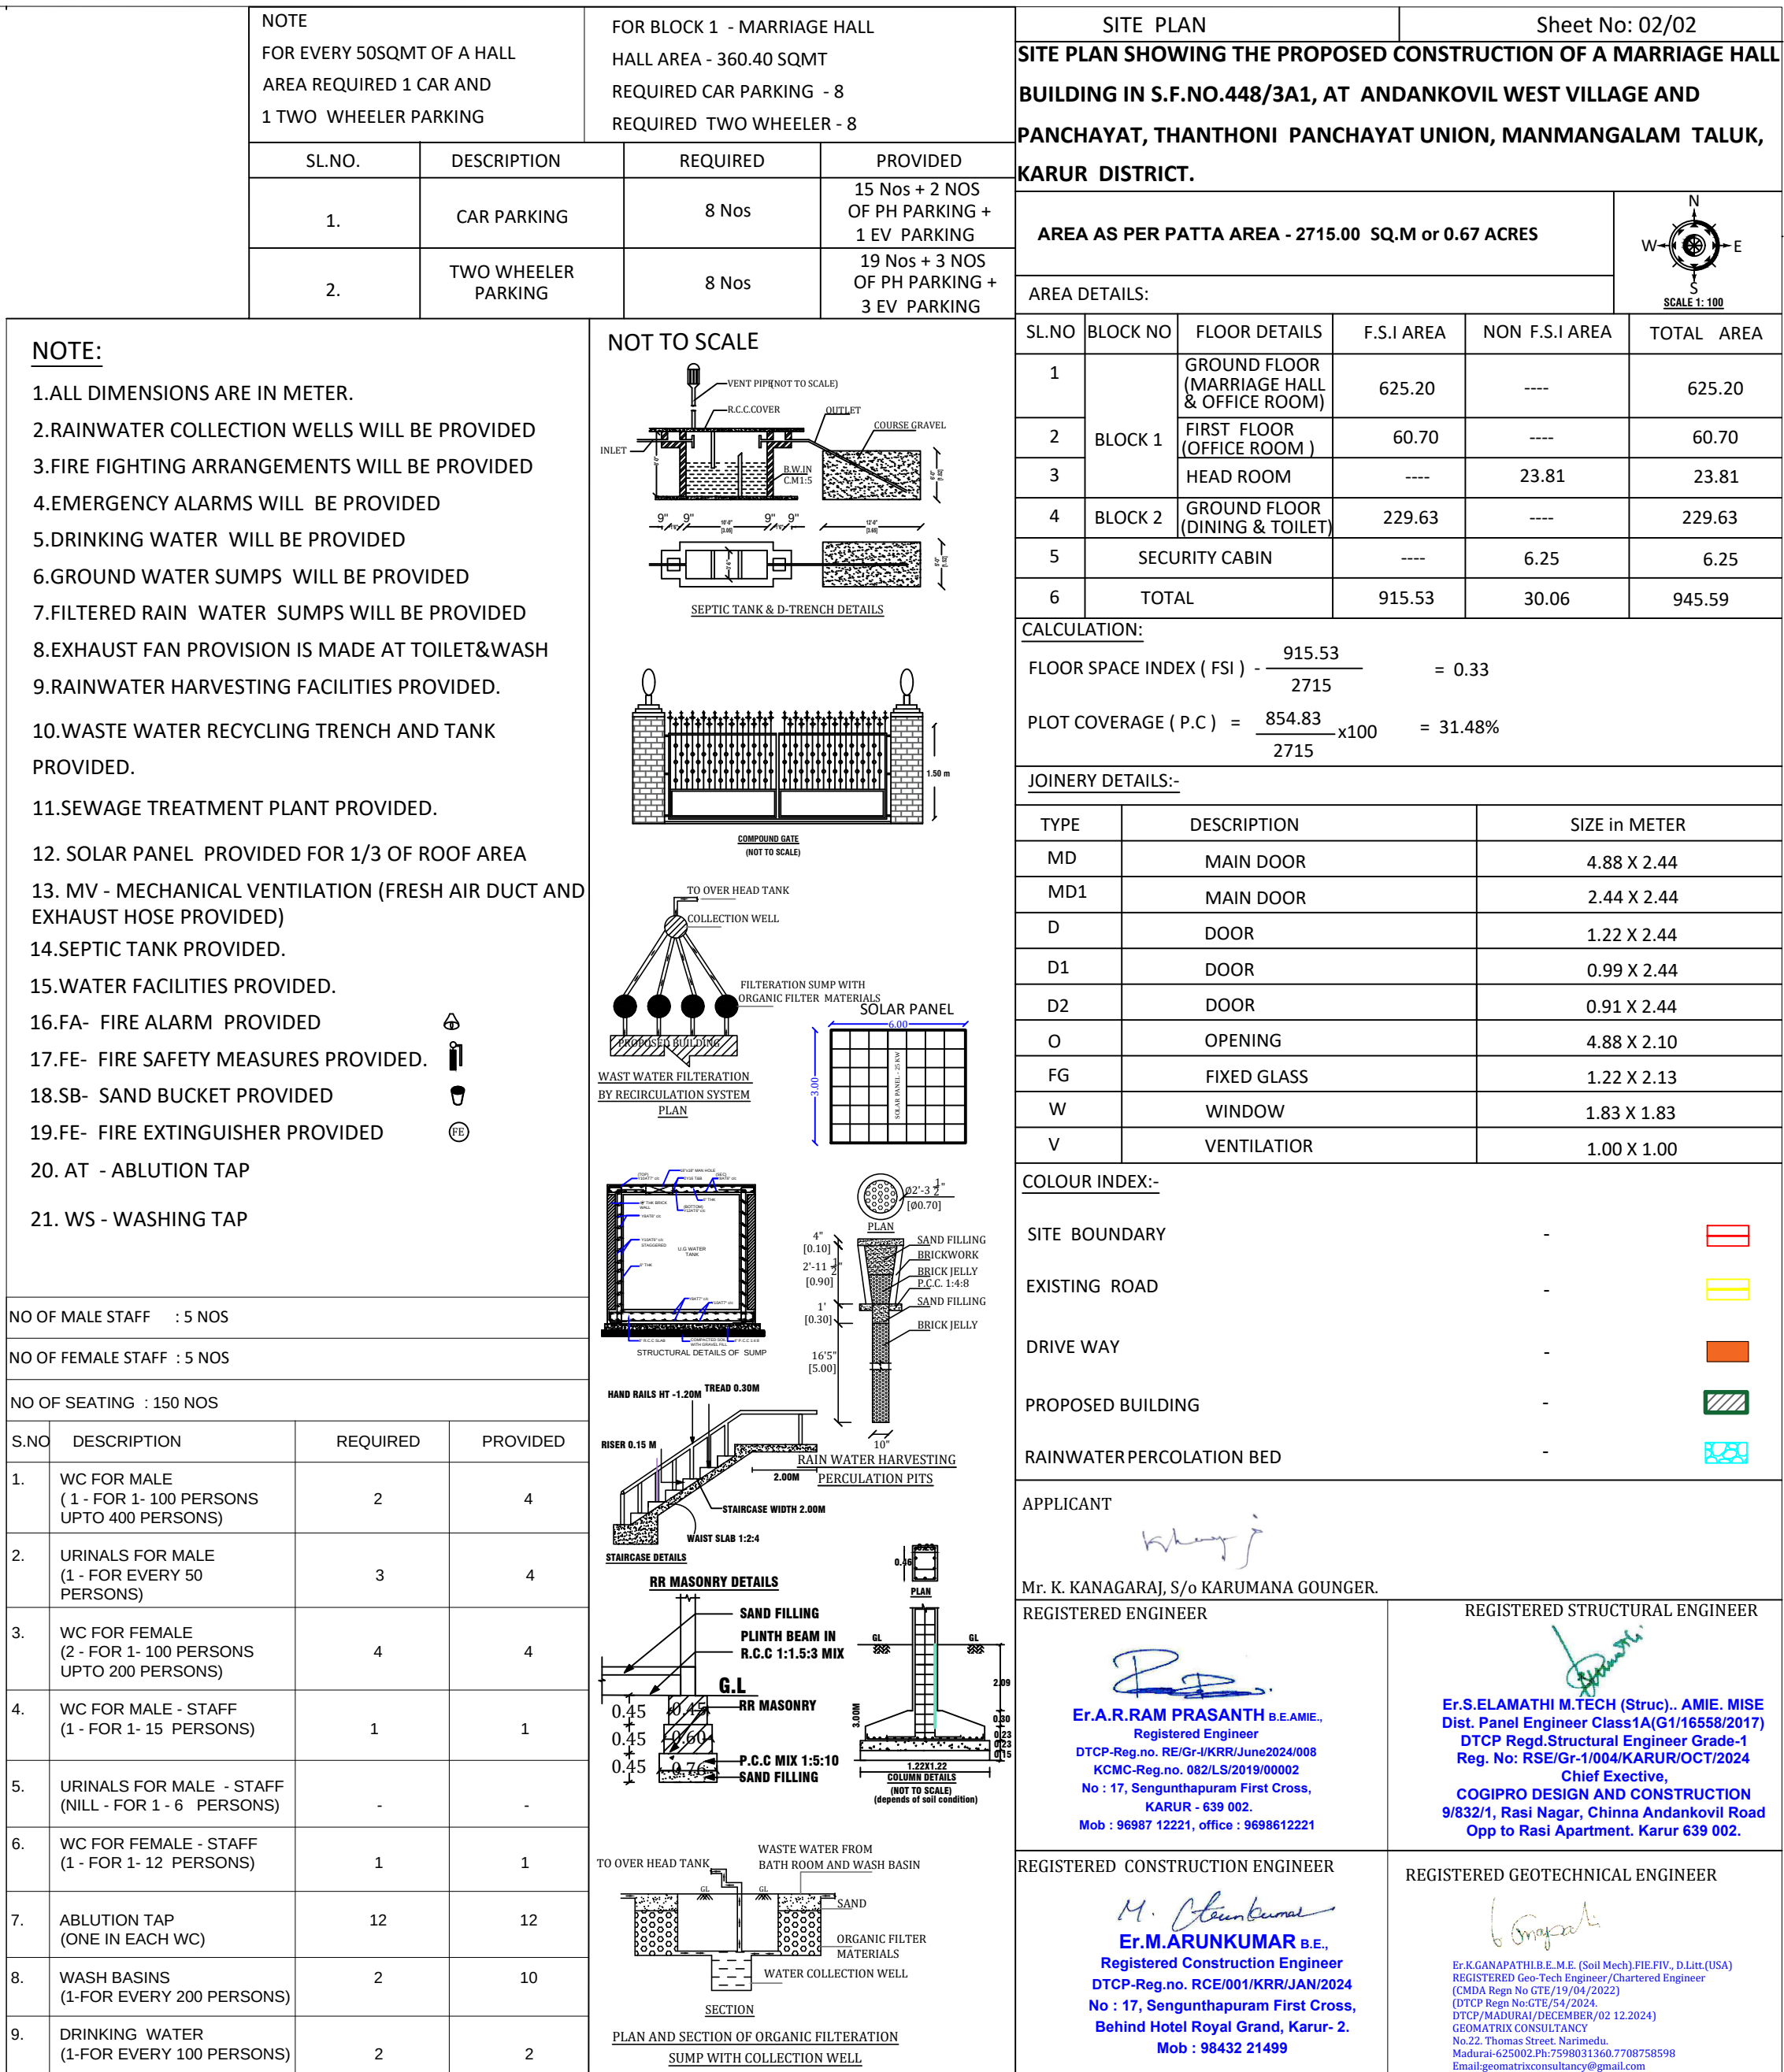

Eight ways to know a piece of land before you pay for it.

This report covers one part of the picture. These cover the rest, drawn from the same government records, for any property in Tamil Nadu.

LandLens One

Ask anything about a property and get an answer grounded in live government records, with the sources shown.

[/landlens/one](#)



Verify My Land

Every record check run on one property and returned as a single report.

[/landlens/verify-my-land](#)



Legal Opinion

An advocate's written opinion on the title, built on the records we pull for it.

[/landlens](#)



One Map

Every layer on one map: the parcel, its boundary, zoning, water bodies and what sits around it.

[/landlens/one/map](#)



PriceMap

What land actually changed hands for around this plot, taken from the registered deeds.

[/landlens/pricemap](#)



Build Scope

What you are allowed to build here: floor space, height, coverage and setbacks.

[/landlens/build-scope](#)



Property Tracker

Watch a property and hear about it when something new is registered against it.

[/landlens/property-tracker](#)



Deal Room

Run the transaction in one place: documents, stamping, signatures and the parties.

[/landlens/deal-room](#)



Twenty-four checks you can run yourself, at no cost.

Records and verification

The registers themselves, read for you.

Encumbrance Certificate

Patta and Chitta

Field Measurement Sketch

EC Analyzer

Bank charge check

Court case search

Seller background check

Approval check by survey

Value and duty

What it is worth and what it costs to register.

Guideline value by street

Guideline value by survey

Stamp duty and registration fees

Capital gains

Floor space index

Area unit converter

Zoning and land use

What the plan says can happen on this land.

Land use zone finder

CMDA land use check

Coastal regulation zone

Master plan check

Water bodies finder

Airport height clearance

Registers and directories

Who holds it, and which office keeps the record.

Find your registering office

Temple property check

Waqf property check

RERA register



Every free tool
/tools



Services we run
for you
/services



The LandLens
suite
/landlens/one



Every claim in this document traces back to a government record.

Legal opinions, due diligence and title verification

Building plan, layout and sub-division approvals

Completion and occupancy certificates, regularisation

Escrow, negotiation and NRI property management

Land survey, soil testing, architecture and construction

Verified RealEstate
3/350/2 Mettukuppam,
OMR Thoraipakkam,
Chennai 600 097, India
hello@verified.realestate
+91 9996 12 9996

Prepared from the registers named on the page each finding sits on. Where a register could not be read, this document says so in its place rather than leaving the gap to be read as a clean result.

