Verified RealEstate™

REFERENCE
16/2025-26

ISSUED
04 March 2026

PP APPROVAL RECORD

Planning Permission

Survey 270

Kathaparai

Karur district, Tamil Nadu

APPROVAL TYPE
Building Plan

ISSUING AUTHORITY
Rural Panchayat

The approval as the planning authority issued it, reproduced in full behind this page.

An approval speaks to what was sanctioned, not to what was built. Completion is a separate record.

Verified RealEstate™
3/350/2 Mettukuppam,
OMR Thoraipakkam,
Chennai 600 097, India


hello@verified.realestate
+91 9996 12 9996
verified.realestate

PLAN SHOWING THE PROPOSED CONSTRUCTION OF A R.C.C. ROOF RESIDENTIAL BUILDING IN STILT, FIRST, SECOND AND THIRD FLOOR IN S.F.NO : 270/1A1A2 PART, PLOT NO : 19, AT AISHWARYAM AVENUE, KATHAPPARAI VILLAGE & PANCHAYAT, KARUR PANCHAYAT UNION, MANMANGALAM TALUK, KARUR DISTRICT.

THIS PLOT REGULARIZED ROC NO : ந.க.ஆ2 / 4668 / 2025, நாள் : 22.12.2025. S.P.F.W NO : 3871.

NAME OF THE OWNER : Mrs. K.VANITHA W/o Mr.M.KULANTHAIVEL


SCALE (1:100)

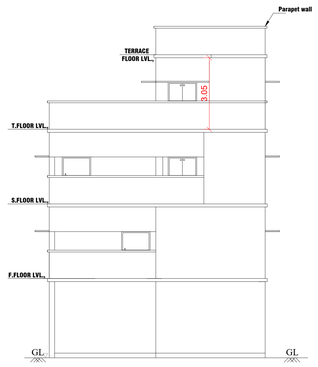

ELEVATION



CROSS SECTION ON "A-A"

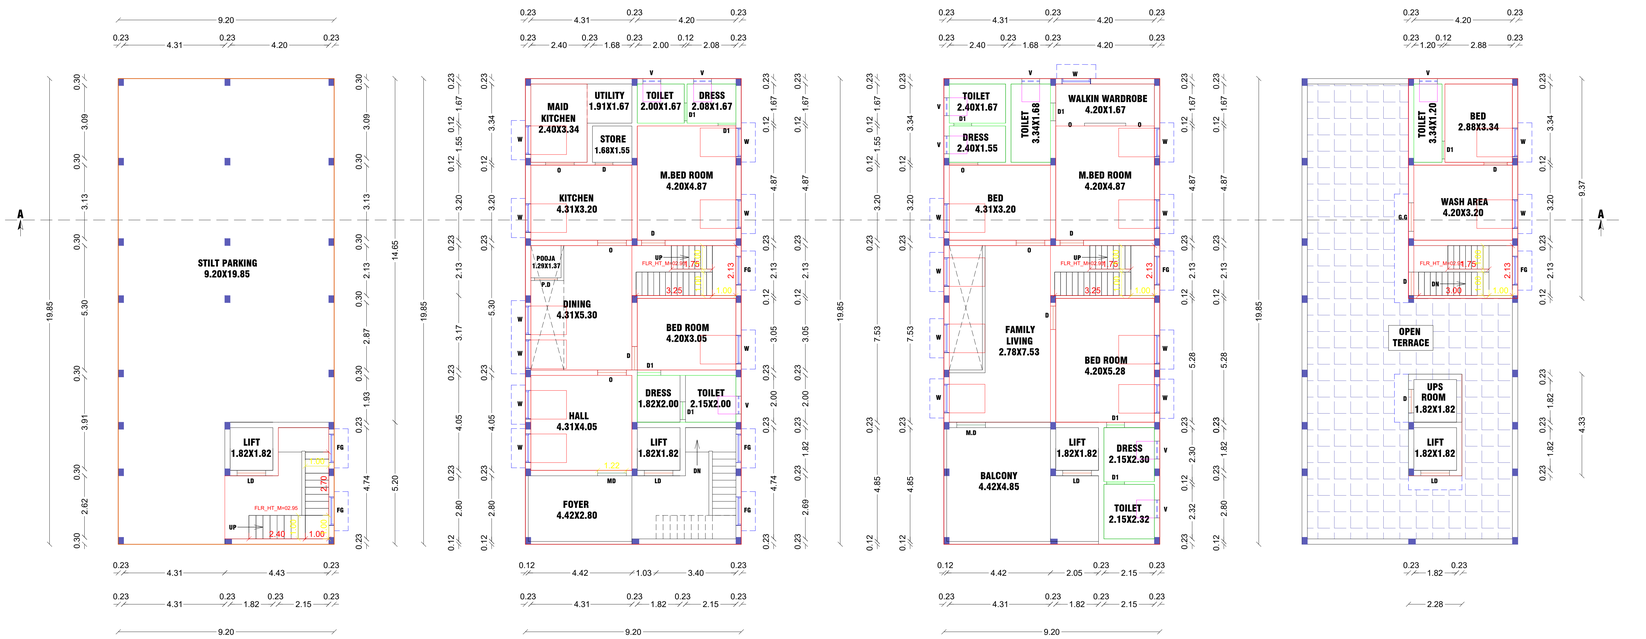

FLOOR-STILT

PRO.STILT FLOOR PLAN

FLOOR01

PRO.FIRST FLOOR PLAN


FLOOR02

PRO.SECOND FLOOR PLAN


FLOOR03

PRO.THIRD FLOOR PLAN


KEY PLAN:
NOT TO SCALE

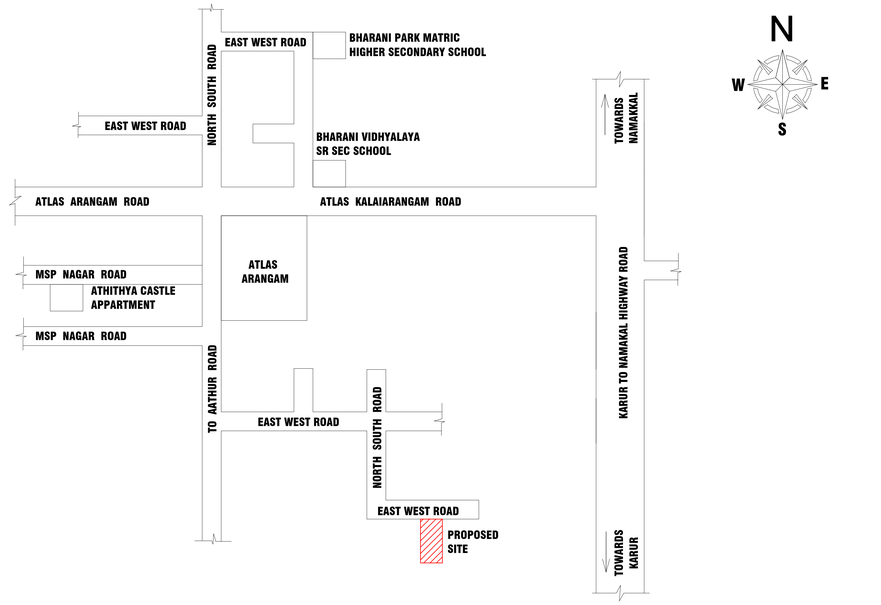

SITE PLAN:
SCALE (1:100)

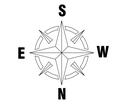

PROPERTY BELONGS TO Er.RAMASAMY

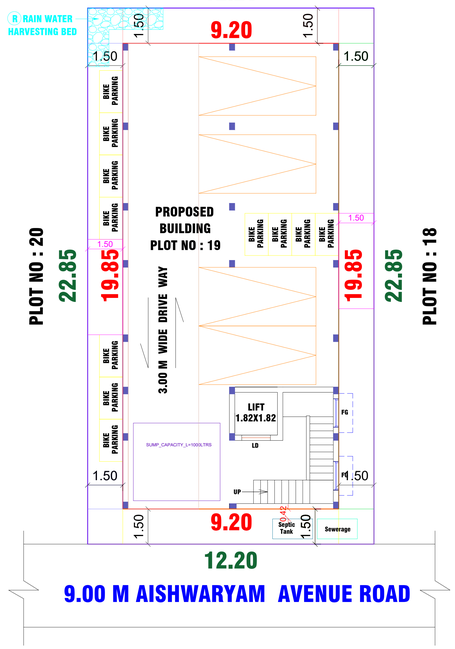

SCHEDULE OF JOINERIES

REFERENCE		IN FEET	IN METER
MD	MAIN DOOR	4'0"X7'0"	1.22X2.13
D	DOOR	3'3"X7'0"	1.00X2.13
D1	DOOR	2'6"X7'0"	0.76X2.13
O	OPEN	4'0"X7'0"	1.22X2.13
GG	GRILL GATE	6'0"X7'0"	1.42X2.13
FG	FIXED GLASS	4'0"X6'0"	1.22X1.42
W	WINDOW	4'0"X5'0"	1.22X1.52
V	VENTILATOR	3'3"X3'0"	1.00X0.91
EX	EXHAUST FAN	12" DIA	

AREA OF CALCULATION	SQ.FT	SQ.M
AREA OF PLOT EXTENT	3000.00	278.71
FMB/PLR PLOT EXTENT	3000.00	278.71
SUPER IMPOSED PLOT BOUNDARY	3000.00	278.71
AREA OF RCC BUILDING STILT	1965.72	182.62
AREA OF RCC BUILDING FF	1965.72	182.62
AREA OF RCC BUILDING SF	1965.72	182.62
AREA OF RCC BUILDING TF	469.95	43.66
AREA OF RCC LIFT HEAD ROOM & & UPS ROOM	106.24	9.87
AREA OF OPEN SPACE	1034.28	96.08
CARPET AREA	3521.11	327.11
PLOT COVERAGE		- 65.5 %
FLOOR SPACE INDEX [NON PREMIUM]		- 1.46

COLORS INDEX :

- ROAD SHOWN IN -
- BOUNDARY SHOWN IN -
- PRO.BUILDING SHOWN IN -
- RAIN WATER COLLECTION TANK - R
- CAR PARKING STALL [2.5X5.0M] - PARKING


OWNER:

Mrs. K.VANITHA W/o Mr.M.KULANTHAIVEL

REGISTERED ENGINEER :

Er. R. BALASHUBRAMANIAN, B.E.,
Consulting Civil Engineer
Licenced Building Surveyor,
51-AB, Bharathi Nagar West,
Opp. Vinayagar Kovil,
KARUR - 2.

NOT TO SCALE

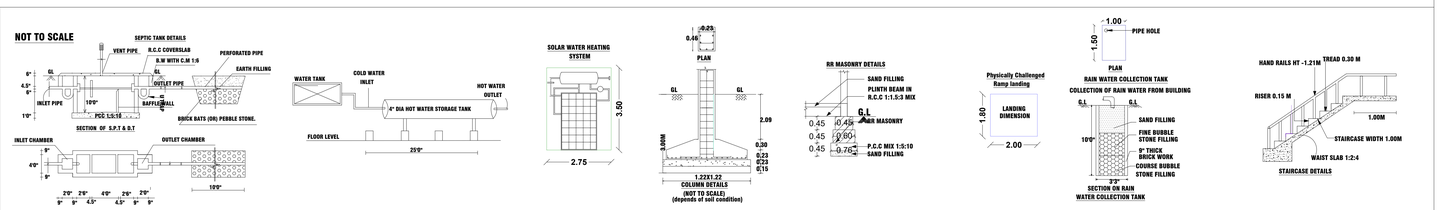

THE LANDLENS SUITE

Eight ways to know a piece of land before you pay for it.

This report covers one part of the picture. These cover the rest, drawn from the same government records, for any property in Tamil Nadu.

LandLens One
Ask anything about a property and get an answer grounded in live government records, with the sources shown.
/landlens/one

Verify My Land
Every record check run on one property and returned as a single report.
/landlens/verify-my-land

Legal Opinion
An advocate's written opinion on the title, built on the records we pull for it.
/landlens

One Map
Every layer on one map: the parcel, its boundary, zoning, water bodies and what sits around it.
/landlens/one/map

PriceMap
What land actually changed hands for around this plot, taken from the registered deeds.
/landlens/pricemap

Build Scope
What you are allowed to build here: floor space, height, coverage and setbacks.
/landlens/build-scope

Property Tracker
Watch a property and hear about it when something new is registered against it.
/landlens/property-tracker

Deal Room
Run the transaction in one place: documents, stamping, signatures and the parties.
/landlens/deal-room

FREE TOOLS · NO ACCOUNT NEEDED

Twenty-four checks you can run yourself, at no cost.

Records and verification

The registers themselves, read for you.

- Encumbrance Certificate
- Patta and Chitta
- Field Measurement Sketch
- EC Analyzer
- Bank charge check
- Court case search
- Seller background check
- Approval check by survey

Value and duty

What it is worth and what it costs to register.

- Guideline value by street
- Guideline value by survey
- Stamp duty and registration fees
- Capital gains
- Floor space index
- Area unit converter

Zoning and land use

What the plan says can happen on this land.

- Land use zone finder
- CMDA land use check
- Coastal regulation zone
- Master plan check
- Water bodies finder
- Airport height clearance

Registers and directories

Who holds it, and which office keeps the record.

- Find your registering office
- Temple property check
- Waqf property check
- RERA register

Every free tool
/tools

Services we run for you
/services

The LandLens suite
/landlens/one

Verified RealEstate™

Every claim in this document traces back to a government record.

- Legal opinions, due diligence and title verification
- Building plan, layout and sub-division approvals
- Completion and occupancy certificates, regularisation
- Escrow, negotiation and NRI property management
- Land survey, soil testing, architecture and construction

Verified RealEstate
3/350/2 Mettukuppam,
OMR Thoraipakkam,
Chennai 600 097, India
hello@verified.realestate
+91 9996 12 9996

Prepared from the registers named on the page each finding sits on. Where a register could not be read, this document says so in its place rather than leaving the gap to be read as a clean result.