PP APPROVAL RECORD

Planning Permission

Survey 631 and 3 more

Andankoil East

Karur district, Tamil Nadu

APPROVAL TYPE
Building Plan

ISSUING AUTHORITY
Rural Panchayat

The approval as the planning authority issued it, reproduced in full behind this page.

An approval speaks to what was sanctioned, not to what was built. Completion is a separate record.


REVISED AND ADDITIONAL CONSTRUCTION PLAN SHOWN IN EXISTING R.C.C ROOF IN GROUND, FIRST FLOOR AND ADDITIONAL CONSTRUCTION OF SECOND FLOOR RESIDENTIAL BUILDING IN S.F.NO: 631/2 PART, AND 632/3 PART, PLOT NO: 12 AT ANDANKOVIL PUTHUR, ANDANKOVIL EAST VILLAGE AND PANCHAYAT,THANTHONI PANCHAYAT UNION, MANMANGALAM TALUK AND KARUR DISTRICT.

PLOT REGAULARISATION NO: ந.க.எண்: 08/2018-2019 DATE: 04.09.2018, SOLD PLOT FRAME WORK NO: 081


BUILDING PERMIT/LICENCE NO: SWP/SCM/DTCP/RP/0104728/2025, DATE: 04.01.2025,

NAME OF THE OWNER : Mr.S.ANAND, S/o Mr.SUBRAMANI.

DETAILED PLAN:
SCALE 1:100

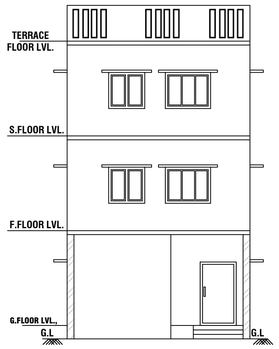


ELEVATION

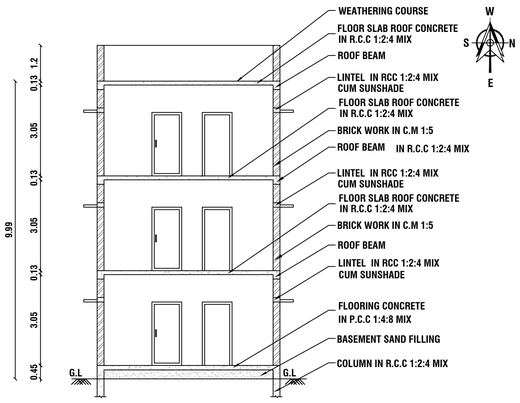


SECTION "A-A"

KEY PLAN
NOT TO SCALE

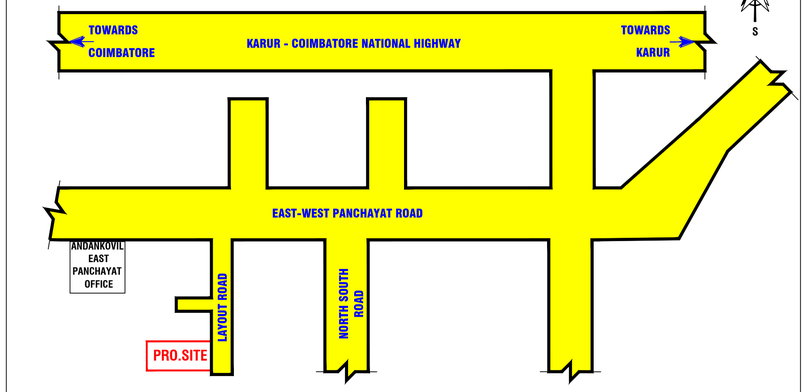

SITE PLAN:PROPOSED
SCALE 1:100

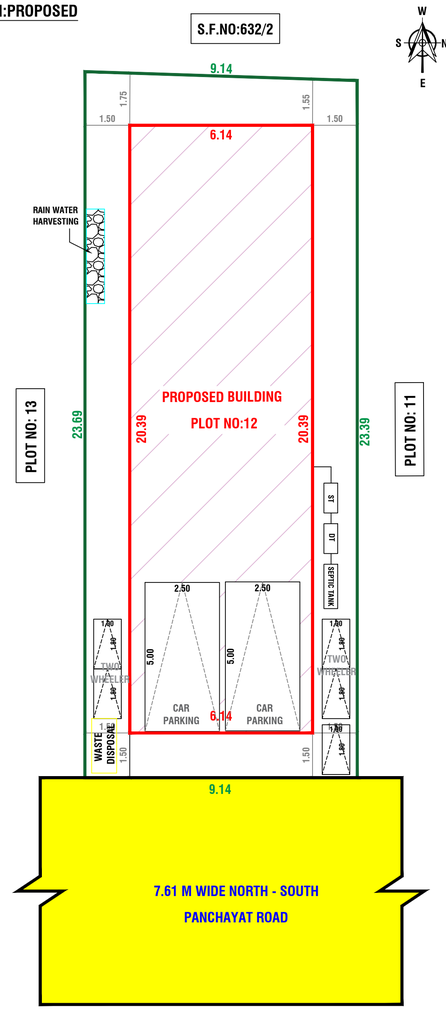

SCHEDULE OF JOINERIES

REFERENCE		IN FEET	IN METER
MD	MAIN DOOR	4'0" X 7'0"	1.21 X 2.13
D	DOOR	3'3" X 7'0"	1.00 X 2.13
D1	DOOR	2'6" X 7'0"	0.76 X 2.13
O	OPEN	3'3" X 7'0"	1.00 X 2.13
W	WINDOW	4'0" X 4'0"	1.21 X 1.21
KW	WINDOW	4'0" X 4'0"	1.21 X 1.21
FG	GLASS	4'0" X 4'0"	1.21 X 1.21
V	VENTILATOR	2'9" X 2'0"	0.83 X 0.61
EX	EXHAUST FAN	12" DIA	

AREA OF CALCULATION	SQ.FT	SQ.M
AREA OF PLOT EXTENT	2317.50	215.30
FMB/TSLR PLOT EXTENT	2317.50	215.30
AREA AS PER DOCUMENT	2317.50	215.30
SUPER IMPOSED PLOT BOUNDARY	2317.50	215.30
EXI.AREA OF R.C.C BUILDING IN G.F	1347.54	125.19
EXI.AREA OF R.C.C BUILDING IN F.F	1347.54	125.19
PRO.AREA OF R.C.C BUILDING IN S.F	1347.54	125.19
AREA OF OPEN SPACE	969.94	90.11
CARPET AREA OF G.F	511.39	47.51
CARPET AREA OF F.F	1021.50	94.90
CARPET AREA OF S.F	1021.50	94.90
PERCENTAGE OF SITE COVERAGE	-	58.14%
FLOOR SPACE INDEX(NON PREMIUM)-	1.74	
NO.OF DWELLING UNITS	-	5 No's.
HEIGHT OF THE BUILDING	-	9.99 M

PARKING DETAILS:

NO.OF OPEN CAR PARKING	-	2 No's.
NO.OF OPEN TWO WHEELER PARKING	-	5 No's.

COLOURS OF INDEX:

EXISTING ROAD SHOWN IN	-	
BOUNDARY SHOWN IN	-	
PRO.BUILDING SHOWN IN	-	
RAIN WATER COLLECTION TANK	-	
EXISTING BUILDING	-	

NAME OF THE OWNER:

Mr S.ANAND S/o Mr.SUBRAMANI.


NOTE:-


* ALL DIMENSIONS ARE IN METRE
* ALL ROUND COMPOUND WALL PROVIDED.
* RAINWATER PERCOLATION PITS PROVIDED ALL ROUND THE SITE.
* S.T.P PROVIDED IN THE SE CORNER OF THE SITE.
* SUMP AND FIRE SUMP PROVIDED.
* LIGHTNING CONDUCTOR PROVIDED IN THE ROOF.
* FIRE EXTINGUISHER & EMERGENCY ALARM IS PROVIDED.
* BORE WELL WITH MOTAR, WATER TANK AND MUNICIPAL WATER SUPPLY WILL BE PROVIDED.
* SULLAGE WASTE FROM TOILET WILL BE CONNECTED INTO SEPTIC TANK.
* RAIN WATER PERCOLATION BED 1.0m WIDE PROVIDED AS PER GO (MS) NO: 138 DATED 11-02-02.
* RAIN WATER TAKEN TO THE BORE WELL THROUGH 150MM DIA PIPES
* SOLAR WATER HEATER WILL BE PROVIDED.
* AT KITCHEN EXHAUST FAN TO BE PROVIDED.

REGISTERED ENGINEER:

Er Manivel., B.E., P.G Dip (Val).,
Consulting/Registered Engineer,
DTCP.Reg.no:RE/Gr-II/001/Karur/June/2023,
KCMC-Reg.No:082/LS/2022/00003,
1000C, 2nd Floor, Kandavel Tower,
Covai Main road, Karur - 639 001.
Mobile :97870 20309, 8883367961
Email : buildmayan@gmail.com

NOT TO SCALE

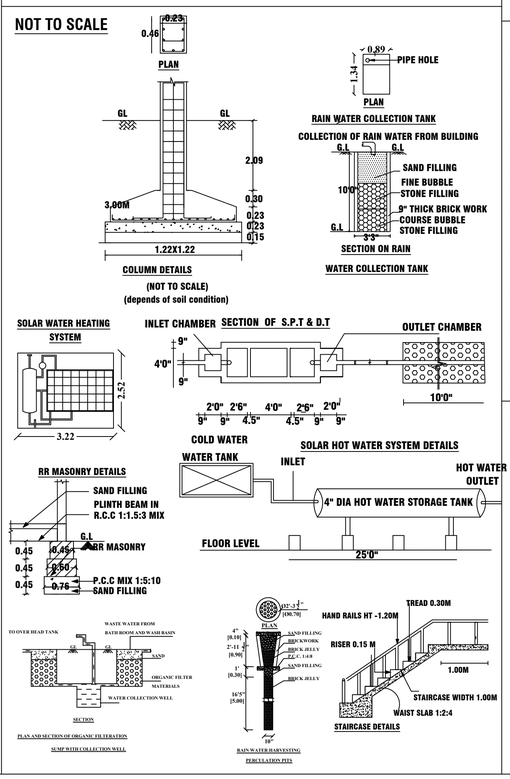

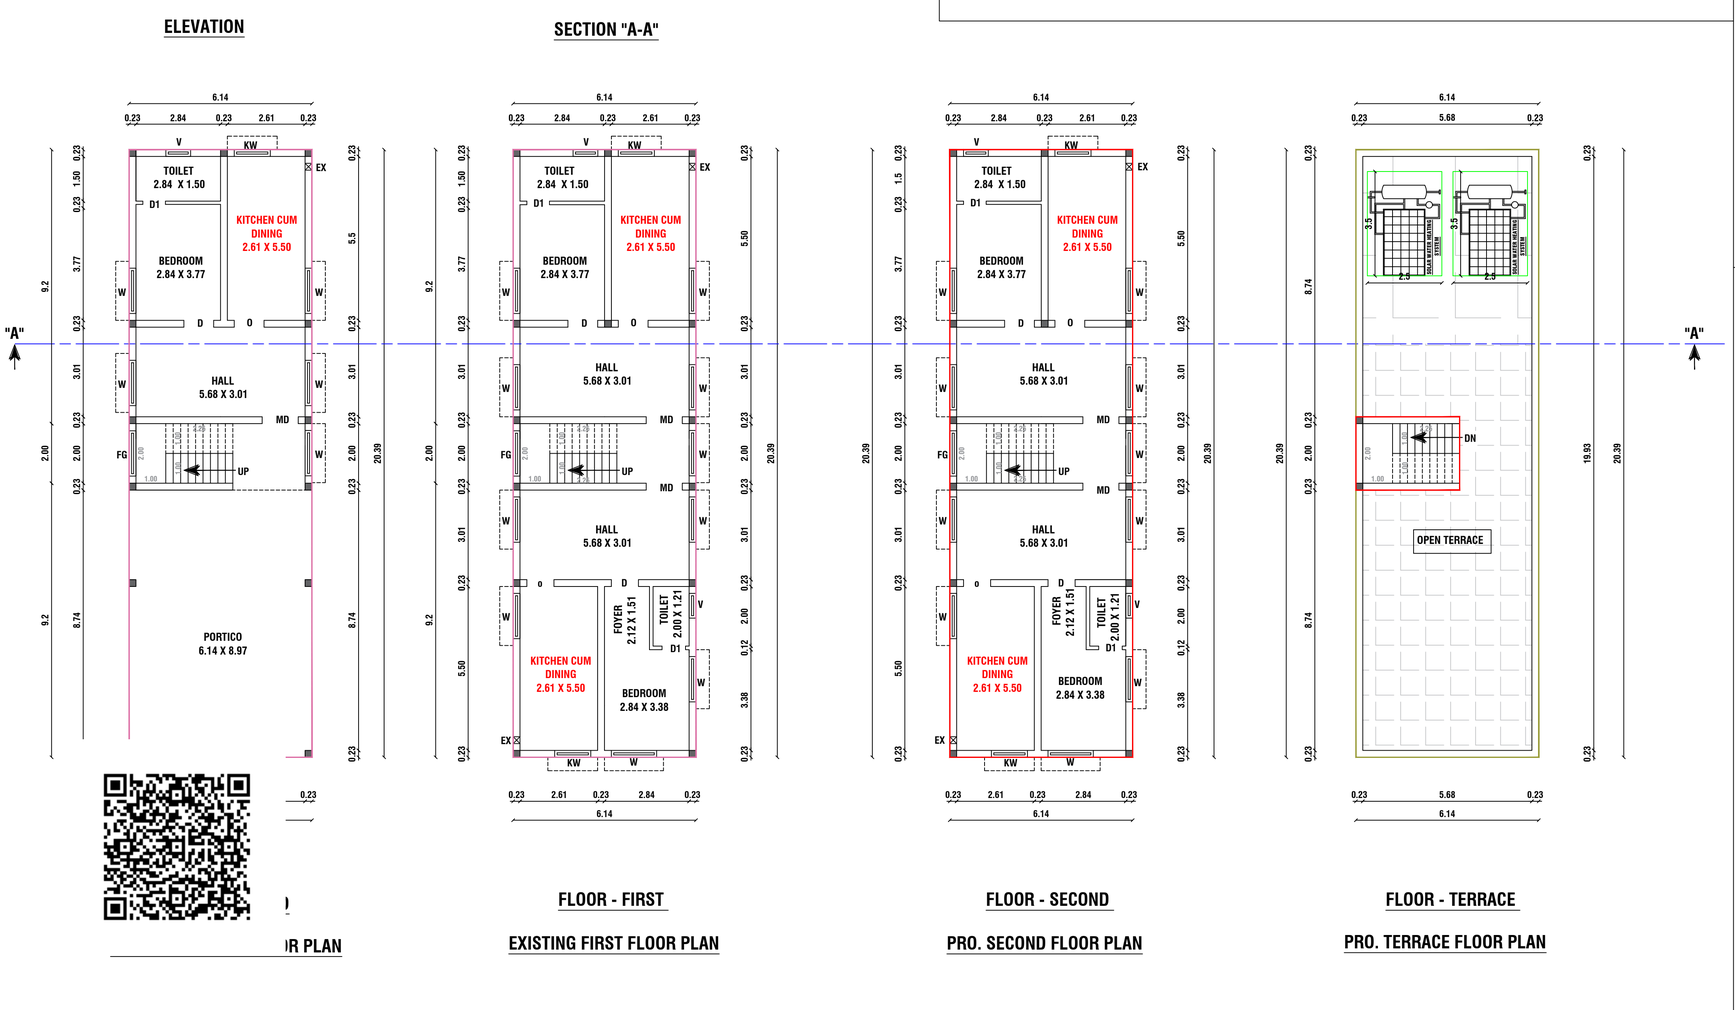

FLOOR PLAN

EXISTING FIRST FLOOR PLAN

PRO. SECOND FLOOR PLAN

PRO. TERRACE FLOOR PLAN

THE LANDLENS SUITE

Eight ways to know a piece of land before you pay for it.

This report covers one part of the picture. These cover the rest, drawn from the same government records, for any property in Tamil Nadu.

LandLens One
Ask anything about a property and get an answer grounded in live government records, with the sources shown.
/landlens/one

Verify My Land
Every record check run on one property and returned as a single report.
/landlens/verify-my-land

Legal Opinion
An advocate's written opinion on the title, built on the records we pull for it.
/landlens

One Map
Every layer on one map: the parcel, its boundary, zoning, water bodies and what sits around it.
/landlens/one/map

PriceMap
What land actually changed hands for around this plot, taken from the registered deeds.
/landlens/pricemap

Build Scope
What you are allowed to build here: floor space, height, coverage and setbacks.
/landlens/build-scope

Property Tracker
Watch a property and hear about it when something new is registered against it.
/landlens/property-tracker

Deal Room
Run the transaction in one place: documents, stamping, signatures and the parties.
/landlens/deal-room

FREE TOOLS · NO ACCOUNT NEEDED

Twenty-four checks you can run yourself, at no cost.

Records and verification

The registers themselves, read for you.

- Encumbrance Certificate
- Patta and Chitta
- Field Measurement Sketch
- EC Analyzer
- Bank charge check
- Court case search
- Seller background check
- Approval check by survey

Value and duty

What it is worth and what it costs to register.

- Guideline value by street
- Guideline value by survey
- Stamp duty and registration fees
- Capital gains
- Floor space index
- Area unit converter

Zoning and land use

What the plan says can happen on this land.

- Land use zone finder
- CMDA land use check
- Coastal regulation zone
- Master plan check
- Water bodies finder
- Airport height clearance

Registers and directories

Who holds it, and which office keeps the record.

- Find your registering office
- Temple property check
- Waqf property check
- RERA register

Every free tool
/tools

Services we run for you
/services

The LandLens suite
/landlens/one

Verified RealEstate™

Every claim in this document traces back to a government record.

- Legal opinions, due diligence and title verification
- Building plan, layout and sub-division approvals
- Completion and occupancy certificates, regularisation
- Escrow, negotiation and NRI property management
- Land survey, soil testing, architecture and construction

Verified RealEstate
3/350/2 Mettukuppam,
OMR Thoraipakkam,
Chennai 600 097, India
hello@verified.realestate
+91 9996 12 9996

Prepared from the registers named on the page each finding sits on. Where a register could not be read, this document says so in its place rather than leaving the gap to be read as a clean result.