PP APPROVAL RECORD

Planning Permission

Karur district, Tamil Nadu

APPROVAL TYPE
Building Plan

ISSUING AUTHORITY
Rural Panchayat


The approval as the planning authority issued it, reproduced in full behind this page.

An approval speaks to what was sanctioned, not to what was built. Completion is a separate record.


Verified RealEstate™
3/350/2 Mettukuppam,
OMR Thoraipakkam,
Chennai 600 097, India

hello@verified.realestate
+91 9996 12 9996
verified.realestate


PLAN SHOWING THE PROPOSED CONSTRUCTION OF A COMMERCIAL GROUND AND FIRST FLOOR BUILDING IN S.F NO : 346/ 4A, PATTA NO ;4434 , RACHANDARTHIRUMALAI PANCHAYAT & VILLAGE, KULITHALAI TALUK, THOGAMALAI UNION, KARUR DISTRICT.

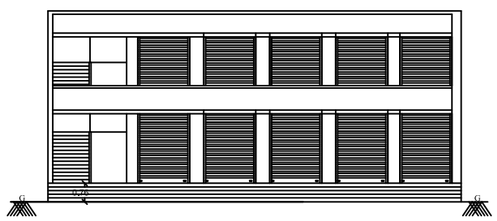


ELEVATION

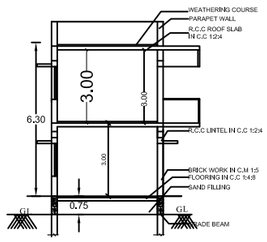

SECTION ON - AA

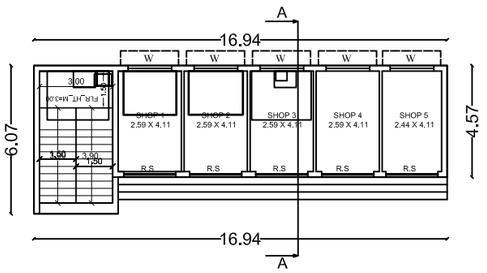

PRO.GROUND FLOOR PLAN

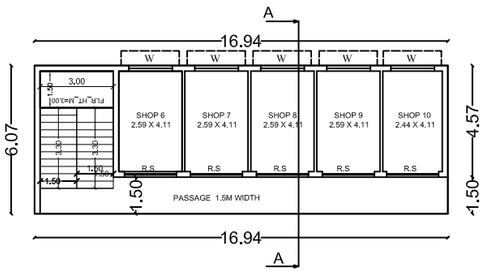


PRO.FIRST FLOOR PLAN

SCHEDULE OF JOINERIES		
REFERENCE		METER
RS	- MAIN DOOR	1.50 x 2.55
D1	- FLUSH DOOR	0.91 x 2.13
W	- GLAZED WINDOW	2.83 x 1.50
V	- VENTILATOR	1.00 x 0.91




BORE WELL

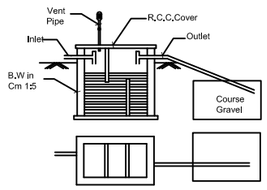

SEPTIC TANK & D-TRENCH DETAILS


SOLAR



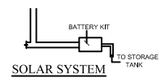


SOLAR SYSTEM

HARVESTING SYSTEM

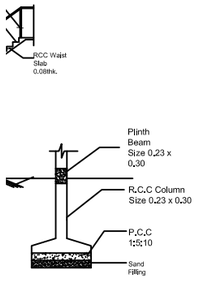

FOUNDATION DETAILS

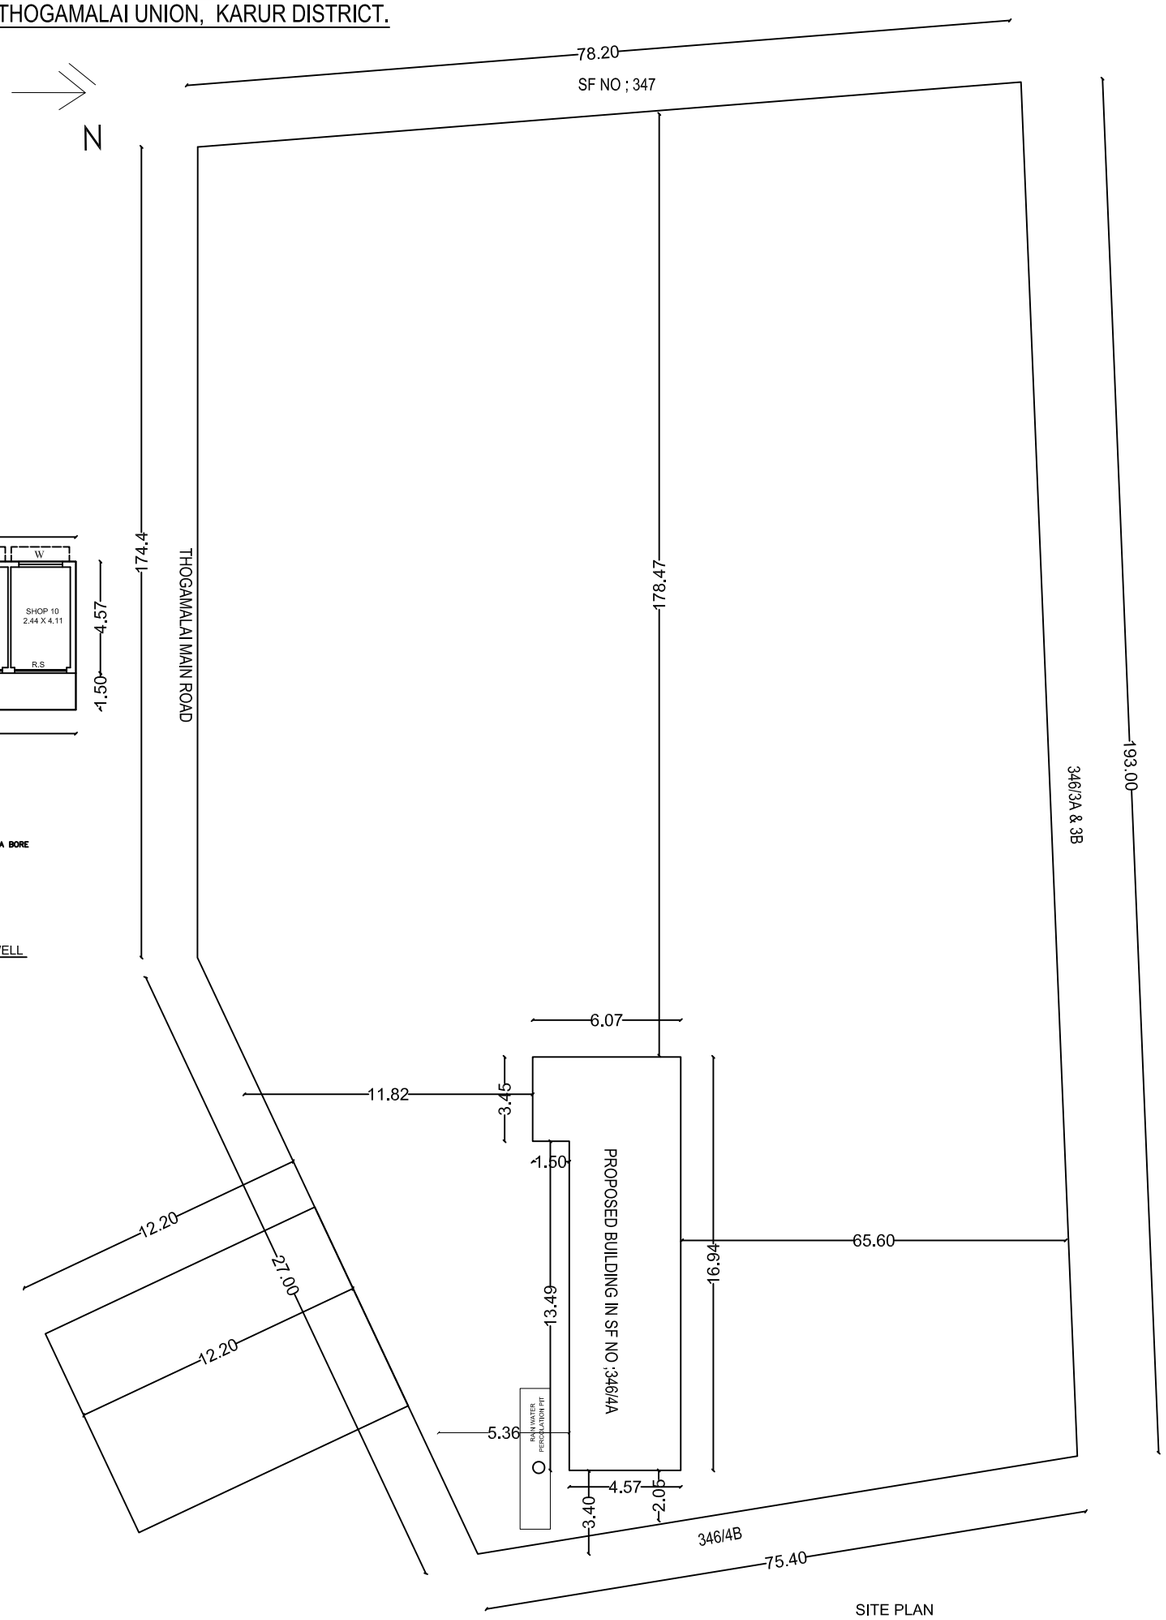

SITE PLAN

NOT TO SCALE

SPACE FOR APPROVAL

NOTE

1. L.P GAS WILL BE USED FOR KITCHEN.
2. SULLAGE WASTE FROM TOILET WILL BE CONNECTED INTO STP.
3. BORE WELL WITH MOTAR WATER TANK AND CORPORATION WATER SUPPLY WILL BE PROVIDED.
4. RAIN WATER PERCOLATION PIT PROVIDED @ 1/30 Sqm OF PLINTH AREA @ 6 M C/C
5. RAIN WATER PERCOLATION BED 1.0m WIDE WILL BE PROVIDED AROUND THE BUILDING AS PER GO (MS) NO: 138 DATED 11-10-02.
6. RAIN WATER TAKEN TO THE BORE WELL THROUGH 150MM DIA PIPES.
7. RAIN WATER COLLECTED FROM OPEN TERRACE SHALL BE COLLECTED THROUGH PIPES AND LED INTO A FILTER PIT (SIZE 60 X 60 X 60 CM) WITH APPROPRIATE FILTER MATERIAL AND THEN LED INTO COLLECTION TANK.

SITE AREA DETAILS

AREA STATEMENT	AREA IN SQ.M	AREA IN SQ.FT
AS PER DOCUMENT	15950.00	171,684.36
AS PER FMB	15950.00	171,684.36
AS PER SITE	16006.26	172,290.46

BUILDING AREA DETAILS

FLOOR NAME	AREA -SQ.M	AREA- SQ.FT
GROUND FLOOR	82.64	889.21
FIRST FLOOR	102.86	1106.77
TOTAL AREA	185.50	1995.98

FLOOR SPACE INTEX (FSI) $\frac{185.50}{15950.00} = 0.01$

BOUNDARY SHOWN IN	-	PERCOLATION PIT	-
PROPOSED AREA	-	BORE WELL	-
RAIN WATER PERCOLATION	-	ROAD	-

ALL DIMENSION ARE IN METER

SCALE - 1:100

T. Rengasamy

APPLICANT

Er.G.SAKTHIVEL
APG CONSTRUCTIONS
Registered Professional
L.S.086/LS/2024/00021
Trichy City Corporation
Rajiv Gandhi Nagar,Vayalur Road
Trichy, Ph: 90256 25600

ENGINEER

THE LANDLENS SUITE

Eight ways to know a piece of land before you pay for it.

This report covers one part of the picture. These cover the rest, drawn from the same government records, for any property in Tamil Nadu.

LandLens One
Ask anything about a property and get an answer grounded in live government records, with the sources shown.
/landlens/one

Verify My Land
Every record check run on one property and returned as a single report.
/landlens/verify-my-land

Legal Opinion
An advocate's written opinion on the title, built on the records we pull for it.
/landlens

One Map
Every layer on one map: the parcel, its boundary, zoning, water bodies and what sits around it.
/landlens/one/map

PriceMap
What land actually changed hands for around this plot, taken from the registered deeds.
/landlens/pricemap

Build Scope
What you are allowed to build here: floor space, height, coverage and setbacks.
/landlens/build-scope

Property Tracker
Watch a property and hear about it when something new is registered against it.
/landlens/property-tracker

Deal Room
Run the transaction in one place: documents, stamping, signatures and the parties.
/landlens/deal-room

FREE TOOLS · NO ACCOUNT NEEDED

Twenty-four checks you can run yourself, at no cost.

Records and verification

The registers themselves, read for you.

- Encumbrance Certificate
- Patta and Chitta
- Field Measurement Sketch
- EC Analyzer
- Bank charge check
- Court case search
- Seller background check
- Approval check by survey

Value and duty

What it is worth and what it costs to register.

- Guideline value by street
- Guideline value by survey
- Stamp duty and registration fees
- Capital gains
- Floor space index
- Area unit converter

Zoning and land use

What the plan says can happen on this land.

- Land use zone finder
- CMDA land use check
- Coastal regulation zone
- Master plan check
- Water bodies finder
- Airport height clearance

Registers and directories

Who holds it, and which office keeps the record.

- Find your registering office
- Temple property check
- Waqf property check
- RERA register

Every free tool
/tools

Services we run for you
/services

The LandLens suite
/landlens/one

Verified RealEstate™

Every claim in this document traces back to a government record.

- Legal opinions, due diligence and title verification
- Building plan, layout and sub-division approvals
- Completion and occupancy certificates, regularisation
- Escrow, negotiation and NRI property management
- Land survey, soil testing, architecture and construction

Verified RealEstate
3/350/2 Mettukuppam,
OMR Thoraipakkam,
Chennai 600 097, India
hello@verified.realestate
+91 9996 12 9996

Prepared from the registers named on the page each finding sits on. Where a register could not be read, this document says so in its place rather than leaving the gap to be read as a clean result.