PP APPROVAL RECORD

Planning Permission

Krishnagiri district, Tamil Nadu

APPROVAL TYPE
Layout Approval


ISSUING AUTHORITY
DTCP

The approval as the planning authority issued it, reproduced in full behind this page.

An approval speaks to what was sanctioned, not to what was built. Completion is a separate record.

Verified RealEstate™
3/350/2 Mettukuppam,
OMR Thoraipakkam,
Chennai 600 097, India

hello@verified.realestate
+91 9996 12 9996
verified.realestate

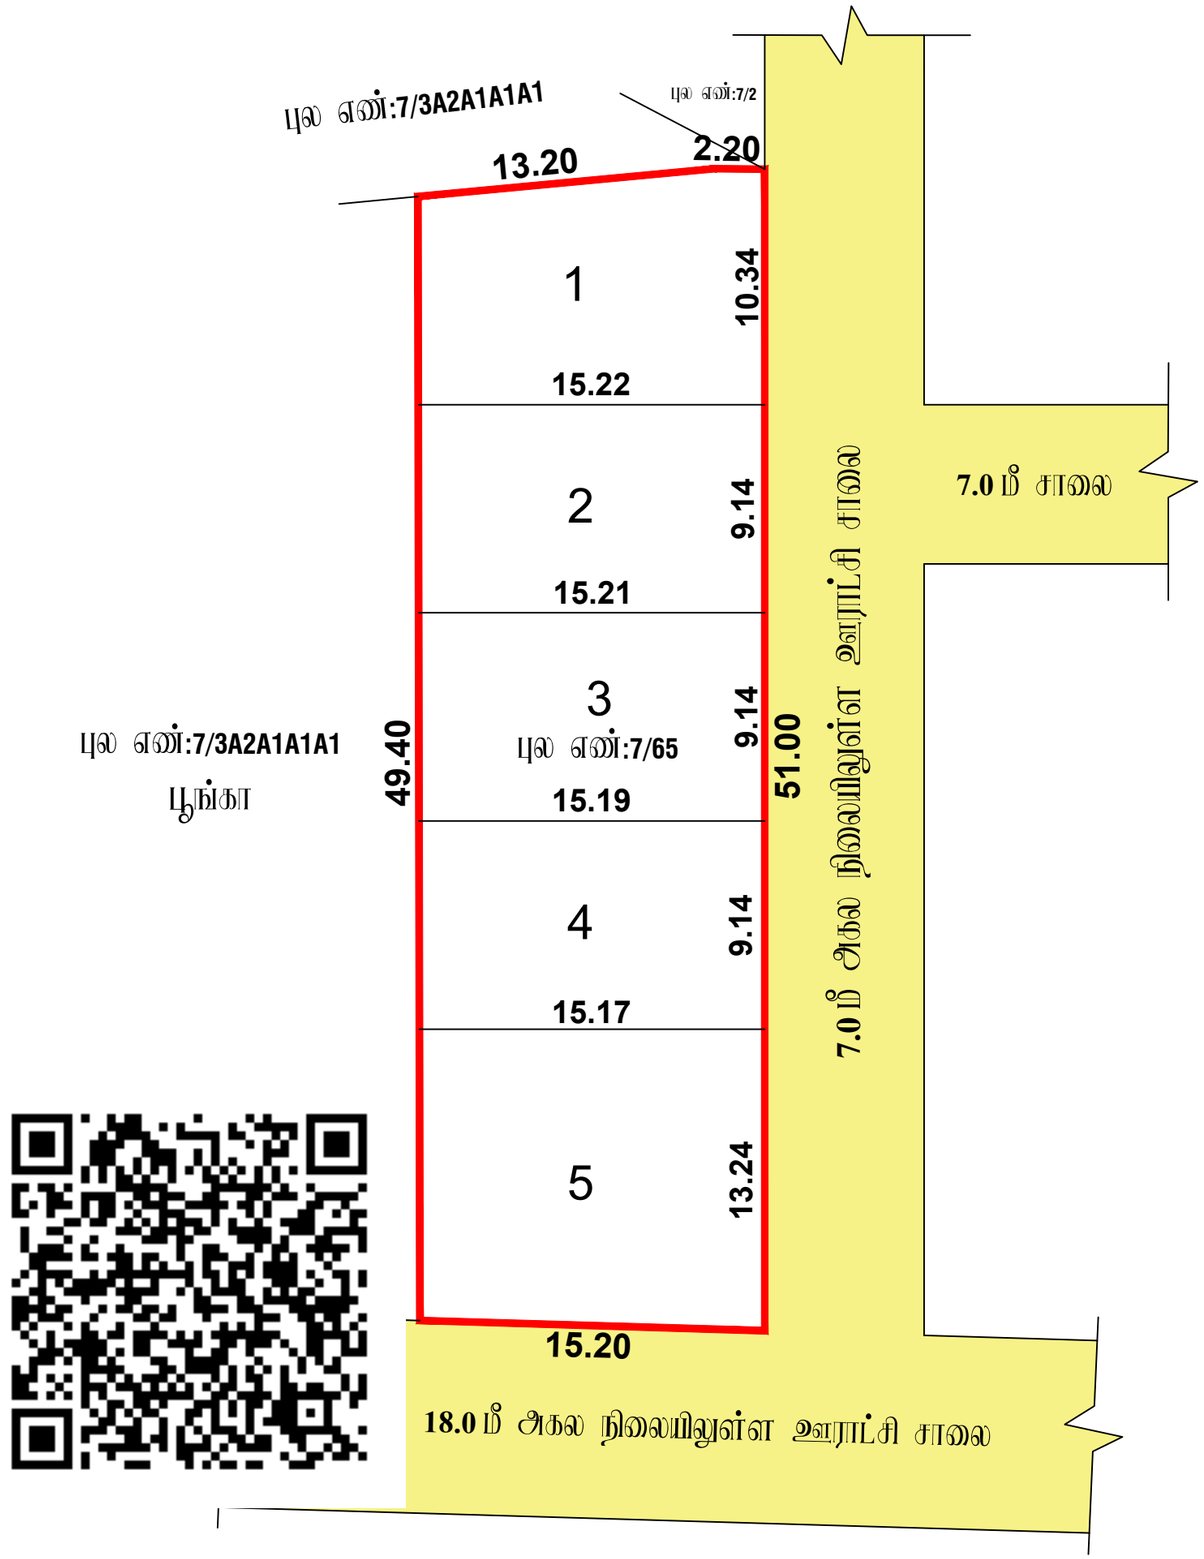

மாவட்ட நகர் ஊரமைப்பு அலுவலகம், கிருஷ்ணகிரி மாவட்டம்,
ஓசூர் புதுநகர் வளர்ச்சிக் குழுமம்,

கிருஷ்ணகிரி மாவட்டம், ஓசூர் வட்டம் (ம) ஊராட்சி ஒன்றியம், ஒன்னல்வாடி ஊராட்சி, ரங்கப்பன்டிடத அக்ரஹாரம் கிராமம் புல எண்:7/65-ல் ஒப்புதல் அளிக்கப்பட்ட மனைப்பிரிவில் காண்பிக்கப் பட்டுள்ள (PUBLIC PURPOSE) பொது உபயோகம் மனையை குடியிருப்பு மனையாக மாற்றம் கோரிய குடியிருப்பு மனை உட்பிரிவின் தொழில்நுட்ப ஒப்புதல் வரைபடம்.

அளவு :1அங்குலம் 66அடி = (1:400)

இணையதள விண்ணப்ப எண் : 8DXME5V0 / 2025

குறிப்பு:

மனைஉட்பிரிவின் பரப்பு	:	0.07.70 ஹெக்டர் (அ) 770.00 ச.மீ
கோரிய மனைகள்	:	05
ஒதுக்கிய மனைகள்	:	05
மனைப்பிரிவின் எல்லை	:	
நிலையிலுள்ள சாலை	:	

நிபந்தனைகள்:

1. அரசாணை எண்: 181 வீ.வ (ம) ந.பு.ல.துறை நாள்:09.12.2020-ன் படி நடவடிக்கை மேற்கொள்ளப்பட வேண்டும்.

2. இம்மனைஉட்பிரிவிற்கு உள்ளாட்சி இறுதி ஒப்புதல் அளிக்கும் முன் இடத்தினை எந்தத் துறையாலும் நில ஆர்ஜித நடவடிக்கை மேற்கொள்ளப்படவில்லை என்றும், எந்த துறைக்காகவும் நில ஆர்ஜிதப்பட்டியல் மாவட்ட வருவாய் அலுவலருக்கு அனுப்பப்படவில்லை என்றும், தனி அலுவலர், ஒன்னல்வாடி ஊராட்சி அவர்கள் உறுதி செய்து கொள்ள வேண்டும்.

3. நில உரிமம் குறித்து வழங்கப்பட்ட சான்றுகள் மற்றும் பரிசீலனைக்கு சமர்ப்பிக்கப்பட்ட ஆவணங்கள் சரியானவையில்ல என்று அறியப்பட்டாலோ அல்லது மனைஉட்பிரிவுக்கு தொழில்நுட்ப ஒப்புதல் வழங்கியதால் பாதிப்பு ஏற்ப்படக்கூடிய சூழ்நிலை ஏற்படின் மனைஉட்பிரிவுக்கு வழங்கப்பட்ட தொழில்நுட்ப ஒப்புதல் எவ்வித முன்னறிவிப்பும் இன்றி நகர் ஊரமைப்பு இயக்குநர் செயல்வை அவர்களால் ரத்து செய்யப்படும்.

4. விற்பனைக்குவிடான மனைகளை விற்பனை செய்யும் போது இவ்வரைட நகலோடு நகர் ஊரமைப்பு துறையில் ஒப்புதல் அளிக்கப்பட்ட ஆணையின் நகல் மனை வாங்குபவர்களுக்கு கட்டாயம் வழங்கப்பட வேண்டும்.

5. ஒப்புதல் அளிக்கப்பட்ட மனைஉட்பிரிவு வரைபடத்தை எந்த வித மாற்றம் விருதலின்றி மனைப்பிரிவு 6' X 4' அளவிலான நிரந்தர தகவல் பலகை முலம் பொதுமக்கள் பார்வைக்கு நிரந்தரமாக பிரகரிக்கப்பட வேண்டும்.

6. ஒப்புதல் அளிக்கப்பட்டுள்ள மனைப்பிரிவு ம.வ / ந.ஊ.இ எண்: 239 / 92 - ல் தெரிவித்துள்ள நிபந்தனைகள் இதற்க்கும் பொருந்தும்.

ம.வ / ஒ.பு.ந.வ.கு.(கி.மா) SWP எண்: 92 /2025
ம.வ / தி.அ / ஒ.பு.ந.வ.கு.(கி.மா) SWP எண்: 39 /2025

உதவி இயக்குநர் / துணை இயக்குநர் (மு.கூ.பொ),
ஓசூர் புதுநகர் வளர்ச்சிக் குழுமம்,
மாவட்ட நகர் ஊரமைப்பு அலுவலகம்,
கிருஷ்ணகிரி மாவட்டம்.

THE LANDLENS SUITE

Eight ways to know a piece of land before you pay for it.

This report covers one part of the picture. These cover the rest, drawn from the same government records, for any property in Tamil Nadu.

LandLens One
Ask anything about a property and get an answer grounded in live government records, with the sources shown.
/landlens/one

Verify My Land
Every record check run on one property and returned as a single report.
/landlens/verify-my-land

Legal Opinion
An advocate's written opinion on the title, built on the records we pull for it.
/landlens

One Map
Every layer on one map: the parcel, its boundary, zoning, water bodies and what sits around it.
/landlens/one/map

PriceMap
What land actually changed hands for around this plot, taken from the registered deeds.
/landlens/pricemap

Build Scope
What you are allowed to build here: floor space, height, coverage and setbacks.
/landlens/build-scope

Property Tracker
Watch a property and hear about it when something new is registered against it.
/landlens/property-tracker

Deal Room
Run the transaction in one place: documents, stamping, signatures and the parties.
/landlens/deal-room

FREE TOOLS · NO ACCOUNT NEEDED

Twenty-four checks you can run yourself, at no cost.

Records and verification

The registers themselves, read for you.

- Encumbrance Certificate
- Patta and Chitta
- Field Measurement Sketch
- EC Analyzer
- Bank charge check
- Court case search
- Seller background check
- Approval check by survey

Value and duty

What it is worth and what it costs to register.

- Guideline value by street
- Guideline value by survey
- Stamp duty and registration fees
- Capital gains
- Floor space index
- Area unit converter

Zoning and land use

What the plan says can happen on this land.

- Land use zone finder
- CMDA land use check
- Coastal regulation zone
- Master plan check
- Water bodies finder
- Airport height clearance

Registers and directories

Who holds it, and which office keeps the record.

- Find your registering office
- Temple property check
- Waqf property check
- RERA register

Every free tool
/tools

Services we run for you
/services

The LandLens suite
/landlens/one

Verified RealEstate™

Every claim in this document traces back to a government record.

- Legal opinions, due diligence and title verification
- Building plan, layout and sub-division approvals
- Completion and occupancy certificates, regularisation
- Escrow, negotiation and NRI property management
- Land survey, soil testing, architecture and construction

Verified RealEstate
3/350/2 Mettukuppam,
OMR Thoraipakkam,
Chennai 600 097, India
hello@verified.realestate
+91 9996 12 9996

Prepared from the registers named on the page each finding sits on. Where a register could not be read, this document says so in its place rather than leaving the gap to be read as a clean result.