Verified RealEstate™

REFERENCE
Roc No. 05/2024, date : 05.06.2024

ISSUED
10 June 2024

PP APPROVAL RECORD

Planning Permission

Krishnagiri

Krishnagiri district, Tamil Nadu

APPROVAL TYPE
Layout Approval

ISSUING AUTHORITY
Rural Panchayat

The approval as the planning authority issued it, reproduced in full behind this page.

An approval speaks to what was sanctioned, not to what was built. Completion is a separate record.

Verified RealEstate™
3/350/2 Mettukuppam,
OMR Thoraipakkam,
Chennai 600 097, India

hello@verified.realestate
+91 9996 12 9996
verified.realestate

மாவட்ட நகர் ஊரமைப்பு அலுவலகம்,
கிருஷ்ணகிரி மாவட்டம்.

கிருஷ்ணகிரி மாவட்டம், போச்சம்பள்ளி வட்டம், மத்தூர் ஊராட்சி ஒன்றியம் மத்தூர் ஊராட்சி, பட்ரஹள்ளி கிராமம் சர்வே எண்: 5/1A2, 5/1B , 5/1D,& 6 ஆகியவற்றில் அமையும் குடியிருப்பு மனைப்பிரிவிற்கான தொழில்நுட்ப ஒப்புதல் வரைபடம்.

அளவு - 1செ.மீ = 4மீ (1:400) (அளவுகள் மீட்டரில்)

இணையதள விண்ணப்ப எண் : **EKNEAZWK**

வ

குறிப்பு :

மனைபிரிவின் பரப்பு	:	0.77.98 ஹெக்டர் (அ) 7798.00 ச.மீ
மனைப்பிரிவின் சாலை பரப்பு	:	2881.09 ச.மீ
ஒதுக்கிய மனைகள்	:	33
மனைப்பிரிவின் எல்லை	:	
நிலையிலுள்ள சாலை	:	

பொது ஒதுக்கீடு:

பரப்பு	:	7798.00 ச.மீ
லைகளின் பரப்பு	:	2881.09 ச.மீ
ப்பிரிவின் பரப்பு ங்கலாக)	:	4916.91 ச.மீ
கீடு	:	491.69 ச.மீ

கீடு 491.69 ச.மீ பரப்பிற்கு நிகரான வழிகாட்டி மதிப்பு மனுதாரரால் ரூ1,82,420.00/- உரிய அரசு கணக்கு தலைப்பில் ளது.

கு தானமாக ஒப்படைக்கப்பட்டது :

லைகளின் பரப்பு	:	2881.09 ச.மீ
கம்	:	30.00 ச.மீ (0.61%)
புல்வெளி பரப்பு (1.2) (111.53 + 153.30)	:	264.83 ச.மீ

தமிழ்நாடு மின் உற்பத்தி மற்றும் பகிர்மான கழகத்திற்க்கு தானமாக ஒப்படைக்கப்பட்டது :

பொது உபயோகம்	:	32.67ச.மீ (0.66%)

மூலை முடக்கு:


12.00 மீ அகல சாலைகள் வரை 1.50மீ x 1.50மீ விட்டப்படல் வேண்டும்.

நிபந்தனைகள்:

1. அரசாணை எண்.181 வீட்டு வசதி நகர்புறவளர்ச்சித்துறை நாள்: 09.12.2020-ன் படி நடவடிக்கை மேற்கொள்ளப்பட வேண்டும்.
2. இம்மனைப்பிரிவிற்கு உள்ளாட்சியால் இறுதி ஒப்புதல் அளிக்கும் முன் இடத்தினை எந்தத்துறையாலும் நில ஆர்ஜித நடவடிக்கை மேற்கொள்ளப்படவில்லை என்றும், எந்த துறைக்காகவும் நில ஆர்ஜிதப்பட்டியல் மாவட்ட வருவாய் அலுவலருக்கு அனுப்பப்பட வில்லை என்றும், மத்தூர ஊராட்சி தலைவர் அவர்களால் உறுதி செய்துகொள்ளப்பட வேண்டும்.
3. நில உரிமம் குறித்து வழங்கப்பட்ட சான்றுகள் மற்றும் பரிசீலனைக்கு சமர்ப்பிக்கப்பட்ட ஆவணங்கள் சரியானவையல்ல என்று அறியப்பட்டாலோ அல்லது மனைப்பிரிவுக்கு தொழில்நுட்ப ஒப்புதல் வழங்கியதால் பாதிப்பு ஏற்படக்கூடிய சூழ்நிலை ஏற்படின் மனைப்பிரிவுக்கு வழங்கப்பட்ட தொழில்நுட்ப ஒப்புதல் எவ்வித முன்னறிவிப்புமின்றி நகர் ஊரமைப்பு ஆணையர் சென்னை அவர்களால் ரத்து செய்யப்படும்.
4. விற்பனைக்குண்டான மனைகளை விற்பனை செய்யும் போது இவ்வாணையின் நகலோடு நகர் ஊரமைப்புத்துறையில் ஒப்புதல் அளிக்கப்பட்ட வரைபட நகல் மனை வாங்குபவர்களுக்கு கட்டாயம் வழங்கப்பட வேண்டும்.
5. ஒப்புதல் அளிக்கப்பட்ட மனைப்பிரிவு வரைபடத்தை எந்த வித மாற்றம் விடுதலின்றி மனைப்பிரிவு நுழைவாயிலில் 6' x 4' அளவிலான நிரந்தர தகவல் பலகை மூலம் பொதுமக்கள் பார்வைக்கு நிரந்தரமாக பிரகரிக்கப்பட வேண்டும்.
6. மனையின் ஊடே செல்லும் உயர் அழுத்த மின்கம்பி பாதையினை உத்தேச மனைப்பிரிவு சாலையின் போக்கில் மனுதாரர் தனது செலவில் மாற்றி அமைத்துக் கெள்ளப்பட வேண்டும்.
7. நகர் ஊரமைப்புதுறை சட்டபூர்வமாக தொழில்நுட்ப அனுமதி அளிப்பதின் முலம் விண்ணப்பதாரரின் பேரில் உள்ள நில உரிமையை உறுதிப்படுத்தவில்லை தொழில்நுட்ப அனுமதி அளிப்பதற்கு முன்பு விண்ணப்பதாரரின் விண்ணப்பத்துடன் சமர்ப்பித்த ஆவணங்களில் (கிரையப்பத்திரம், குத்தகை பத்திரம், பட்டா, தானப்பத்திரம், பொது அதிகார பத்திரம் மேலும் பல) விண்ணப்பதாரர் வளர்ச்சி செய்ய உரிமையுள்ளதா என்று மட்டுமே சரிபார்க்கப்படுகிறது. அதன் மூலம் முதற்கட்டமாக விண்ணப்பதாரருக்கு வளர்ச்சி செய்ய உரிமை உள்ளதா என்று பார்க்கப்படுகிறது.
8. The Tamil Nadu Government in G.O.Ms.No.112, Housing amd Urban Development Department Dated: 22.06.2017 have approved the Tamil Nadu Real Estate Regulation & at 2016. The Promoter has to Advertise, Market, Book Sell (or) Offer for sale (or) Invite person to purchase in any manner any Plot, Apartment (or) Building as the case may be, In any Real estate project (or) part of it only after registering the real estate project with the real estate regulatory authority.

ம.வ / ந.ஊ.து.இ (கி.மா) (**SWP**) எண்: 76/2024

துணை இயக்குநர்,
மாவட்ட நகர் ஊரமைப்பு அலுவலகம்,
கிருஷ்ணகிரி மாவட்டம்.

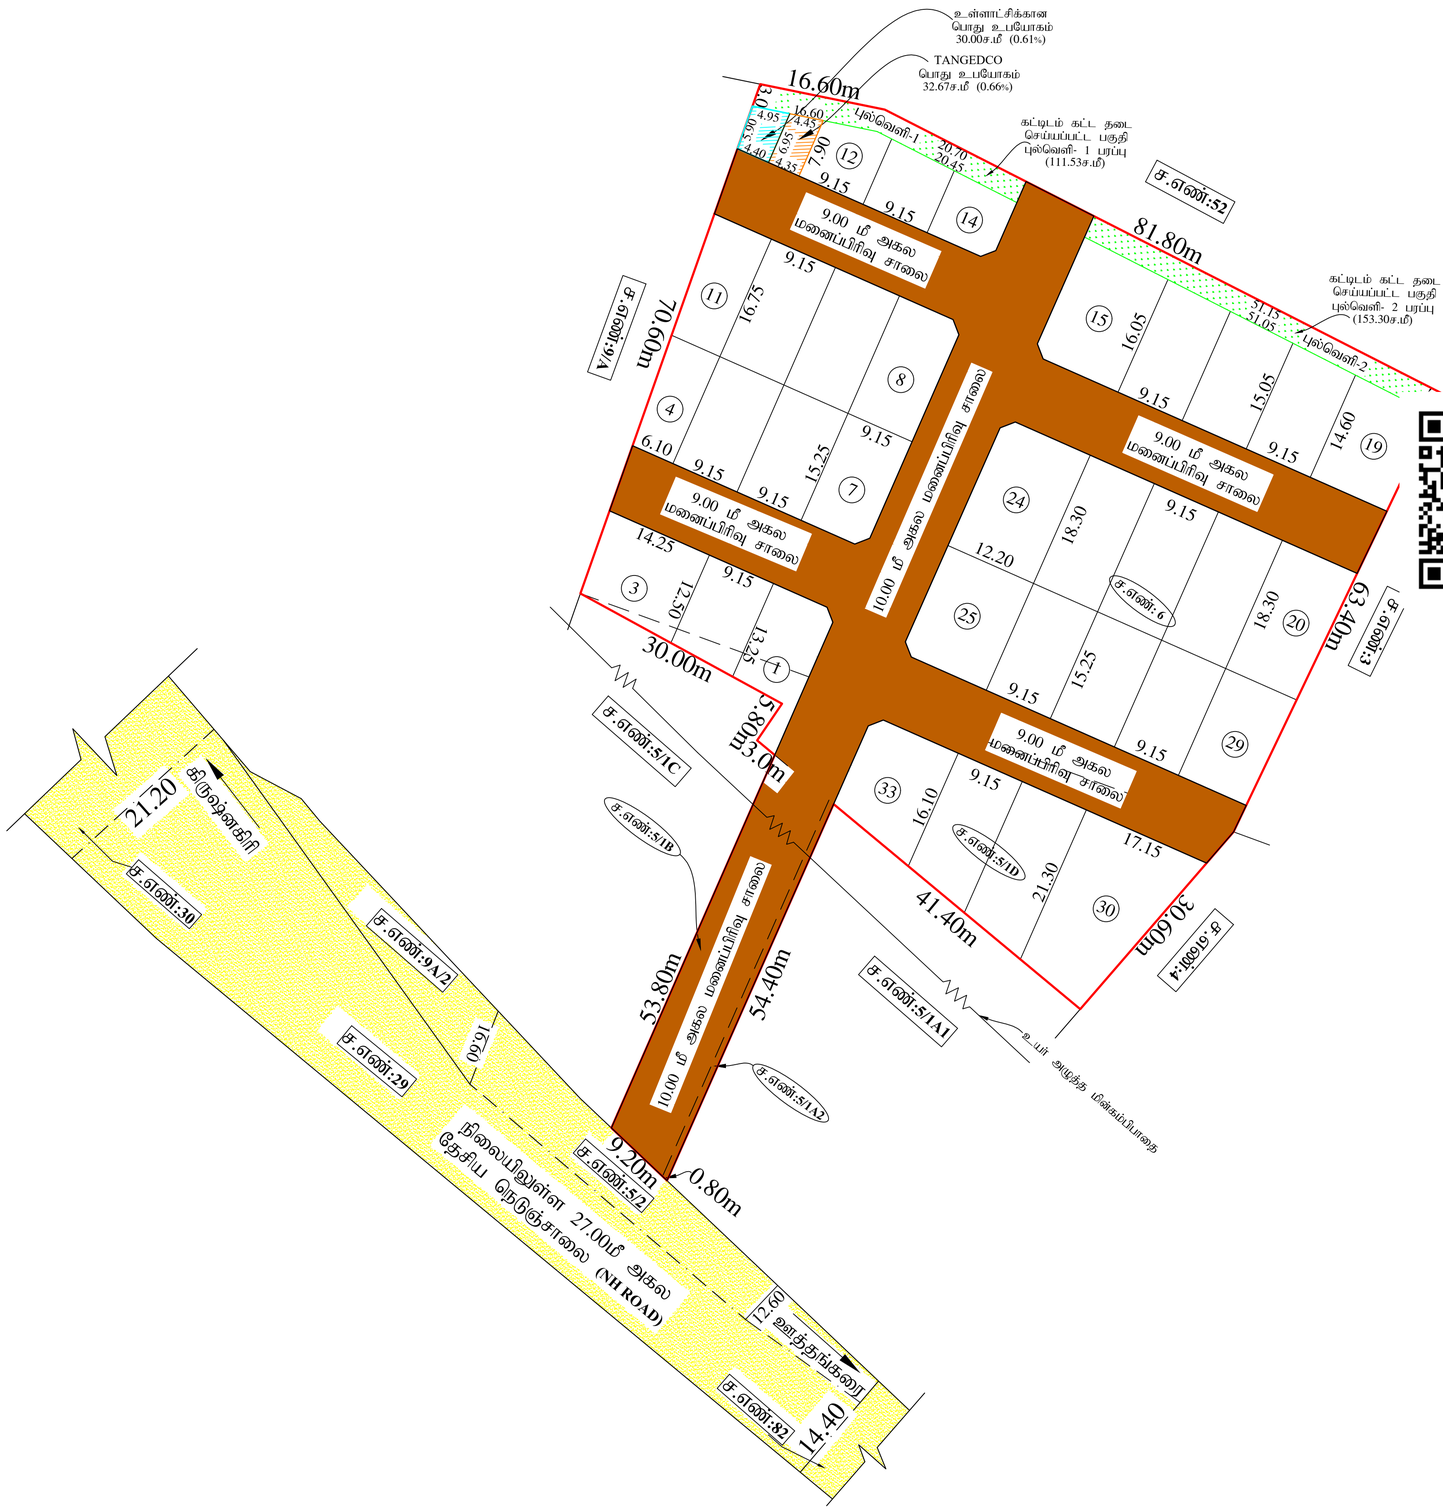

THE LANDLENS SUITE

Eight ways to know a piece of land before you pay for it.

This report covers one part of the picture. These cover the rest, drawn from the same government records, for any property in Tamil Nadu.

LandLens One
Ask anything about a property and get an answer grounded in live government records, with the sources shown.
/landlens/one

Verify My Land
Every record check run on one property and returned as a single report.
/landlens/verify-my-land

Legal Opinion
An advocate's written opinion on the title, built on the records we pull for it.
/landlens

One Map
Every layer on one map: the parcel, its boundary, zoning, water bodies and what sits around it.
/landlens/one/map

PriceMap
What land actually changed hands for around this plot, taken from the registered deeds.
/landlens/pricemap

Build Scope
What you are allowed to build here: floor space, height, coverage and setbacks.
/landlens/build-scope

Property Tracker
Watch a property and hear about it when something new is registered against it.
/landlens/property-tracker

Deal Room
Run the transaction in one place: documents, stamping, signatures and the parties.
/landlens/deal-room

FREE TOOLS · NO ACCOUNT NEEDED

Twenty-four checks you can run yourself, at no cost.

Records and verification

The registers themselves, read for you.

- Encumbrance Certificate
- Patta and Chitta
- Field Measurement Sketch
- EC Analyzer
- Bank charge check
- Court case search
- Seller background check
- Approval check by survey

Value and duty

What it is worth and what it costs to register.

- Guideline value by street
- Guideline value by survey
- Stamp duty and registration fees
- Capital gains
- Floor space index
- Area unit converter

Zoning and land use

What the plan says can happen on this land.

- Land use zone finder
- CMDA land use check
- Coastal regulation zone
- Master plan check
- Water bodies finder
- Airport height clearance

Registers and directories

Who holds it, and which office keeps the record.

- Find your registering office
- Temple property check
- Waqf property check
- RERA register

Every free tool
/tools

Services we run for you
/services

The LandLens suite
/landlens/one

Verified RealEstate™

Every claim in this document traces back to a government record.

- Legal opinions, due diligence and title verification
- Building plan, layout and sub-division approvals
- Completion and occupancy certificates, regularisation
- Escrow, negotiation and NRI property management
- Land survey, soil testing, architecture and construction

Verified RealEstate
3/350/2 Mettukuppam,
OMR Thoraipakkam,
Chennai 600 097, India
hello@verified.realestate
+91 9996 12 9996

Prepared from the registers named on the page each finding sits on. Where a register could not be read, this document says so in its place rather than leaving the gap to be read as a clean result.