PP APPROVAL RECORD

Planning Permission

Krishnagiri district, Tamil Nadu

APPROVAL TYPE
Layout Approval


ISSUING AUTHORITY
DTCP

The approval as the planning authority issued it, reproduced in full behind this page.

An approval speaks to what was sanctioned, not to what was built. Completion is a separate record.

Verified RealEstate™
3/350/2 Mettukuppam,
OMR Thoraipakkam,
Chennai 600 097, India

hello@verified.realestate
+91 9996 12 9996
verified.realestate

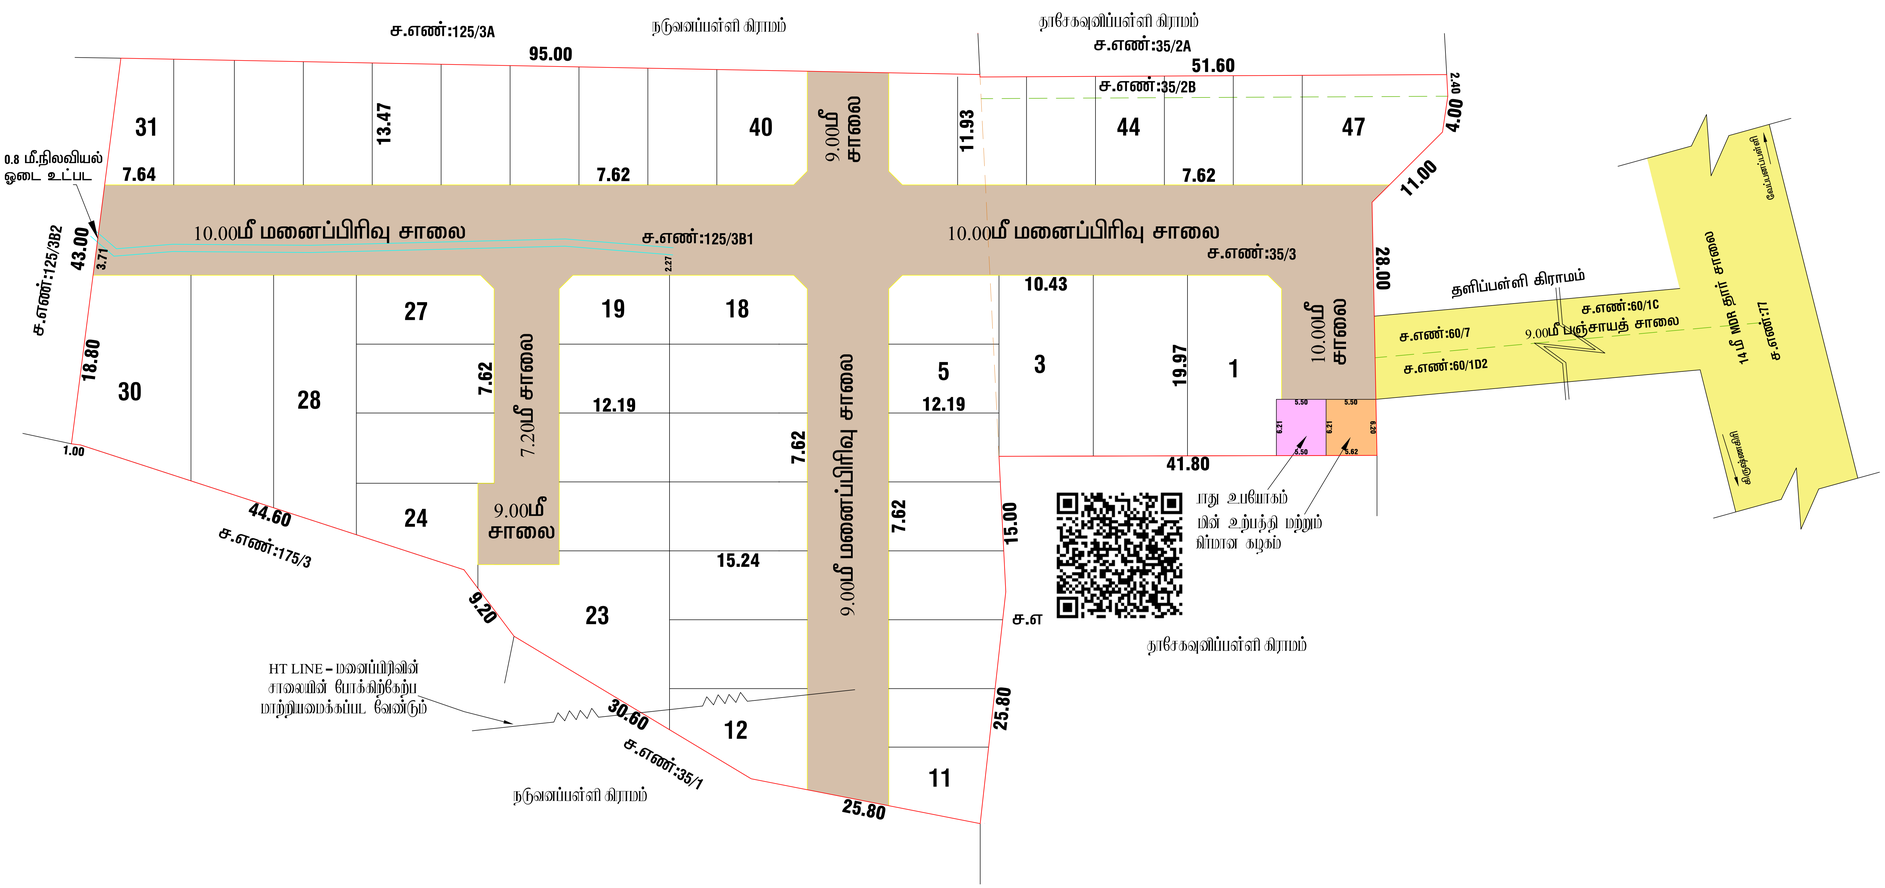

மாவட்ட நகர் ஊரமைப்பு அலுவலகம், கிருஷ்ணகிரி மாவட்டம்,

கிருஷ்ணகிரி மாவட்டம் (ம) வட்டம், வேப்பனப்பள்ளி ஊராட்சி ஒன்றியம், தாசேகவுண்டிப்பள்ளி கிராமம், புல எண்:35/2B, & 35/3 (ம) நடுவலப்பள்ளி கிராமம் புல எண்:125/3B1 (ம) நடுவலப்பள்ளி ஊராட்சி-ல் அமையும் குடியிருப்பு மனைப்பிரிவின் தொழில்நுட்ப ஒப்புதல் வரைபடம்.

அளவு :1சென்டிமீட்டர் = 66மீட்டர் (1:400)

இணையதள விண்ணப்ப எண் : HUSZ2AN3/2024

குறிப்பு:

மனைப்பிரிவின் பரப்பு	: 0.84.87 ஹெக்டர் (அ) 8487.00 ச.மீ	
ஒதுக்கிய மனைகள்	: 47	
மனைப்பிரிவின் எல்லை	:	
நிலையிலுள்ள சாலை	:	
மனைப்பிரிவின் மொத்தப் பரப்பு	: 8487.00 ச.மீ	
உத்தேச மனைப்பிரிவு சாலை பரப்பு	: 2444.19 ச.மீ	
மனைப்பிரிவின் பரப்பு (சாலை பரப்பு நீங்கலாக)	: 6042.81 ச.மீ	

பொது உபயோகம் :

10% பொது ஒதுக்கீடு (பூங்கா)	: 604.28 ச.மீ

10% பொது ஒதுக்கீடுகான (பூங்கா) 604.39 ச.மீ பரப்பளவு இடத்திற்குரிய அரசாணைகாட்டு மதிப்பீட்டின் படி உரிய அரசு கணக்கு தலைப்பில் செலுத்தப்பட்டுள்ளது.

உள்ளாட்சிக்கு நானமாக ஒப்படைக்கப்படவை:

உத்தேச மனைப்பிரிவு சாலை பரப்பு	: 2444.19 ச.மீ
நம்நாடு மின் உற்பத்தி மற்றும் மின் பகிர்மான கழகம்	: 34.50 ச.மீ 0.57 %
உள்ளாட்சிக்கான பொது உபயோகம்	: 34.16 ச.மீ 0.56 %

தூவல் நடக்கு : 12.00 மீ சாலைகளுக்கு 1.50 x 1.50 அடிப்படல் வேண்டும்.

நிபந்தனைகள்:

1. அரசாணை எண்: 181 வீ.எ (ம) ந.பு.ஒ.துறை நாள்:09.12.2020-ன் படி நடவடிக்கை மேற்கொள்ளப்பட வேண்டும்.
2. இம்மனைப்பிரிவிற்கு உள்ளாட்சி இறுதி ஒப்புதல் அளிக்கும் முன் இத்திட்ட வரைத் துறையாலும் மின் ஆய்வு நடவடிக்கை மேற்கொள்ளப்படவில்லை என்றும், எந்த துறைக்காகவும் நில ஆகிரமிப்பில்லாத மாவட்ட எல்லைக் கல்லை என்றும், ஊராட்சி மன்ற தலைவர், நடுவலப்பள்ளி ஊராட்சி அவர்கள் உறுதி செய்து கொள்ள வேண்டும்.
3. நில உபயோ குறித்து வழங்கப்பட்ட சான்றுகள் மற்றும் பரிசீலனைக்கு சமர்ப்பிக்கப்பட்ட ஆவணங்கள் சரியானவைகள் என்று அறியப்பட்டதின் அல்லது மனைப்பிரிவுக்கு தொழில்நுட்ப ஒப்புதல் வழங்கியதால் பாதிப்பு ஏற்படுகையில் முழுக்க முழுமையான பொறுப்பு மனைப்பிரிவுக்கு வழங்கப்பட்ட தொழில்நுட்ப ஒப்புதல் என்பதனிலும் அதிர்ந்த நகர் அமைப்பு இயக்குநர் சென்னை அவர்களால் ரத்து செய்யப்படும்.
4. விற்பனைக்குள்ள மனைகளை விற்பனை செய்யும் போது இவ்வரைபட நகலோடு நகர் அமைப்பு துறையில் ஒப்புதல் அளிக்கப்பட்ட ஆவணங்கள் நகல் மனை வாங்குபவருக்கு கட்டாயம் வழங்கிட வேண்டும்.
5. ஒப்புதல் அளிக்கப்பட்ட மனைப்பிரிவு வரைபடத்தை விற்க விற்கும் விற்பனைக்கு மனைப்பிரிவு 0.6மீ x 1.2மீ அளவிலான நிரந்தர நகல் பலகை முகப் பொதுமக்கள் பார்வைக்கு நிரந்தரமாக பிரதிக்கிட வேண்டும்.
6. நகர் அமைப்பு துறை சட்டபூர்வமாக தொழில்நுட்ப அனுமதி அளிப்பதின் முகம் விண்ணப்பதாரரின் மேல் உள்ள நில உரிமையை உறுதிப்படுத்தவில்லை தொழில்நுட்ப அனுமதி அளிப்பதற்கு முன்பு விண்ணப்பதாரரின் விண்ணப்பத்துடன் சமர்ப்பித்த ஆவணங்களில் (வரையப்பத்தும் நந்தகை மற்றும் பட்டா தானியங்கும் பொது அங்கர மற்றும் மேலும் பல விண்ணப்பதாரர் வரிசை செய்த உரிமையுள்ளதா என்று மட்டுமே சரிபார்க்கப்படுகிறது. அதன் முகம் முற்றிலும் விண்ணப்பதாருக்கு வரிசை செய்த உரிமையுள்ளதா என்று பார்க்கப்படுகிறது.
7. The Tamil Nadu Government in G.O.Ms.No.112 Housing And Urban Development Department Dated 22.06.2017 Have Approved The Tamil Nadu Real Estate (Regulation & At 2016 The Promoter Has to Advertise.Market.book sell (or) offer For Sale (or) Invite Person To Purchase in Any Plot.Apartment (or) Building as The Case May Be.in Any Real Estate Project Of it Only After Registering The Real Estate Project With The Real Estate Regulatory Authority.

ம. ஏ / ந. ஊ. து. இ. (கிமா) / SWP எண்: 66 /2024

துணை இயக்குநர்,
மாவட்ட நகர் ஊரமைப்பு அலுவலகம்,
கிருஷ்ணகிரி மாவட்டம்.

THE LANDLENS SUITE

Eight ways to know a piece of land before you pay for it.

This report covers one part of the picture. These cover the rest, drawn from the same government records, for any property in Tamil Nadu.

LandLens One
Ask anything about a property and get an answer grounded in live government records, with the sources shown.
/landlens/one

Verify My Land
Every record check run on one property and returned as a single report.
/landlens/verify-my-land

Legal Opinion
An advocate's written opinion on the title, built on the records we pull for it.
/landlens

One Map
Every layer on one map: the parcel, its boundary, zoning, water bodies and what sits around it.
/landlens/one/map

PriceMap
What land actually changed hands for around this plot, taken from the registered deeds.
/landlens/pricemap

Build Scope
What you are allowed to build here: floor space, height, coverage and setbacks.
/landlens/build-scope

Property Tracker
Watch a property and hear about it when something new is registered against it.
/landlens/property-tracker

Deal Room
Run the transaction in one place: documents, stamping, signatures and the parties.
/landlens/deal-room

FREE TOOLS · NO ACCOUNT NEEDED

Twenty-four checks you can run yourself, at no cost.

Records and verification

The registers themselves, read for you.

- Encumbrance Certificate
- Patta and Chitta
- Field Measurement Sketch
- EC Analyzer
- Bank charge check
- Court case search
- Seller background check
- Approval check by survey

Value and duty

What it is worth and what it costs to register.

- Guideline value by street
- Guideline value by survey
- Stamp duty and registration fees
- Capital gains
- Floor space index
- Area unit converter

Zoning and land use

What the plan says can happen on this land.

- Land use zone finder
- CMDA land use check
- Coastal regulation zone
- Master plan check
- Water bodies finder
- Airport height clearance

Registers and directories

Who holds it, and which office keeps the record.

- Find your registering office
- Temple property check
- Waqf property check
- RERA register

Every free tool
/tools

Services we run for you
/services

The LandLens suite
/landlens/one

Verified RealEstate™

Every claim in this document traces back to a government record.

- Legal opinions, due diligence and title verification
- Building plan, layout and sub-division approvals
- Completion and occupancy certificates, regularisation
- Escrow, negotiation and NRI property management
- Land survey, soil testing, architecture and construction

Verified RealEstate
3/350/2 Mettukuppam,
OMR Thoraipakkam,
Chennai 600 097, India
hello@verified.realestate
+91 9996 12 9996

Prepared from the registers named on the page each finding sits on. Where a register could not be read, this document says so in its place rather than leaving the gap to be read as a clean result.