

PP

APPROVAL RECORD

Planning Permission

Krishnagiri

Krishnagiri district, Tamil Nadu

APPROVAL TYPE
Building PlanISSUING AUTHORITY
DTCPPURPOSE
Commercial

The approval as the planning authority issued it, reproduced in full behind this page.

An approval speaks to what was sanctioned, not to what was built. Completion is a separate record.

DETIAL PLAN SHOWING THE PROPOSED CONSTRUCTION OF GROUND FLOOR COMMERCIAL BUILDING FOR "M/s V2 GROUP"
(GODOWN, WAREHOUSES, FREIGHT STATIONS, CONTAINERISATION UNITS) IN PLOT No:CP-1/B, S.F.No: 91/2pt & 91/3pt
AT OLAIPATTI VILLAGE, SALAMARATUPATTI PANCHAYAT, MATHUR PANCHAYAT UNION, UTHANGARAI TALUK,
KRISHNAGIRI DISTRICT. DTCP APPROVED LAYOUT No.77/2021

OFFICE USE

SITE APPROVAL

ROC No: SWP/BPA/0004507/ 2022 DATE: 25.01.2023
SITE BOUNDARY EAR MARKED AS 'A To E' AND
NUMBERED AS L.P/ D.D.T.C.P (K.D) No: 06/2023
SITE APPROVAL ISSUED

TECHNICAL APPROVAL

ROC No.SWP/BPA/ 0004507/ 2022 DATE: 25.01.2023
BUILDING PLAN NUMBERED AS B.P/D.D.T.C.P (K.D) No: 02/2023
TECHNICAL APPROVAL ISSUED

PARKING AS PER SWP SYSTEM			COLOR INDEX	
TYPE OF PARKING	REQUIRED	PROVIDED	SITE BOUNDARY PROPOSED BLDG. EXISTING ROAD	
LORRYS	02	02		
CARS	00	07		
TWO WHEELERS	00	06		

JOINERY DETAILS

MD	DOOR	1.00X2.10
RS	ROLLING SHUTTER	3.50X2.10
D1	DOOR	0.91X2.10
D2	DOOR	0.76X2.10
W	WINDOW	1.83X1.37
V	VENTILATOR	0.91X0.61

AREA DETAILS

TOTAL AREA OF THE SITE	IN SQMT		
PLR/FMB AREA	2023.70		
DOCUMENT AREA	2023.70		
SUPER IMPOSED PLOT AREA	2023.70		
PARTICULARS	FSI (sqmt)	NON FSI(sqmt)	TOTAL (sqmt)
AREA OF THE PRO. GF BLDG BLOCK-1	97.47	-	97.47
AREA OF THE PRO. GF BLDG BLOCK-2	250.62	-	250.62
AREA OF GUARD ROOM	-	6.25	6.25
TOTAL AREA	348.09	-	354.34
PLOT COVERAGE - (P.C.) %	17.50		
FLOOR SPACE INDEX - (FSI)	0.14		

APPLICANT

M/S V2 GROUP

V. Lavanya


Tmt.V.LAVANYA W/o Mr.S.VINOTH KUMAR

REGISTERED ENGINEER


REGISTERED STRUCTURAL ENGINEER

Er.M.MANIKANDAN,M.E.,
Govt. Registered Structural Engineer Grade-I
Registration No:RSE-I: 07/2020


Er N. PRAVEEN KUMAR, ME.,(STRUCTURAL)
CREATIVE CONSTRUCTION
Structural Engineer / Chartered Engineer
Govt.HNTDA Reg.Engineer-II(11/2020)
Govt.HNTDA Reg.Structural Engineer-II(05/2019)
Govt.HNTDA Reg.Construction Engineer-(25/2020)

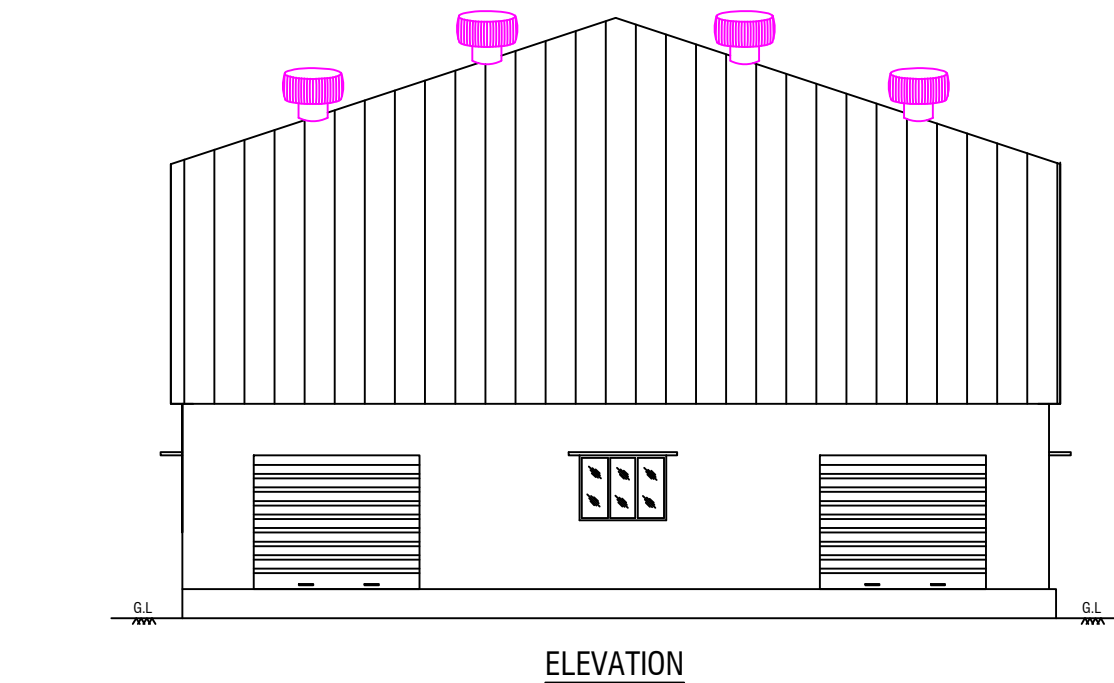


ELEVATION

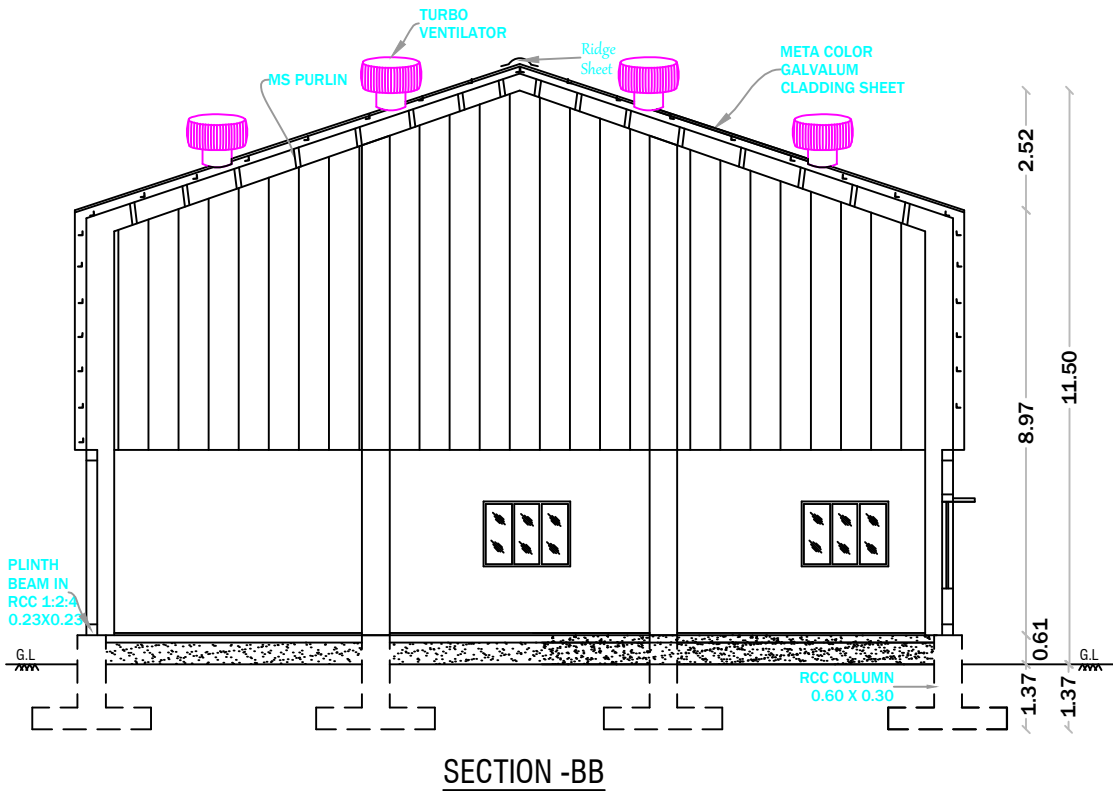

SECTION-BB

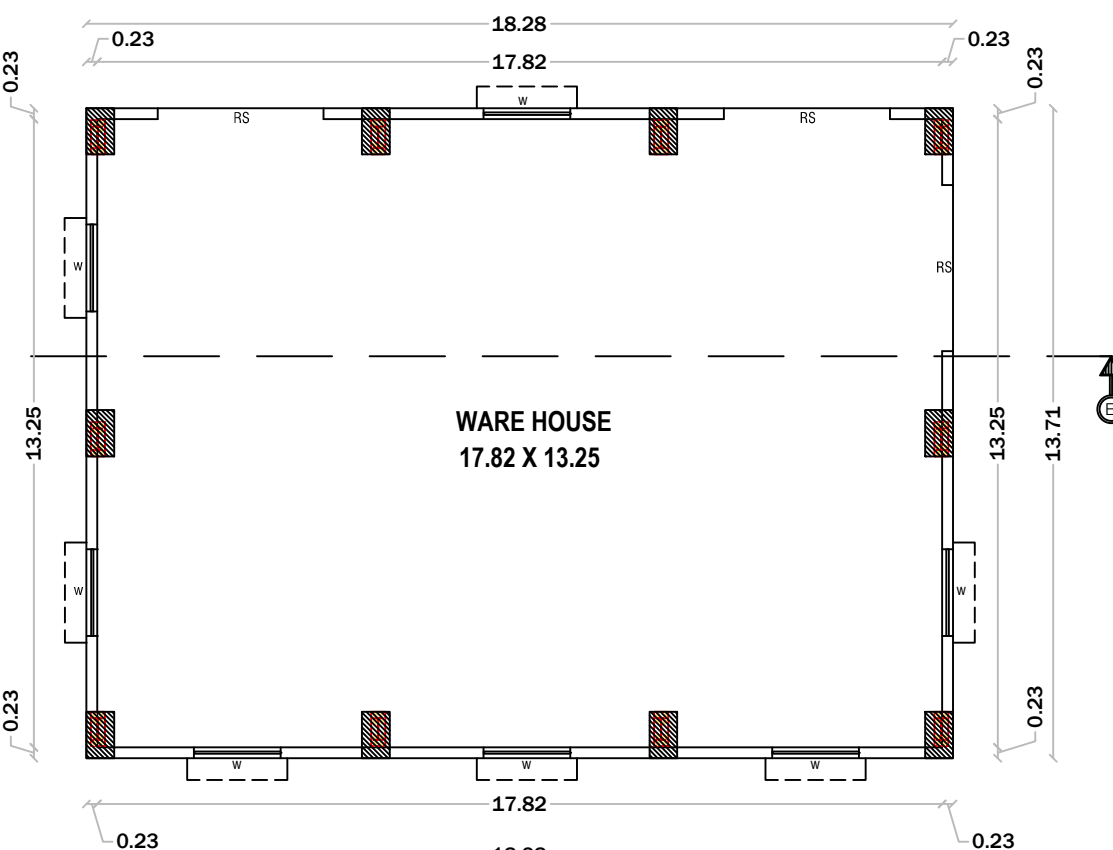


GROUND FLOOR PLAN
BLOCK-2

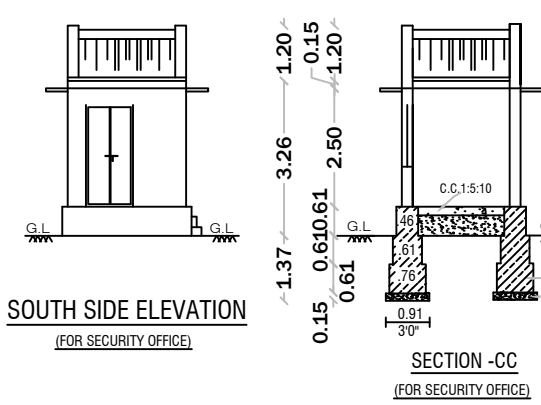


SOUTH SIDE ELEVATION
(FOR SECURITY OFFICE)


SECTION-CC
(FOR SECURITY OFFICE)

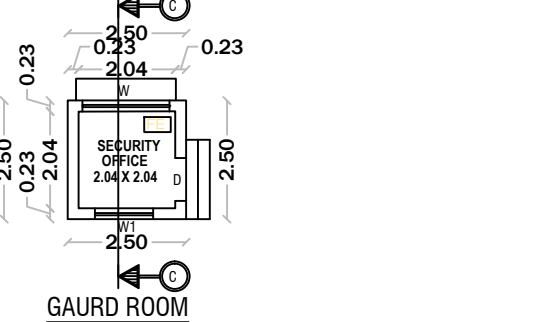


GUARD ROOM

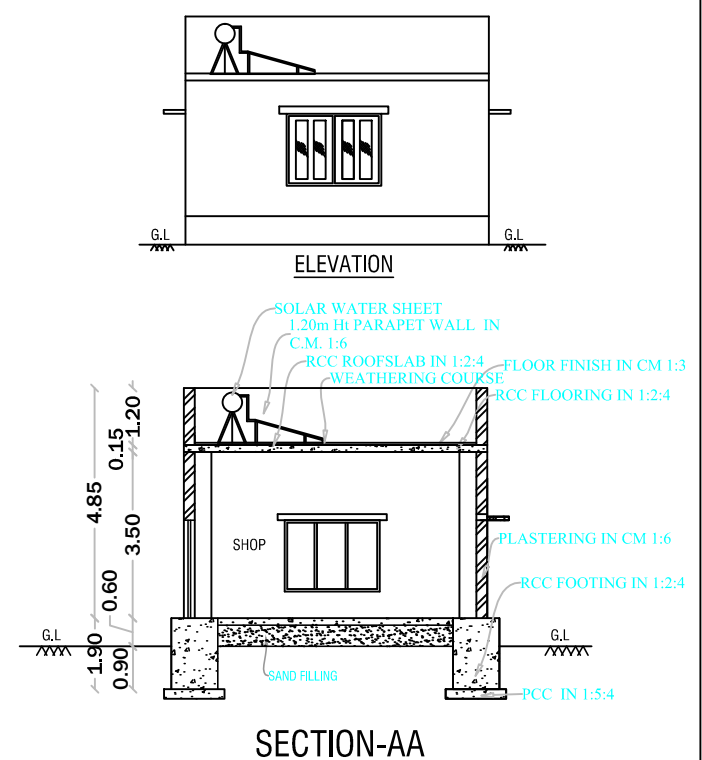


SECTION-AA

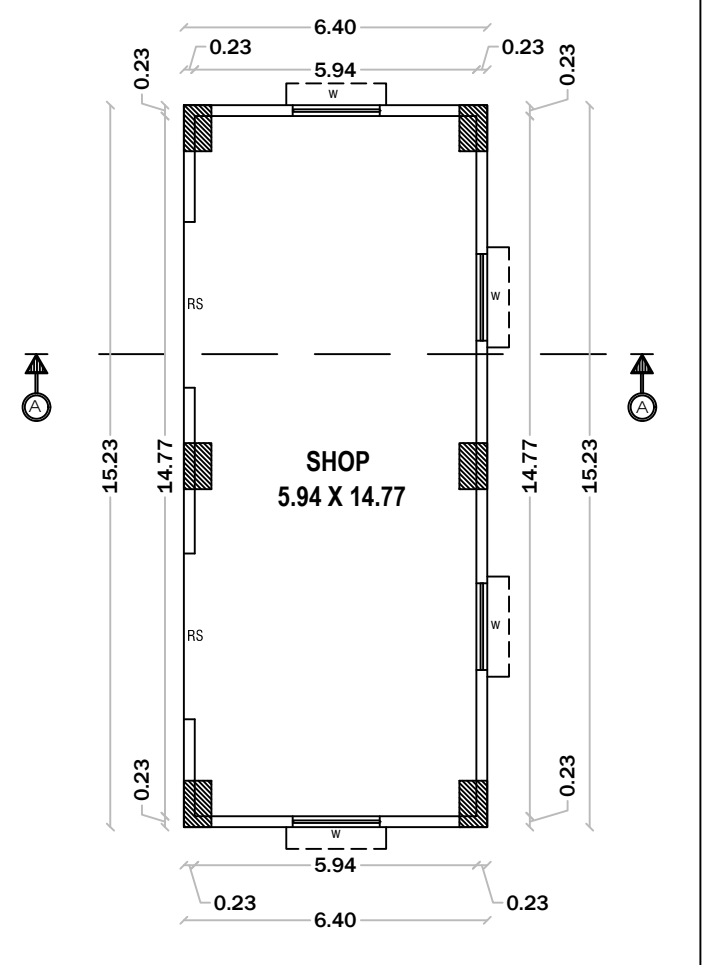


GROUND FLOOR PLAN
BLOCK-1

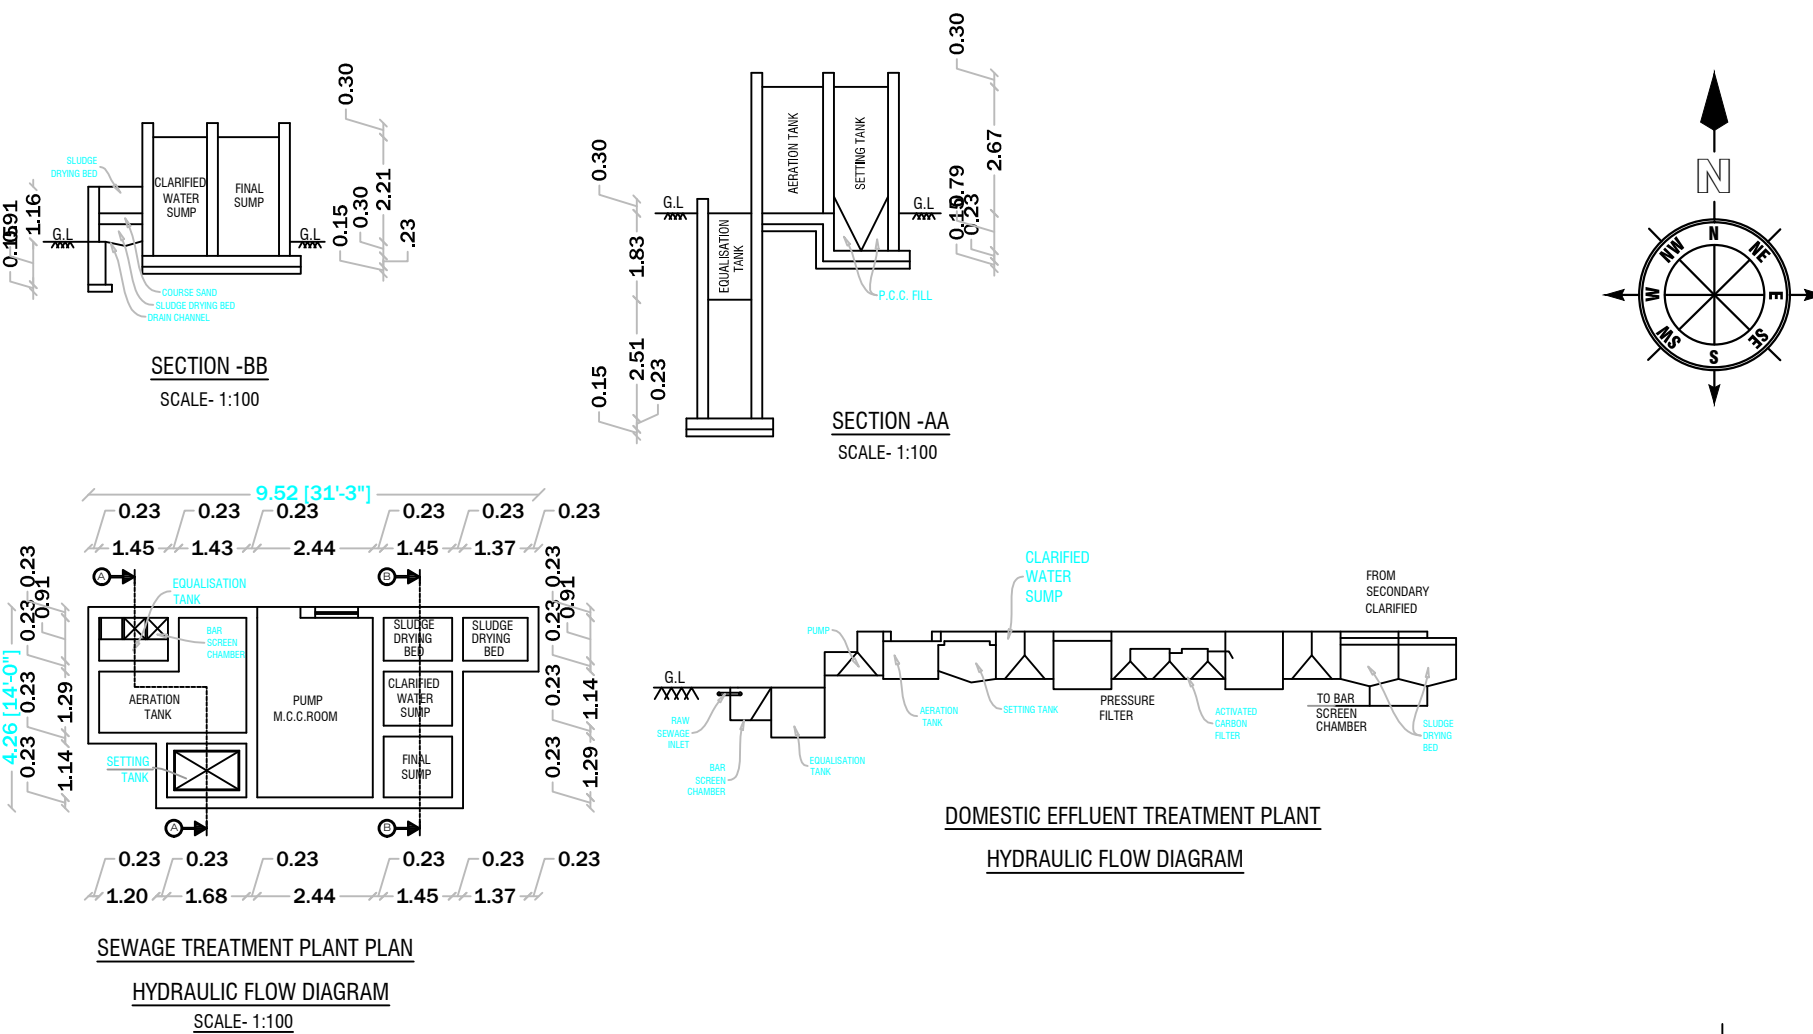


SEWAGE TREATMENT PLANT PLAN
HYDRAULIC FLOW DIAGRAM
SCALE: 1:100

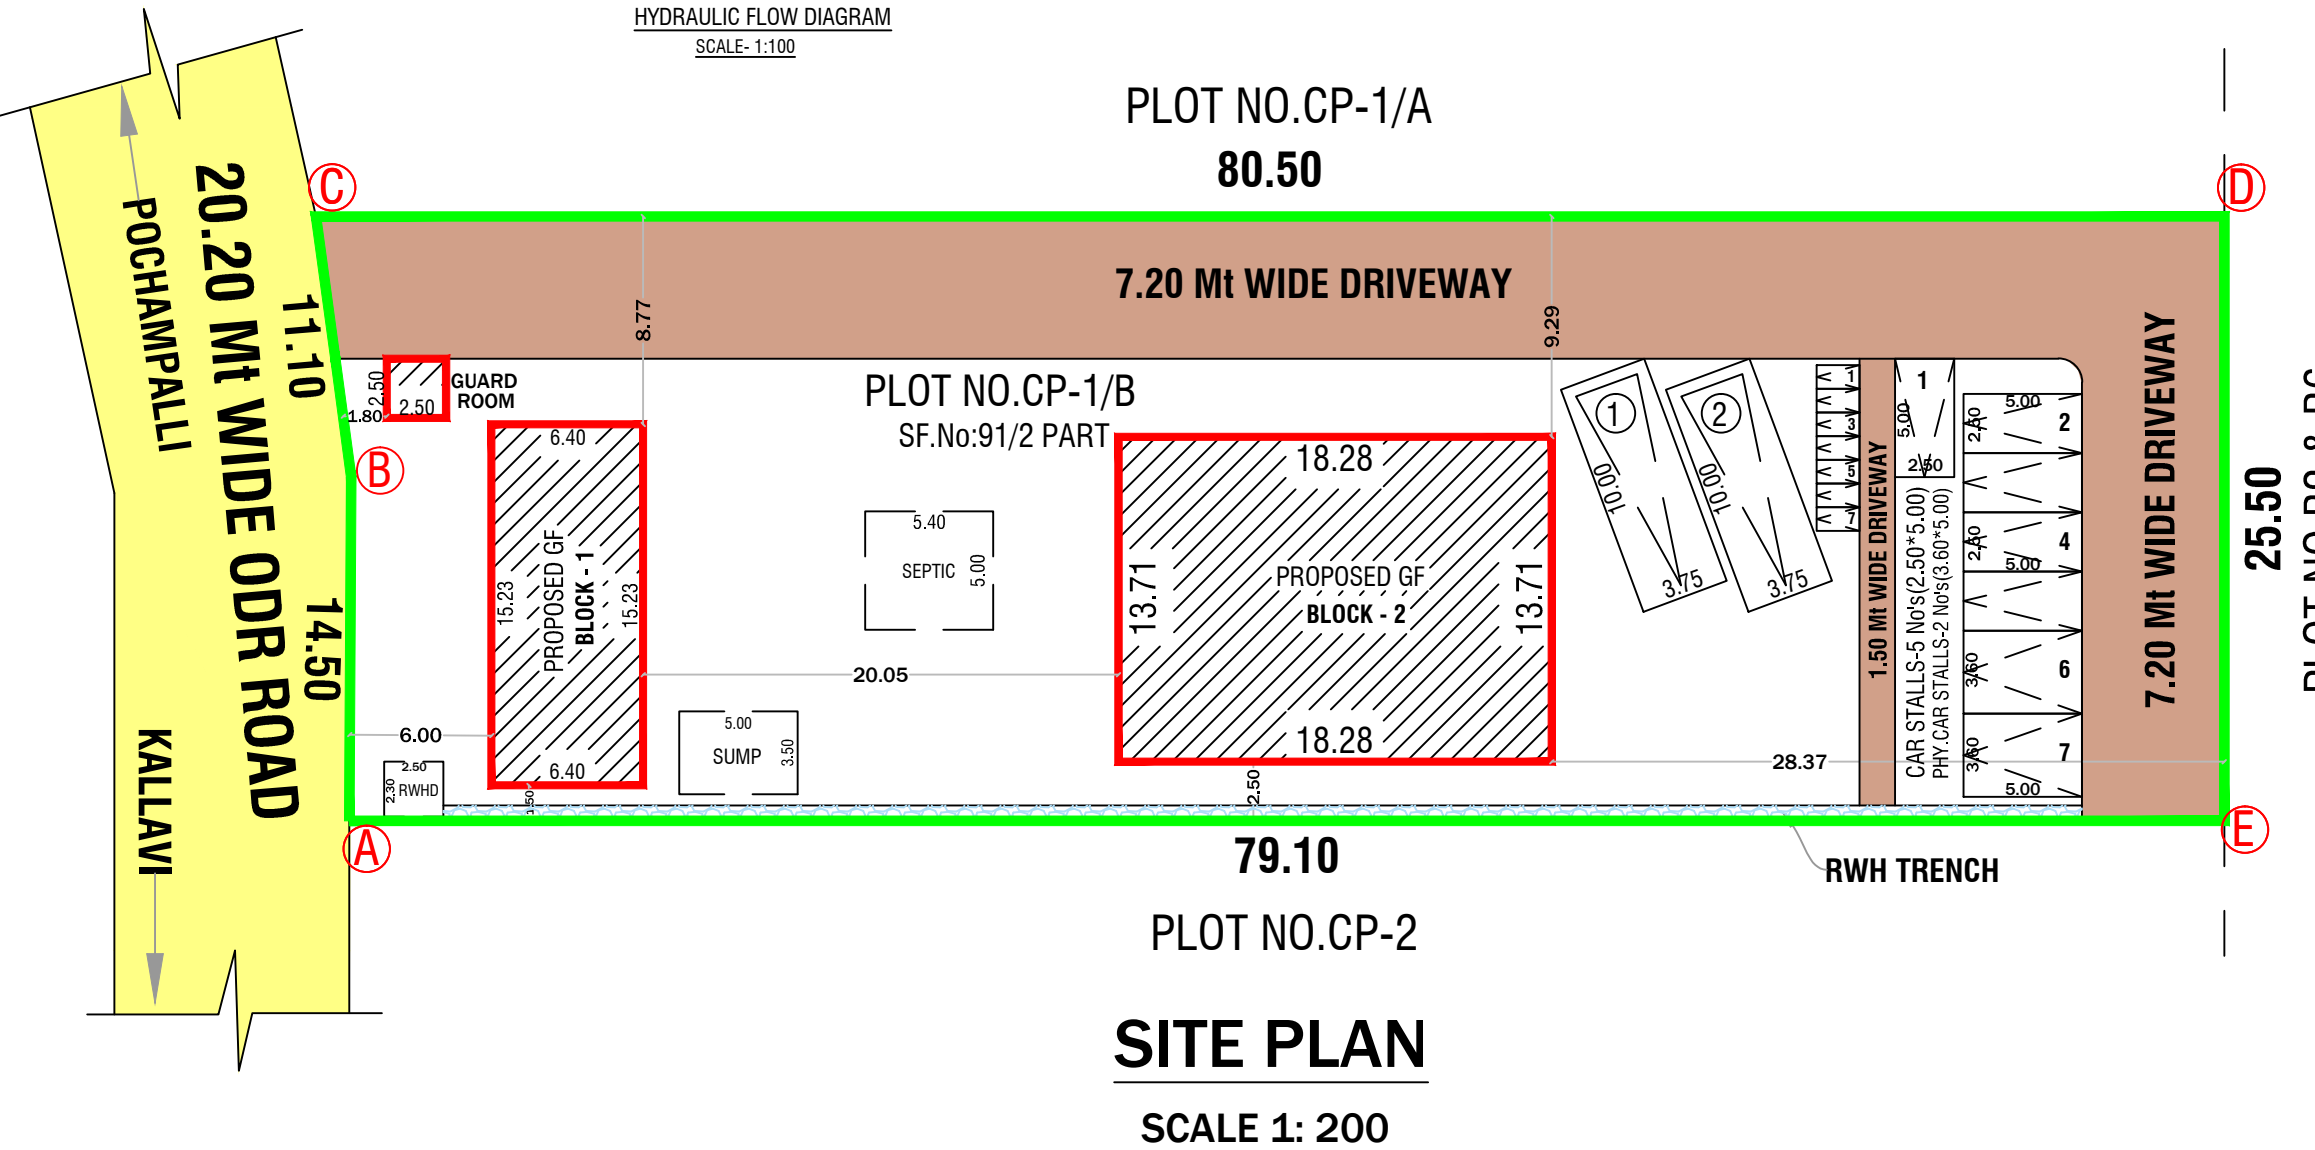


SITE PLAN
SCALE 1: 200

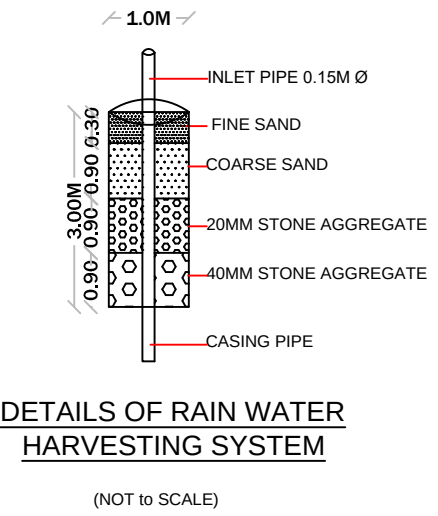


DETAILS OF RAIN WATER
HARVESTING SYSTEM
(NOT TO SCALE)

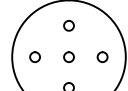


RAIN WATER HARVESTING
SYSTEM PLAN
(NOT TO SCALE)

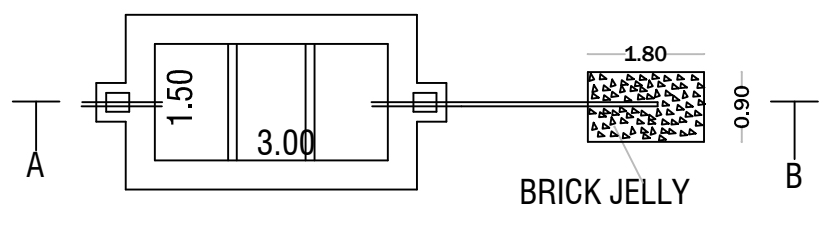


SEPTIC TANK & DISPERSION TRENCH DETAILS
SCALE: 1:100

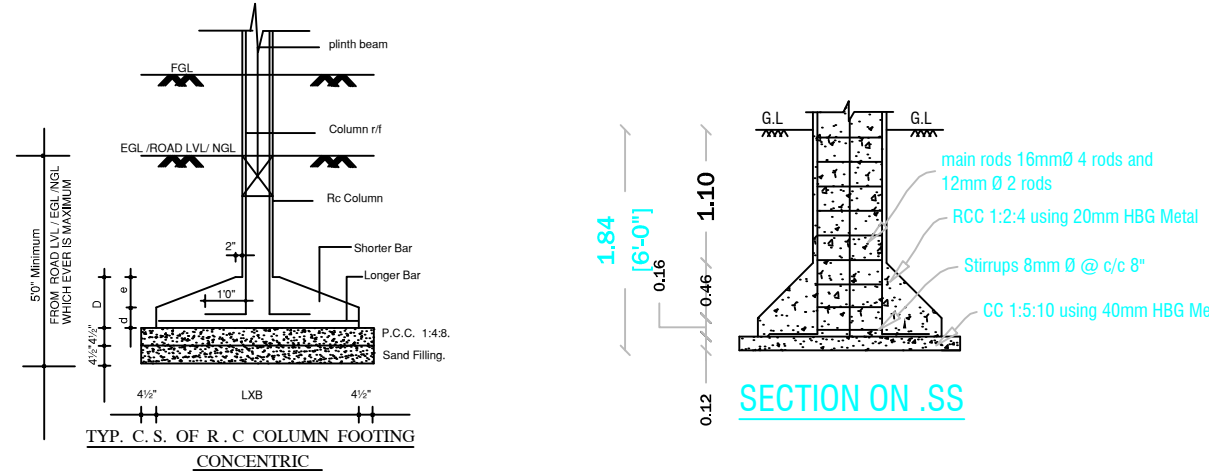


SECTION ON SS

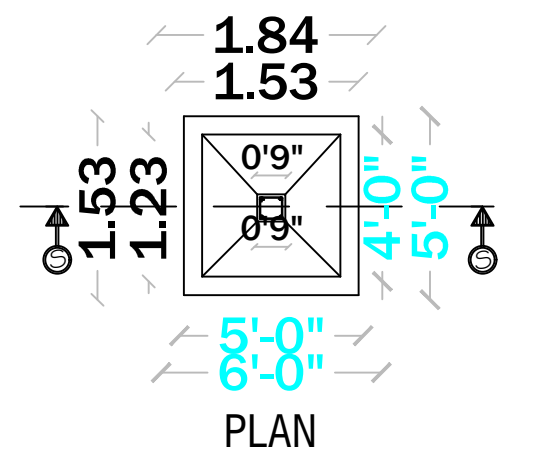

PLAN

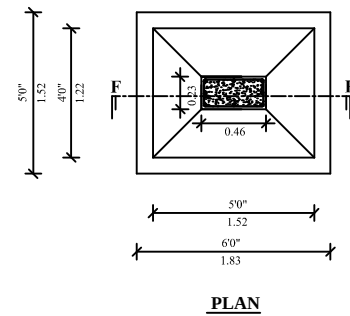

PLAN

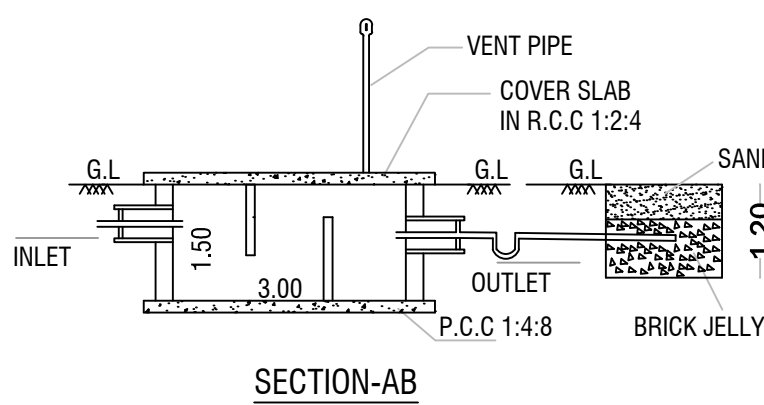

SECTION-AA

Eight ways to know a piece of land before you pay for it.

This report covers one part of the picture. These cover the rest, drawn from the same government records, for any property in Tamil Nadu.

LandLens One

Ask anything about a property and get an answer grounded in live government records, with the sources shown.

[/landlens/one](#)



Verify My Land

Every record check run on one property and returned as a single report.

[/landlens/verify-my-land](#)



Legal Opinion

An advocate's written opinion on the title, built on the records we pull for it.

[/landlens](#)



One Map

Every layer on one map: the parcel, its boundary, zoning, water bodies and what sits around it.

[/landlens/one/map](#)



PriceMap

What land actually changed hands for around this plot, taken from the registered deeds.

[/landlens/pricemap](#)



Build Scope

What you are allowed to build here: floor space, height, coverage and setbacks.

[/landlens/build-scope](#)



Property Tracker

Watch a property and hear about it when something new is registered against it.

[/landlens/property-tracker](#)



Deal Room

Run the transaction in one place: documents, stamping, signatures and the parties.

[/landlens/deal-room](#)



Twenty-four checks you can run yourself, at no cost.

Records and verification

The registers themselves, read for you.

Encumbrance Certificate

Patta and Chitta

Field Measurement Sketch

EC Analyzer

Bank charge check

Court case search

Seller background check

Approval check by survey

Zoning and land use

What the plan says can happen on this land.

Land use zone finder

CMDA land use check

Coastal regulation zone

Master plan check

Water bodies finder

Airport height clearance

Value and duty

What it is worth and what it costs to register.

Guideline value by street

Guideline value by survey

Stamp duty and registration fees

Capital gains

Floor space index

Area unit converter

Registers and directories

Who holds it, and which office keeps the record.

Find your registering office

Temple property check

Waqf property check

RERA register



Every free tool
/tools



Services we run
for you
/services



The LandLens
suite
/landlens/one



Every claim in this document traces back to a government record.

Legal opinions, due diligence and title verification

Building plan, layout and sub-division approvals

Completion and occupancy certificates, regularisation

Escrow, negotiation and NRI property management

Land survey, soil testing, architecture and construction

Verified RealEstate
3/350/2 Mettukuppam,
OMR Thoraipakkam,
Chennai 600 097, India
hello@verified.realestate
+91 9996 12 9996

Prepared from the registers named on the page each finding sits on. Where a register could not be read, this document says so in its place rather than leaving the gap to be read as a clean result.

