
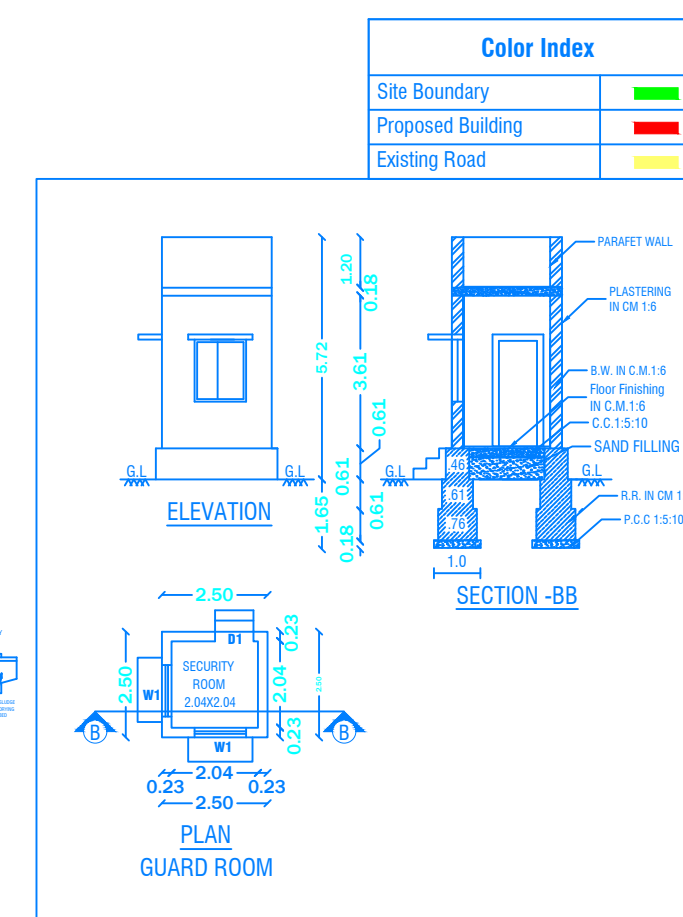
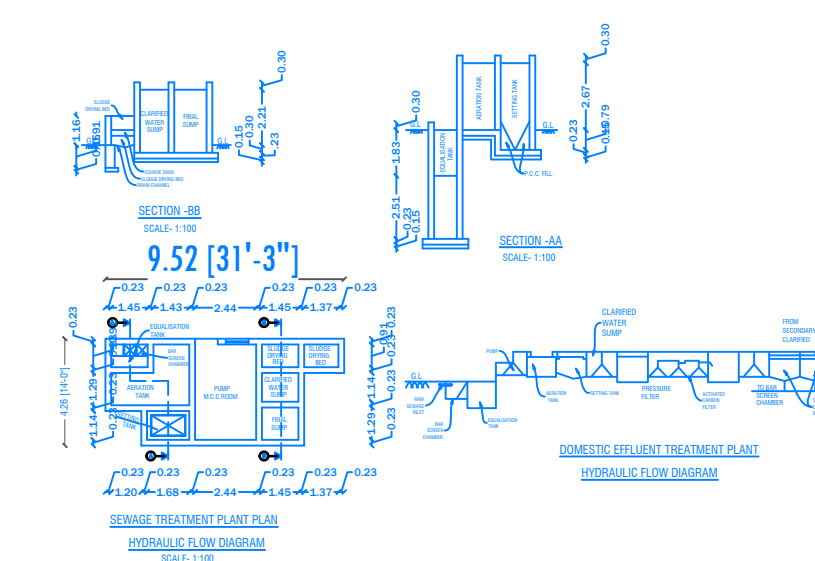
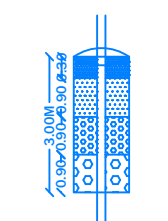
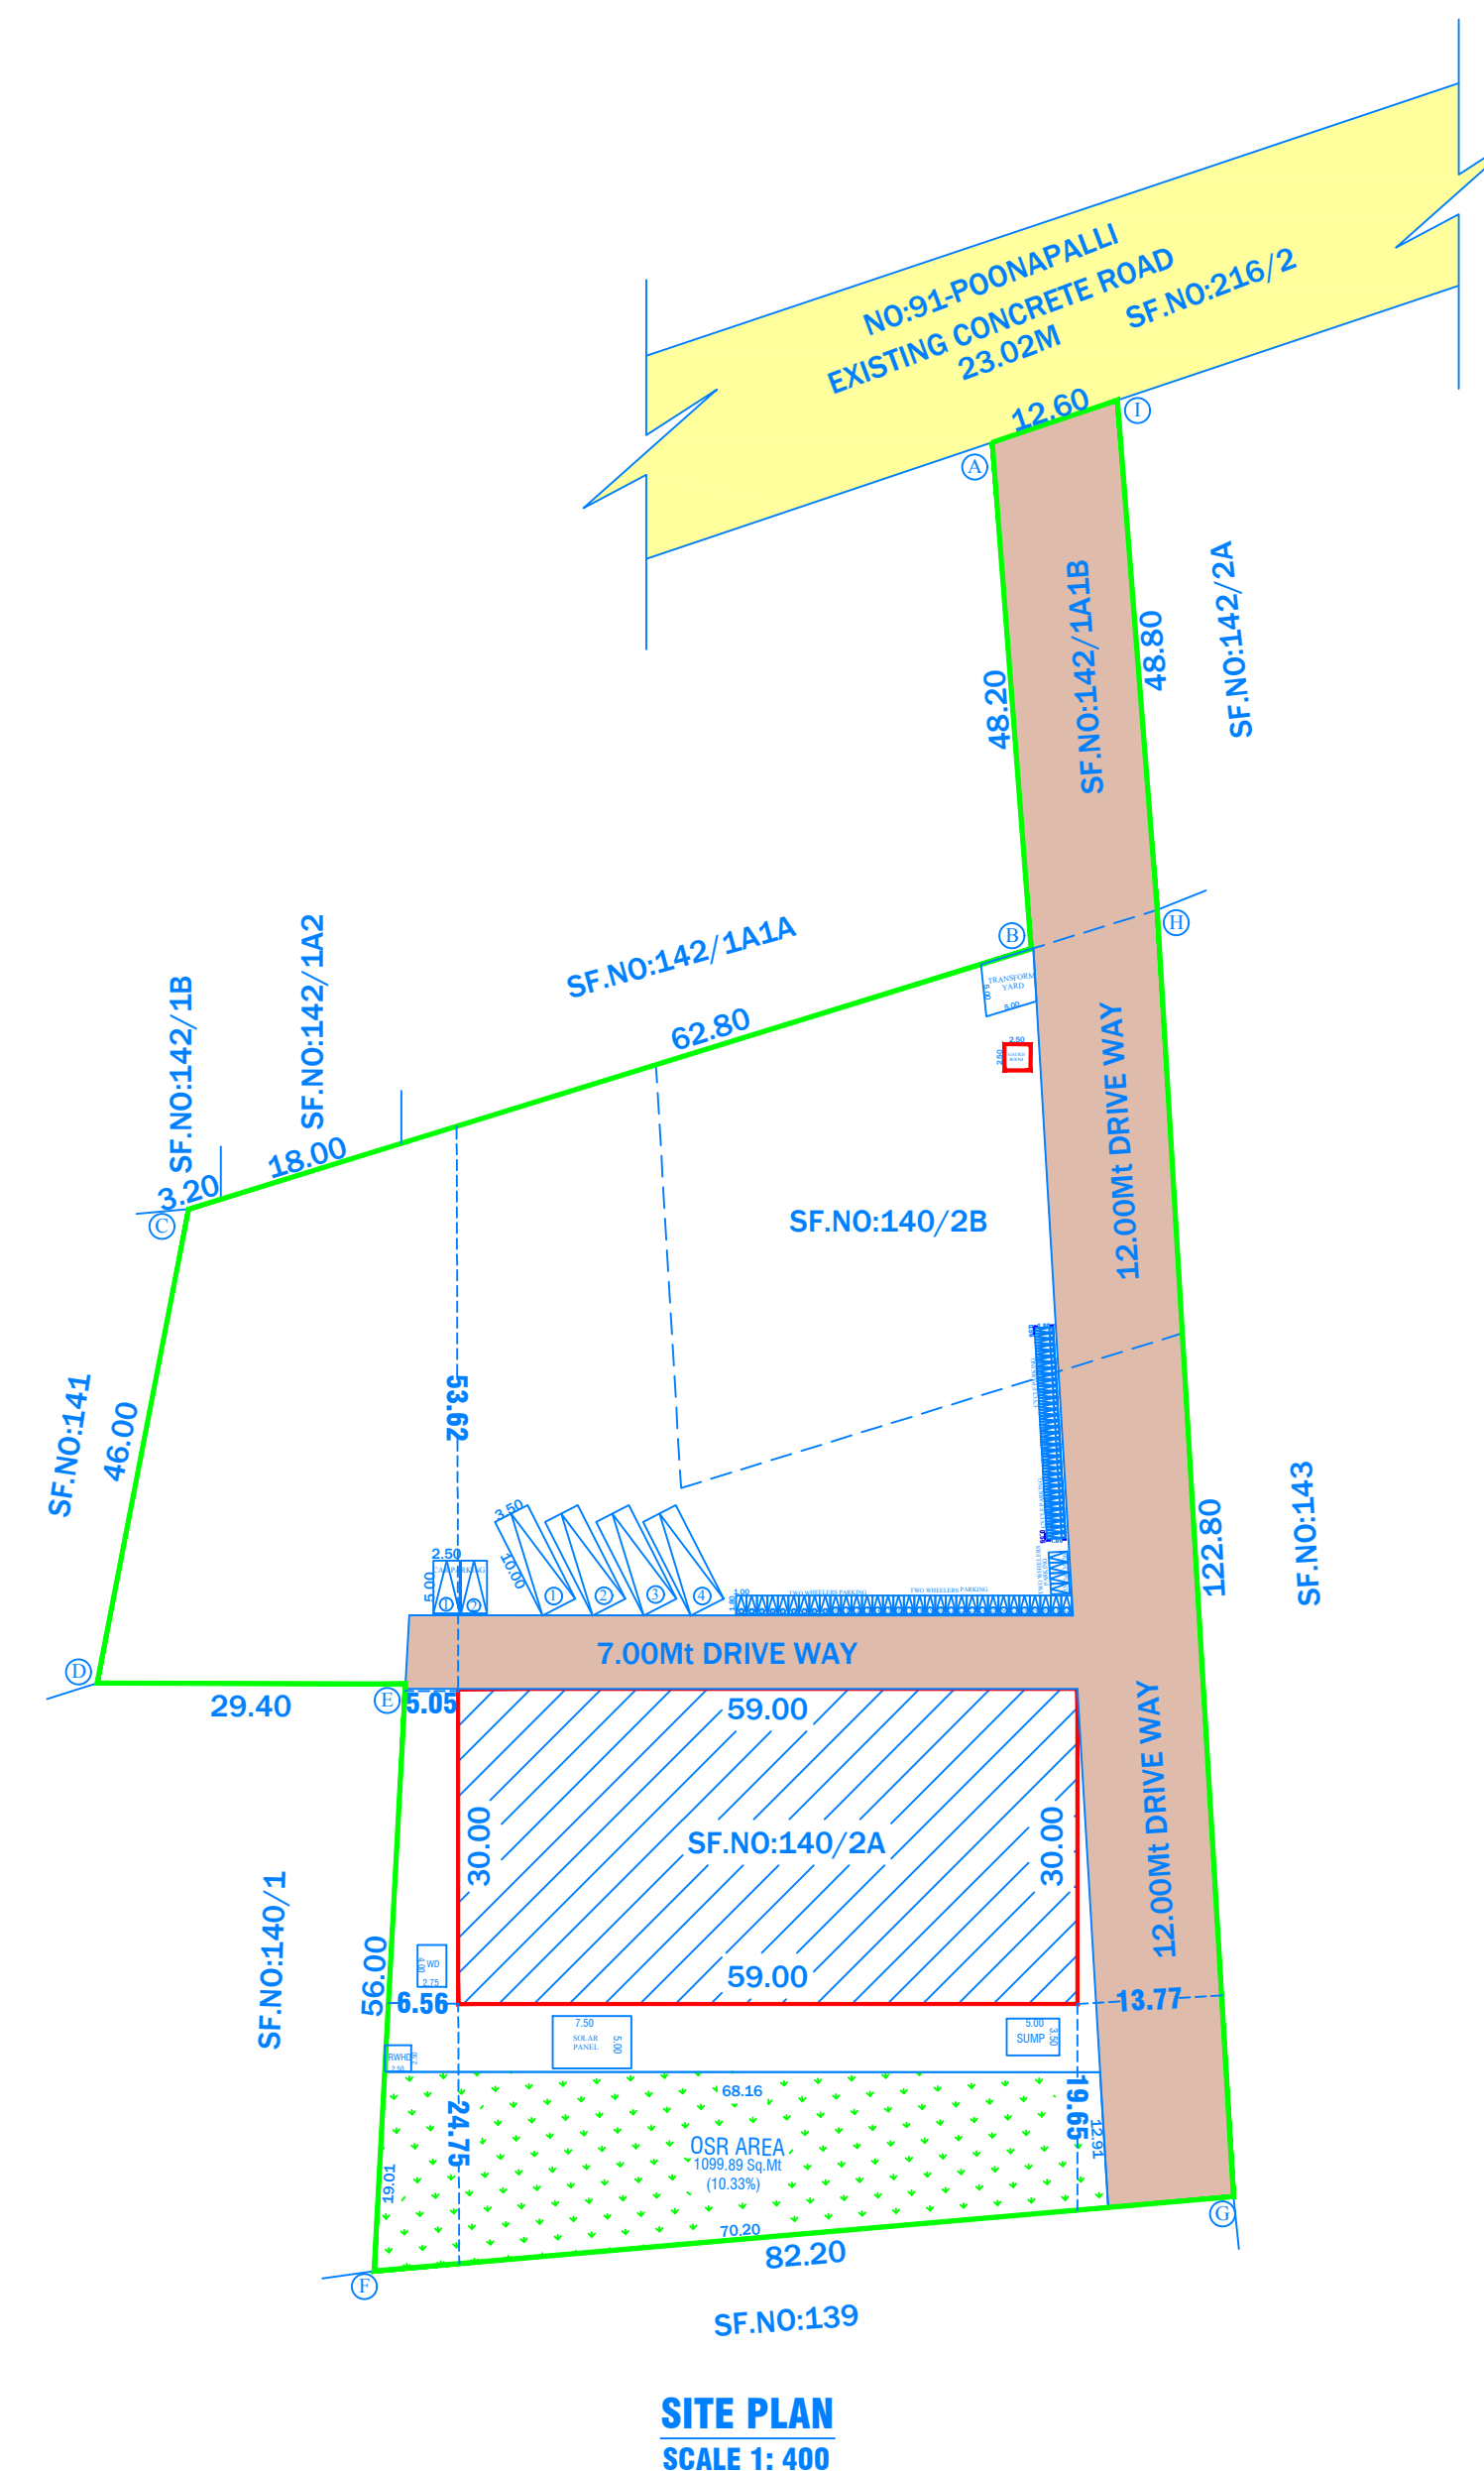
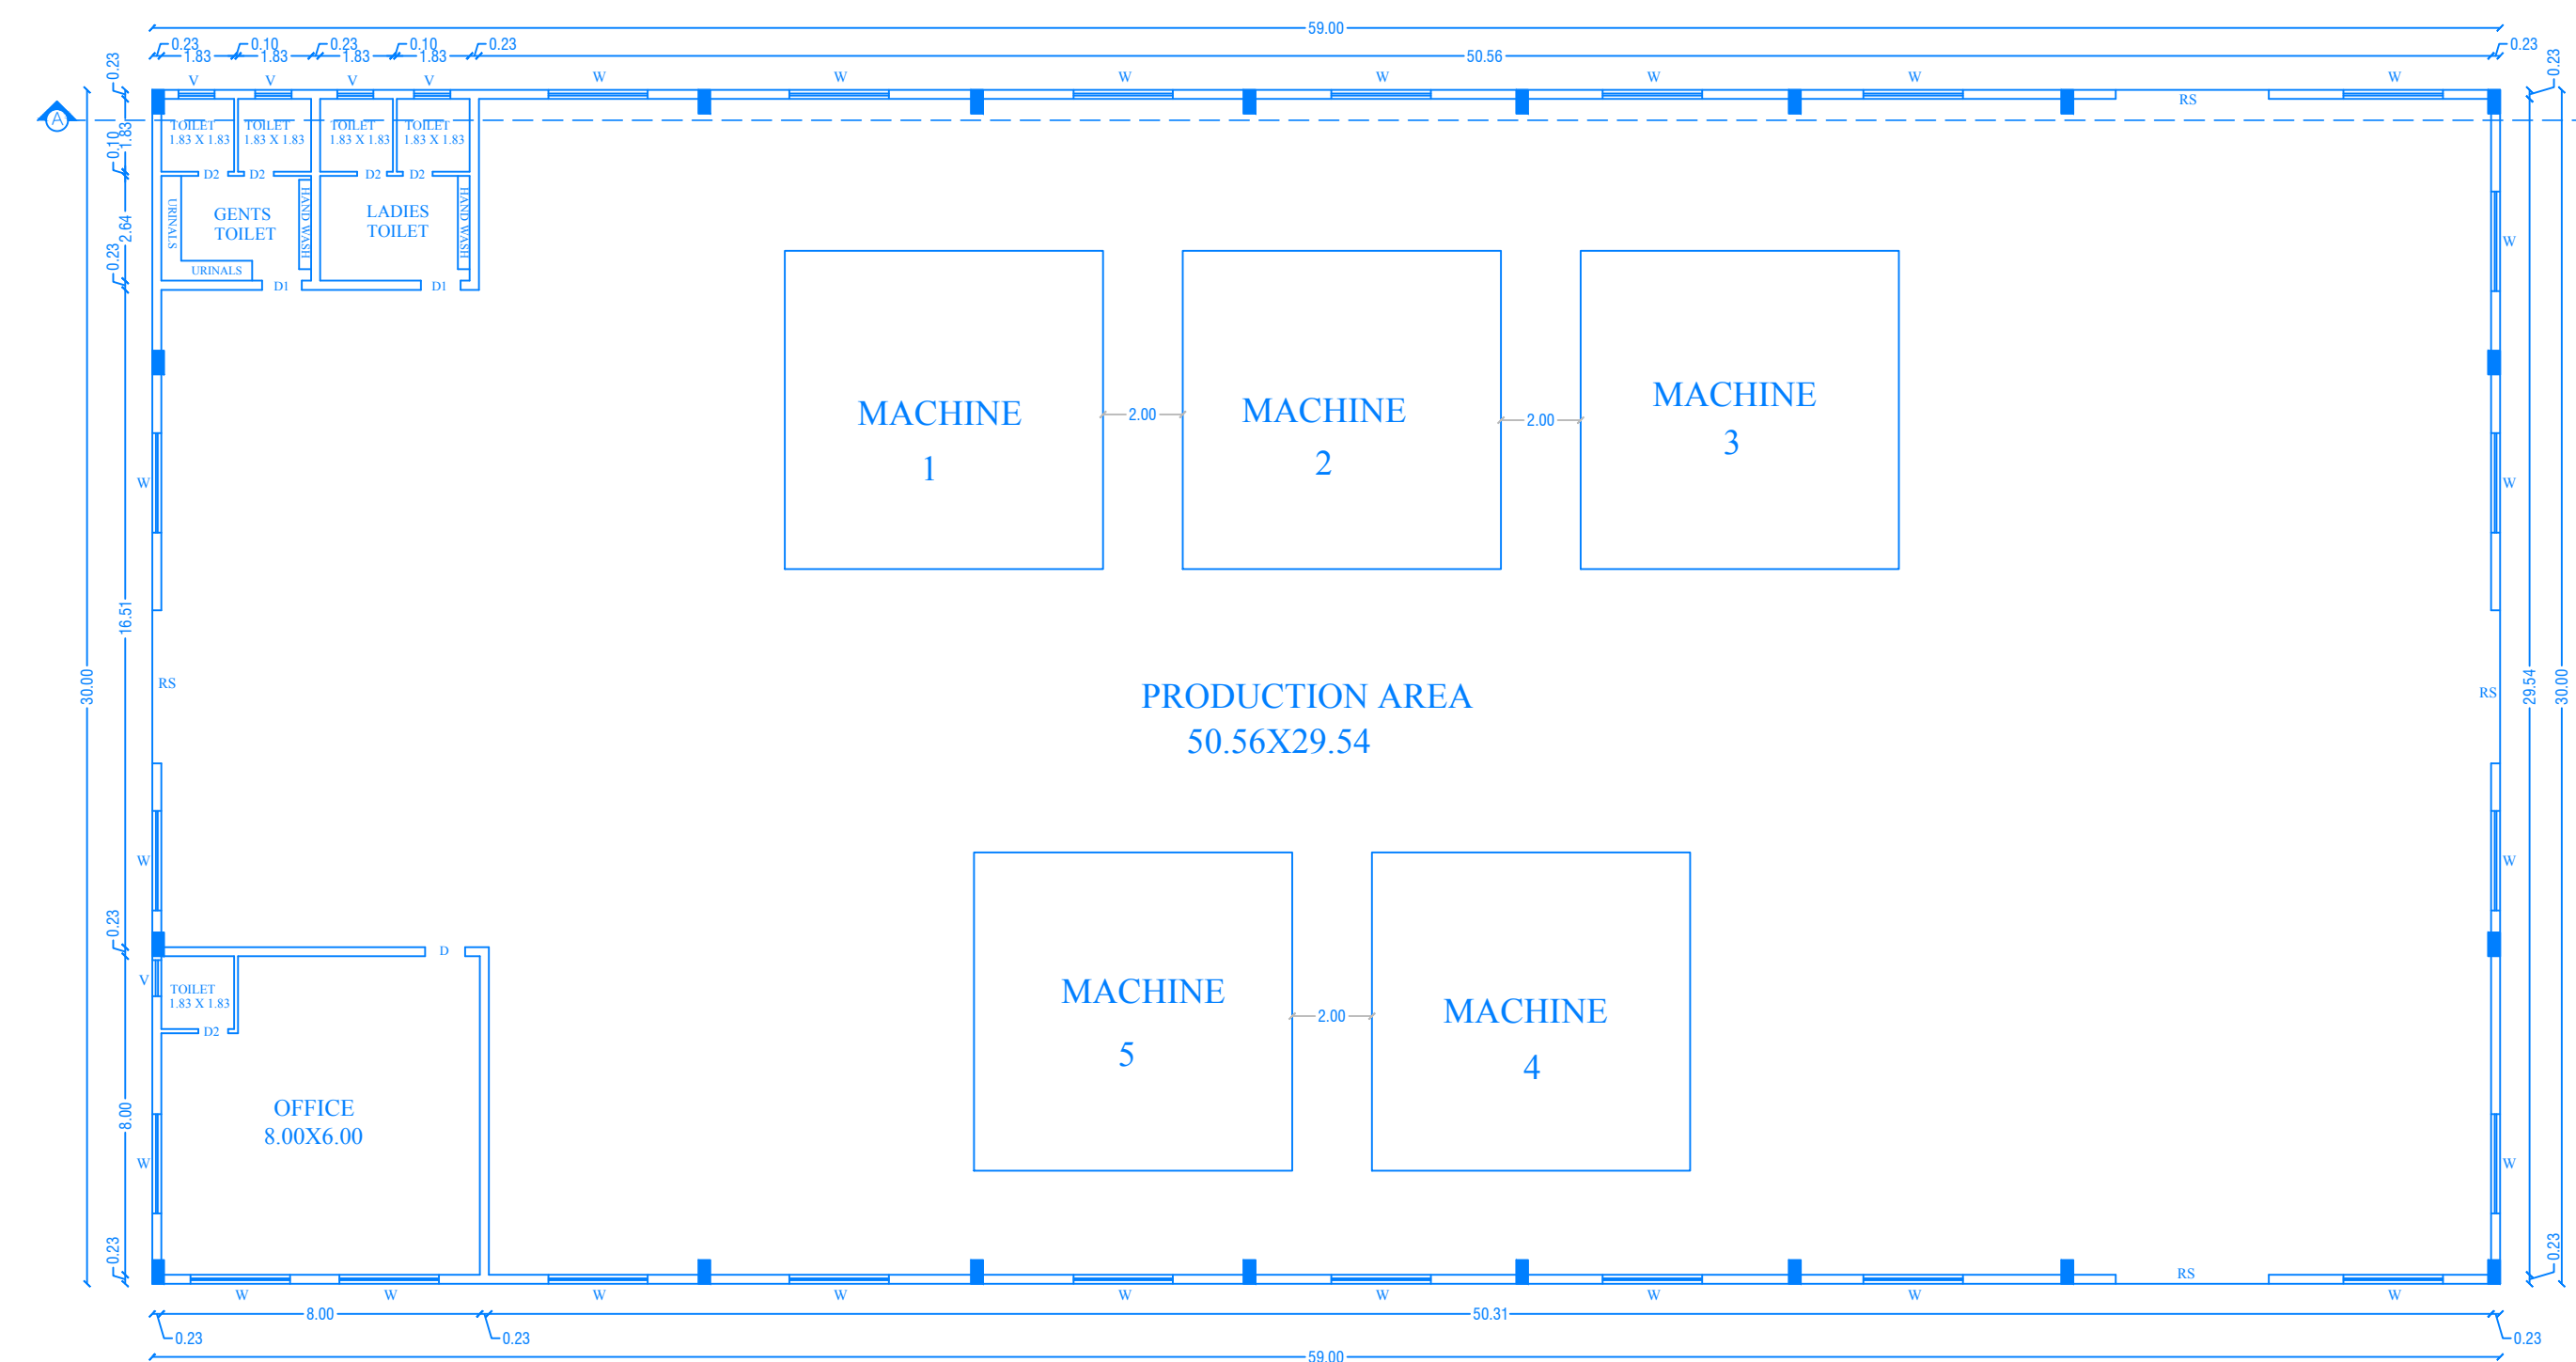
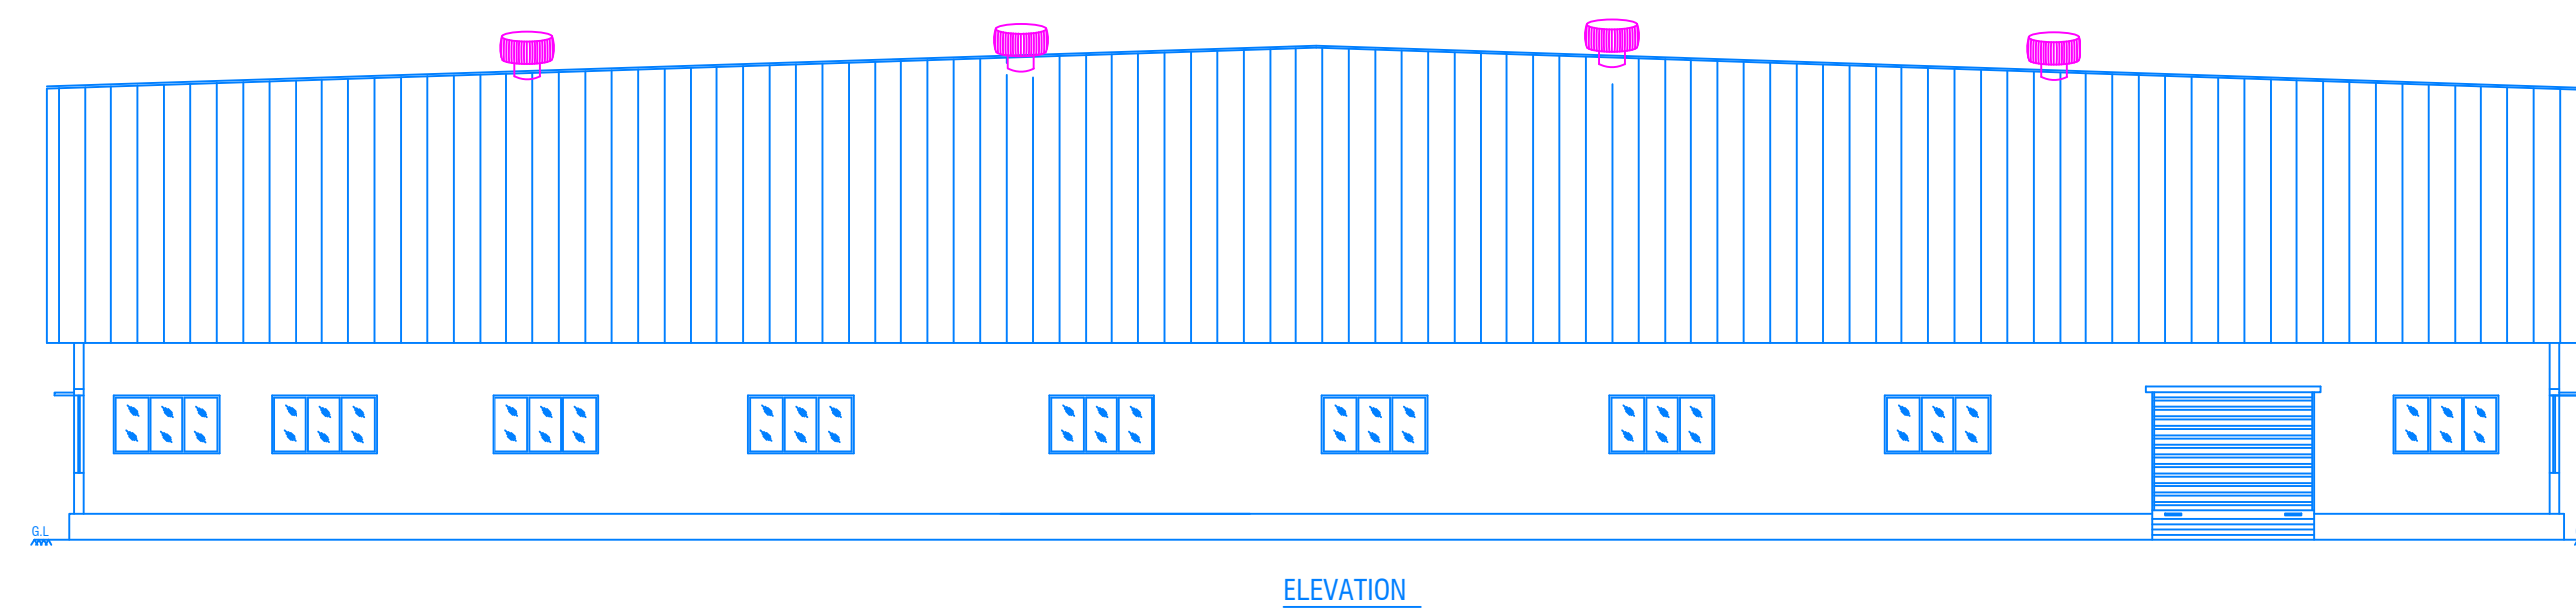


PLAN SHOWING THE PROPOSED CONSTRUCTION OF GROUND FLOOR COTTAGE INDUSTRIAL BUILDING IN E-VEHICLE SPARES MANUFACTURER IN S.F.No:140/2A,140/2B & 142/1A1B AT NAGONDAPALLI VILLAGE, HOSUR TALUK, KRISHNAGIRI DISTRICT.

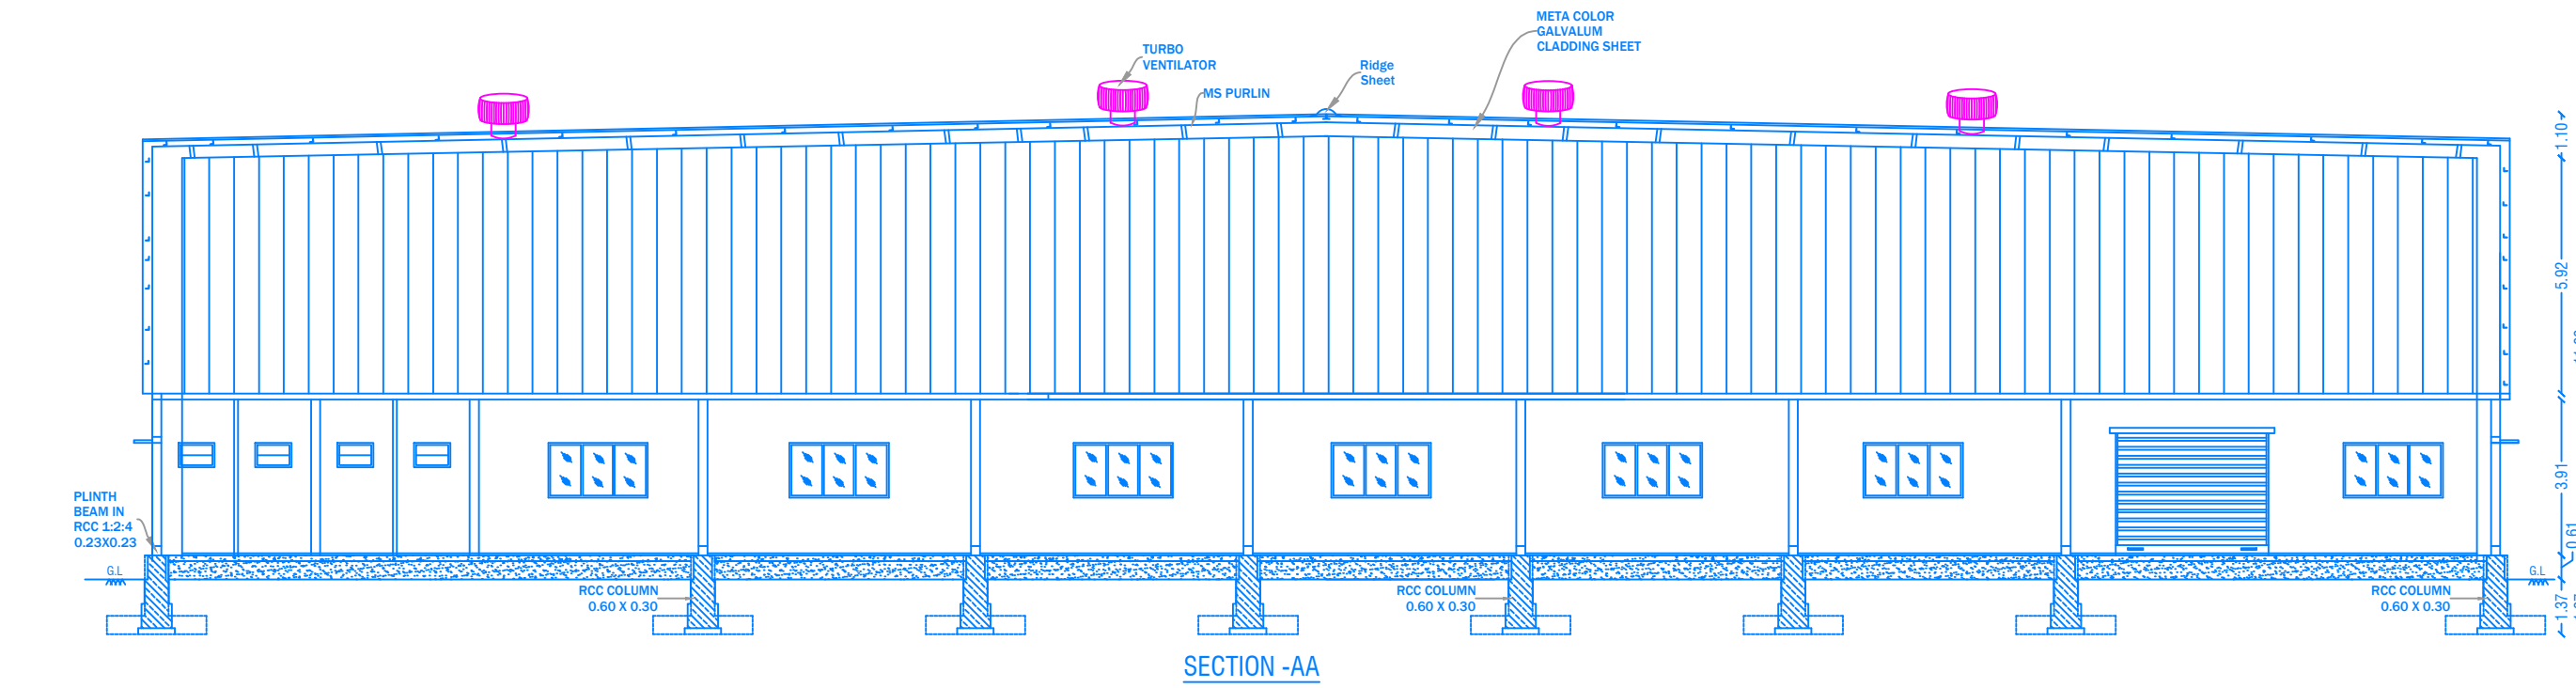

OFFICE USE

SITE APPROVAL

ROC No: SWP/BPA / 0007452/ 2023 DATE: 18.02.2023
SITE BOUNDARY EAR MARKED AS 'A To I' AND
NUMBERED AS L.P/ D.D.T.C.P (K.D) No: 38/2023
SITE APPROVAL ISSUED

TECHNICAL APPROVAL

ROC No.SWP/BPA/ 0007452/ 2023 DATE: 18.02.2023
BUILDING PLAN NUMBERED AS B.P/D.D.T.C.P (K.D) No: 18/2023
TECHNICAL APPROVAL ISSUED
PLANNING PERMISSION PERIOD - 10-03-2023 TO 09-03-2031

			PARKING AS PER SWP SYSTEM		
			TYPE OF PARKING	REQUIRED	PROVIDED
			LORRY	04	04
POWER DETAILS			CARS	01	02
MACHINE	HP	TOTAL	TWO WHEELERS	36	36
5	50	50	CYCLE	36	36

AREA DETAILS			
TOTAL AREA OF THE SITE	SQ.MT		
PLR/FMB AREA	10643.61		
DOCUMENT AREA	10643.61		
SUPER IMPOSED PLOT AREA	10643.61		
PARTICULARS	FSI (Sq.Mt)	NON FSI(Sq.Mt)	TOTAL (Sq.Mt)
AREA OF THE PRO. BLDG -GF	1770.00	-	1770.00
AREA OF GUARD ROOM	-	6.25	6.25
TOTAL AREA	1770.00	-	1776.25
PLOT COVERAGE - (P.C.) %	16.63		
FLOOR SPACE INDEX - (FSI)	0.1669		

APPLICANT


M/s. JAY PEE ENTERPRISES
Proprietor: Mr. P R JAI PRAKASH
S/o. P M RAMACHANDRAN

REG.STRUCTURAL ENGINEER	REGISTER ENGINEER
 Er.M.MANIKANDAN,M.E., Govt. Registered Engineer Grade-I Registration No-RSE-I: 07/2020	 Er N. PRAVEEN KUMAR, ME.,(STRUCTURAL) CREATIVE CONSTRUCTION Structural Engineer / Chartered Engineer Govt.HNTDA Reg Engineer-III(11/2020) Govt.HNTDA Reg Structural Engineer-II(05/2019) Govt.HNTDA Reg Construction Engineer-(25/2020)

Signature Not Verified
Signed by: Deputy Director
Location: Krishnagiri
Date: 2023.03.10 11:07:22