

PP

APPROVAL RECORD

Planning Permission

Krishnagiri

Krishnagiri district, Tamil Nadu

APPROVAL TYPE

Building Plan

ISSUING AUTHORITY






DTCP

The approval as the planning authority issued it, reproduced in full behind this page.

An approval speaks to what was sanctioned, not to what was built. Completion is a separate record.

PLAN SHOWING THE PROPOSED CONSTRUCTION OF GROUND FLOOR INDUSTRIAL BUILDING FOR "M/S. PR ENTERPRISES"-ORANGE INDUSTRIES-(PLASTIC INDUSTRIES LIKE INJUCTION MOULDING)IN PLOT NO:D12, SF.No: 15/2G3(pt), 18/2(pt), 18/5(pt), 85/1(pt), 85/2(pt) & 85/4(pt), OLAIPATTI VILLAGE, SALAMARATHUPATTI PANCHAYAT, MATHUR PANCHAYAT UNION, UTHANGARAI TALUK, KRISHNAGIRI DISTRICT.

DTCP LAYOUT APPROVAL No.77/2021

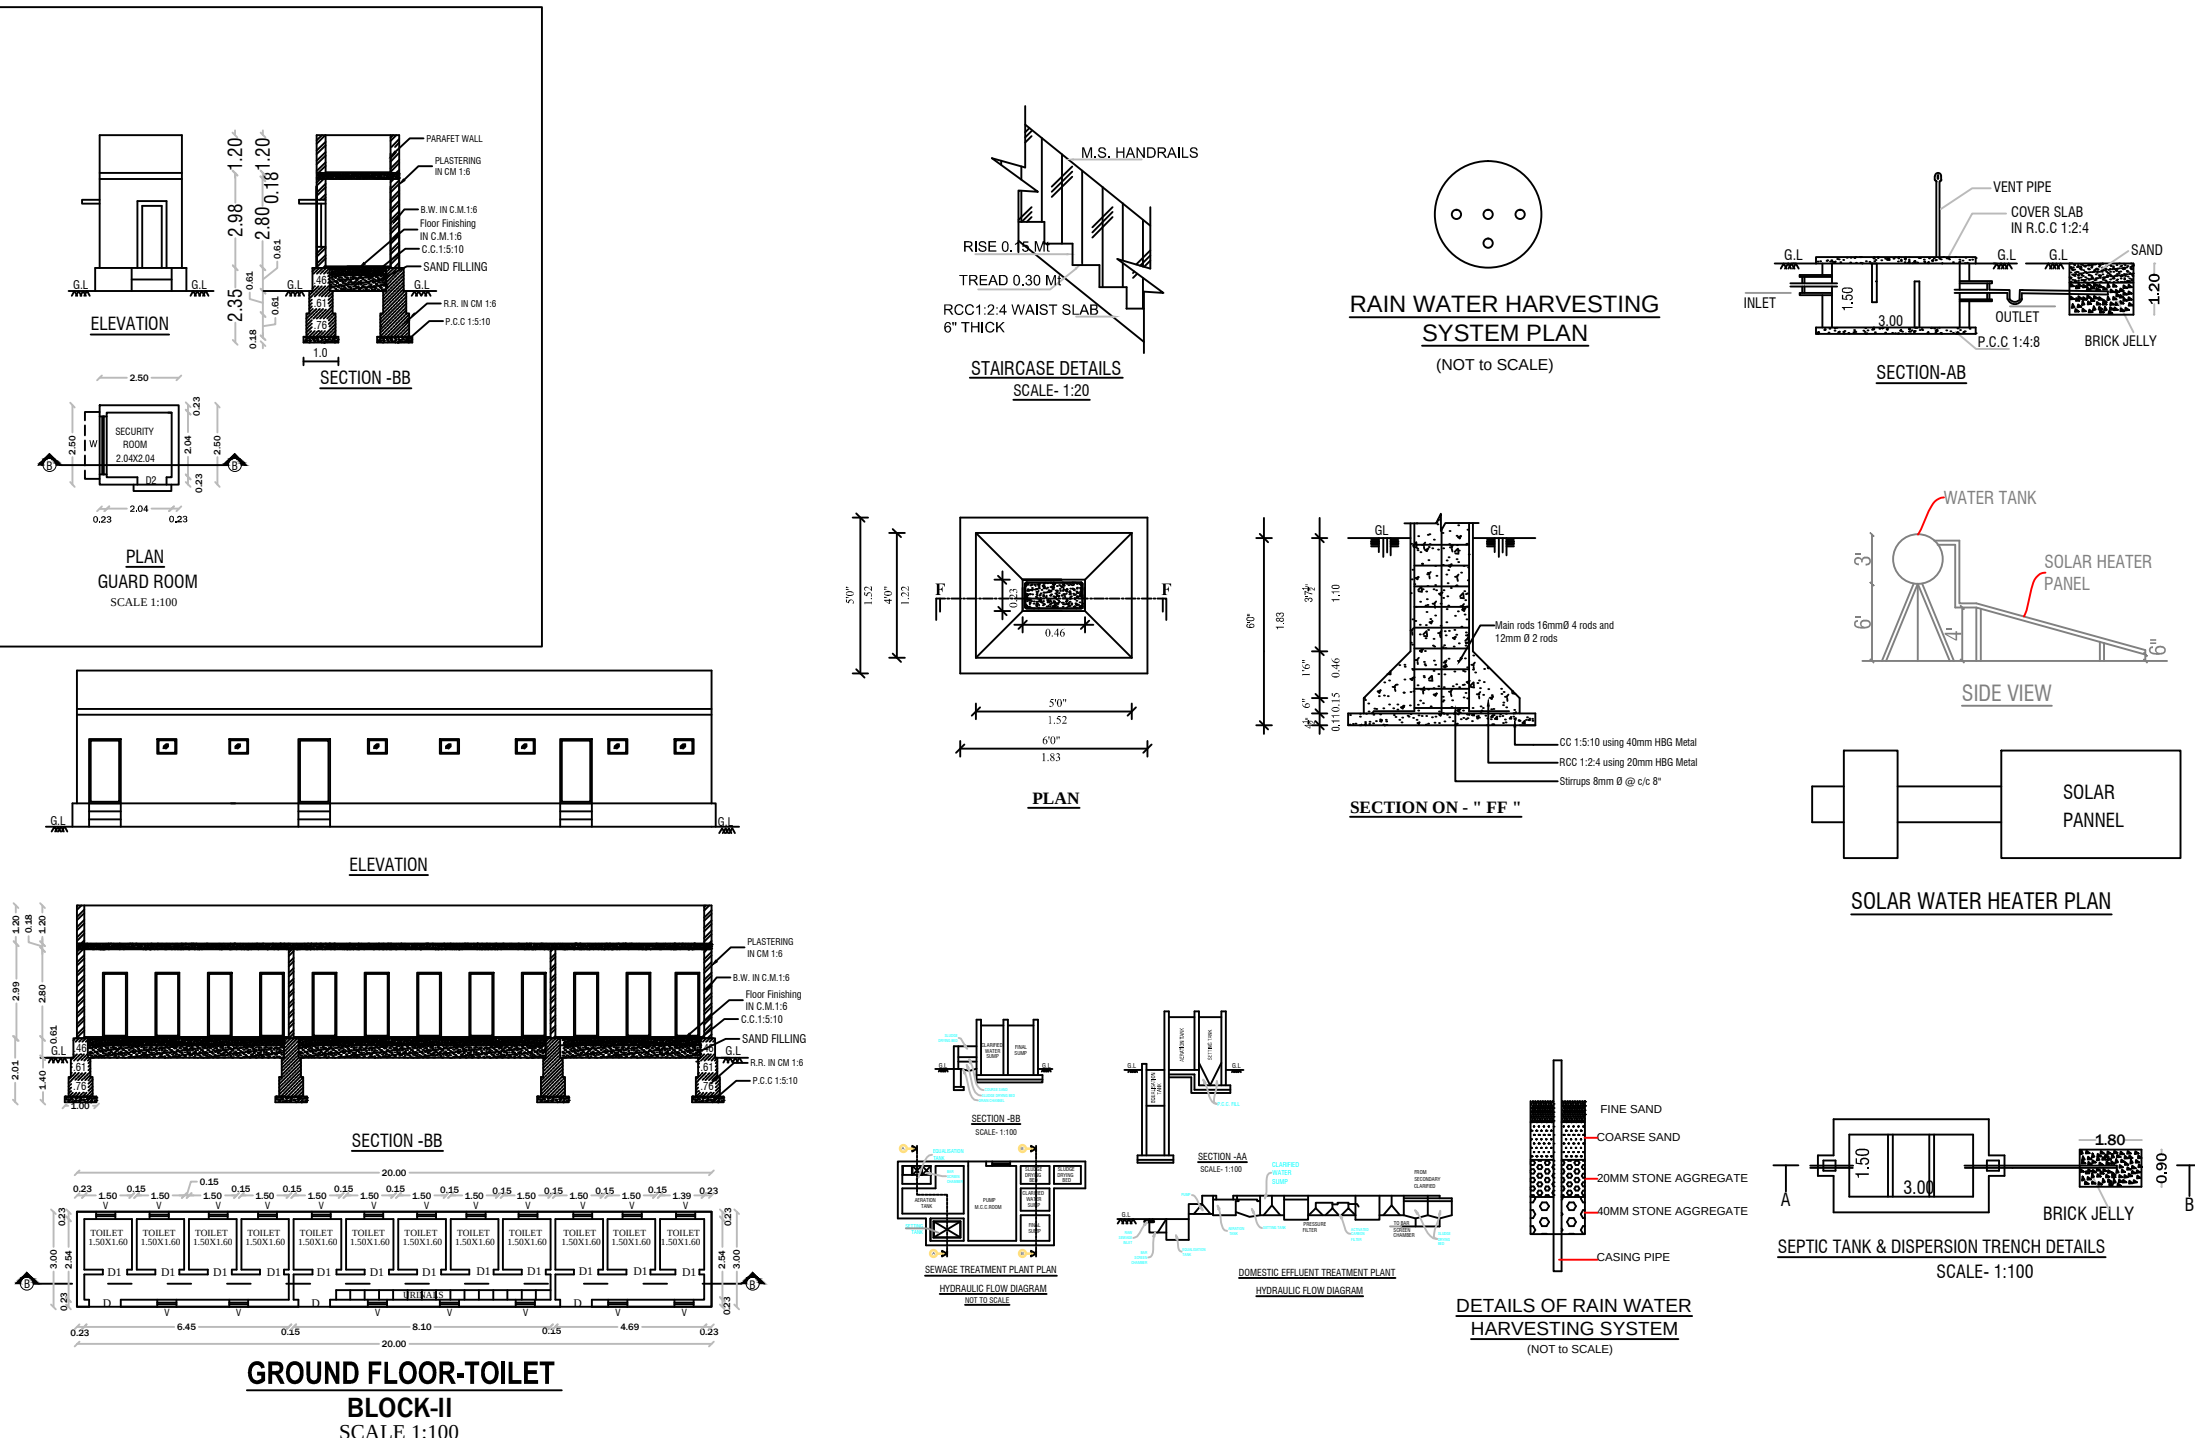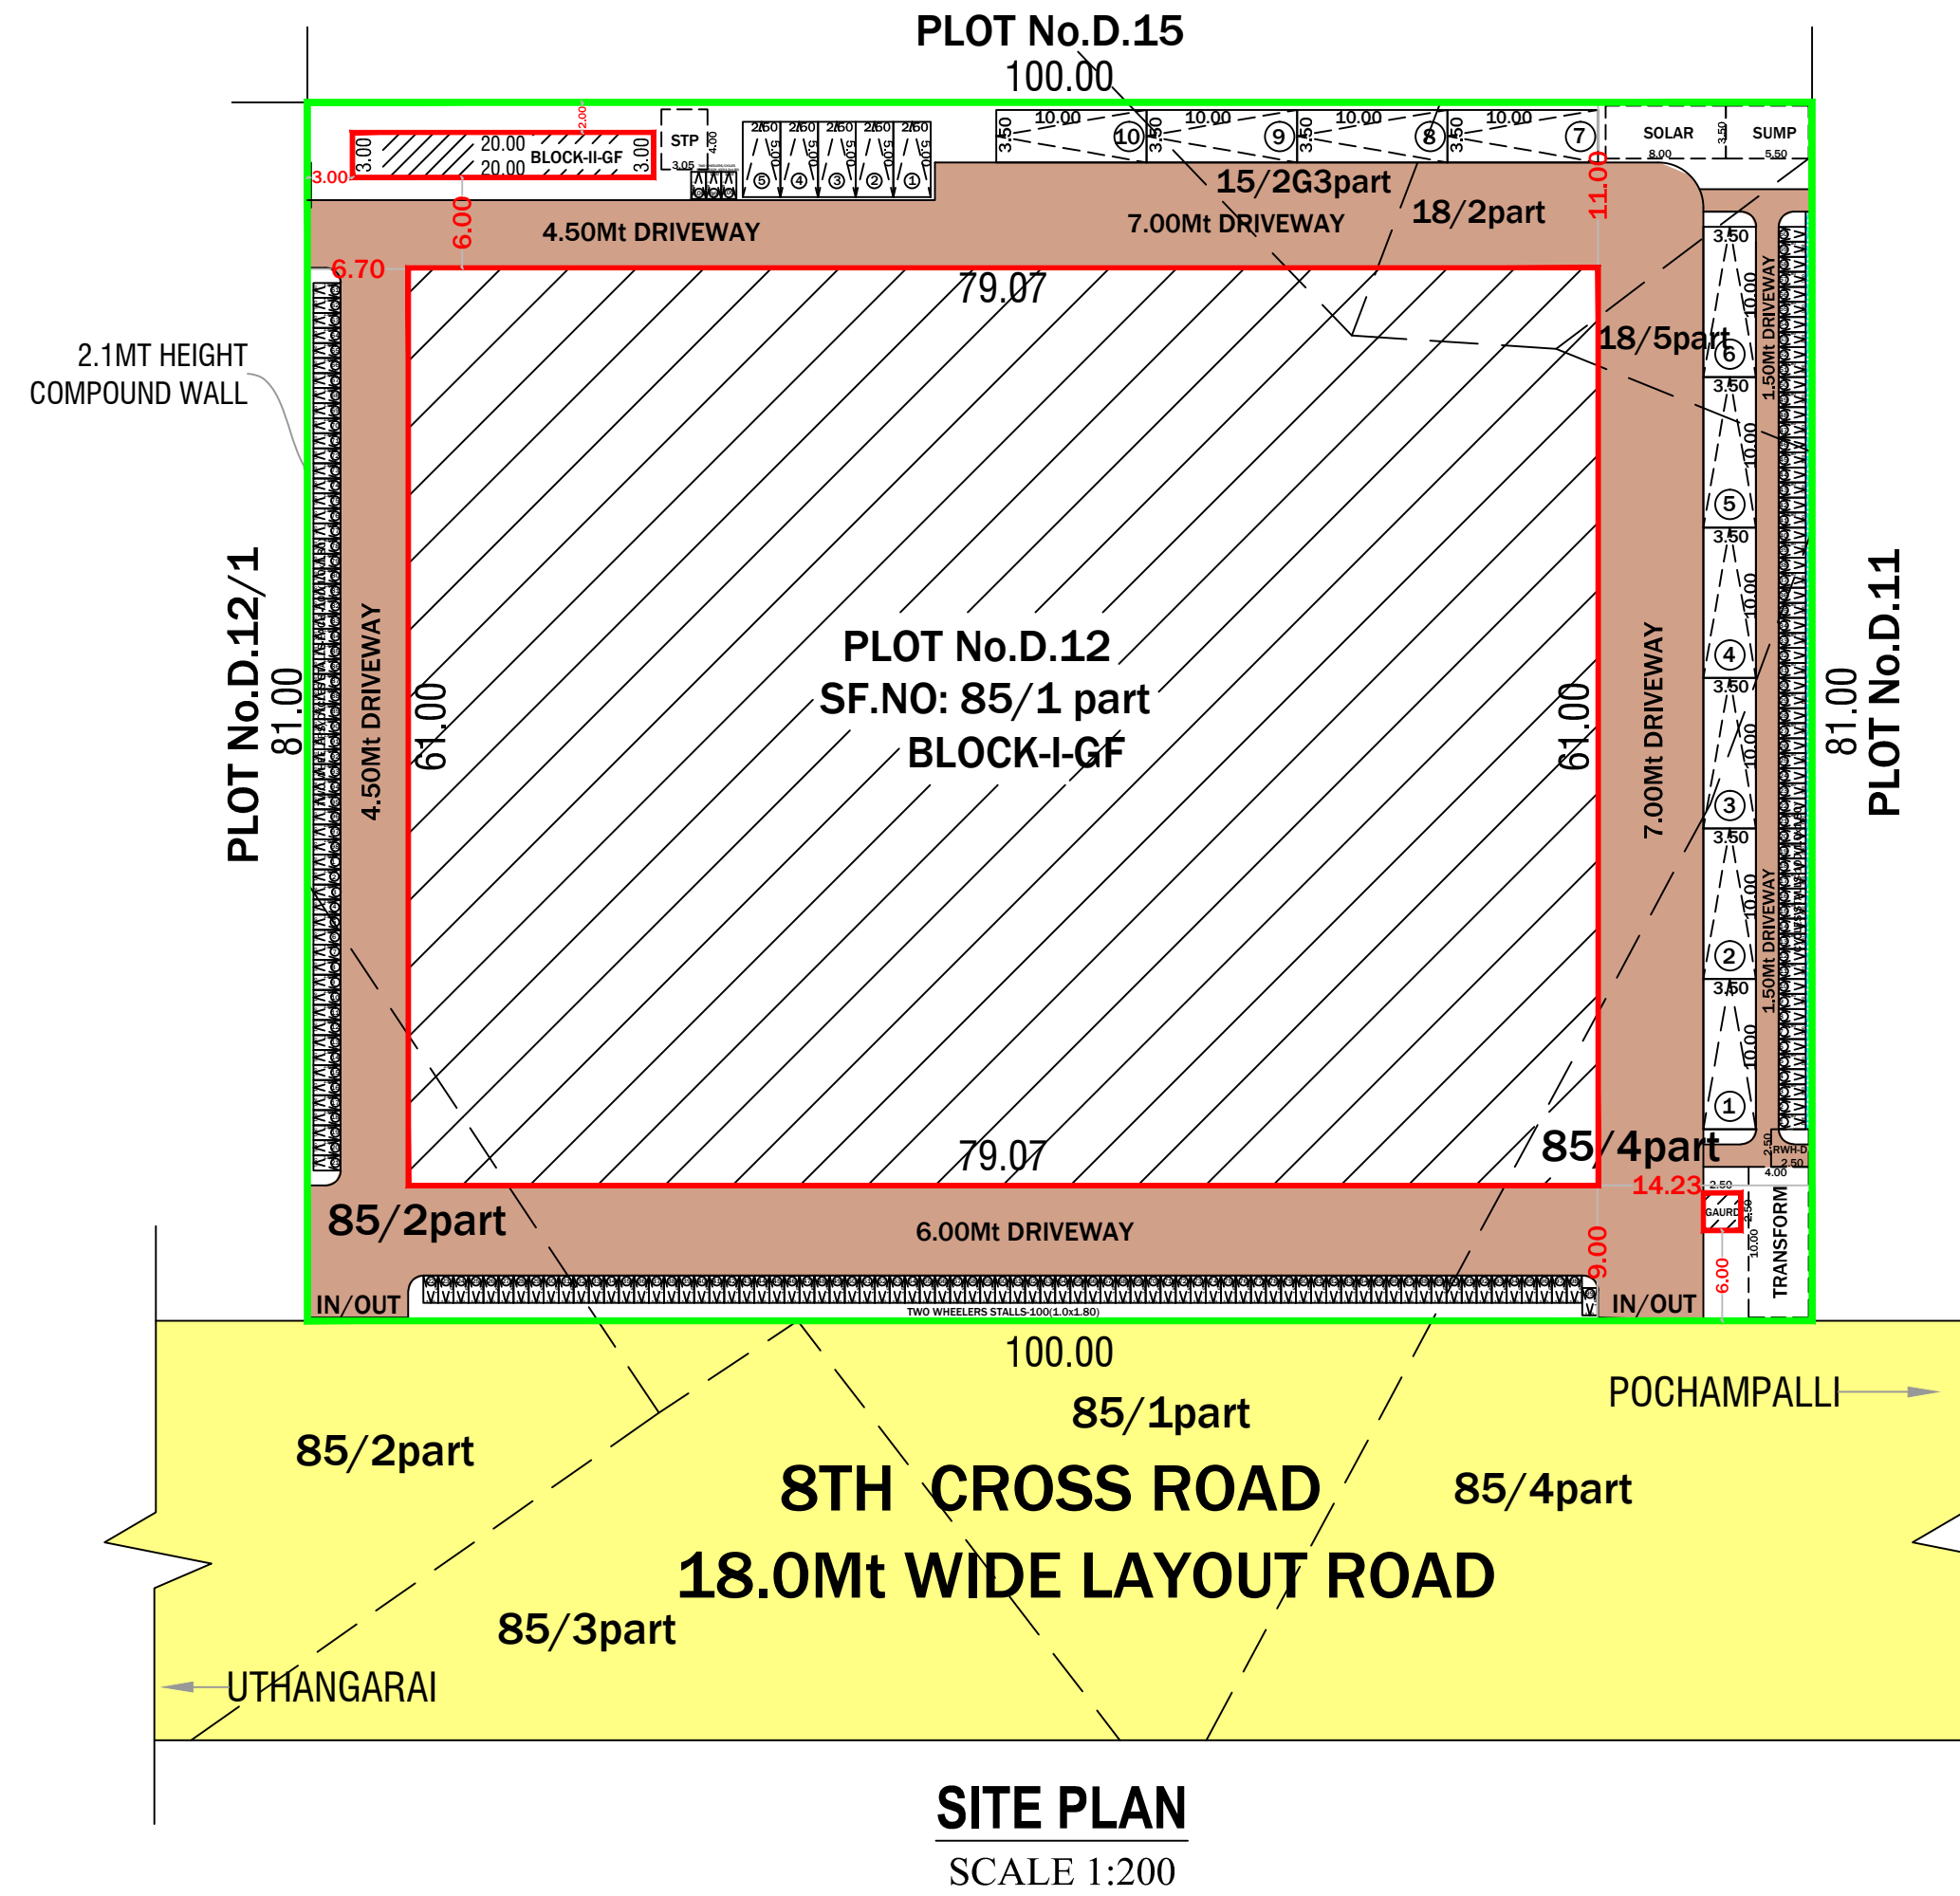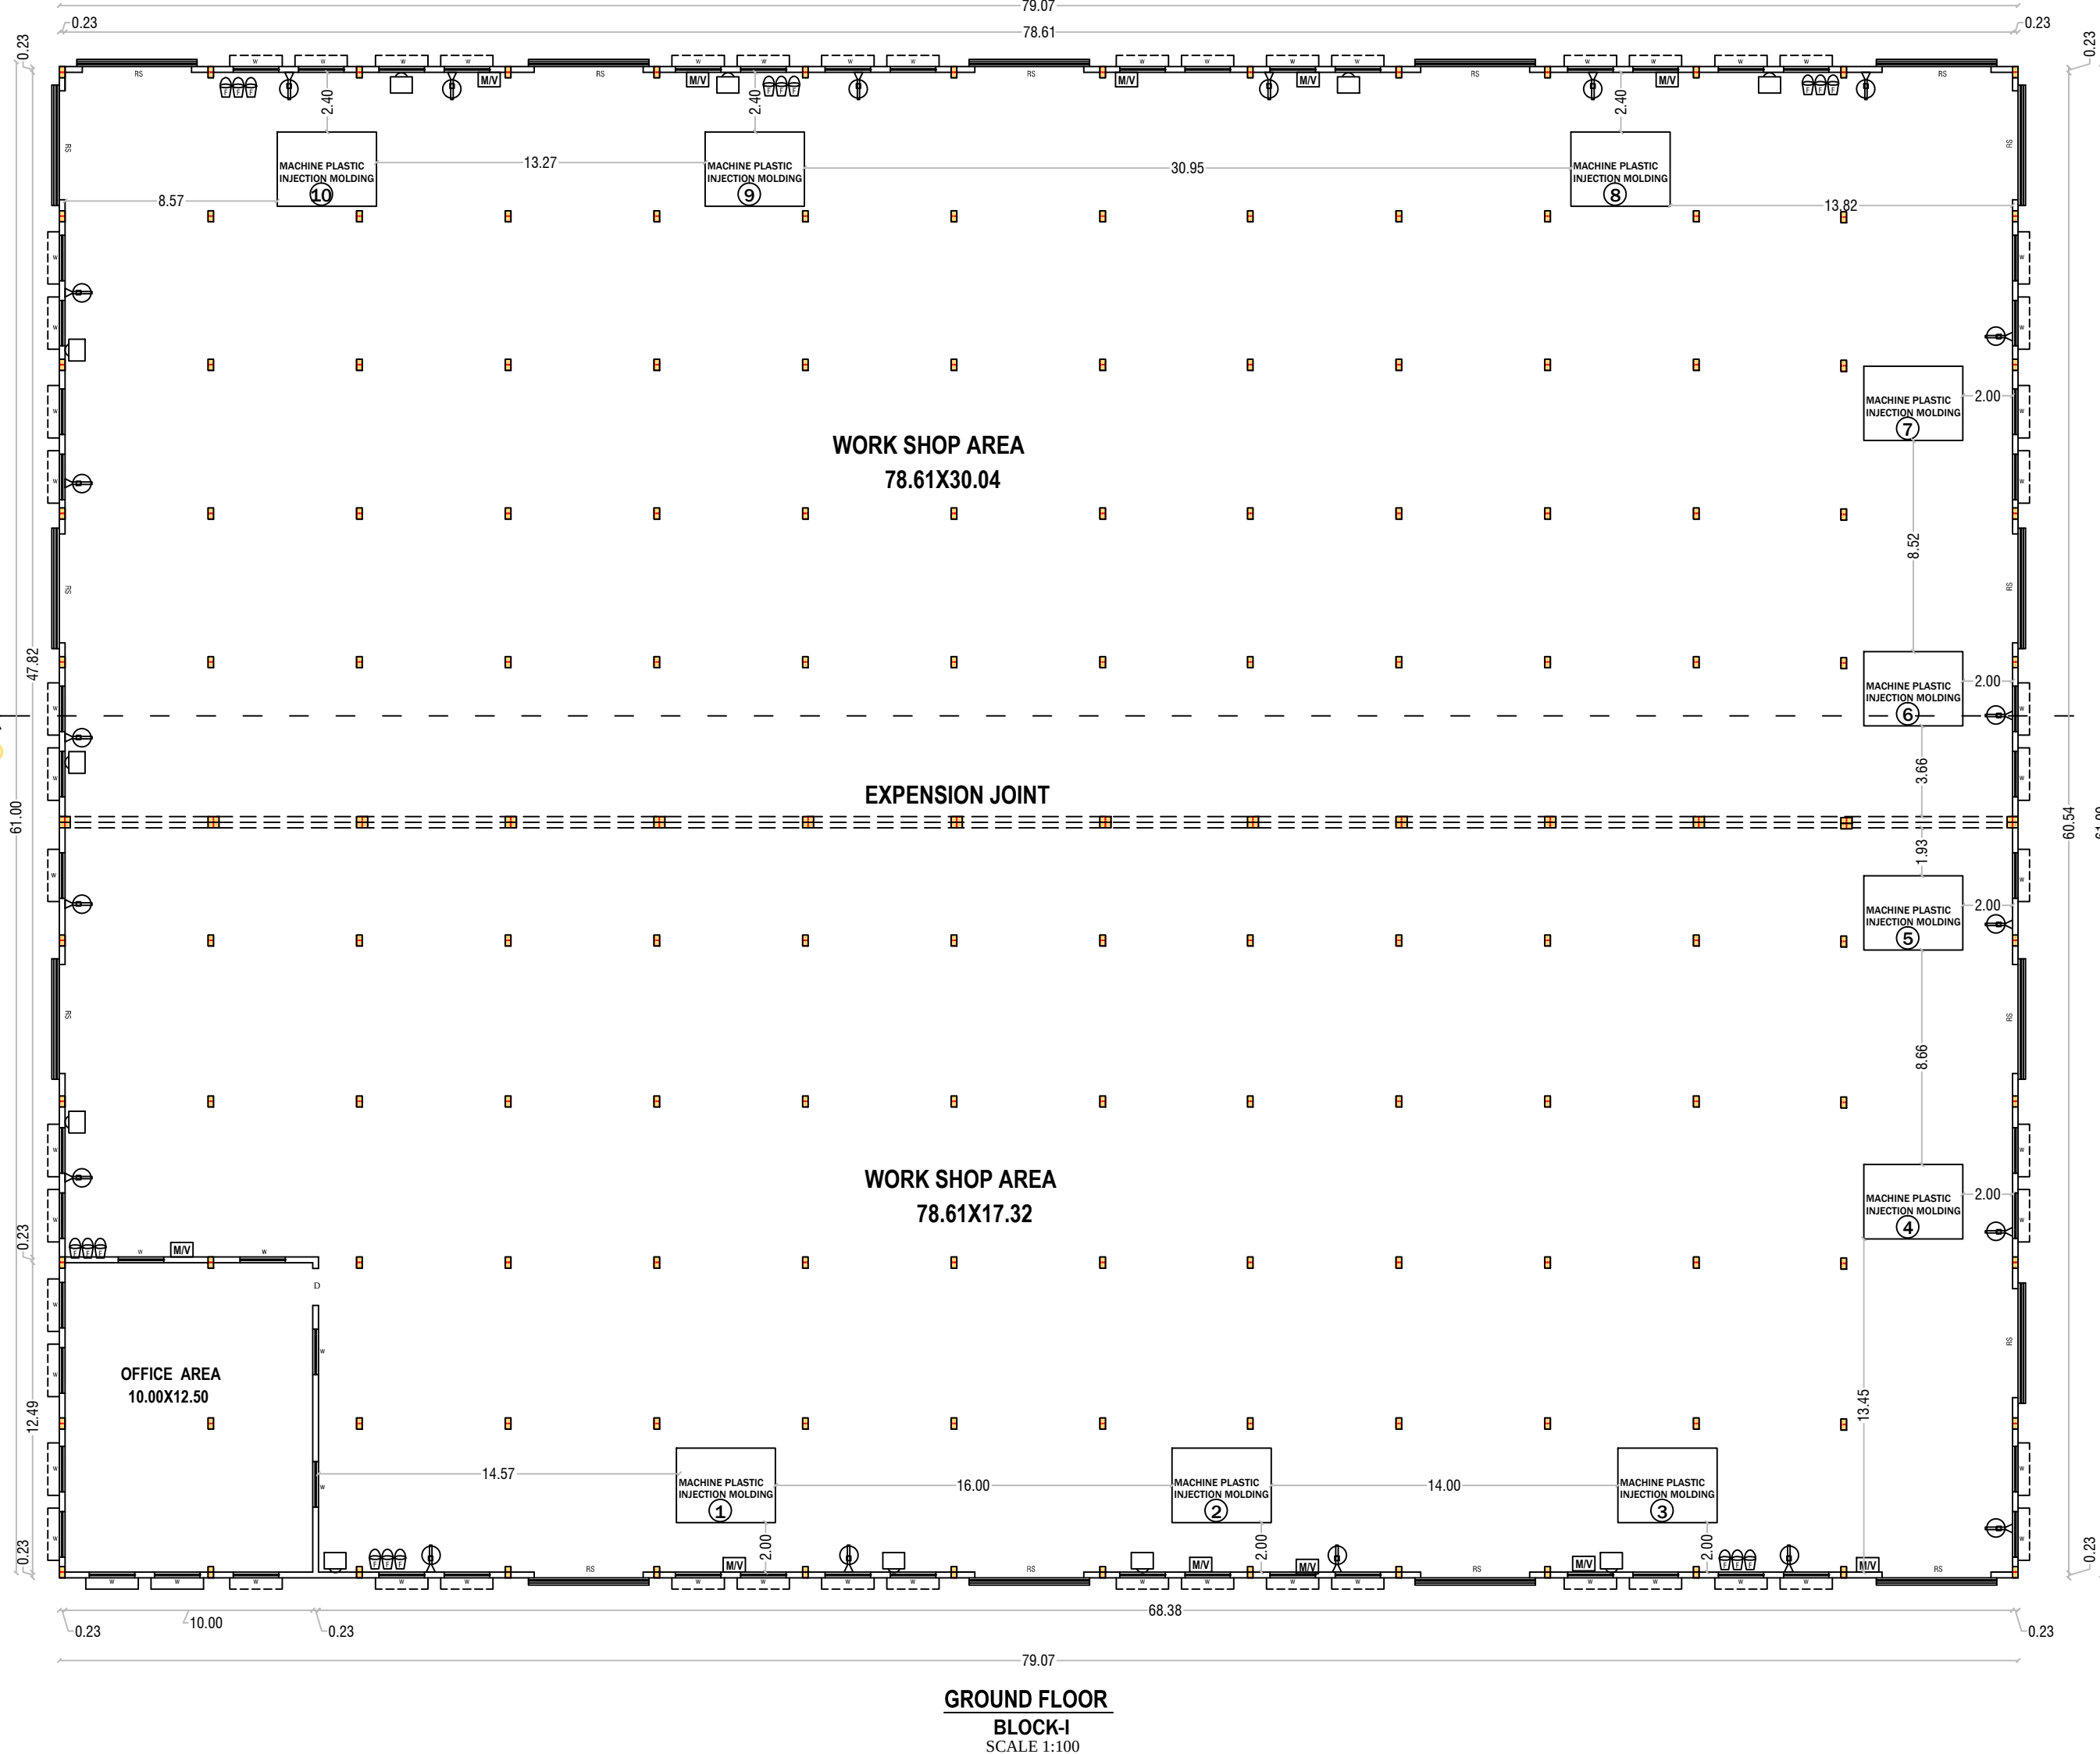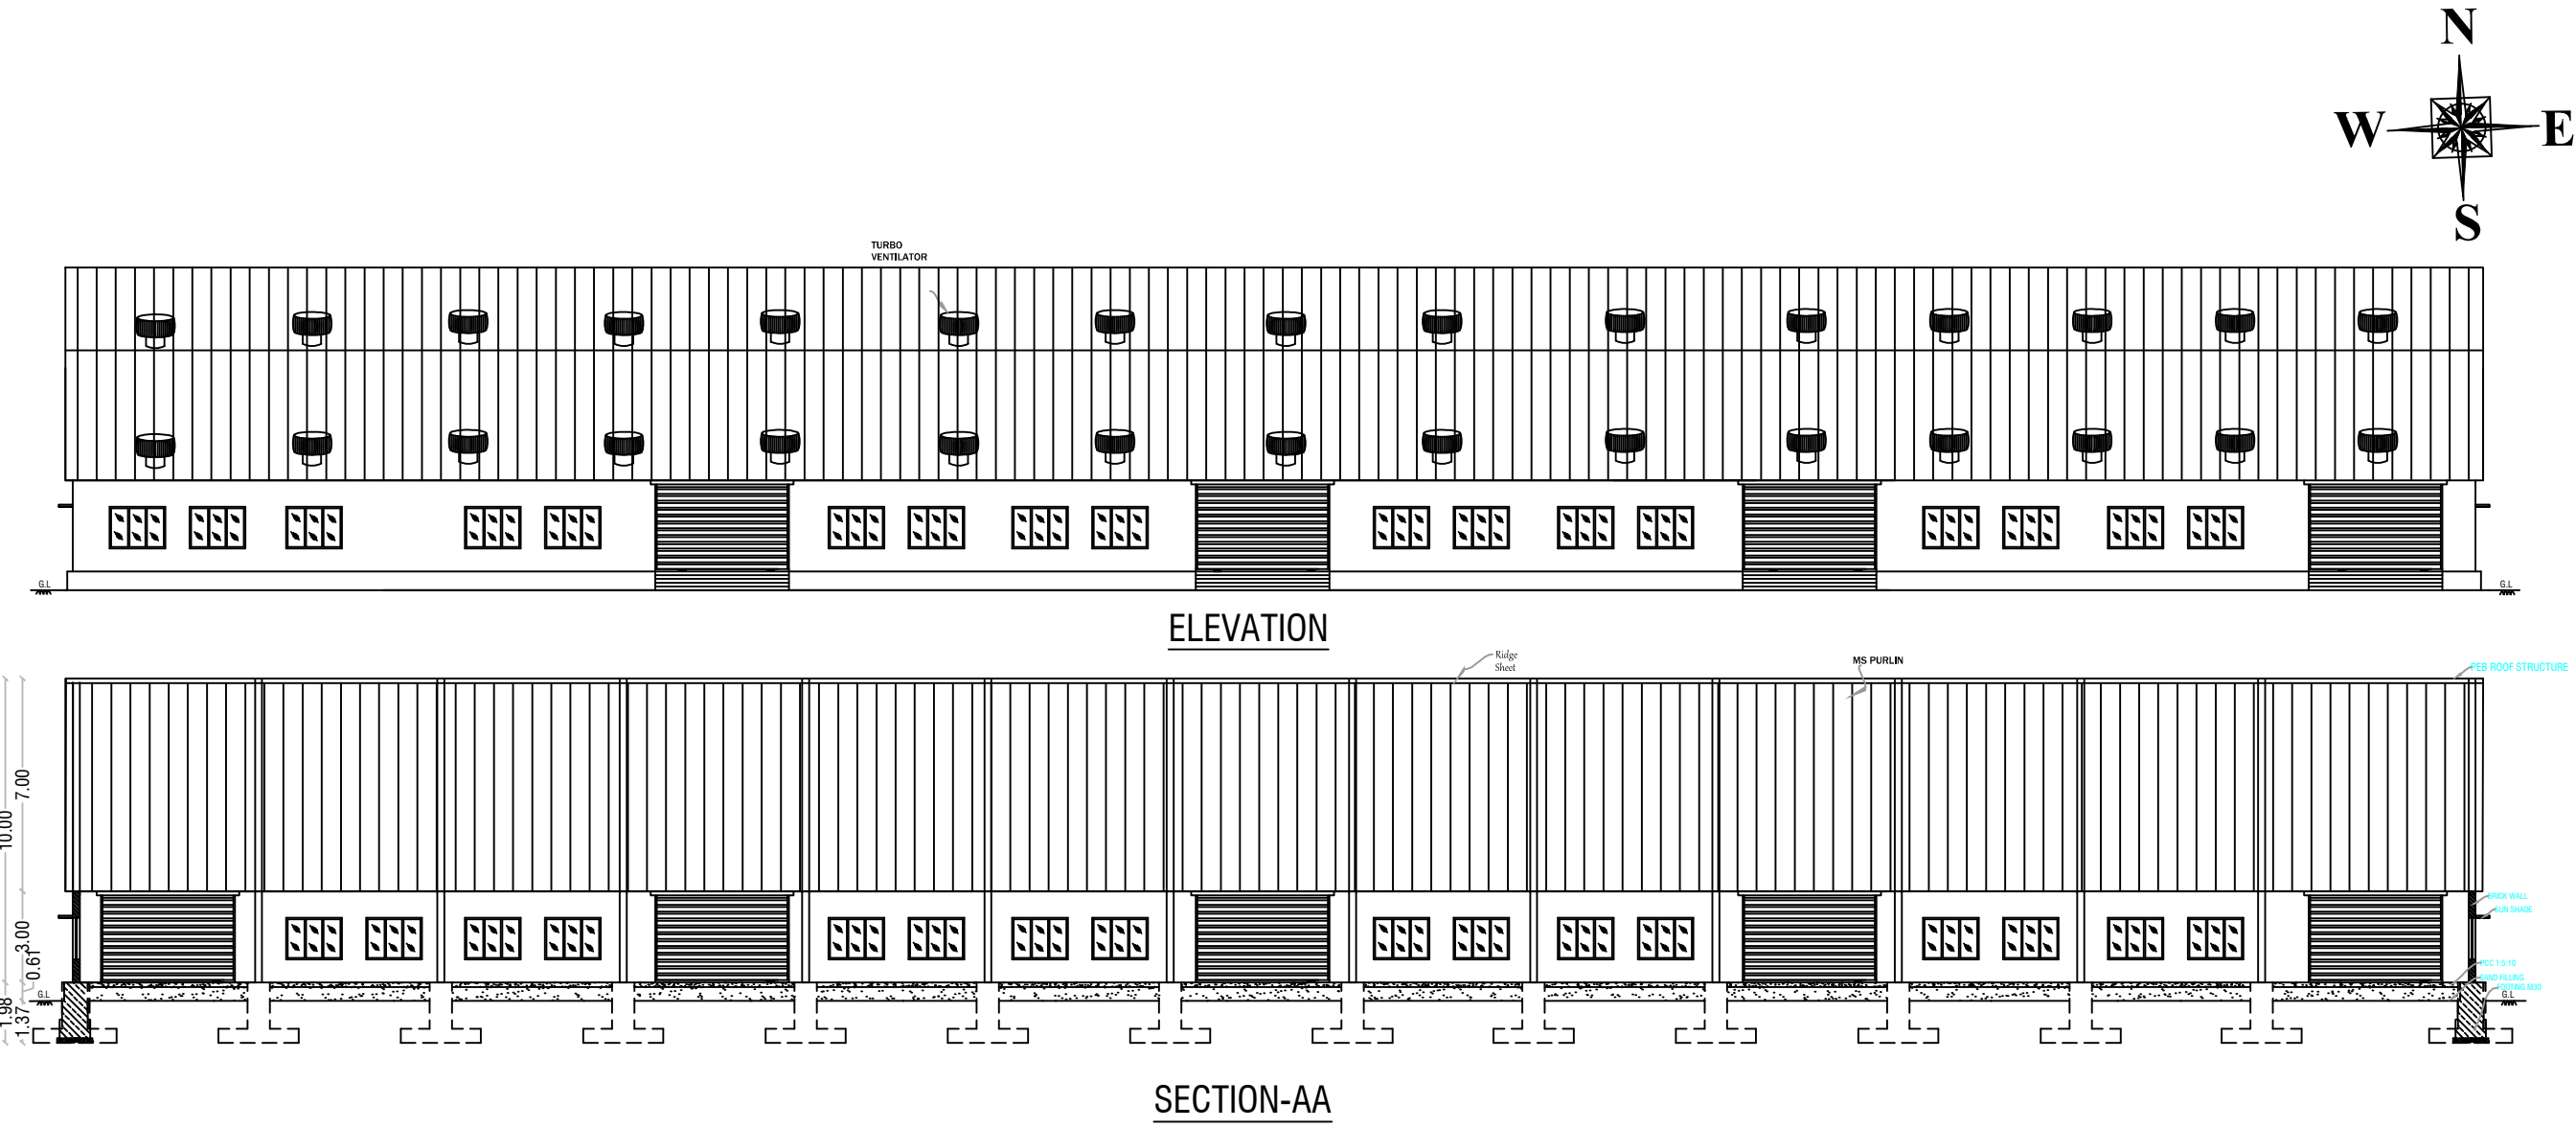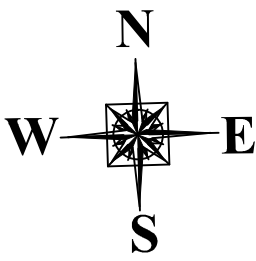

OFFICE USE

TECHNICAL APPROVAL
ROC No.SWP/BPA/0010794/2023 DATE: 05.07.2023
BUILDING PLAN NUMBERED AS B.P/D.D.T.C.P (K.D) No: 69 /2023
TECHNICAL APPROVAL ISSUED

DESCRIPTIONS		COLOR INDEX	
(FE) Fire Extinguisher	-	⊕	SITE BOUNDARY
(FA) Fire Alarm	-	⊕	PROPOSED BLDG.
Ponds	-	⊕	EXISTING ROAD
Rain Water Perculation	-	⊕	DRIVEWAY
SAND BUCKETS	-	⊕	
MECHANICAL VENTILATION	-	⊕	

PARKING AS PER SWP SYSTEM			JOINERY DETAILS		
TYPE OF PARKING	REQUIRED	PROVIDED	D	DOOR	
LORRYS	10	10	D1	DOOR	1.50X2.10
CARS	02	05	D2	DOOR	0.76X2.10
TWO WHEELERS	97	100	RS	ROLLING SHUTTER	3.50 X 3.5
CYCLES	97	100	W	WINDOW	1.83X1.37
			V	VENTILATOR	0.91X0.61

POWER DETAILS				
S.No	MACHINERIES NAME	H.P	No's	TOTAL H.P
1	MACHINE PLASTIC INJECTION MOLDING	10	10	100.00
TOTAL HP				100.00
TOTAL NUMBER OF WORKERS				80

AREA DETAILS	
TOTAL AREA OF THE SITE	IN SQMT
PLR/FMB AREA	8100.00
DOCUMENT AREA	8100.00
SUPER IMPOSED PLOT AREA	8100.00

INDUSTRIAL BUILDING			
PARTICULARS	FSI (sqmt)	NON FSI(sqmt)	TOTAL (sqmt)
AREA OF THE PRO. BLDG -GF (BLOCK-I)	4823.27	-	4823.27
AREA OF THE PRO. TOILET BLDG -GF (BLOCK-II)	60.00	-	60.00
AREA OF THE PRO. BLDG -GF (GUARD ROOM)	-	6.25	6.25
TOTAL AREA	4883.27	6.25	4889.52
PLOT COVERAGE - (P.C.) %	60.36		
FLOOR SPACE INDEX - (FSI)	0.60		

APPLICANT	
M/s PR ENTERPRISES	
Mr.S.VINOTHKUMAR S/o Mr.SETHURAMAN	
REG.STRUCTURAL ENGINEER	REGISTER ENGINEER

Er.M.MANIKANDAN,M.E.,
Govt. Registered Engineer Grade-I
Registration No:RSE-4: 07/2020

Er.N. PRAVEEN KUMAR, ME.,
CREATIVE CONSTRUCTION
Structural Engineer / Chartered Engineer
Govt.HNTDA Reg.Engineer-II(11/2020)
Govt.HNTDA Reg.Structural Engineer-II(05/2019)
Govt.HNTDA Reg.Construction Engineer-(25/2020)
EMAIL:creativeconstructionhousur@gmail.com
MOBILE:7502330468, 6380345365.

Eight ways to know a piece of land before you pay for it.

This report covers one part of the picture. These cover the rest, drawn from the same government records, for any property in Tamil Nadu.

LandLens One

Ask anything about a property and get an answer grounded in live government records, with the sources shown.

[/landlens/one](#)



Verify My Land

Every record check run on one property and returned as a single report.

[/landlens/verify-my-land](#)



Legal Opinion

An advocate's written opinion on the title, built on the records we pull for it.

[/landlens](#)



One Map

Every layer on one map: the parcel, its boundary, zoning, water bodies and what sits around it.

[/landlens/one/map](#)



PriceMap

What land actually changed hands for around this plot, taken from the registered deeds.

[/landlens/pricemap](#)



Build Scope

What you are allowed to build here: floor space, height, coverage and setbacks.

[/landlens/build-scope](#)



Property Tracker

Watch a property and hear about it when something new is registered against it.

[/landlens/property-tracker](#)



Deal Room

Run the transaction in one place: documents, stamping, signatures and the parties.

[/landlens/deal-room](#)



Twenty-four checks you can run yourself, at no cost.

Records and verification

The registers themselves, read for you.

Encumbrance Certificate

Patta and Chitta

Field Measurement Sketch

EC Analyzer

Bank charge check

Court case search

Seller background check

Approval check by survey

Value and duty

What it is worth and what it costs to register.

Guideline value by street

Guideline value by survey

Stamp duty and registration fees

Capital gains

Floor space index

Area unit converter

Zoning and land use

What the plan says can happen on this land.

Land use zone finder

CMDA land use check

Coastal regulation zone

Master plan check

Water bodies finder

Airport height clearance

Registers and directories

Who holds it, and which office keeps the record.

Find your registering office

Temple property check

Waqf property check

RERA register



Every free tool
/tools



Services we run
for you
/services



The LandLens
suite
/landlens/one



Every claim in this document traces back to a government record.

Legal opinions, due diligence and title verification

Building plan, layout and sub-division approvals

Completion and occupancy certificates, regularisation

Escrow, negotiation and NRI property management

Land survey, soil testing, architecture and construction

Verified RealEstate
3/350/2 Mettukuppam,
OMR Thoraipakkam,
Chennai 600 097, India
hello@verified.realestate
+91 9996 12 9996

Prepared from the registers named on the page each finding sits on. Where a register could not be read, this document says so in its place rather than leaving the gap to be read as a clean result.

