PP APPROVAL RECORD

Planning Permission

Krishnagiri

Krishnagiri district, Tamil Nadu


APPROVAL TYPE
Building Plan

ISSUING AUTHORITY
DTCP


The approval as the planning authority issued it, reproduced in full behind this page.

An approval speaks to what was sanctioned, not to what was built. Completion is a separate record.


PLAN SHOWING THE PROPOSED CONSTRUCTION OF GROUND FLOOR INDUSTRIAL BUILDING-"Ms.VIRAAT INDUSTRIES"ORANGE INDUSTIRES (LIGHT ENGINEERING INDUSTRY EXCLUDING FABRICATION) IN SF.No: 48/1A & 48/1B2, DORIPALLI VILLAGE & PANCHAYAT, SHOOLAGIRI UNION & TALUK, KRISHNAGIRI DISTRICT.

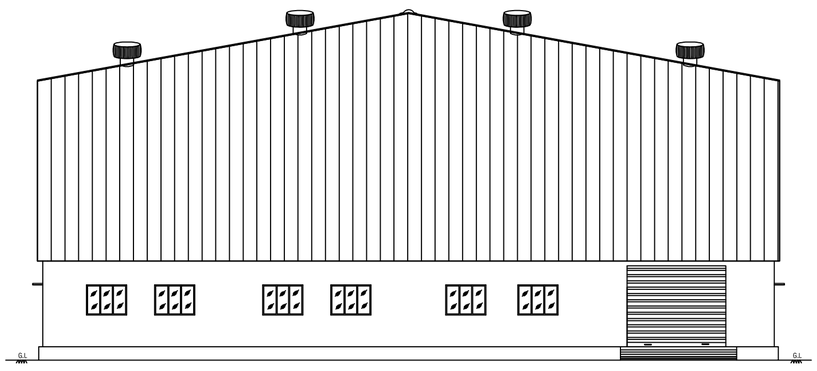


ELEVATION

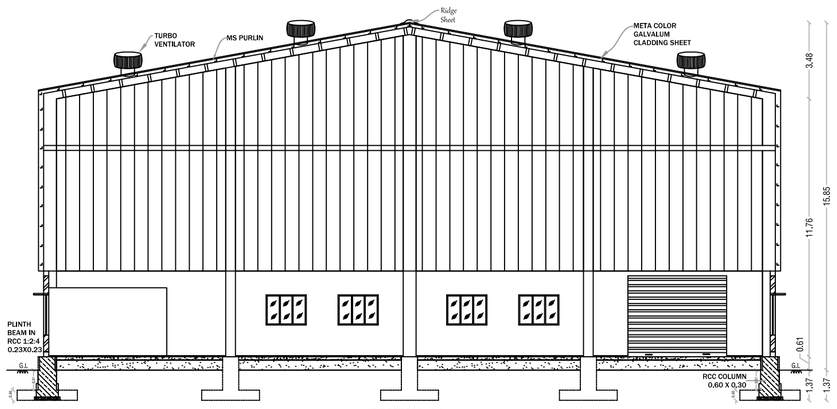


SECTION -AA

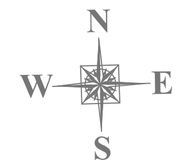

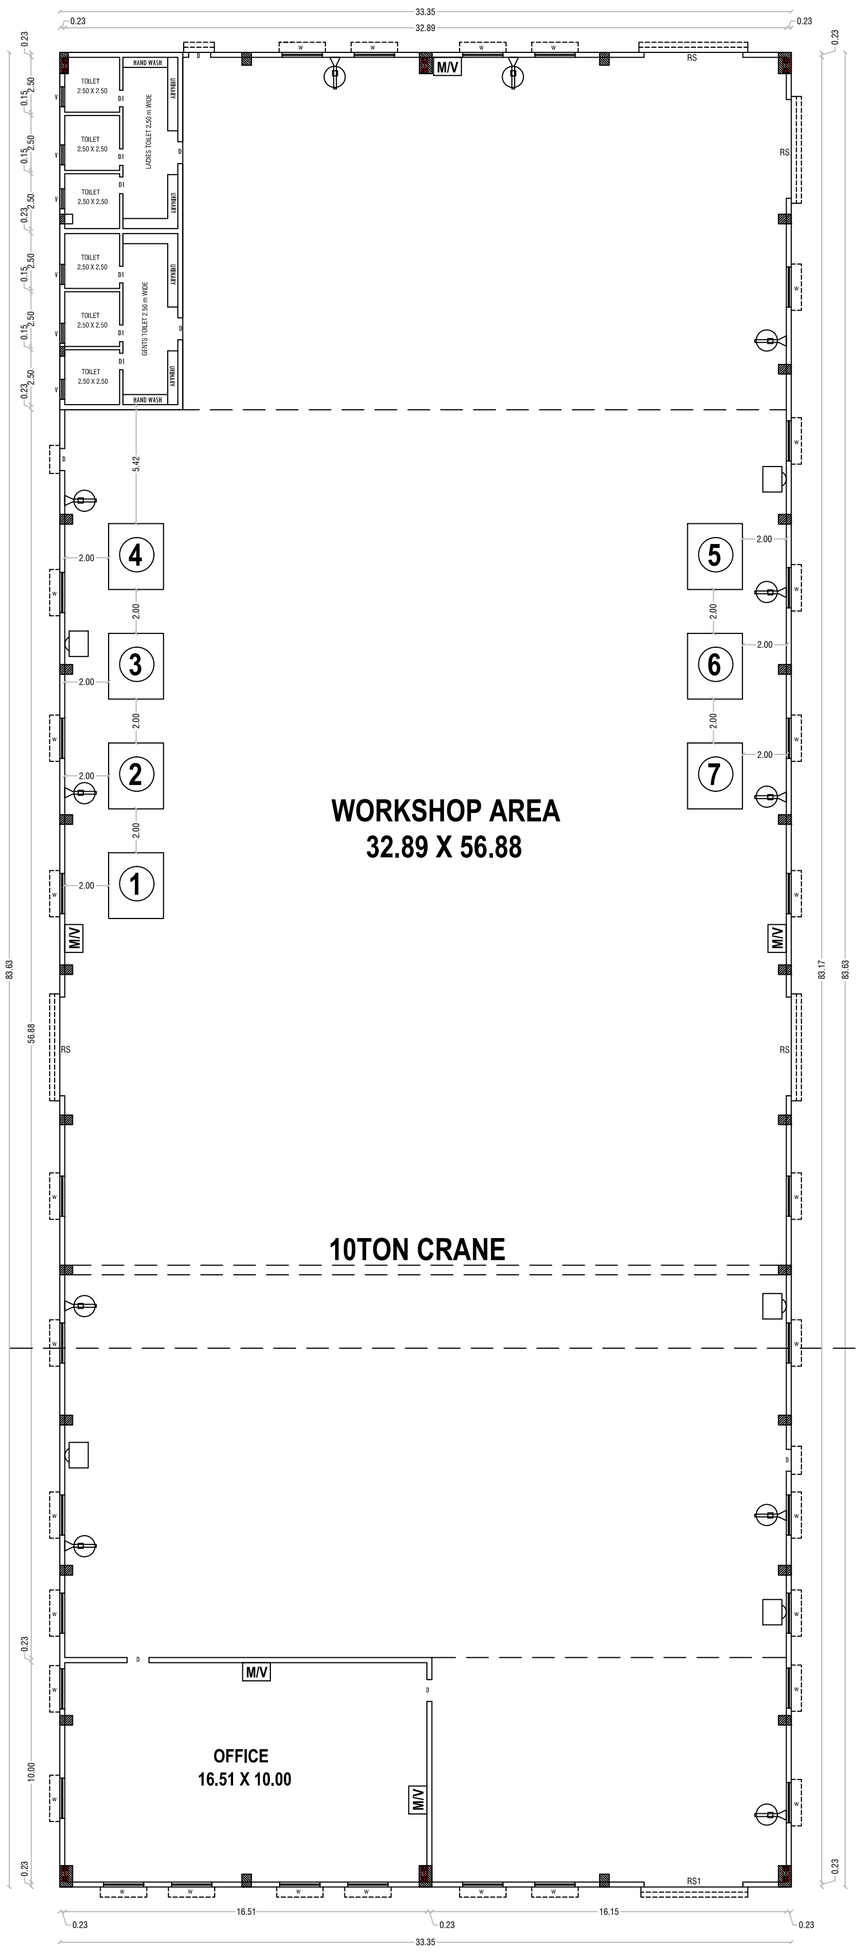

GROUND FLOOR PLAN

SCALE 1:100

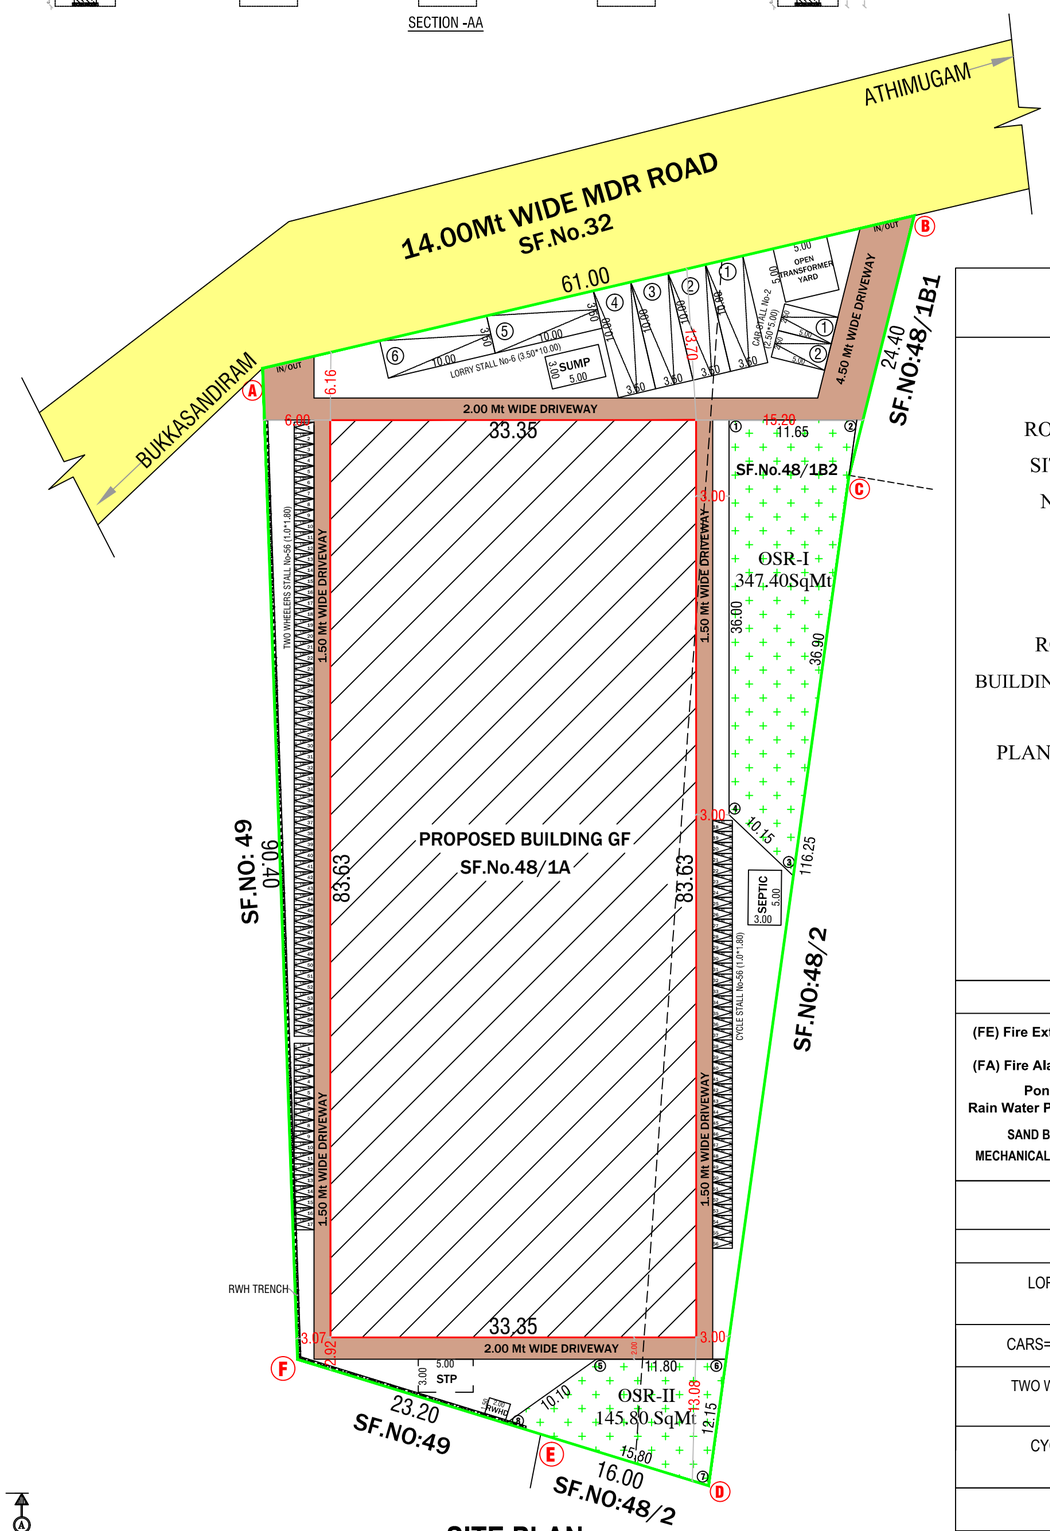

SITE PLAN

SCALE 1:200

OFFICE USE

SITE APPROVAL

ROC No: SWP/BPA/0013106/2023 DATE: 13.09.2023

SITE BOUNDARY EAR MARKED AS 'A To F' AND NUMBERED AS L.P/ H.N.T.D.A (K.D) No: 133 /2023

SITE APPROVAL ISSUED

TECHNICAL APPROVAL

ROC No.SWP/BPA/0013106/2023 DATE: 13.09.2023

BUILDINGPLAN NUMBERED AS B.P/H.N.T.D.A(K.D) No:89/2023

TECHNICAL APPROVAL ISSUED

PLANNING PERMISSION PERIOD.-13.09.2023-12.09.2031

DESCRIPTIONS			COLOR INDEX	
(FE) Fire Extinguisher	-		SITE BOUNDARY	
(FA) Fire Alarm	-		PROPOSED BLDG.	
Ponds Rain Water Perculation	-		EXISTING ROAD	
SAND BUCKETS	-		DRIVEWAY	
MECHANICAL VENTILATION	-	M/V	OSR(I+II)-10.10%	

PARKING AS PER SWP SYSTEM

TYPE OF PARKING	REQUIRED	PROVIDED
LORRYS=WORKSHOP/500 =(1870.80/500)	04	06
CARS=OFFICE/100 =(177.50/100)	02	02
TWO WHEELERS=WORKSHOP/50 =(1870.80/50)	38	56
CYCLES =WORKSHOP/50 =(1870.80/50)	38	56

JOINERY DETAILS

D	DOOR	1.00X2.10
D1	DOOR	0.76X2.10
RS	ROLLING SHUTTER	4.50 X 3.5
W	WINDOW	1.83X1.37
V	VENTILATOR	0.91X0.61

AREA DETAILS

PLR/FMB AREA	4878.00		
DOCUMENT AREA	4878.00		
SUPER IMPOSED PLOT AREA	4860.70		
PARTICULARS	FSI (sqmt)	NON FSI(sqmt)	TOTAL (sqmt)
AREA OF THE PRO. BLDG -GF	2788.93	-	2788.93
TOTAL AREA	2788.93	-	2788.93
PLOT COVERAGE - (P.C.) %	57.40		
FLOOR SPACE INDEX - (FSI)	0.574		

APPLICANT

Ms.VIRAAT INDUSTRIES

Mr.GAURAV KISHORE KALRO

S/o Mr.KISHORE JAICHAND KALRO

REG.STRUCTURAL ENGINEER	REGISTER ENGINEER
Er N. PRAVEEN KUMAR, ME,. CREATIVE CONSTRUCTION Structural Engineer / Charted Engineer *Govt.HNTDA Reg.Engineer-II(11/2020) Govt.HNTDA Reg.Structural Engineer-I(14/2023) Govt.HNTDA Reg.Construction Engineer-(25/2020) Phone:7502330468, 6380345365, Mail:creativeconstructionhosur@gmail.com.*	Er N. PRAVEEN KUMAR, ME,. CREATIVE CONSTRUCTION Structural Engineer / Charted Engineer *Govt.HNTDA Reg.Engineer-II(11/2020) Govt.HNTDA Reg.Structural Engineer-I(14/2023) Govt.HNTDA Reg.Construction Engineer-(25/2020) Phone:7502330468, 6380345365, Mail:creativeconstructionhosur@gmail.com.*

POWER DETAILS

S.No.	MACHINERIES NAME	H.P.	Nos	TOTAL H.P
1	ROLL FORMING LINE	30	1	30.00
2	ROLL FORMING SANDWICH PANEL LINE	100	1	100.00
3	ROOFING PANEL LINE	20	1	20.00
4	CRIMBING LINE	10	1	10.00
5	ROLL FORMING EXTRUTION	70	1	70.00
6	PRESS BREAK	10	1	10.00
7	BENDING MACHINE	10	1	10.00
TOTAL HP				250
TOTAL NUMBER OF WORKERS				10

THE LANDLENS SUITE

Eight ways to know a piece of land before you pay for it.

This report covers one part of the picture. These cover the rest, drawn from the same government records, for any property in Tamil Nadu.

LandLens One
Ask anything about a property and get an answer grounded in live government records, with the sources shown.
/landlens/one

Verify My Land
Every record check run on one property and returned as a single report.
/landlens/verify-my-land

Legal Opinion
An advocate's written opinion on the title, built on the records we pull for it.
/landlens

One Map
Every layer on one map: the parcel, its boundary, zoning, water bodies and what sits around it.
/landlens/one/map

PriceMap
What land actually changed hands for around this plot, taken from the registered deeds.
/landlens/pricemap

Build Scope
What you are allowed to build here: floor space, height, coverage and setbacks.
/landlens/build-scope

Property Tracker
Watch a property and hear about it when something new is registered against it.
/landlens/property-tracker

Deal Room
Run the transaction in one place: documents, stamping, signatures and the parties.
/landlens/deal-room

FREE TOOLS · NO ACCOUNT NEEDED

Twenty-four checks you can run yourself, at no cost.

Records and verification

The registers themselves, read for you.

- Encumbrance Certificate
- Patta and Chitta
- Field Measurement Sketch
- EC Analyzer
- Bank charge check
- Court case search
- Seller background check
- Approval check by survey

Value and duty

What it is worth and what it costs to register.

- Guideline value by street
- Guideline value by survey
- Stamp duty and registration fees
- Capital gains
- Floor space index
- Area unit converter

Zoning and land use

What the plan says can happen on this land.

- Land use zone finder
- CMDA land use check
- Coastal regulation zone
- Master plan check
- Water bodies finder
- Airport height clearance

Registers and directories

Who holds it, and which office keeps the record.

- Find your registering office
- Temple property check
- Waqf property check
- RERA register

Every free tool
/tools

Services we run for you
/services

The LandLens suite
/landlens/one

Verified RealEstate™

Every claim in this document traces back to a government record.

- Legal opinions, due diligence and title verification
- Building plan, layout and sub-division approvals
- Completion and occupancy certificates, regularisation
- Escrow, negotiation and NRI property management
- Land survey, soil testing, architecture and construction

Verified RealEstate
3/350/2 Mettukuppam,
OMR Thoraipakkam,
Chennai 600 097, India
hello@verified.realestate
+91 9996 12 9996

Prepared from the registers named on the page each finding sits on. Where a register could not be read, this document says so in its place rather than leaving the gap to be read as a clean result.