PP APPROVAL RECORD

Planning Permission

Krishnagiri

Krishnagiri district, Tamil Nadu

APPROVAL TYPE
Building Plan


ISSUING AUTHORITY
DTCP

The approval as the planning authority issued it, reproduced in full behind this page.


An approval speaks to what was sanctioned, not to what was built. Completion is a separate record.

PLAN SHOWING THE PROPOSED FACTORY BUILDINGS FOR "M/s. RADHI GRANITES" (GRANITE INDUSTRY EXCEPT QUARRYING)" IN S.F.No:426/1A1, 453/1A2A1, OF MALLAPADI VILLAGE & PANCHAYAT, BARGUR PANCHAYAT UNION & TALUK, KRISHNAGIRI DISTRICT.


SCALE - 1:100

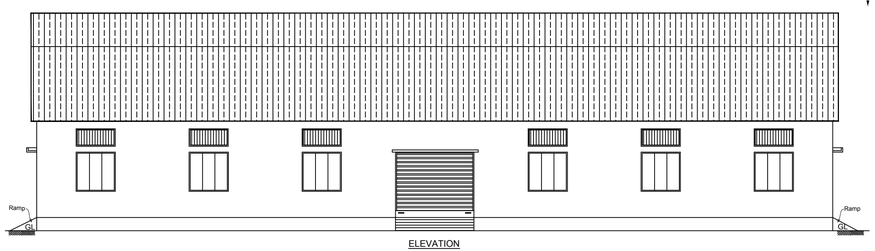


ELEVATION

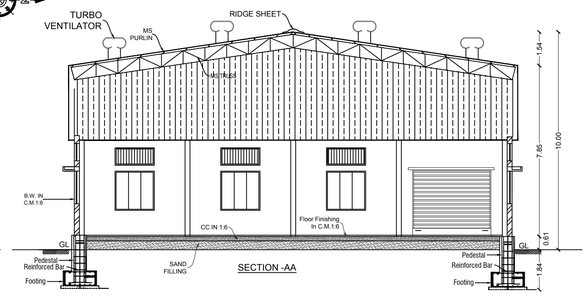


SECTION -AA

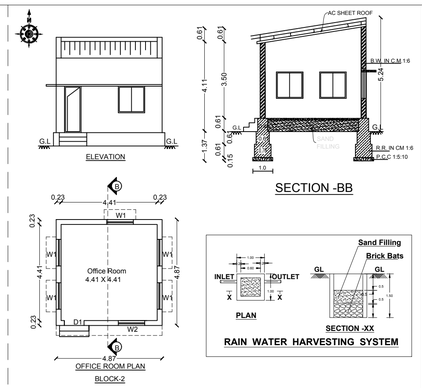


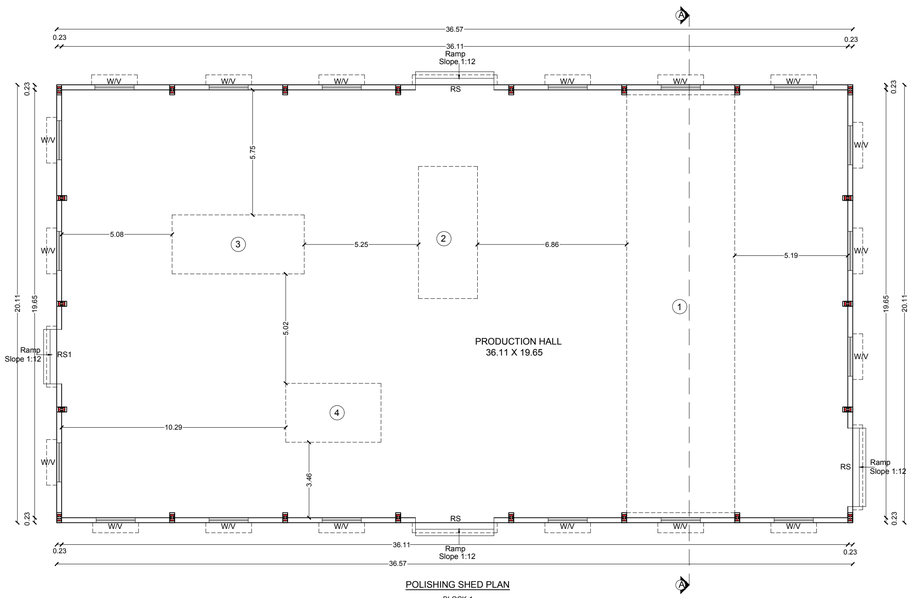

POLISHING SHED PLAN


BLOCK-1

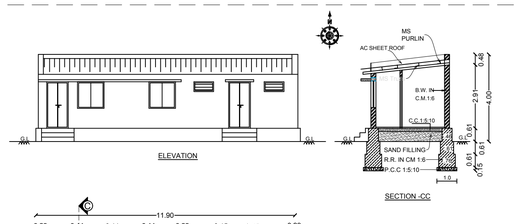

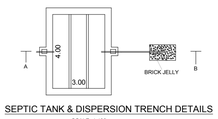



SEPTIC TANK & DISPERSION TRENCH DETAILS


SCALE- 1:100

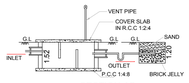



SECTION-AB

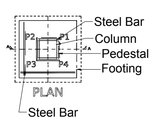

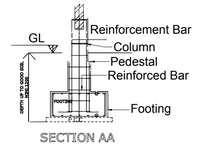

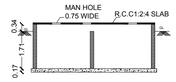

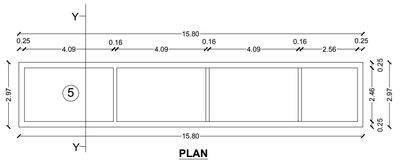


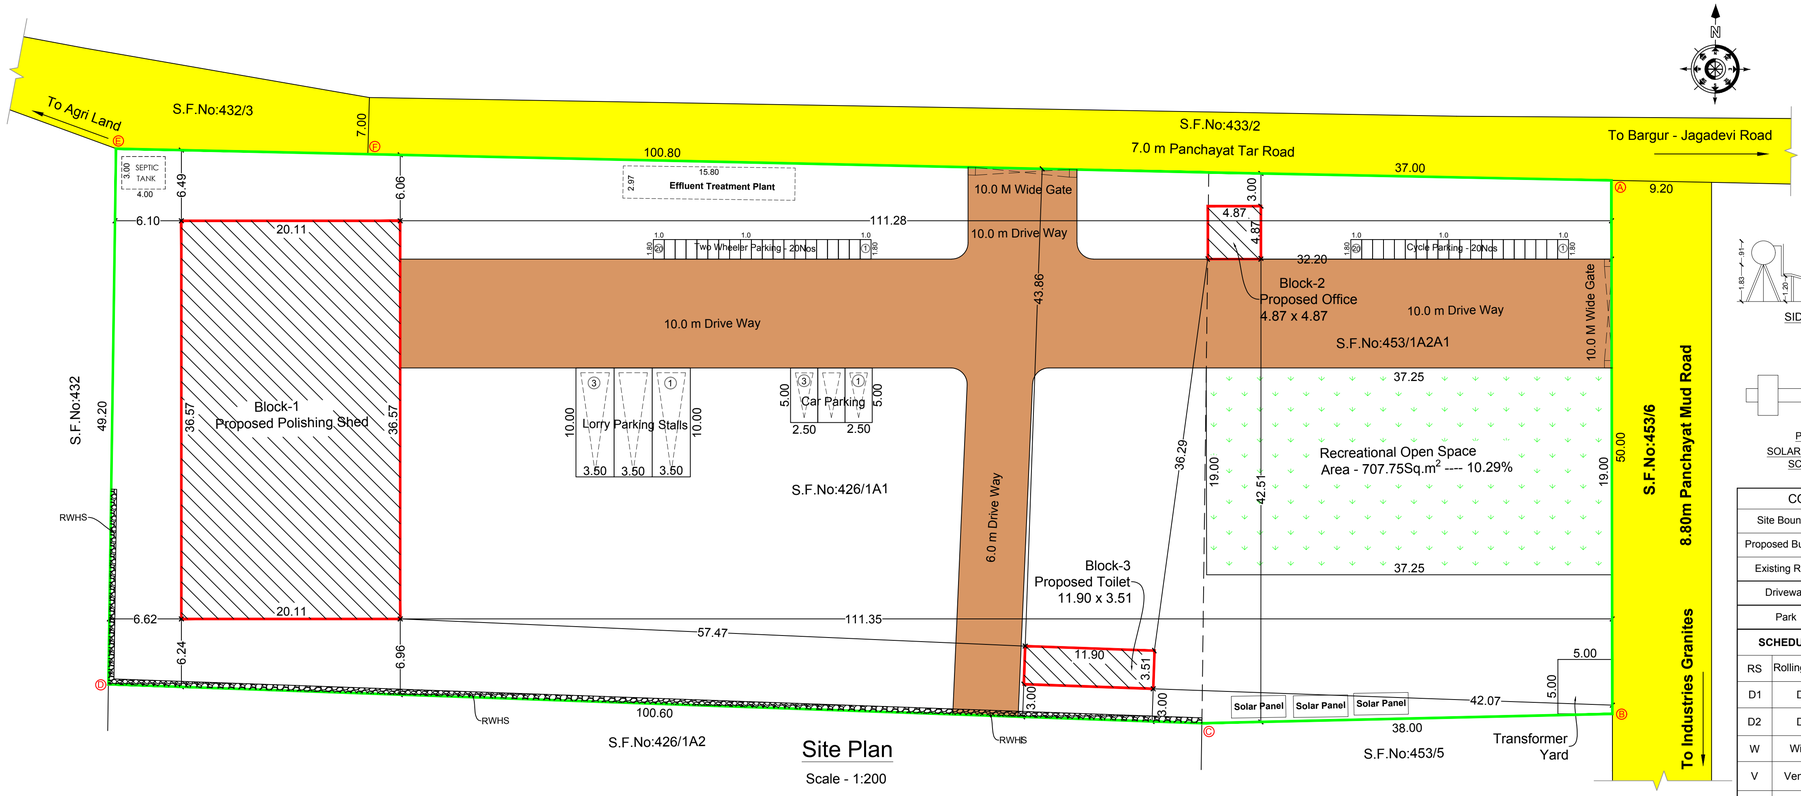

Site Plan

Scale - 1:200



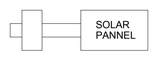

PLAN
SOLAR WATER HEATER
SCALE- 1:50

COLOR INDEX	
Site Boundry	
Proposed Building	
Existing Road	
Driveway	
Park	

SCHEDULE OF JOINERIES		
RS	Rolling Shutter	3.60 X 3.50
D1	Door	1.00 X 2.10
D2	Door	0.75 X 2.10
W	Window	1.80 X 2.00
V	Ventilation	1.80 X 1.20
V1	Ventilation	0.91 X 1.20

OFFICE USE:

SITE APPROVAL

ROC No:SWP/BPA/0013115/2023, DATE:06.10.2023

SITE BOUNDARY EAR MARKED AS A' TO F' AND NUMBERED AS L.P/D.D.T.C.P (K.D) No:140/2023

SITE APPROVAL ISSUED

TECHNICAL APPROVAL

ROC No:SWP/BPA/0013115/2023, DATE:06.10.2023

BUILDING PLAN NUMBERED AS B.P/D.D.T.C.P (K.D)No:94/2023

TECHNICAL APPROVAL ISSUED

Power Details

S.No.	Machineries Name	H.P.	Nos.	TOTAL H.P.
1	EOT Crane	10.00	1	10.00
2	Single Head Polishing	20.00	1	20.00
3	5 Wire Machine	30.00	1	30.00
4	Single Wire Machine	20.00	1	20.00
5	ETP Plant	4	1	4.00
6	Lighting Road			1.00
	Total Power In H.P.			85.00
	No. of Workers			**10** Nos.

All Dimensions Are in Meter

Area Details

Particulars	Area in Sq.m
Total Area of the Site	6900.00
Document Area	6900.00
Super Imposed Plot Area	6872.78

Particulars	Floor Area in m²	FSI Area in m²
Area of the Pro. Construction - Polishing Shed - Block-1	735.42	735.42
Area of the Pro. Construction - Office Room - Block-2	23.72	23.72
Area of the Pro. Construction - Toilet - Block-3	41.77	41.77
Total Construction Area	800.91	800.91
Floor Space Index (FSI)	-	0.117
Plot Coverage (PC)		11.65%

Parking Requirements

Description	Stall Size	Provided
Two Wheeler Parking	1.00 x 1.80	20
Cycle Parking	1.00 x 1.80	20
Car Parking	2.50 x 5.00	3
Lorry Parking Stalls	3.75 x 10.00	3

Recreational Open Space Area - 707.75Sq.m² ---- 10.29%

Applicant

S Radhika.

Engineer

Er. R. KEERTHANA, B.E.,
Registered Engineer, RE-GR-II-16/20(DTCP)
Registered Structural Engineer, SE-GR-II-22/20(DTCP)
50/4, ANR Complex, Taluk Office Road, Hosur
Cell:9994920701,9894154304

Er. J. PARVESH, B.Tech., M.Tech. (Structural)
Structural Engineer Grade - I (HNTDA)
(SE-GR-I, 02/2019; Valid up to 09.04.2024)
Mobile: 9655223333 / 9790080750

THE LANDLENS SUITE

Eight ways to know a piece of land before you pay for it.

This report covers one part of the picture. These cover the rest, drawn from the same government records, for any property in Tamil Nadu.

LandLens One
Ask anything about a property and get an answer grounded in live government records, with the sources shown.
/landlens/one

Verify My Land
Every record check run on one property and returned as a single report.
/landlens/verify-my-land

Legal Opinion
An advocate's written opinion on the title, built on the records we pull for it.
/landlens

One Map
Every layer on one map: the parcel, its boundary, zoning, water bodies and what sits around it.
/landlens/one/map

PriceMap
What land actually changed hands for around this plot, taken from the registered deeds.
/landlens/pricemap

Build Scope
What you are allowed to build here: floor space, height, coverage and setbacks.
/landlens/build-scope

Property Tracker
Watch a property and hear about it when something new is registered against it.
/landlens/property-tracker

Deal Room
Run the transaction in one place: documents, stamping, signatures and the parties.
/landlens/deal-room

FREE TOOLS · NO ACCOUNT NEEDED

Twenty-four checks you can run yourself, at no cost.

Records and verification

The registers themselves, read for you.

- Encumbrance Certificate
- Patta and Chitta
- Field Measurement Sketch
- EC Analyzer
- Bank charge check
- Court case search
- Seller background check
- Approval check by survey

Value and duty

What it is worth and what it costs to register.

- Guideline value by street
- Guideline value by survey
- Stamp duty and registration fees
- Capital gains
- Floor space index
- Area unit converter

Zoning and land use

What the plan says can happen on this land.

- Land use zone finder
- CMDA land use check
- Coastal regulation zone
- Master plan check
- Water bodies finder
- Airport height clearance

Registers and directories

Who holds it, and which office keeps the record.

- Find your registering office
- Temple property check
- Waqf property check
- RERA register

Every free tool
/tools

Services we run for you
/services

The LandLens suite
/landlens/one

Verified RealEstate™

Every claim in this document traces back to a government record.

- Legal opinions, due diligence and title verification
- Building plan, layout and sub-division approvals
- Completion and occupancy certificates, regularisation
- Escrow, negotiation and NRI property management
- Land survey, soil testing, architecture and construction

Verified RealEstate
3/350/2 Mettukuppam,
OMR Thoraipakkam,
Chennai 600 097, India
hello@verified.realestate
+91 9996 12 9996

Prepared from the registers named on the page each finding sits on. Where a register could not be read, this document says so in its place rather than leaving the gap to be read as a clean result.