
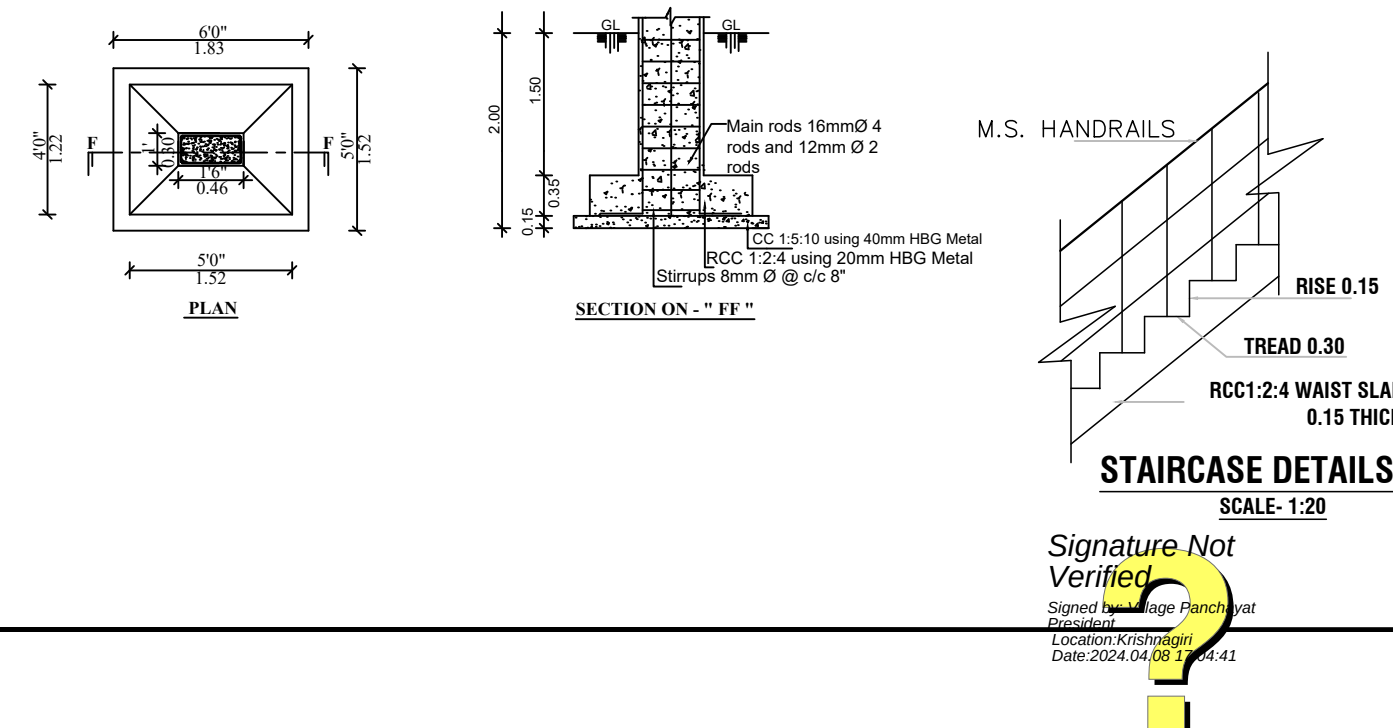
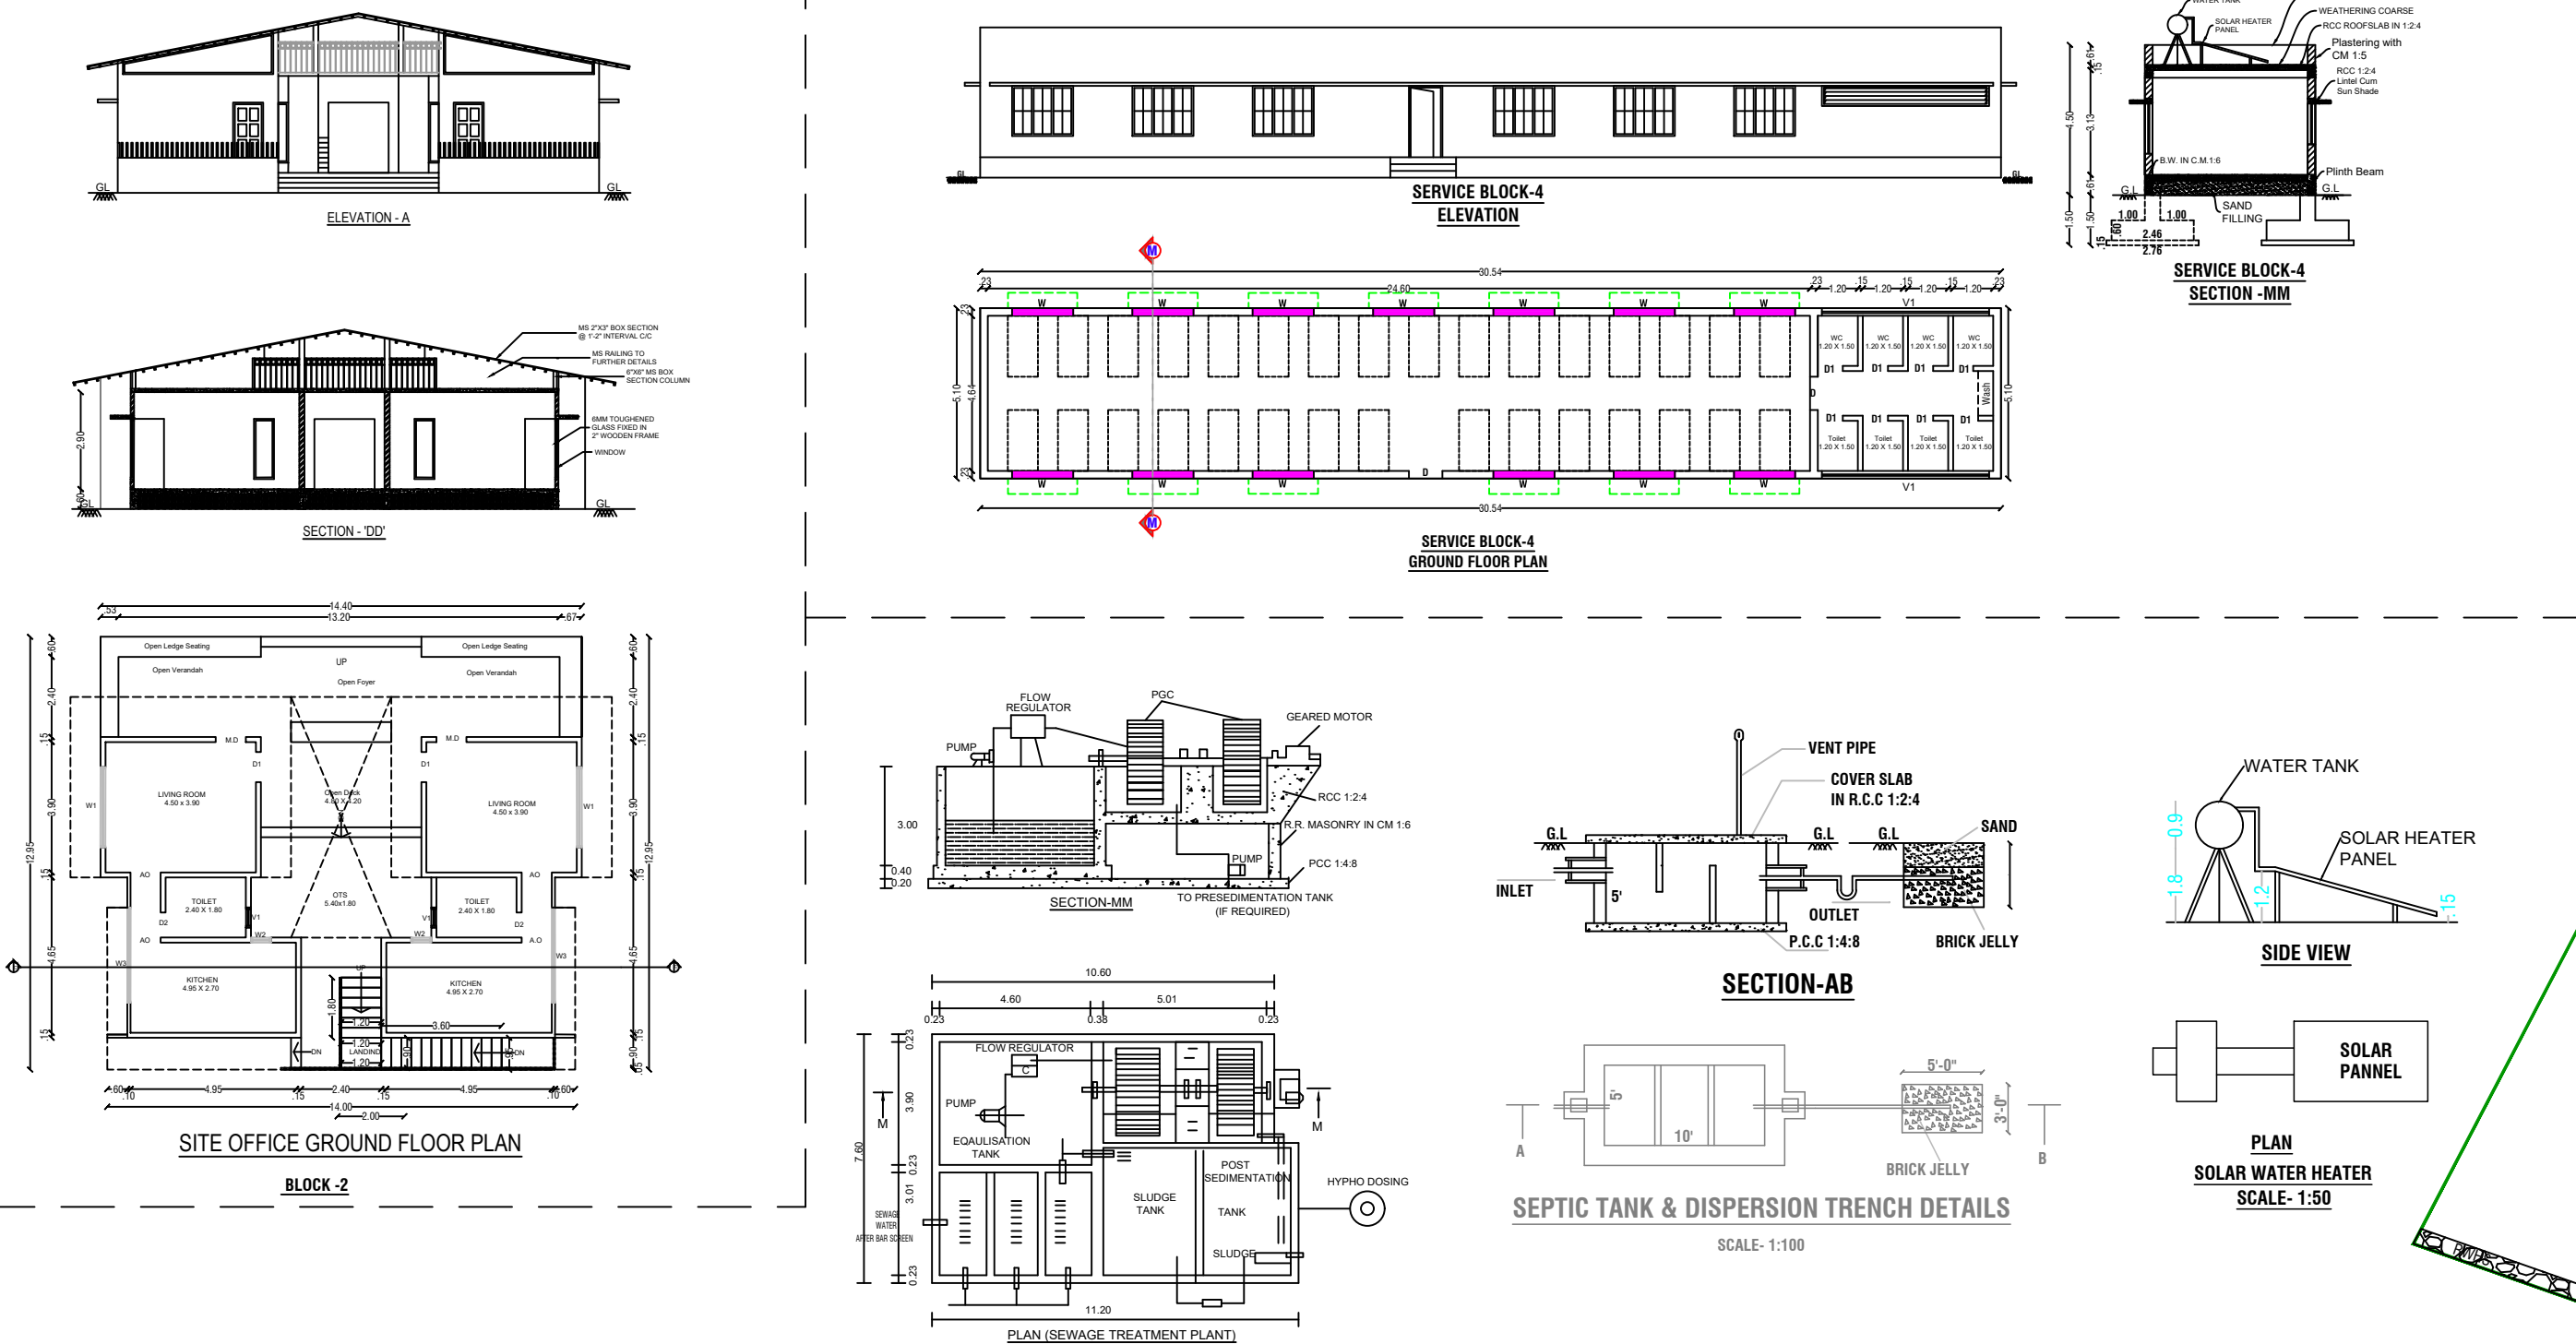
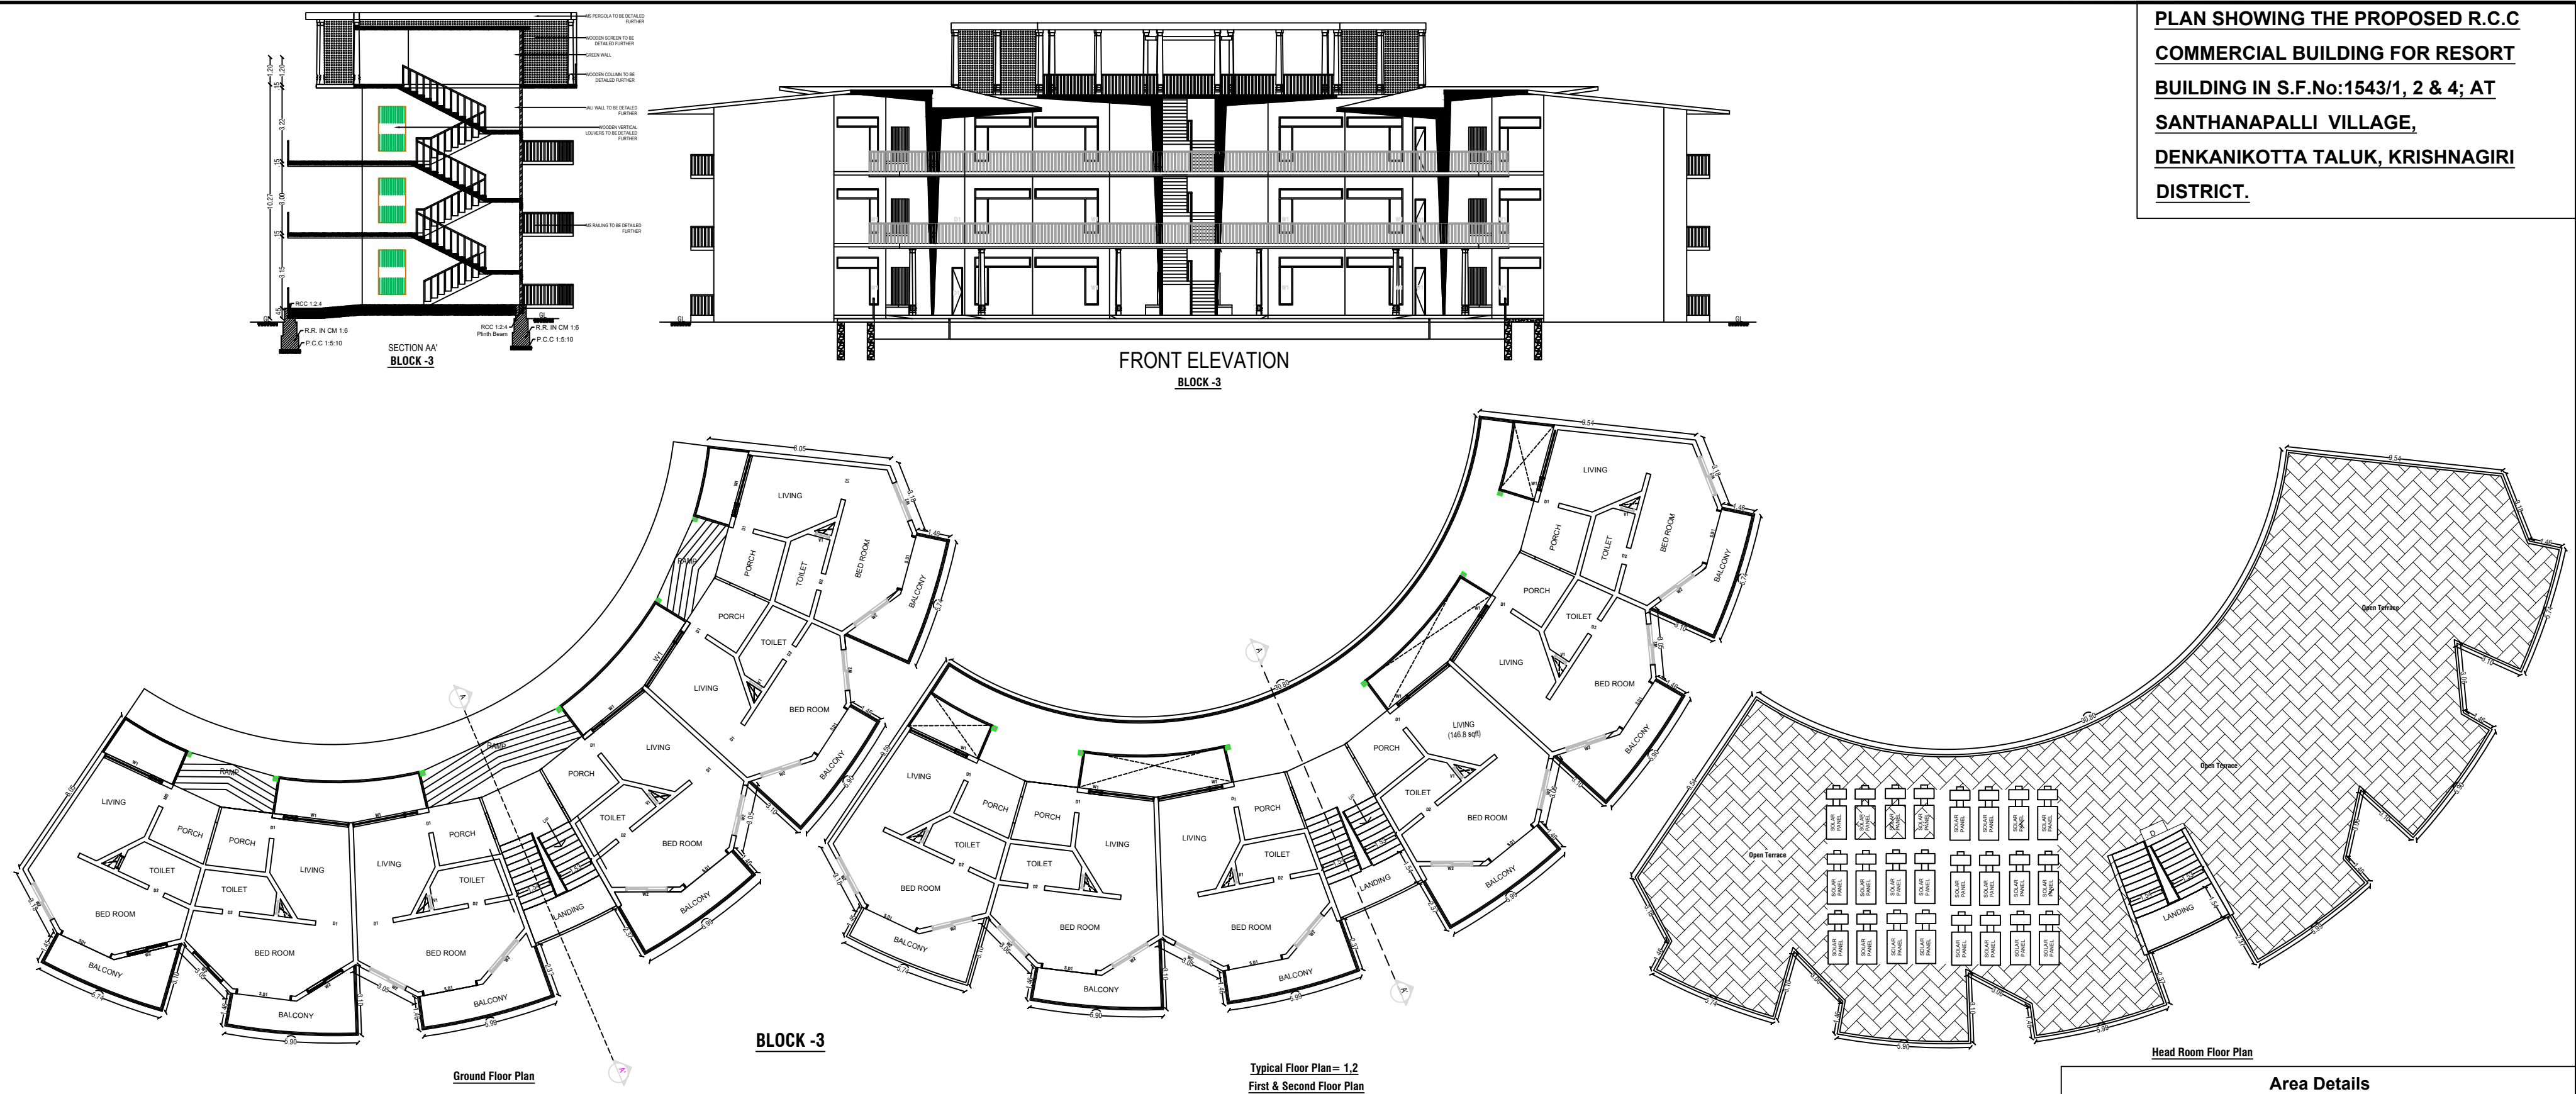


PLAN SHOWING THE PROPOSED R.C.C
COMMERCIAL BUILDING FOR RESORT
BUILDING IN S.F.No:1543/1, 2 & 4; AT
SANTHANAPALLI VILLAGE,
DENKANIKOTTA TALUK, KRISHNAGIRI
DISTRICT.

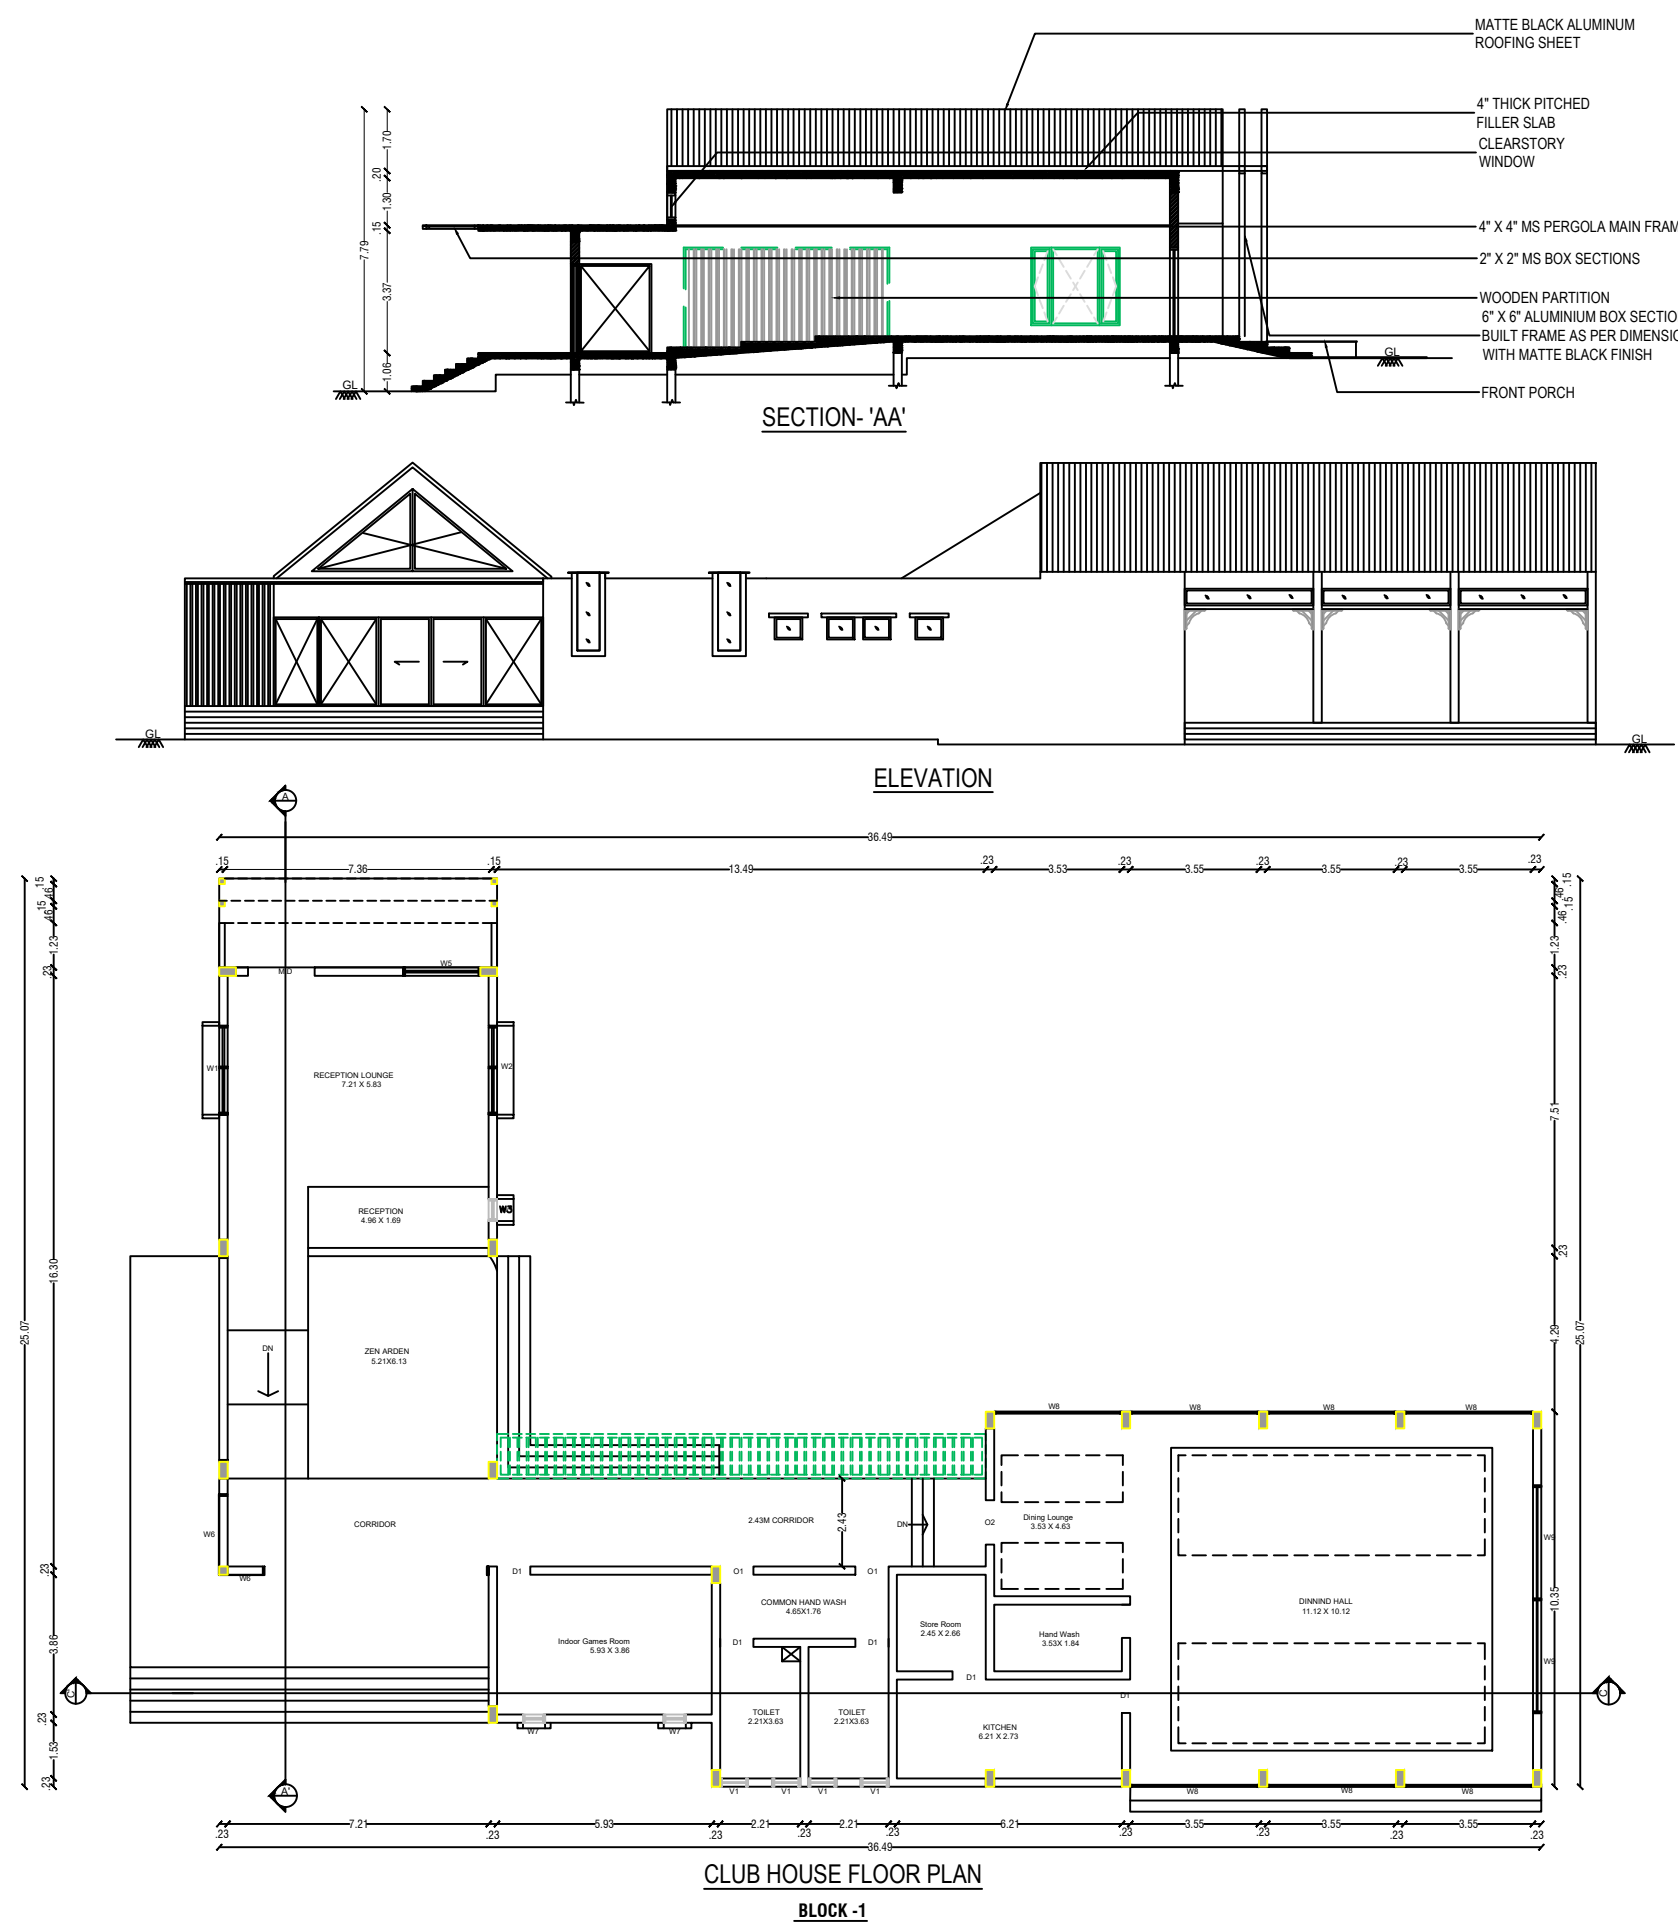

SITE APPROVAL

ROC No:SWP/BPA/ /2023 DATE:


SITE BOUNDARY EAR MARKED AS 'A' TO 'D' AND
NUMBERED AS L.P/D.D.T.C.P (K.D) No:

SITE APPROVAL ISSUED

TECHNICAL APPROVAL

ROC No:SWP/BPA/ /2023 DATE:

BUILDING PLAN NUMBERED AS B.P/D.D.T.C.P
(K.D)No: TECHNICAL APPROVAL ISSUED

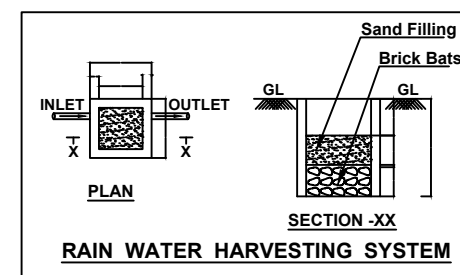

Area Details			
Particulars	Area in Sq.mt.		
Area of the Site As Per FMB	34250.00		
Area of the Site As Per Document	34250.00		
Area of the Site As Per Super imposed	34250.00		
Particulars	Area in Sq.mt.	Non FSI Area	FSI Area
Area of the Block-1 Ground Floor	458.17		458.17
Area of the Block-2 Ground Floor	166.89	21.61	145.28
Area of the Block-3 Ground Floor	634.29	1.38	633.10
Area of the Block-3 First Floor	634.48	37.32	597.16
Area of the Block-3 Second Floor	634.48	37.32	597.16
Area of the Block-3 Head Room	17.77	17.77	-
Area of the Block-4 Ground Floor	155.75	-	155.75
Area of the Guard Room	6.25	6.25	-
Total Area	2708.08	121.65	2586.62
Floor Space Index (F.S.I.)			0.35
Parking Requirements			
Description	Stall Size	Required	Provided
Car Parking	2.5 x 5.0	26 Nos	40 Nos
P.H. Car Parking	3.6 x 5.0	-	5 Nos
DA Two Wheeler Parking	1.0 x 1.8	2 Nos	10 Nos
Two Wheeler Parking	1.0 x 1.8	52 Nos	50 Nos
Schedule of Joineries			
DD	Double Door	3.00 X 2.13	
DD1	Double Door	2.20 X 2.13	
MD	Main Door	1.20 X 2.10	
D	Door	1.10 X 2.10	
D1	Door	1.00 X 2.10	
D2	Door	0.75 X 2.10	
MD	Main Door	2.70 X 2.10	
LD	Lift Door	1.00 X 2.10	
W	Window	3.50 X 1.80	
W1	Window	2.30 X 1.20	
W2	Window	2.10 X 1.60	
W3	Window	1.30 X 1.60	
W4	Window	1.00 X 1.80	
GW	Glazed Window	7.00 X 1.50	
GW1	Glass Window	11.3 X 3.00	
V	Ventilator	0.60 X 0.90	
Applicant		Engineer	
For Eco Farm Life Hospitality LLP		Er. J. PARVESH, B.Tech. M.Tech (Structural) Registered Engineer Grade - II (HYPDA) (RE-GR-II, 02/2019; Valid up to 01/04/2024) Mobile: 9855223333 / 9790000750	
Authorised Signatory		Er. J. PARVESH, B.Tech. M.Tech (Structural) Registered Engineer Grade - II (HYPDA) (RE-GR-II, 02/2019; Valid up to 01/04/2024) Mobile: 9855223333 / 9790000750	
		Er. A. Sudhakar, DCE, B.E. (Civil) Registered Construction Engineer Grade (CE) Reg. No: 06/2019-CE, Valid up to 24/04/2024 Mob: 9952426600	