




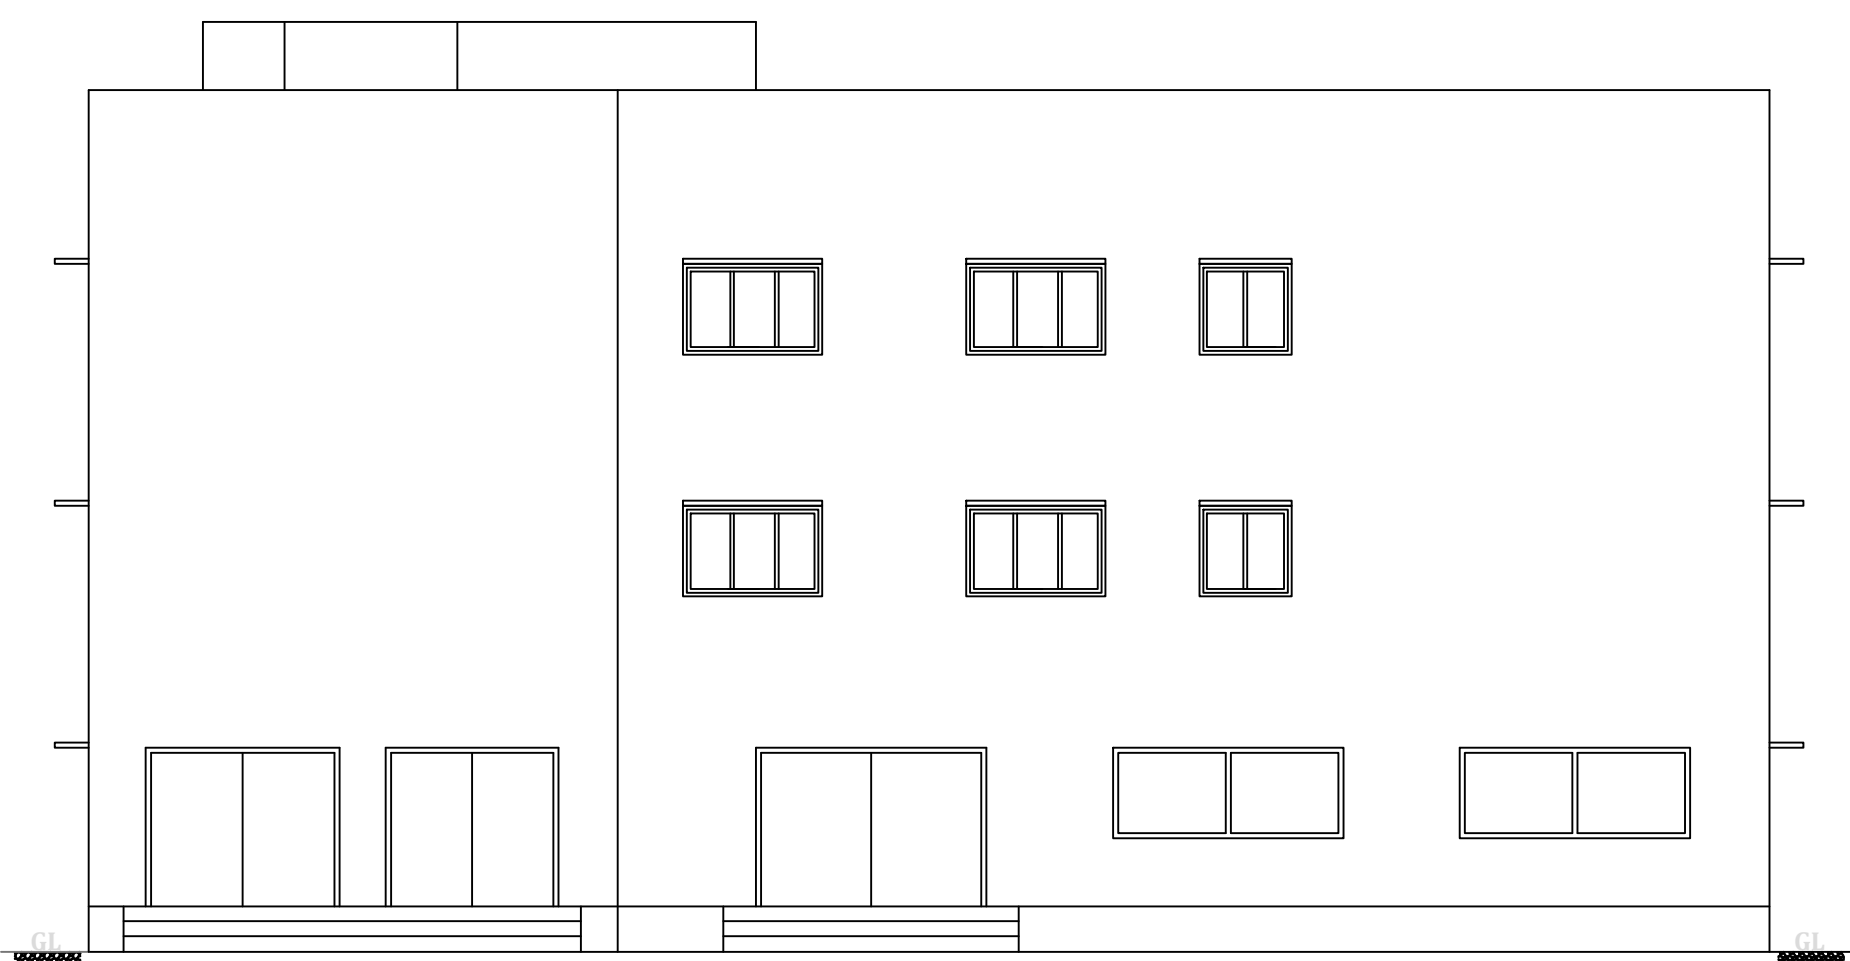


ELEVATION

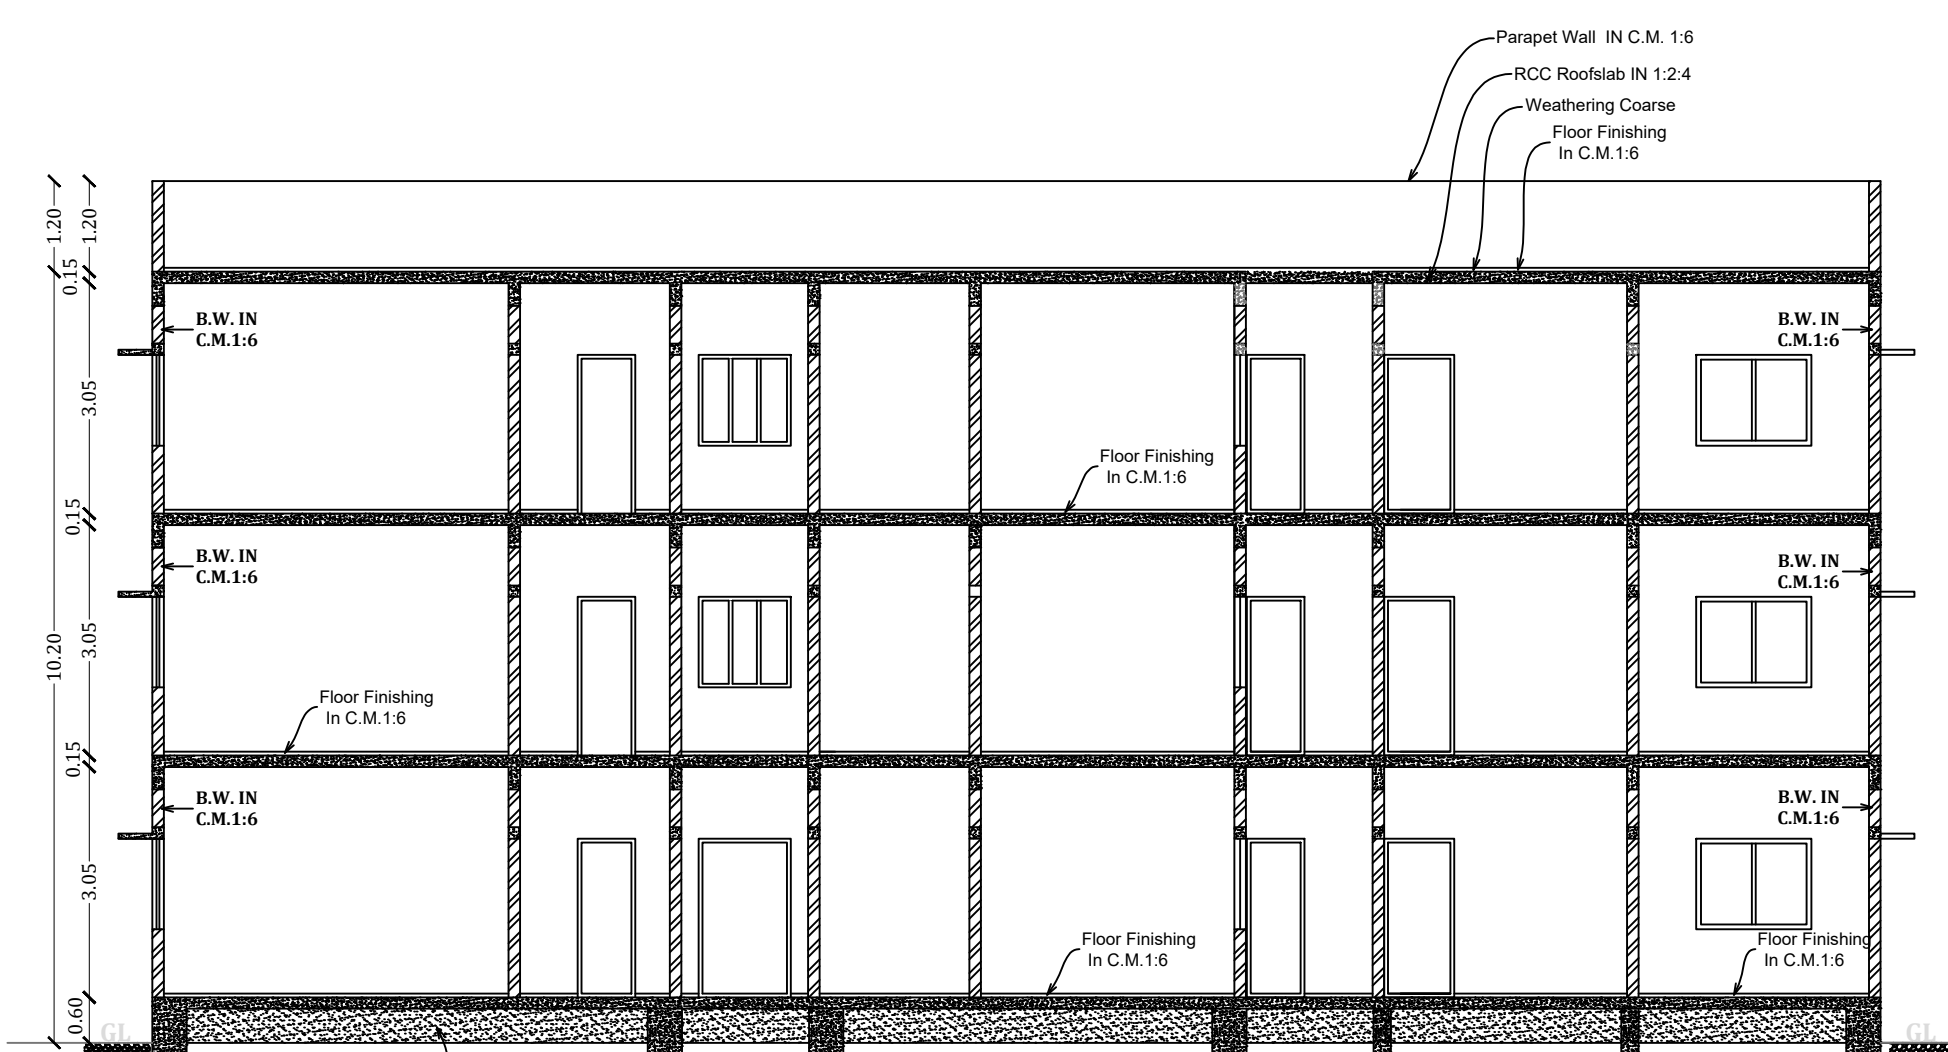


SECTION-AA

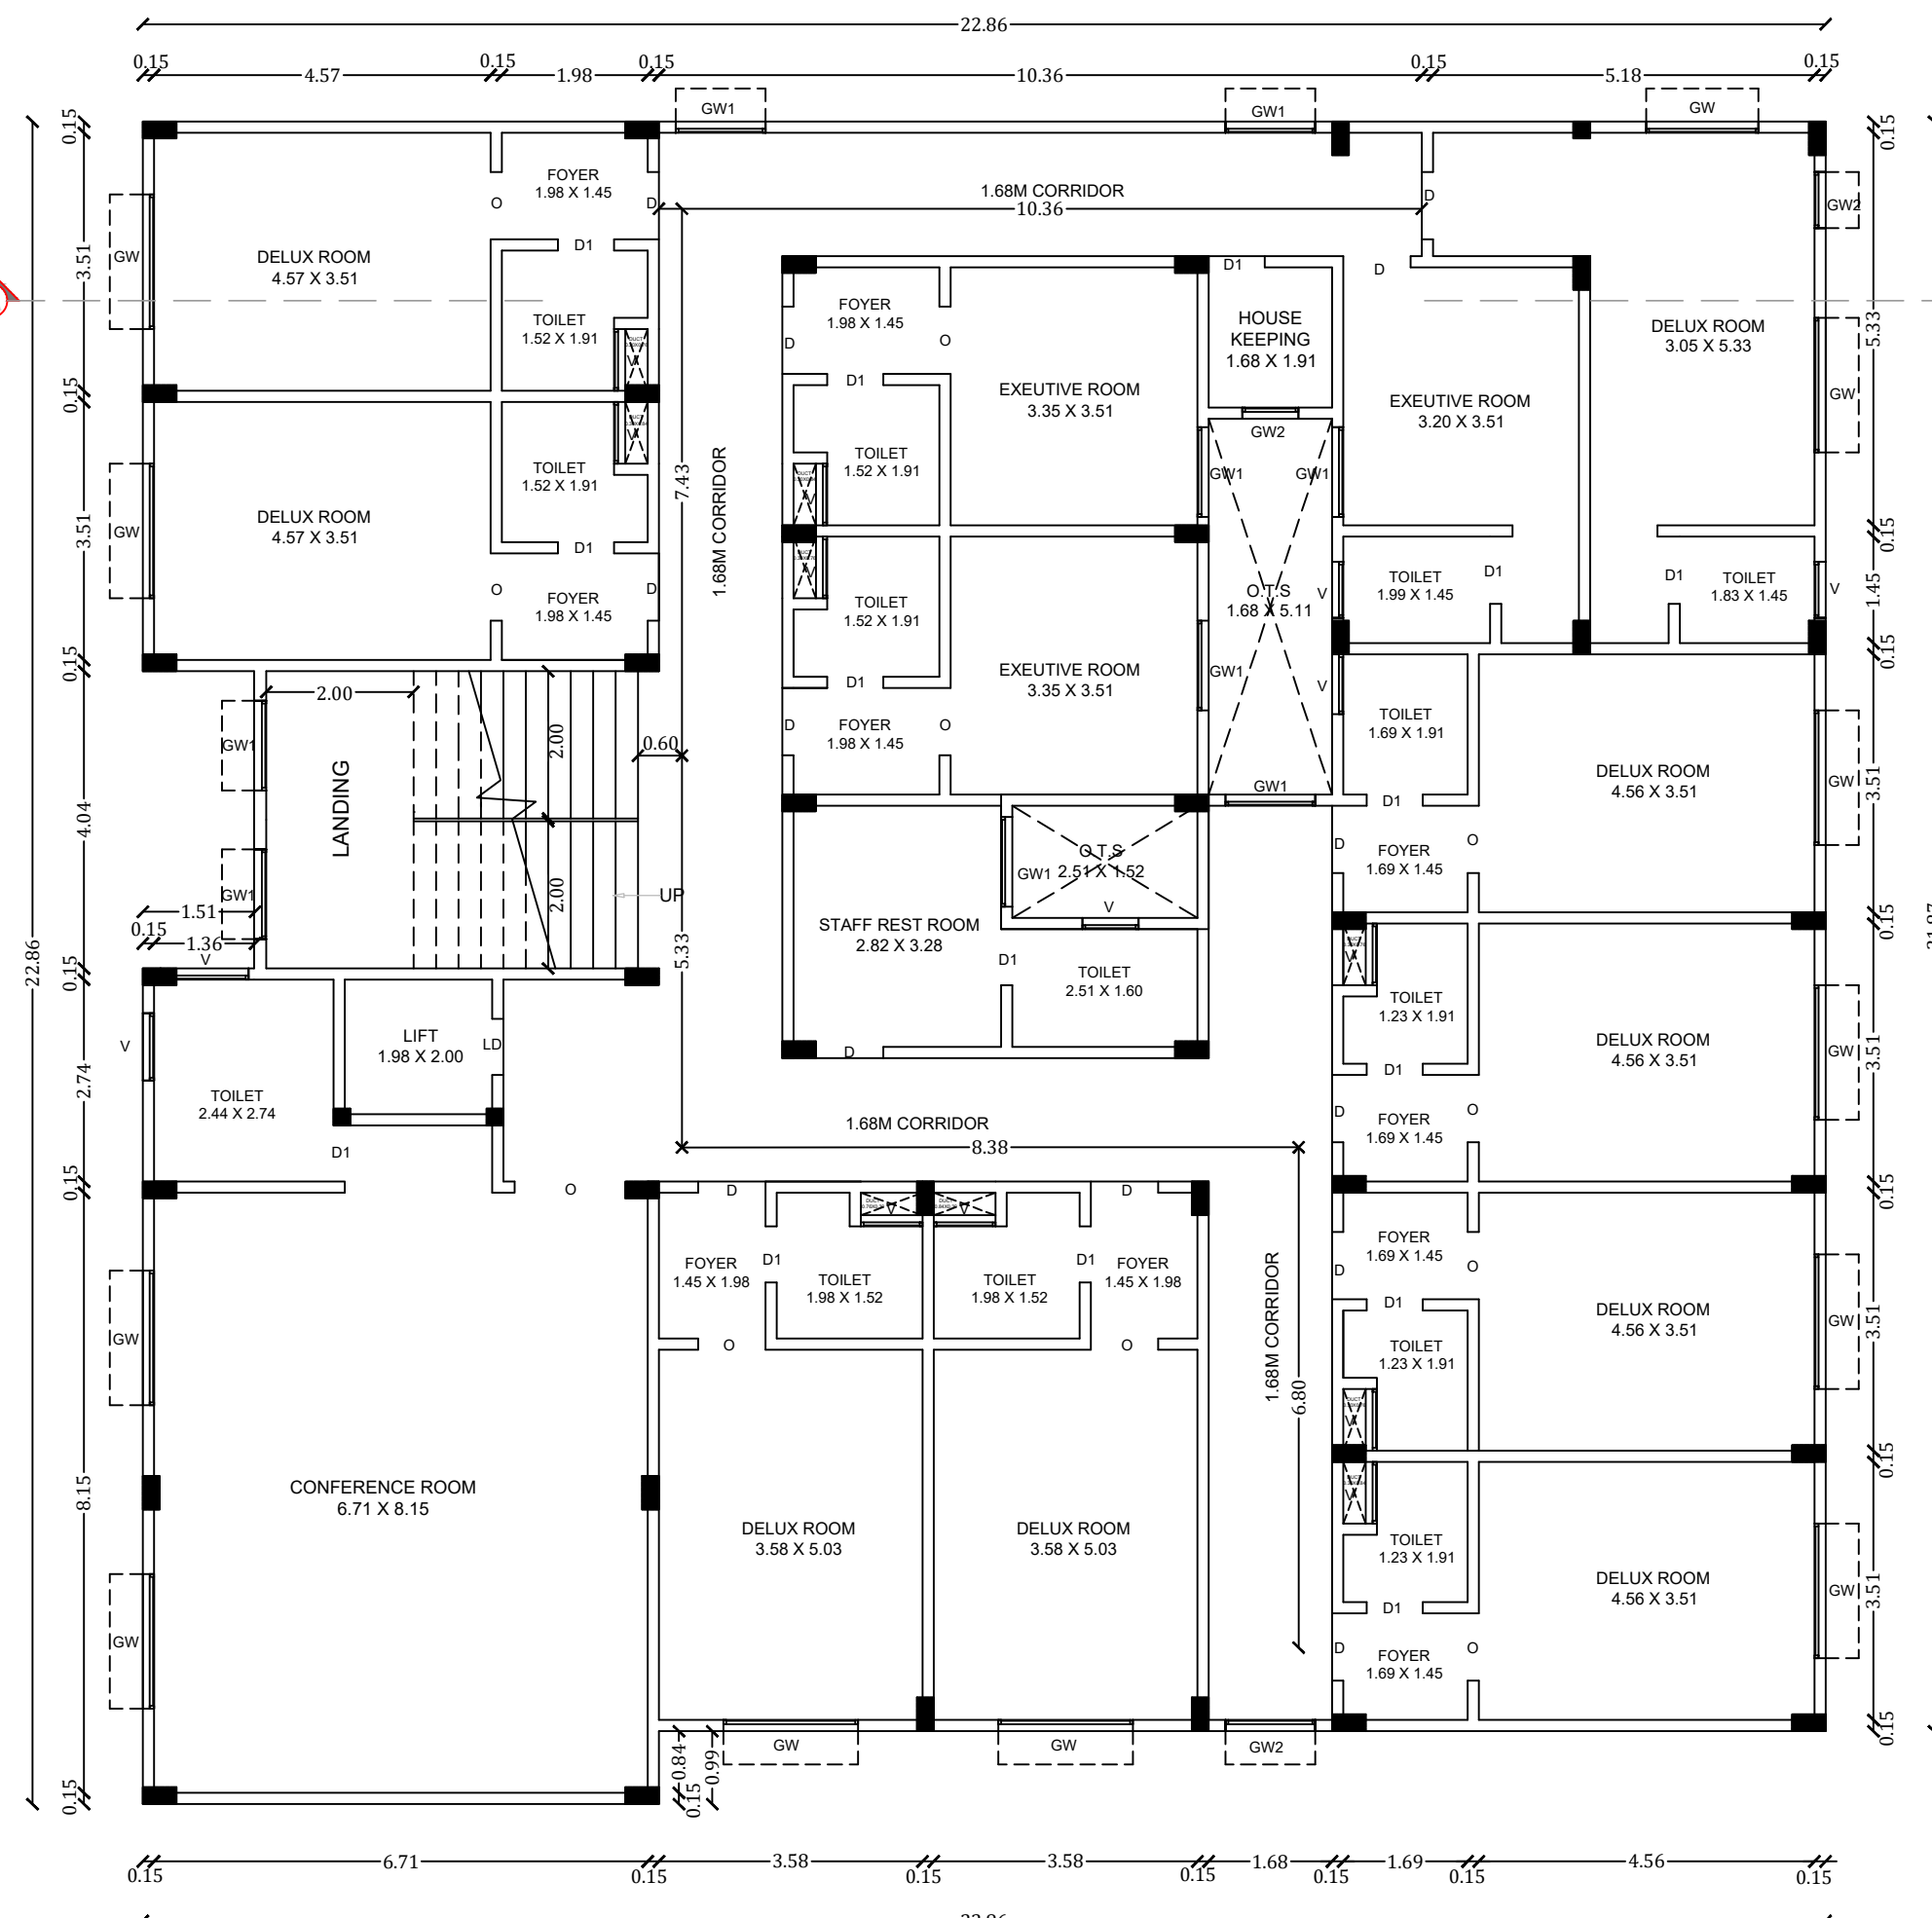


SECOND FLOOR PLAN

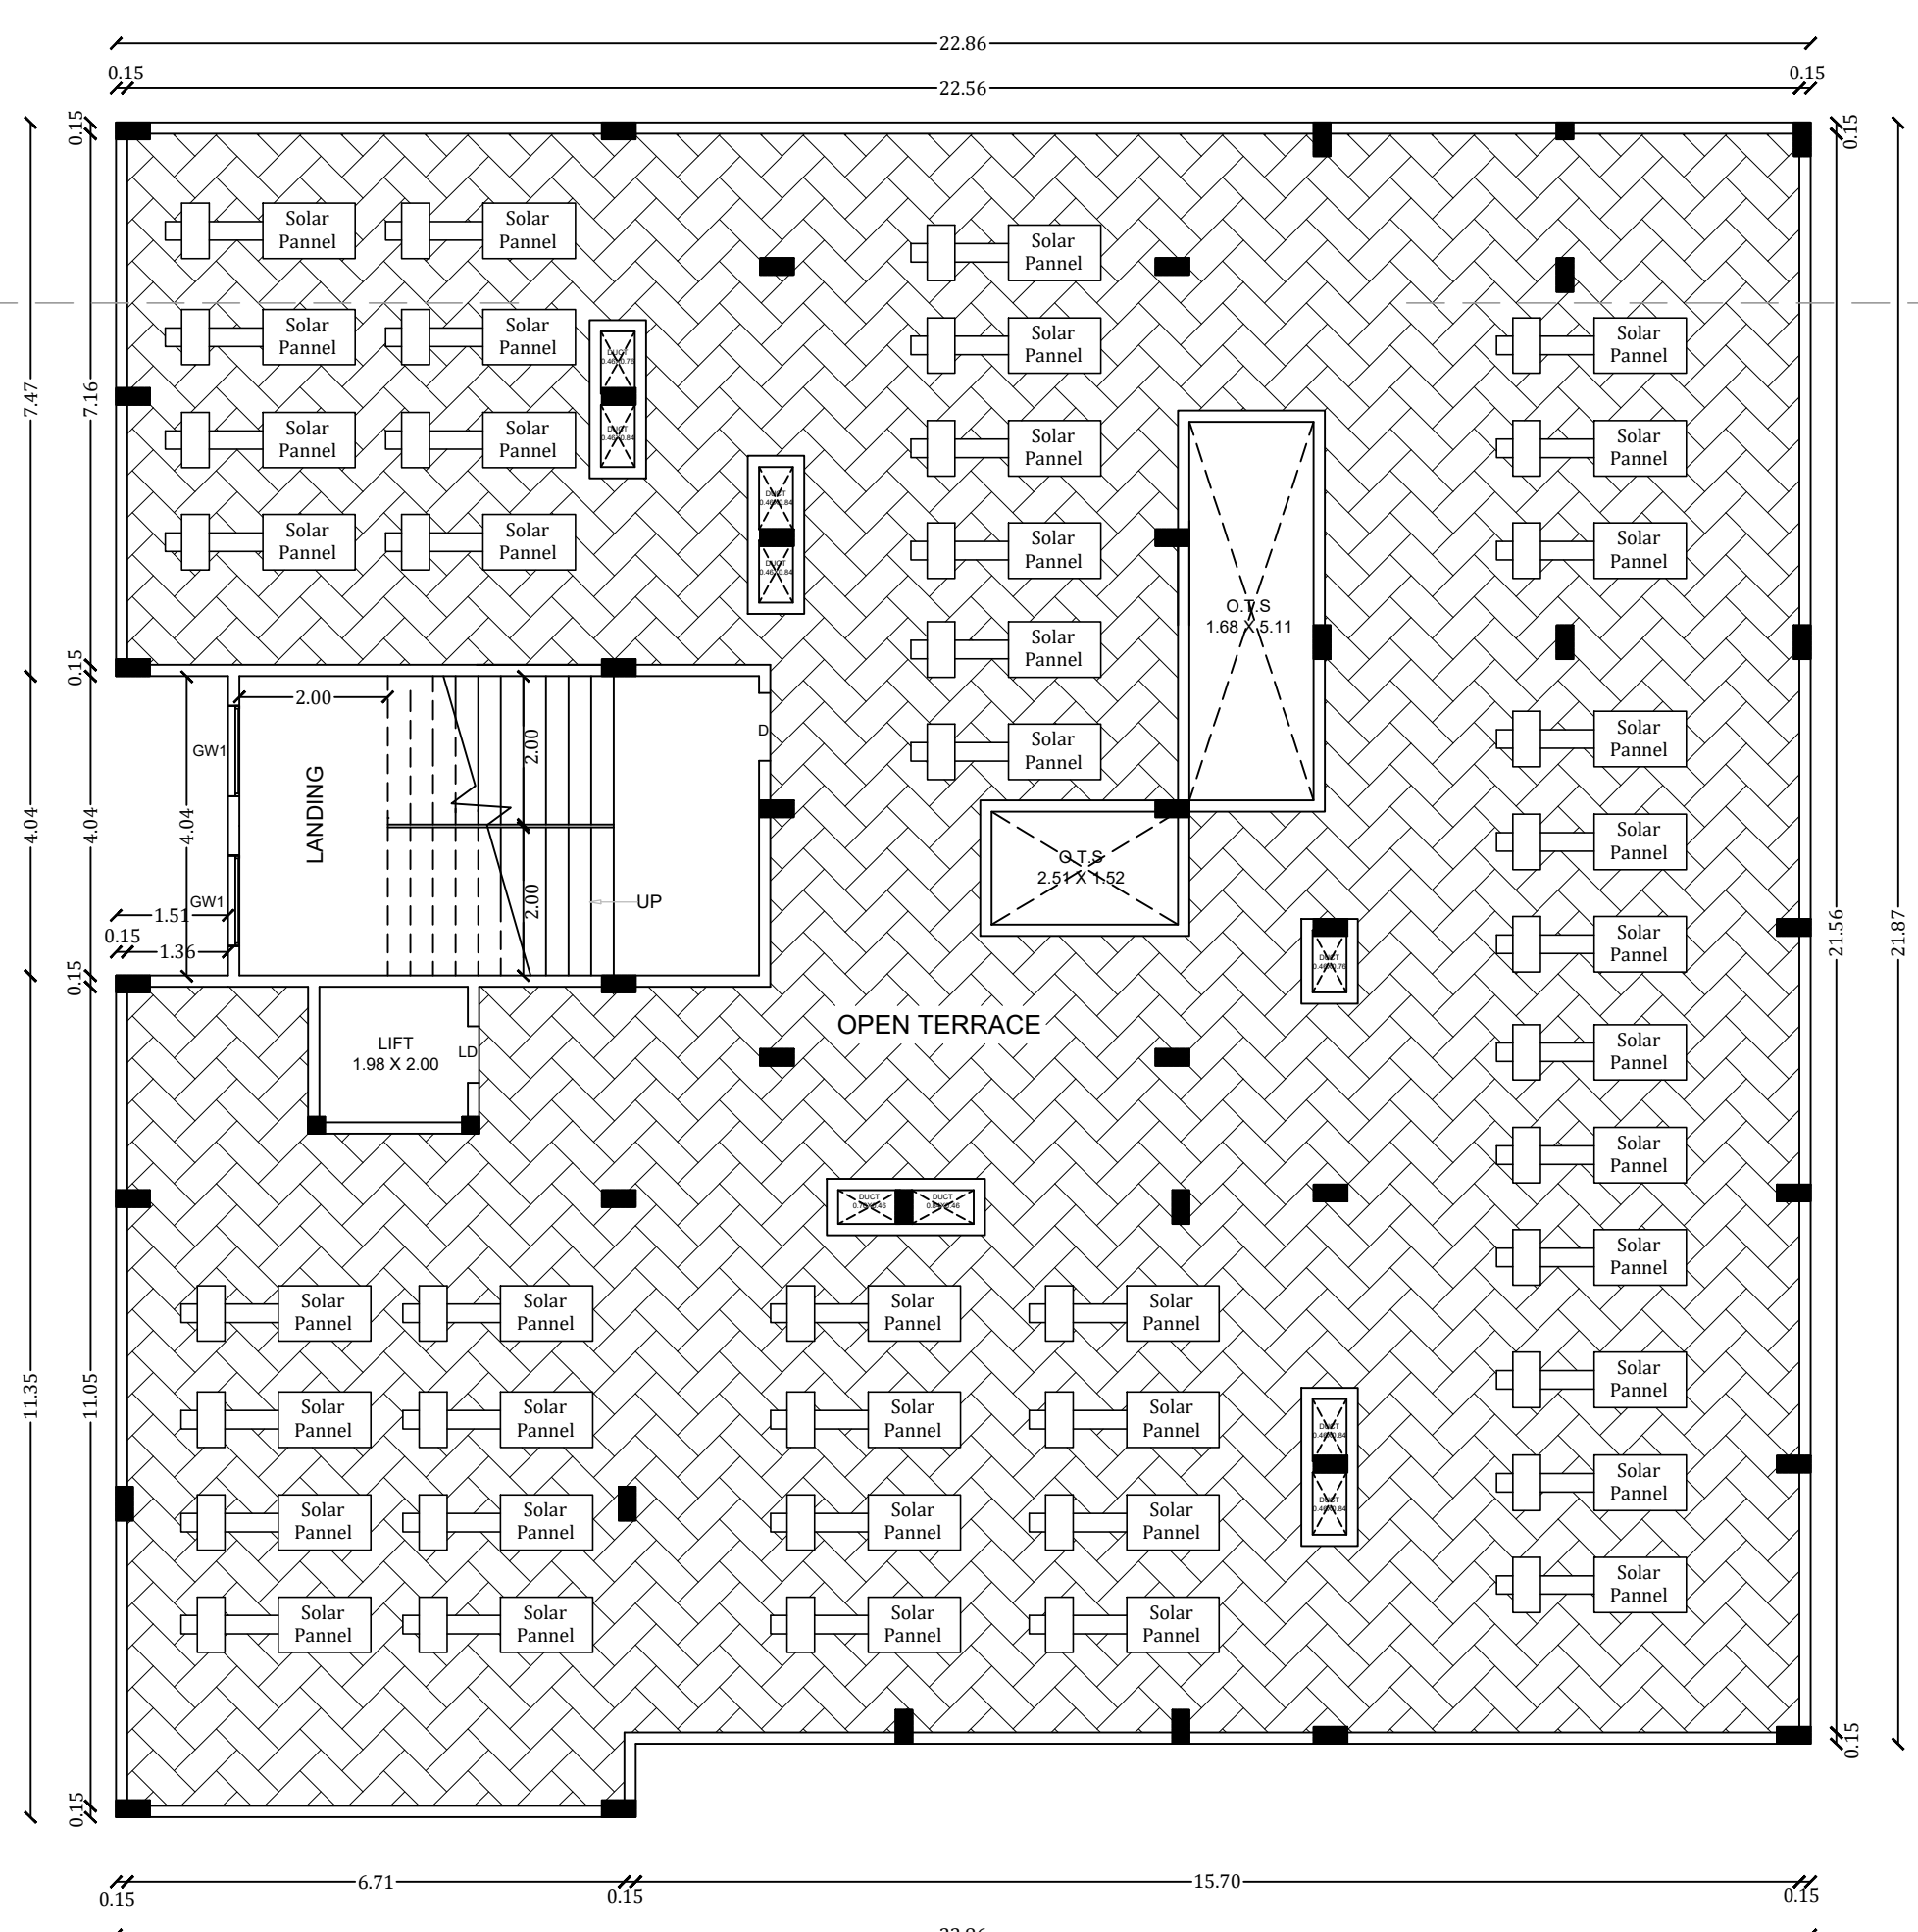


TERRACE FLOOR PLAN

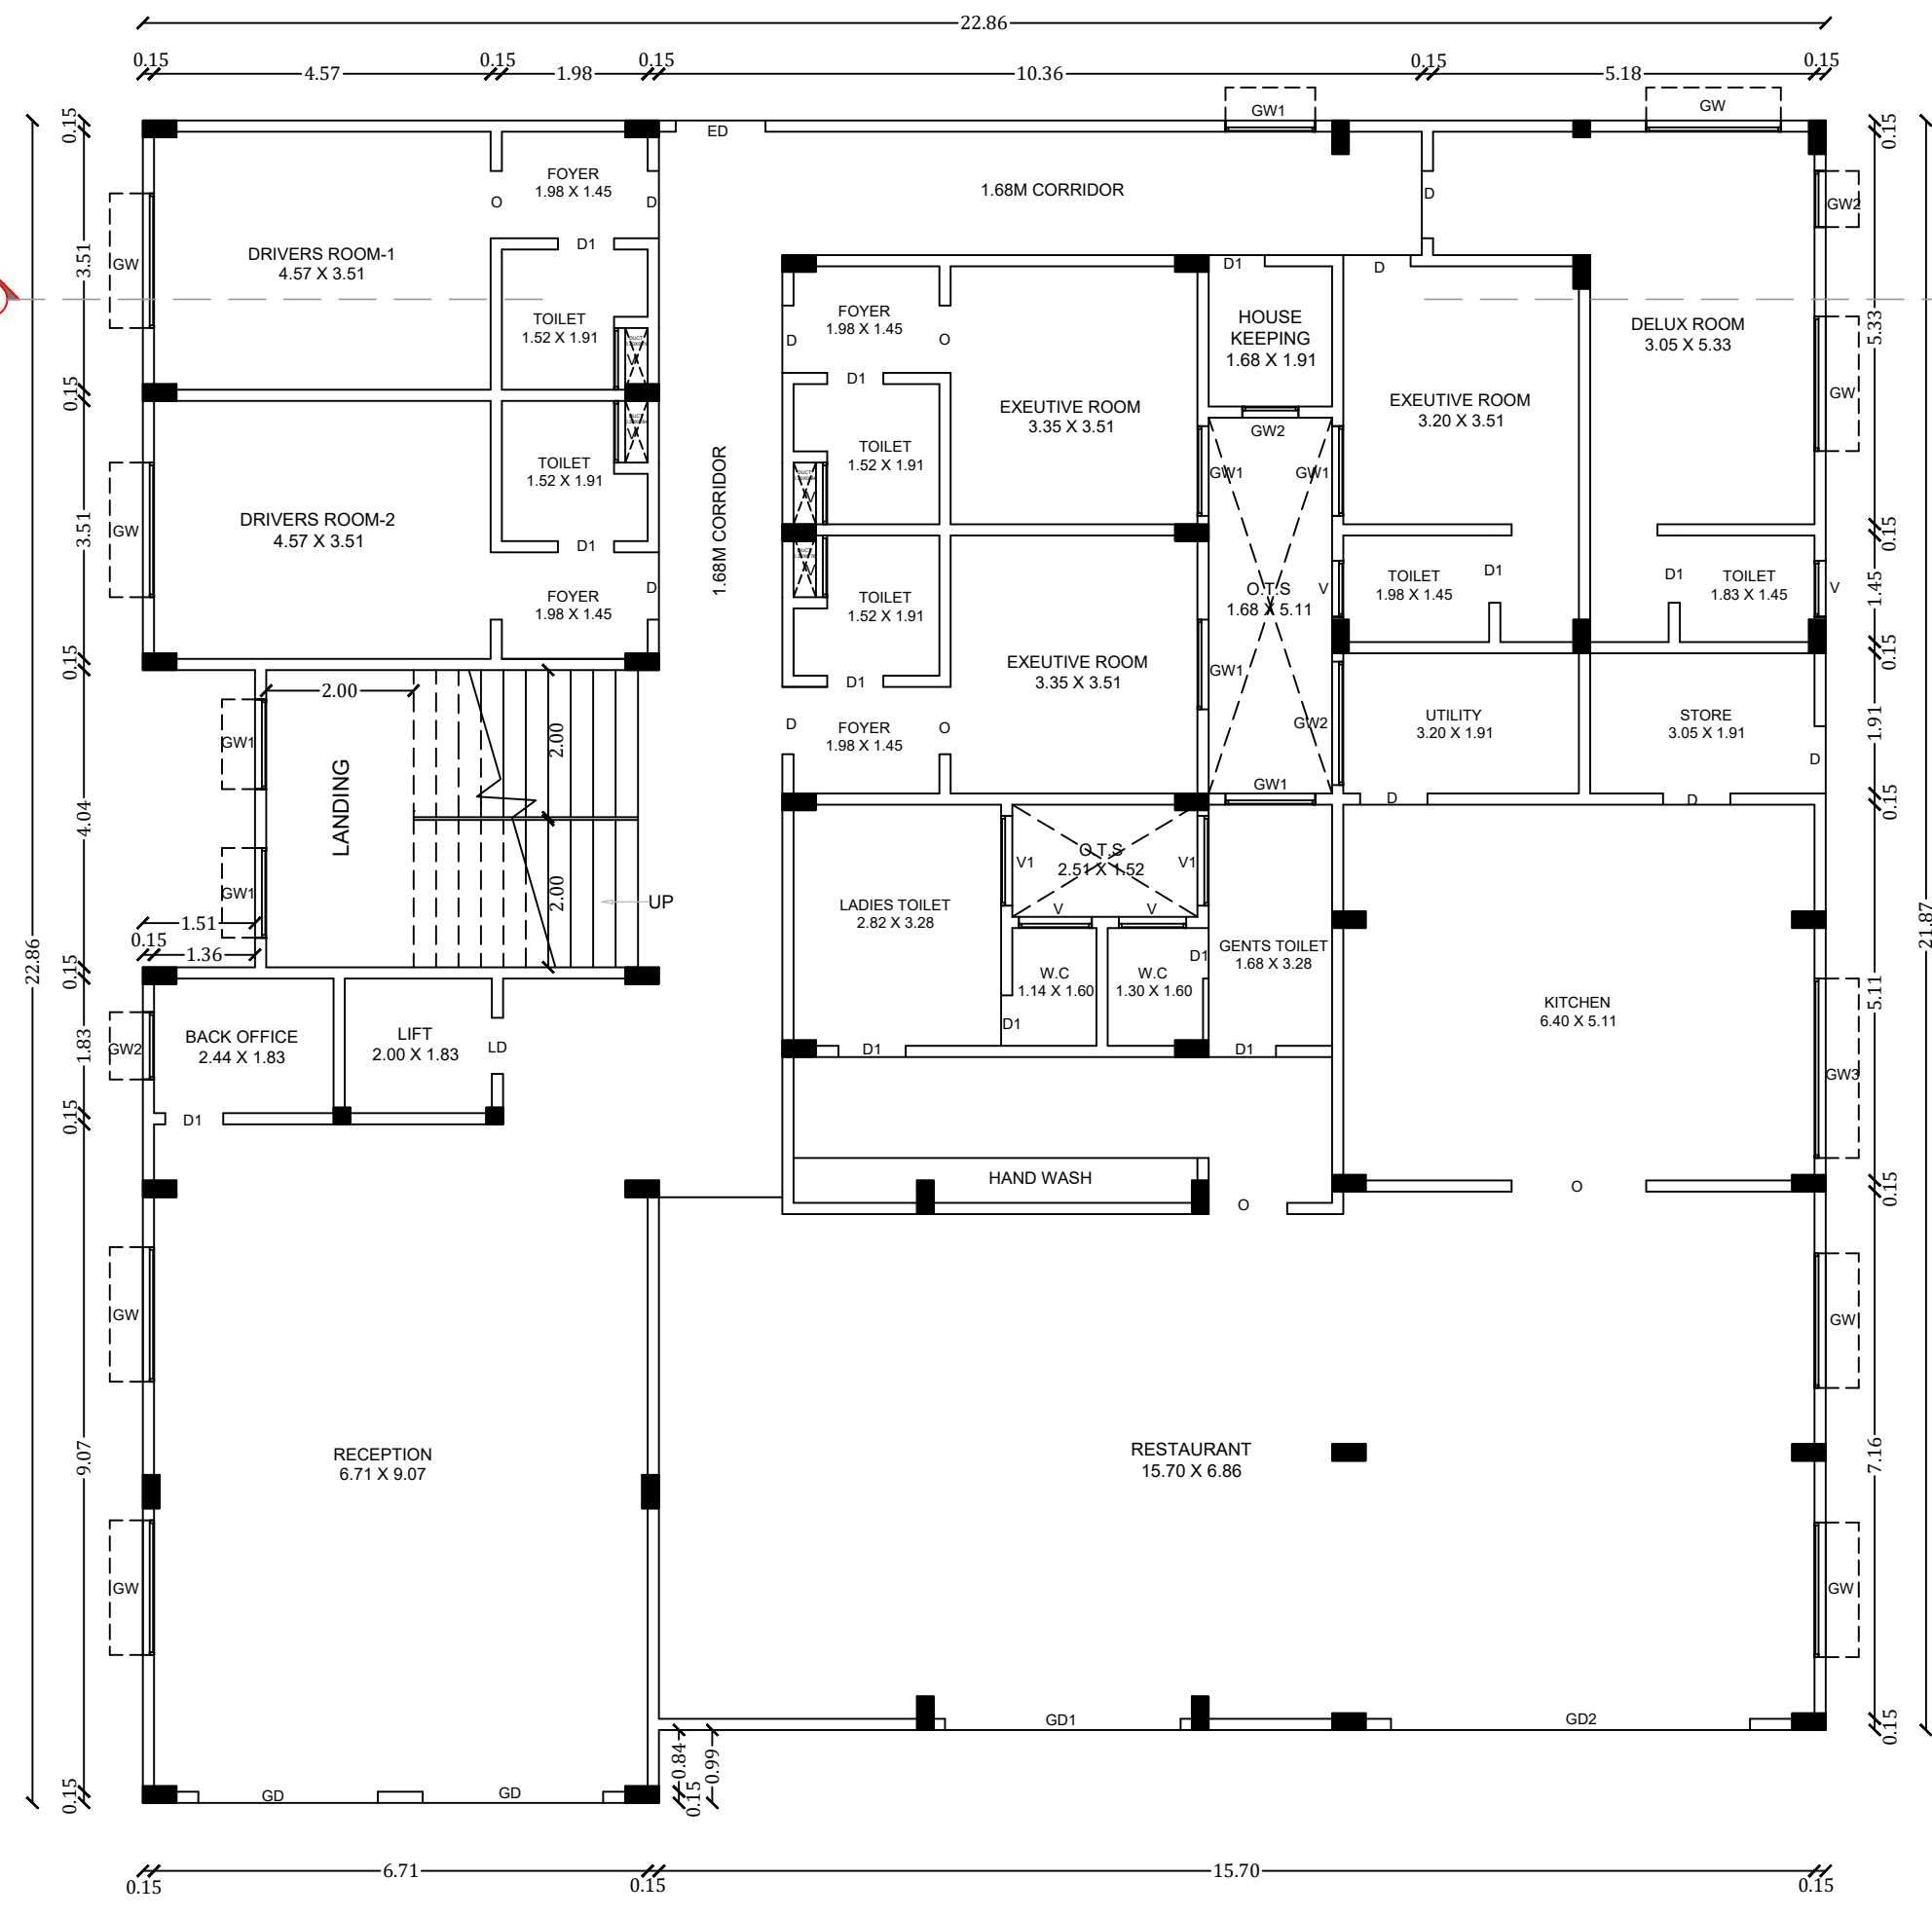

GROUND FLOOR PLAN


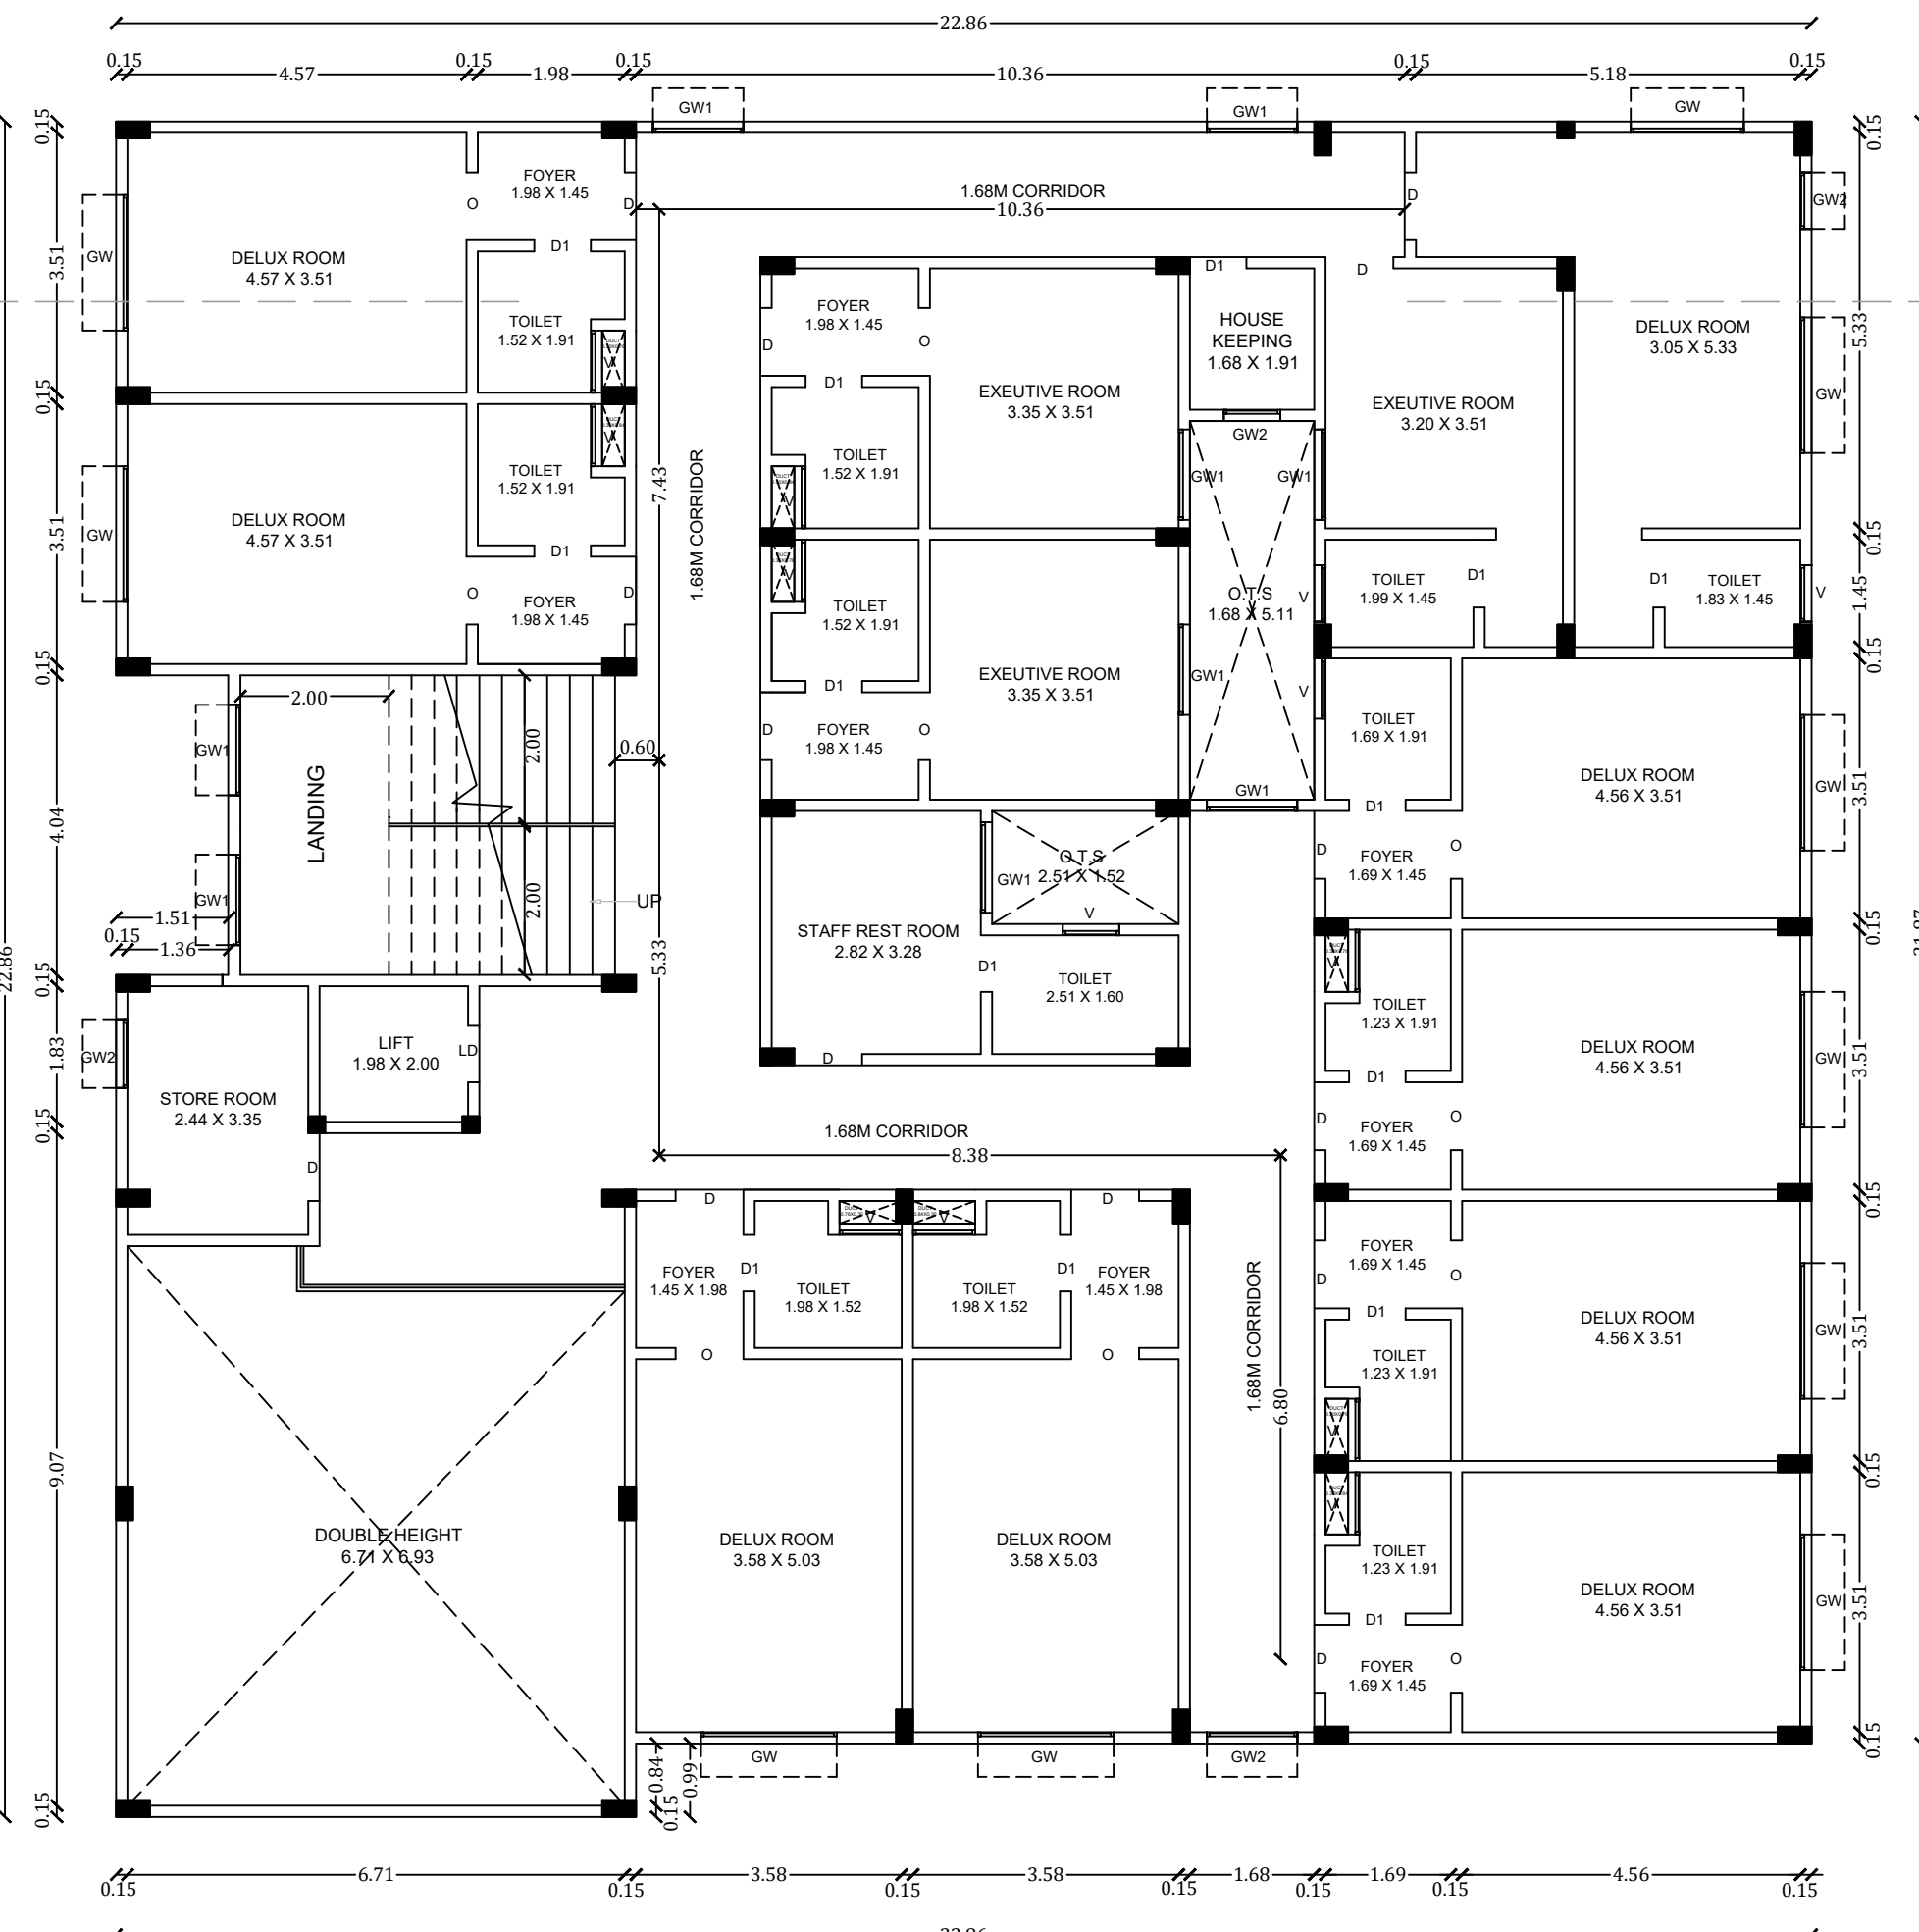


FIRST FLOOR PLAN

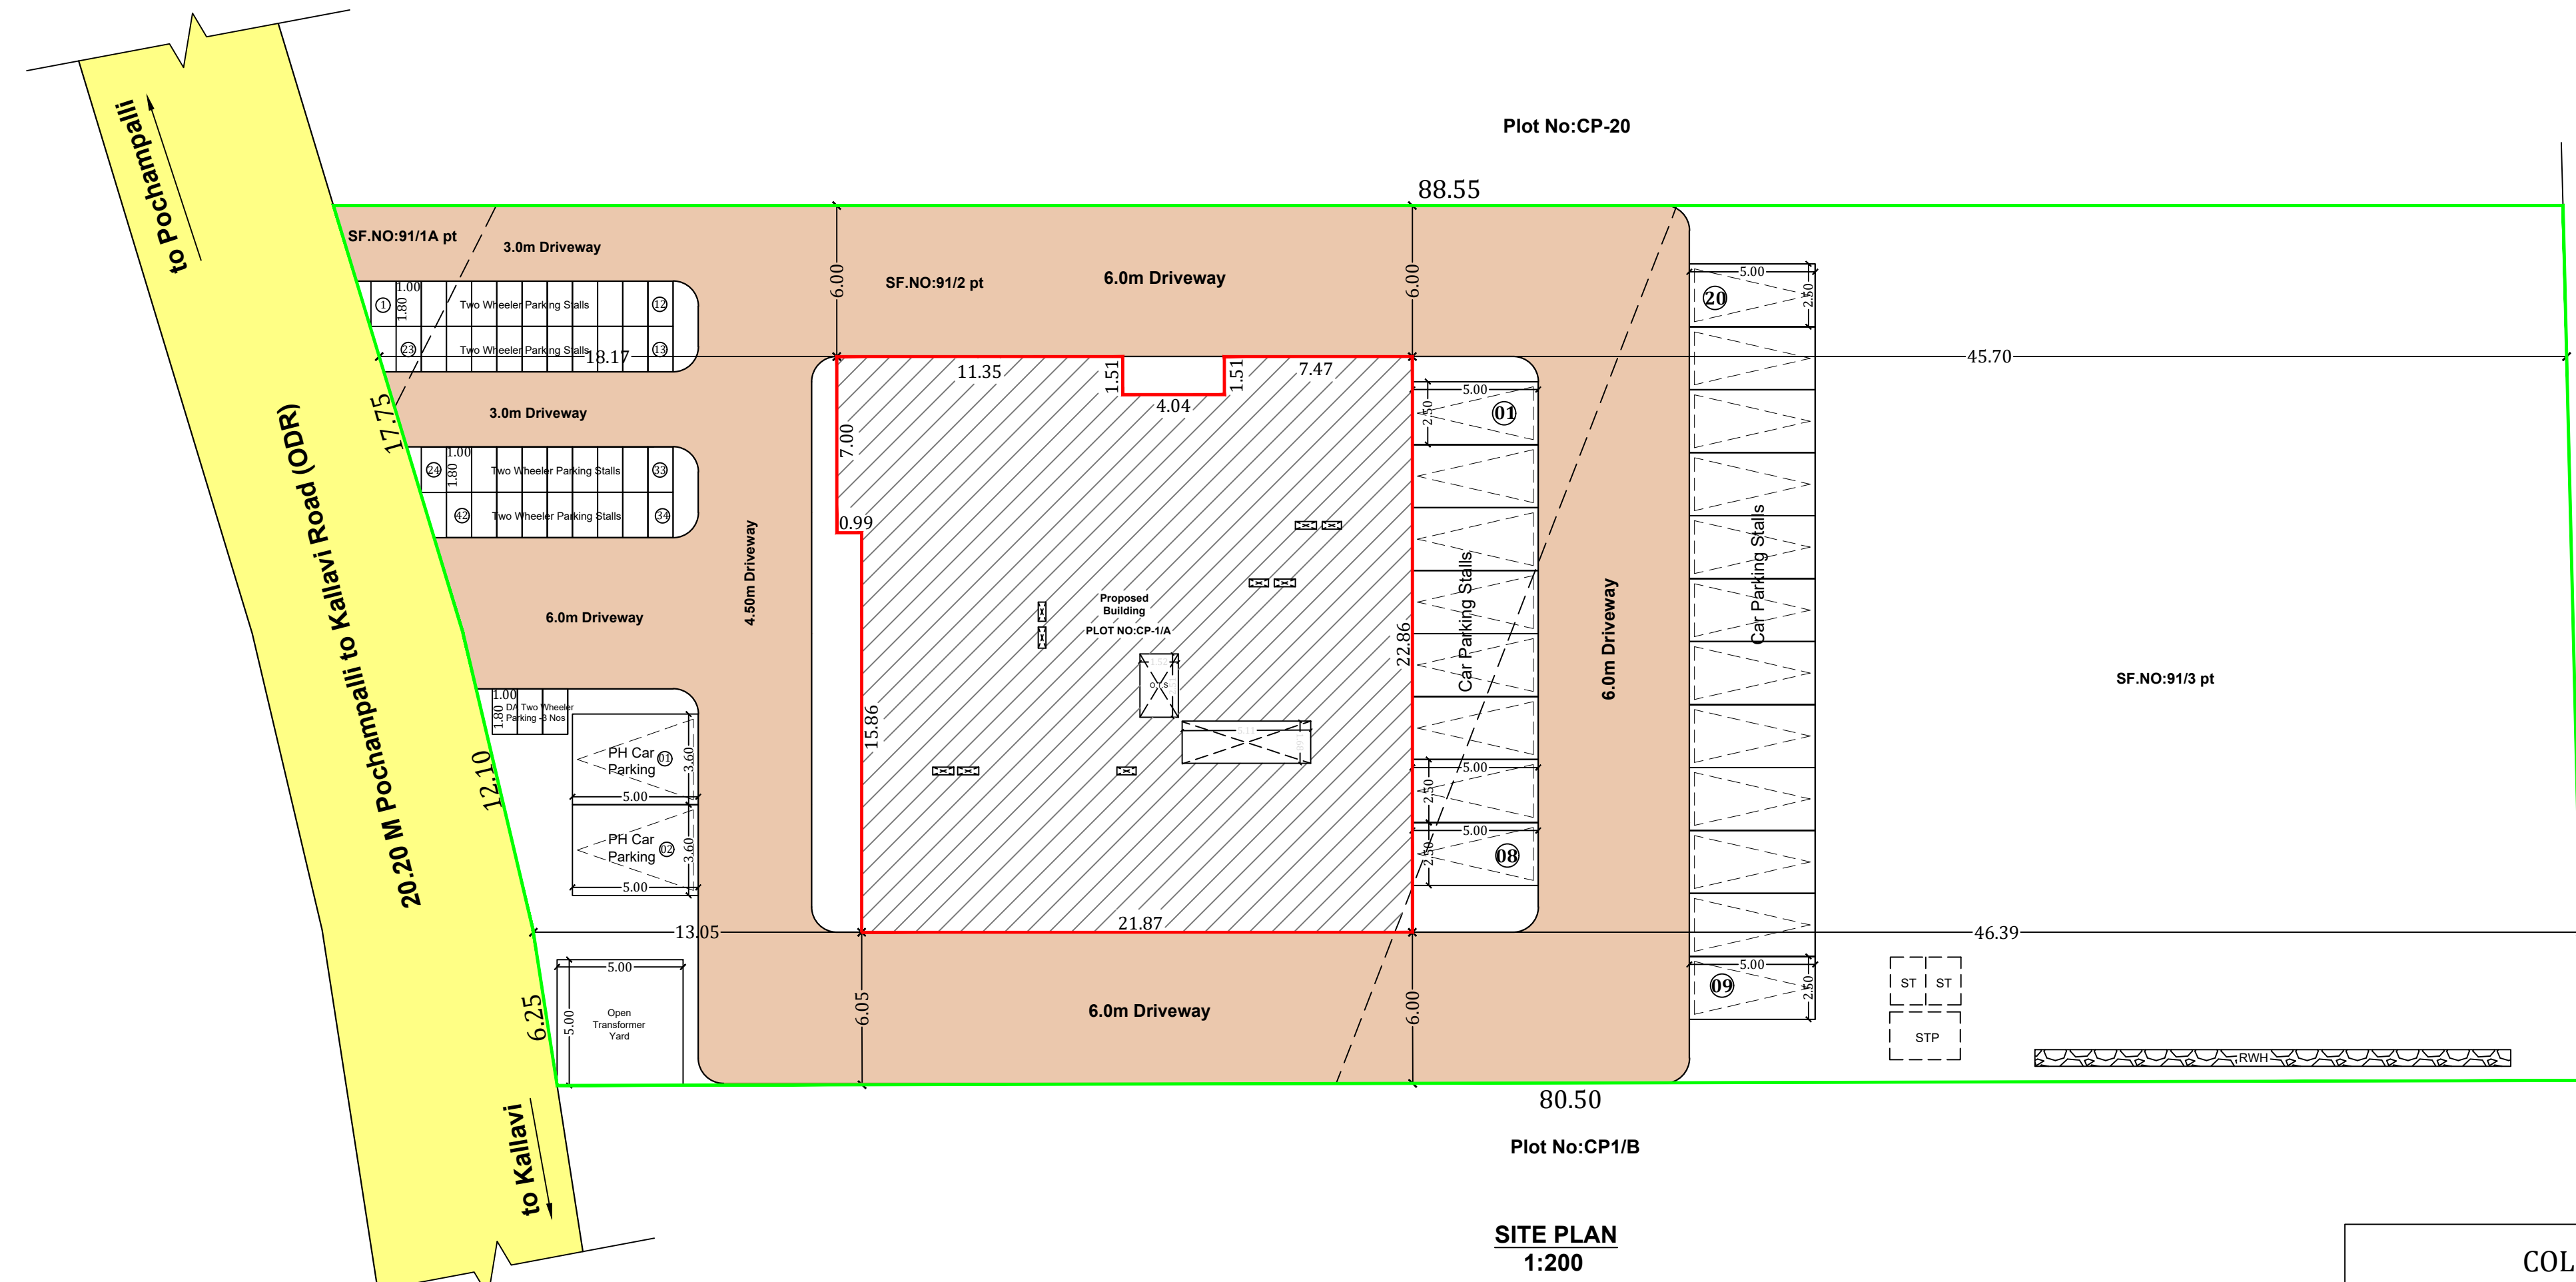

SITE PLAN
1:200

COLOR INDEX	
Site Boundry	
Proposed Building	
EXISTING ROAD	
DRIVEWAY	

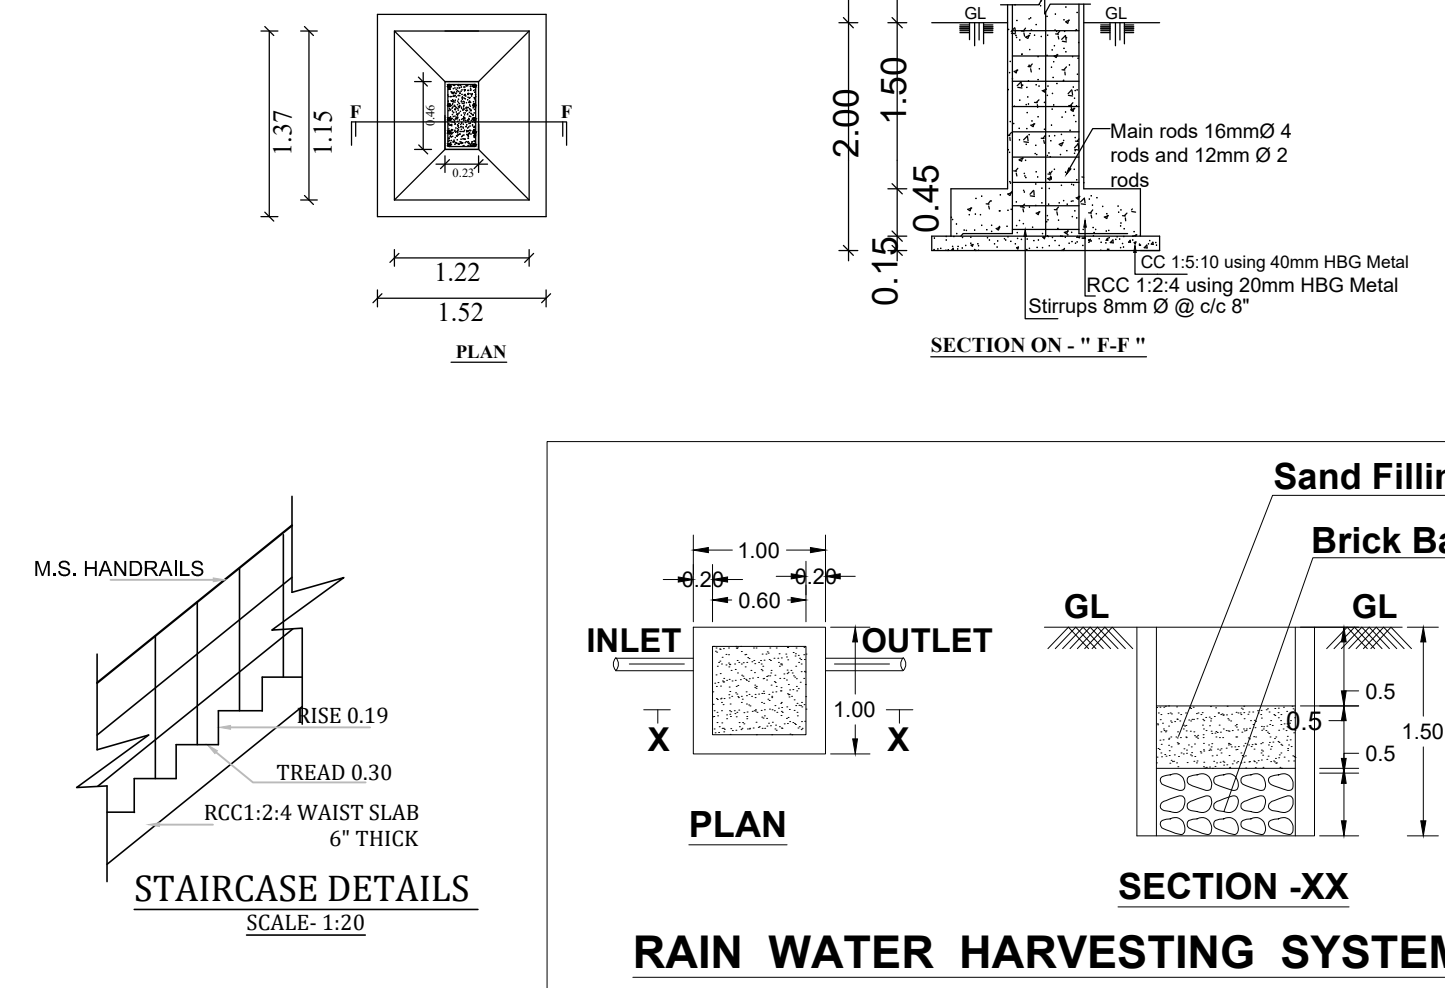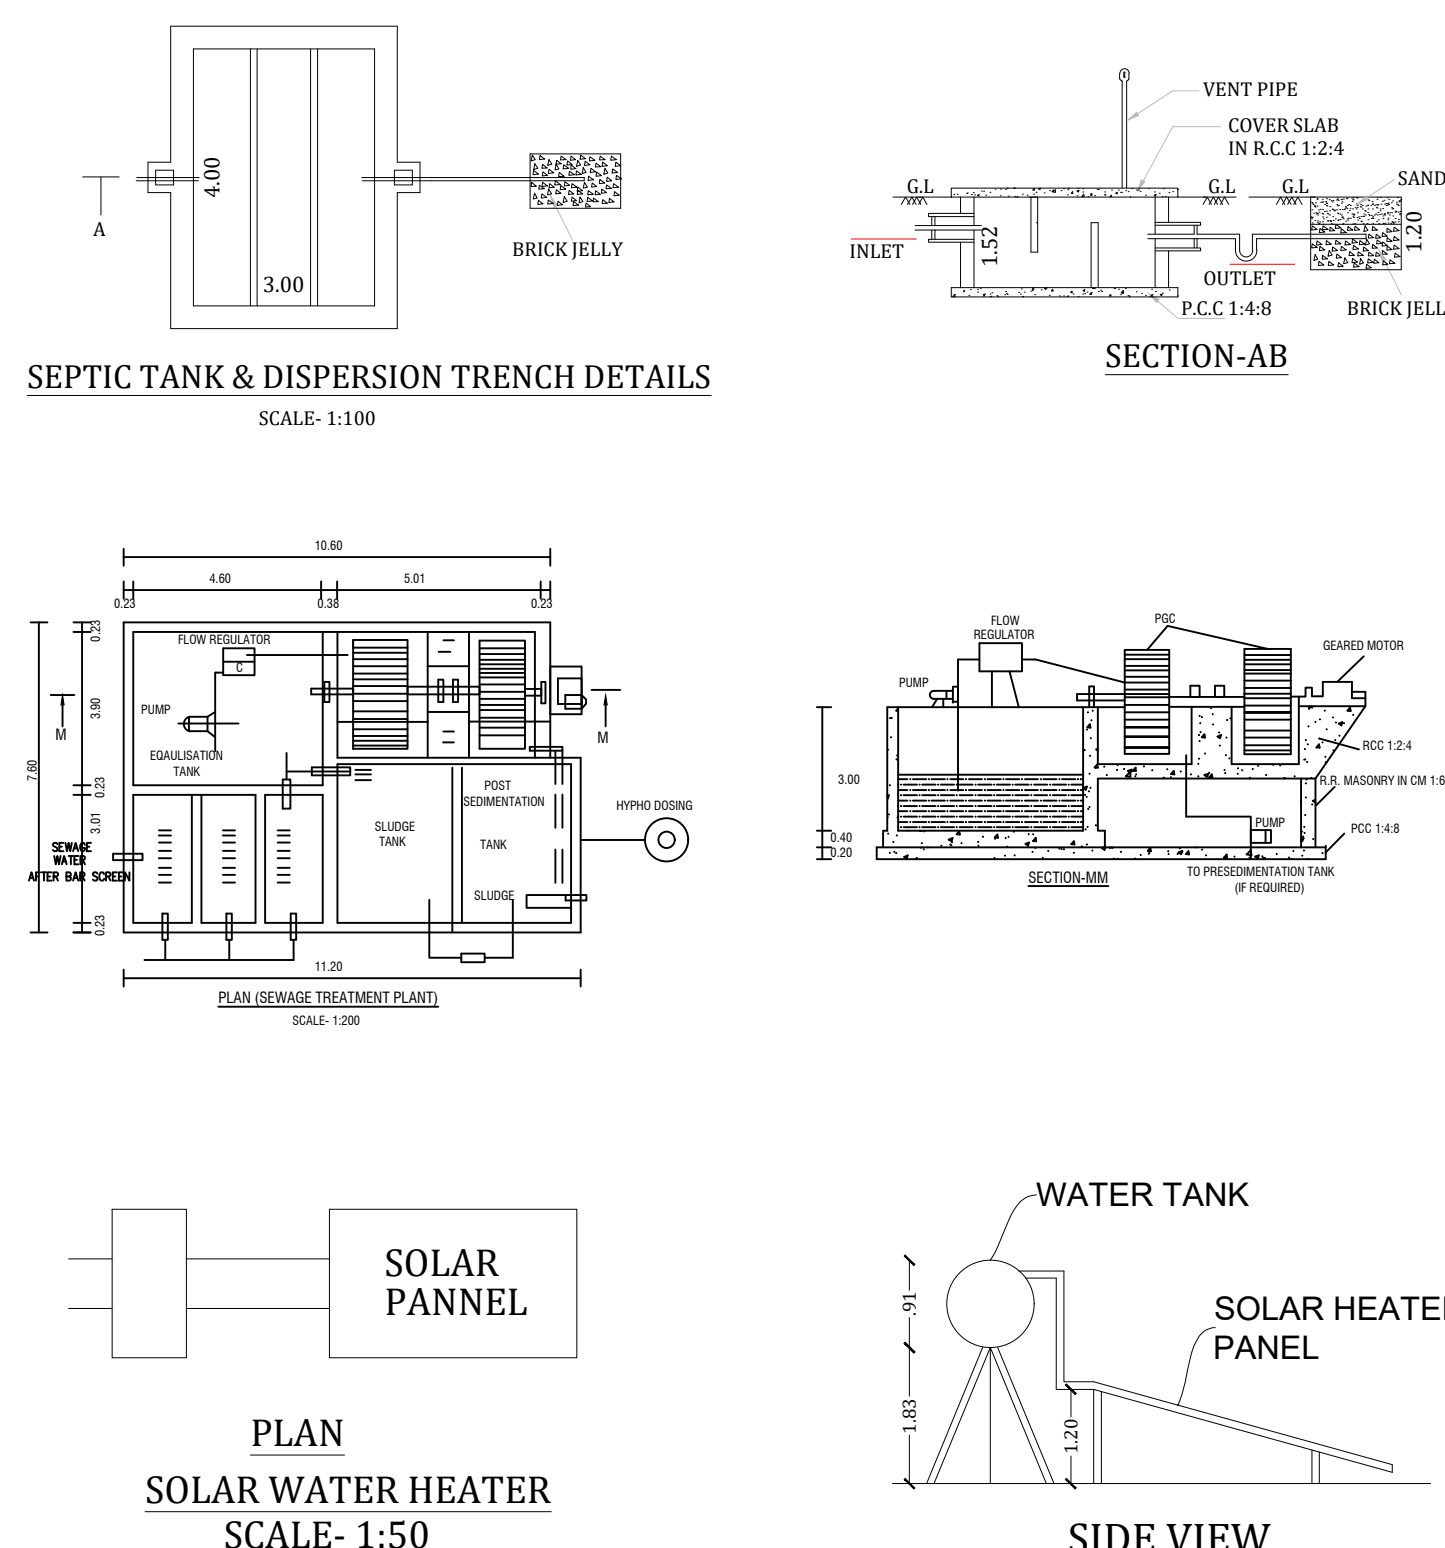

PLAN SHOWING THE PROPOSED CONSTRUCTION OF R.C.C. ROOF COMMERCIAL (UNSTARRED HOTEL) BUILDING IN L/PD/TCP No:175/2023, S.F.No: 91/1A(pt), 91/2(pt), 91/3(pt) OF PLOT NO:CP-1/A, OLAIPATTI VILLAGE, SALAIMARATHUPATTI PANCHAYAT, UTHANGARAI TALUK, KRISHNAGIRI DISTRICT. Scale- 1:100

OFFICE USE:

SCHEDULE OF JOINERIES

GD	GLASS DOOR	2.57 X 2.10
GD1	GLASS DOOR	3.05 X 2.10
GD2	GLASS DOOR	4.88 X 2.10
EX	EXIT DOOR	1.22 X 2.10
D	DOOR	0.91 X 2.10
D1	DOOR	0.76 X 2.10
D2	DOOR	1.82 X 2.10
GW	GLASS WINDOW	1.83 X 1.20
GW-1	GLASS WINDOW	1.22 X 1.20
GW-2	GLASS WINDOW	0.76 X 1.20
V	VENTILATOR	0.76 X 0.60
V1	VENTILATOR	2.44 X 0.60

All Dimensions Are in Meter

Area Details

Particulars	Area in Sq.m	
Document Area	2913.74	
As At Site	2913.01	
Super Imposed Plot Area	2913.74	
Particulars	Built up Area in m ²	FSI Area in m ²
Area of the Ground Floor	500.76	487.33
Area of the First Floor	500.76	438.14
Area of the Second Floor	500.76	486.05
Area of the Head Room (Terrace Floor)	36.34	-
Total Area	1538.62	1411.52
Floor Space Index (FSI)	0.48	
Plot Coverage (PC)	16.72%	

Parking Requirements

Description	Stall Size	Required	Provided
Two Wheeler Parking	1.00 x 1.80	22 Nos	45 Nos
DA Two Wheeler Parking	1.00 x 1.80	2 Nos	2 Nos
Car Parking Stalls	2.50 x 5.00	11 Nos	22 Nos
DA Car Parking Stall	3.60 x 5.00	02 Nos	02 Nos

Applicant

Engineer

Signature

Focus8
CONSULTING ENGINEERS & ARCHITECTS
E. J. ANAND SUBASH, M. Tech (Structures)
Consulting Civil Engineer & Architect
Civil Engg. License No. 185, 187/2018 No. 02/2018
Civil Archt. License No. 185, 187/2018 No. 02/2018
P. No. 184, 186/18, 187, 188/18, 189, 190/18, 191, 192/18, 193, 194/18, 195, 196/18, 197, 198/18, 199, 200/18, 201/18, 13