

PP

APPROVAL RECORD

Planning Permission

Krishnagiri district, Tamil Nadu

APPROVAL TYPE

Building Plan

ISSUING AUTHORITY

Rural Panchayat

The approval as the planning authority issued it, reproduced in full behind this page.

An approval speaks to what was sanctioned, not to what was built. Completion is a separate record.


PLAN SHOWING THE PROPOSED CONSTRUCTION OF R.C.C.ROOF GROUND & FIRST FLOOR RESIDENTIAL BUILDING IN PLOT No: 2 & 3, OLD S.F.No: 175/1A1 & 176/1A1, NEW S.F.NO: 175/1A1B & 176/4 AT HOSUR TO KAGGANUR ROAD

"TERATAI" REGULARISATION LAYOUT L.P/ HNTDA (REGULARISATION) No: 96/2018 OF KOOSTHANAPALLI VILLAGE, ECHANGUR PANCHAYAT, HOSUR PANCHAYAT UNION & TALUK, KRISHNAGIRI DISTRICT.


SCALE -1:100



ELEVATION

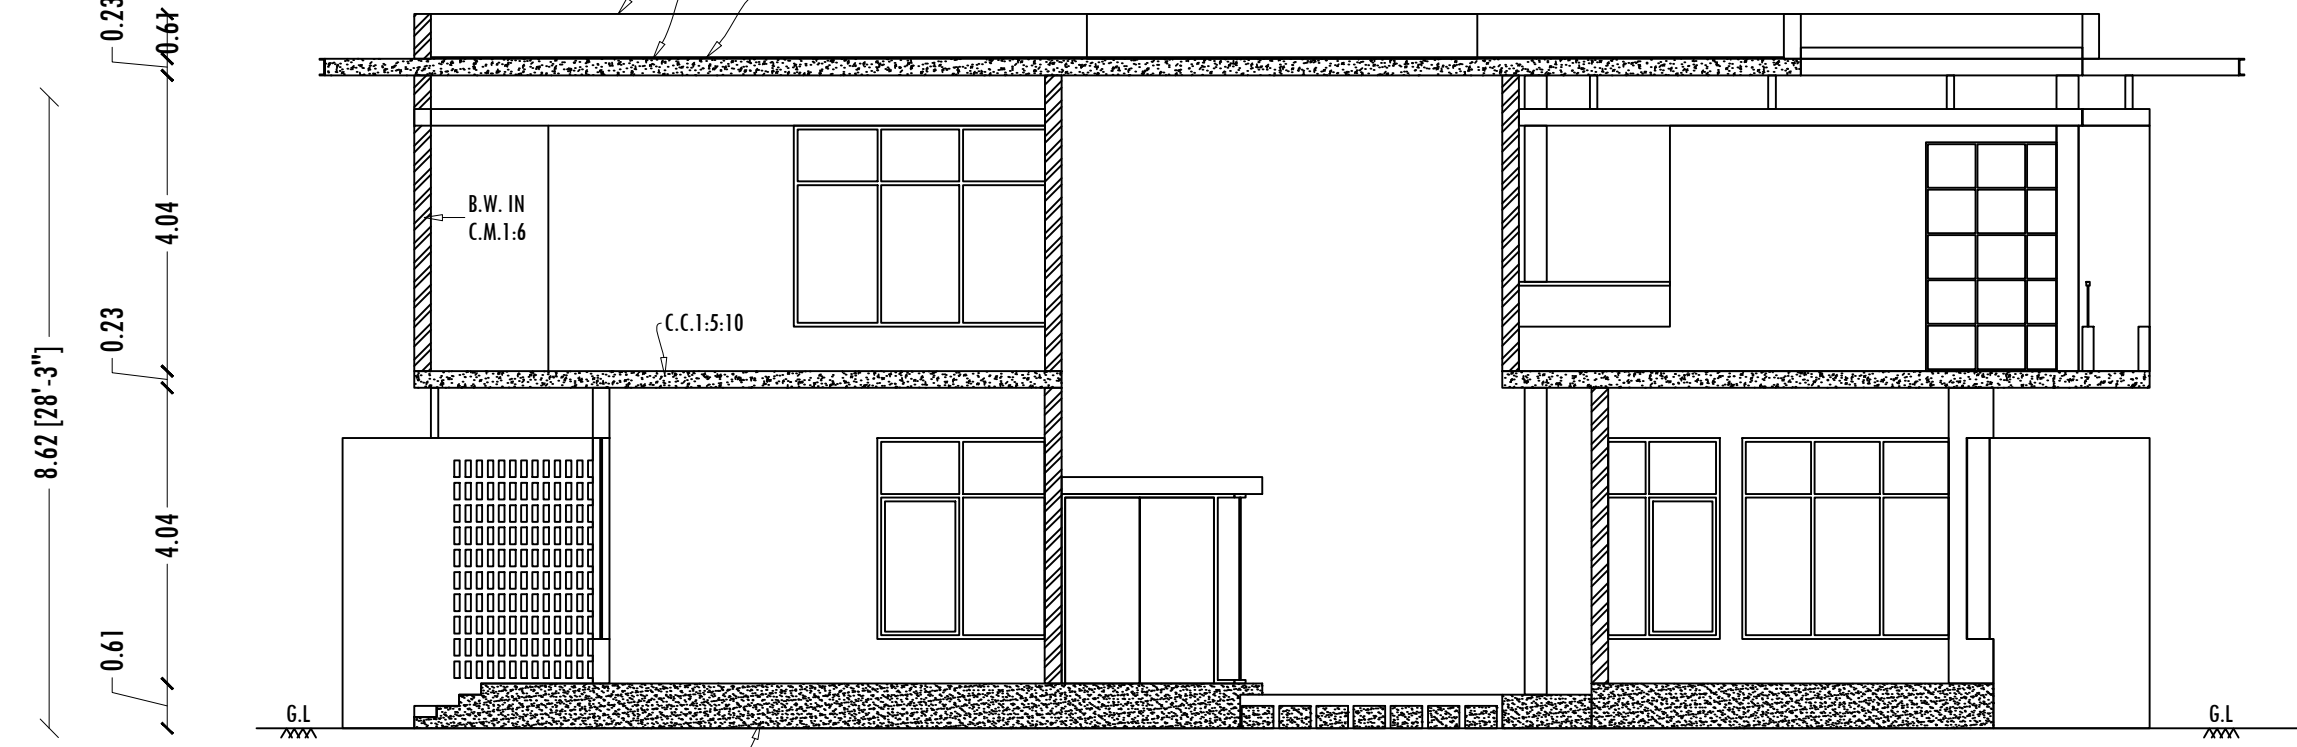


SECTION -AA

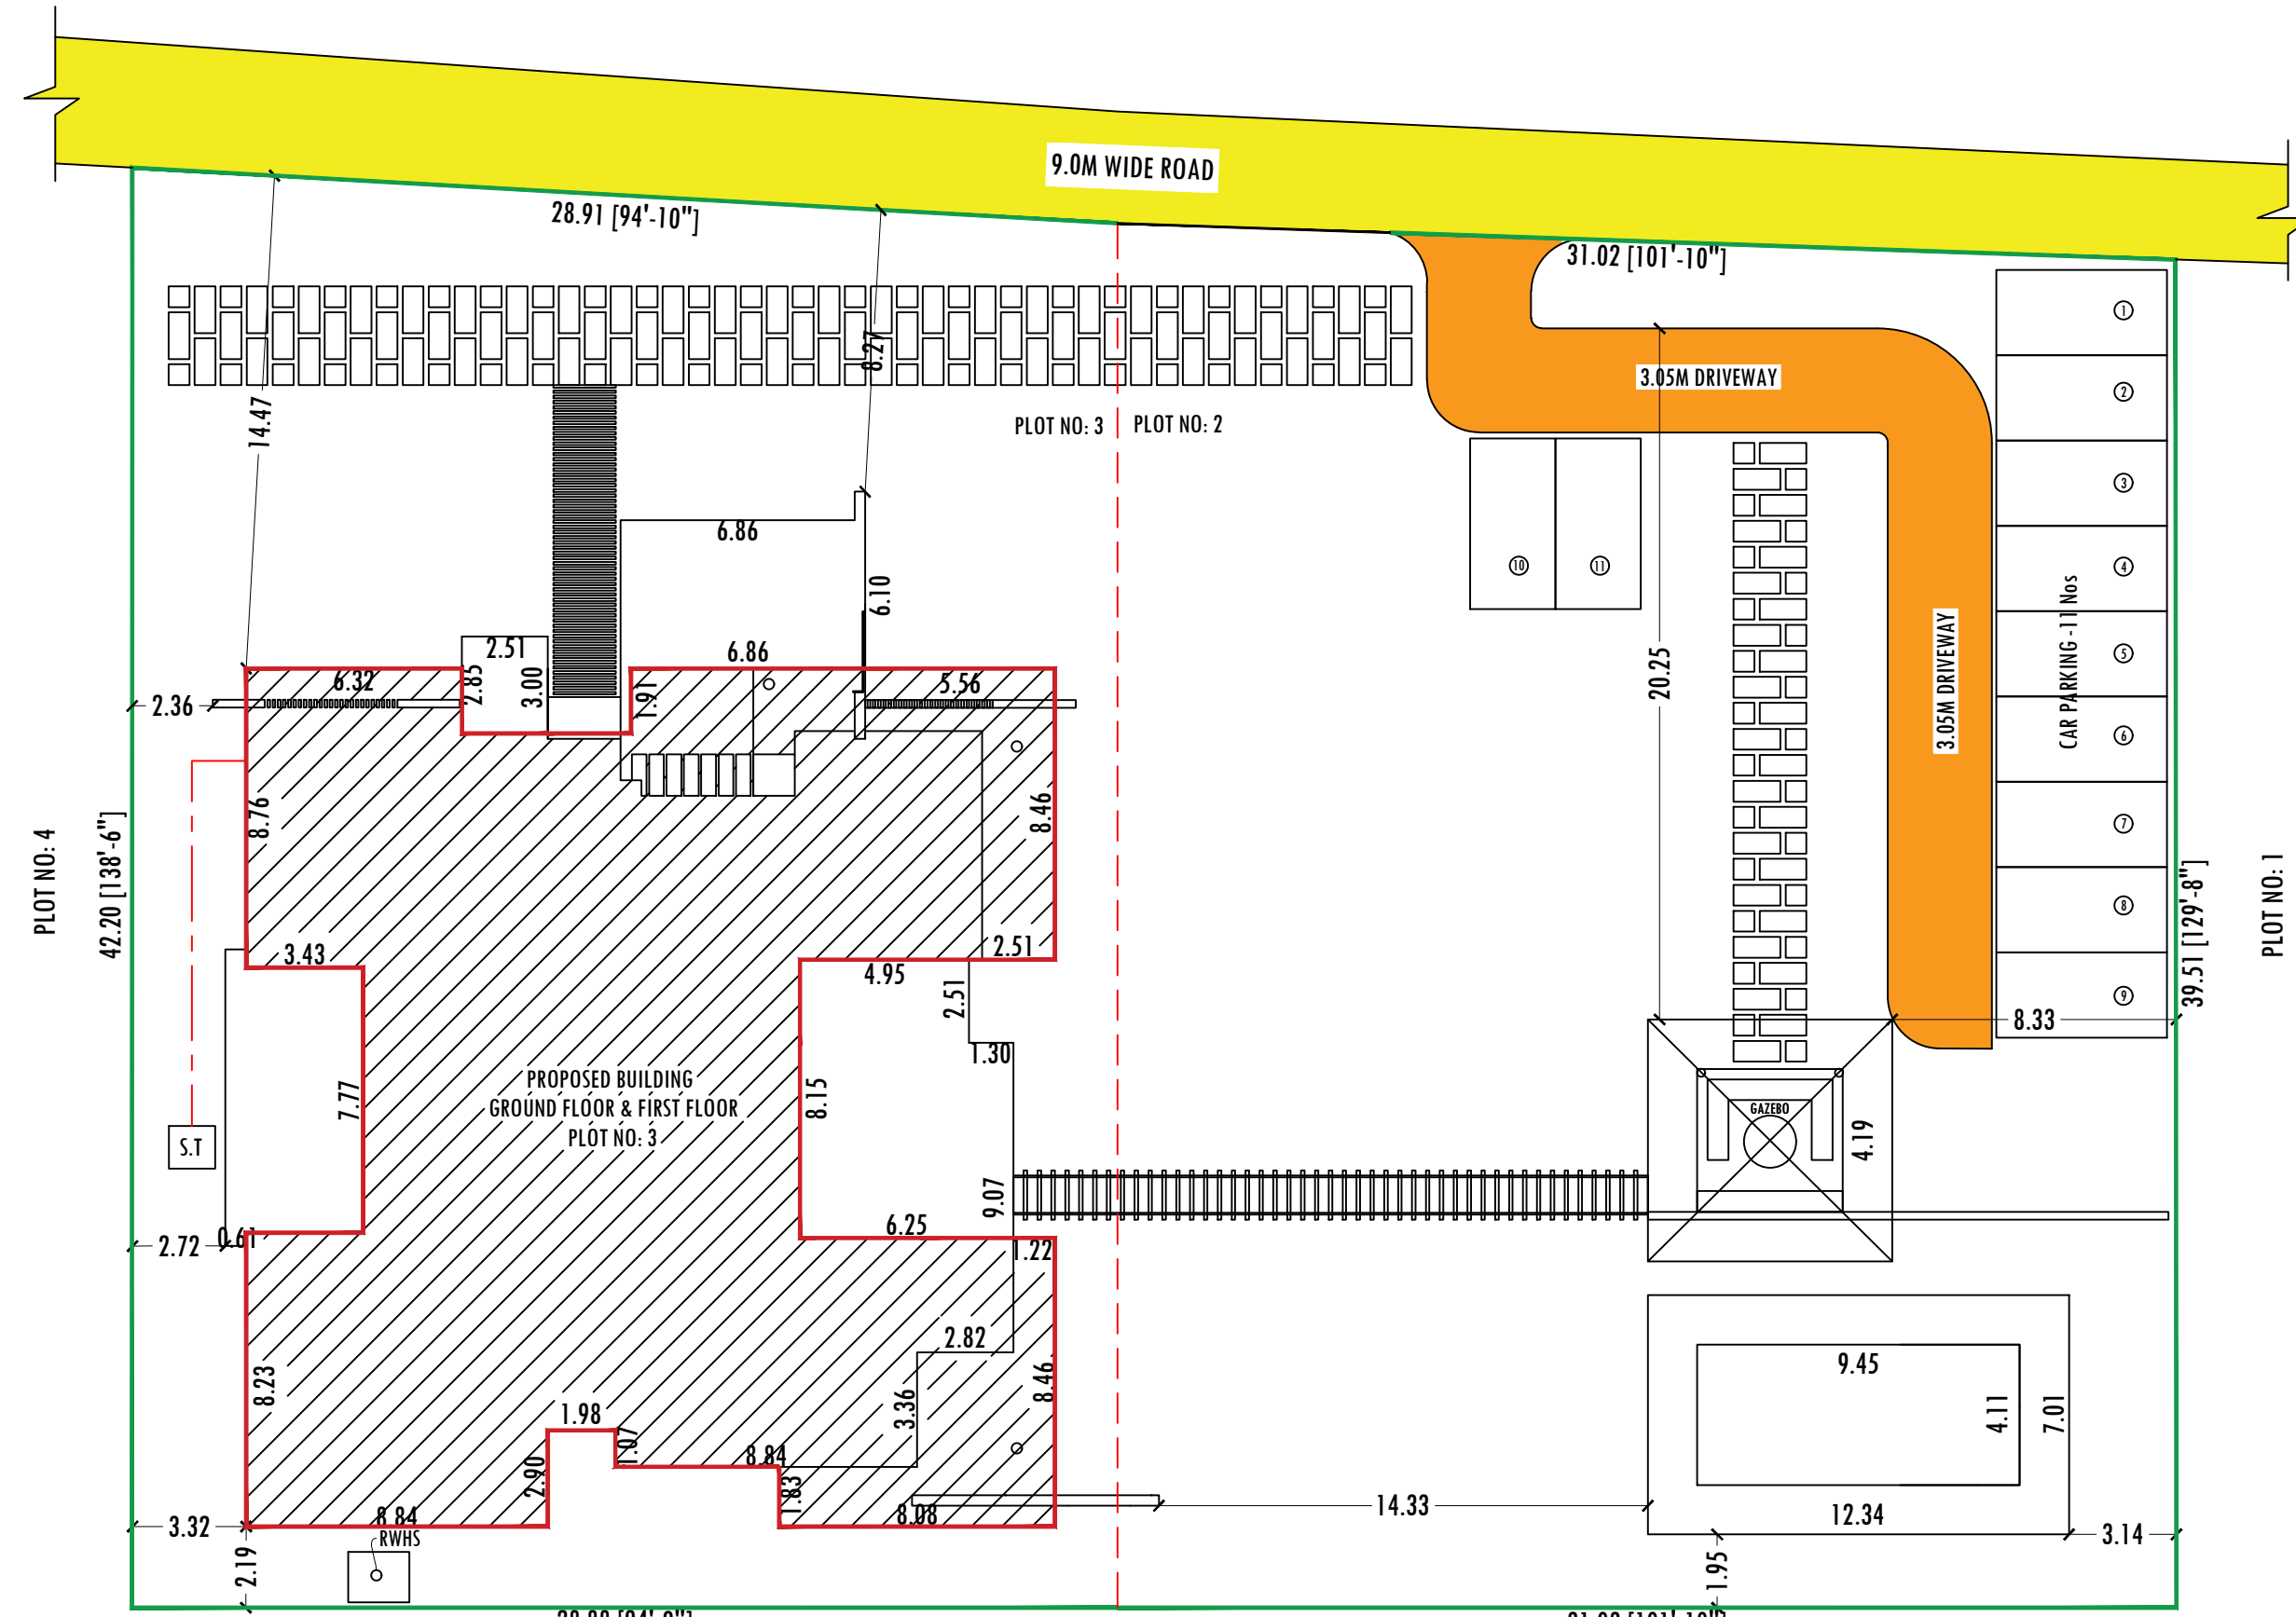


SITE PLAN


SCALE -1:200

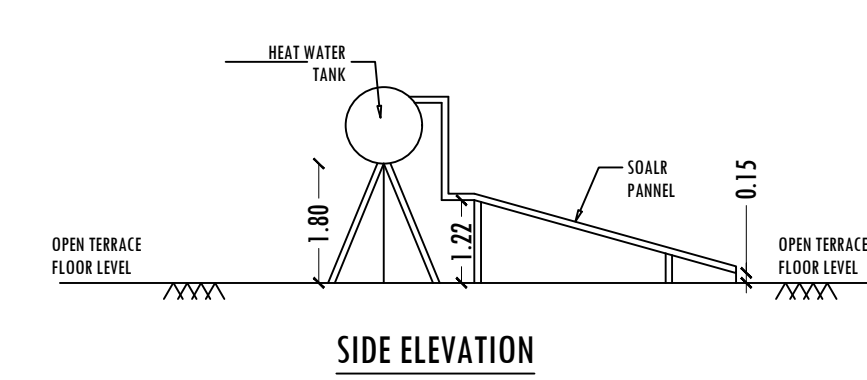

SIDE ELEVATION

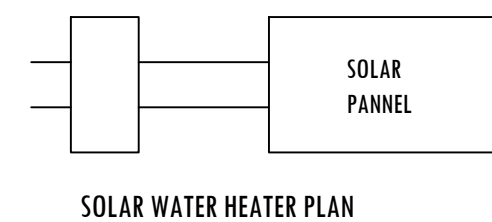


SOLAR WATER HEATER PLAN

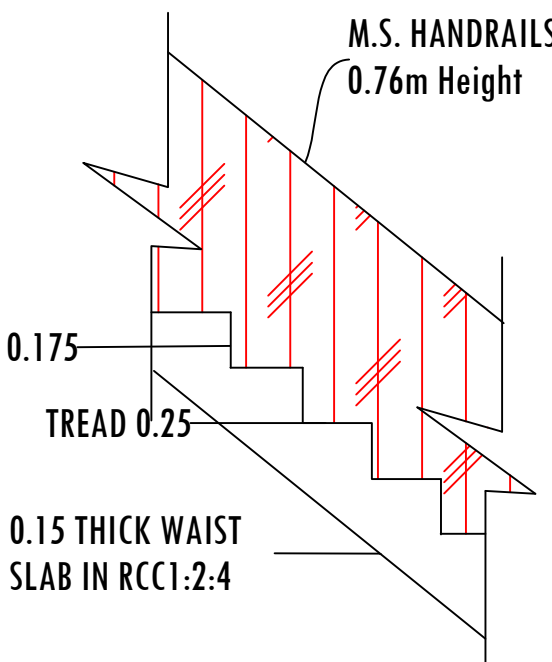

STAIRCASE DETAILS

SCALE- 1:20

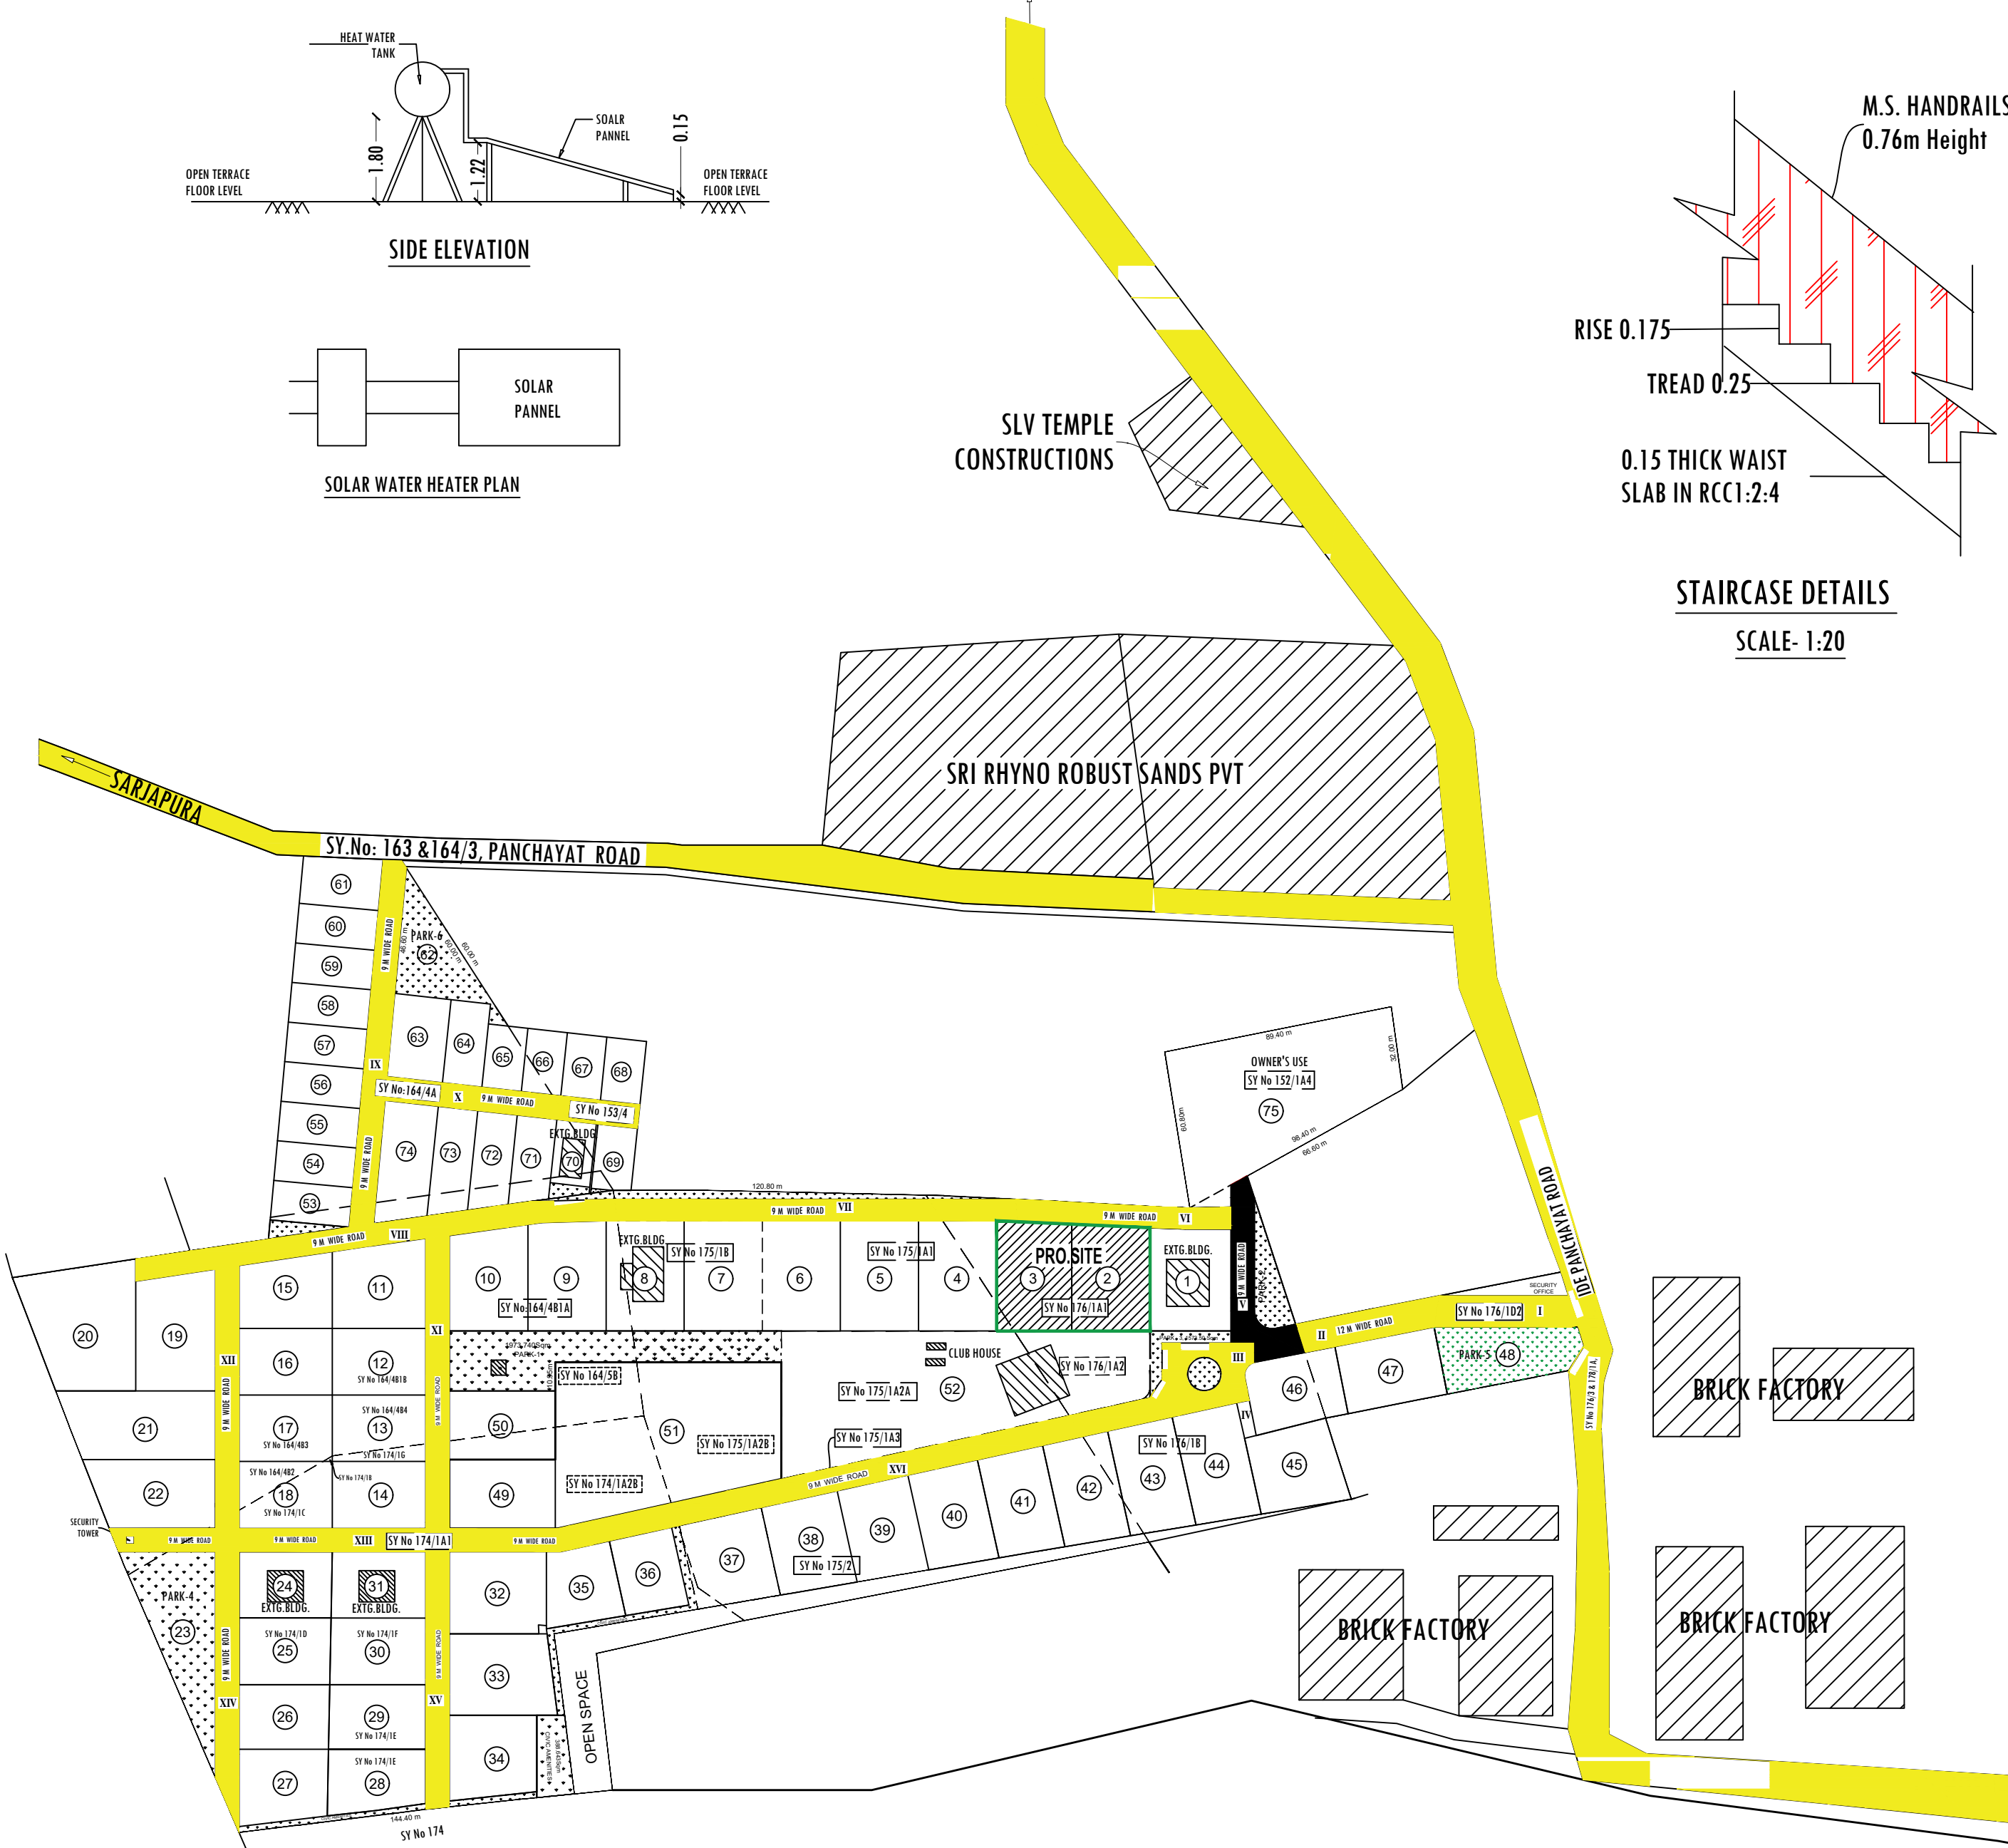

LOCATION PLAN

NOT TO SCALE



COLOR INDEX

SITE BOUNDARY	—
PROPOSED BUILDING	—
EXISTING ROAD	—

SCHEDULE OF JOINERIES

MD	DOOR	2.13X2.13
D1	DOOR	0.91X2.13
D2	DOOR	0.76X2.13
FW	FRENCH WINDOW	1.83X2.13
FW1	FRENCH WINDOW	2.44X2.13
FW2	FRENCH WINDOW	2.97X2.13
FW3	FRENCH WINDOW	2.51X2.13
W	WINDOW	1.00X1.52
W1	WINDOW	2.06X1.22
W2	WINDOW	4.00X2.74
W3	WINDOW	2.13X2.74
W4	WINDOW	1.22X2.74
SW1	WINDOW	2.00X2.74
SW2	WINDOW	3.96X2.74
SW3	WINDOW	2.51X2.74
SW4	WINDOW	2.67X2.74
SW5	WINDOW	3.28X2.74
SW6	WINDOW	2.90X2.74
SW7	WINDOW	2.51X2.74
SW8	WINDOW	1.91X2.74
SW9	WINDOW	2.06X2.74
SW10	WINDOW	2.97X2.74
KW	KITCHEN WINDOW	2.06X0.91
V	VENTILATOR	0.84X0.61
O	OPEN	1.91X2.13

AREA DETAILS

PARTICULARS	Sq.mt.	Sq.ft.
AREA OF THE SITE AS PER DEED - (PLOT NO: 2)	1241.69	13365.55
AREA OF THE SITE AS PER DEED - (PLOT NO: 3)	1182.05	12723.59
TOAL AREA OF THE DEED	2423.74	26079.45
PLINTH AREA OF PRO. GROUND FLOOR	343.95	3702.28
PLINTH AREA OF PRO. FIRST FLOOR	456.95	4918.61
TOTAL BUILTUP AREA	800.90	8617.68
OPEN SPACE	2079.79	22378.54

NOTES


FLOOR SPACE INDEX	0.33
PLOT COVERAGE	14.19%

APPLICANT


Mr. ARPIT MEHROTRA,
S/o. Dr. RAMESH BHAGWAN MEHROTRA. (Late)

REGISTERED ENGINEER

Er. P. Prema, D.C.E.,
REGISTERED ENGINEER
HNTDA RE-GR III-21/2019
HCMC RE-GR III-51/2019
13/89, Tank Street, Hosur
Ph:09244559114, 9244382550.

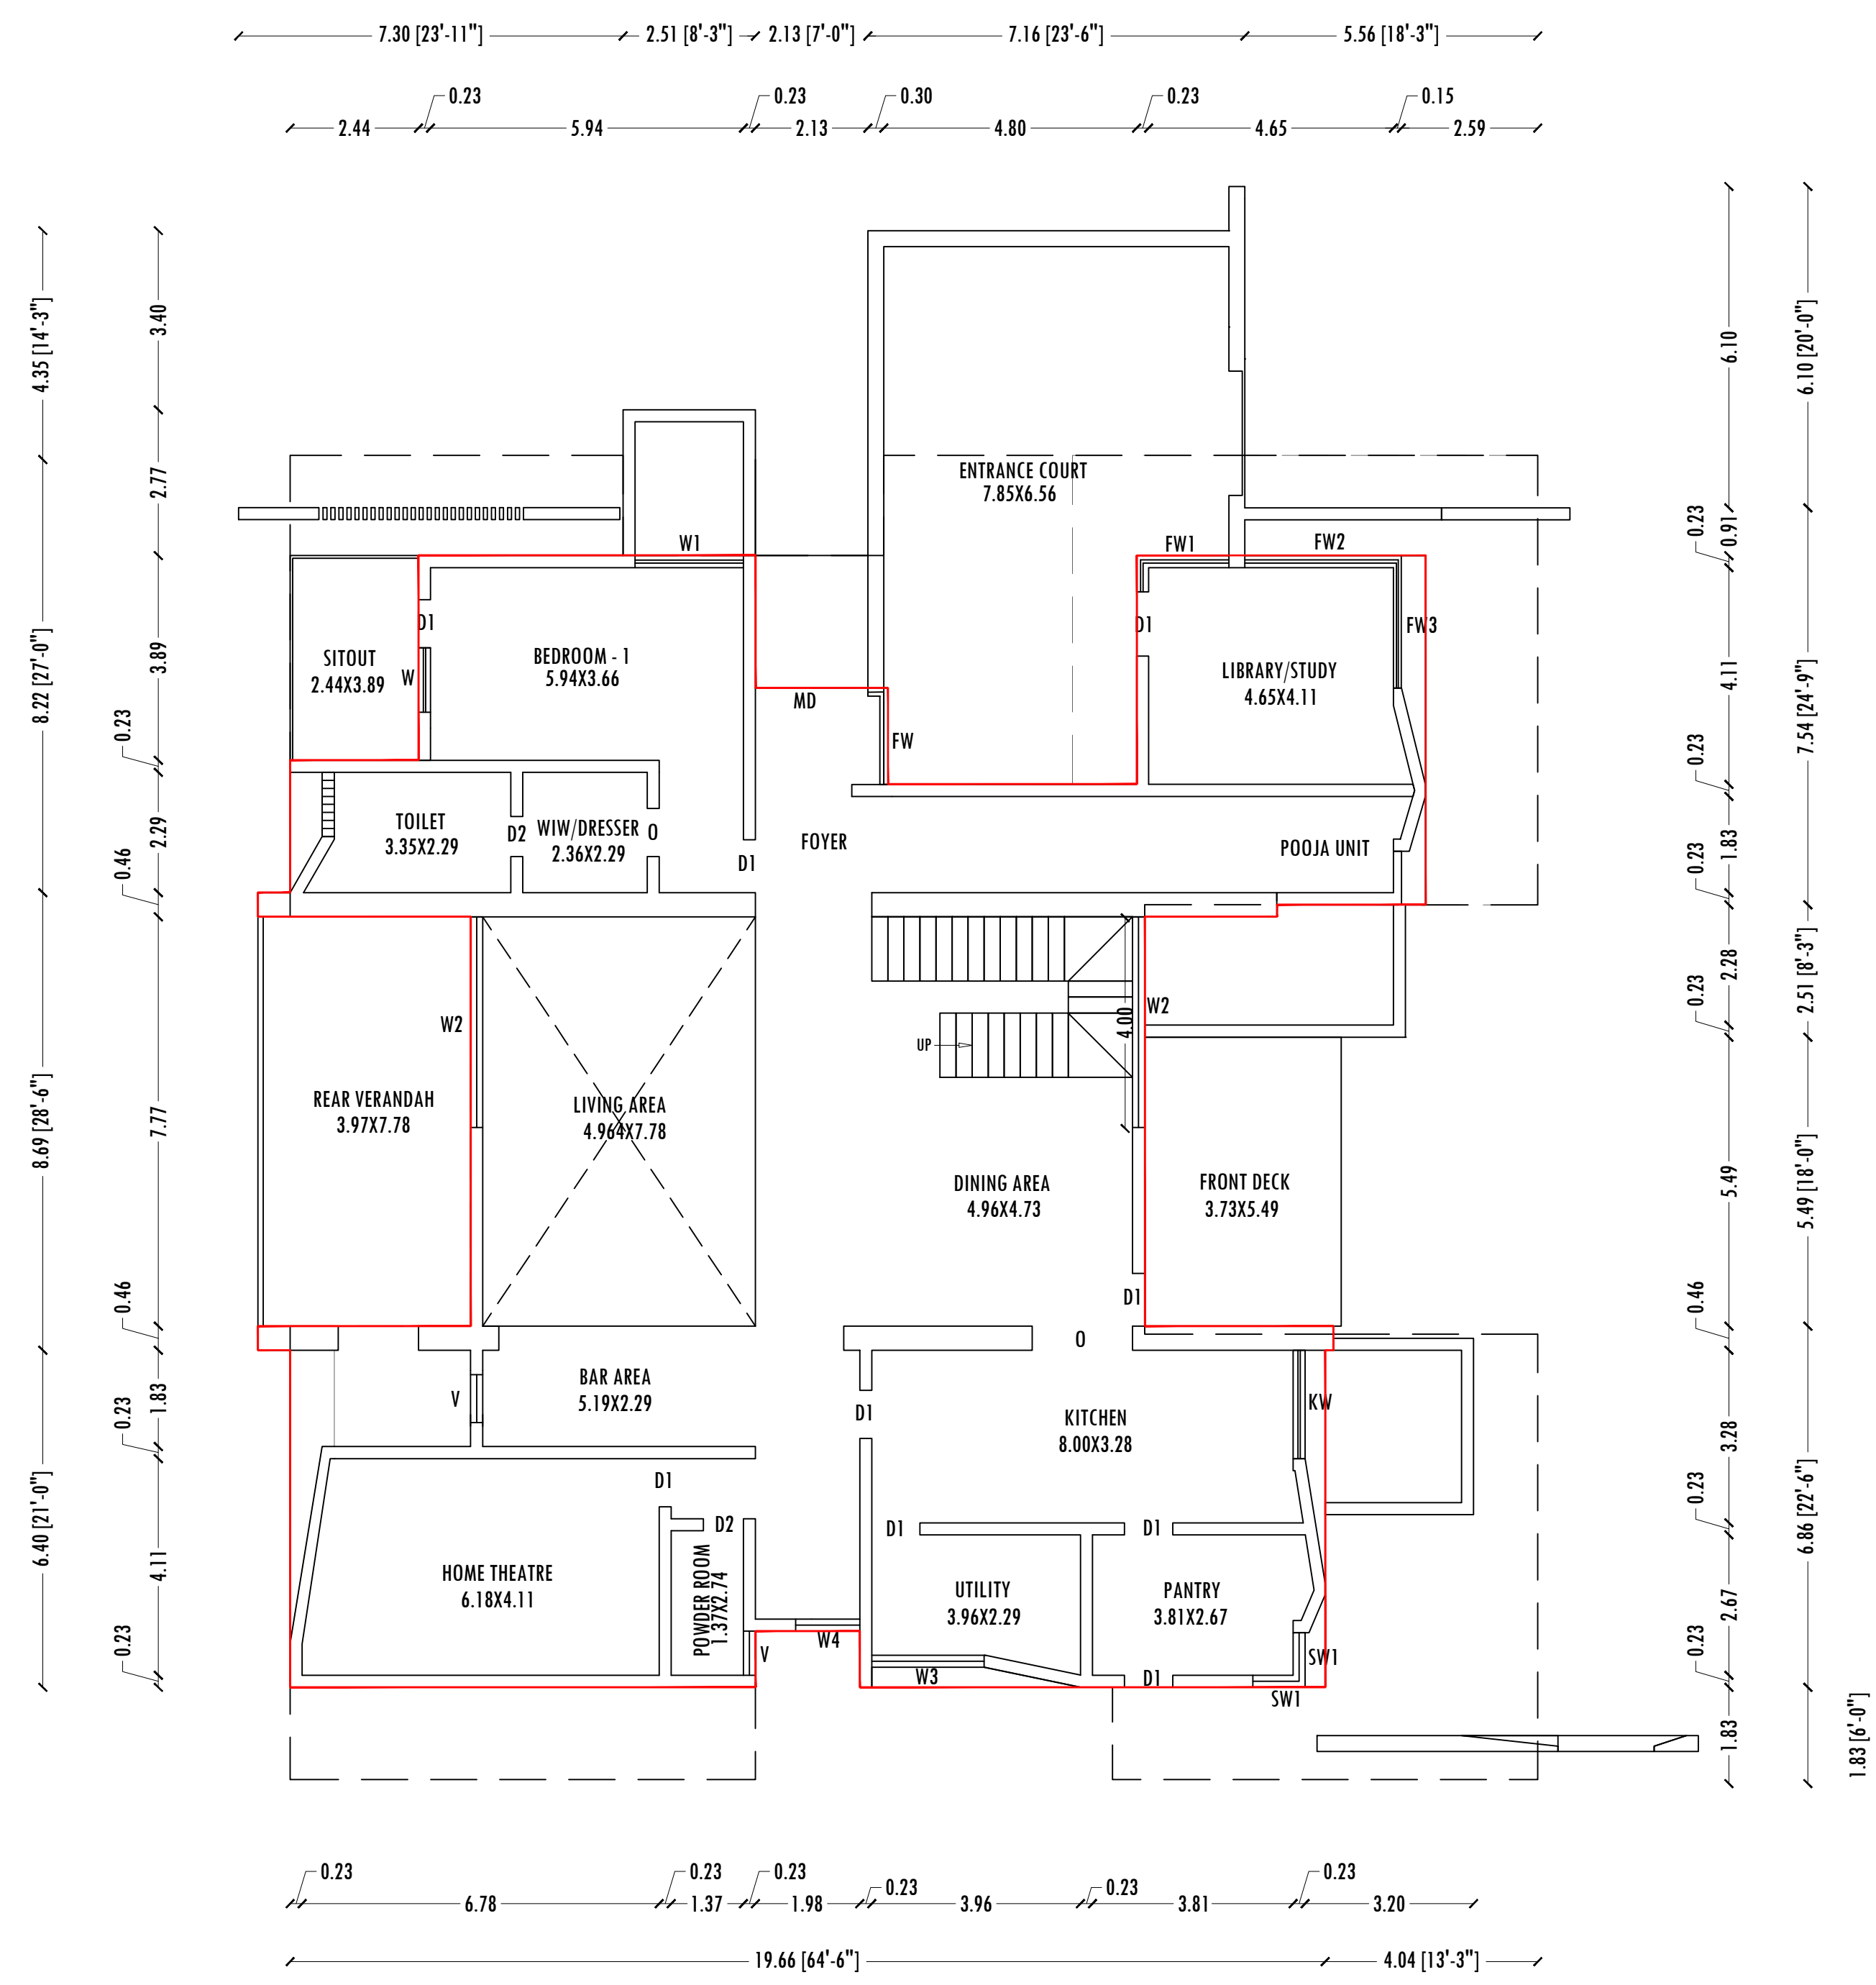


GROUND FLOOR PLAN

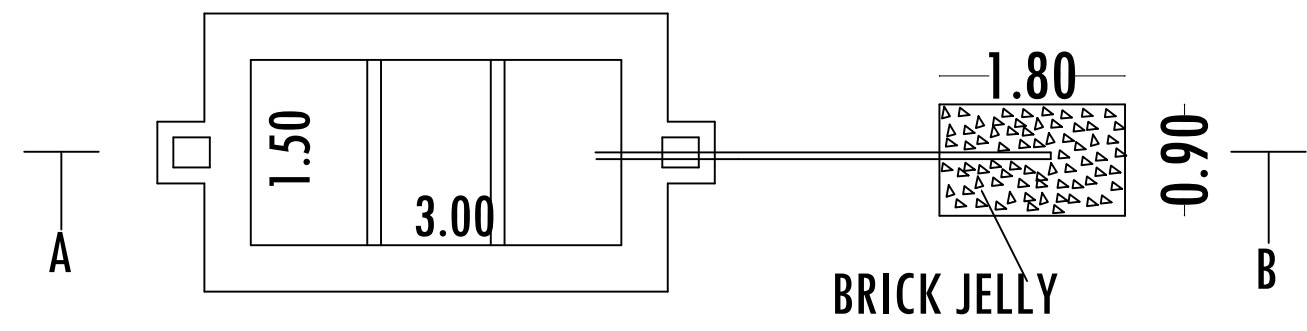


SEPTIC TANK & DISPERSION TRENCH DETAILS


SCALE- 1:100

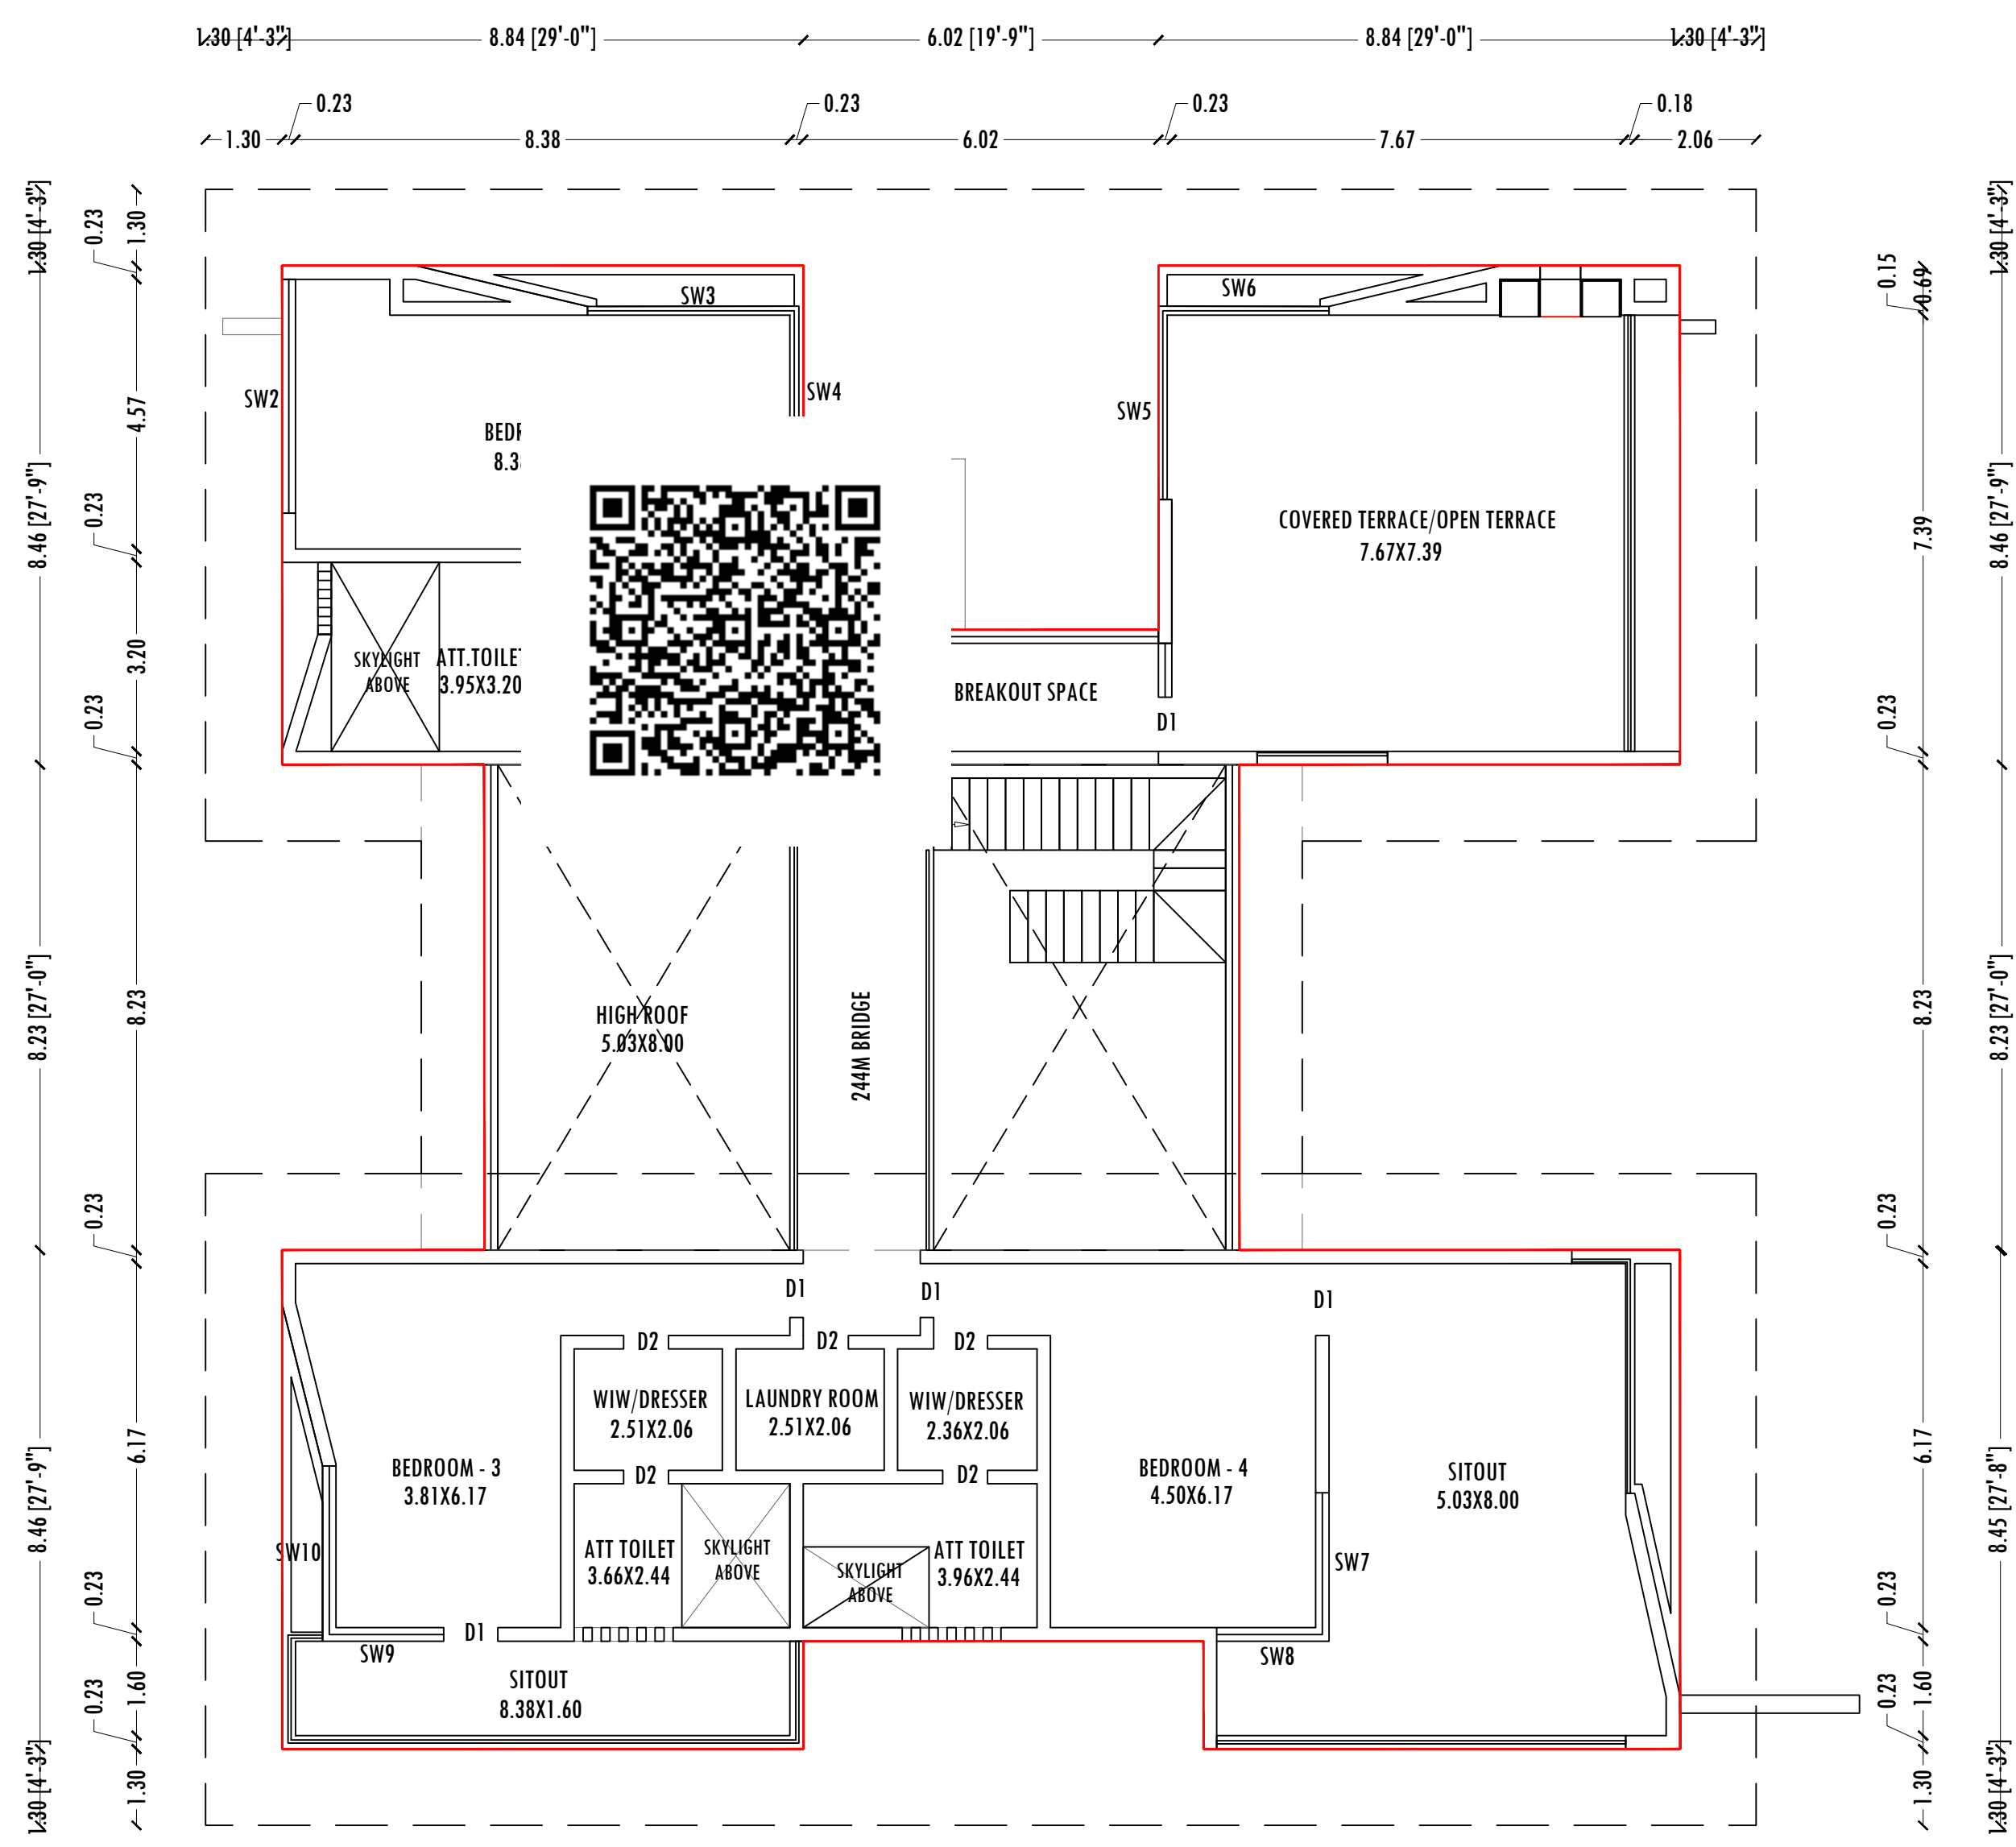

FIRST FLOOR PLAN

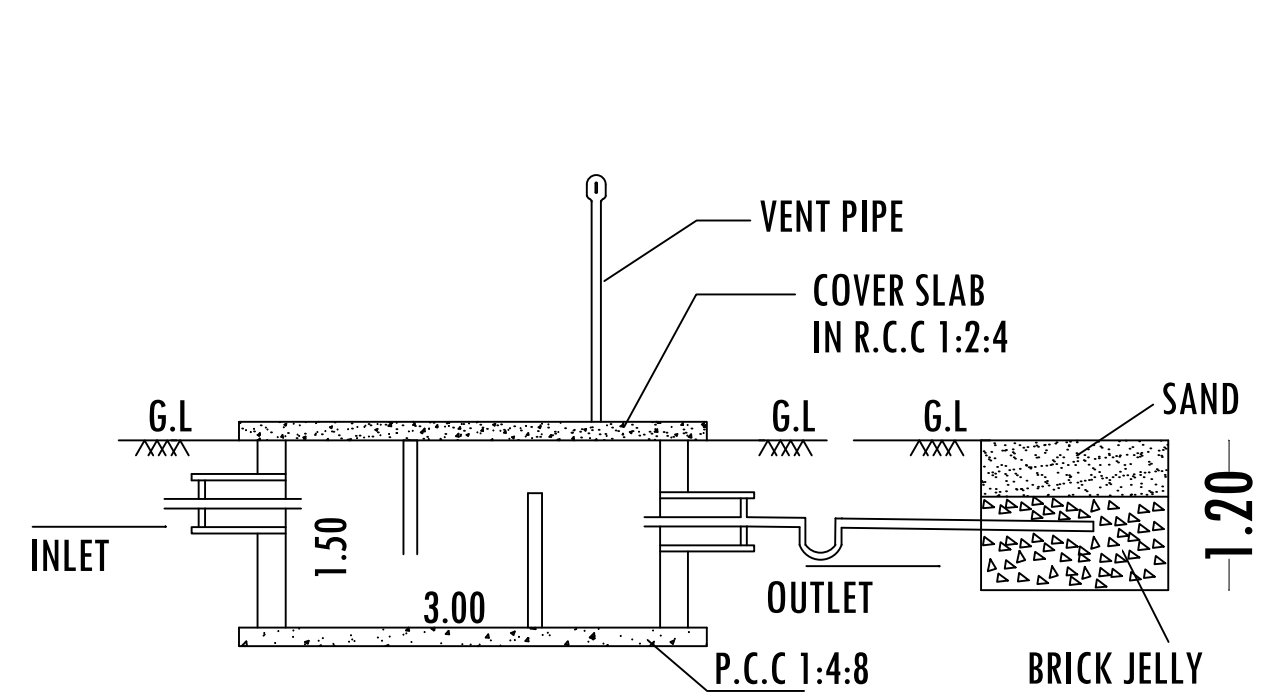

SECTION-AB

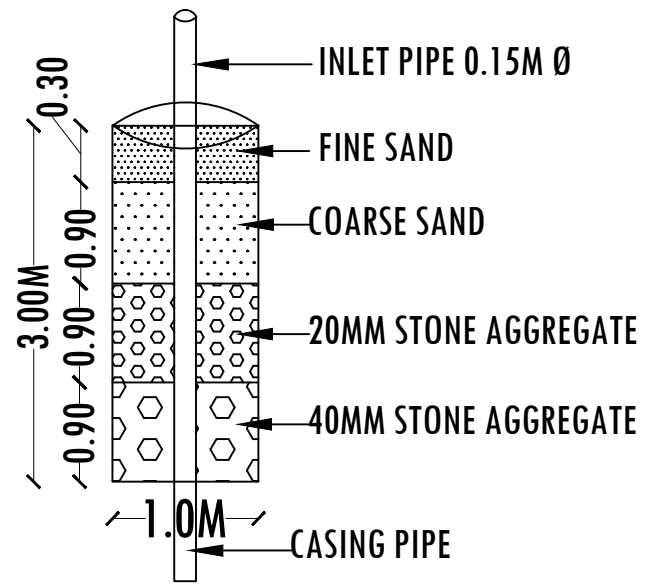

DETAILS OF RAIN WATER

HARVESTING STRUCTURES

(NOT TO SCALE)

Eight ways to know a piece of land before you pay for it.

This report covers one part of the picture. These cover the rest, drawn from the same government records, for any property in Tamil Nadu.

LandLens One

Ask anything about a property and get an answer grounded in live government records, with the sources shown.

[/landlens/one](#)



Verify My Land

Every record check run on one property and returned as a single report.

[/landlens/verify-my-land](#)



Legal Opinion

An advocate's written opinion on the title, built on the records we pull for it.

[/landlens](#)



One Map

Every layer on one map: the parcel, its boundary, zoning, water bodies and what sits around it.

[/landlens/one/map](#)



PriceMap

What land actually changed hands for around this plot, taken from the registered deeds.

[/landlens/pricemap](#)



Build Scope

What you are allowed to build here: floor space, height, coverage and setbacks.

[/landlens/build-scope](#)



Property Tracker

Watch a property and hear about it when something new is registered against it.

[/landlens/property-tracker](#)



Deal Room

Run the transaction in one place: documents, stamping, signatures and the parties.

[/landlens/deal-room](#)



Twenty-four checks you can run yourself, at no cost.

Records and verification

The registers themselves, read for you.

Encumbrance Certificate

Patta and Chitta

Field Measurement Sketch

EC Analyzer

Bank charge check

Court case search

Seller background check

Approval check by survey

Value and duty

What it is worth and what it costs to register.

Guideline value by street

Guideline value by survey

Stamp duty and registration fees

Capital gains

Floor space index

Area unit converter

Zoning and land use

What the plan says can happen on this land.

Land use zone finder

CMDA land use check

Coastal regulation zone

Master plan check

Water bodies finder

Airport height clearance

Registers and directories

Who holds it, and which office keeps the record.

Find your registering office

Temple property check

Waqf property check

RERA register



Every free tool
/tools



Services we run
for you
/services



The LandLens
suite
/landlens/one



Every claim in this document traces back to a government record.

Legal opinions, due diligence and title verification

Building plan, layout and sub-division approvals

Completion and occupancy certificates, regularisation

Escrow, negotiation and NRI property management

Land survey, soil testing, architecture and construction

Verified RealEstate
3/350/2 Mettukuppam,
OMR Thoraipakkam,
Chennai 600 097, India
hello@verified.realestate
+91 9996 12 9996

Prepared from the registers named on the page each finding sits on. Where a register could not be read, this document says so in its place rather than leaving the gap to be read as a clean result.

