PP APPROVAL RECORD

Planning Permission

Krishnagiri


Krishnagiri district, Tamil Nadu

APPROVAL TYPE
Building Plan


ISSUING AUTHORITY
DTCP

The approval as the planning authority issued it, reproduced in full behind this page.


An approval speaks to what was sanctioned, not to what was built. Completion is a separate record.

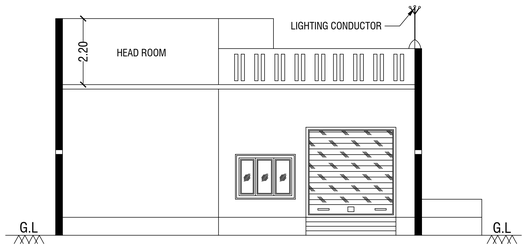


ELEVATION

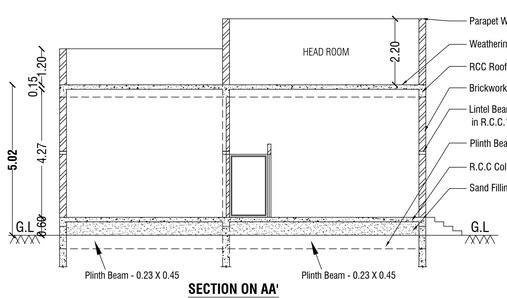


SECTION ON AA'

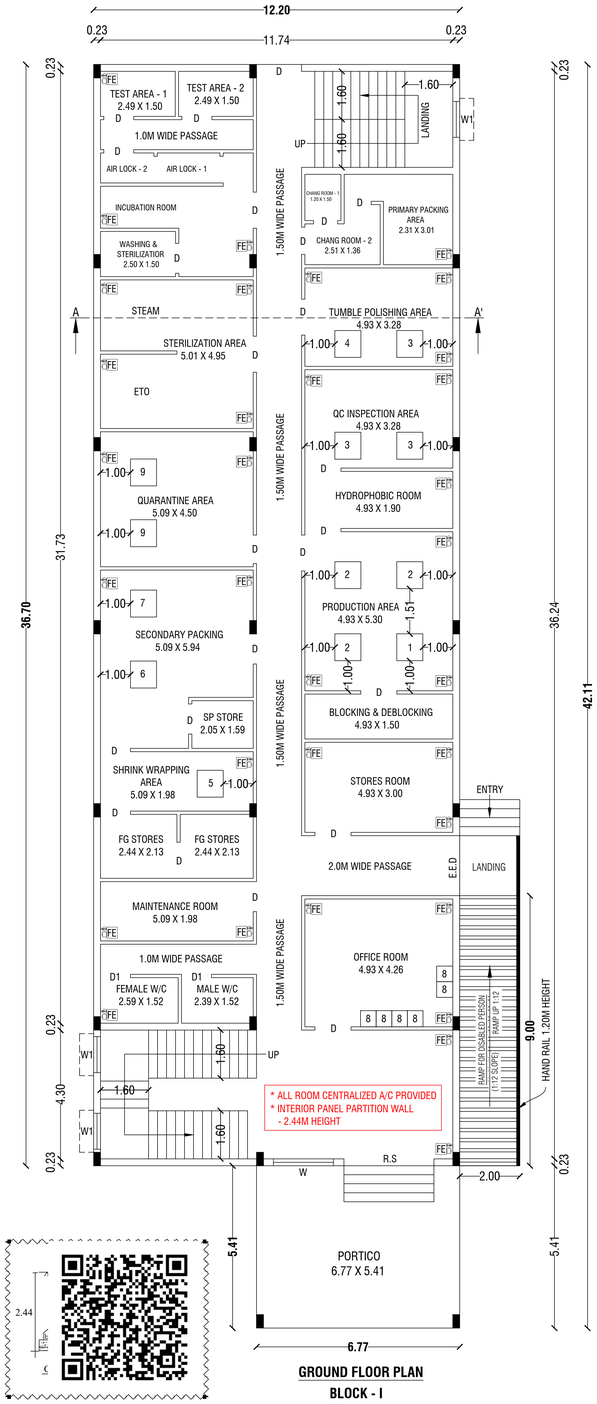


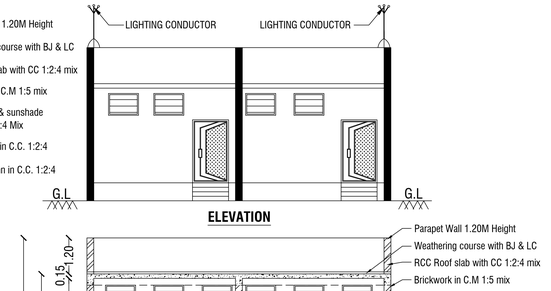


ELEVATION

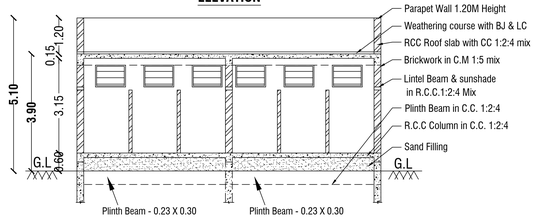


SECTION ON BB'

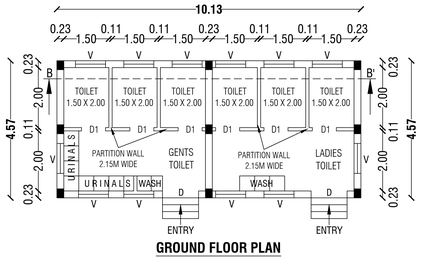


GROUND FLOOR PLAN
BLOCK - II

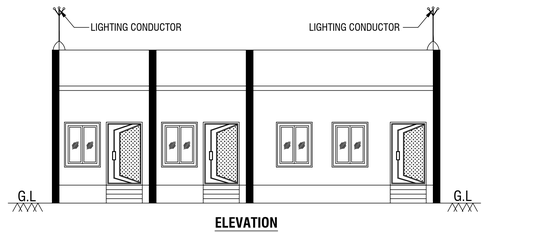


ELEVATION

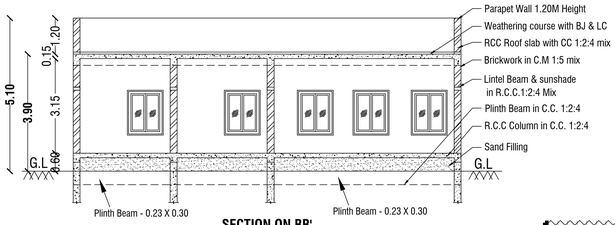


SECTION ON BB'

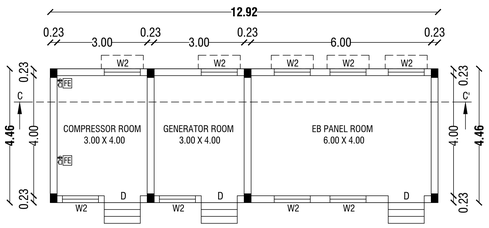


GROUND FLOOR PLAN
BLOCK - III

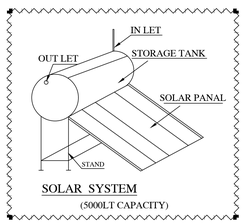


SOLAR SYSTEM
(5000LT CAPACITY)

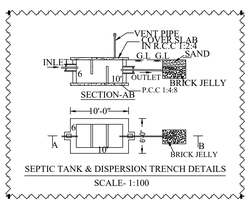

SEPTIC TANK & DISPERSION TRENCH DETAILS
SCALE- 1:100

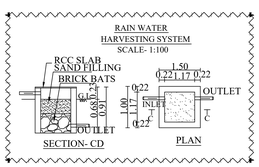

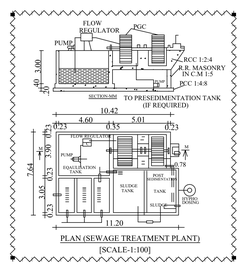

INSTALLATION

S.No.	Name of Machineries	Nos.	H.P	Total
1	Compressor	01	15.00	15.00
2	Ahu	03	32.17	96.51
3	Laminar Flow Bench	03	1.34	1.34
4	Blister Sealing Machine	01	2.68	2.68
5	Pouch Sealing Machine	01	2.68	2.68
6	Steam Sterilizer	01	13.40	13.40
7	Shrink Wrap Maching	01	6.70	6.70
8	Computers	06	0.80	4.82
9	Ac Load & Lightings	02	1.60	3.20
	TOTAL	19.00	76.37	146.33
			NO OF LABORS	9 Nos

NOTE:-

1. TOTAL SITE AREA - 25050.00 Sq.Mt
2. ALL TOILET PARTITION WALLS ARE 2.15M HEIGHT.
3. TOTAL BUILDING HEIGHT - 6.22M
4. SANITATION REQUIREMENTS WATER CLOSET.
   - GENTS TOILET - 35 Nos, LADIES TOILET - 25 Nos.
5. BLOCK - I ALL ROOM CENTRALIZED A/C PROVIDED.
6. BLOCK - I INTERIOR PANEL PARTITION WALL
   - 2.44M WIDE.

KEY	
FE	FIRE EXTINGUISHER
LB	LONG BELL
DW	DRINKING WATER
EL	EMERGENCY LIGHT
FA	FIRE ALARM
FH	FIRE HYDRANT

SHEET No:1/2

PLAN SHOWING THE PROPOSED CONSTRUCTION OF RCC ROOF INDUSTRIAL BUILDING FOR **M/s." EXCLAR MEDITECH PRIVATE LIMITED " (GREEN CATEGORY - MEDICAL AND SURGICAL INSTRUMENTS - 146.33)**IN S.F.Nos: 53/1 AT GENGINAICKANPATTI VILLAGE, GENGABERAMPATTI PANCHAYAT, UTHANGARAI PANCHAYAT UNION, UTHANGARAI TALUK AND KRISHNAGIRI DISTRICT.

ALL DIMENSIONS ARE IN "METER"	SCALE 1:100	N

Area Details

Particulars	Total Buildup Area Sq.mt	Non FSI Area Deduction Sq.mt	Total FSI Area Sq.mt
BLOCK - I	**IOL MANUFACTURING**		
Area of Ground Floor	484.37	-	484.37
Area of Head Room	34.49	34.49	-
BLOCK - II	**TOILET BLOCK**		
Area of Ground Floor	46.29	-	46.29
BLOCK - III	**COMPRESSOR ROOM**		
Area of Ground Floor	57.62	-	57.62
Total Area	622.77	34.49	588.28

Schedule of Joineries

R.S	Rolling Shutter	3.00 X 3.00
E.E.D	Emergency Exit Door	2.00 X 2.15
D	Door	1.20 X 2.15
D1	Door	1.00 X 2.15
S.D	Steel Door	1.20 X 2.15
W	Window	2.00 X 1.50
W1	Window	1.20 X 1.40
V	Ventilator	0.92 X 0.60

OFFICE USE:-

SITE APPROVAL

ROC No:SWP/BPA/0353465/2024, DATE: 25/02/2025

SITE BOUNDARY EAR MARKED AS A' TO G ' AND NUMBERED AS **L.P/D.D.T.C.P (K.D) No:24/2025**

SITE APPROVAL ISSUED.

TECHNICAL APPROVAL

ROC No:SWP/BPA/0353465/2024, DATE: 25/02/2025

BUILDING PLAN NUMBERED AS **B.P/D.D.T.C.P (K.D)No:18/2025**


TECHNICAL APPROVAL ISSUED.

APPLICANT

Er.M.VADIVEL, ME(Struct)., AMIE., C.Engg(I)., MISTE., AIV., MICI., MISSE.,MICA
Consulting Civil Engineer, Chartered Engineer,
TN.Govt. Registered Professional of DTCP,
R.E-II-01/2023, R.S.E-II-21/2020, R.C.E-27/2020, R.D-06/2020,
R.E.(G-3), DMC No.037/LS/2019/00004, CCMC No.004/2021,
DMV CONSTRUCTION,
#19/17, 1st Floor, Annamalai Street, Near Municipality Office,
Dharmapuri - 636701, Cell: 8122 101 282, 9443 101 282.
E.Mail : dmvconstruction.dp@gmail.com

REGISTERED ENGINEER & REGISTERED STRUCTURAL ENGINEER

SITE PLAN SHOWING THE PROPOSED CONSTRUCTION OF RCC ROOF INDUSTRIAL BUILDING FOR **M/s." EXCLAR MEDITECH PRIVATE LIMITED " (GREEN CATEGORY - MEDICAL AND SURGICAL INSTRUMENTS - 146.33)** IN S.F.Nos: 53/1 AT GENGINAICKANPATTI VILLAGE, GENGABERAMPATTI PANCHAYAT, UTHANGARAI PANCHAYAT UNION, UTHANGARAI TALUK AND KRISHNAGIRI DISTRICT.

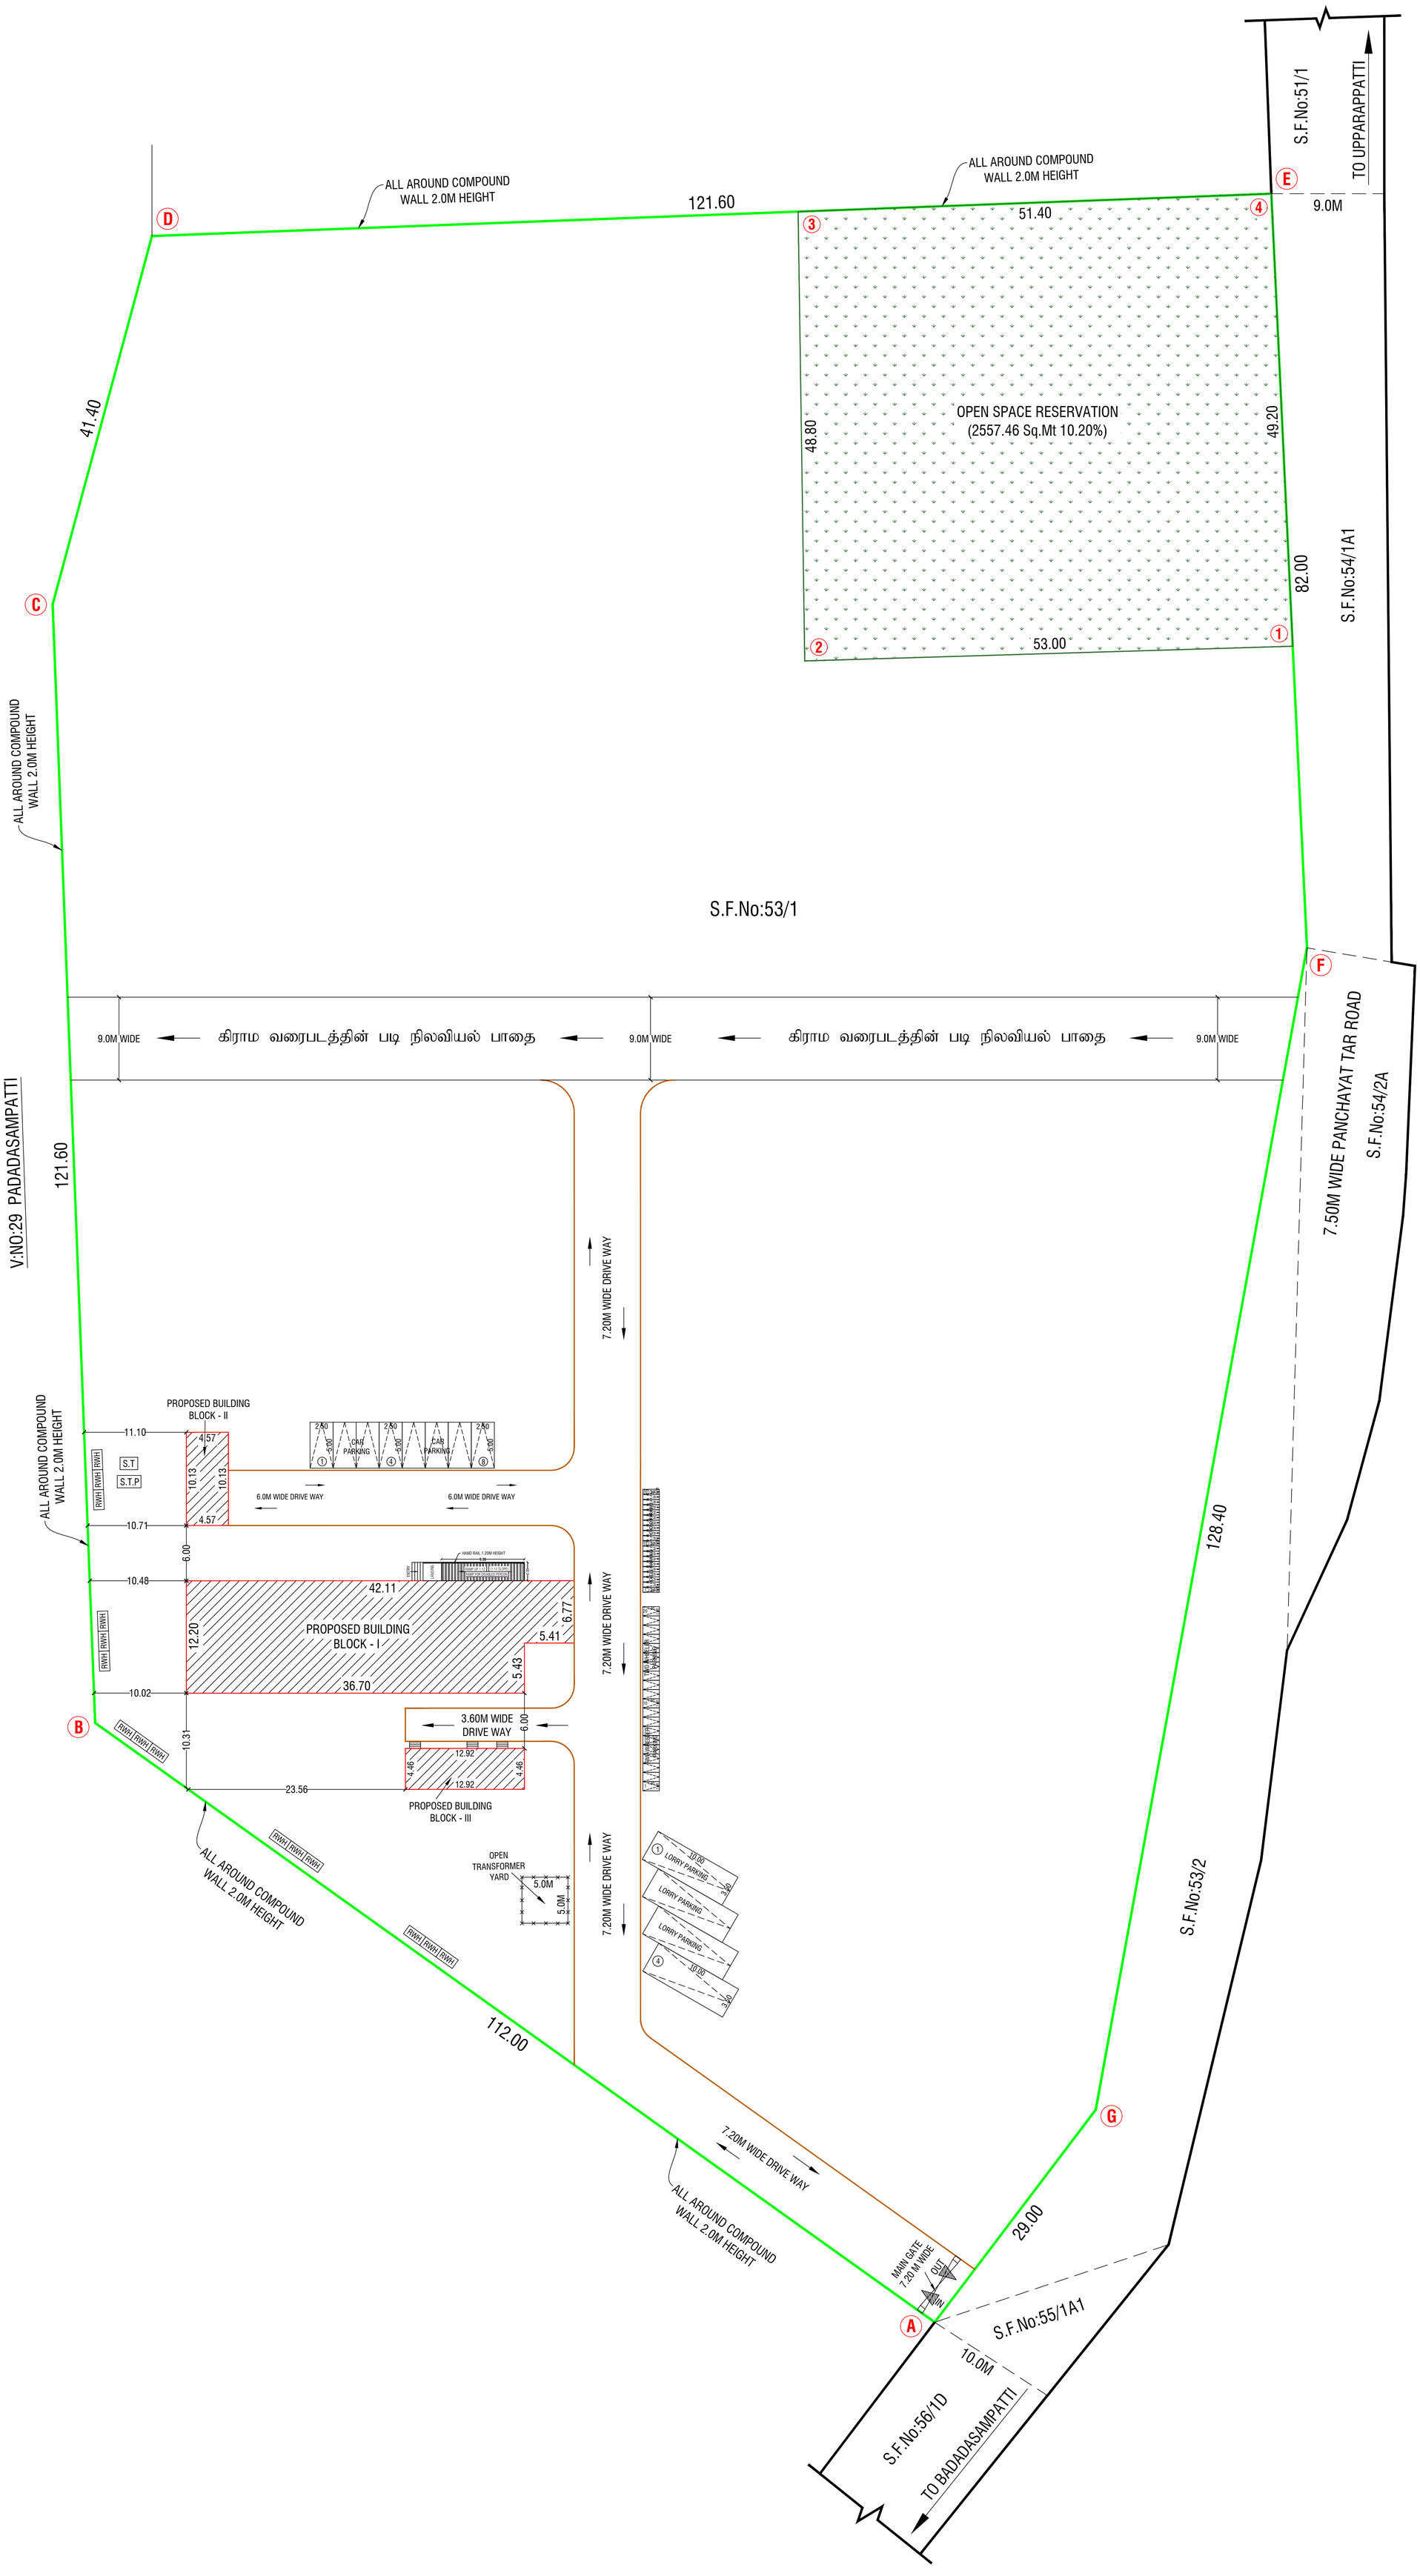

ALL DIMENSIONS ARE IN "METER"	SCALE 1:400	N

Area Details

PLR / FMB Area	25050.00 Sq.Mt
Document Area	25050.00 Sq.Mt
Super Imposed Area	25050.00 Sq.Mt

Particulars	Total Buildup Area Sq.mt	Non FSI Area Deduction Sq.mt	Total FSI Area Sq.mt
BLOCK - I	**IOL MANUFACTURING**		
Area of Ground Floor	484.37	-	484.37
Area of Head Room	34.49	34.49	-
BLOCK - II	**TOILET BLOCK**		
Area of Ground Floor	46.29	-	46.29
BLOCK - III	**COMPRESSOR ROOM**		
Area of Ground Floor	57.62	-	57.62
Total Area	622.77	34.49	588.28

Parking Details

Particulars	Required in Nos.	Provided in Nos.
Car parking	5	8
Two Wheeler Parking	10	20
Cycle Parking	10	20
Lorry Parking	1	4

FSI DETAILS:-

$$\frac{\text{Total ALL Floor Area}}{\text{Total Land Area}} = \frac{588.28}{25050.00} = \text{FSI} = 0.023$$

PLOT COVERAGE DETAILS:-

$$\frac{\text{Total Ground Floor Area}}{\text{Total Land Area}} = \frac{588.28}{25050.00} \times 100 = \text{PC} = 2.348\ \%$$

OSR:-

Open Space Reservation Park - 2557.46 Sq.Mt (10.20%)

NOTE:-

1. TOTAL SITE AREA - 25050.00 Sq.Mt
2. ALL TOILET PARTITION WALLS ARE 2.15M HEIGHT.
3. TOTAL BUILDING HEIGHT - 6.22M
4. SANITATION REQUIREMENTS WATER CLOSET
   - GENTS TOILET - 35 Nos, LADIES TOILET - 25 Nos.

COLOR INDEX

SITE BOUNDARY
EXISTING ROAD
PROPOSED BUILDING
PROPOSED DRIVE WAY

OFFICE USE

SITE APPROVAL

ROC No:SWP/BPA/0353465/2024, DATE: 25/02/2025

SITE BOUNDARY EAR MARKED AS A' TO G ' AND NUMBERED AS **L.P/D.D.T.C.P (K.D) No:24/2025**

SITE APPROVAL ISSUED.

TECHNICAL APPROVAL

ROC No:SWP/BPA/0353465/2024, DATE: 25/02/2025

BUILDING PLAN NUMBERED AS **B.P/D.D.T.C.P (K.D)No:18/2025**

TECHNICAL APPROVAL ISSUED.

APPLICANT

Er.M.VADIVEL, ME(Struct)., AMIE., C.Eng(I)., MISTE., AIV., MICI., MISSE.,MICA
Consulting Civil Engineer, Chartered Engineer,
TN.Govt. Registered Professional of DTCP,
R.E-II-01/2023, R.S.E-II-21/2020, R.C.E-27/2020, R.D-06/2020,
R.E.(G-3), DMC No.037/LS/2019/00004, CCMC No.004/2021,
DMV CONSTRUCTION,
#19/17, 1st Floor, Annamalai Street, Near Municipality Office,
Dharmapuri - 636701, Cell: 8122 101 282, 9443 101 282.
E.Mail : dmvconstruction.dp@gmail.com

REGISTERED STRUCTURAL ENGINEER

Er.M.VADIVEL, ME(Struct)., AMIE., C.Eng(I)., MISTE., AIV., MICI., MISSE.,MICA
Consulting Civil Engineer, Chartered Engineer,
TN.Govt. Registered Professional of DTCP,
R.E-II-01/2023, R.S.E-II-21/2020, R.C.E-27/2020, R.D-06/2020,
R.E.(G-3), DMC No.037/LS/2019/00004, CCMC No.004/2021,
DMV CONSTRUCTION,
#19/17, 1st Floor, Annamalai Street, Near Municipality Office,
Dharmapuri - 636701, Cell: 8122 101 282, 9443 101 282.
E.Mail : dmvconstruction.dp@gmail.com

REGISTERED ENGINEER

THE LANDLENS SUITE

Eight ways to know a piece of land before you pay for it.

This report covers one part of the picture. These cover the rest, drawn from the same government records, for any property in Tamil Nadu.

LandLens One
Ask anything about a property and get an answer grounded in live government records, with the sources shown.
/landlens/one

Verify My Land
Every record check run on one property and returned as a single report.
/landlens/verify-my-land

Legal Opinion
An advocate's written opinion on the title, built on the records we pull for it.
/landlens

One Map
Every layer on one map: the parcel, its boundary, zoning, water bodies and what sits around it.
/landlens/one/map

PriceMap
What land actually changed hands for around this plot, taken from the registered deeds.
/landlens/pricemap

Build Scope
What you are allowed to build here: floor space, height, coverage and setbacks.
/landlens/build-scope

Property Tracker
Watch a property and hear about it when something new is registered against it.
/landlens/property-tracker

Deal Room
Run the transaction in one place: documents, stamping, signatures and the parties.
/landlens/deal-room

FREE TOOLS · NO ACCOUNT NEEDED

Twenty-four checks you can run yourself, at no cost.

Records and verification

The registers themselves, read for you.

- Encumbrance Certificate
- Patta and Chitta
- Field Measurement Sketch
- EC Analyzer
- Bank charge check
- Court case search
- Seller background check
- Approval check by survey

Value and duty

What it is worth and what it costs to register.

- Guideline value by street
- Guideline value by survey
- Stamp duty and registration fees
- Capital gains
- Floor space index
- Area unit converter

Zoning and land use

What the plan says can happen on this land.

- Land use zone finder
- CMDA land use check
- Coastal regulation zone
- Master plan check
- Water bodies finder
- Airport height clearance

Registers and directories

Who holds it, and which office keeps the record.

- Find your registering office
- Temple property check
- Waqf property check
- RERA register

Every free tool
/tools

Services we run for you
/services

The LandLens suite
/landlens/one

Verified RealEstate™

Every claim in this document traces back to a government record.

- Legal opinions, due diligence and title verification
- Building plan, layout and sub-division approvals
- Completion and occupancy certificates, regularisation
- Escrow, negotiation and NRI property management
- Land survey, soil testing, architecture and construction

Verified RealEstate
3/350/2 Mettukuppam,
OMR Thoraipakkam,
Chennai 600 097, India
hello@verified.realestate
+91 9996 12 9996

Prepared from the registers named on the page each finding sits on. Where a register could not be read, this document says so in its place rather than leaving the gap to be read as a clean result.