

PP

APPROVAL RECORD

Planning Permission

Krishnagiri district, Tamil Nadu

APPROVAL TYPE

Building Plan

ISSUING AUTHORITY

Rural Panchayat

The approval as the planning authority issued it, reproduced in full behind this page.

An approval speaks to what was sanctioned, not to what was built. Completion is a separate record.

NAME OF APPLICANT:
DISTRICT SOCIAL WELFARE OFFICER,
KRISHNAGIRI DISTRICT

**DISTRICT SOCIAL WELFARE OFFICER,
KRISHNAGIRI DISTRICT**

SITE APPROVAL


ROC No: SWP/BPA/412897/2024 DATE: 14.02.2025
SITE BOUNDARY EAR MARKED AS A' To D' AND
NUMBERED AS L.P/D.D.T.C.P (K.D)No:11/2025
SITE APPROVAL ISSUED

ROC No: SWP/BPA/412897/2024 DATE: 14.02.2025
BUILDING PLAN NUMBERED AS B.P/D.T.C.P
(K.D)No: 11/2025
PLANNING PERMISSION ISSUED

AREA STATEMENT:

AREA AS PER DOCUMENT : 1095.00 SQM

AREA AS PER SITE : 1085.88 SQM

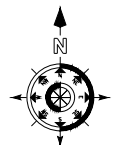

SCALE 1:100

BLOCK - 01					
FLOOR DETAILS	BUILD UP AREA IN SQM	DEDUCTION AREA IN SQM	NON FSI AREA IN SQM (A)	FSI AREA IN SQM (B)	TOTAL IN SQM (A+B)
GROUND FLOOR	362.78	4.75	4.75	359.56	362.78
FIRST FLOOR	332.81	4.55	-	328.26	328.26
SECOND FLOOR	332.81	4.55	-	328.26	328.26
THIRD FLOOR	332.81	4.55	-	328.26	328.26
FOURTH FLOOR	332.81	4.55	-	328.26	328.26
TOTAL	1694.02	21.42	4.75	1672.60	1677.35

$$\text{F.S.I} = \frac{\text{F.S.I}}{\text{SITE AREA}} = \frac{1672.60}{1085.88} = 1.540 < 2.00$$

PARKING DETAILS:

DESCRIPTION	REQUIRE	PROVIDED
CAR PARKING (Including DA Parking)	04	04
TWO WHEELER PARKING (Including DA Parking)	04	04

SCHEDULE OF JOINERY

TYPE	DESCRIPTION	SIZE
MD	LOBBY MAIN DOOR	1.80 X 2.15
FD	FIRE DOOR (STAIRCASE)	0.90 X 2.15
FD1	FIRE DOOR (UTILITY)	1.50 X 2.10
FD2	BALCONY DOOR/LAUNDARY	0.90 X 2.15
D1	DIFFERENTLY ABLED ROOM DOOR	1.00 X 2.15
D2	ROOM DOOR	0.90 X 2.15
D3	HANDICAP TOILET	1.00 X 2.15
D4	CORRIDOR/DINING	1.00 X 2.15
D5	VANITY SPACE DOOR	0.90 X 2.15
D6	SHOWER/ WC DOOR	0.75 X 2.15
W1	SLIDING WINDOW 1	1.65 X 1.85
W2	SLIDING WINDOW 2	1.20 X 1.25
W3	SLIDING WINDOW 3	0.90 X 1.25
KW	SLIDING KITCHEN WINDOW	1.50 X 0.95
V	VENTILATOR	0.60 X 0.95
V1	VENTILATOR - 1	0.60 X 0.60
V2	VENTILATOR - 2	0.30 X 0.60

APPLICANT:-

[Signature]
02/12/2024
District Social Welfare Officer
KRISHNAGIRI.

USER DEPARTMENT (OR) APPLICANT:-

DISTRICT SOCIAL WELFARE OFFICER.
S.NO: 194/7, POLUPALLI VILLAGE, PICHUGODAPALLI
PANCHAYAT,
KRISHNAGIRI DISTRICT



ENGINEER:-

12. 8-2
12/3/2015
EXECUTIVE ENGINEER
TAMIL NADU POLICE HOUSING CORPORATION
SALEM DIVISION
ANNADHANAPATTY, SALEM-2


EXECUTING DEPARTMENT (OR) AGENCY:-




TAMILNADU POLICE HOUSING CORPORATION LTD.,
NO:132, E.V.R.SALAI, KILPAUK,
CHENNAI - 600 010.

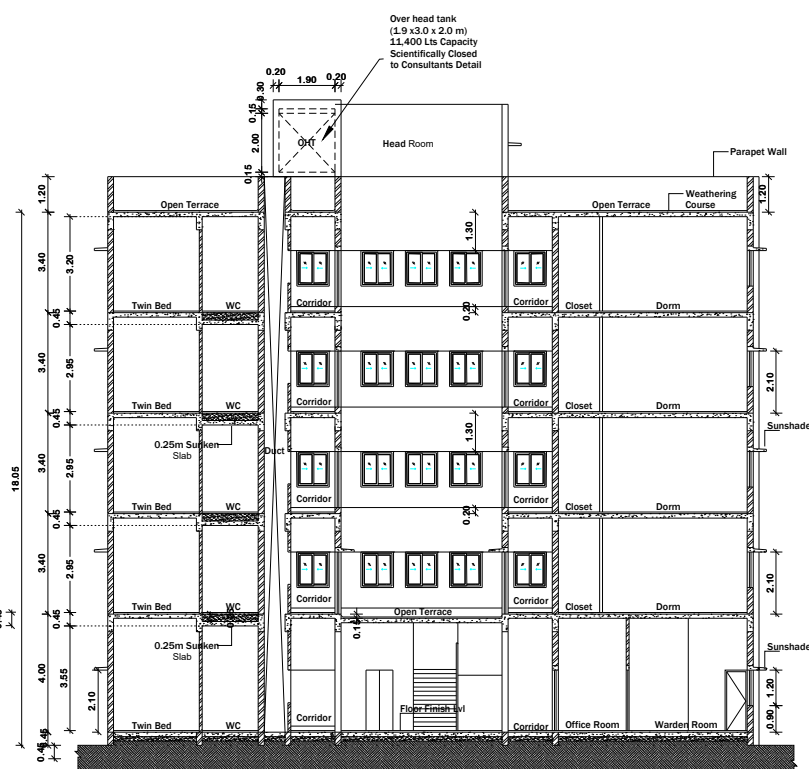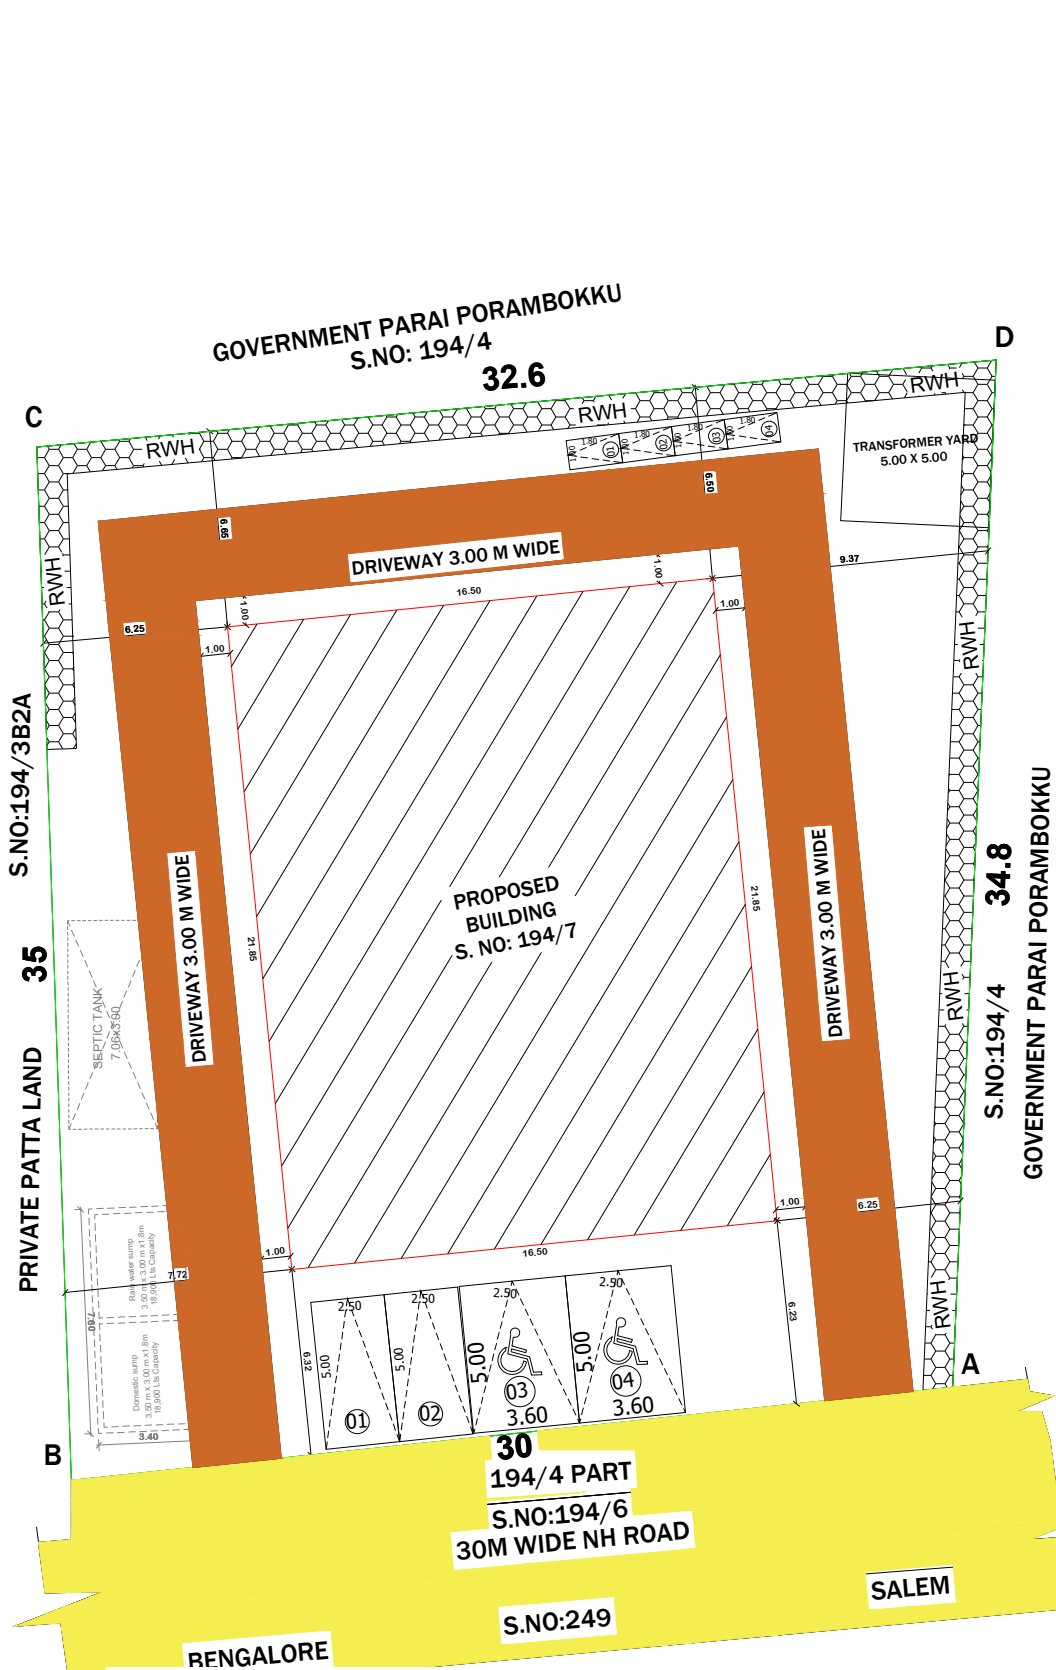


SECTION AA

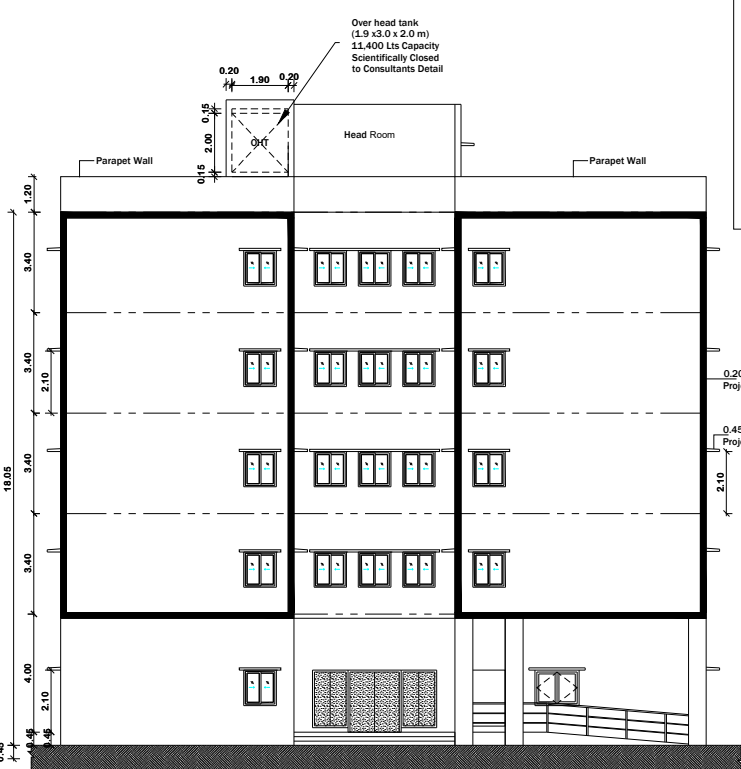


ELEVATION

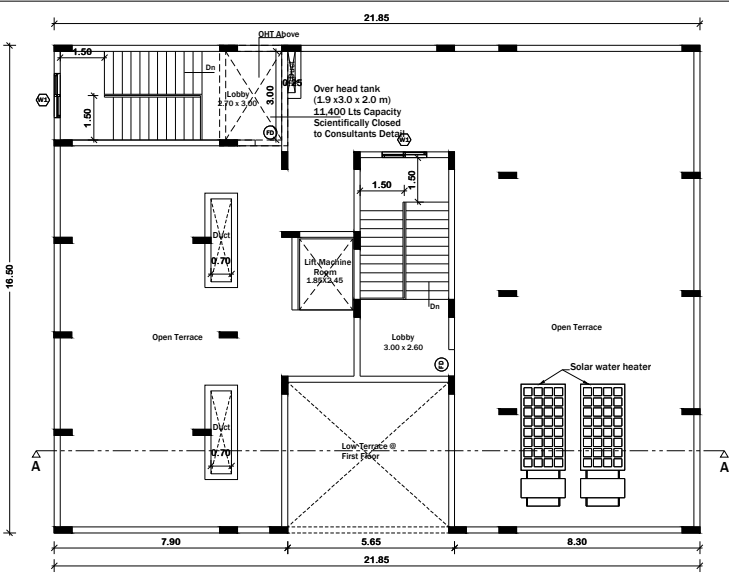


TERRACE FLOOR PLAN

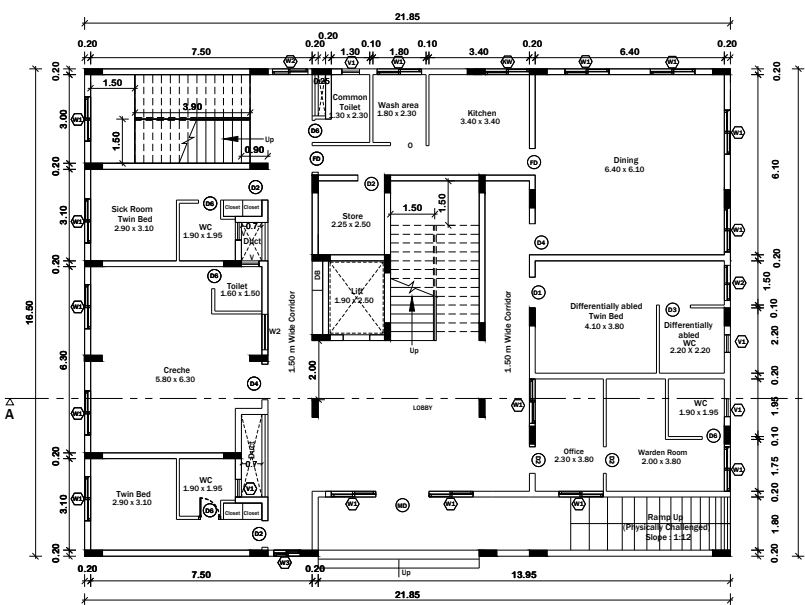





GROUND FLOOR PLAN

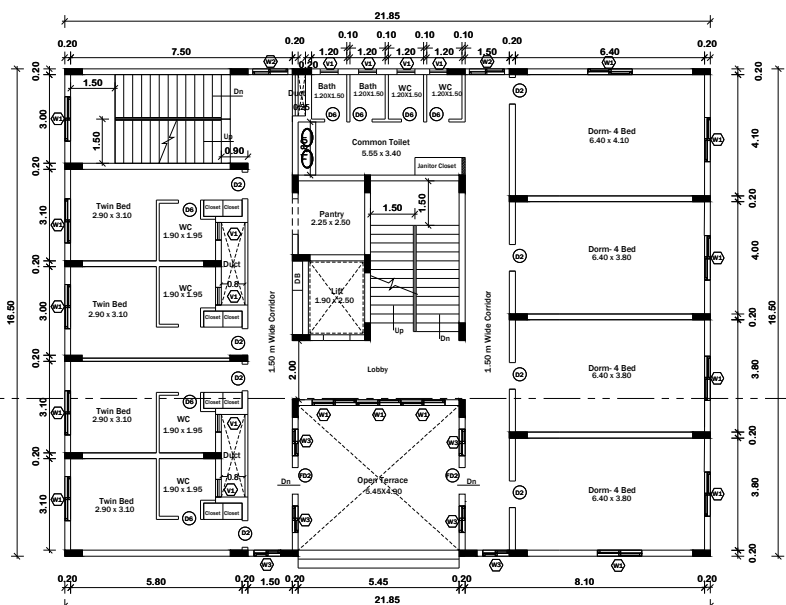


FIRST FLOOR PLAN

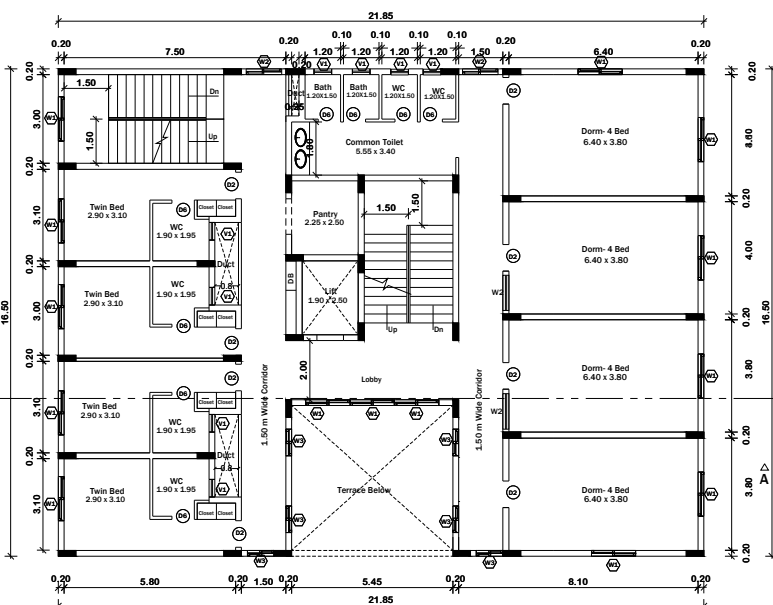

TYPICAL 2,3,4 FLOOR PLAN

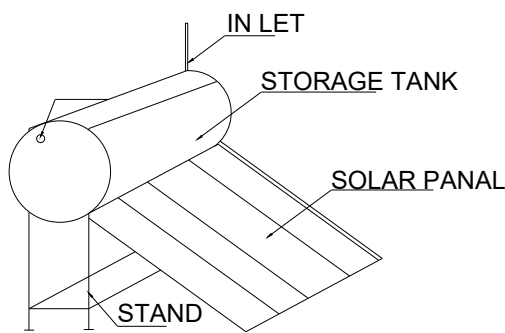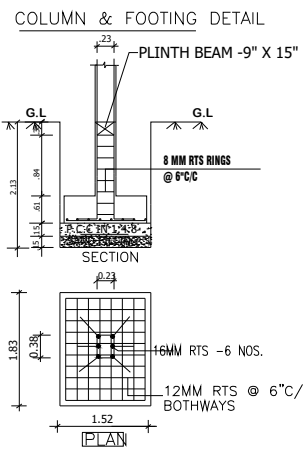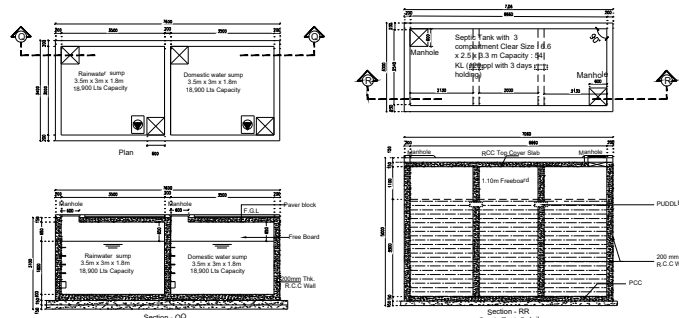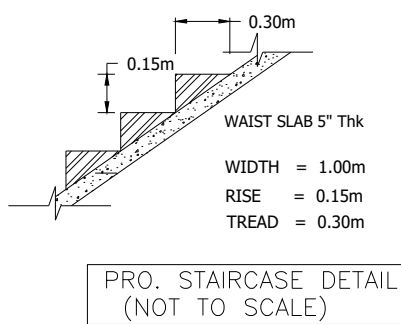

SOLAR SYSTEM
NOT TO SCALE


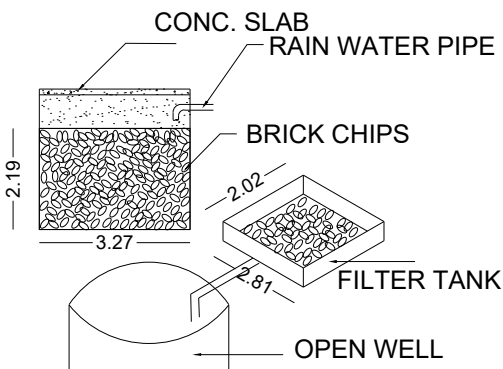


PLAN OF RAIN WATER HARVEST

NOT TO SCALE

COLOR INDEX:

SITE BOUNDARY
PROPOSED BUILDING
PROPOSED DRIVEWAY
EXISTING ROAD

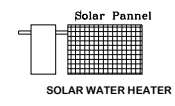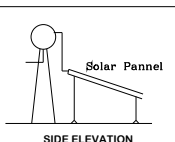

Eight ways to know a piece of land before you pay for it.

This report covers one part of the picture. These cover the rest, drawn from the same government records, for any property in Tamil Nadu.

LandLens One

Ask anything about a property and get an answer grounded in live government records, with the sources shown.

[/landlens/one](#)



Verify My Land

Every record check run on one property and returned as a single report.

[/landlens/verify-my-land](#)



Legal Opinion

An advocate's written opinion on the title, built on the records we pull for it.

[/landlens](#)



One Map

Every layer on one map: the parcel, its boundary, zoning, water bodies and what sits around it.

[/landlens/one/map](#)



PriceMap

What land actually changed hands for around this plot, taken from the registered deeds.

[/landlens/pricemap](#)



Build Scope

What you are allowed to build here: floor space, height, coverage and setbacks.

[/landlens/build-scope](#)



Property Tracker

Watch a property and hear about it when something new is registered against it.

[/landlens/property-tracker](#)



Deal Room

Run the transaction in one place: documents, stamping, signatures and the parties.

[/landlens/deal-room](#)



Twenty-four checks you can run yourself, at no cost.

Records and verification

The registers themselves, read for you.

Encumbrance Certificate

Patta and Chitta

Field Measurement Sketch

EC Analyzer

Bank charge check

Court case search

Seller background check

Approval check by survey

Value and duty

What it is worth and what it costs to register.

Guideline value by street

Guideline value by survey

Stamp duty and registration fees

Capital gains

Floor space index

Area unit converter

Zoning and land use

What the plan says can happen on this land.

Land use zone finder

CMDA land use check

Coastal regulation zone

Master plan check

Water bodies finder

Airport height clearance

Registers and directories

Who holds it, and which office keeps the record.

Find your registering office

Temple property check

Waqf property check

RERA register



Every free tool
/tools



Services we run
for you
/services



The LandLens
suite
/landlens/one



Every claim in this document traces back to a government record.

Legal opinions, due diligence and title verification

Building plan, layout and sub-division approvals

Completion and occupancy certificates, regularisation

Escrow, negotiation and NRI property management

Land survey, soil testing, architecture and construction

Verified RealEstate
3/350/2 Mettukuppam,
OMR Thoraipakkam,
Chennai 600 097, India
hello@verified.realestate
+91 9996 12 9996

Prepared from the registers named on the page each finding sits on. Where a register could not be read, this document says so in its place rather than leaving the gap to be read as a clean result.

