

PP

APPROVAL RECORD

Planning Permission

Krishnagiri

Krishnagiri district, Tamil Nadu

APPROVAL TYPE

Building Plan

ISSUING AUTHORITY

DTCP










The approval as the planning authority issued it, reproduced in full behind this page.

An approval speaks to what was sanctioned, not to what was built. Completion is a separate record.

PLAN SHOWING THE PROPOSED CONSTRUCTION OF INDUSTRIAL BUILDING IN COTTAGE INDUSTRY-(COIR, COIR MAKING, ROPE)

SF.No: 205B/3, 210A/1A1, 210A/1B4, 210A/1C1A1 & 213/2B AT JINGALKATHIRAMPATTI-2 VILLAGE, JINGALKATHIRAMPATTI

PANCHAYAT, BARGUR PANCHAYAT UNION, POCHAMPALLI TALUK, KRISHNAGIRI DISTRICT.

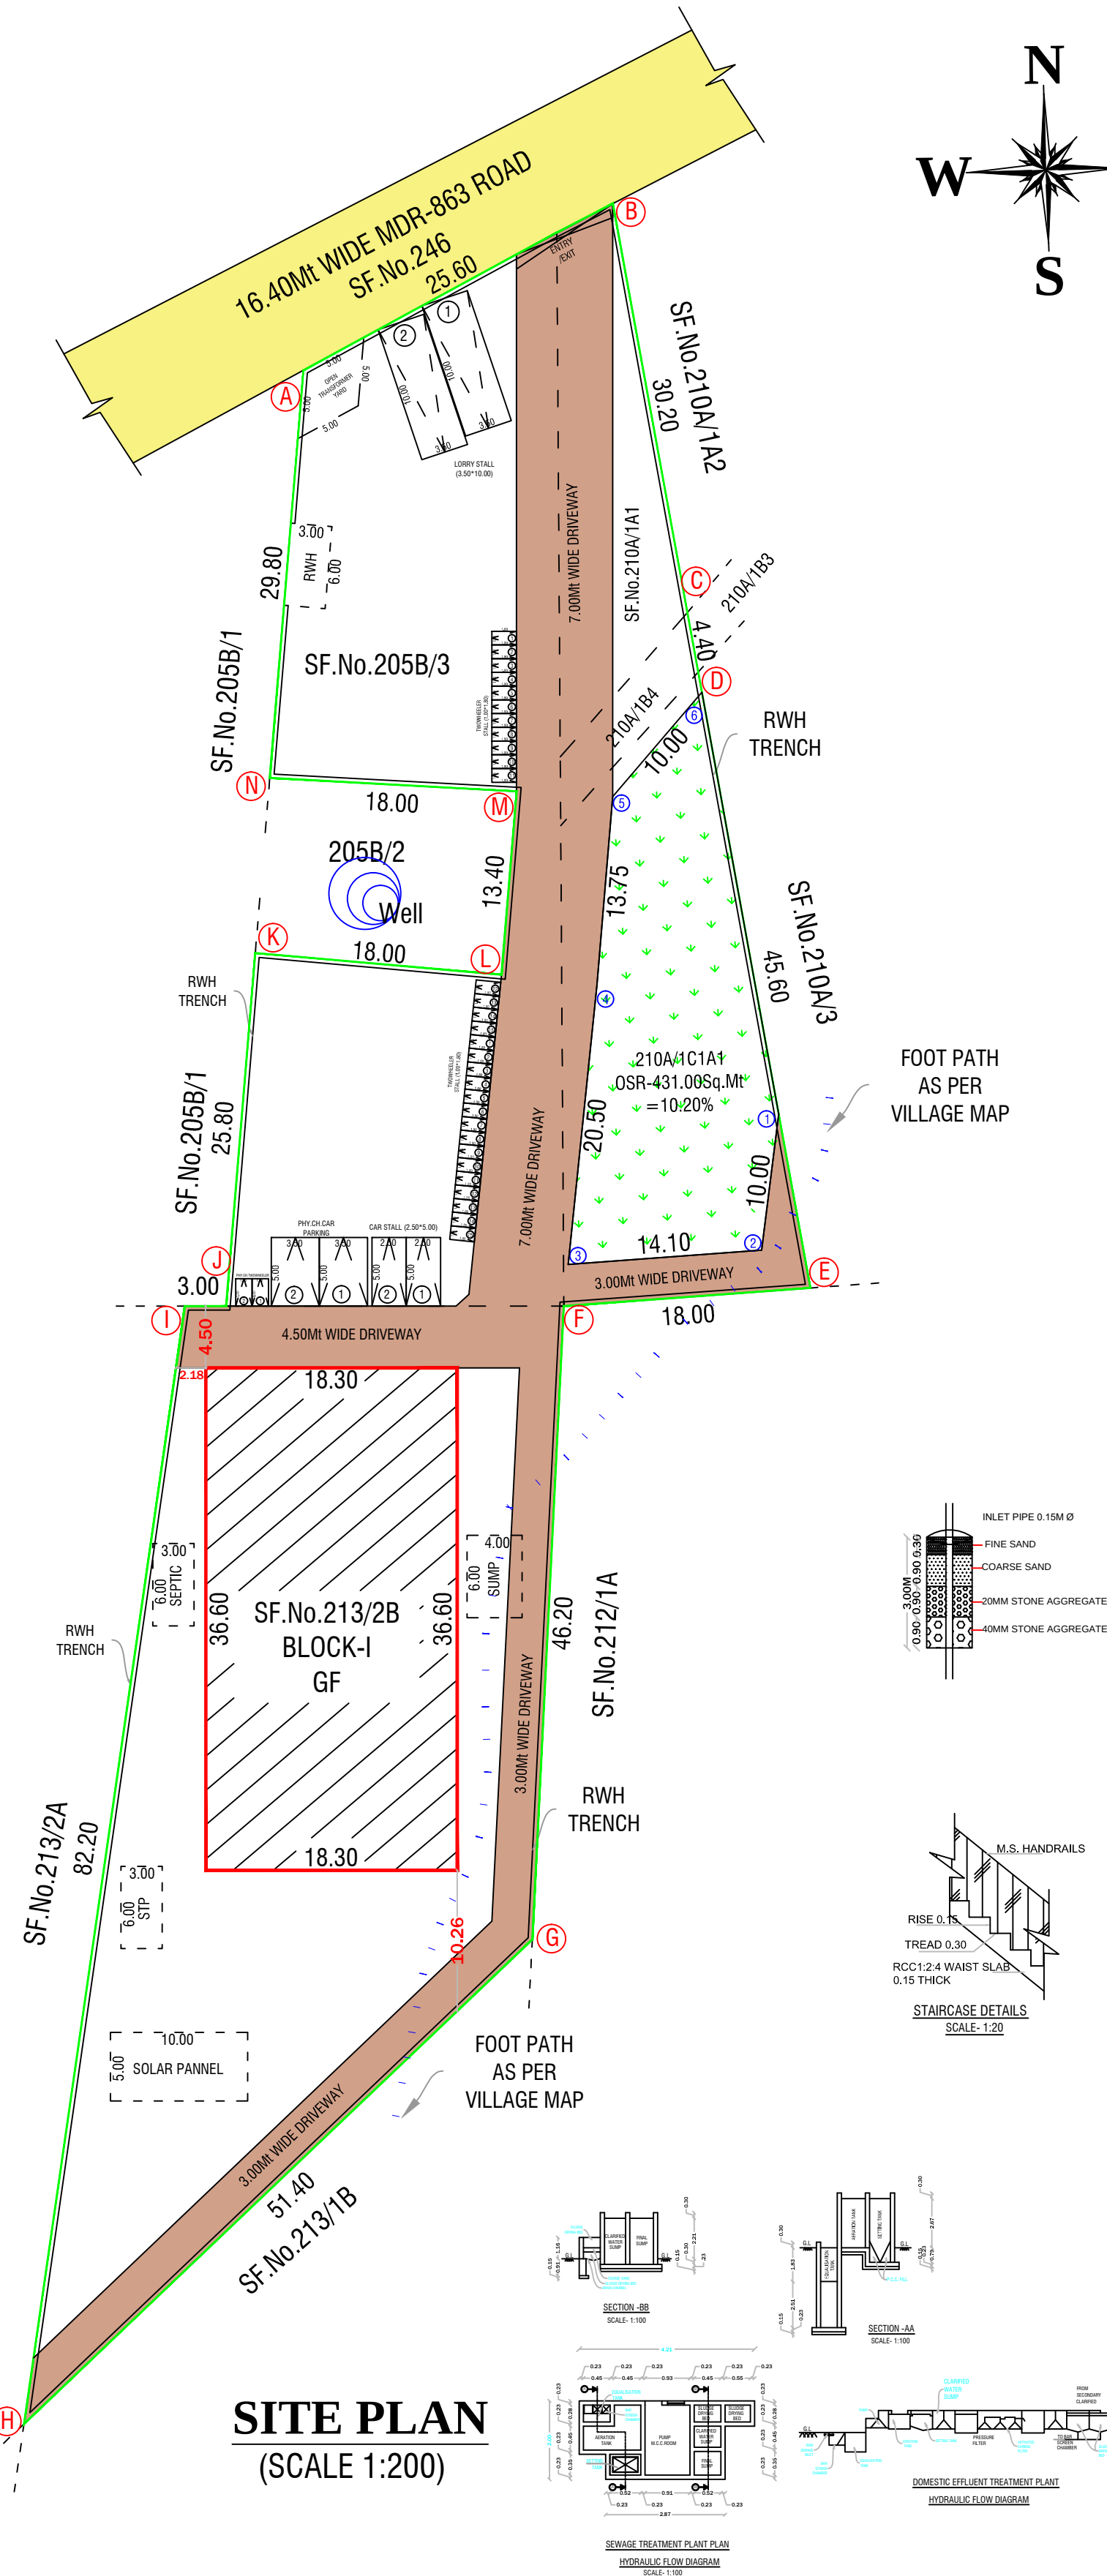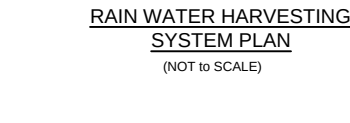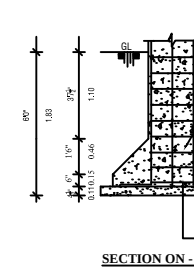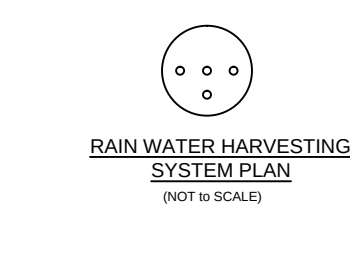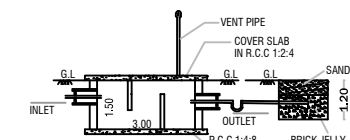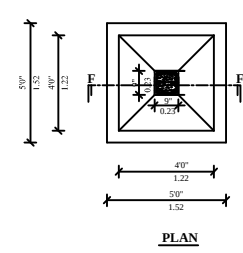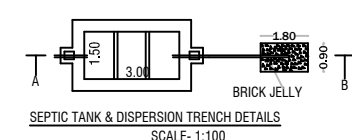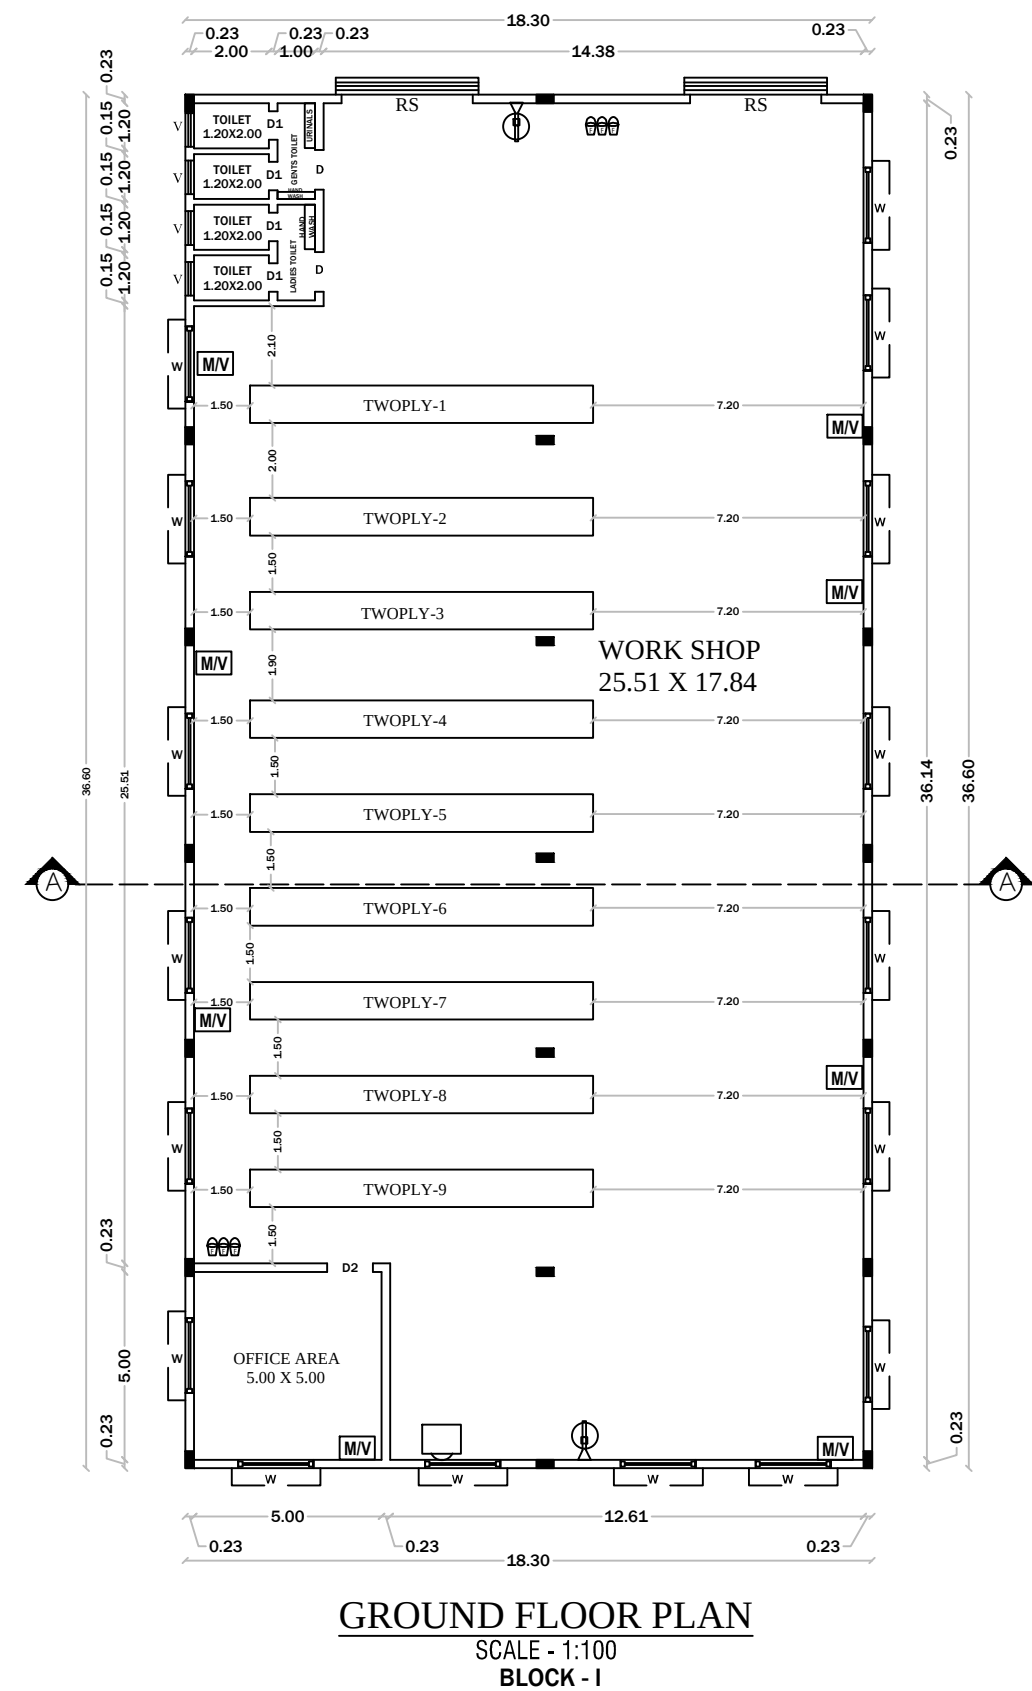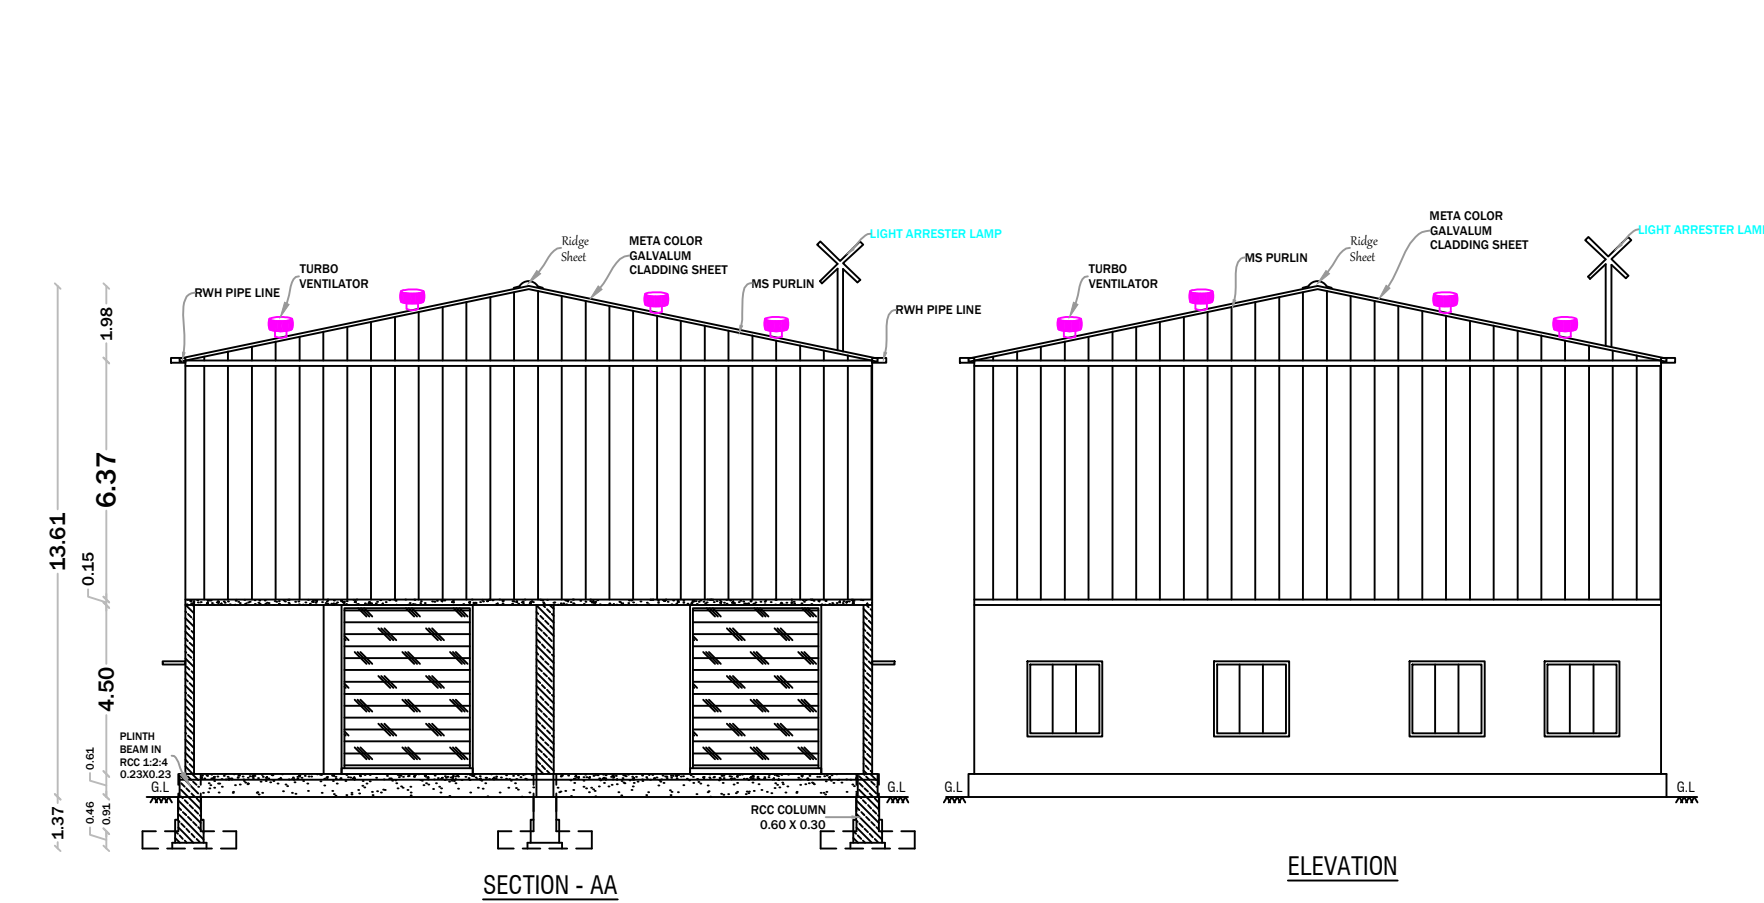

OFFICE USE

SITE APPROVAL

ROC No: SWP/BPA/0439231/2025 DATE: 14.02.2025
SITE BOUNDARY EAR MARKED AS 'A To N' AND
NUMBERED AS L.P/ D.D.T.C.P (K.D) No: 13 /2025
SITE APPROVAL ISSUED

PLANNING PERMISSION APPROVAL

ROC No.SWP/BPA/0439231/2025 DATE: 14.02.2025
BUILDING PLAN NUMBERED AS B.P/D.D.T.C.P (K.D) No: 13 /2025
PLANNING PERMISSION ISSUED

COLOR INDEX

SITE BOUNDARY	
PROPOSED BLDG.	
DRIVEWAY	
EXISTING ROAD	
OSR AREA	

SCHEDULE OF JOINERIES

RS	ROLLING SHUTTER	3.50 X 2.80
D	DOOR	1.50 X 2.10
D1	DOOR	0.76 X 2.10
D2	DOOR	1.22 X 2.10
W	WINDOW	2.00 X 1.80
V	VENTILATION	0.90 X 0.60

POWER DETAILS

S. No.	MACHINERIES NAME	H.P.	Nos	TOTAL H.P
1	TWOPLAY	16.00	9	144.00

TOTAL HP

144.00

MALE WORKERS

10

FEMALE WORKERS

10

TOTAL NUMBER OF WORKERS

20

SANITATION REQUIREMENTS (FATORIES BUILDING)

S.No.	SANITARY UNIT	REQUIRED IN Nos.	PROVIDED IN Nos.
1	WATER CLOSET (MALE-10)	1	2
1	WATER CLOSET (FEMALE-10)	1	2
3	URINALS	1	1
4	WASHING TAPS	1	1
5	DRINKING WATER	1	1

DESCRIPTIONS

(FE) Fire Extinguisher	-
(FA) Fire Alarm	-
Ponds	-
Rain Water Perculation	-
SAND BUCKETS	-
MECHANICAL VENTILATION	-

PARKING AS PER SWP SYSTEM

TYPE OF PARKING	REQUIRED	PROVIDED
LORRYS=WORKSHOP AREA/500=669.78/500=1.33	02	02
CAR=OFFICE AREA/100=50/100=0.5	01	02
PHY.CH.CAR	02	02
TWOWHEELER=WORKSHOP AREA/50=669.78/50=13.39	14	15
PHY.CH.TWOWHEELER	02	02
CYCLES=WORKSHOP AREA/50=669.78/50=13.39	14	15

AREA DETAILS

TOTAL AREA OF THE SITE	IN SQMT
PLR/FMB AREA	4105.00
DOCUMENT AREA	4105.00
SUPER IMPOSED PLOT AREA	4142.50

INDUSTRIAL BULIDING

PARTICULARS	FSI (sqmt)	NON FSI(sqmt)	TOTAL (sqmt)
AREA OF THE PRO. BLDG -GF (BLOCK-I)	669.78	-	669.78
TOTAL AREA	669.78	-	669.78

PLOT COVERAGE - (P.C.) %

16.32

FLOOR SPACE INDEX - (FSI)

0.16

APPLICANT

V. Sivakumar
Mr. V.SIVAKUMAR
S/o Mr.VEERARAGAVAN

REGISTER ENGINEER

Er N. Praveen Kumar
Er N. PRAVEEN KUMAR, ME.,
CREATIVE CONSTRUCTION
Structural Engineer / Chartered Engineer
Govt.HNTDA Reg.Engineer-II(11/2020)
Govt.HNTDA Reg.Structural Engineer-II(05/2019)
Govt.HNTDA Reg.Construction Engineer-(25/2020)
MOBILE:7502330468, 6380345365
MAIL:creativeconstructionhosur@gmail.com

REG.STRUCTURAL ENGINEER

Er N. Praveen Kumar
Er N. PRAVEEN KUMAR, ME.,
CREATIVE CONSTRUCTION
Structural Engineer / Chartered Engineer
Govt.HNTDA Reg.Structural Engineer-I(14/2023)
MOBILE:7502330468, 6380345365
MAIL:creativeconstructionhosur@gmail.com

Eight ways to know a piece of land before you pay for it.

This report covers one part of the picture. These cover the rest, drawn from the same government records, for any property in Tamil Nadu.

LandLens One

Ask anything about a property and get an answer grounded in live government records, with the sources shown.

[/landlens/one](#)



Verify My Land

Every record check run on one property and returned as a single report.

[/landlens/verify-my-land](#)



Legal Opinion

An advocate's written opinion on the title, built on the records we pull for it.

[/landlens](#)



One Map

Every layer on one map: the parcel, its boundary, zoning, water bodies and what sits around it.

[/landlens/one/map](#)



PriceMap

What land actually changed hands for around this plot, taken from the registered deeds.

[/landlens/pricemap](#)



Build Scope

What you are allowed to build here: floor space, height, coverage and setbacks.

[/landlens/build-scope](#)



Property Tracker

Watch a property and hear about it when something new is registered against it.

[/landlens/property-tracker](#)



Deal Room

Run the transaction in one place: documents, stamping, signatures and the parties.

[/landlens/deal-room](#)



Twenty-four checks you can run yourself, at no cost.

Records and verification

The registers themselves, read for you.

Encumbrance Certificate

Patta and Chitta

Field Measurement Sketch

EC Analyzer

Bank charge check

Court case search

Seller background check

Approval check by survey

Value and duty

What it is worth and what it costs to register.

Guideline value by street

Guideline value by survey

Stamp duty and registration fees

Capital gains

Floor space index

Area unit converter

Zoning and land use

What the plan says can happen on this land.

Land use zone finder

CMDA land use check

Coastal regulation zone

Master plan check

Water bodies finder

Airport height clearance

Registers and directories

Who holds it, and which office keeps the record.

Find your registering office

Temple property check

Waqf property check

RERA register



Every free tool
/tools



Services we run
for you
/services



The LandLens
suite
/landlens/one



Every claim in this document traces back to a government record.

Legal opinions, due diligence and title verification

Building plan, layout and sub-division approvals

Completion and occupancy certificates, regularisation

Escrow, negotiation and NRI property management

Land survey, soil testing, architecture and construction

Verified RealEstate
3/350/2 Mettukuppam,
OMR Thoraipakkam,
Chennai 600 097, India
hello@verified.realestate
+91 9996 12 9996

Prepared from the registers named on the page each finding sits on. Where a register could not be read, this document says so in its place rather than leaving the gap to be read as a clean result.

