

PLAN SHOWING THE PROPOSED COMMERCIAL BUILDING (SHOP) IN S.F.No:106/3A3, OF BRG MADEPALLI VILLAGE & PANCHAYAT, BARGUR PANCHAYAT UNION & TALUK, KRISHNAGIRI DISTRICT. SCALE - 1:100

FOR OFFICE USE ONLY

TECHNICAL APPROVAL
ROC No:SWP/BPA/, DATE:
BUILDING PLAN NUMBERED AS B.P/D.T.C.P (Krishnagiri) No:
TECHNICAL APPROVAL WAS SANCTIONED.

Schedule of Joineries		
RS	Rolling Shutter	3.50 X 2.10
MD	Main Door	1.50 X 2.10
D1	Door	0.90 X 2.10
D2	Door	0.75 X 2.10
W	Window	1.50 X 1.20
V	Ventilator	0.90 X 0.60
LD	Lift Door	1.00 X 2.10

All Dimensions Are in Meter			
Area Details			
Particulars		Area in Sq.m	
As per Document Area		1682.00	
As Per Patta Area		1682.00	
Super Imposed Plot Area		1716.86	
Particulars	FSI Area in Sq.m	Non- FSI Area in Sq.m	Built up Area in sq.m
Area of Proposed Construction - Ground Floor	632.47	-	632.47
Area of Proposed Construction - First Floor	632.47	-	632.47
Area of Proposed Construction - Head Room	-	35.63	35.63
Total Additional Construction Area	1264.94	35.63	1300.57
Floor Space Index (FSI)	0.752	-	
Plot Coverage (PC)	37.60%	-	

Parking Requirements			
Description	Stall Size	Required	Provided
Car Parking Stalls	2.50 x 5.00	12	16
Two Wheeler Parking	1.00 x 1.80	12	18













Applicant

Registered Structural

Er. R. KEERTHANA, B.E.,
Registered Engineer, RE-GR-11-16/20 (DTCP)
Registered Structural Engineer, SE-GR-11-22/20 (DTCP)
50/4, ANR Complex, Taluk Office Road, Hosur
Cell:9994920701,9894154304

Registered Engineer

Er. R. KEERTHANA, B.E.,
Registered Engineer, RE-GR-11-16/20 (DTCP)
Registered Structural Engineer, SE-GR-11-22/20 (DTCP)
50/4, ANR Complex, Taluk Office Road, Hosur
Cell:9994920701,9894154304

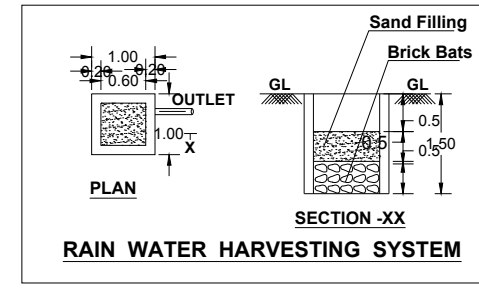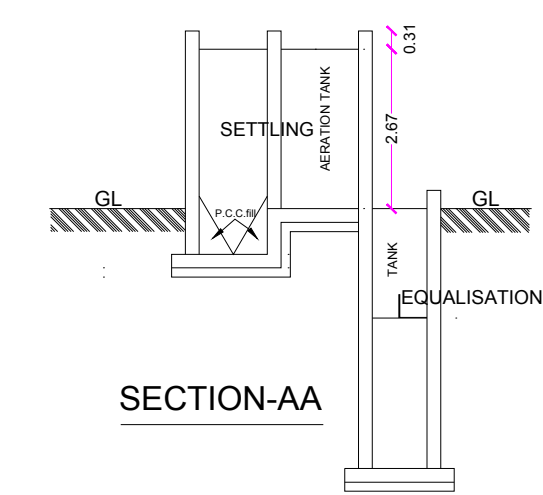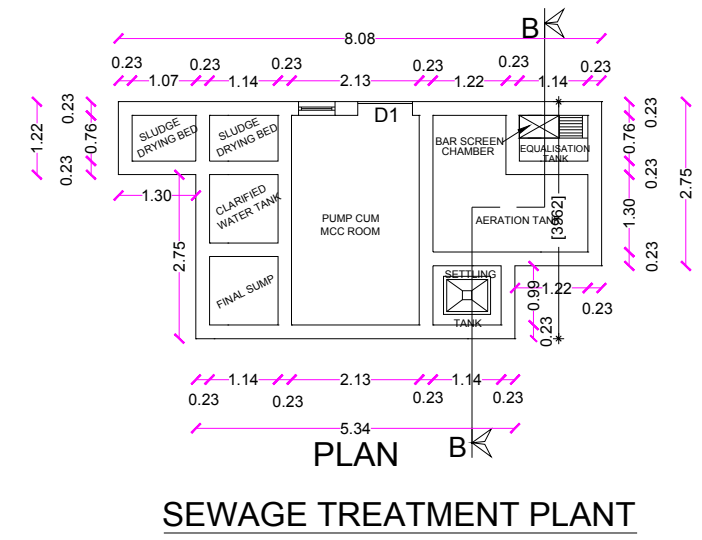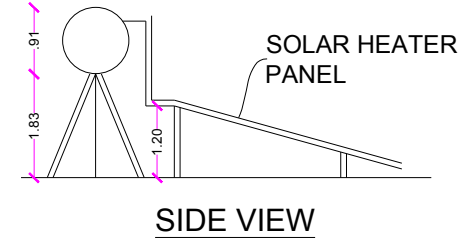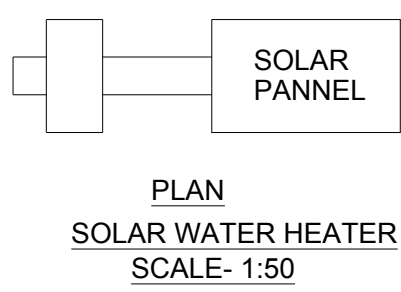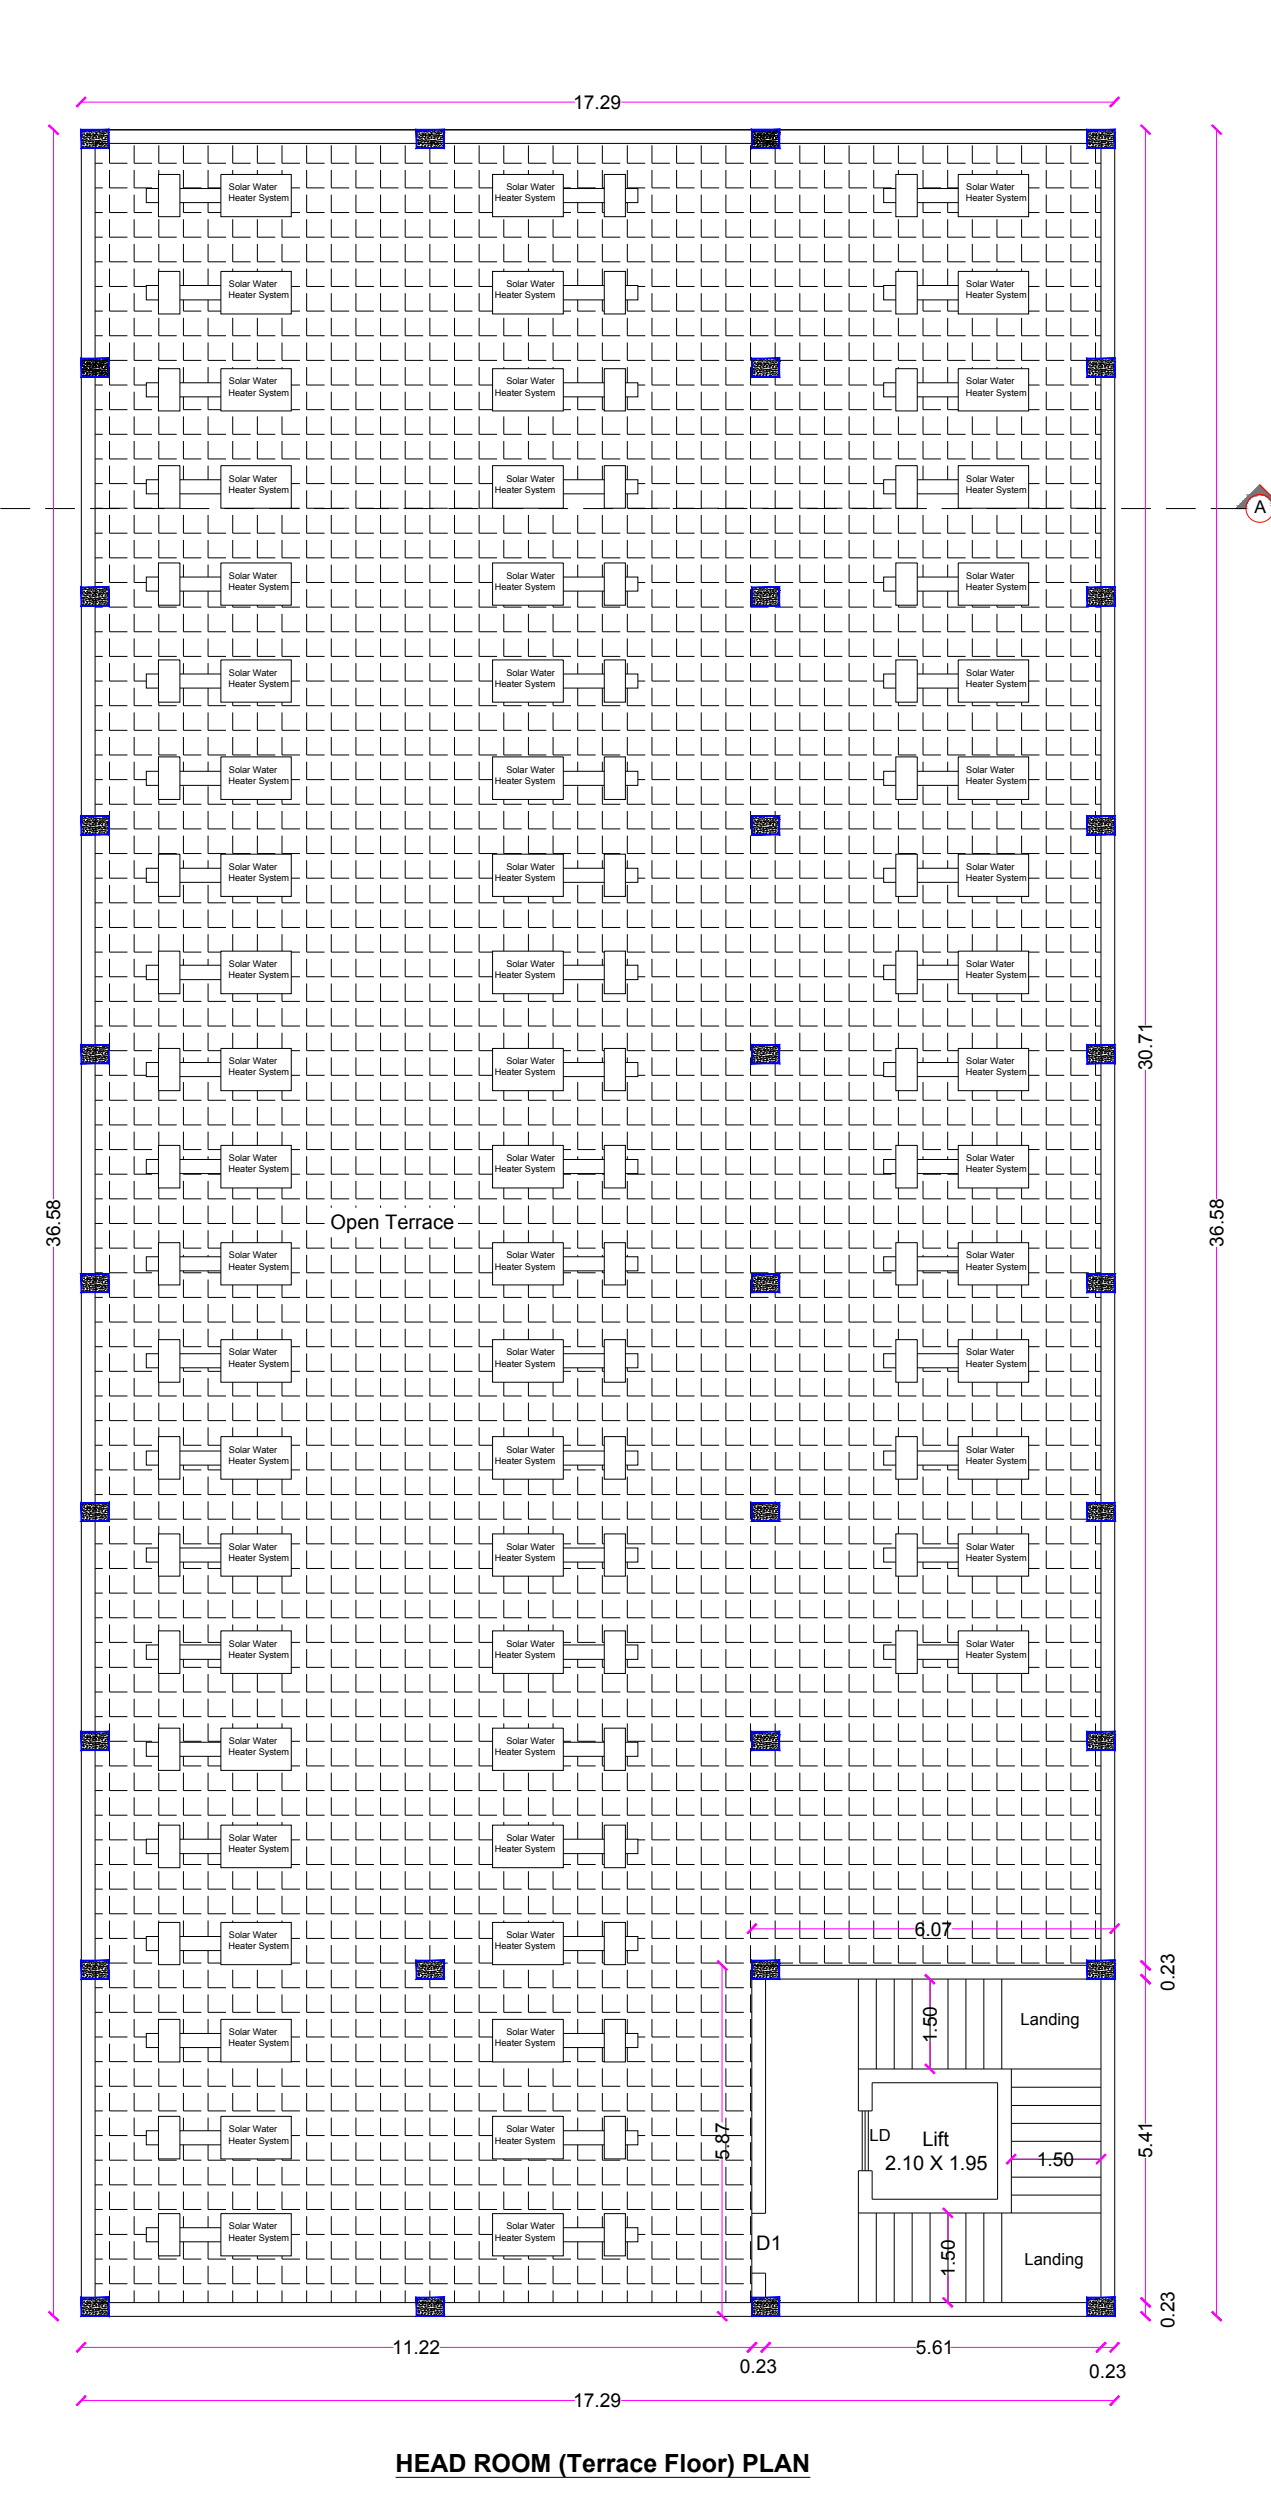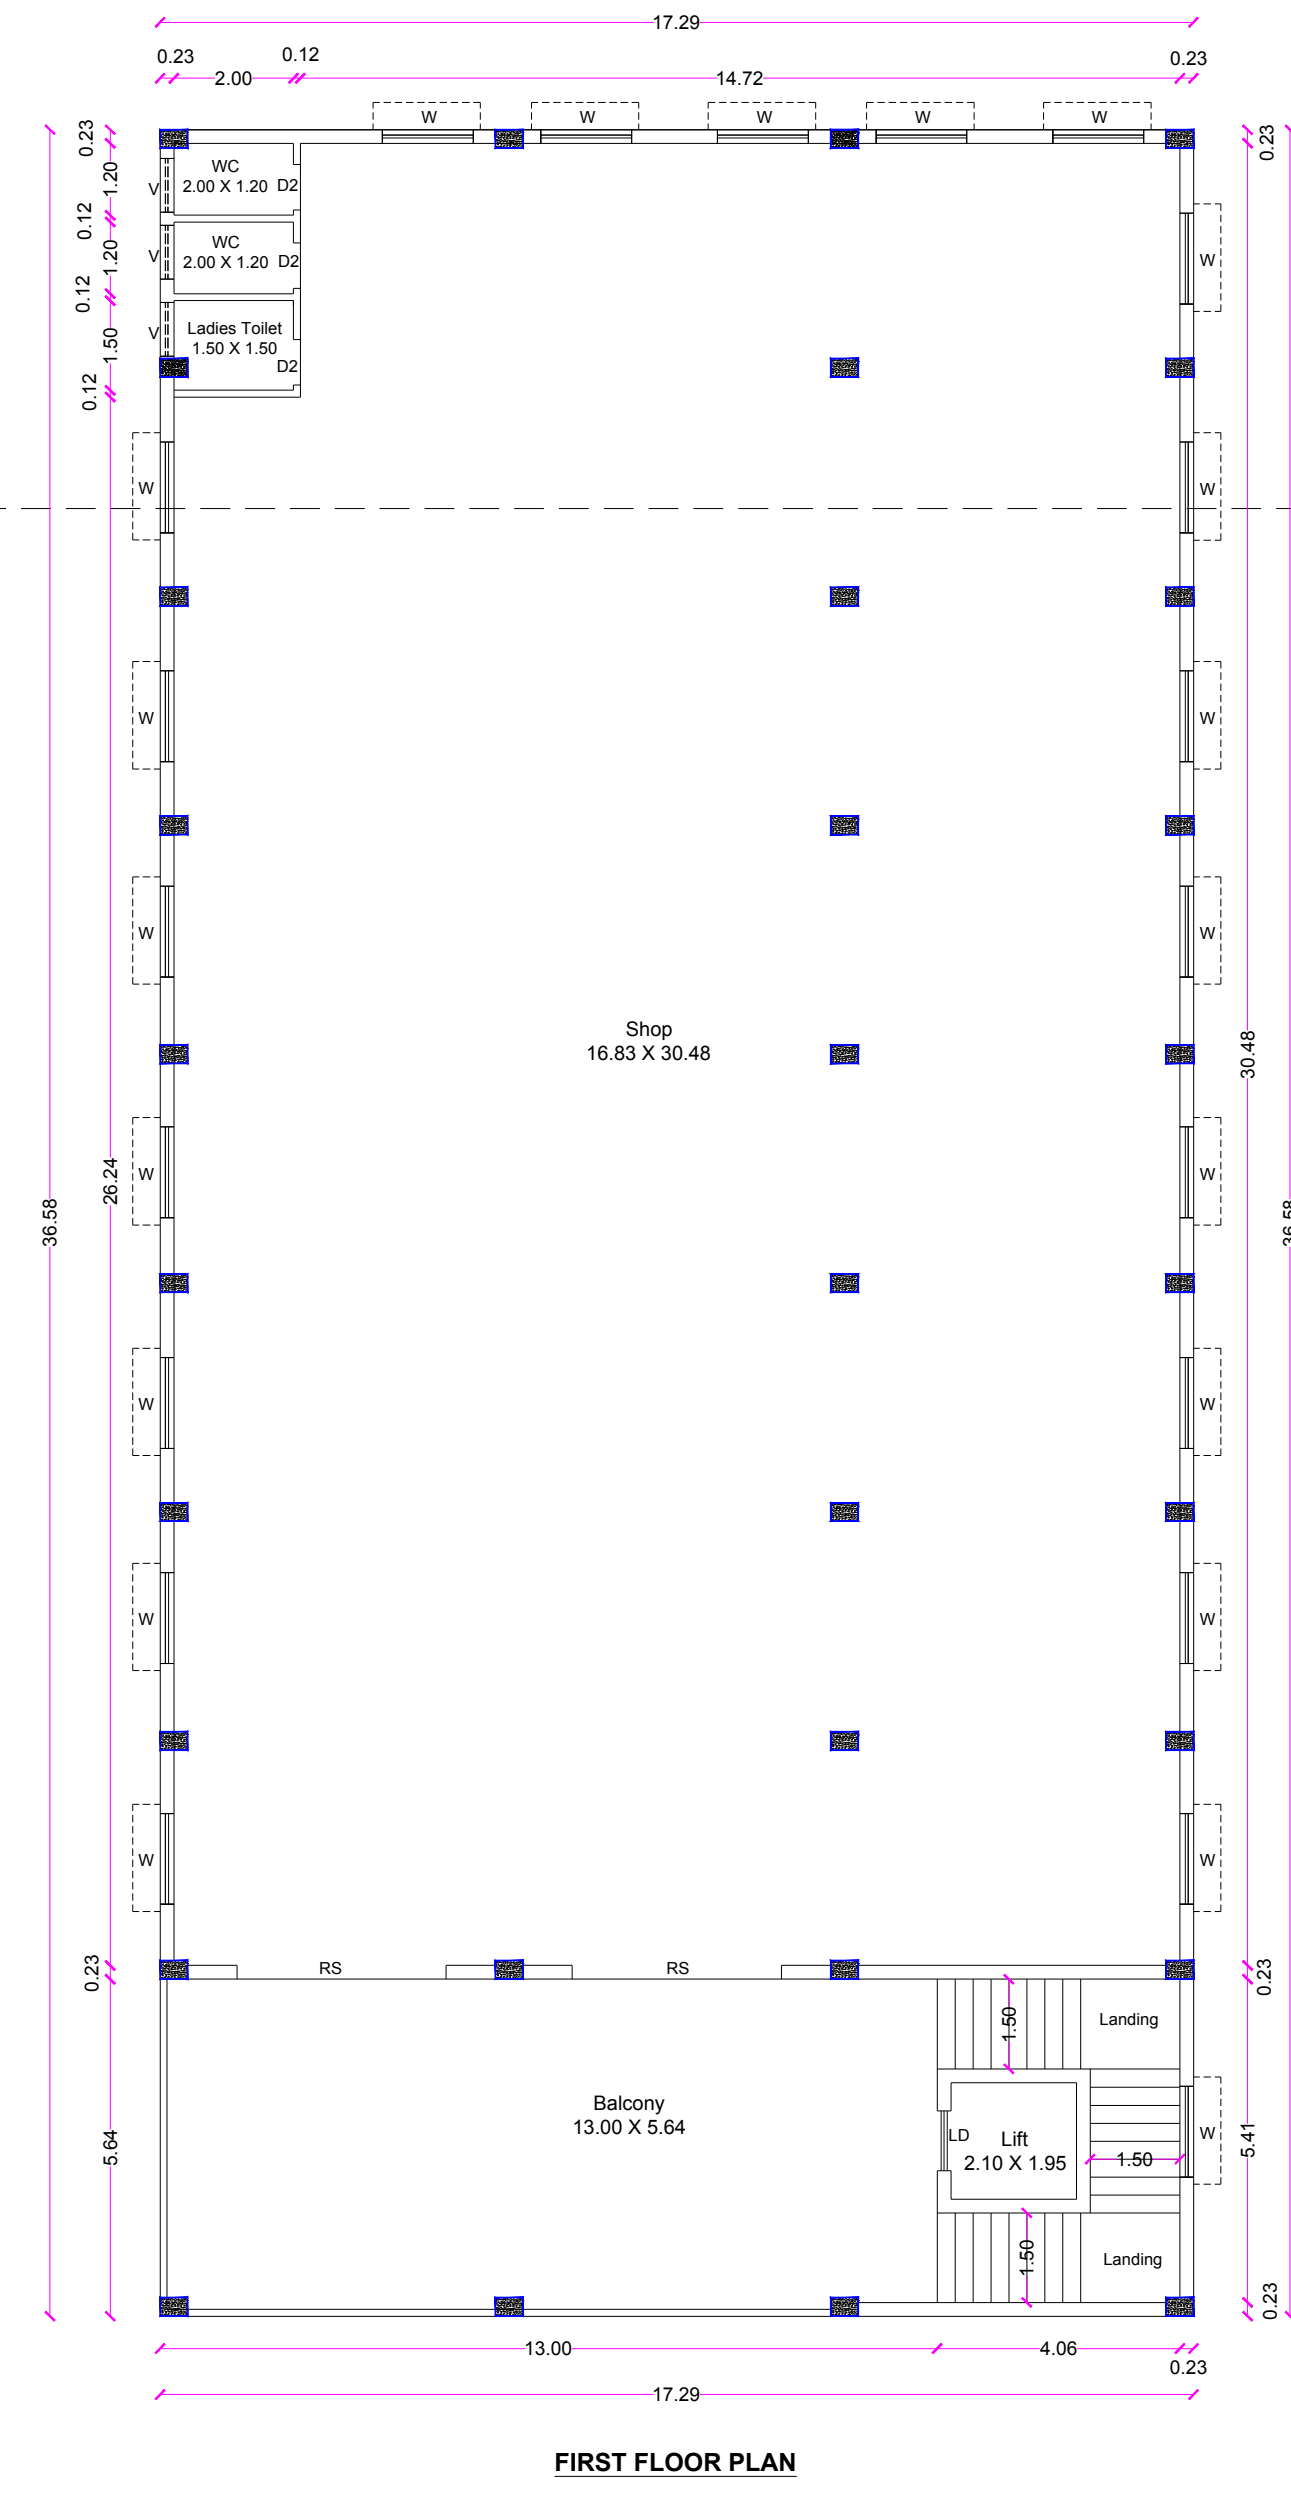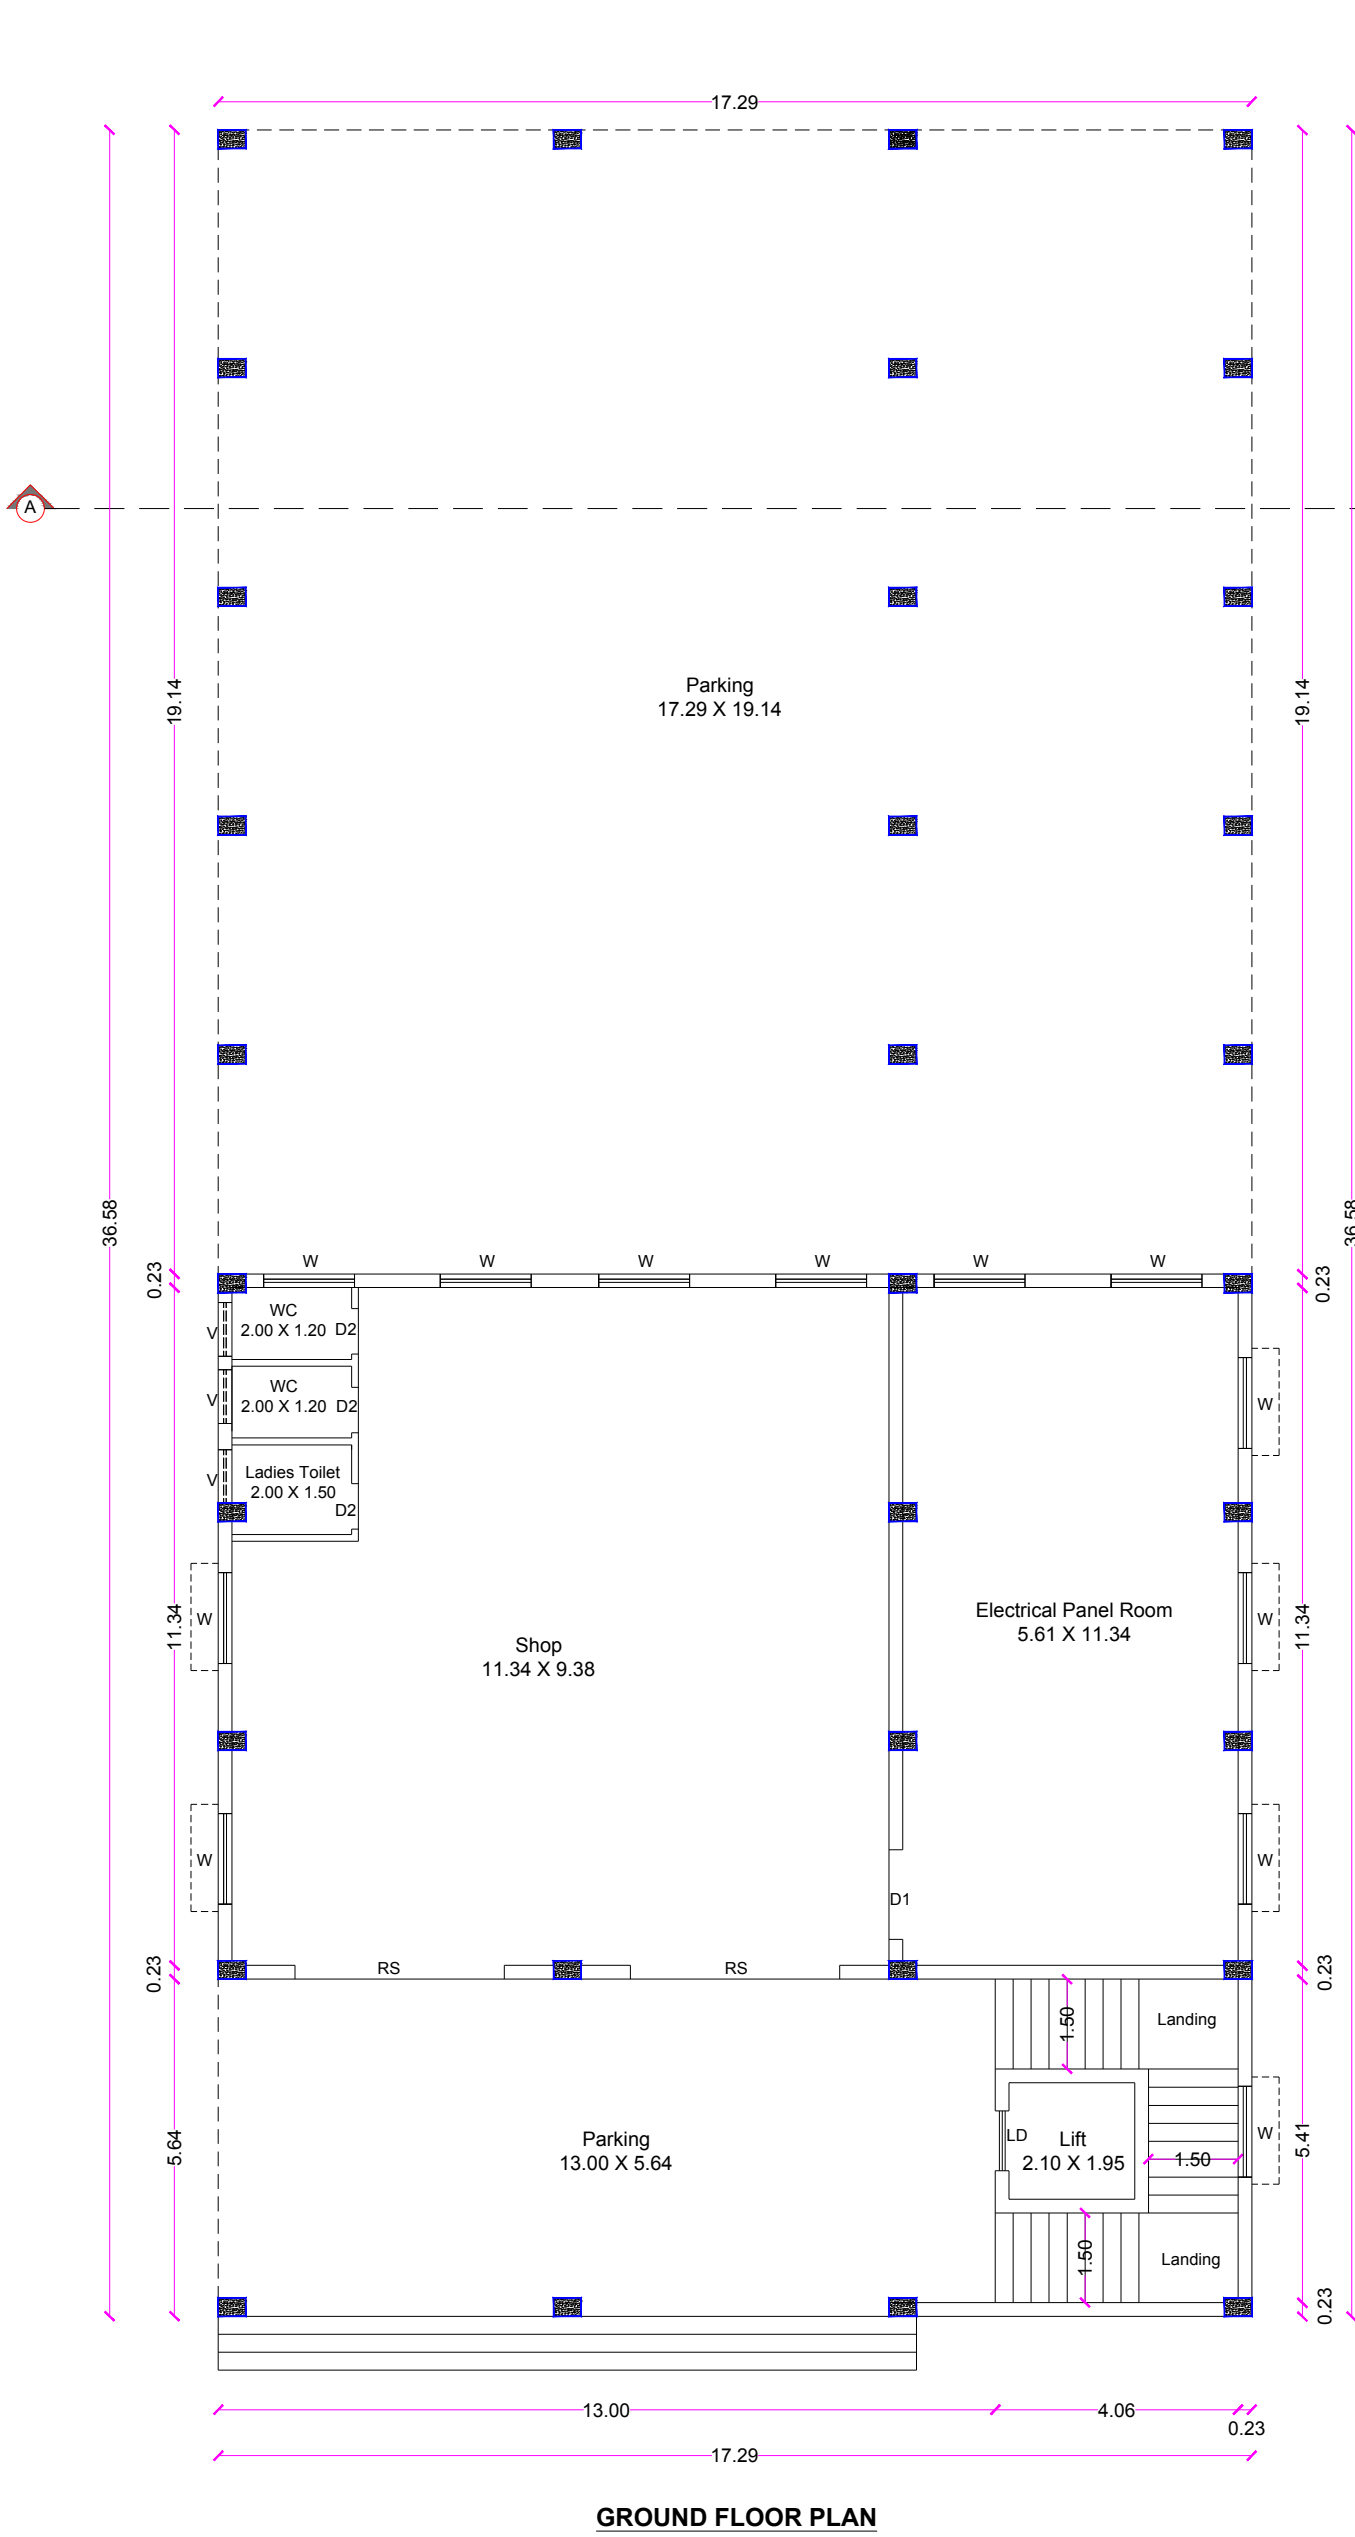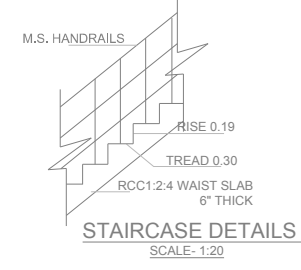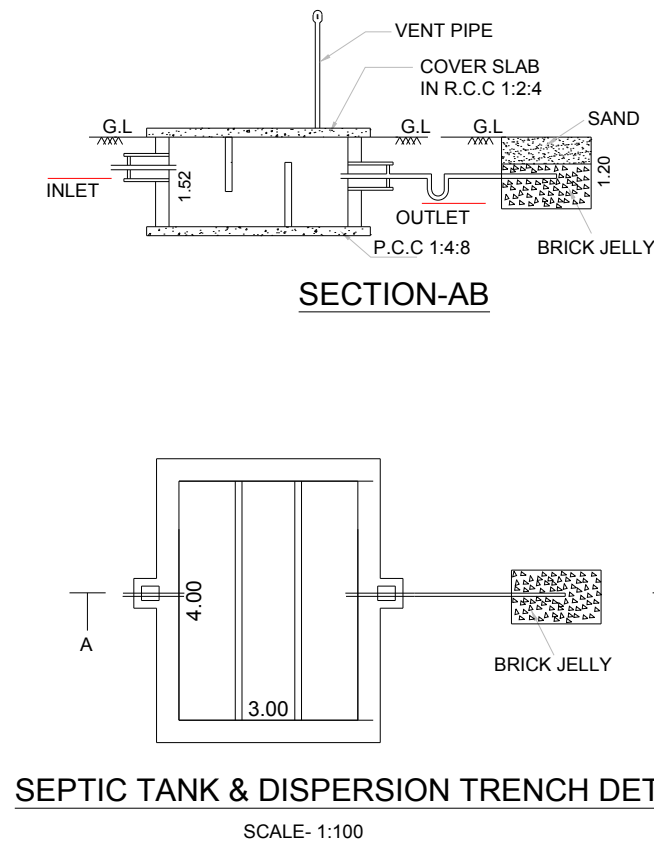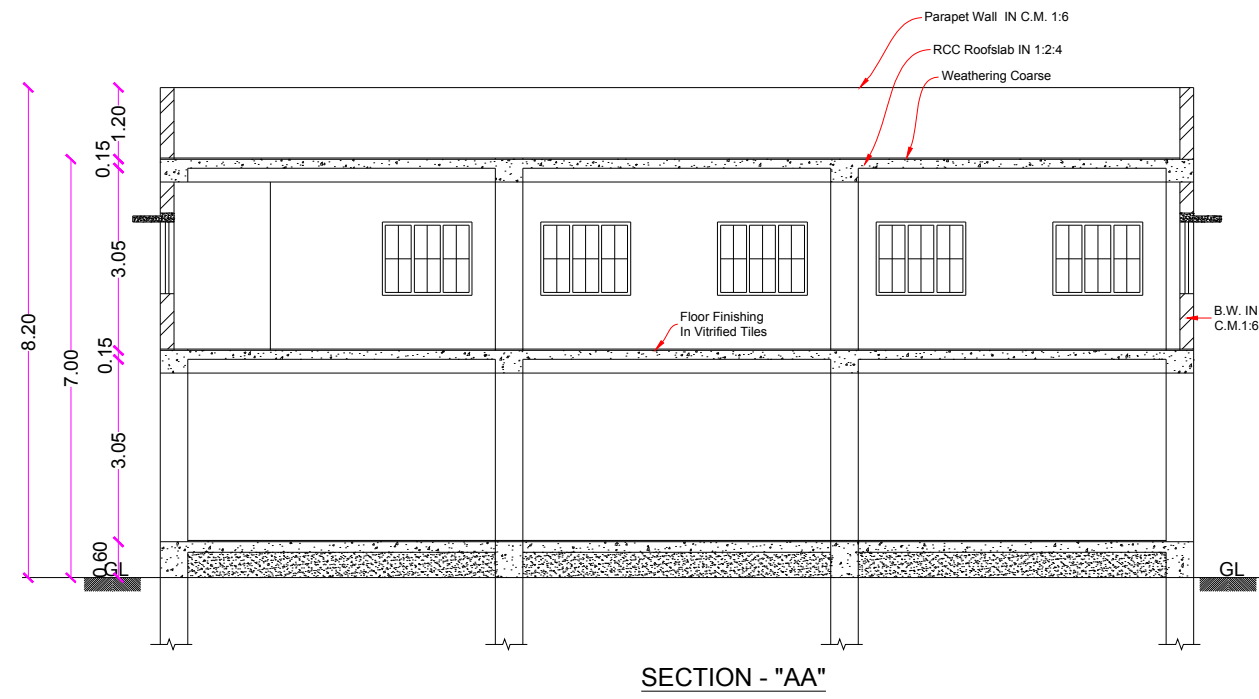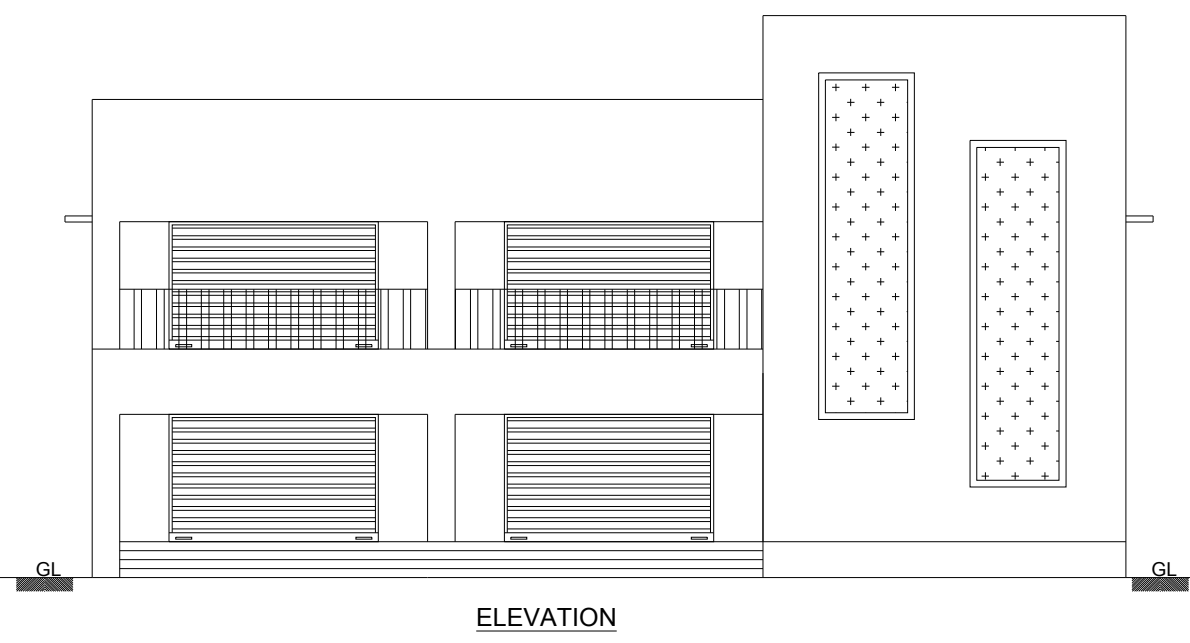

SITE PLAN SHOWING THE PROPOSED COMMERCIAL BUILDING (SHOP) IN
S.F.No:106/3A3, OF BRG MADEPALLI VILLAGE & PANCHAYAT,
BARGUR PANCHAYAT UNION & TALUK, KRISHNAGIRI DISTRICT. SCALE - 1:100

FOR OFFICE USE ONLY

SITE APPROVAL

ROC No:SWP/BPA/ , DATE:
SITE BOUNDARY EAR MARKED AS "A" TO "F" AND
NUMBERED AS L.P/D.T.C.P (Krishnagiri) No:
SITE APPROVAL WAS SANCTIONED.

TECHNICAL APPROVAL

ROC No:SWP/BPA/ , DATE:
BUILDING PLAN NUMBERED AS B.P/D.T.C.P (Krishnagiri) No:
TECHNICAL APPROVAL WAS SANCTIONED.



COLOR INDEX

Site Boundry	
Proposed Building	
Existing Road	
Driveway	

All Dimensions Are in Meter

Area Details

Particulars	Area in Sq.m		
As per Document Area	1682.00		
As Per Patta Area	1682.00		
Super Imposed Plot Area	1716.86		
Particulars	FSI Area in Sq.m	Non- FSI Area in Sq.m	Built up Area in sq.m
Area of Proposed Construction - Ground Floor	632.47	-	632.47
Area of Proposed Construction - First Floor	632.47	-	632.47
Area of Proposed Construction - Head Room	-	35.63	35.63
Total Additional Construction Area	1264.94	35.63	1300.57
Floor Space Index (FSI)	0.752	-	-
Plot Coverage (PC)	37.60%	-	-

Parking Requirements

Description	Stall Size	Required	Provided
Car Parking Stalls	2.50 x 5.00	12	16
Two Wheeler Parking	1.00 x 1.80	12	18

Applicant

Registered Structural

Er. R. KEERTHANA, B.E.,
Registered Engineer, RE-GR-11-18/20 (DTCP)
Registered Structural Engineer, SE-GR-11-22/20 (DTCP)
50/4, ANR Complex, Taluk Office Road, Hosur
Cell:9994920701,9894154304

Registered Engineer

Er. R. KEERTHANA, B.E.,
Registered Engineer, RE-GR-11-18/20 (DTCP)
Registered Structural Engineer, SE-GR-11-22/20 (DTCP)
50/4, ANR Complex, Taluk Office Road, Hosur
Cell:9994920701,9894154304