
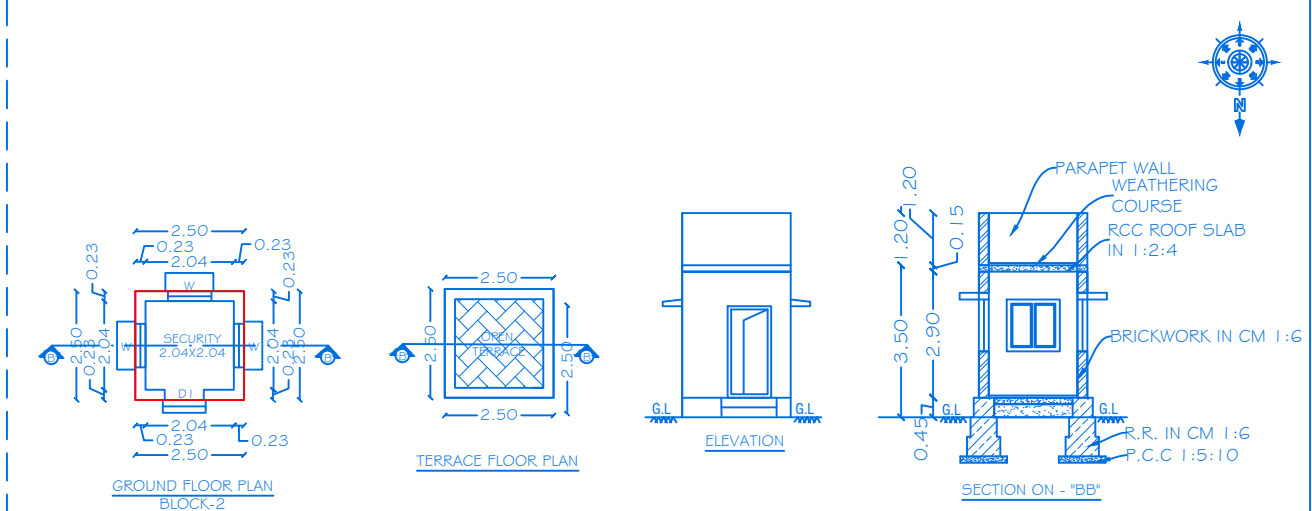
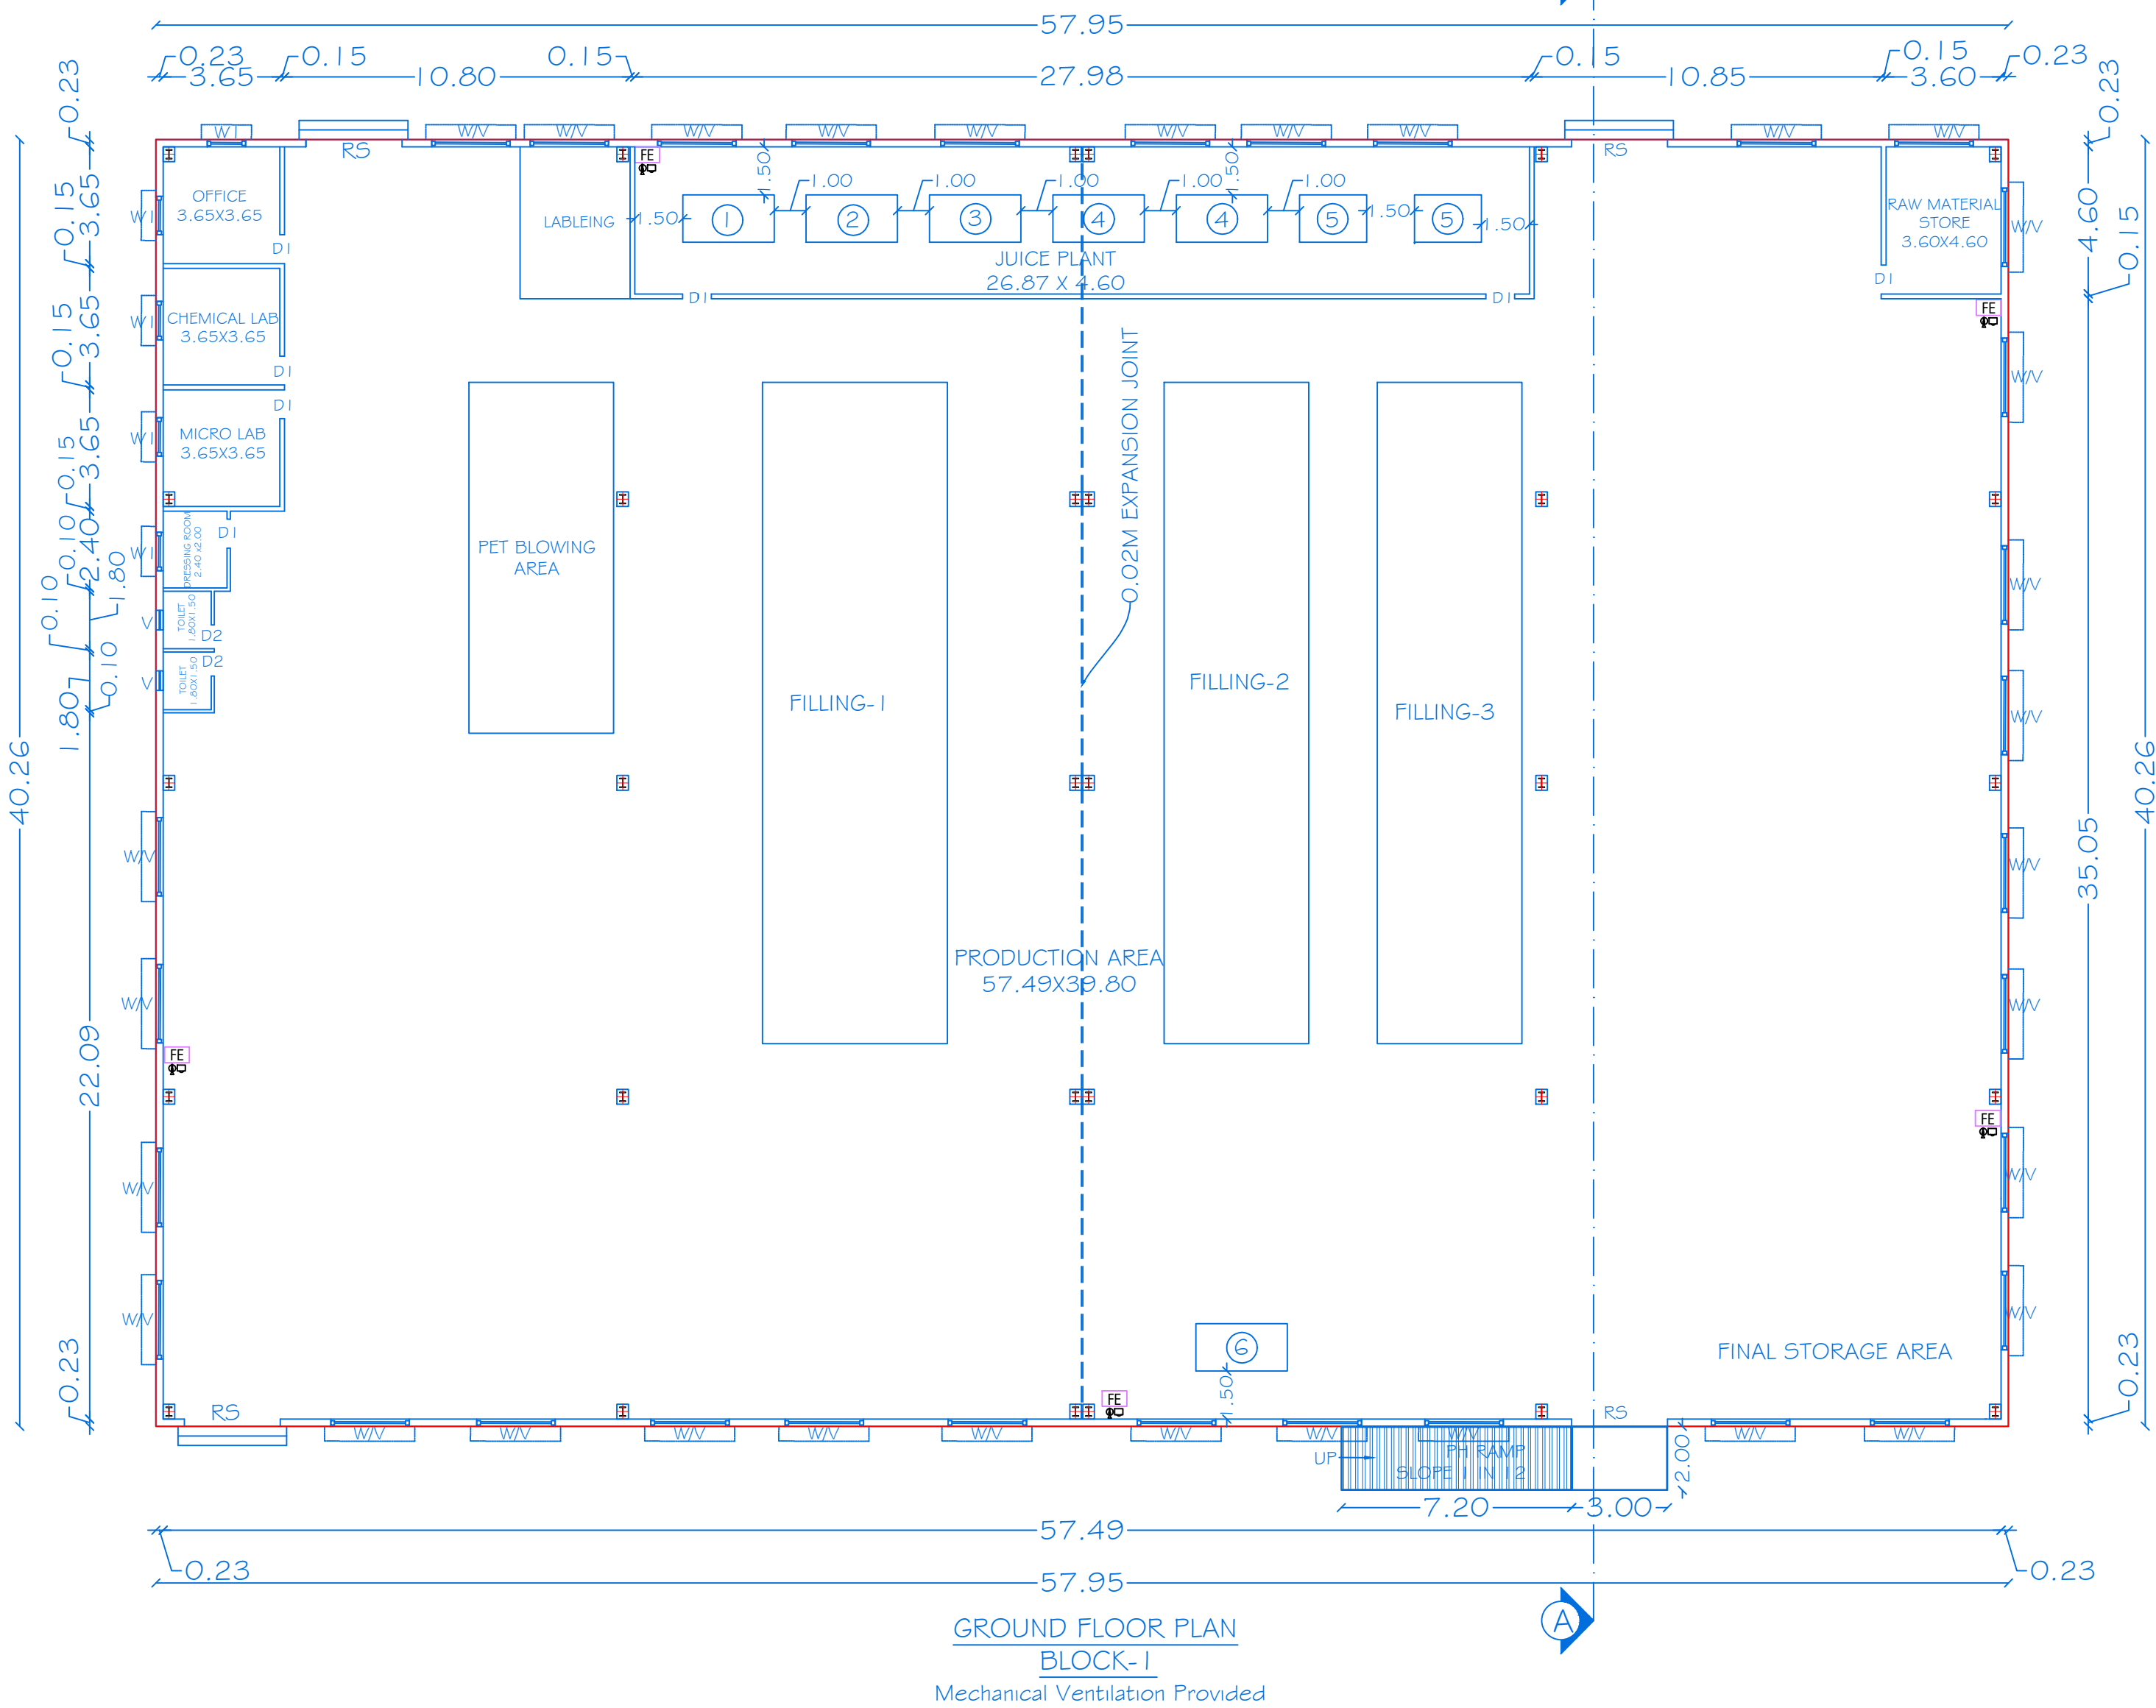
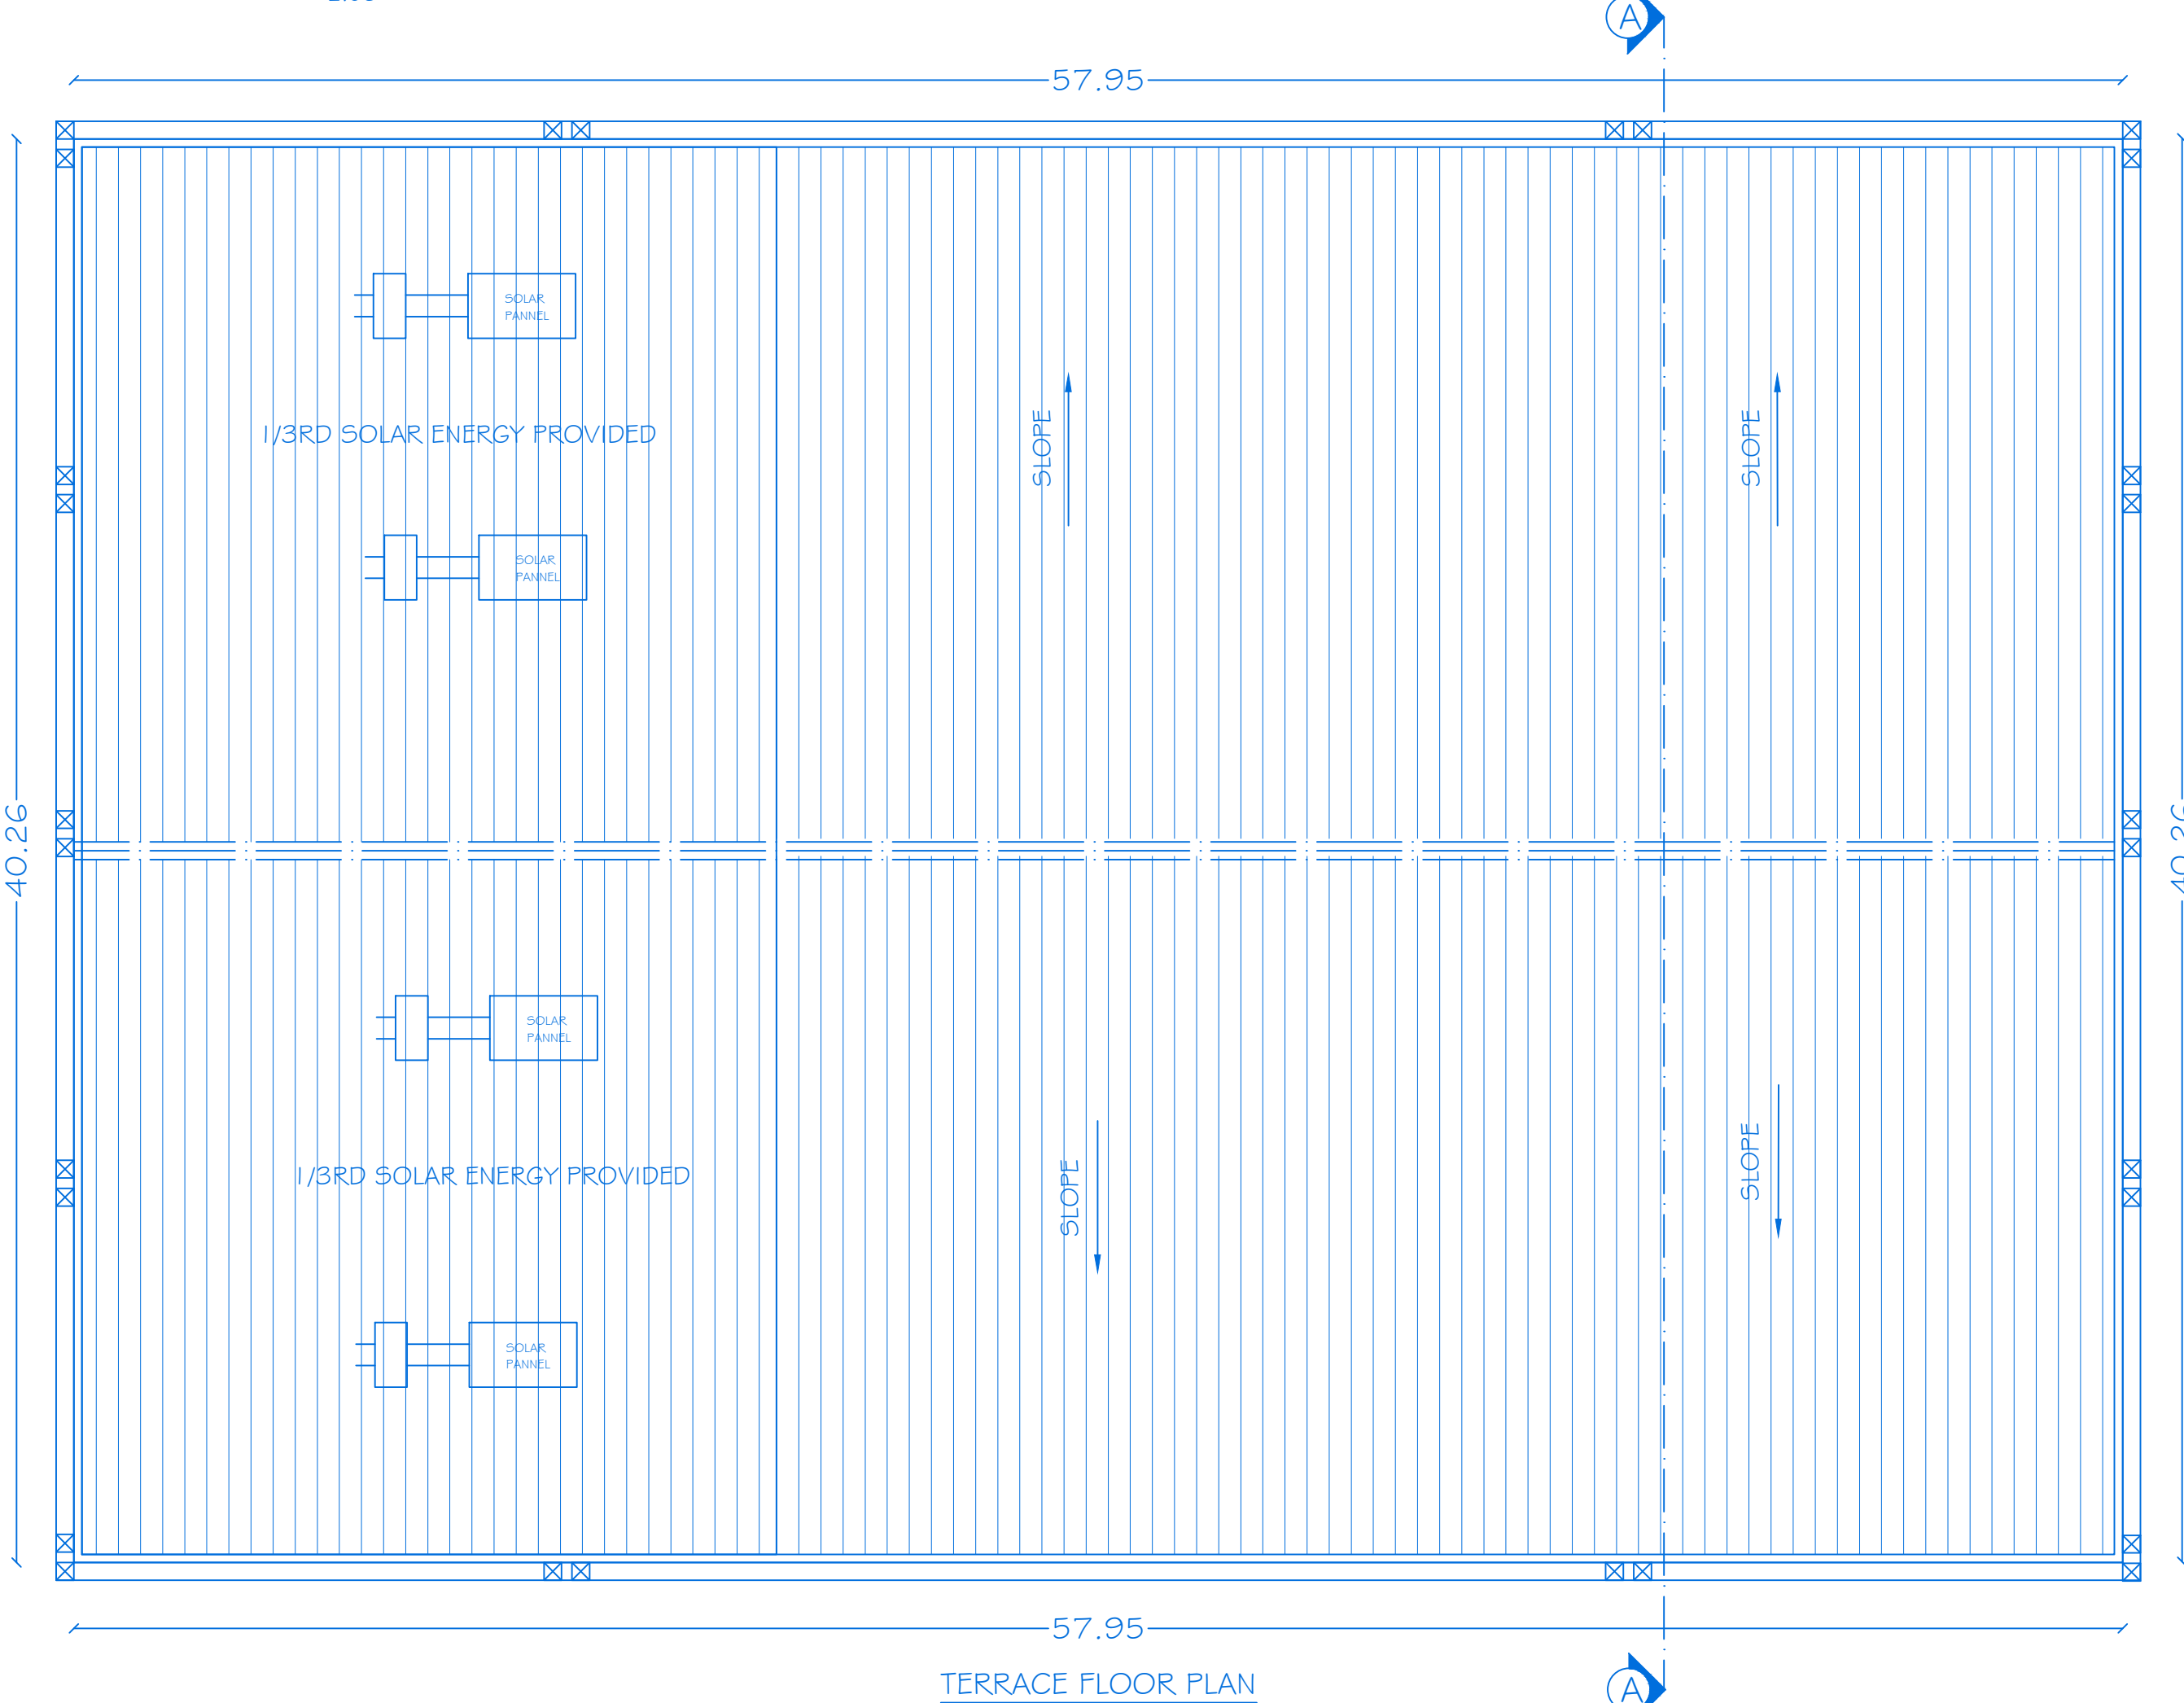
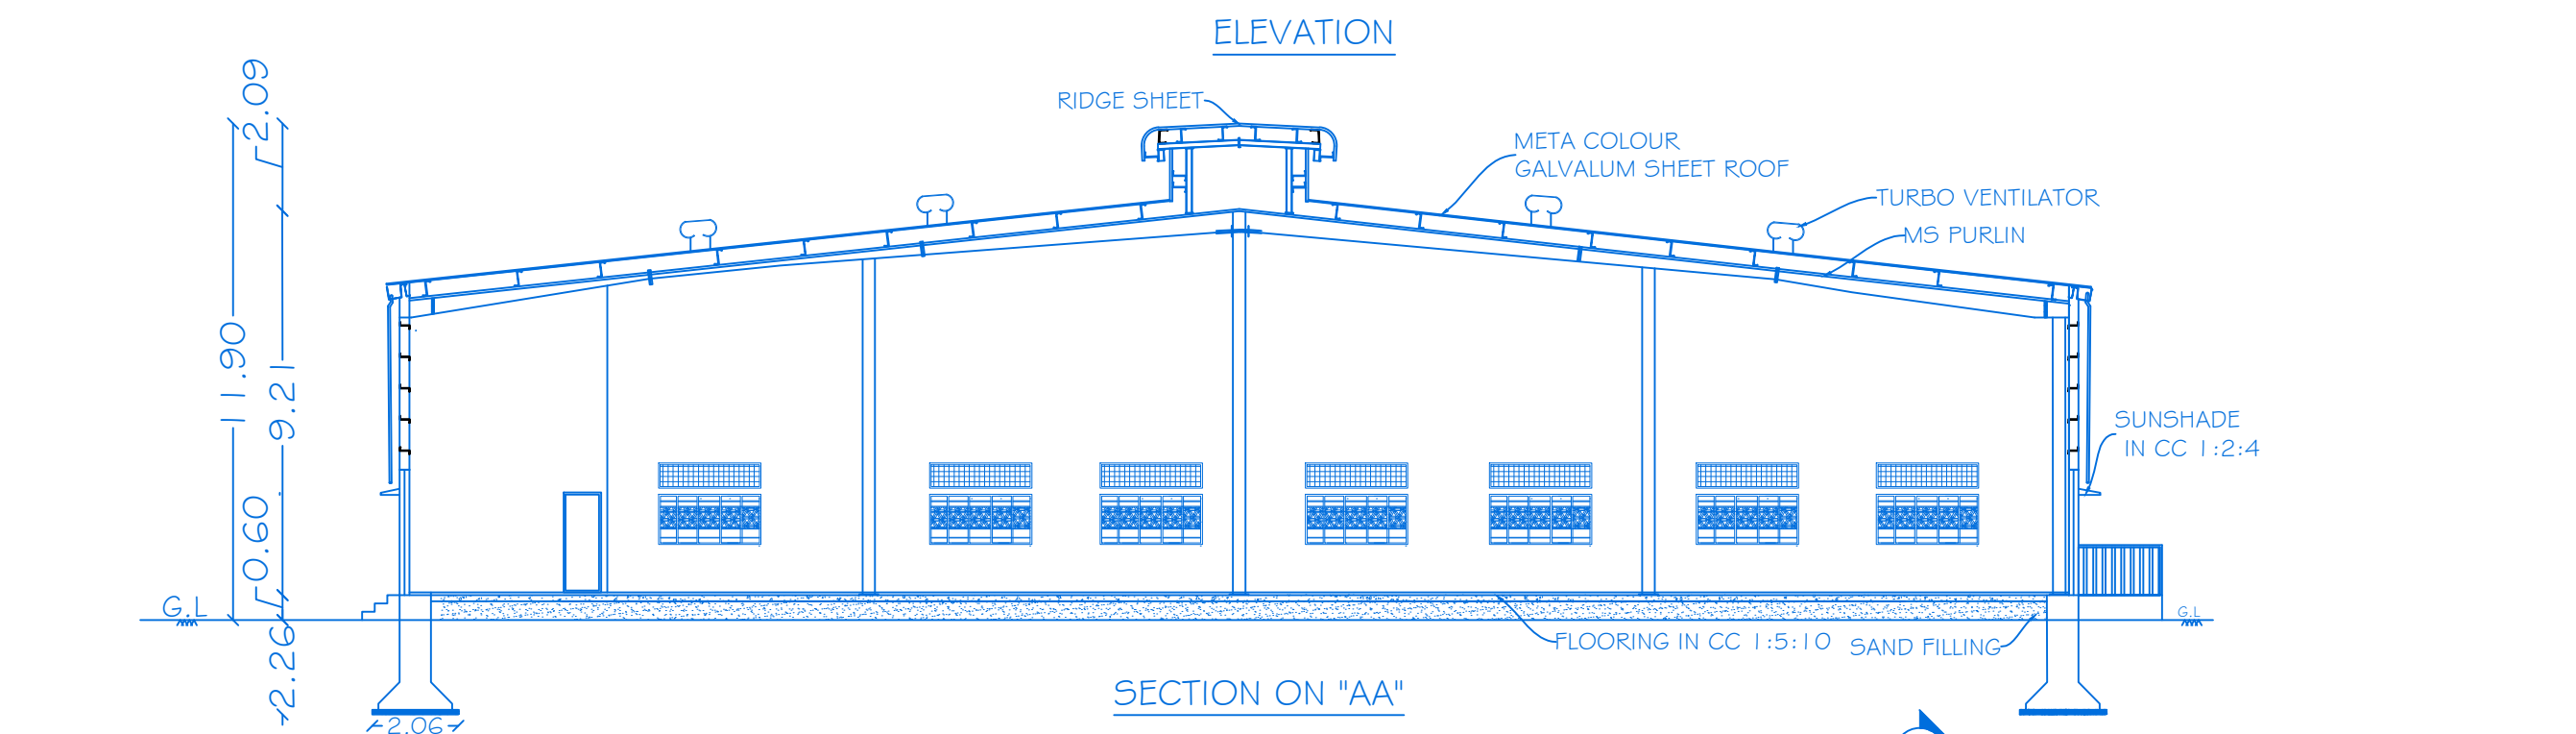


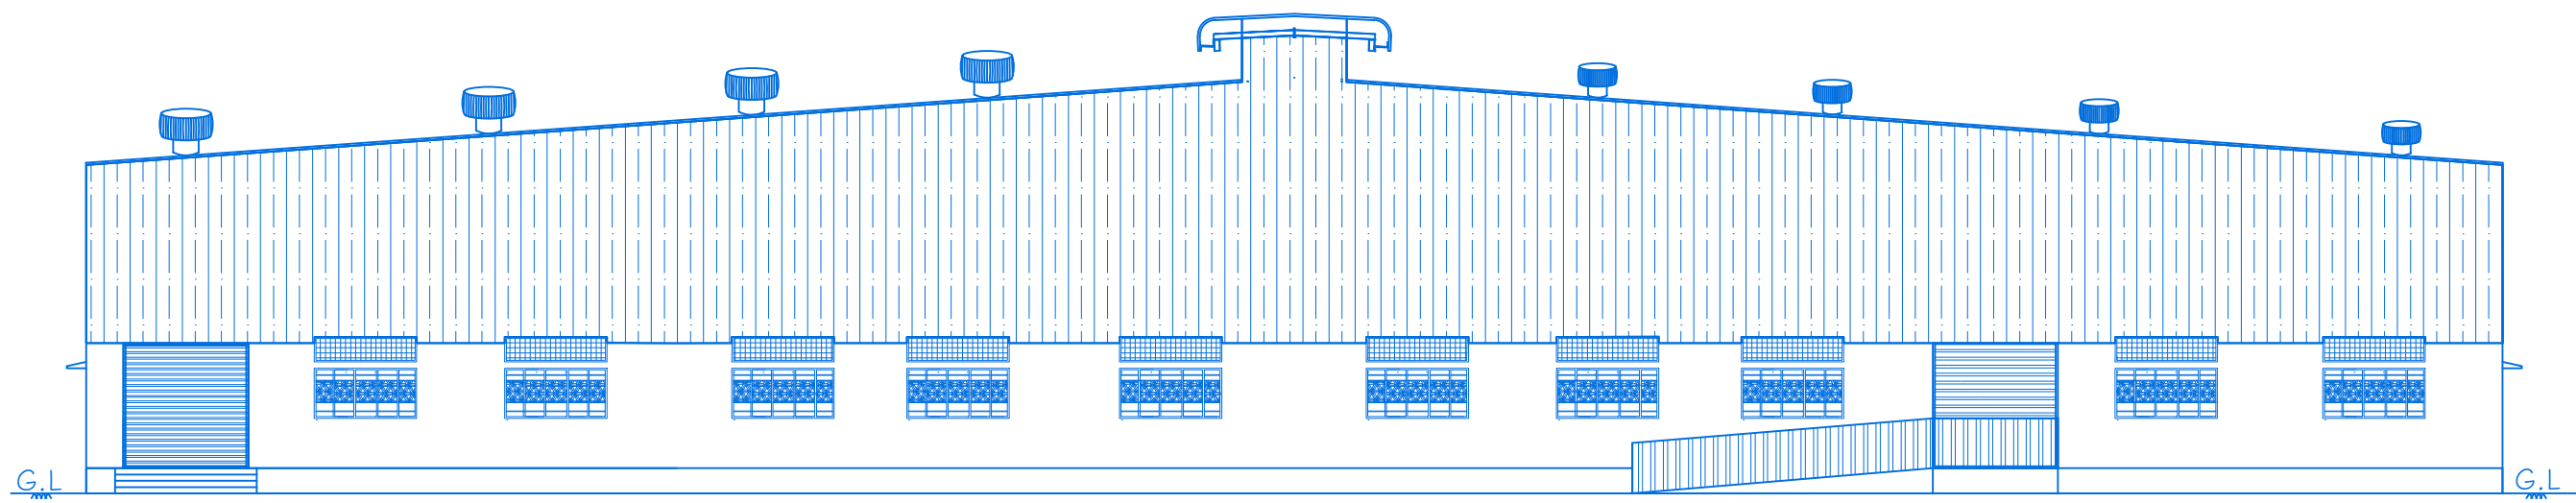

SHEET No: 01 / 02	
SCALE-1:100	BLOCK No: 1,2

PLAN SHOWING THE PROPOSED CONSTRUCTION OF GALVALUME SHEET AND RCC ROOF INDUSTRIAL BUILDING IN GROUND FLOOR (JUICE FACTORY- ORANGE CATEGORY) IN SF NO. 16/1B, 16/1A2 OF MAHADEVAGOLLAHALLI VILLAGE & PANCHAYAT, BARGUR PANCHAYAT UNION, POCHAMPALLI TALUK, KRISHNAGIRI DISTRICT.

ALL DIMENSIONS ARE IN METER


JOINERY DETAILS		
REF. ID	DESCRIPTIONS	SIZES
R5	ROLLING SHUTTER	3.00X 3.00
D1	DOOR	0.91 X 2.10
D2	DOOR	0.75 X 2.10
WV	WINDOW/VENTILATOR	2.45 X 1.50/2.45 X 0.60
W1	WINDOW	1.20 X 1.50
V	VENTILATOR	0.60 X 0.60

PROPOSED AREA DETAILS				
BLOCK NO	PARTICULARS	TOTAL BUILD UP AREA Sq.mt	NON FSI AREA	FSI AREA
1	AREA OF THE GROUND FLOOR	2333.07	-	2333.07
2	AREA OF THE GROUND FLOOR (SECURITY)	6.25	6.25	-
TOTAL		2339.32	6.25	2333.07

MACHINERY DETAILS				
S.NO.	MACHINERY NAME	POWER IN H.P	QTY	TOTAL POWER IN H.P
1	2000L PH WATER TREATMENT PLANT	8.00	1	8.00
2	15000L PH JUICE PLANT	62.2	1	62.20
3	60 BPM RFC MACHINE	6.5	1	6.50
4	AUTOMATIC SHRINK APPLICATOR LABELLER	5.00	2	10.00
5	AUTOMATIC MULTIPLE SHRINK WRAPPING	27.00	2	54.00
6	DATE & BATCH CODE	1.50	1	1.50
TOTAL				142.20

KEY				
(FX)	FIRE EXTINGUISHER	-		
(FA)	FIRE ALARM	-		
(FA)	FIRE HYDRANT	-		

APPLICANT				
				
Mr. S. Pratheep Kumar S/o. Mr. Sambasivam				

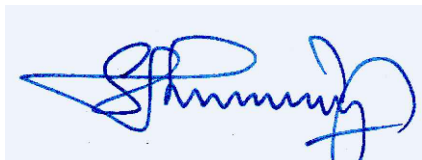REGISTERED PROFESSION				
				
Er.A.Harikumar, M.E.,(Struct),M.Sc.,Rev.AMIE,MISTE,A.I.V, Structural Eng, Chartered Eng(I), Approved Valuer, TN.Govt.Registered Professional of DTCP(HNTDA)				

Name of Profession	R.E	R.S.E	C.E	B.Q.A	R.D
Grade	I	I	I	I.I	
Reg.No's	21/2024	11/2022	04/2019	02/2019	15/2022
CIVIL TEC, Door No.2A, 1st Floor, Bagalur HUDCO Road, TNHB Phase III, Near TNHB Office, Bagalur Road, Hosur-635109. Email-civiltec261@gmail.com,srihari.prim@gmail.com Cell:95243-20261, 94899-84416.					

