

PP

APPROVAL RECORD

Planning Permission

Krishnagiri district, Tamil Nadu

APPROVAL TYPE

Building Plan

ISSUING AUTHORITY

Rural Panchayat

The approval as the planning authority issued it, reproduced in full behind this page.


An approval speaks to what was sanctioned, not to what was built. Completion is a separate record.

PLAN SHOWING THE PROPOSED CONSTRUCTION OF FACTORY BUILDING FOR

"M/s.NANDI PRINTS & GRAPHICS"(PRINTING -GREEN Category) , IN SURVEY

No:615/3C2 ,ONNALVADI VILLAGE & PANCHAYAT, HOSUR TALUK,

KRISHNAGIRI DISTRICT.

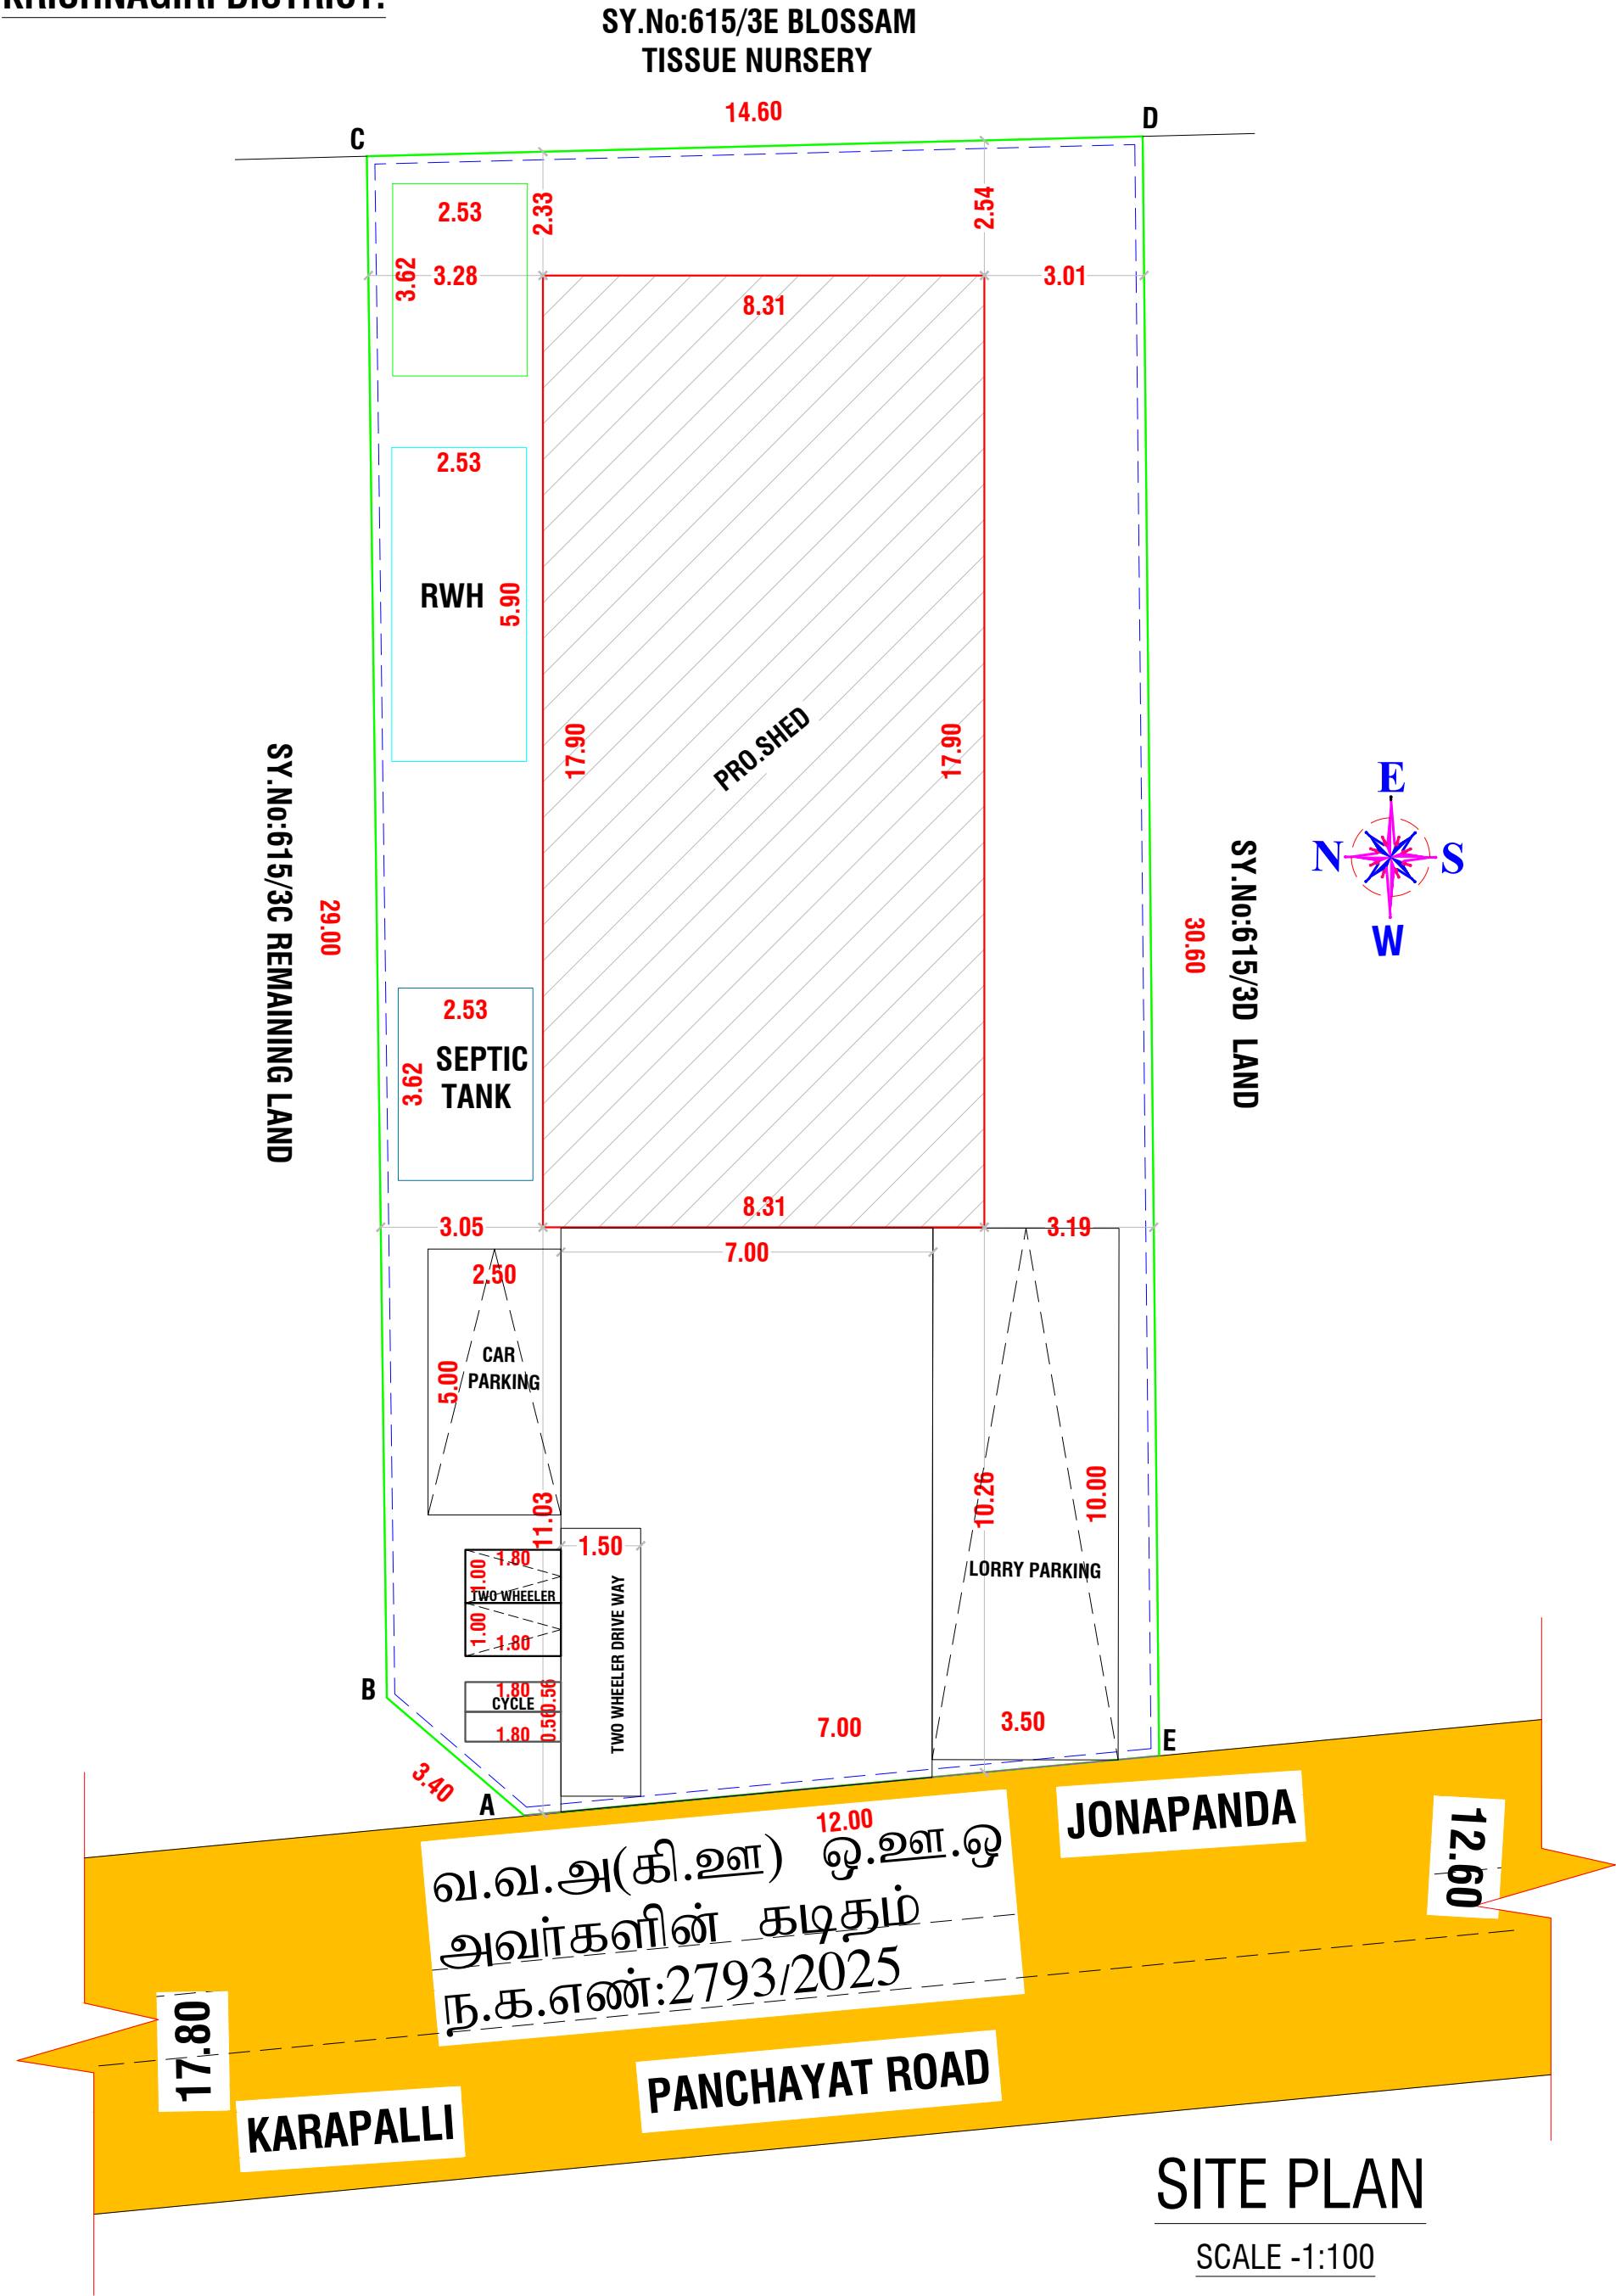

OFFICE USE ONLY

SITE APPROVAL

ROC No:SWP/BPA/ 661434 /2025, DATE : . . 2025
SITE BOUNDARY ARE MARKED AS "A" TO "E" AND
NUMBER AS L.P/H.N.T.D.A (KD) NO:173/2025

PLANNING PERMISSION

ROC No:SWP/BPA/ 661434 /2025, DATE :10.10.2025
BUILDING PLAN NUMBERED AS
B.P / H.N.T.D.A (K.D) No:125/2025

PLANNING PERMISSION PERIOD :00.10.2025 to 00.00.2033

EXTNG .ROAD	-	
SITE BOUNDARY	-	
PRO.BULDG	-	

LAND AREA DETAILS

S.No	PARTICULARS	(Sq.mt.)
1	AREA AS PER DOCUMENT	445.15
2	SUPER IMPOSED PLOT AREA	447.52
3	AREA AS PER PATTa	445.15
4	AREA CONSIDERED FOR APPROVAL (LEAST)	445.15
5	TOTAL FSI AREA=217.43/445.15	0.49

APPROVAL AREA DETAILS

S.No	PARTICULARS	TOTAL BUILDUP AREA (Sq.Mt.)	NON FSI(Sq.mt.)	TOTAL COVERED AREA IN (Sq.mtr)
1	AREA OF GROUND FLOOR	148.70	—	148.70
2	AREA OF MEZZANINE FLOOR	68.73	—	68.73
	TOTAL AREA OF BUILDINGS (F.S.I)	217.43	—	217.43
1	TOTAL NUMBER OF EMPLOYEES	20.00		

PARKING DETAILS

S.No	PARTICULARS	REQUIRED	PROVIDED
1	WORKSHOP AREA	46.68	-
2	LORRY PARKING (46.98/750=1)	0.94	1
3	CAR PARKING (68.73/150=1)	0.46	1
4	TWO WHEELER PARKING(46.98/50=1)	0.94	2
5	CYCLE PARKING(46.98/50=1)	0.94	2

APPLICANT


M/s.NANDI PRINTS & GRAPHICS,
ONNALVADI.






PLANNING ENGINEER/STRUCTURAL ENGINEER



Er GOWTHAMI.V, ME,,(STRUCTURAL)
SAAS CONSULTANTS
Register Engineer Grade-I
Registration No:35/2025
Register Structural Engineer -I
Registration No:16/2024
108-6/45-6,2nd Floor,Manjunatha Building,
Opp.to Balaji Theatre, Taluk office road, Hosur-635109.
Phone : 9843600661,7845732059
Mail : gowthamistructures92@gmail.com

SAAS CONSULTANTS -HOSUR.

PLAN SHOWING THE PROPOSED CONSTRUCTION OF FACTORY BUILDING FOR "M/s.NANDI PRINTS & GRAPHICS" ,(PRINTING -GREEN Category) IN SURVEY No:615/3C2 ,ONNALVADI VILLAGE & PANCHAYAT, HOSUR TALUK, KRISHNAGIRI DISTRICT.

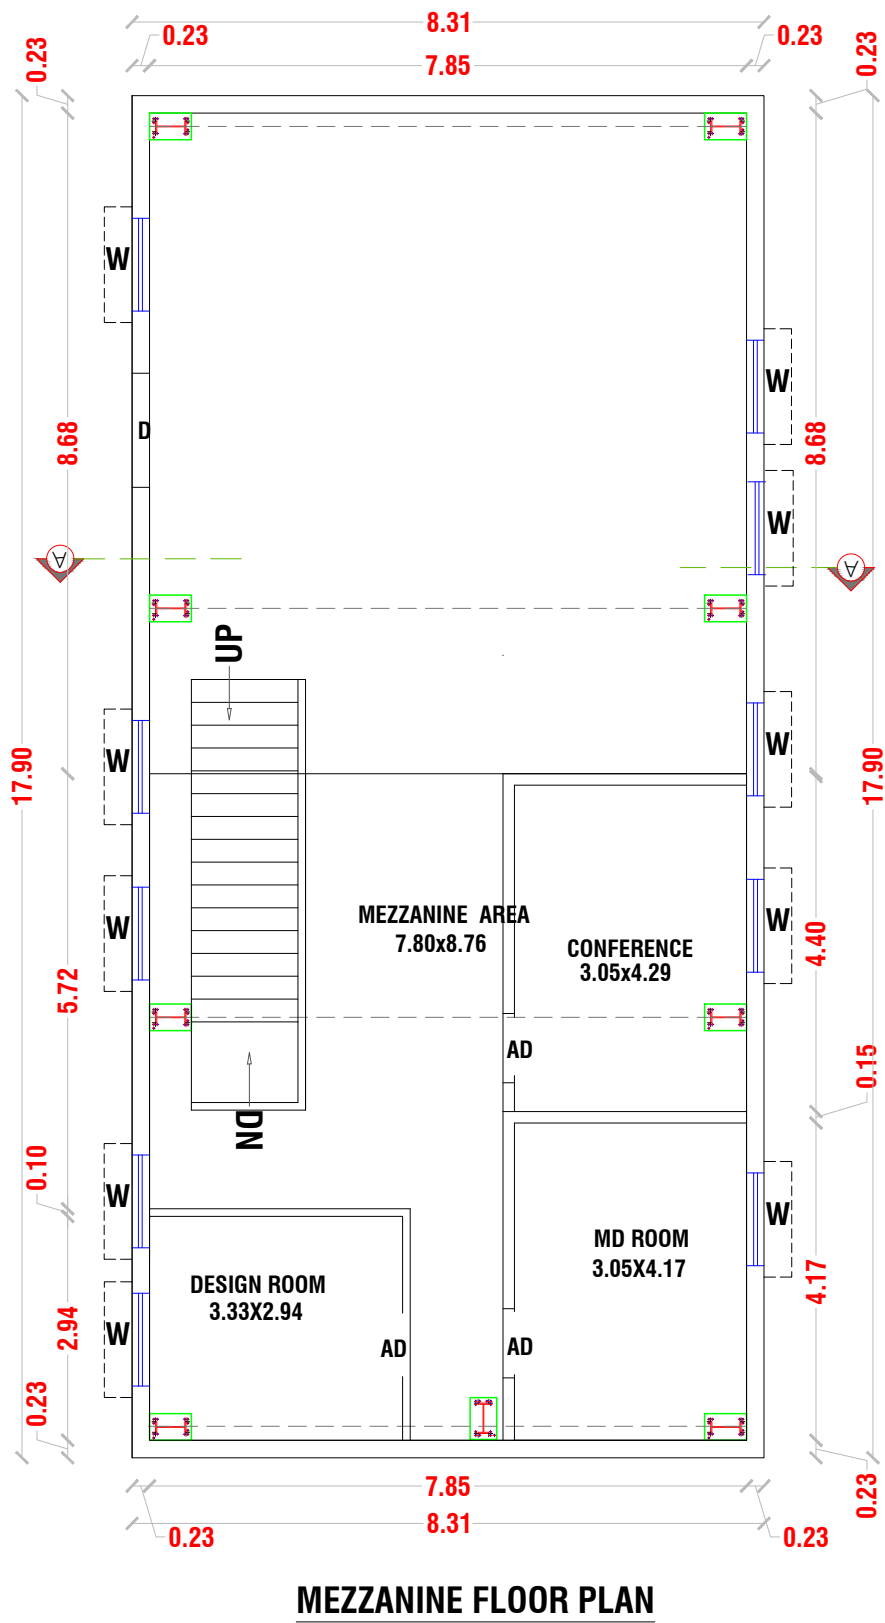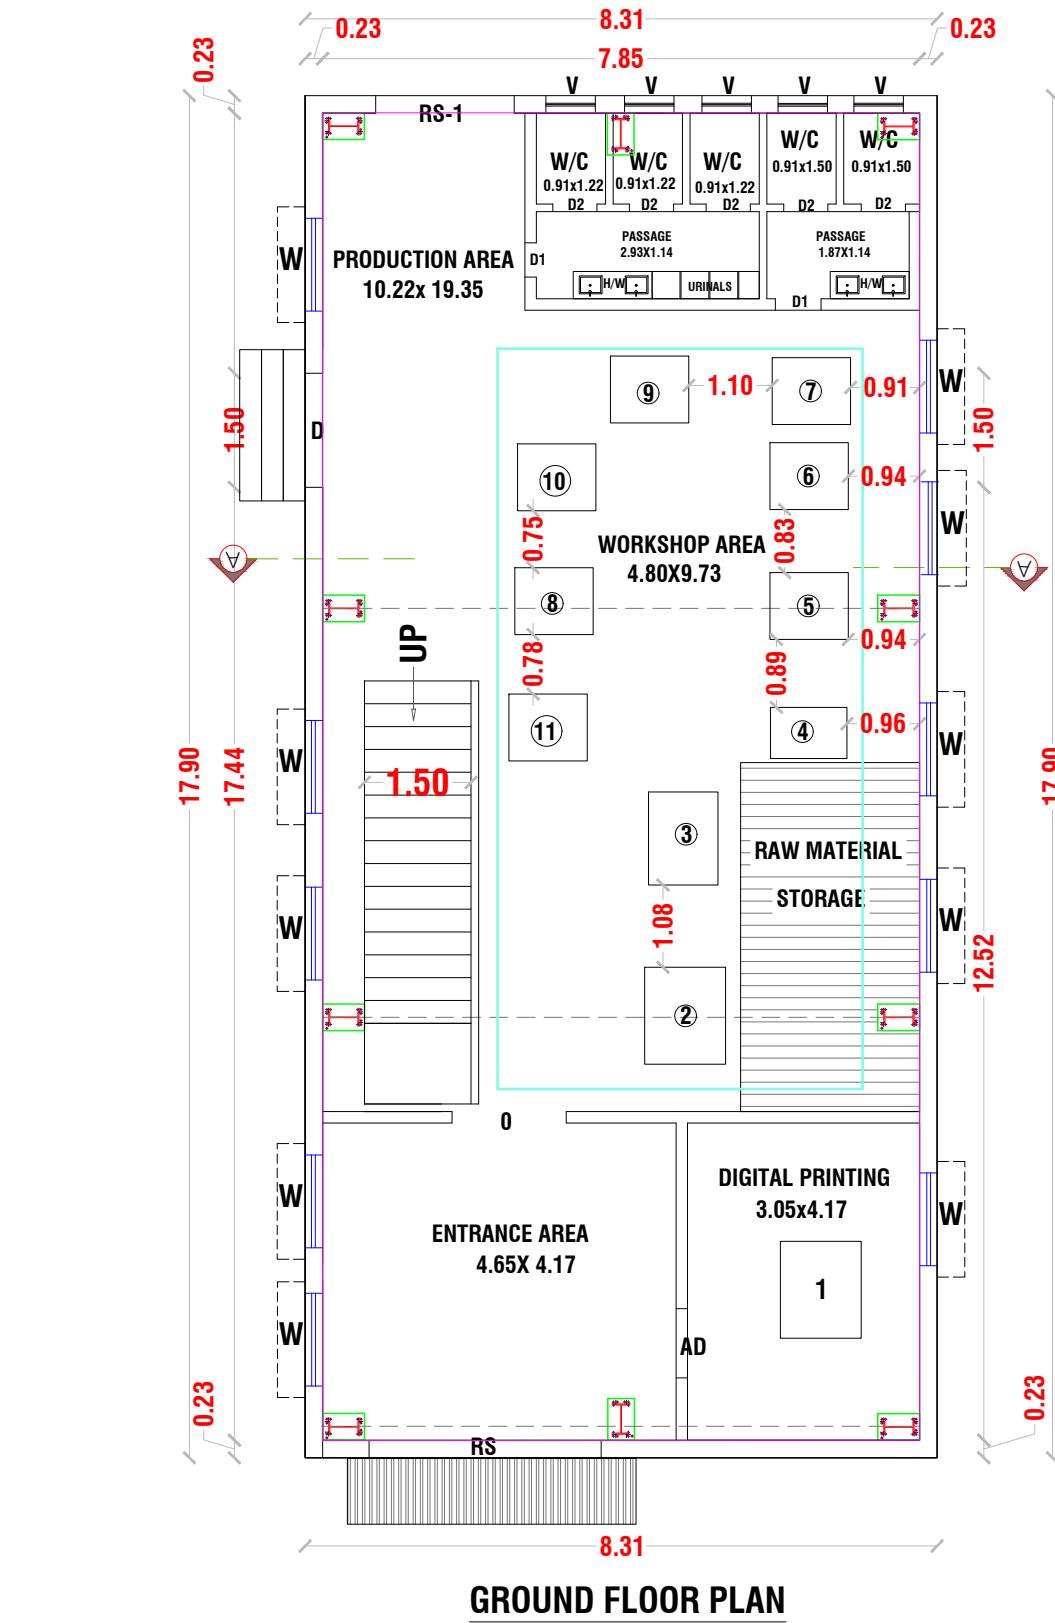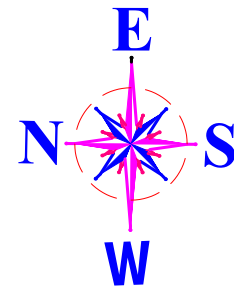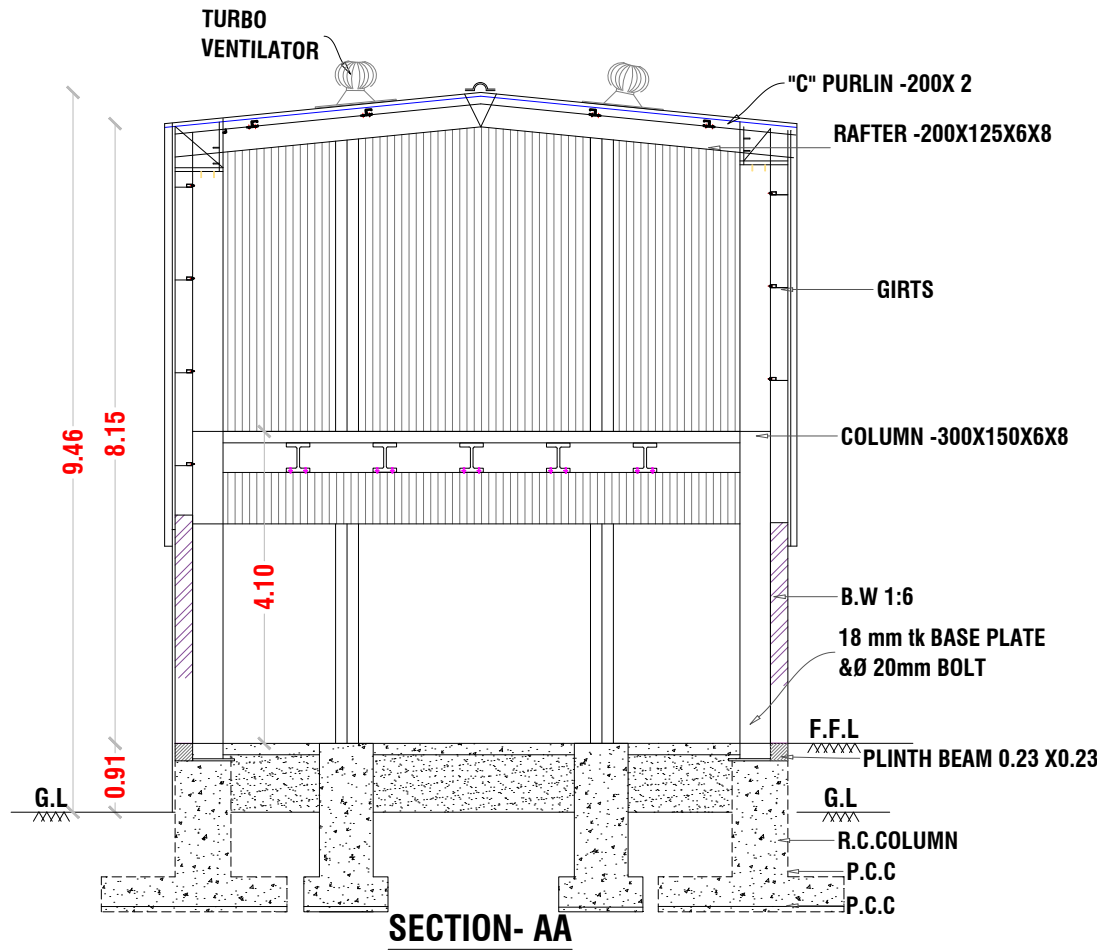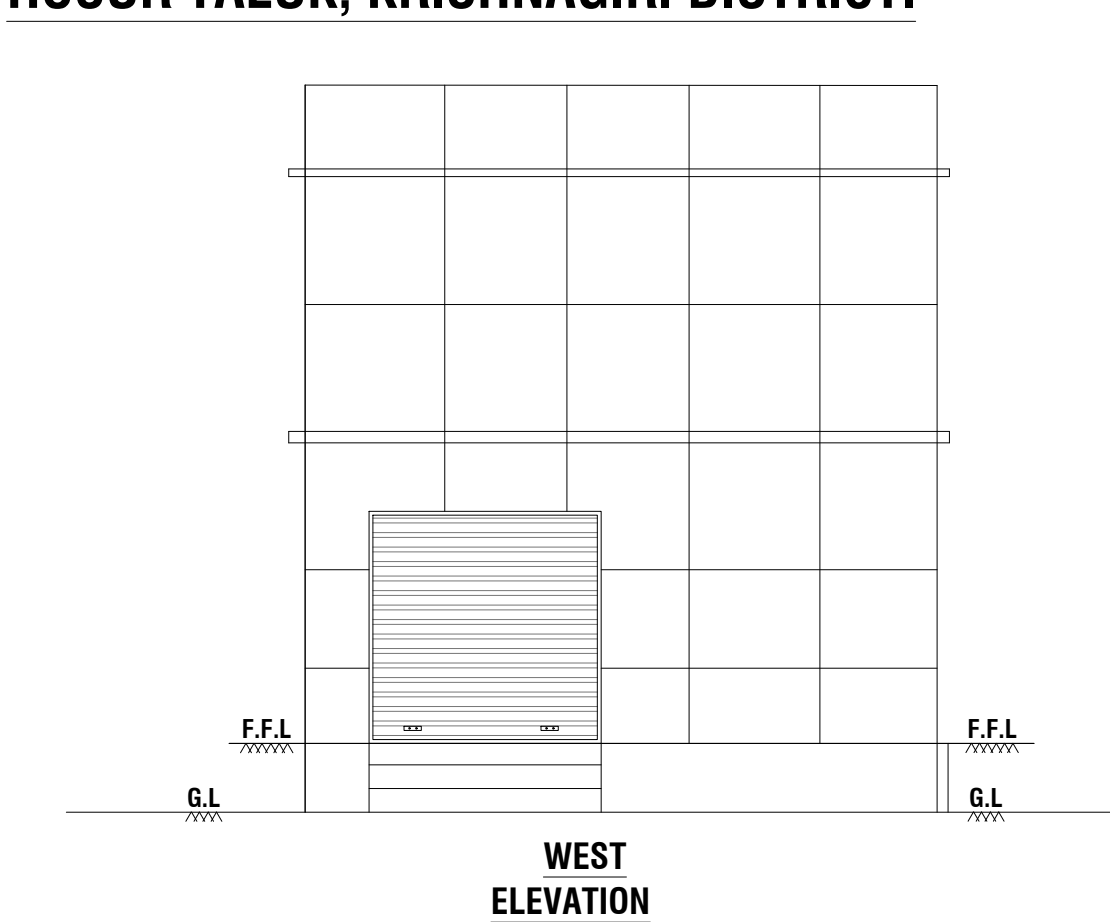

PARKING DETAILS			
S.No	PARTICULARS	REQUIRE D	PROVIDED
1	WORKSHOP AREA	46.68	-
2	LORRY PARKING (46.98/750=1)	0.94	1
3	TWO WHEELER PARKING(46.98/50=1)	0.94	2
4	CYCLE PARKING(46.98/50=1)	0.94	2

REFERENCE		
REF. ID	DESCRIPTIONS	SIZES
RS	ROLLING SHUTTER	3.00X 4.57
RS-1	ROLLING SHUTTER	1.82 X 4.57
D	DOOR	1.50 X 4.57
W	WINDOW	1.22 X 1.50
V	VENTILATOR	0.65X 0.60

LAND AREA DETAILS		
S.No	MACHINE DETAILS	Hp
1	DIGITAL PRINTING M/C	4.00
2	LAMINATION M/C	1.00
3	LAMINATION M/c (small)	1.00
4	CREASING M/c	0.50
5	CUTTING M/c 24"	4.00
6	CUTTING M/c 32"	0.50
7	OFFSET PRINTING M/c	1.00
8	PACKING M/c	1.00
9	SUBMLINATION PRINTING M/C	2.05
10	PLOTTER CUTTER M/c	0.25
11	HOLE PUNCHING M/c	0.50
TOTAL Hp		15.80
TOTAL NUMBER OF EMPLOYEES		20.00

OFFICE USE ONLY		
PLANNING PERMISSION		
ROC No: SWP/BPA/ 661434 /2025, DATE :10.10.2025		
BUILDING PLAN NUMBERED AS		
B.P / H.N.T.D.A (K.D) No:125/2025		
PLANNING PERMISSION PERIOD :00.10.2025 to 00.00.2033		

LAND AREA DETAILS		
S.No	PARTICULARS	(Sq.mt.)
1	AREA AS PER DOCUMENT	445.15
2	SUPER IMPOSED PLOT AREA	447.52
3	AREA AS PER PATTA	445.15
4	AREA CONSIDERED FOR APPROVAL (LEAST)	445.15
5	TOTAL FSI AREA=217.43/445.15	0.49

APPROVAL AREA DETAILS				
S.No	PARTICULARS	TOTAL BUILDUP AREA (Sq.Mt.)	NON FSI(Sq.mt.)	TOTAL COVERED AREA IN (Sq.mtr)
1	AREA OF GROUND FLOOR	148.70	-	148.70
2	AREA OF MEZZANINE FLOOR	68.73	-	68.73
TOTAL AREA OF BUILDINGS (F.S.I)		217.43	-	217.43

APPLICANT	
 M/s.NANDI PRINTS & GRAPHICS, ONNALVADI.	

PLANNING ENGINEER/STRUCTURAL ENGINEER	
 Er GOWTHAM L.V, ME,(STRUCTURAL) SAAS CONSULTANTS Register Engineer Grade-I Registration No:35/2025 Register Structural Engineer -I Registration No:16/2024 # 108-6/45-6,2nd Floor,Manjunatha Building, Opp.to Balaji Theatre, Taluk office road, Hosur-635109. Phone : 9843600661,7845732059 Mail : gowthamstructures92@gmail.com	
SAAS CONSULTANTS -HOSUR.	

Eight ways to know a piece of land before you pay for it.

This report covers one part of the picture. These cover the rest, drawn from the same government records, for any property in Tamil Nadu.

LandLens One

Ask anything about a property and get an answer grounded in live government records, with the sources shown.

[/landlens/one](#)



Verify My Land

Every record check run on one property and returned as a single report.

[/landlens/verify-my-land](#)



Legal Opinion

An advocate's written opinion on the title, built on the records we pull for it.

[/landlens](#)



One Map

Every layer on one map: the parcel, its boundary, zoning, water bodies and what sits around it.

[/landlens/one/map](#)



PriceMap

What land actually changed hands for around this plot, taken from the registered deeds.

[/landlens/pricemap](#)



Build Scope

What you are allowed to build here: floor space, height, coverage and setbacks.

[/landlens/build-scope](#)



Property Tracker

Watch a property and hear about it when something new is registered against it.

[/landlens/property-tracker](#)



Deal Room

Run the transaction in one place: documents, stamping, signatures and the parties.

[/landlens/deal-room](#)



Twenty-four checks you can run yourself, at no cost.

Records and verification

The registers themselves, read for you.

Encumbrance Certificate

Patta and Chitta

Field Measurement Sketch

EC Analyzer

Bank charge check

Court case search

Seller background check

Approval check by survey

Value and duty

What it is worth and what it costs to register.

Guideline value by street

Guideline value by survey

Stamp duty and registration fees

Capital gains

Floor space index

Area unit converter

Zoning and land use

What the plan says can happen on this land.

Land use zone finder

CMDA land use check

Coastal regulation zone

Master plan check

Water bodies finder

Airport height clearance

Registers and directories

Who holds it, and which office keeps the record.

Find your registering office

Temple property check

Waqf property check

RERA register



Every free tool
/tools



Services we run
for you
/services



The LandLens
suite
/landlens/one



Every claim in this document traces back to a government record.

Legal opinions, due diligence and title verification

Building plan, layout and sub-division approvals

Completion and occupancy certificates, regularisation

Escrow, negotiation and NRI property management

Land survey, soil testing, architecture and construction

Verified RealEstate
3/350/2 Mettukuppam,
OMR Thoraipakkam,
Chennai 600 097, India
hello@verified.realestate
+91 9996 12 9996

Prepared from the registers named on the page each finding sits on. Where a register could not be read, this document says so in its place rather than leaving the gap to be read as a clean result.

