

PP

APPROVAL RECORD

Planning Permission

Krishnagiri district, Tamil Nadu

APPROVAL TYPE

Building Plan






ISSUING AUTHORITY

DTCP

The approval as the planning authority issued it, reproduced in full behind this page.

An approval speaks to what was sanctioned, not to what was built. Completion is a separate record.

PLAN SHOWING THE PROPOSED CONSTRUCTION OF INDUSTRIAL BUILDING ORANGE INDUSTRY - (WIRES, PIPES, EXTRUDED SHAPES FROM METALS)
FOR SURVEY No:37/2A1 AT DORIPALLI VILLAGE & PANCHAYAT, SHOOLAGIRI UNION & TALUK, KRISHNAGIRI DISTRICT.

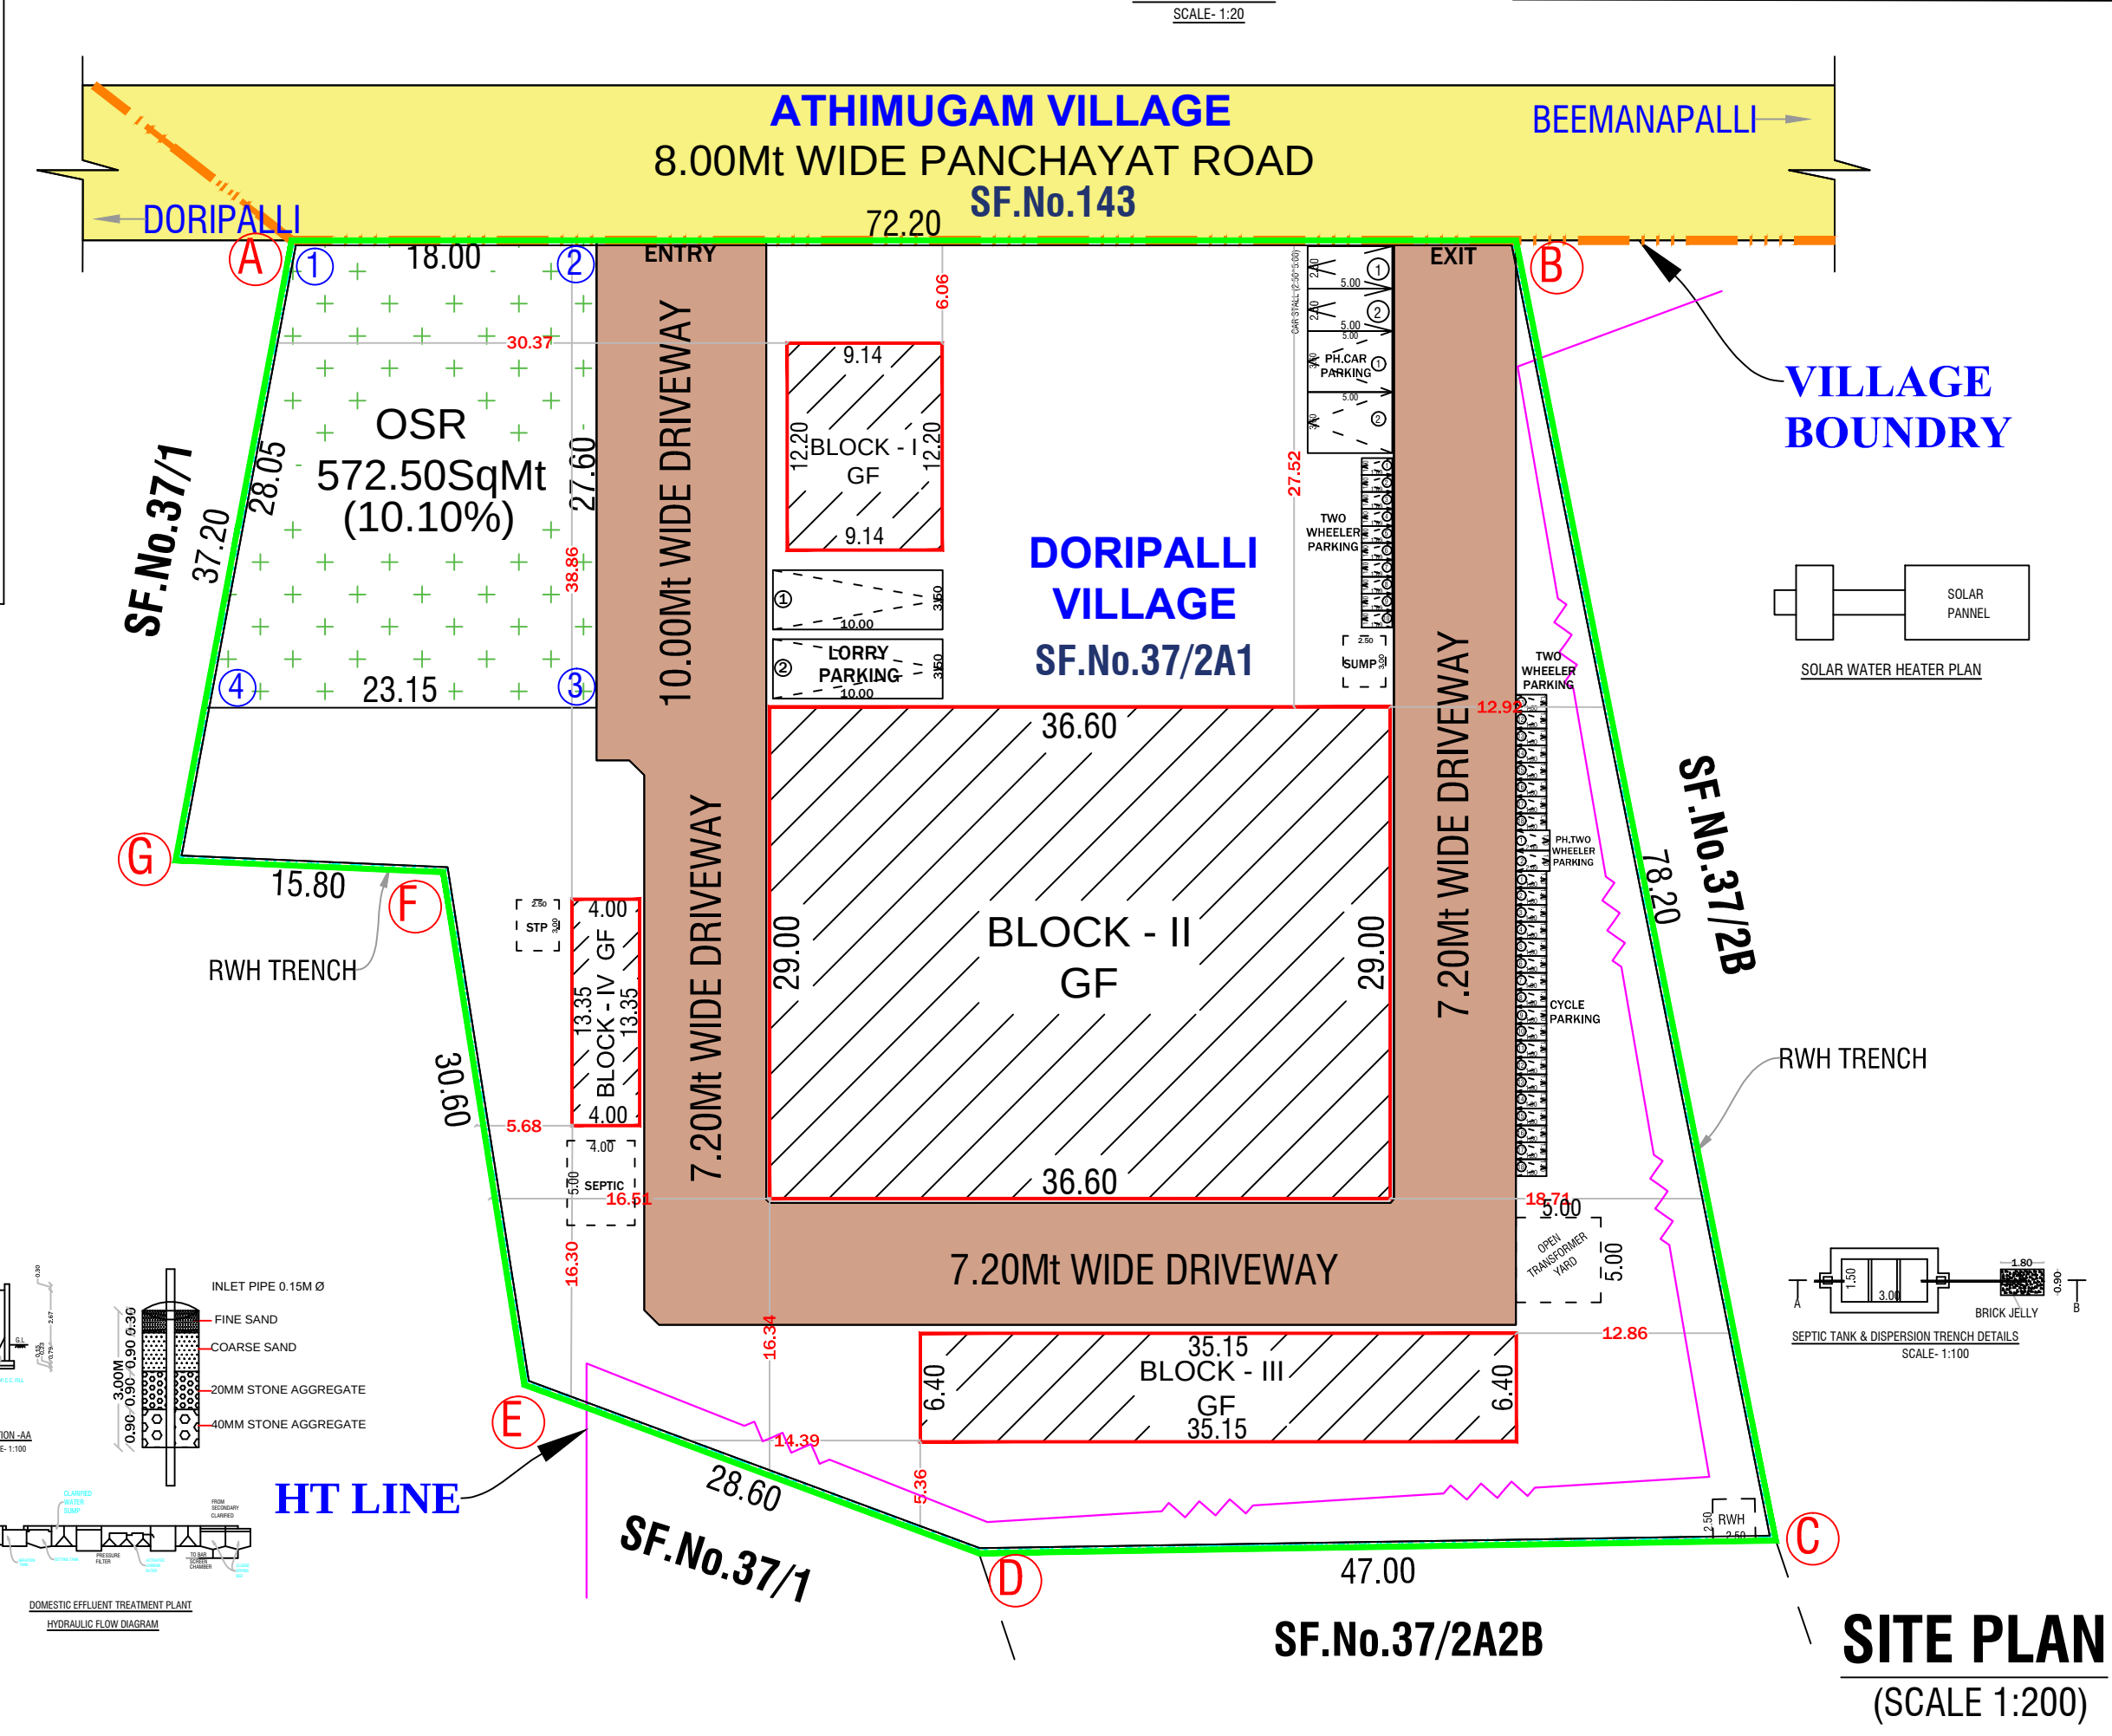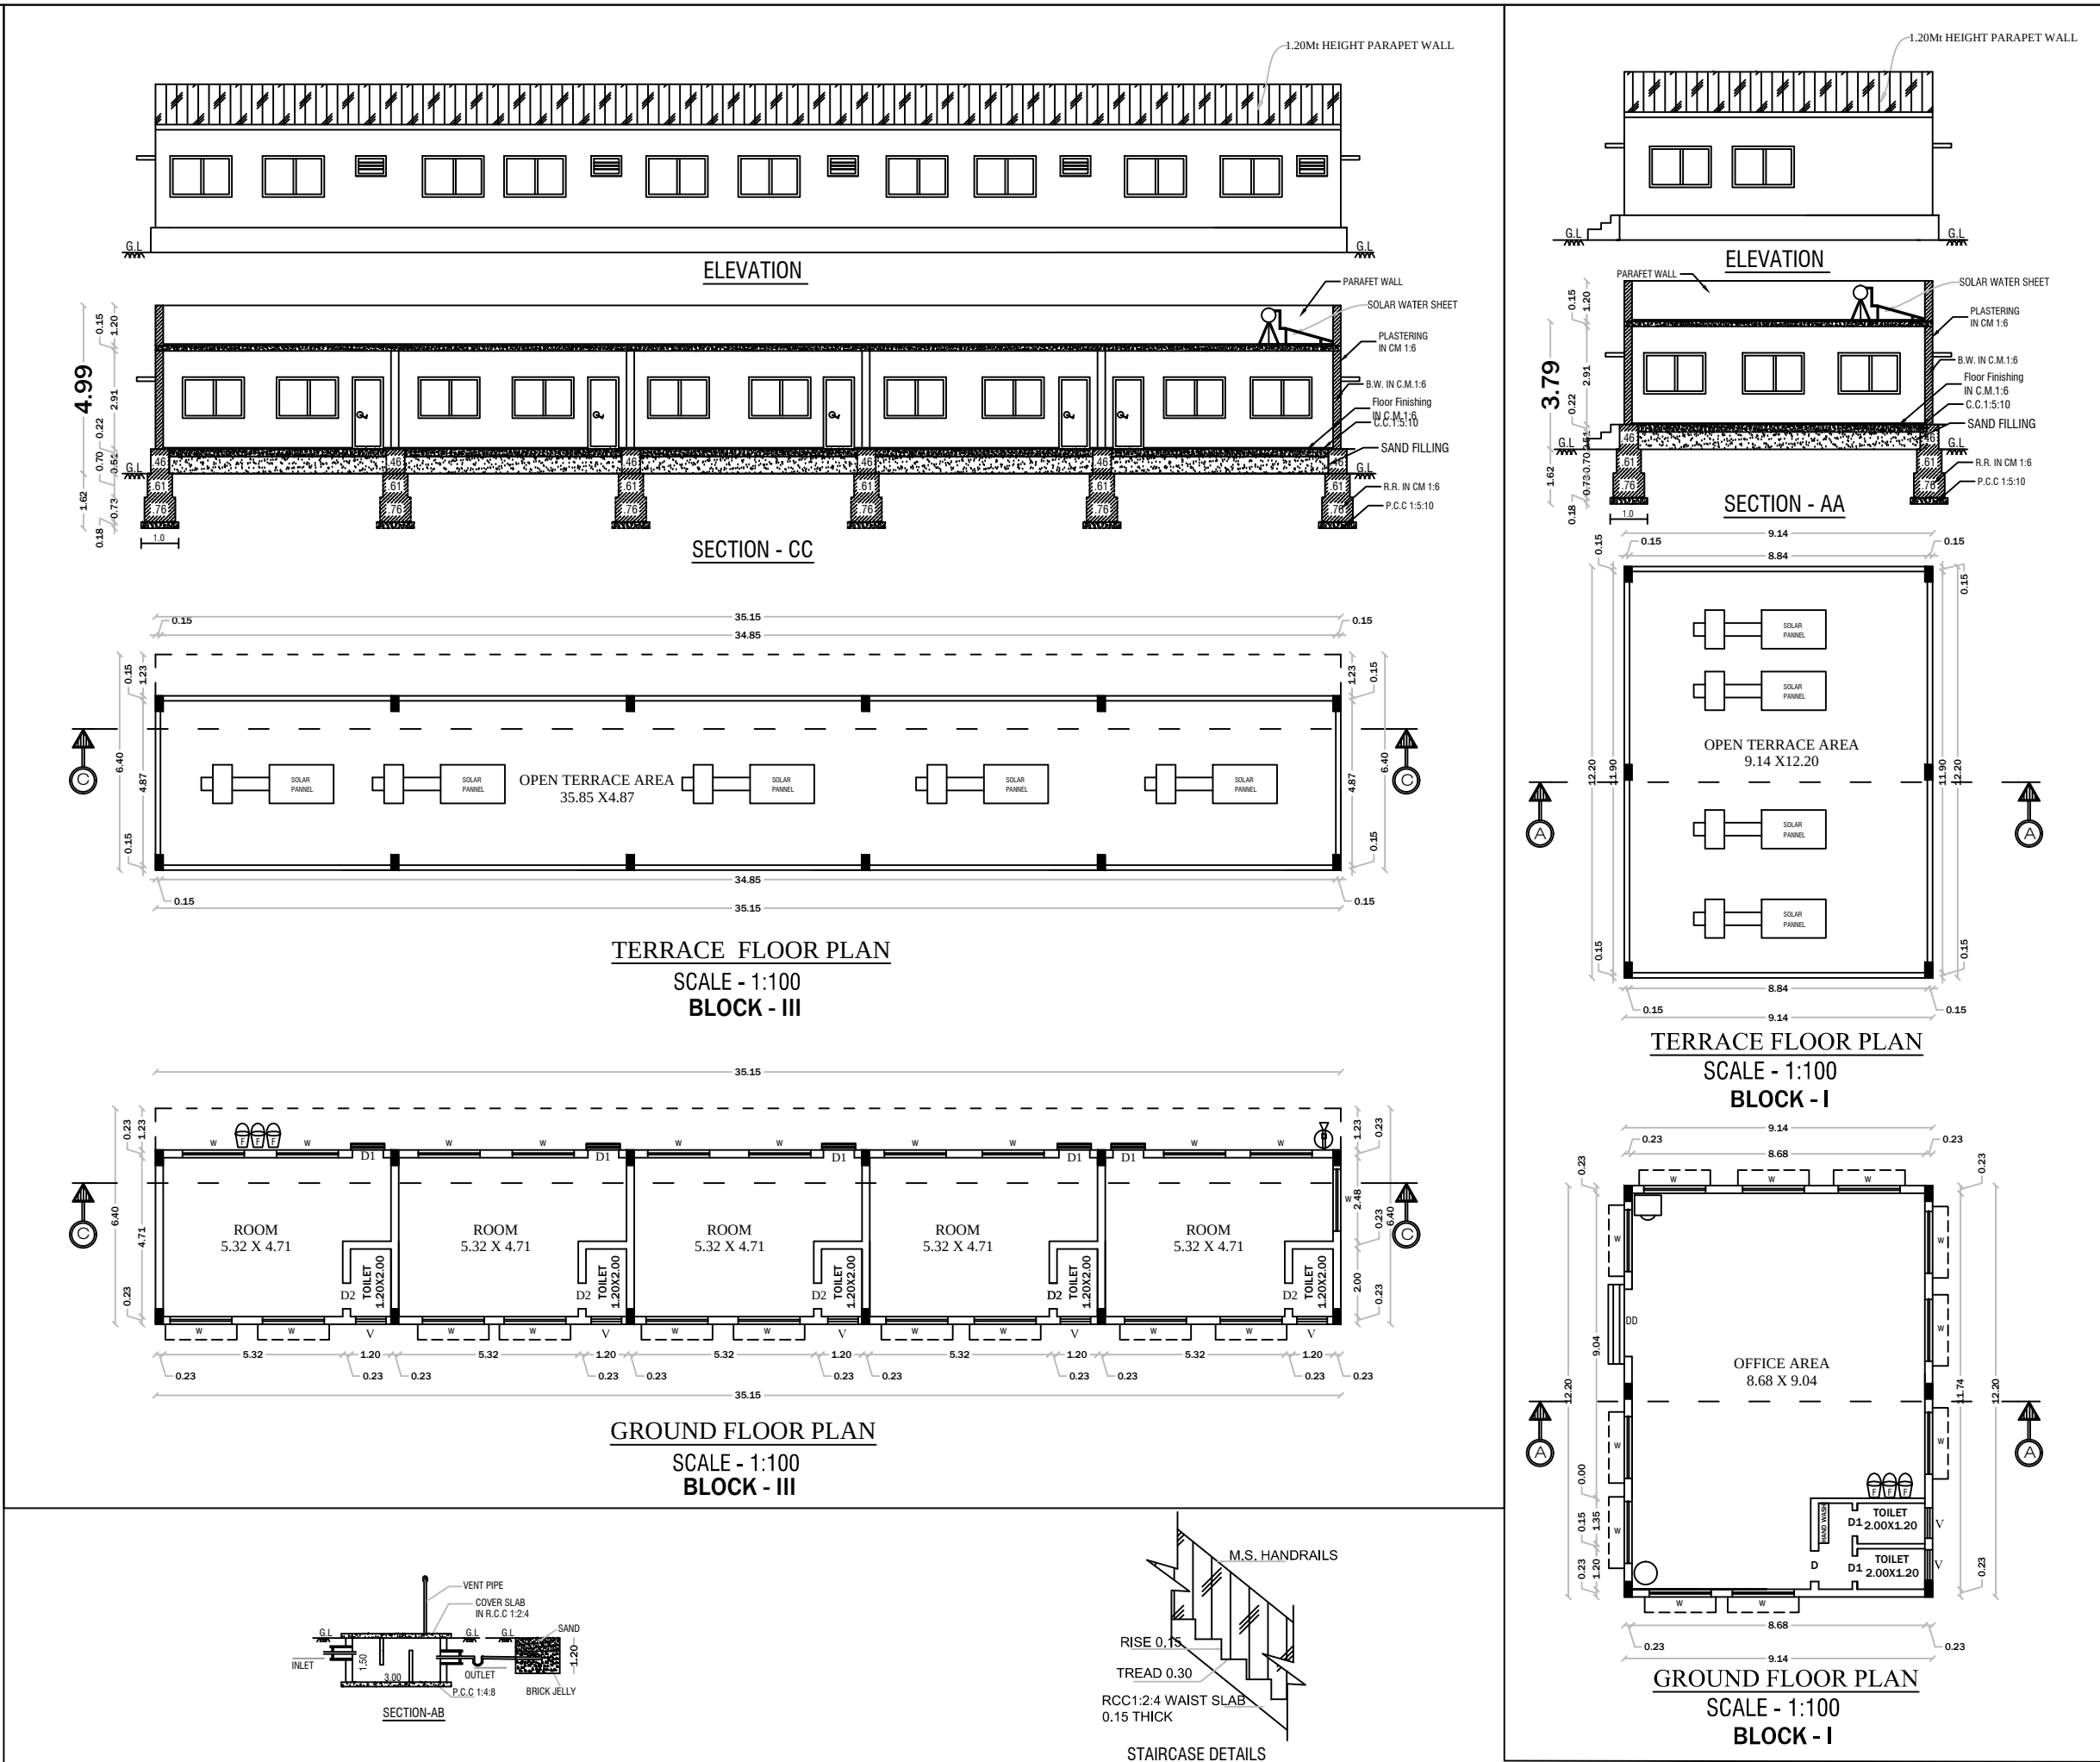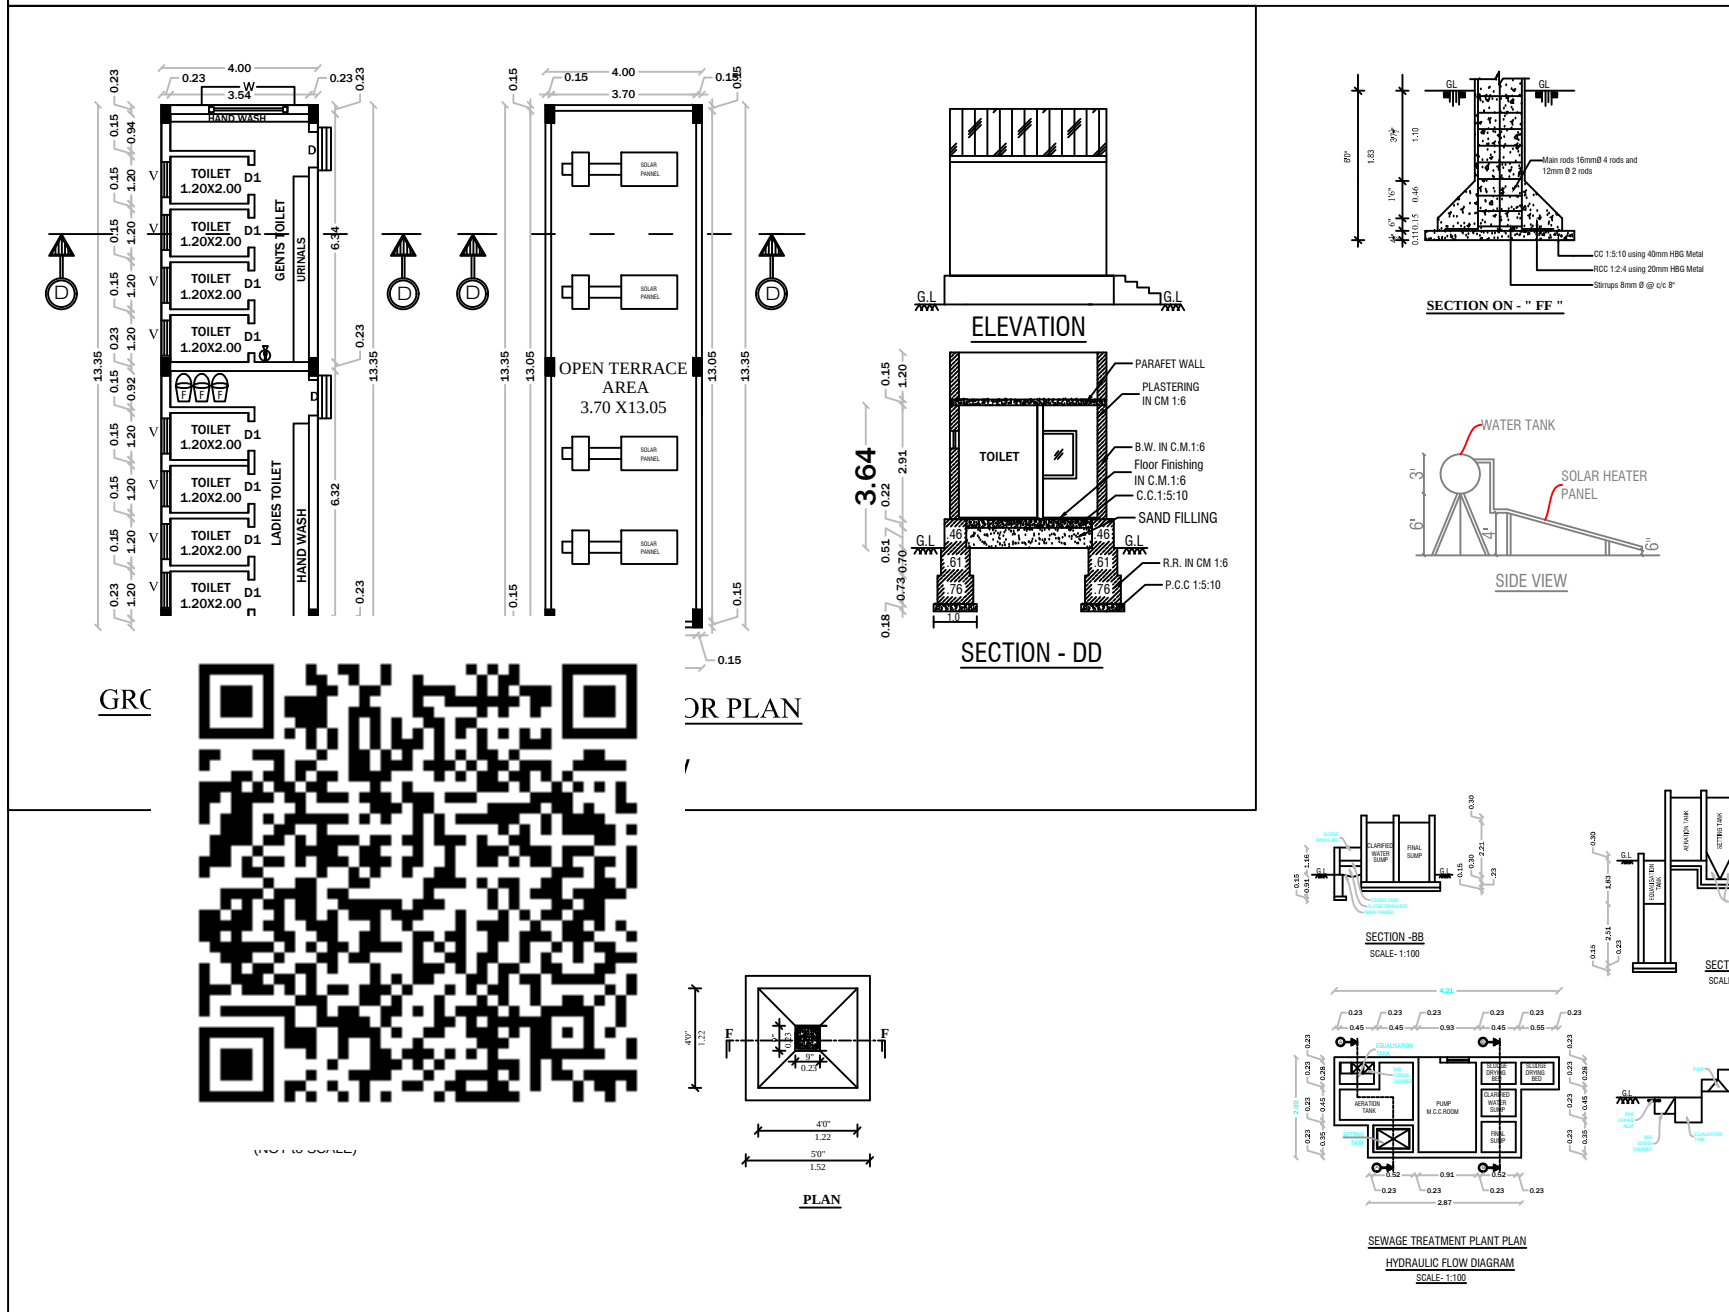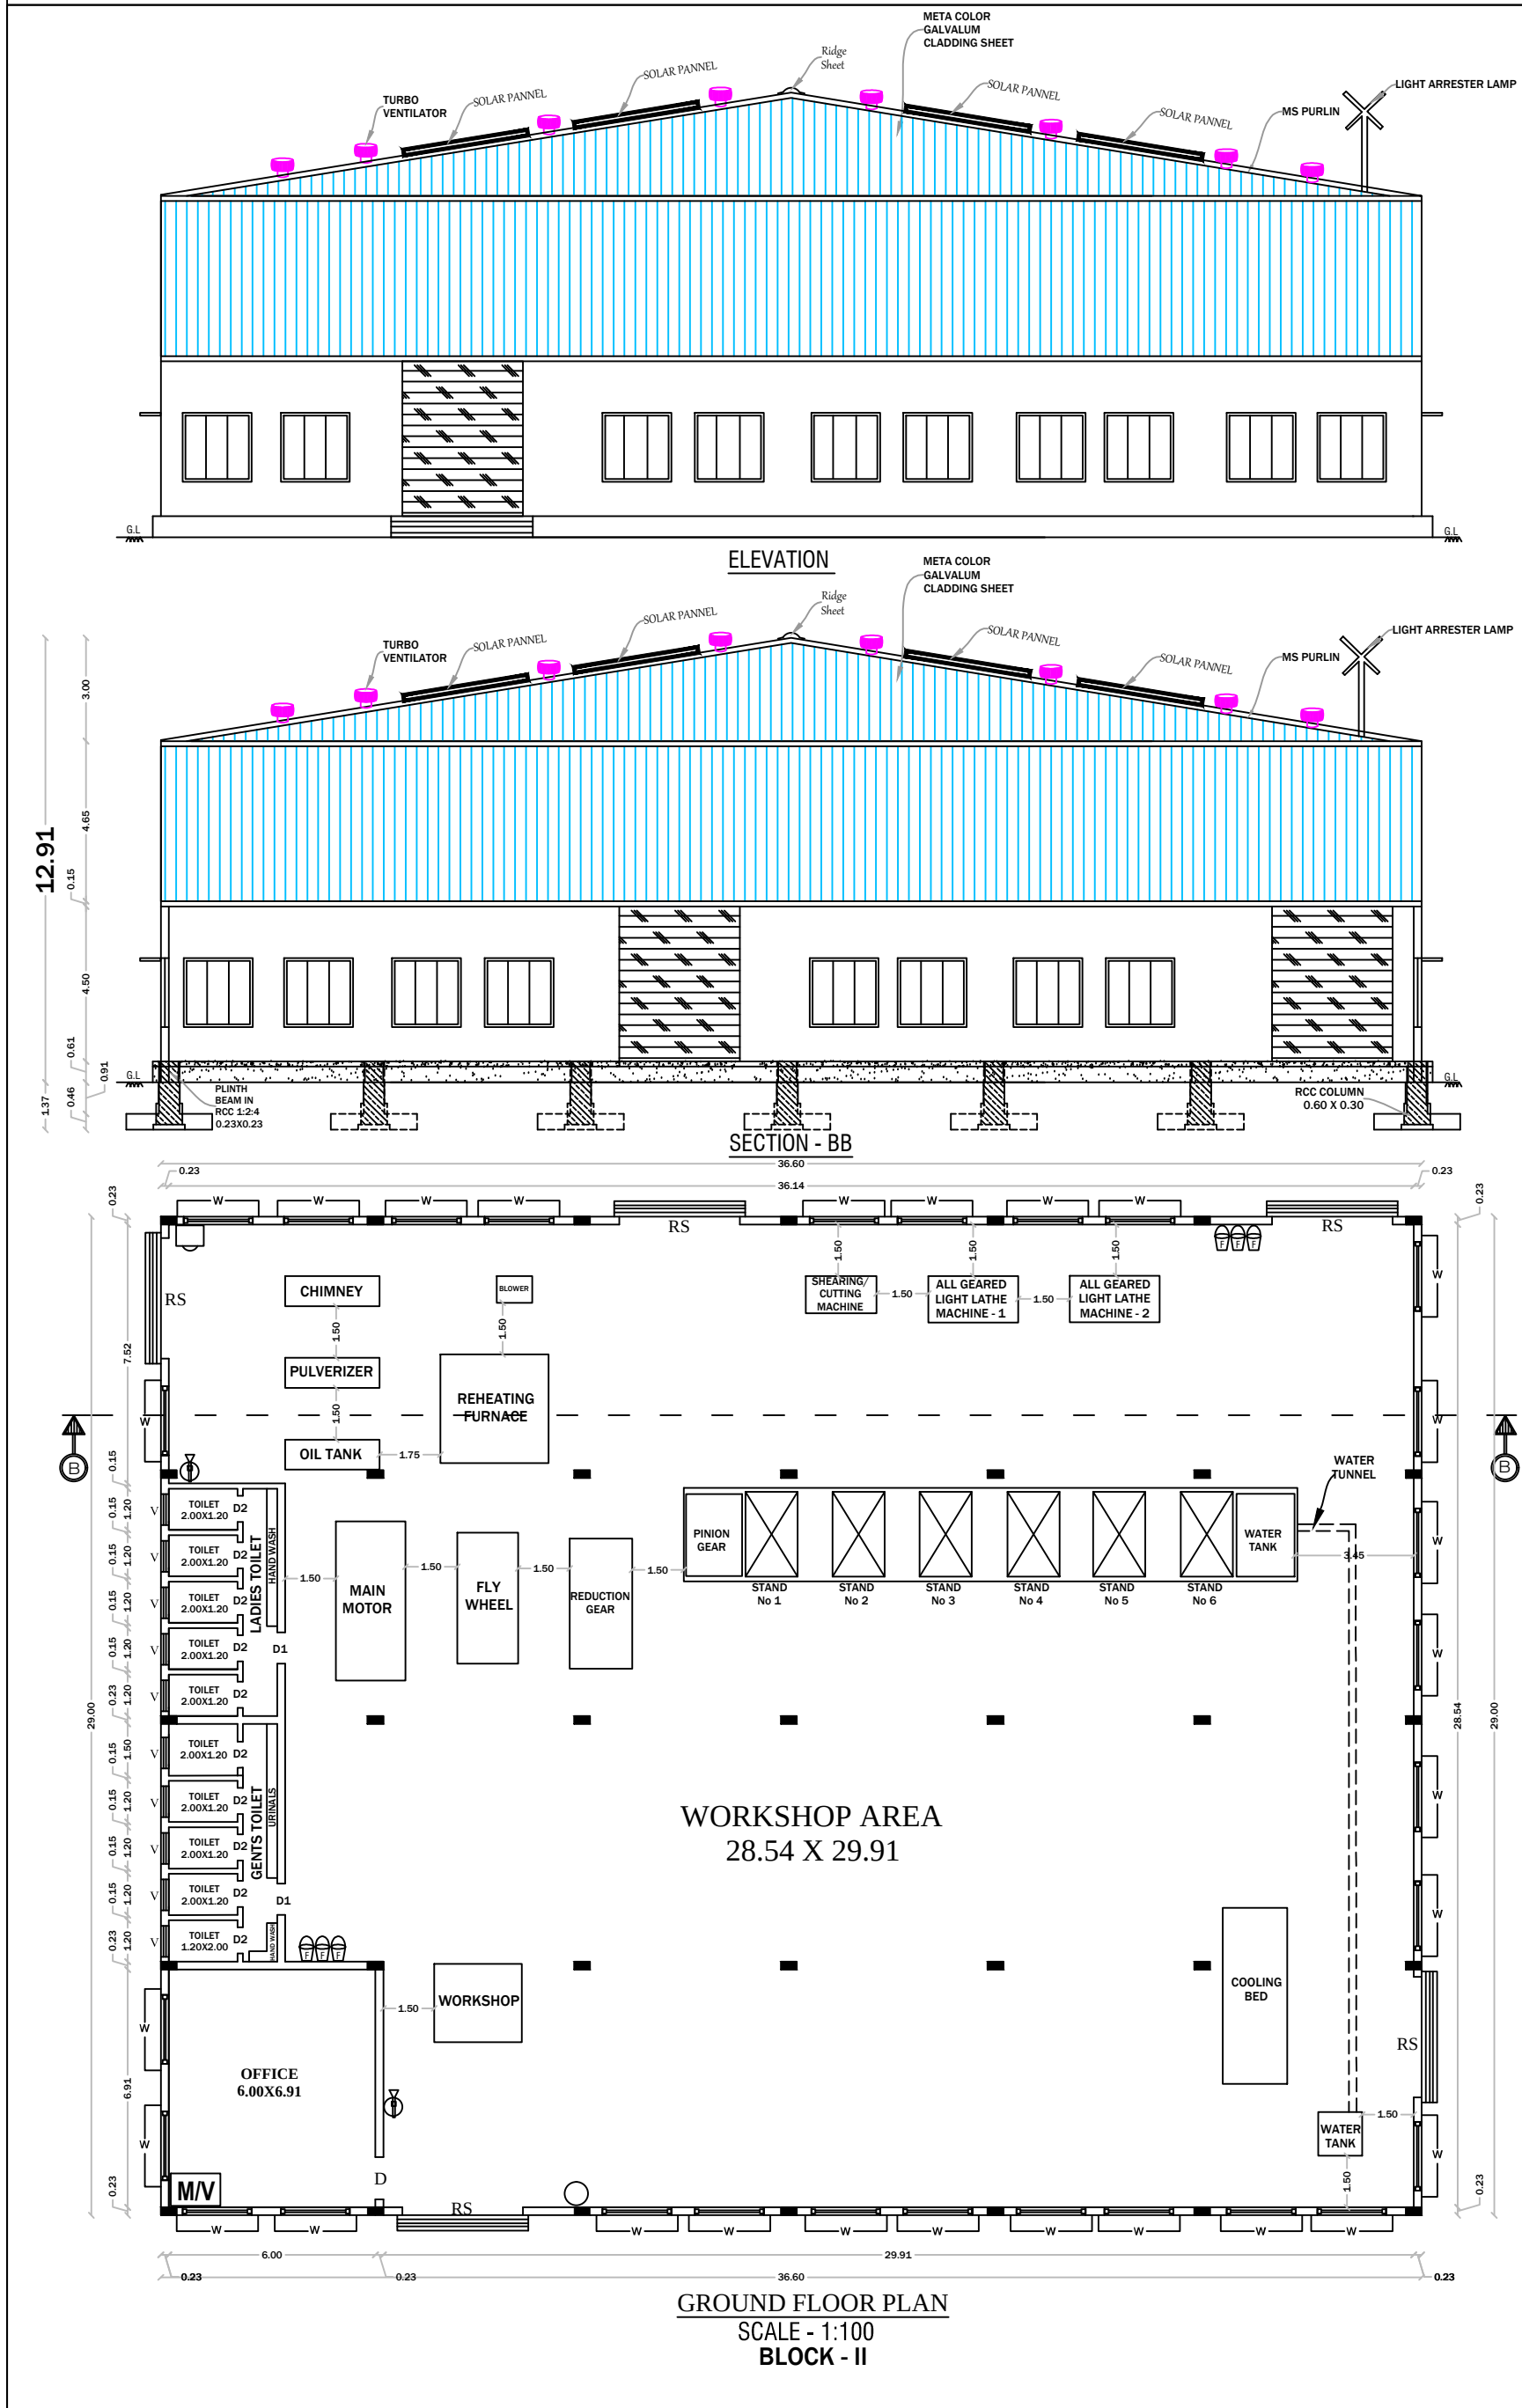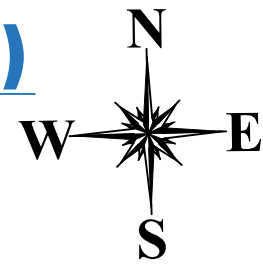

OFFICE USE

SITE APPROVAL
ROC No: **SWP/BPA/0729341/2025** DATE: 04.02.2026
SITE BOUNDARY EAR MARKED AS 'A To G' AND
NUMBERED AS L.P/ H.N.T.D.A (K.D) No: **18 /2026**
SITE APPROVAL ISSUED

PLANNING PERMISSION APPROVAL
ROC No.**SWP/BPA/0729341/2025** DATE: 04.02.2026
BUILDING PLAN NUMBERED AS B.P/H.N.T.D.A (K.D) No: **09 /2026**
PLANNING PERMISSION APPROVAL ISSUED
PLANNING PERMISSION PERIOD-04.02.2026 To 03.02.2034

SCHEDULE OF JOINERIES		
REF. ID	DESCRIPTIONS	SIZES
RS	ROLLING SHUTTER	3.50 X 2.80
D	DOOR	1.22 X 2.10
D1	DOOR	0.91 X 2.10
D1	DOOR	0.91 X 2.10
D2	DOOR	0.76 X 2.10
W	WINDOW	2.00 X 1.20
W1	WINDOW	1.22 X 1.20
V	VENTILATOR	0.90 X 0.61

POWER DETAILS				
S. No.	MACHINERIES NAME	H.P.	Nos	TOTAL H.P
1	MAIN MOTOR	350.00	1	350.00
2	PUSHER MOTOR	7.00	1	7.00
3	LATHE MACHINE	5.00	2	10.00
4	SHAPER MACHINE	3.00	1	3.00
5	DRILLING MACHINE	3.00	1	3.00
6	MS PLATE CUTTING MACHINE BIG	40.00	1	40.00
7	MS PLATE CUTTING MACHINE SMALL	20.00	1	20.00
8	BLOWER	15.00	1	15.00
9	COOLING FAN	3.00	7	21.00
10	WATER PUMP	5.00	1	5.00
11	PULVERIZER MOTOR	60.00	1	60.00
12	COOLING BED ANGLE CUTTING MACHINE	5.00	2	10.00
TOTAL HP				544.00
MALE WORKERS				40
FEMALE WORKERS				5
TOTAL NUMBER OF WORKERS				45

COLOUR INDEX			
SITE BOUNDARY			
PROPOSED BLDG			
DRIVEWAY			
EXISTING ROAD			
OSR AREA			
DESCRIPTIONS			
(FE) Fire Extinguisher	-		
(FA) Fire Alarm Ponds	-		
Rain Water Perculation	-		
SAND BUCKETS	-		
MECHANICAL VENTILATION	-		
PARKING AS PER SWP SYSTEM			
TYPE OF PARKING	REQUIRED	PROVIDED	
LORRYS=WORKSHOP AREA/750=1286.36/750=1.71	02	02	
CAR=OFFICE AREA/150=111.51/150=0.74	01	01	
PHY.CH.CAR	02	02	
TWOWHEELER=WORKSHOP AREA/75=1286.36/75=17.15	18	18	
PHY.CH.TWOWHEELER	02	02	
CYCLES=WORKSHOP AREA/75=1286.36/75=17.15	18	18	
AREA DETAILS			
TOTAL AREA OF THE SITE	IN SQMT		
PLR/FMB AREA	5665.00		
DOCUMENT AREA	5665.00		
SUPER IMPOSED PLOT AREA	5698.70		
PARTICULARS	FSI (sqmt)	NON FSI(sqmt)	TOTAL (sqmt)
AREA OF THE PRO. BLDG -GF (BLOCK-I)	111.51	-	111.51
AREA OF THE PRO. BLDG -GF (BLOCK-II)	1061.40	-	1061.40
AREA OF THE PRO. BLDG -GF (BLOCK-III)	224.96	-	224.96
AREA OF THE PRO. BLDG -GF (BLOCK-IV)	53.40	-	53.40
TOTAL AREA	1451.27	-	1451.27
PLOT COVERAGE - (P.C.) %	25.62		
FLOOR SPACE INDEX - (FSI)	0.26		
APPLICANT			
Mr. R.MADHUSUDHAN S/o Mr.SURYANARAYANAN			
REGISTER ENGINEER			
Er N. PRAVEEN KUMAR, ME., CREATIVE CONSTRUCTION Structural Engineer / Chartered Engineer Govt.HNTDA Reg.Engineer-II(11/2020) Govt.HNTDA Reg.Structural Engineer-II(05/2019) Govt.HNTDA Reg.Construction Engineer-(25/2020) MOBILE:7502330468, 6380345365 MAIL:creativeconstructionhosur@gmail.com			
REG.STRUCTURAL ENGINEER			
Er N. PRAVEEN KUMAR, ME., CREATIVE CONSTRUCTION Structural Engineer / Chartered Engineer Govt.HNTDA Reg.Structural Engineer-I(14/2023) MOBILE:7502330468, 6380345365 MAIL:creativeconstructionhosur@gmail.com			

Eight ways to know a piece of land before you pay for it.

This report covers one part of the picture. These cover the rest, drawn from the same government records, for any property in Tamil Nadu.

LandLens One

Ask anything about a property and get an answer grounded in live government records, with the sources shown.

[/landlens/one](#)



Verify My Land

Every record check run on one property and returned as a single report.

[/landlens/verify-my-land](#)



Legal Opinion

An advocate's written opinion on the title, built on the records we pull for it.

[/landlens](#)



One Map

Every layer on one map: the parcel, its boundary, zoning, water bodies and what sits around it.

[/landlens/one/map](#)



PriceMap

What land actually changed hands for around this plot, taken from the registered deeds.

[/landlens/pricemap](#)



Build Scope

What you are allowed to build here: floor space, height, coverage and setbacks.

[/landlens/build-scope](#)



Property Tracker

Watch a property and hear about it when something new is registered against it.

[/landlens/property-tracker](#)



Deal Room

Run the transaction in one place: documents, stamping, signatures and the parties.

[/landlens/deal-room](#)



Twenty-four checks you can run yourself, at no cost.

Records and verification

The registers themselves, read for you.

Encumbrance Certificate

Patta and Chitta

Field Measurement Sketch

EC Analyzer

Bank charge check

Court case search

Seller background check

Approval check by survey

Value and duty

What it is worth and what it costs to register.

Guideline value by street

Guideline value by survey

Stamp duty and registration fees

Capital gains

Floor space index

Area unit converter

Zoning and land use

What the plan says can happen on this land.

Land use zone finder

CMDA land use check

Coastal regulation zone

Master plan check

Water bodies finder

Airport height clearance

Registers and directories

Who holds it, and which office keeps the record.

Find your registering office

Temple property check

Waqf property check

RERA register



Every free tool
/tools



Services we run
for you
/services



The LandLens
suite
/landlens/one



Every claim in this document traces back to a government record.

Legal opinions, due diligence and title verification

Building plan, layout and sub-division approvals

Completion and occupancy certificates, regularisation

Escrow, negotiation and NRI property management

Land survey, soil testing, architecture and construction

Verified RealEstate
3/350/2 Mettukuppam,
OMR Thoraipakkam,
Chennai 600 097, India
hello@verified.realestate
+91 9996 12 9996

Prepared from the registers named on the page each finding sits on. Where a register could not be read, this document says so in its place rather than leaving the gap to be read as a clean result.

