

PP

APPROVAL RECORD

Planning Permission

Krishnagiri district, Tamil Nadu

APPROVAL TYPE

Building Plan


ISSUING AUTHORITY

Rural Panchayat


The approval as the planning authority issued it, reproduced in full behind this page.

An approval speaks to what was sanctioned, not to what was built. Completion is a separate record.


UNAUTHIRIZED LAYOUT REGULARISATION .MA.VA/HNTDA NO.129/2018, DT:04.10.2018,
SHOOLAGIRI B.D.O(V.P) UNDER HIS PROCEEDINGS NA.KA.NO.3109/2018/E2, DT:25.10.2018

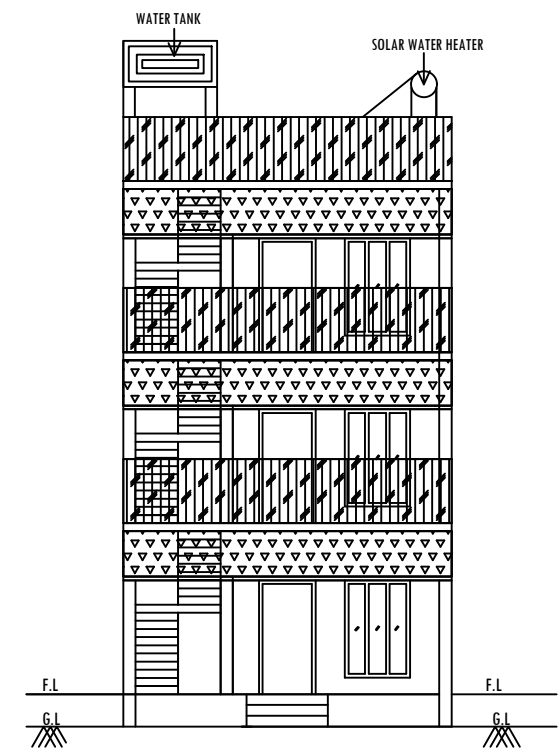


FRONT ELEVATION

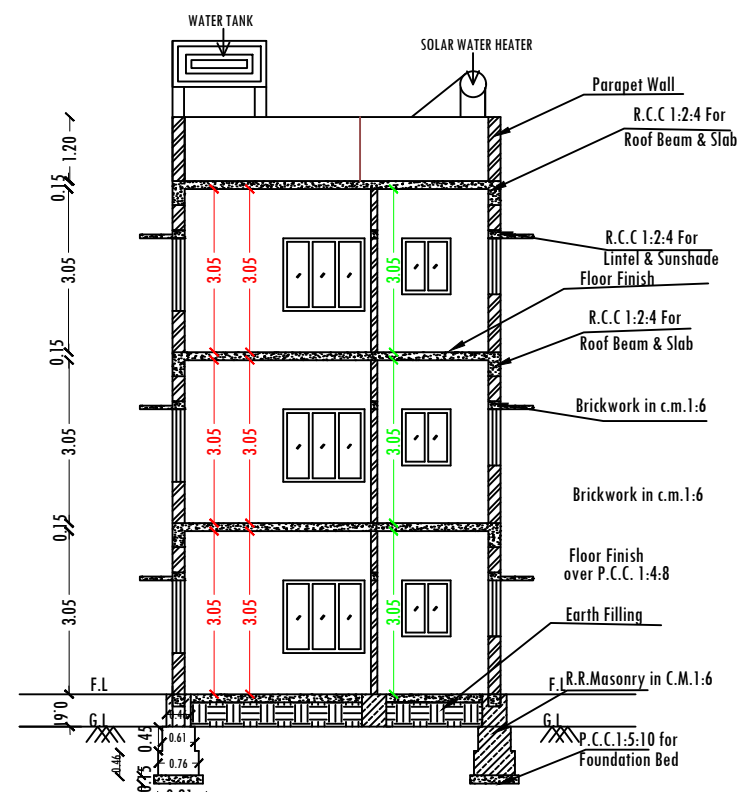


SECTION ON AA

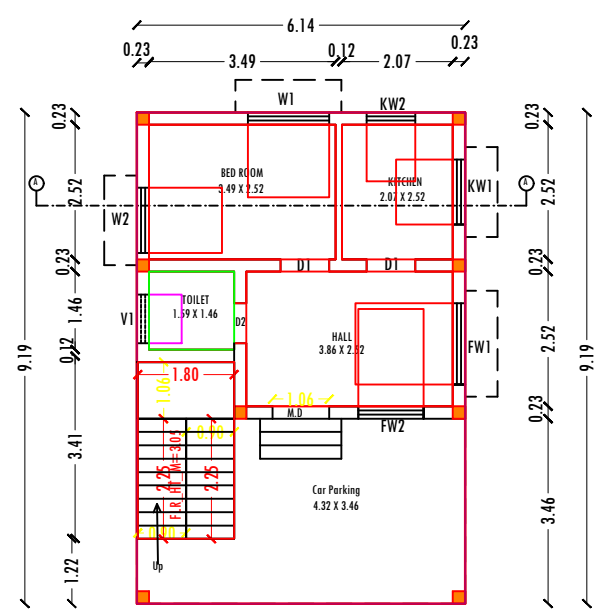


GROUND FLOOR PLAN

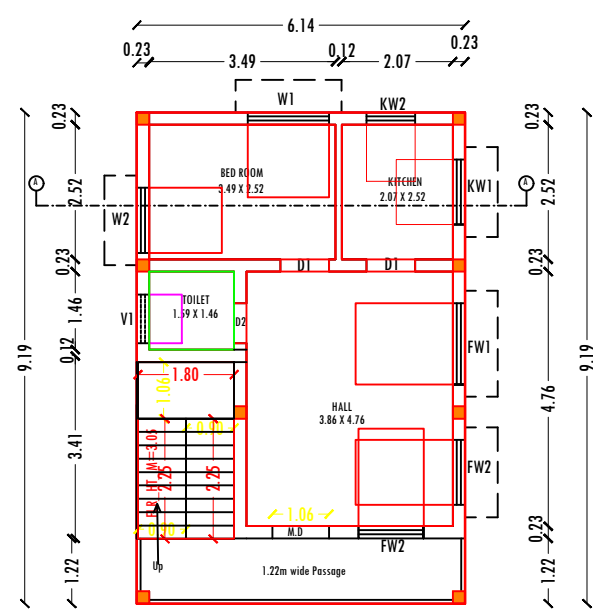

FIRST FLOOR PLAN

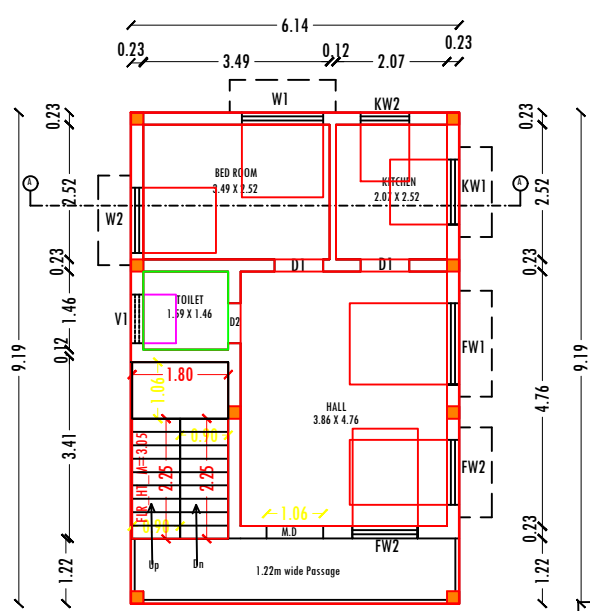


SECOND FLOOR PLAN

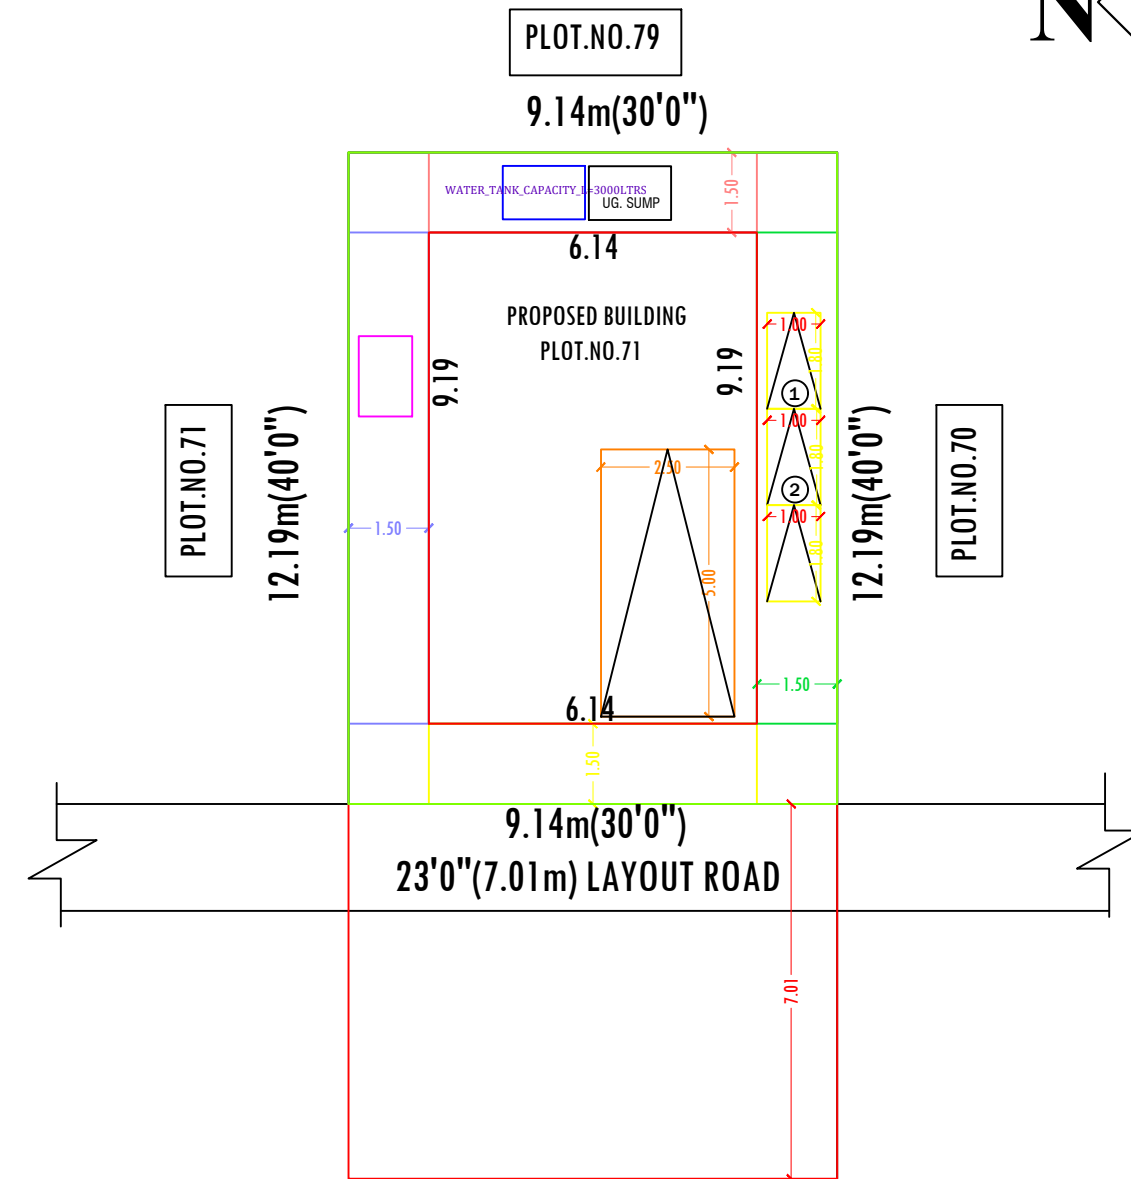

SITE PLAN

Scale:1:100

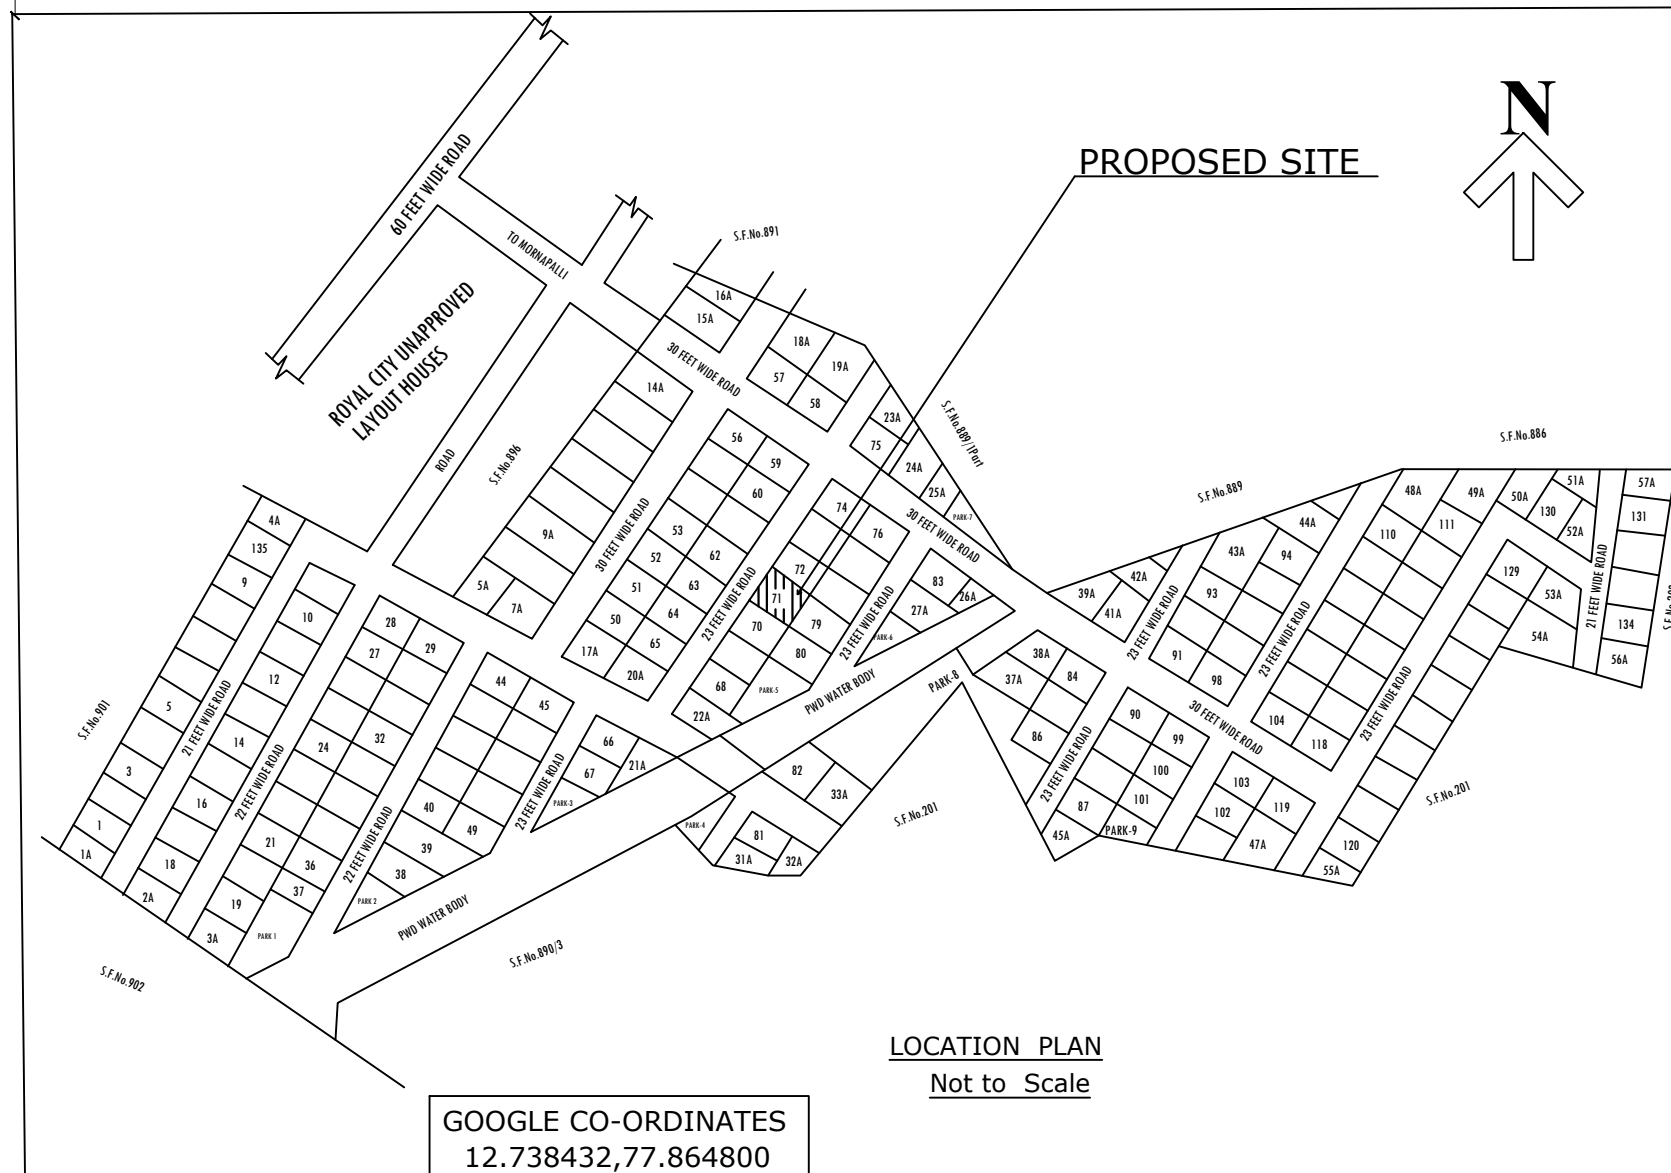

```
PLAN_INFO
PLOT_AREA_M2=111.48
CRZ=NO
SECURITY_ZONE=NO
ACCESS_WIDTH_M=9.14
WETTER_COVE_OR_RAIDED_SCHOOL=NO
ROAD_WIDTH=7.01
ROAD_LENGTH=9.14
AREA_TYPE=OTHERS
MIN_PLOT_DEPTH=12.19
MIN_PLOT_WIDTH=9.14
LAND_USE_ZONE=RESIDENTIAL
DISTRICT=KRISHNAGIRI
JURISDICTION_TYPE=PANCHAYAT
OSR_APPLICABLE=NO
OSR_SURR_BUYBACK_RETAIN=RETAIN
PREMIUM_FSI_REQUIRED=NO
IS_APPROVED_LAYOUT=YES
SURVEY_NO=689/1A1A2
PLOT_NO=71
PATTA_NO=9450
TALUK=HOSUR
AS_AT_SITE=111.42
FMB_OR_PLR=111.48
AS_PER_DOCUMENT=111.48
AVG_PLOT_DEPTH=12.19
AVG_PLOT_WIDTH=9.14
IS_SWIMMING_POOL_EXISTS=NO
RWH_DECLARED=YES
IF_HERITAGE_TOWN_LESS THAN 1KM_RADIUS=YES
```

COLOUR INDEX			
SITE BOUNDARY			
PROPOSED BUILDING			
EXISTING ROAD			
JOINERY		METRE	FEET & INCHES
MD	MAIN DOOR	1.06 x 2.13	3'6" x 7'0"
D1	DOOR	0.91 x 2.13	3'0" x 7'0"
D2	DOOR	0.91 x 2.13	3'0" x 7'0"
FW1	FRENCH WINDOW	1.52 x 1.82	5'0" x 6'0"
FW2	FRENCH WINDOW	1.22 x 1.82	4'0" x 6'0"
W1	WINDOW	1.52 x 1.36	5'0" x 4'6"
W2	WINDOW	1.22 x 1.36	5'0" x 4'6"
KW1	KITCHEN WINDOW	1.22 x 1.06	4'0" x 3'6"
KW2	KITCHEN WINDOW	0.91 x 1.06	3'0" x 3'6"
V	VENTILATOR	0.91 x 0.61	3'0" x 2'0"

AREA STATEMENT		
PARTICULARS	S.FT	SQ.M
PLOT AREA	1200.00	111.48
PLINTH AREA		
GROUND FLOOR	607.41	56.43
FIRST FLOOR	607.41	56.43
SECOND FLOOR	607.41	56.43
Total Built-up Area	1822.23	169.29

PLOT COVERAGE	50.60%
---------------	--------

FLOOR SPACE INDEX	1.518
-------------------	-------

ALL DIMENSIONS ARE IN METRES.






R. Slaven

Mr.R.ELAYARAJA,
S/o Mr. Rajamanikkam

APPLICANT

Er. R. Srinatha, D.C.E.
Registered Engineer
HNTDA Licence No.22/2019 RE.GR.III
HCMC Licence No: 52/2019 RE. GR.III
Bagalur Road, HOSUR - 635 109.
Cell: 9443924218 / 9442874978

ENGINEER

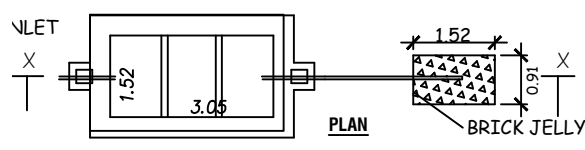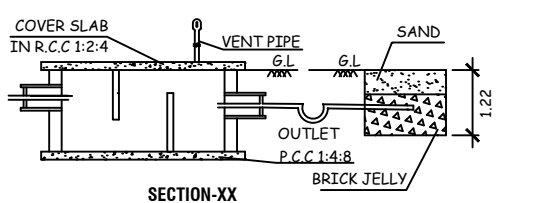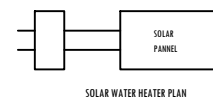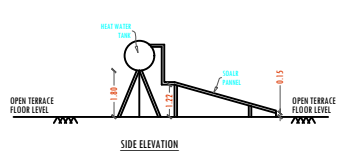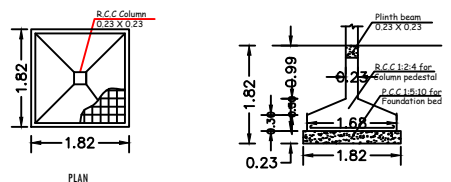

SEPTIC TANK & DISPERSION TRENCH DETAILS



STAIR CASE DETAILS

Eight ways to know a piece of land before you pay for it.

This report covers one part of the picture. These cover the rest, drawn from the same government records, for any property in Tamil Nadu.

LandLens One

Ask anything about a property and get an answer grounded in live government records, with the sources shown.

[/landlens/one](#)



Verify My Land

Every record check run on one property and returned as a single report.

[/landlens/verify-my-land](#)



Legal Opinion

An advocate's written opinion on the title, built on the records we pull for it.

[/landlens](#)



One Map

Every layer on one map: the parcel, its boundary, zoning, water bodies and what sits around it.

[/landlens/one/map](#)



PriceMap

What land actually changed hands for around this plot, taken from the registered deeds.

[/landlens/pricemap](#)



Build Scope

What you are allowed to build here: floor space, height, coverage and setbacks.

[/landlens/build-scope](#)



Property Tracker

Watch a property and hear about it when something new is registered against it.

[/landlens/property-tracker](#)



Deal Room

Run the transaction in one place: documents, stamping, signatures and the parties.

[/landlens/deal-room](#)



Twenty-four checks you can run yourself, at no cost.

Records and verification

The registers themselves, read for you.

Encumbrance Certificate

Patta and Chitta

Field Measurement Sketch

EC Analyzer

Bank charge check

Court case search

Seller background check

Approval check by survey

Zoning and land use

What the plan says can happen on this land.

Land use zone finder

CMDA land use check

Coastal regulation zone

Master plan check

Water bodies finder

Airport height clearance

Value and duty

What it is worth and what it costs to register.

Guideline value by street

Guideline value by survey

Stamp duty and registration fees

Capital gains

Floor space index

Area unit converter

Registers and directories

Who holds it, and which office keeps the record.

Find your registering office

Temple property check

Waqf property check

RERA register



Every free tool
/tools



Services we run
for you
/services



The LandLens
suite
/landlens/one



Every claim in this document traces back to a government record.

Legal opinions, due diligence and title verification

Building plan, layout and sub-division approvals

Completion and occupancy certificates, regularisation

Escrow, negotiation and NRI property management

Land survey, soil testing, architecture and construction

Verified RealEstate
3/350/2 Mettukuppam,
OMR Thoraipakkam,
Chennai 600 097, India
hello@verified.realestate
+91 9996 12 9996

Prepared from the registers named on the page each finding sits on. Where a register could not be read, this document says so in its place rather than leaving the gap to be read as a clean result.

