PP APPROVAL RECORD

Planning Permission

Krishnagiri district, Tamil Nadu


APPROVAL TYPE
Building Plan

ISSUING AUTHORITY
DTCP


The approval as the planning authority issued it, reproduced in full behind this page.

An approval speaks to what was sanctioned, not to what was built. Completion is a separate record.


PLAN SHOWING THE PROPOSED CONSTRUCTION OF GROUND FLOOR INDUSTRIAL BUILDING FOR " M/s.VEKATESHWARA ENGINEERING"-GREEN (LIGHT ENGINEERING & FABRICATION UNITS WITH PAINTING) IN PLOT NO: 142B , S.No:41/4pt , 41/3pt , 41/5pt 41/6pt , 44/1pt ,SIPCOT INDUSTRIAL PARK , MARUDHANDAPALLI VILLAGE & PANCHAYAT , SHOOLAGIRI UNION & TALUK , KRISHNAGIRI DISTRICT

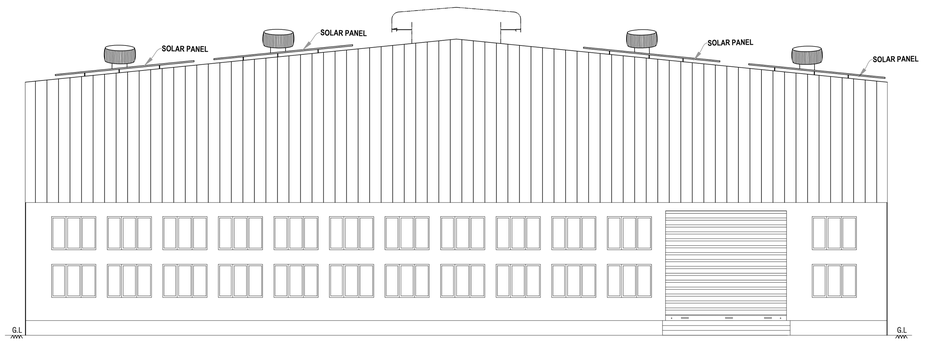


ELEVATION

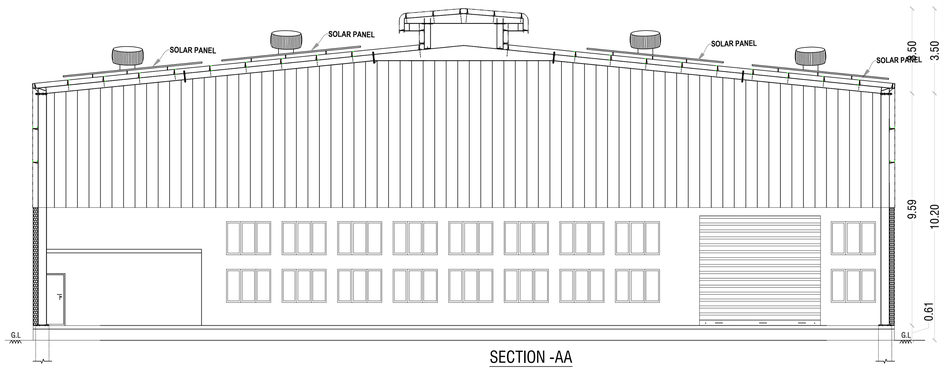


SECTION -AA

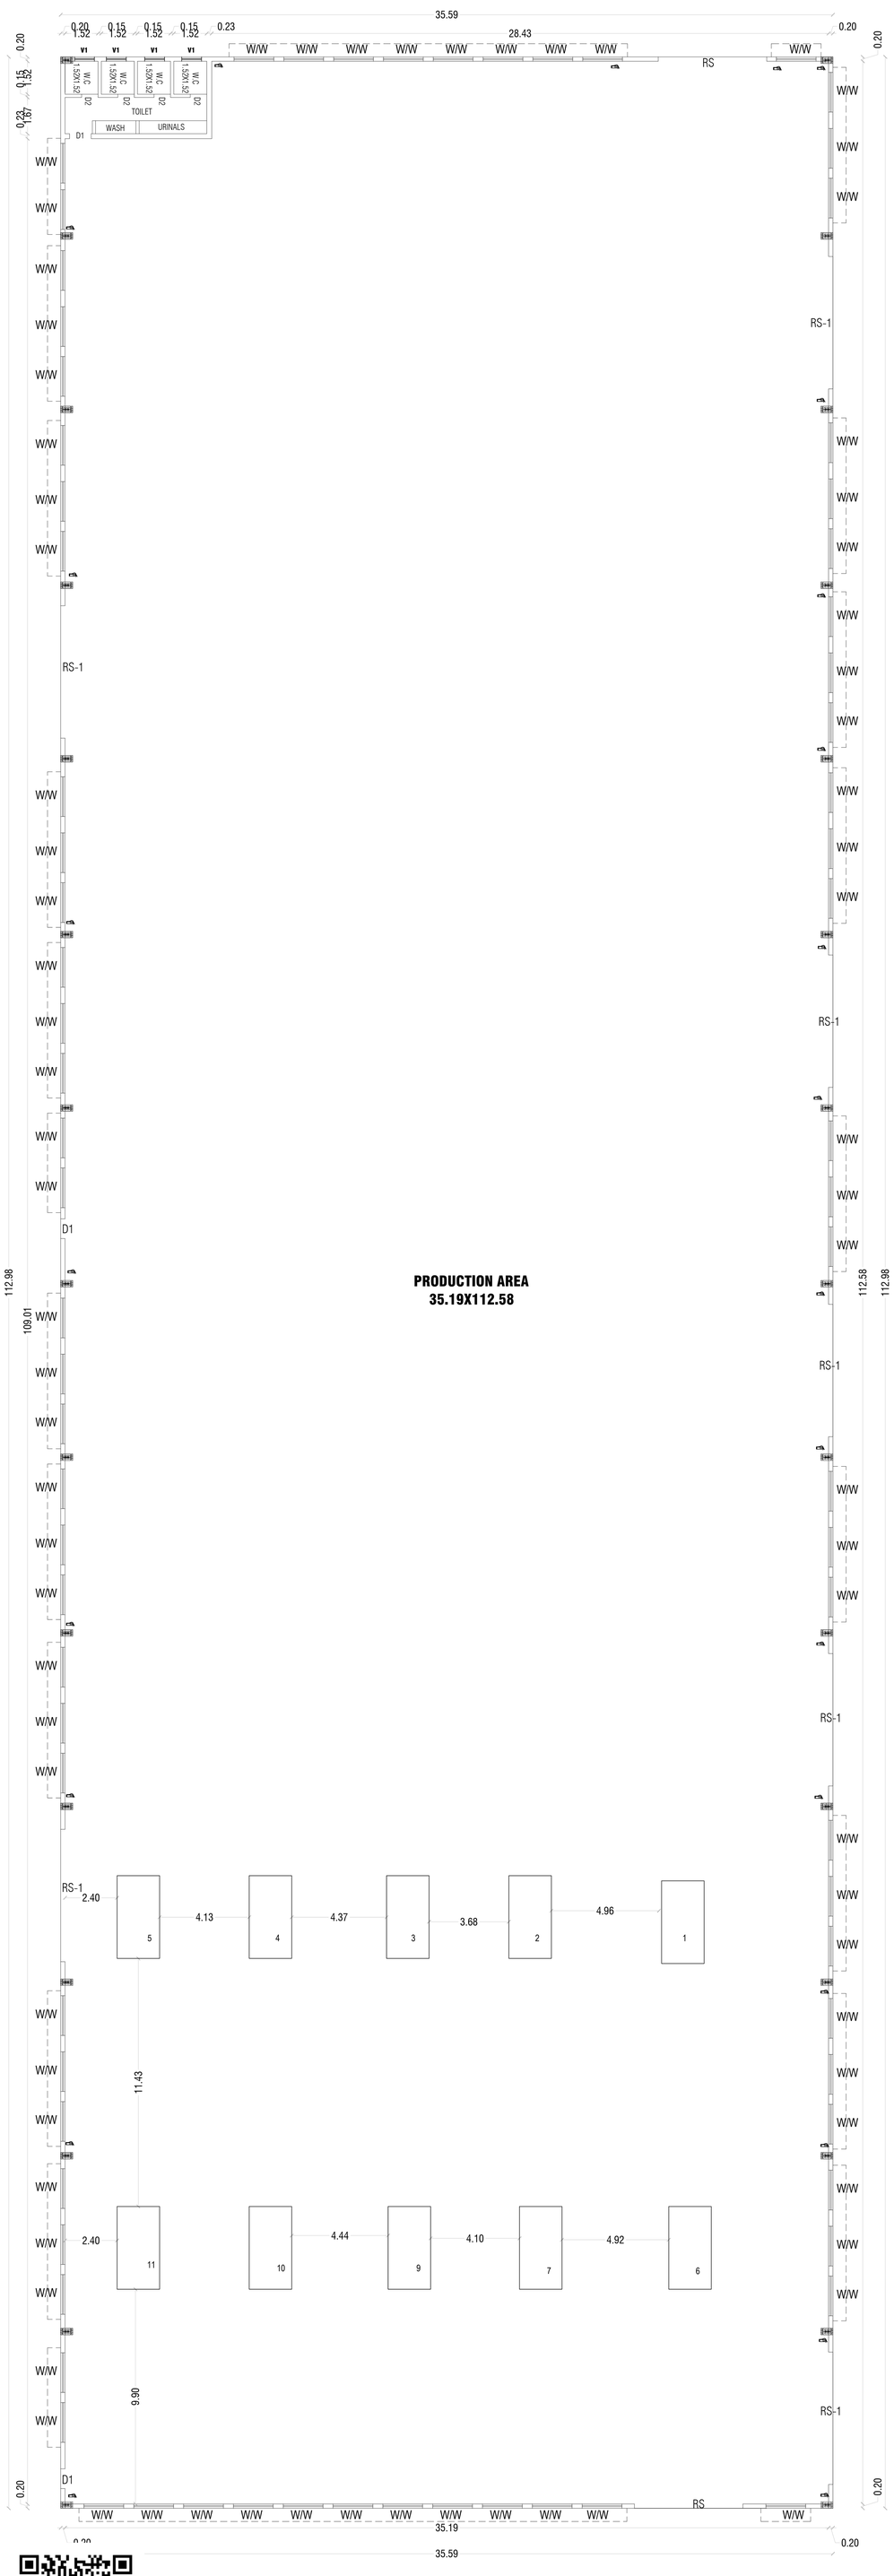

BLOCK:1-GROUND FLOOR PLAN

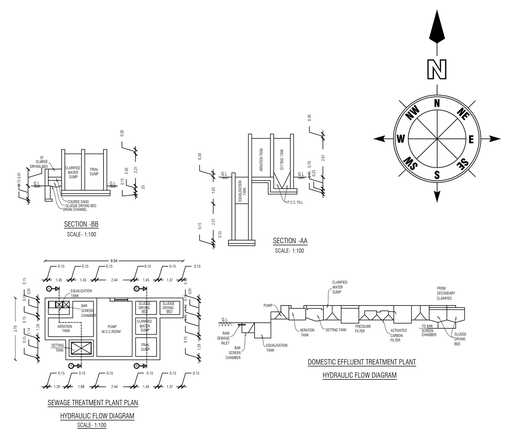

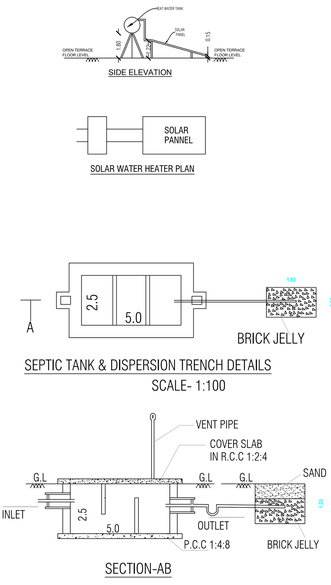


TECHNICAL APPROVAL

ROC No: SWP/BPA/761525/2026, DATE: 11.02.2026

BUILDING PLAN NUMBERED AS B.P/D.D.T.C.P(K.D)No: 15 /2026

TECHNICAL APPROVAL ISSUED

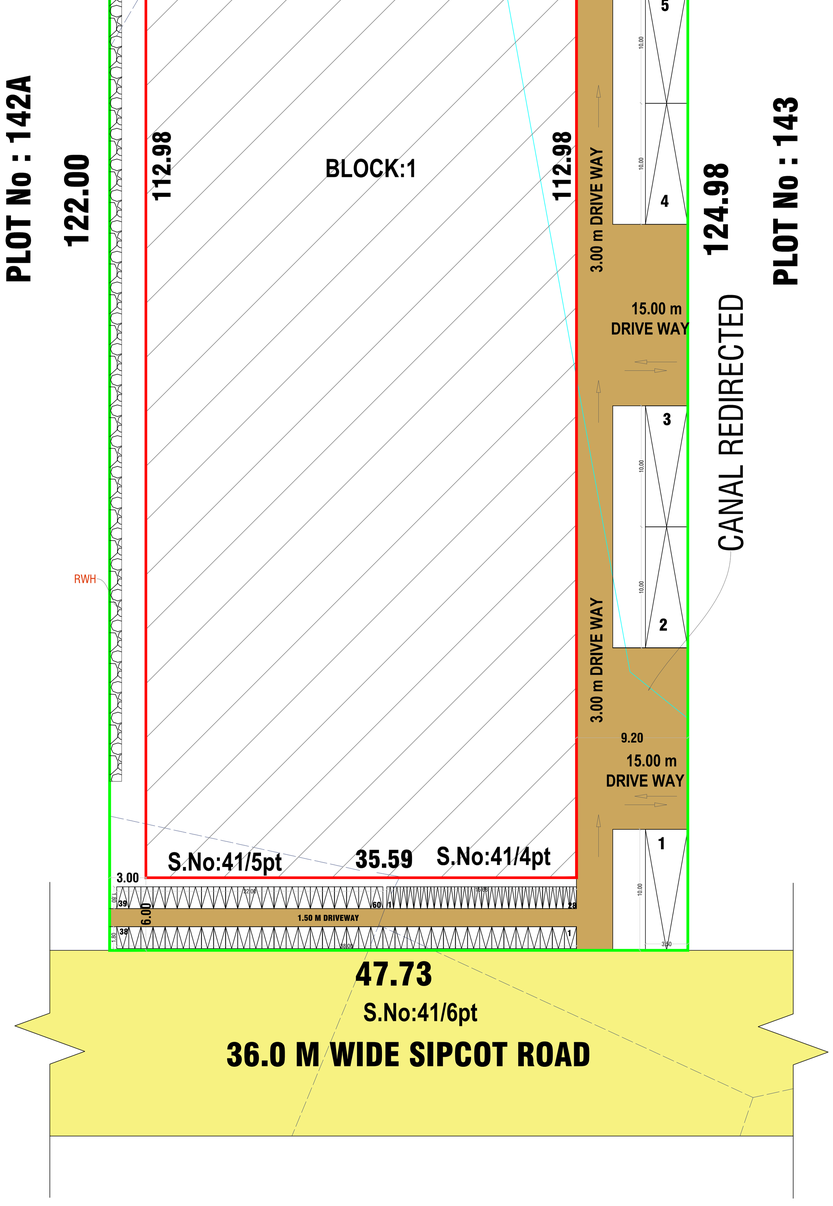

SITE PLAN

SCALE 1: 200

COLOR INDEX

SITE BOUNDARY	(FE) Fire Extinguisher -
PROPOSED BLDG.	(FA) Fire Alarm -
EXISTING ROAD	Ponds
	Rain Water Perculation -

JOINERY DETAILS

REF. ID	DESCRIPTIONS	SIZES
RS	ROLLING SHUTTER	5.00X4.53
RS-1	ROLLING SHUTTER	6.10X4.53
D	DOOR	1.00X2.10
D1	DOOR	0.91X2.10
D2	DOOR	0.76X2.10
O	OPEN	3.00X2.10
W/W	WINDOW	1.83X1.37
V	VENTILATOR	0.90X0.60

PARKING AS PER SWP REPORT

TYPE OF PARKING	REQUIRED	PROVIDED
CYCLE	54	60
TWO WHEELERS	54	60
LORRY	6	6

PLOT COVERAGE & FSI

AREA OF THE SITE -5908.41 Sq.M.

AREA OF GROUND FLOOR -4020.96 Sq.M.

PLOT COVERAGE -4020.96/5908.41X100

-68.05%

FSI -4020.96/5908.41

FSI -0.68

AREA DETAILS

S.No	PARTICULARS	SQ.MT
1	PLR/ FMB AREA	5933.47
2	DOCUMENT AREA	5908.41
3	SUPER IMPOSED PLOT AREA	5933.47

S.No	PARTICULARS	FSI (SQ.MT)	NON-FSI (SQ.MT)	TOTAL (SQ.MT)
1	AREA OF THE GROUND FLOOR	4020.96	-	**4020.96**
2	TOTAL AREA OF BUILDING	**4020.96**	**-**	**4020.96**
3	PLOT COVERAGE	68.05		
4	F.S.I	0.68		

MACHINERY DETAILS

SL.	DESCRIPTION	NOS.	H.P	TOTAL H.P
1	CNC LASER CUTTING MACHINE	1	20	20.00
2	CNC BENDING MACHINE - 1	1	11	11.00
3	CNC BENDING MACHINE - 2	1	15	15.00
4	CNC TURRET PUNCHING	1	10	10.00
5	ROLLING MACHINE	1	5	5.00
6	BANDSAW CUTTING MACHINE	1	5	5.00
7	SCREW COMPRESSOR	1	5	5.00
8	EOT CRANE	2	7	14.00
9	MIG WELDING MACHINE	1	2	2.00
10	TIG WELDING MACHINE	1	2	2.00
11	GRINDING & SANDING MACHINE	1	1	1.00
TOTAL		12.00		90.00

WORKER DETAILS

NO OF WORKERS- 50 PERSONS

REGISTERED STRUCTURAL ENGINEER

Er.N.PRAVEEN KUMAR,M.E.,
Govt. Registered StructuralEngineer Grade-I
Registration No:RSE-I: 07/2020

REGISTERED ARCHITECT

Ar.D.NAVEEN,B.Arch.,
Govt. Registered Architect Grade-I
Registration No:RA-I: 03/2019

REGISTERED CONSTRUCTION ENGINEER

Er G.NANDA KUMAR,B.E,M.Sc.Rev.,
Govt.HNTDA Registered Engineer
Registration No:RCE-I: 29/2021

APPLICANT

For VENKATESHWARA ENGINEERING
D.KUMAR
PROPRIETOR

M/s .VENKATESHWARA ENGINEERING,
Mr.D.KUMAR,S/o.Mr.DHARMALINGAM,

THE LANDLENS SUITE

Eight ways to know a piece of land before you pay for it.

This report covers one part of the picture. These cover the rest, drawn from the same government records, for any property in Tamil Nadu.

LandLens One
Ask anything about a property and get an answer grounded in live government records, with the sources shown.
/landlens/one

Verify My Land
Every record check run on one property and returned as a single report.
/landlens/verify-my-land

Legal Opinion
An advocate's written opinion on the title, built on the records we pull for it.
/landlens

One Map
Every layer on one map: the parcel, its boundary, zoning, water bodies and what sits around it.
/landlens/one/map

PriceMap
What land actually changed hands for around this plot, taken from the registered deeds.
/landlens/pricemap

Build Scope
What you are allowed to build here: floor space, height, coverage and setbacks.
/landlens/build-scope

Property Tracker
Watch a property and hear about it when something new is registered against it.
/landlens/property-tracker

Deal Room
Run the transaction in one place: documents, stamping, signatures and the parties.
/landlens/deal-room

FREE TOOLS · NO ACCOUNT NEEDED

Twenty-four checks you can run yourself, at no cost.

Records and verification

The registers themselves, read for you.

- Encumbrance Certificate
- Patta and Chitta
- Field Measurement Sketch
- EC Analyzer
- Bank charge check
- Court case search
- Seller background check
- Approval check by survey

Value and duty

What it is worth and what it costs to register.

- Guideline value by street
- Guideline value by survey
- Stamp duty and registration fees
- Capital gains
- Floor space index
- Area unit converter

Zoning and land use

What the plan says can happen on this land.

- Land use zone finder
- CMDA land use check
- Coastal regulation zone
- Master plan check
- Water bodies finder
- Airport height clearance

Registers and directories

Who holds it, and which office keeps the record.

- Find your registering office
- Temple property check
- Waqf property check
- RERA register

Every free tool
/tools

Services we run for you
/services

The LandLens suite
/landlens/one

Verified RealEstate™

Every claim in this document traces back to a government record.

- Legal opinions, due diligence and title verification
- Building plan, layout and sub-division approvals
- Completion and occupancy certificates, regularisation
- Escrow, negotiation and NRI property management
- Land survey, soil testing, architecture and construction

Verified RealEstate
3/350/2 Mettukuppam,
OMR Thoraipakkam,
Chennai 600 097, India
hello@verified.realestate
+91 9996 12 9996

Prepared from the registers named on the page each finding sits on. Where a register could not be read, this document says so in its place rather than leaving the gap to be read as a clean result.