

PP

APPROVAL RECORD

Planning Permission

Krishnagiri district, Tamil Nadu


APPROVAL TYPE
Building Plan

ISSUING AUTHORITY
Town Panchayat

The approval as the planning authority issued it, reproduced in full behind this page.

An approval speaks to what was sanctioned, not to what was built. Completion is a separate record.





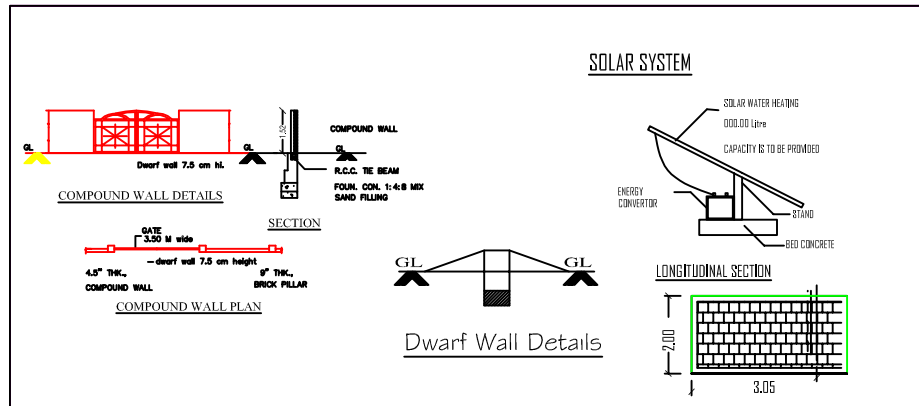

PLAN INFO

SURVEY_NO = 7/18
PATTA_NO = 2745
AS_AT_SITE = 139.54
FMB_OR_PLR = 139.53
AS_PER_DOCUMENT = 139.53
DA_TWO_WHEELER_PARKING
DA_PARKING
IS_SWIMMING_POOL_EXISTS = NO
PLOT_AREA_M2 = 139.53
SINGLE_FAMILY_BLDG = YES
CRZ = NO
SECURITY_ZONE = NO
ACCESS_WIDTH_M = 9.15
WHETHER_GOVT_OR_AIDED_SCHOOL = NO
ROAD_WIDTH = 10.00
ROAD_LENGTH = 500
AVG_PLOT_DEPTH = 15.25
AVG_PLOT_WIDTH = 9.15
LAND_USE_ZONE = RESIDENTIAL
PLOT_NO = 77
DISTRICT = KRISHNAGIRI
TALUK = UTHANGARAI
BLK_1_FLR_0_BLT_UP_AREA = 0
RWH_DECLARED = YES
AREA_TYPE = OTHERS
BUILDING_NEAR_TO_RIVER = NO
BUILDING_NEAR_MONUMENT = NO
BUILDING_NEAR_GOVT_BLDG = NO
OSR_APPLICABLE = NO
OSR_SURR_BUYBACK_RETAIN = SURRENDER
PROVISION_FOR_GREEN_BUILDINGS_AND_SUSTAINABILITY = YES
FIRE_PROTECTION_AND_FIRE_SAFETY_REQUIREMENTS = YES
NOC_FOR_CONSTRUCTION_NEAR_MONUMENT = NO
JURISDICTION_TYPE = PANCHAYAT
BLOCK_1_B-SHOP_MEMBER_COUNT = 5
IS_APPROVED_LAYOUT = NO
PREMIUM_FSI_REQUIRED = NO
IF_HERITAGE_TOWN_LESS_THAN_1KM_RADIUS = NO

OFFICE USE

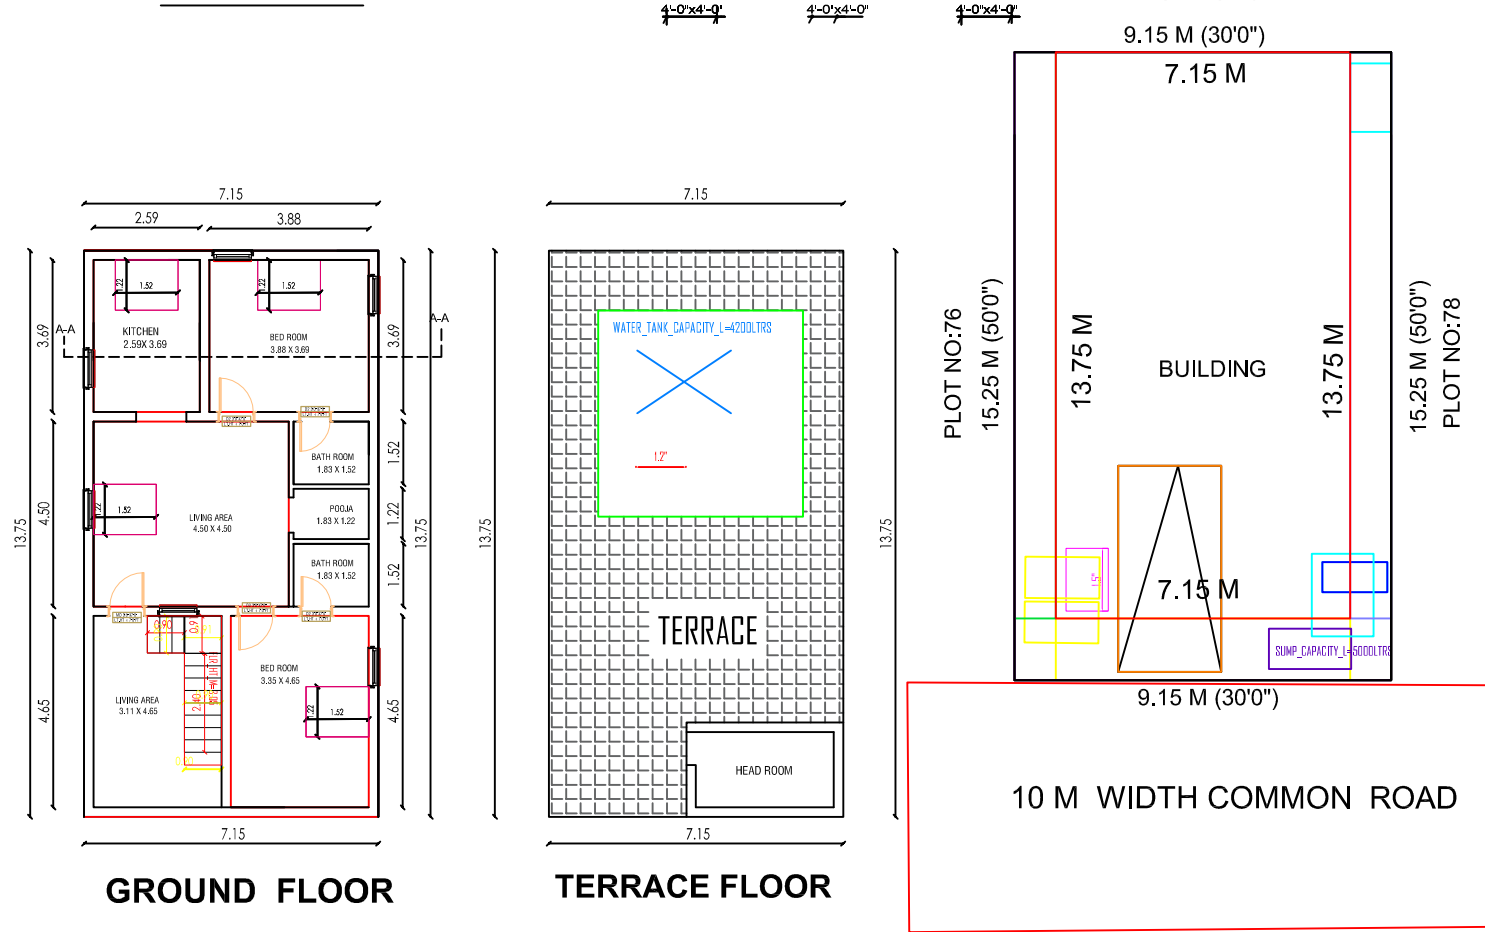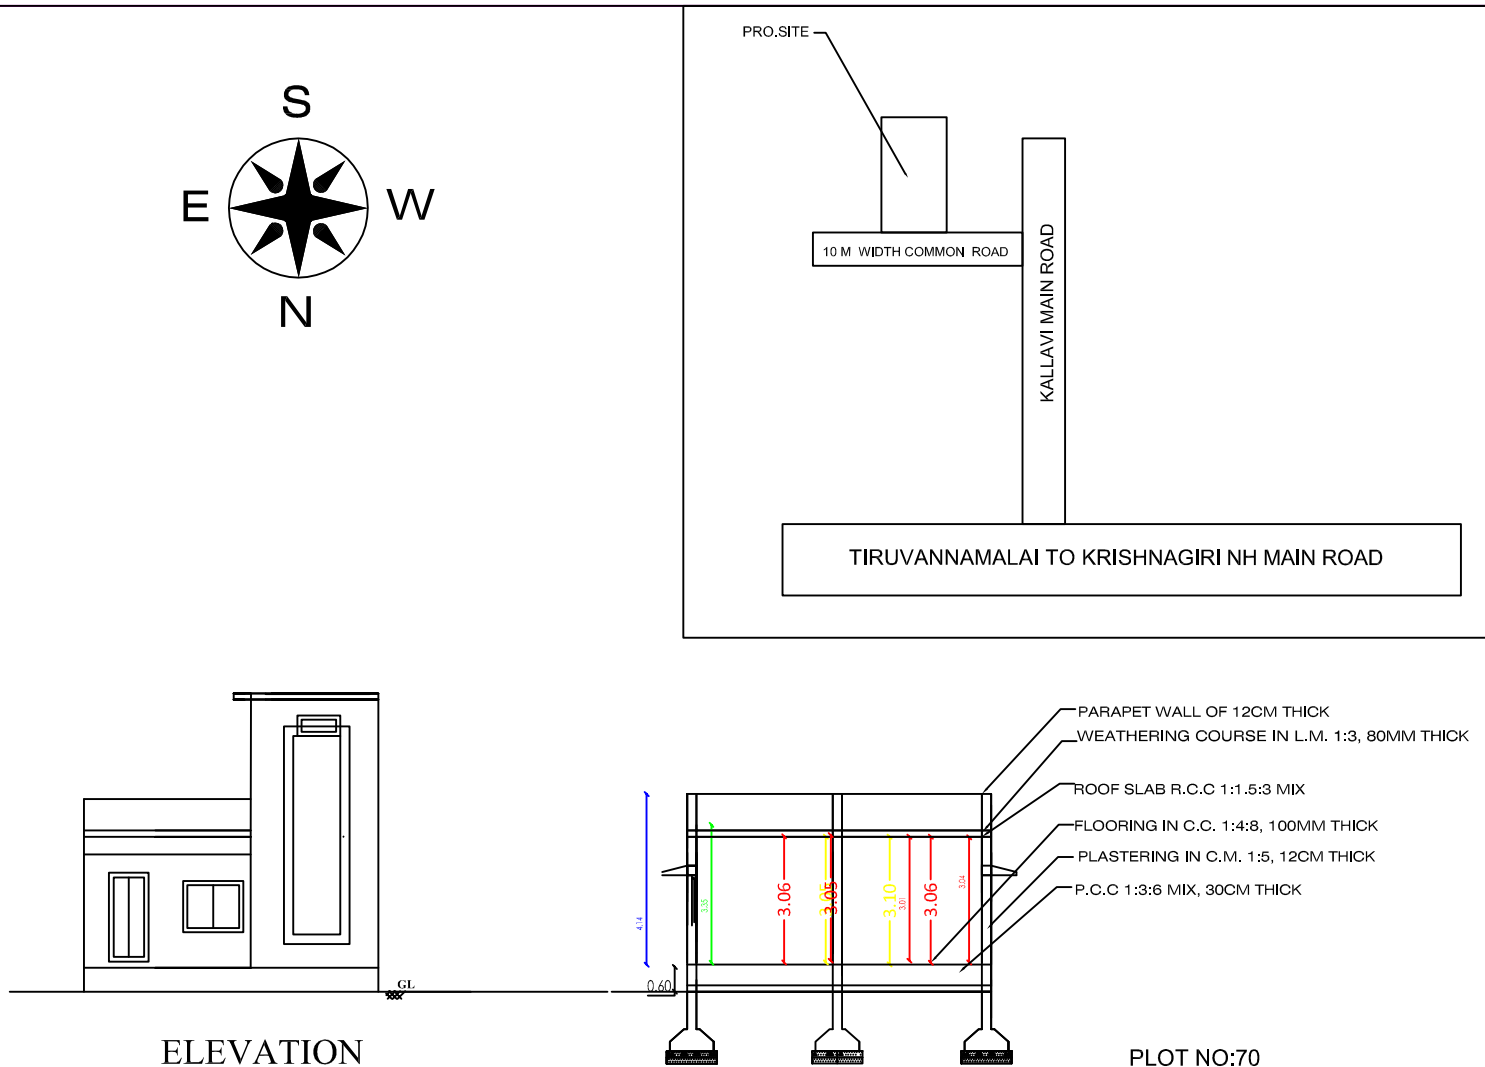

PLAN SHOWING THE PROPOSED GROUND FLOOR (R.C.C.) RESIDENTIAL BUILDING AT OLD SF.NO:7/1B2A1, NEW SF.NO:7/18, PLOT NO: 77 , ROYAL CITY LAYOUT , SUNNALAMPATTI - (Village), UTHANGARAI - (Town Panchayat), UTHANGARAI (Taluk) , KRISHNAGIRI DISTRICT.,

APPLICANT :-
Mr.R.PARASSURAMAN S/O:- Mr. RAMACHANDIRAN.,

- SPECIFICATIONS:**
1. R.C.C FOOTINGS FOR FOUNDATION IN M20 MIX
 2. R.C.C. COLUMNS IN M20 MIX
 3. R.C.C. ROOF SLAB AND BEAMS IN M20 MIX
 4. 9" BRICK WORK IN C.M 1:5 IN SUPER STRUCTURE
 5. COUNTRY WOOD DOORS WITH FLUSH SHUTTERS
 6. COUNTRY WOOD GLAZED WINDOWS
 7. INTERNAL PLASTERING IN C.M 1:4
 8. EXTERNAL PLASTERING IN CM 1:5
 9. WEATHERING COURSE IN BRICK JELLY LIME CONCRETE 1:3 MIX
 10. WEATHERING TILES IN 9"X9" BURNT CLAY TILES IN LAID IN 1:3 MIX

AREA STATEMENT		SQ.FT	SQ.MT	
PLOT AREA(AS PER DOCUMENT)		1502.00	139.53	
PLOT AREA (AS PER PATTA)		1502.00	139.53	
PLOT AREA(AS PER SITE)		1502.00	139.53	
	FSI-AREA SQ.FT	FSI-AREA SQ.MT	NON-FSI SQ.FT	NON-FSI SQ.MT
PRO. GF - RESI-AREA	1058.20	98.31	-	-
			-	-
			-	-
			-	-
TOTAL -FSI AREA	1058.20	98.31	-	-

PLOT COVERAGE 70 %
FLOOR SPACE INDEX : 0.704

JOINERY DETAILS:		
MD	MAIN DOOR	1.00X2.13
D1	DOOR	0.91X2.13
D2	TOILET DOOR	0.76X2.13
O	OPENING	0.91X2.13
W	WINDOW	1.83X1.22
W1	WINDOW	1.83X0.91
W2	WINDOW	1.22X1.22
V	VENTILATOR	0.91X0.61
COLOUR INDEX:		
PROPOSED BUILDING		
EXISTING ROAD		
BOUNDARY LINE		
DEMOLITION		

APPLICANT SIGN:

R. Suresh Kumar

Er. P. PRADEEP, B.E.,
Registered Engineer - III
LIC No: 98/2022
16, Kollanaickanur - 635207
Uthangarai Tk. Krishnagiri Dt.
Ph No: 9751000787

LICENSED SURVEYOR:

Eight ways to know a piece of land before you pay for it.

This report covers one part of the picture. These cover the rest, drawn from the same government records, for any property in Tamil Nadu.

LandLens One

Ask anything about a property and get an answer grounded in live government records, with the sources shown.

[/landlens/one](#)



Verify My Land

Every record check run on one property and returned as a single report.

[/landlens/verify-my-land](#)



Legal Opinion

An advocate's written opinion on the title, built on the records we pull for it.

[/landlens](#)



One Map

Every layer on one map: the parcel, its boundary, zoning, water bodies and what sits around it.

[/landlens/one/map](#)



PriceMap

What land actually changed hands for around this plot, taken from the registered deeds.

[/landlens/pricemap](#)



Build Scope

What you are allowed to build here: floor space, height, coverage and setbacks.

[/landlens/build-scope](#)



Property Tracker

Watch a property and hear about it when something new is registered against it.

[/landlens/property-tracker](#)



Deal Room

Run the transaction in one place: documents, stamping, signatures and the parties.

[/landlens/deal-room](#)



Twenty-four checks you can run yourself, at no cost.

Records and verification

The registers themselves, read for you.

Encumbrance Certificate

Patta and Chitta

Field Measurement Sketch

EC Analyzer

Bank charge check

Court case search

Seller background check

Approval check by survey

Value and duty

What it is worth and what it costs to register.

Guideline value by street

Guideline value by survey

Stamp duty and registration fees

Capital gains

Floor space index

Area unit converter

Zoning and land use

What the plan says can happen on this land.

Land use zone finder

CMDA land use check

Coastal regulation zone

Master plan check

Water bodies finder

Airport height clearance

Registers and directories

Who holds it, and which office keeps the record.

Find your registering office

Temple property check

Waqf property check

RERA register



Every free tool
/tools



Services we run
for you
/services



The LandLens
suite
/landlens/one



Every claim in this document traces back to a government record.

Legal opinions, due diligence and title verification

Building plan, layout and sub-division approvals

Completion and occupancy certificates, regularisation

Escrow, negotiation and NRI property management

Land survey, soil testing, architecture and construction

Verified RealEstate
3/350/2 Mettukuppam,
OMR Thoraipakkam,
Chennai 600 097, India
hello@verified.realestate
+91 9996 12 9996

Prepared from the registers named on the page each finding sits on. Where a register could not be read, this document says so in its place rather than leaving the gap to be read as a clean result.

