PP APPROVAL RECORD

Planning Permission

Survey 148

Eachangur, CITY LAYOUT KOOSTHANAPALLI VILLAGE HOSUR taluk
Krishnagiri district, Tamil Nadu

APPROVAL TYPE
Building Plan

ISSUING AUTHORITY
Rural Panchayat


The approval as the planning authority issued it, reproduced in full behind this page.

An approval speaks to what was sanctioned, not to what was built. Completion is a separate record.


PLAN SHOWING THE PROPOSED CONSTRUCTION OF R.C.C. ROOF GROUND,FIRST & SECOND FLOOR RESIDENTIAL BUILDING IN PLOT NO : 450, S.No: 148/2E NEW SUB DIVISION S.NO :148/2E1A1A AT KOOSTHANAPALLI VILLAGE, HOSUR PANCHAYAT UNION & TALUK, KRISHNAGIRI DISTRICT.

SCALE 1:100



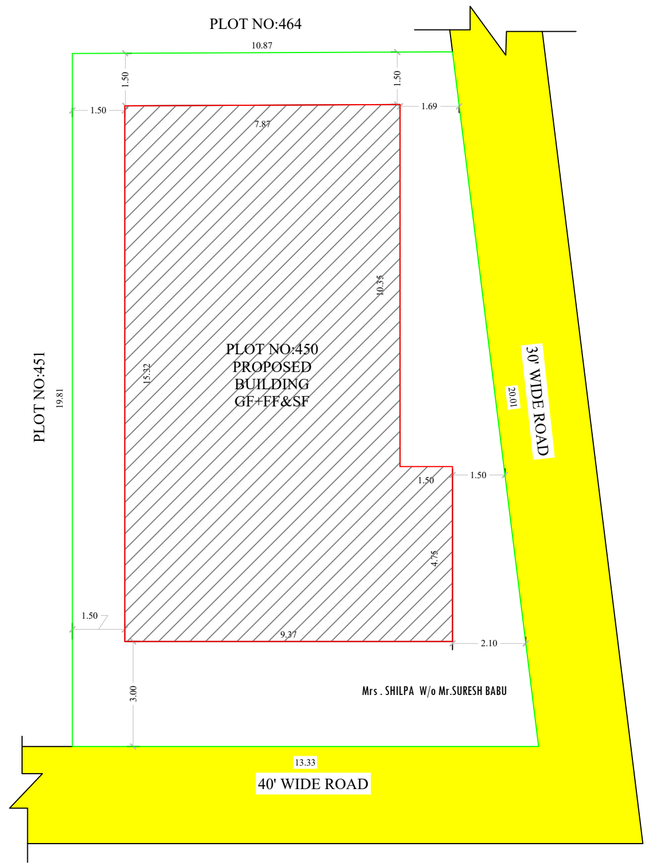

SITE PLAN
SCALE :1:100

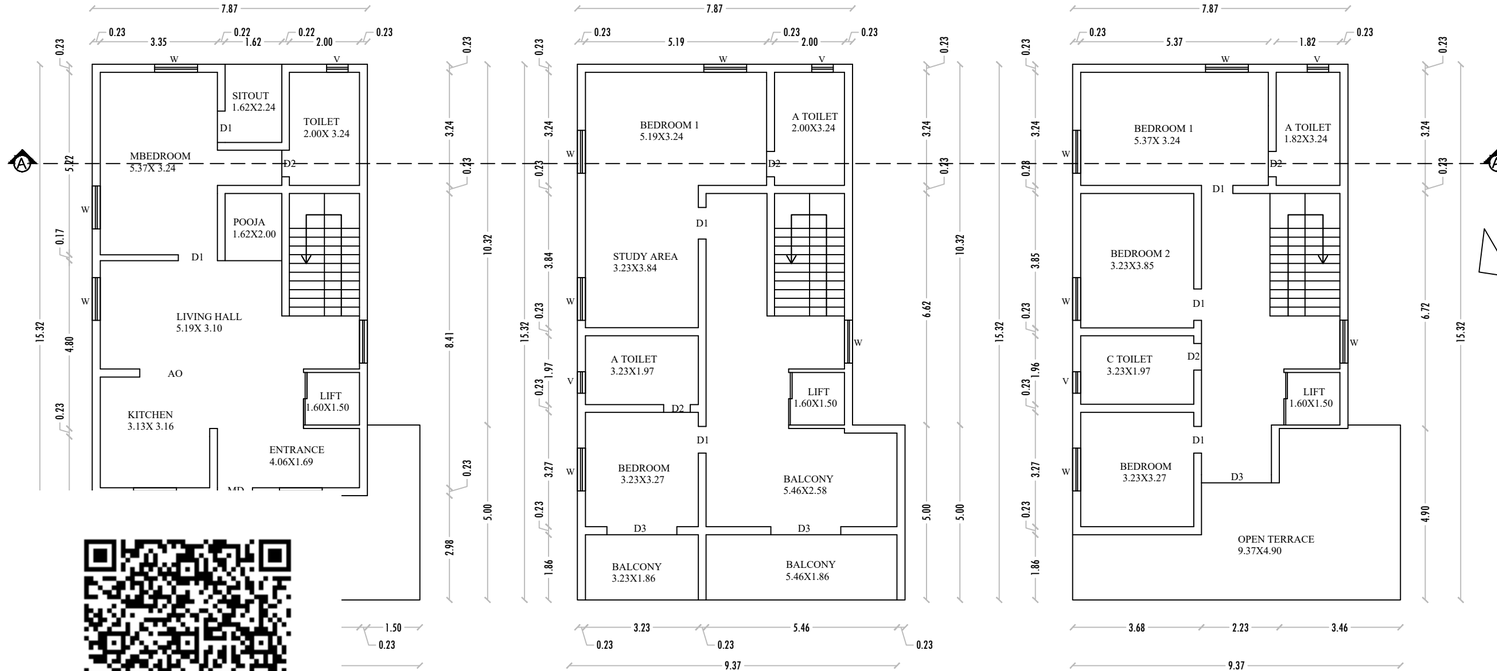

FIRST FLOOR

SECOND FLOOR



LOCATION PLAN
SCALE :NTS

SCHEDULE OF JOINERIES		
MD	MAIN DOOR	1.00X2.13
D1	DOOR	0.91X2.13
D2	DOOR	0.76X2.13
W	WINDOW	1.22X1.22
V	VENTILATOR	0.61X0.61


AREA DETAILS		
PARTICULARS	Sq.mt.	Sq.ft.
TOTAL AREA OF SITE AS PER SITE.	241.08	2594.00
PLINTH AREA OF PRO. GROUND FLOOR	100.12	1077.29
PLINTH AREA OF PRO. FIRST FLOOR	128.04	1377.71
PLINTH AREA OF PRO. FIRST FLOOR	96.60	1039.42
TOTAL PLINTH AREA OF GF+FF+SF	324.76	3494.42
OPEN SPACE	140.96	1516.71

NOTES


FLOOR SPACE INDEX	1.35
PLOT COVERAGE	41.52%

APPLICANT	REGISTERED ENGINEER
Mrs.ANANTHALAKSHI W/o Mr.PRAVINKUMAR Mr.PRAVINKUMAR S/o Mr.SUDHAKAR REDDY	Er.S.VINAY PRASAD , B.E.CIVIL., Consulting engineer & licenced building surveyor Municipal licence no:0006 /20 D.NO. 7C/2,4th cross street techer ' s colony Bagalur Road, HOSUR -635109 CELL: 8825806809,9740042068

SEPTIC TANK & DISPERSION TRENCH DETAILS
SCALE:- 1:100

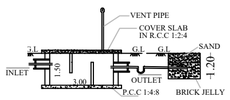

SECTION-AB

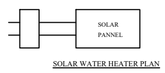

SOLAR WATER HEATER PLAN



DETAILS OF RAIN WATER HARVESTING STRUCTURES
(NOT to SCALE)



STAIRCASE DETAILS
SCALE:- 1:20

COLOR INDEX	
SITE BOUNDARY	
PROPOSED BUILDING	
EXISTING ROAD	

THE LANDLENS SUITE

Eight ways to know a piece of land before you pay for it.

This report covers one part of the picture. These cover the rest, drawn from the same government records, for any property in Tamil Nadu.

LandLens One
Ask anything about a property and get an answer grounded in live government records, with the sources shown.
/landlens/one

Verify My Land
Every record check run on one property and returned as a single report.
/landlens/verify-my-land

Legal Opinion
An advocate's written opinion on the title, built on the records we pull for it.
/landlens

One Map
Every layer on one map: the parcel, its boundary, zoning, water bodies and what sits around it.
/landlens/one/map

PriceMap
What land actually changed hands for around this plot, taken from the registered deeds.
/landlens/pricemap

Build Scope
What you are allowed to build here: floor space, height, coverage and setbacks.
/landlens/build-scope

Property Tracker
Watch a property and hear about it when something new is registered against it.
/landlens/property-tracker

Deal Room
Run the transaction in one place: documents, stamping, signatures and the parties.
/landlens/deal-room

FREE TOOLS · NO ACCOUNT NEEDED

Twenty-four checks you can run yourself, at no cost.

Records and verification

The registers themselves, read for you.

- Encumbrance Certificate
- Patta and Chitta
- Field Measurement Sketch
- EC Analyzer
- Bank charge check
- Court case search
- Seller background check
- Approval check by survey

Value and duty

What it is worth and what it costs to register.

- Guideline value by street
- Guideline value by survey
- Stamp duty and registration fees
- Capital gains
- Floor space index
- Area unit converter

Zoning and land use

What the plan says can happen on this land.

- Land use zone finder
- CMDA land use check
- Coastal regulation zone
- Master plan check
- Water bodies finder
- Airport height clearance

Registers and directories

Who holds it, and which office keeps the record.

- Find your registering office
- Temple property check
- Waqf property check
- RERA register

Every free tool
/tools

Services we run for you
/services

The LandLens suite
/landlens/one

Verified RealEstate™

Every claim in this document traces back to a government record.

- Legal opinions, due diligence and title verification
- Building plan, layout and sub-division approvals
- Completion and occupancy certificates, regularisation
- Escrow, negotiation and NRI property management
- Land survey, soil testing, architecture and construction

Verified RealEstate
3/350/2 Mettukuppam,
OMR Thoraipakkam,
Chennai 600 097, India
hello@verified.realestate
+91 9996 12 9996

Prepared from the registers named on the page each finding sits on. Where a register could not be read, this document says so in its place rather than leaving the gap to be read as a clean result.