PP APPROVAL RECORD

Planning Permission

Survey 43/11

Agraharam, Hosur taluk

Krishnagiri district, Tamil Nadu

APPROVAL TYPE
Layout Approval


ISSUING AUTHORITY
DTCP

EXTENT APPROVED
4048.00 sq.m

PURPOSE
Residential

The approval as the planning authority issued it, reproduced in full behind this page.

An approval speaks to what was sanctioned, not to what was built. Completion is a separate record.

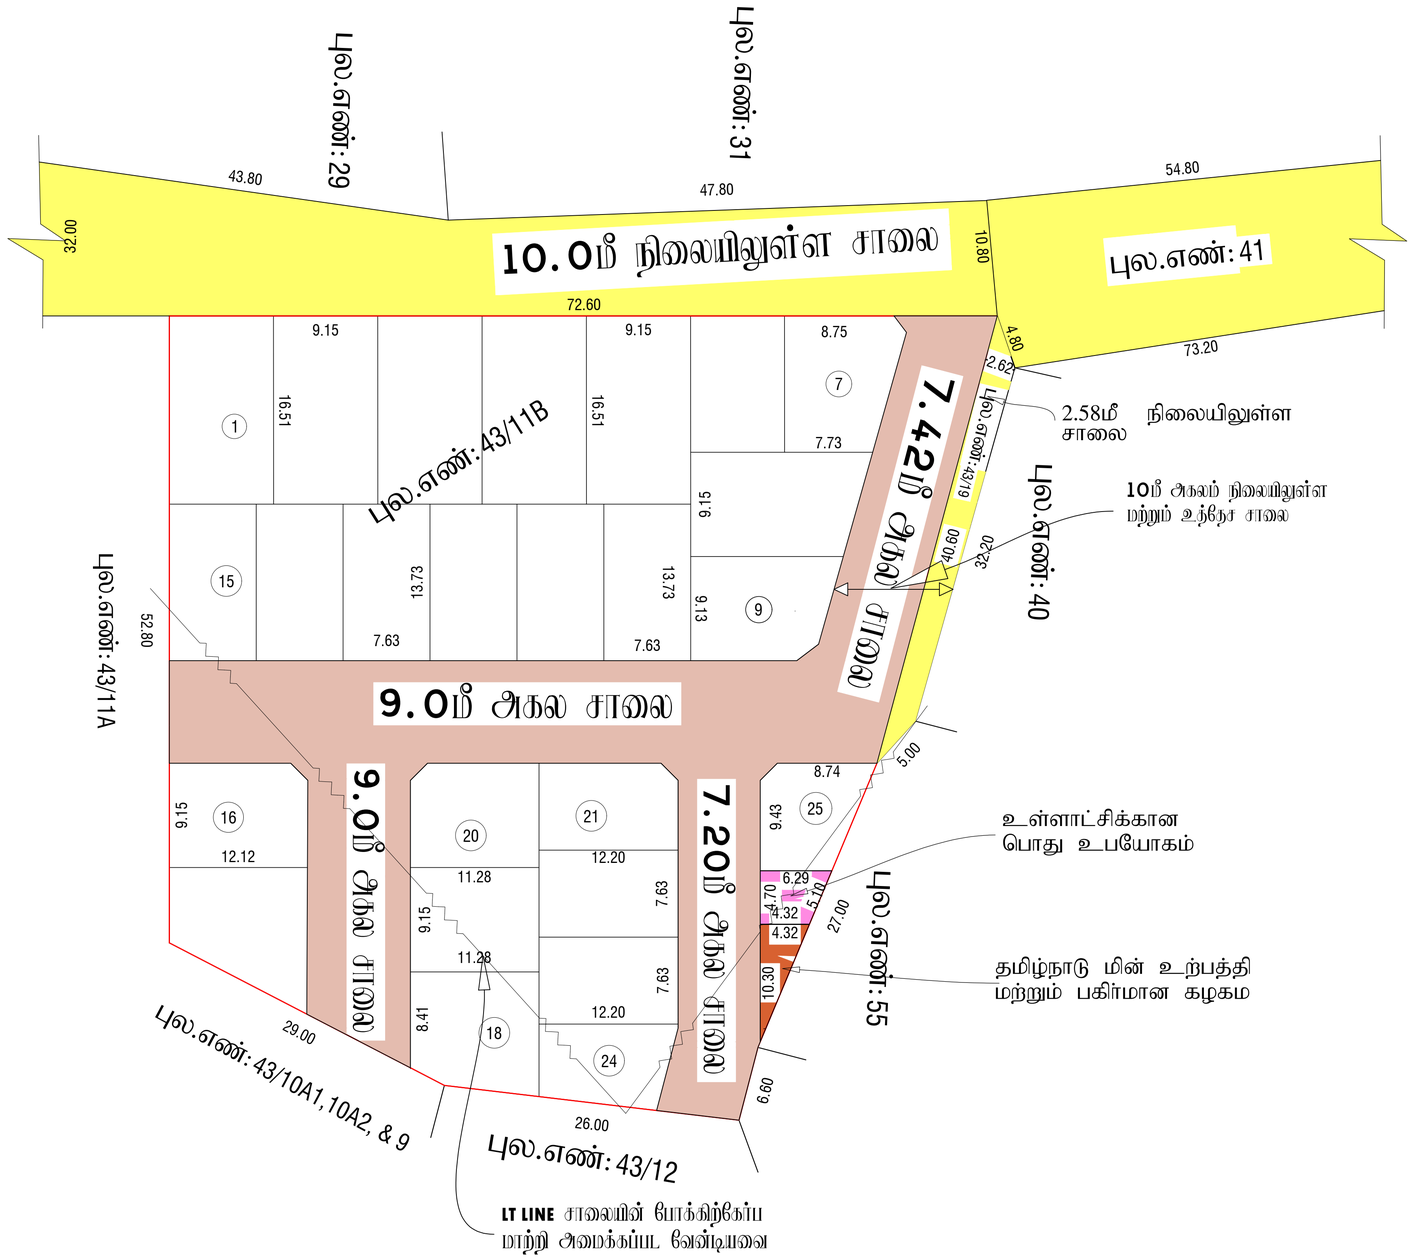

மாவட்ட நகர் ஊரமைப்பு அலுவலகம் கிருஷ்ணகிரி மாவட்டம்

ஓசூர் புதுநகர் வளர்ச்சிக் குழுமம் (HNTDA)

கிருஷ்ணகிரி மாவட்டம், ஓசூர் வட்டம், ஓசூர் மாநகராட்சி, சந்தபுரம் அக்ரஹாரம் கிராமம்
புல. எண்:**43/11B** –ல் அமையும் குடியிருப்பு மனைப்பிரிவின் தொழில் நுட்ப ஒப்புதல் வரைபடம்

அளவுத் திட்டம் : 1அங்குலம் 32அடி (1:400)
இணையதள விண்ணப்ப எண்: ZLFO6SNM / 2025

வ

குறிப்பு:

மனைப்பிரிவின் மொத்த பரப்பளவு	:	0.40.48 ஹெக்டர் (அ) 4048.00 ச.மீ
ஒதுக்கிய மனைகள்	:	25
மனைப்பிரிவின் எல்லை	:	
நிலையிலுள்ள சாலை	:	
மனைப்பிரிவின் சாலை பரப்பு	:	1253.07 ச.மீ
விற்பனைக்குறிய மனைபரப்பு (சாலை பரப்பு நீங்கலாக)	:	2794.93 ச.மீ

உள்ளாட்சிக்கு தானமாக ஒப்படைக்கப்பட்டவை

1. மனைப்பிரிவின் சாலை பரப்பு (நிகர நிலங்கள் உள்ள)	:	1253.07 ச.மீ	
2. உள்ளாட்சிக்கான பொது ஒதுக்கீடு	:	24.93 ச.மீ	0.90 %
3. தமிழ்நாடு மின் உற்பத்தி மற்றும் பகிர்மான கழகத்திற்கு தானமாக ஒப்படைக்கப்பட்ட பொது ஒதுக்கீடு	:	22.24 ச.மீ	0.80 %

தேவையான பூங்கா பரப்பு 10.0 %=பொது ஒதுக்கீடு :

பொது ஒதுக்கீடு 10%, 279.49 ச.மீ பரப்பிற்குரிய தொகையை அரசு நில வழிகாட்டி மதிப்பின்படி மனுதாரரால் ரூ.213809.00 செலுத்தப்பட்டுள்ளது.

மேலை நடக்கு:

12.00மீ அகல சாலைகள் வரை 1.5 x 1.5மீ விடப்படல் வேண்டும்.

நிபந்தனைகள்:

1. அரசாணை எண்: 181, வீட்டு வசதி மற்றும் நகர்ப்புற வளர்ச்சித்துறை நாள்:09.12.2020-ன் படி நடவடிக்கை மேற்கொள்ளப்பட வேண்டும்.
2. இம்மனைப்பிரிவிற்கு உள்ளாட்சி அமைப்பு ஒப்புதல் அளிக்கும் முன் இடத்தினை வந்து துறையாலும் நில ஆட்சிற நடவடிக்கை மேற்கொள்ளப்படவில்லை என்றும் வந்து துறைக்காகவும் நில ஆட்சியர்/துணை மாவட்ட வருவாய் அலுவலருக்கு அறிவிப்பில்லை என்றும் ஆணையாளர் ஓசூர் மாநகராட்சி அவர்களால் உறுதி செய்து கொள்ளப்பட வேண்டும்.
3. நில உரிமம் குறித்து வழங்கப்பட்ட சான்றுகள் மற்றும் பரிசீலனைக்கு சமர்ப்பிக்கப்பட்ட ஆவணங்கள் ரத்தானவையல்ல என்று அறிவிப்பாளரே அல்லது மனைப்பிரிவிற்கு தொழில் நுட்ப ஒப்புதல் வழங்குவதால் பாதிப்பு ஏற்படக்கூடிய மற்றவை ஏற்படின் மனைப்பிரிவில் வழங்கப்பட்ட தொழில் நுட்ப ஒப்புதல் என்னிற்கு முன்னரும் அன்று நகர் அரசமைப்பு அலகுர் சென்னை அவர்களால் ரத்து செய்யப்படும்.
4. விற்பனைக்குரிய மனைகளை விற்பனை செய்யும் போது அச்சுவணையில் நகலோடு நகர் அரசமைப்பு துறையில் ஒப்புதல் அளிக்கப்பட்ட வரைபட நகல் மனை வாங்குபவர்களுக்கு கட்டாயம் வழங்கிட வேண்டும்.
5. ஒப்புதல் அளிக்கப்பட்ட மனைப்பிரிவின் வரைபடத்தை எந்த விற்பனையிற மனைப்பிரிவு முழுமையில் 6"x4" அளவிலான நிற்நர நகல் பலகை முகம் போது மக்கள் பார்வைக்கு நிற்நரமாக பிரகடனப்படுத்த வேண்டும்.
6. நகர் அரசமைப்பு துறை சட்டபூர்வமாக தொழில் நுட்ப அனுமதி அளிப்பதற்கு முன் விண்ணப்பதாரரிடம் பெறப் உள்ள நில உரிமை உறுதிப்படுத்தலில்லை தொழில் நுட்ப அனுமதி அளிப்பதற்கு முன்பு விண்ணப்பதாரரின் விண்ணப்பத்துடன் ஆவணங்களில் (பிரமாணத்தும் குத்தகை மற்றும், பட்டா நகல் மற்றும், போது அதிகார மற்றும் மேலும் பல விண்ணப்பதார் வளர்ச்சி செய்ய உரிமை உள்ளதா என்று மட்டுமே சரிபார்க்கப்படுகிறது) அதன் முழு முதற் கட்டமாக விண்ணப்பதாரருக்கு உரிமை உள்ளதா என்று சரிபார்க்கப்படுகிறது.
7. The TamilNadu Goverment in G.O.Ms.NO.112,Housing And Urban Development Department Dated:22.06.2017 Have Approved The TamilNadu Real Estate (Regulation & At 2016, The Promoter Has to Advertise,make Book sell (or) Offer for sale (or) Invite Persons to purchase in any manner Any plot,Appartment (or) building as the case May be,in any Real Estate Project (or) part of it.Only After Registering the Real estate project with the real estate regulatory Authority.
8. LT LINE சாலையின் போக்கில் மனுதாரால் மாற்றி அமைக்கப்பட வேண்டும்.

ம. வ / ஓ. பு. ந. வ. கு (கி. மா) SWP எண் : **84 / 2025**

ம. வ/ தி. அ/ ஓ. பு. ந. வ. கு (கி. மா) SWP எண் : **32 / 2025**

உதவி இயக்குநர் / துணை இயக்குநர் (மு. கூ. பொ),
ஓசூர் புதுநகர் வளர்ச்சிக் குழுமம்,
மாவட்ட நகர் ஊரமைப்பு அலுவலகம்,
கிருஷ்ணகிரி மாவட்டம் – ஓசூர்.

THE LANDLENS SUITE

Eight ways to know a piece of land before you pay for it.

This report covers one part of the picture. These cover the rest, drawn from the same government records, for any property in Tamil Nadu.

LandLens One
Ask anything about a property and get an answer grounded in live government records, with the sources shown.
/landlens/one

Verify My Land
Every record check run on one property and returned as a single report.
/landlens/verify-my-land

Legal Opinion
An advocate's written opinion on the title, built on the records we pull for it.
/landlens

One Map
Every layer on one map: the parcel, its boundary, zoning, water bodies and what sits around it.
/landlens/one/map

PriceMap
What land actually changed hands for around this plot, taken from the registered deeds.
/landlens/pricemap

Build Scope
What you are allowed to build here: floor space, height, coverage and setbacks.
/landlens/build-scope

Property Tracker
Watch a property and hear about it when something new is registered against it.
/landlens/property-tracker

Deal Room
Run the transaction in one place: documents, stamping, signatures and the parties.
/landlens/deal-room

FREE TOOLS · NO ACCOUNT NEEDED

Twenty-four checks you can run yourself, at no cost.

Records and verification

The registers themselves, read for you.

- Encumbrance Certificate
- Patta and Chitta
- Field Measurement Sketch
- EC Analyzer
- Bank charge check
- Court case search
- Seller background check
- Approval check by survey

Value and duty

What it is worth and what it costs to register.

- Guideline value by street
- Guideline value by survey
- Stamp duty and registration fees
- Capital gains
- Floor space index
- Area unit converter

Zoning and land use

What the plan says can happen on this land.

- Land use zone finder
- CMDA land use check
- Coastal regulation zone
- Master plan check
- Water bodies finder
- Airport height clearance

Registers and directories

Who holds it, and which office keeps the record.

- Find your registering office
- Temple property check
- Waqf property check
- RERA register

Every free tool
/tools

Services we run for you
/services

The LandLens suite
/landlens/one

Verified RealEstate™

Every claim in this document traces back to a government record.

- Legal opinions, due diligence and title verification
- Building plan, layout and sub-division approvals
- Completion and occupancy certificates, regularisation
- Escrow, negotiation and NRI property management
- Land survey, soil testing, architecture and construction

Verified RealEstate
3/350/2 Mettukuppam,
OMR Thoraipakkam,
Chennai 600 097, India
hello@verified.realestate
+91 9996 12 9996

Prepared from the registers named on the page each finding sits on. Where a register could not be read, this document says so in its place rather than leaving the gap to be read as a clean result.