PP APPROVAL RECORD

# Planning Permission

Madurai district, Tamil Nadu

APPROVAL TYPE
**Layout Approval**


ISSUING AUTHORITY
**DTCP**

The approval as the planning authority issued it, reproduced in full behind this page.

An approval speaks to what was sanctioned, not to what was built. Completion is a separate record.

Verified RealEstate™
3/350/2 Mettukuppam,
OMR Thoraipakkam,
Chennai 600 097, India

hello@verified.realestate
+91 9996 12 9996
verified.realestate

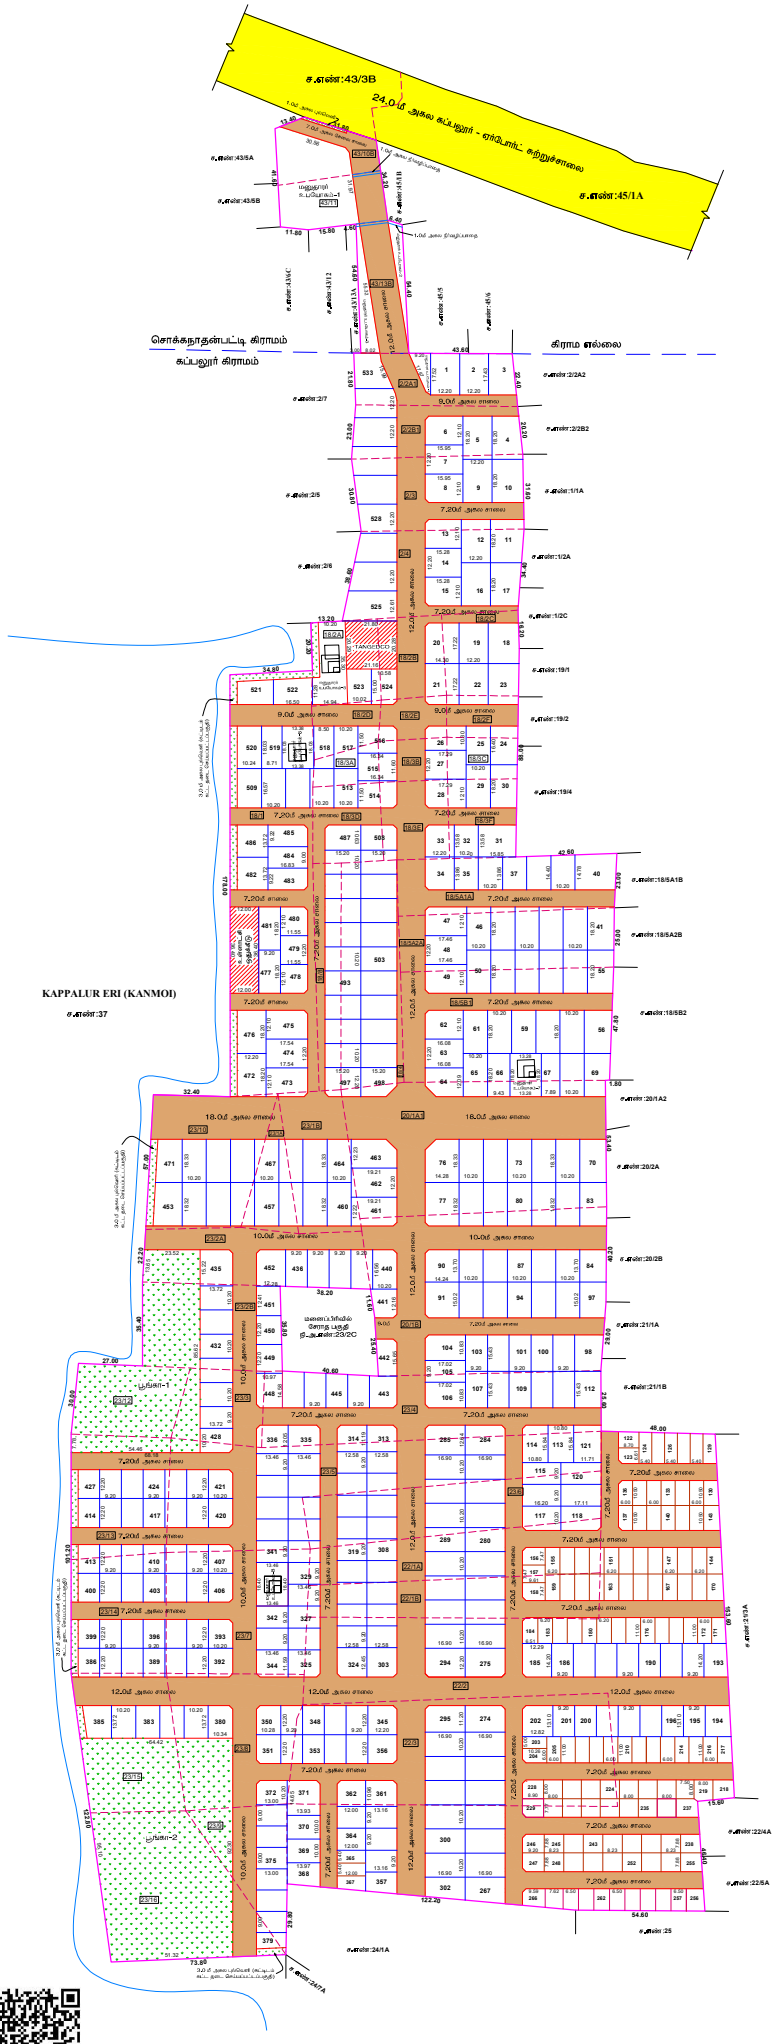


# நகர் ஊரமைப்பு துறை

## மதுரை மாவட்ட நகர் ஊரமைப்பு அலுவலகம்

## கப்பலூர் ஊராட்சி

மதுரை மாவட்டம், திருமங்கலம் வட்டம், கப்பலூர் ஊராட்சி, கப்பலூர் கிராமம், புல எண்கள்: 2/2A1, 2B1, 3, 4; 18/1, 2A, 2B, 2C, 2D, 2E, 2F, 3A, 3B, 3C, 3D, 3E, 3F, 4, 5A1A, 5A2A, 5B1, 8; 20/1A1,1B; 22/1A,1B, 2, 3; 23/1A, 1B, 2A, 2B, 3, 4, 5, 6, 7, 8, 9, 10, 12, 13, 14, 15, 16 (மு) சொக்கநாதன்பட்டி கிராமம், புல எண்கள்:43/10B, 11, 13B -ல் அமையும் உத்தேச குடியிருப்பு மனைப்பிரிவுக்கான மனைகள் அமைப்பு தொழில் நுட்ப ஒப்புதல் வரைபடம்.

கோப்பு எண் : 21U60DP5 / 2025/ TCP1

அளவுத் திட்டம் : 1 : 800 (1"=66'-0")

வ

குறிப்பு:

| | | |
|---|---|---|
| மனைப்பிரிவின் பரப்பளவு | : | 29.57 ஏக்கர் |
| | | 119680.00 ச.மீ |
| சாலையின் பரப்பளவு | : | 34959.36 ச.மீ |
| மீதமுள்ள பரப்பளவு | : | 84720.64 ச.மீ |
| மனைப்பிரிவின் எல்லை | : | |
| நிலையிலுள்ள சாலை | : | |
| கோரிய மனைகள் | : | 538 |
| ஒதுக்கிய மனைகள் | : | 533 (E.W.S மனைகள் உட்பட) |

A. பொது ஒதுக்கீடுகள் :- (உத்தேச சாலைப்பரப்பளவு நீங்கலாக மீதமுள்ள மனைப்பிரிவு பரப்பளவிற்கு கணக்கீடு செய்யப்பட்டுள்ளது)

(உள்ளாட்சியிடம் தானமாக ஒப்படைப்பு செய்யப்பட்டவைகள்)

| | | | |
|---|---|---|---|
| பூங்கா-1 | : | 3150.60 ச.மீ | 8561.62 ச.மீ |
| பூங்கா-2 | : | 5411.02 ச.மீ | 10.11 % |

உத்தேச சாலைகள் மற்றும் மூலை முடக்குகளின் பரப்பளவு : 34959.36 ச.மீ 29.21 %

B. பொது உபயோகம்:- (TNCD&BR 2019, 47 (8)-ன் படி தானமாக ஒப்படைக்கப்பட்ட 1% ஒதுக்கீடு)

1. உள்ளாட்சிக்கான ஒதுக்கீட்டின் பரப்பளவு : 436.98 ச.மீ 0.52 %

2. தமிழ்நாடு மின் உற்பத்தி (மு) பகிர்மான கழகத்திற்க்கான ஒதுக்கீட்டின் பரப்பளவு (TANGEDCO) : 435.64 ச.மீ 0.51 %

ஒதுக்கீடு: (விற்பனைக்குரியவை)

| | | |
|---|---|---|
| E.W.S மனைகளின் பரப்பளவு | : | 8578.33 ச.மீ 10.13 % |
| E.W.S மனை எண்கள் | : | 122-184, 203-266, 365-367 |
| | | மூலைமுடக்கு |
| 7.20 மீ - 12.00 மீ அகல சாலை | | 1.50 x 1.50 மீ |
| 12.0 மீ - 18.00 மீ அகல சாலை | | 4.50 x 4.50 மீ |

நிபந்தனைகள்:

1. 3.0 மீ அகல புல்வெளி (கட்டிடம் கட்ட தடை செய்யப்பட்டப்பகுதி).

2. இம்மனைபிரிவுக்கு உள்ளாட்சியால் இறுதி ஒப்புதல் வழங்கும்முன் இடத்தில் எவ்வித நில ஆர்ஜித நடவடிக்கையும் இல்லை என்பதையும் எந்த துறைக்காகவும் நில ஆர்ஜித பட்டியல் மாவட்ட வருவாய் அலுவலரால் பெறப்படவில்லை என்பதையும் உறுதி செய்து கொள்ள வேண்டும்.

3. நில உரிமம் குறித்து வழங்கப்பட்ட சான்றுகள் மற்றும் பரிசீலனைக்கு சமர்ப்பிக்கப்பட்ட ஆவணங்கள் சரியானவையல்ல என அறியப்பட்டால் அல்லது மனைபிரிவுக்கு தொழில் நுட்ப ஒப்புதல் வழங்கியதால் பாதிப்பு ஏற்படக்கூடிய சூழ்நிலை ஏற்படின் மனைபிரிவிற்கு வழங்கப்பட்ட தொழில் நுட்ப ஒப்புதல் எவ்வித முன்னறிவிப்பின்றி நகர் ஊரமைப்பு இயக்குநர் சென்னை அவர்களால் இரத்து செய்யப்படும்.

4. குறைந்த வருவாய் பிரிவினர்களுக்கான E.W.S மனை எண்கள்: 122-184, 203-266, 365-367வரையிலான மனைகளை மனை உட்பிரிவு / மனை உபயோக மாற்றம் மனை ஒருங்கிணைப்பு செய்தல் கூடாது.

**ம.வ / ந.ஊ.இ.எண்: 56 / 2025**

நகர் ஊரமைப்பு இயக்குநர்

Signature valid

THE LANDLENS SUITE

# Eight ways to know a piece of land before you pay for it.

This report covers one part of the picture. These cover the rest, drawn from the same government records, for any property in Tamil Nadu.

### LandLens One
Ask anything about a property and get an answer grounded in live government records, with the sources shown.
**/landlens/one**

### Verify My Land
Every record check run on one property and returned as a single report.
**/landlens/verify-my-land**

### Legal Opinion
An advocate's written opinion on the title, built on the records we pull for it.
**/landlens**

### One Map
Every layer on one map: the parcel, its boundary, zoning, water bodies and what sits around it.
**/landlens/one/map**

### PriceMap
What land actually changed hands for around this plot, taken from the registered deeds.
**/landlens/pricemap**

### Build Scope
What you are allowed to build here: floor space, height, coverage and setbacks.
**/landlens/build-scope**

### Property Tracker
Watch a property and hear about it when something new is registered against it.
**/landlens/property-tracker**

### Deal Room
Run the transaction in one place: documents, stamping, signatures and the parties.
**/landlens/deal-room**

FREE TOOLS · NO ACCOUNT NEEDED

# Twenty-four checks you can run yourself, at no cost.

## Records and verification

The registers themselves, read for you.

- Encumbrance Certificate
- Patta and Chitta
- Field Measurement Sketch
- EC Analyzer
- Bank charge check
- Court case search
- Seller background check
- Approval check by survey

## Value and duty

What it is worth and what it costs to register.

- Guideline value by street
- Guideline value by survey
- Stamp duty and registration fees
- Capital gains
- Floor space index
- Area unit converter

## Zoning and land use

What the plan says can happen on this land.

- Land use zone finder
- CMDA land use check
- Coastal regulation zone
- Master plan check
- Water bodies finder
- Airport height clearance

## Registers and directories

Who holds it, and which office keeps the record.

- Find your registering office
- Temple property check
- Waqf property check
- RERA register

**Every free tool**
/tools

**Services we run for you**
/services

**The LandLens suite**
/landlens/one

Verified RealEstate™

# Every claim in this document traces back to a government record.

- Legal opinions, due diligence and title verification
- Building plan, layout and sub-division approvals
- Completion and occupancy certificates, regularisation
- Escrow, negotiation and NRI property management
- Land survey, soil testing, architecture and construction

**Verified RealEstate**
3/350/2 Mettukuppam,
OMR Thoraipakkam,
Chennai 600 097, India
**hello@verified.realestate**
+91 9996 12 9996

Prepared from the registers named on the page each finding sits on. Where a register could not be read, this document says so in its place rather than leaving the gap to be read as a clean result.