

PP

APPROVAL RECORD

Planning Permission

Madurai district, Tamil Nadu

APPROVAL TYPE

Building Plan

ISSUING AUTHORITY

Rural Panchayat

The approval as the planning authority issued it, reproduced in full behind this page.

An approval speaks to what was sanctioned, not to what was built. Completion is a separate record.



INSTRUCTION
G IN
ARAI
LAM
AM

SHEET NO:02
SCALE 1:100

PL
OI
RS
VI
PA

TALUK,MADURAI DISTRICT.

AREA DETAILS

AREA AS PER DOCUMENT	= 3848.04 SQ.M
AREA AS PER PATTA	= 3825.00 SQ.M
AREA AS PER SITE	= 3591.38SQ.M
(AFTER ROAD WAS TAKEN OVER BY HIGHWAYS DEPARTMENT)	

DESCRIPTION	FSI	NON FSI	TOTAL AREA
GROUND FLOOR AREA	1162.99	-	1162.99
FIRST FLOOR AREA	261.78	-	261.78
HEAD ROOM AREA	-	46.66	46.66
TOTAL	1424.77	46.66	1471.43


FSI = $\frac{\text{TOTAL COVERED AREA IN ALL FLOOR}}{\text{SITE EXTENT}} \times 100$
 $= \frac{1424.77}{3591.38} = 0.40 < 2.00$


PLOT COVERAGE = $\frac{1162.99}{3591.38} \times 100 = 32.38\%$

PARKING DETAILS




CAR PARKING REQUIRED = 22 NOS
CAR PARKING PROVIDED = 20 NOS + 2 NOS

TWO WHEELER PARKING REQUIRED = 23 NOS
TWO WHEELER PARKING PROVIDED = 23 NOS

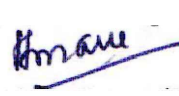	 C.S.VENKATESH REGISTERED ARCHT Reg. No. CA/2007/41000 Mob : 9894984630
APPLICANT	ARCHITECT
 T. KARTHIC Licenced Structural Engineer Grade - II (MLPA) (Reg.No.008/2019)	 E.R. THIRUPATHI RAJASE OTOP REGISTERED ENGINEER REG. NO. 001/2019 RANGA PLANNERS PVT LTD, Sangam Road, Kallidurg Complex, Thudalur, Madurai - 625001. Call: 9894984630
STRUCTURAL ENGINEER	ENGINEER

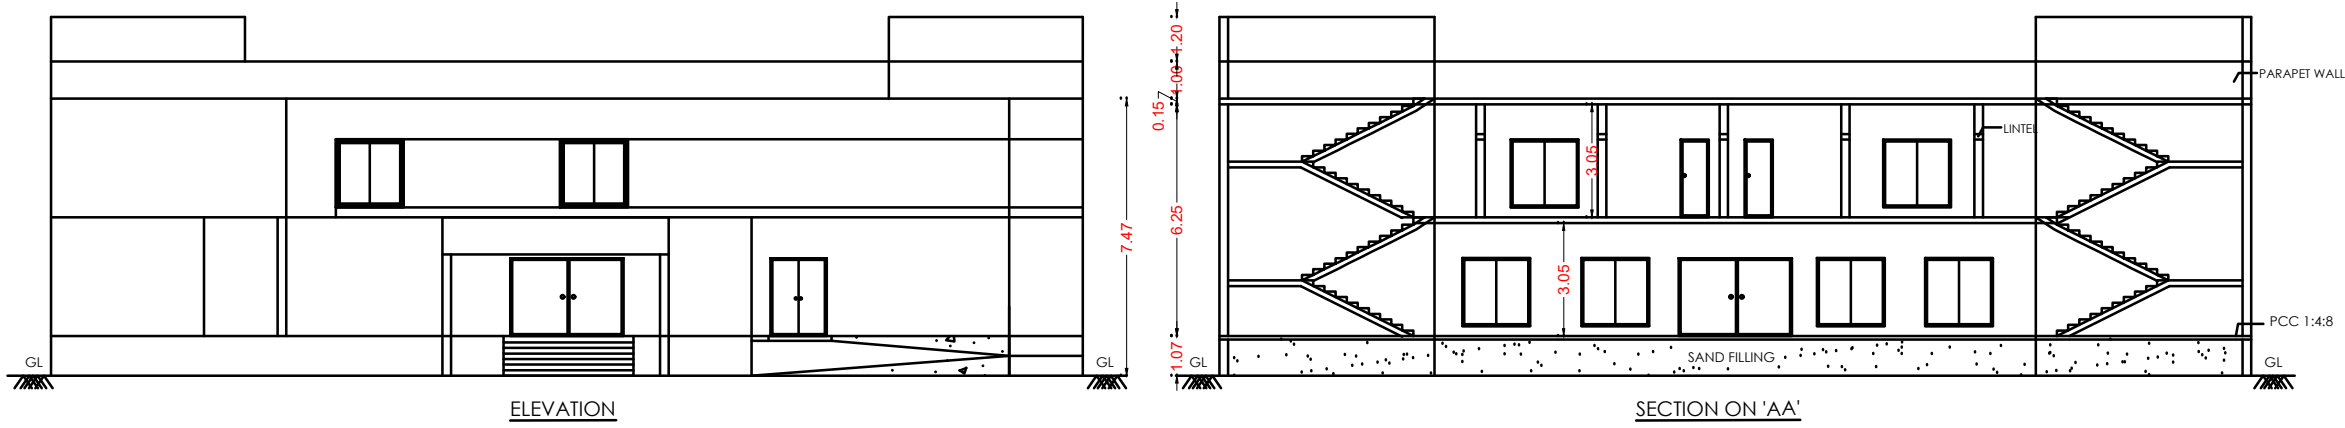

திட்ட அனுமதி
மனை ஒப்புதல் மற்றும் திட்ட அனுமதி மதுரை
உள்ளூர் திட்ட குழுவும் மதுரை - 625017
ந.க.எண். SWP/BPA/061231/2023 உத்தரவில்
கண்டுள்ளவாறு நிபந்தனைகளுக்குட்பட்டு
'A' முதல் 'H' வரை எல்லையிடப்பட்டு மனையிட
ஒப்புதலும் கட்டடத்திற்கு திட்ட அனுமதியும்
அளிக்கப்படுகிறது.
ம.வ/ம.உ.தி.கு.எண் : 86/2024
திட்ட அனுமதி எண்: 96B/2024

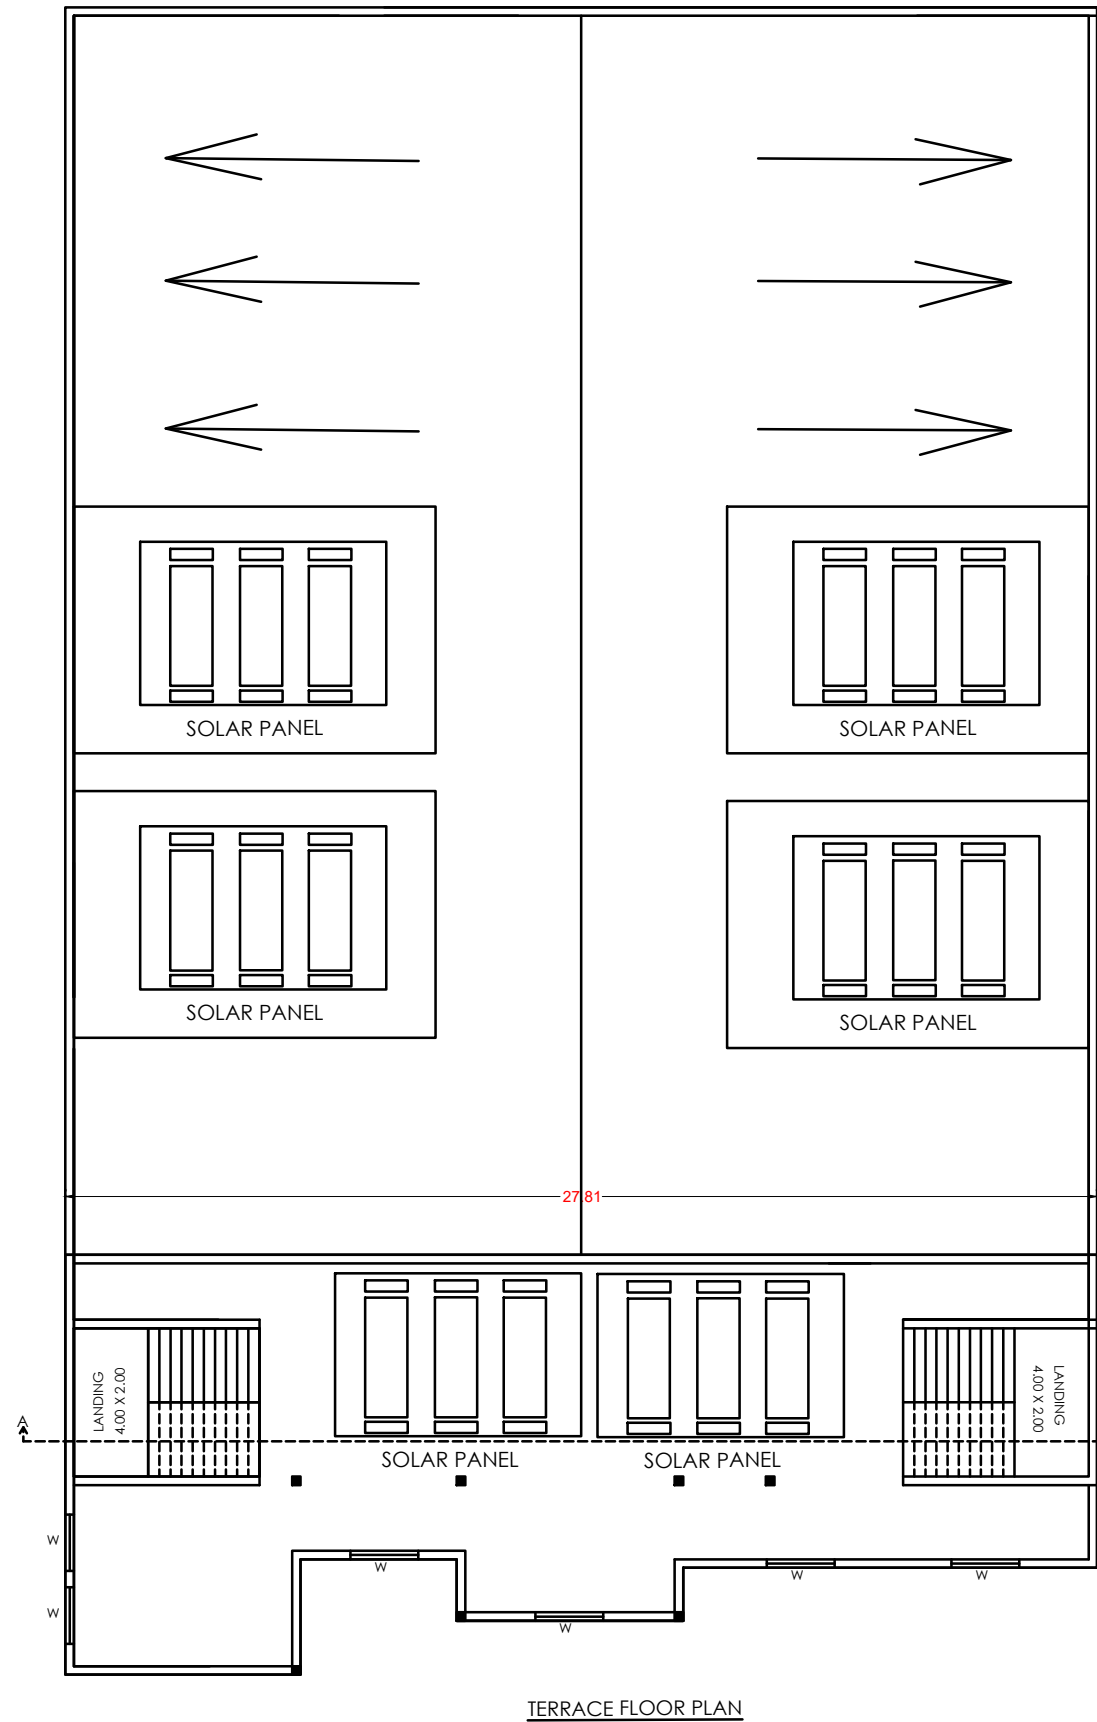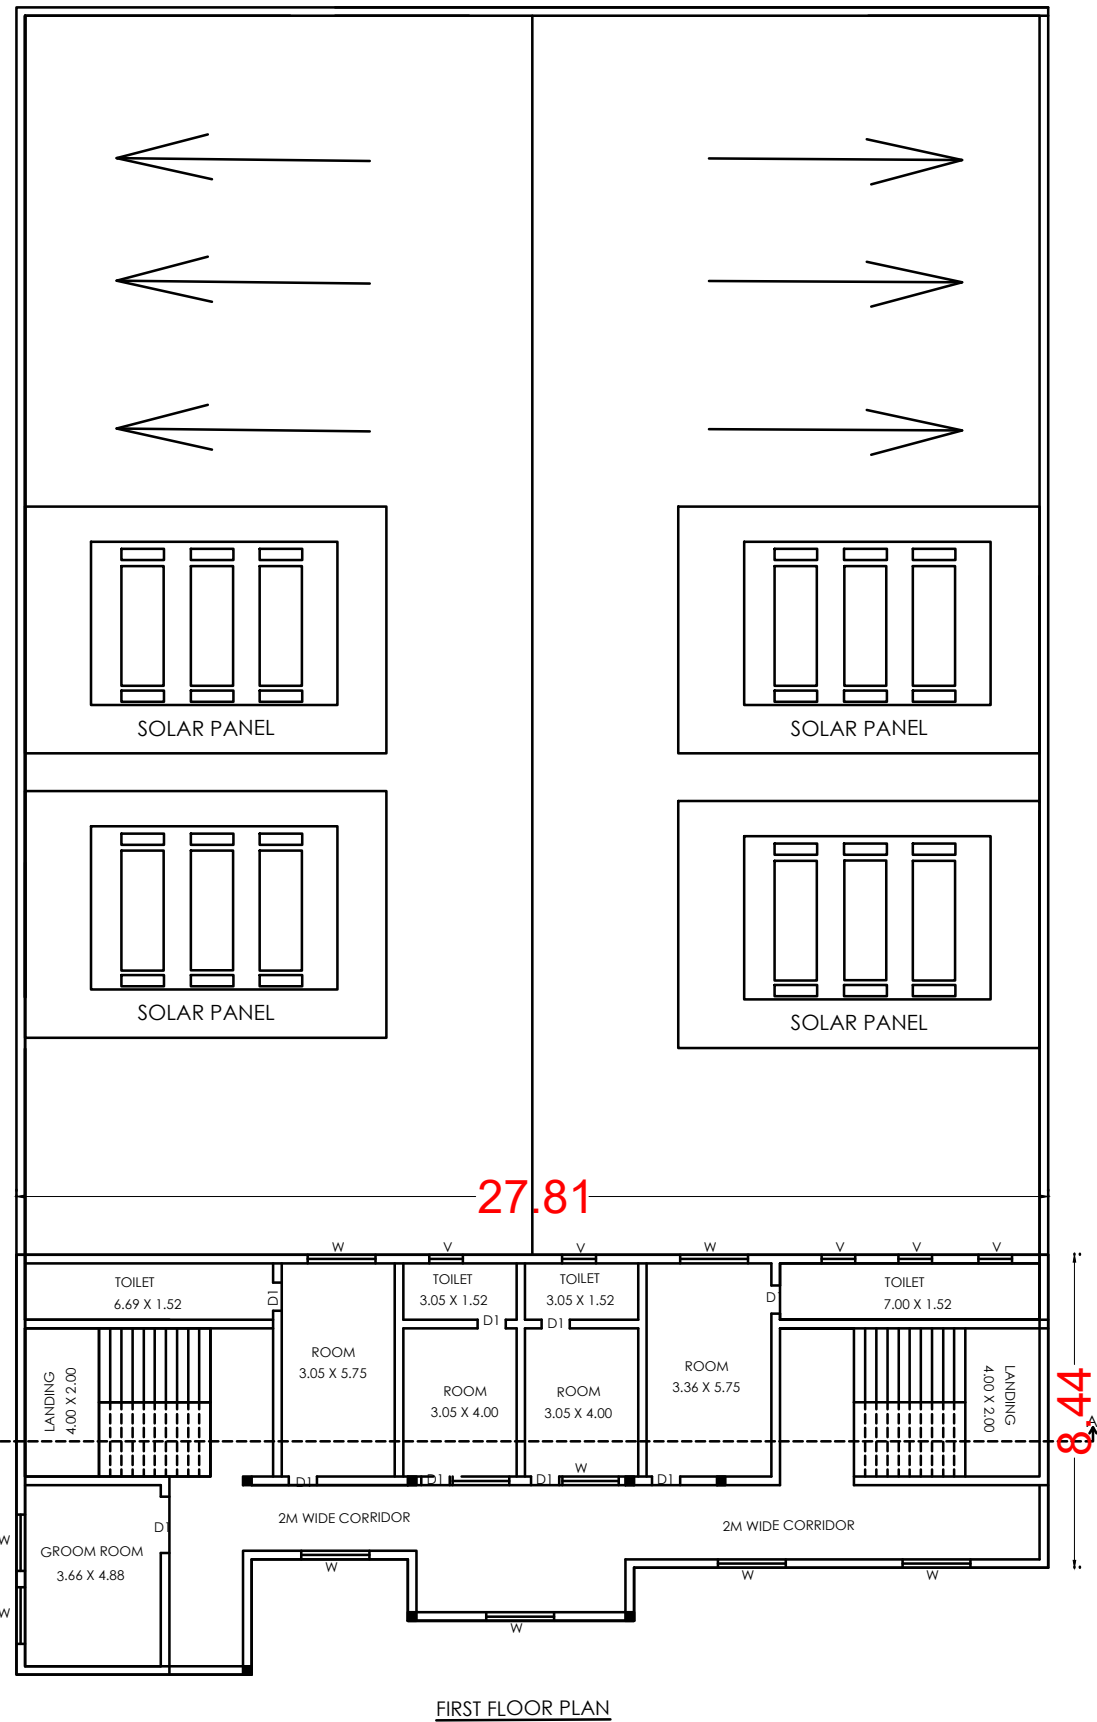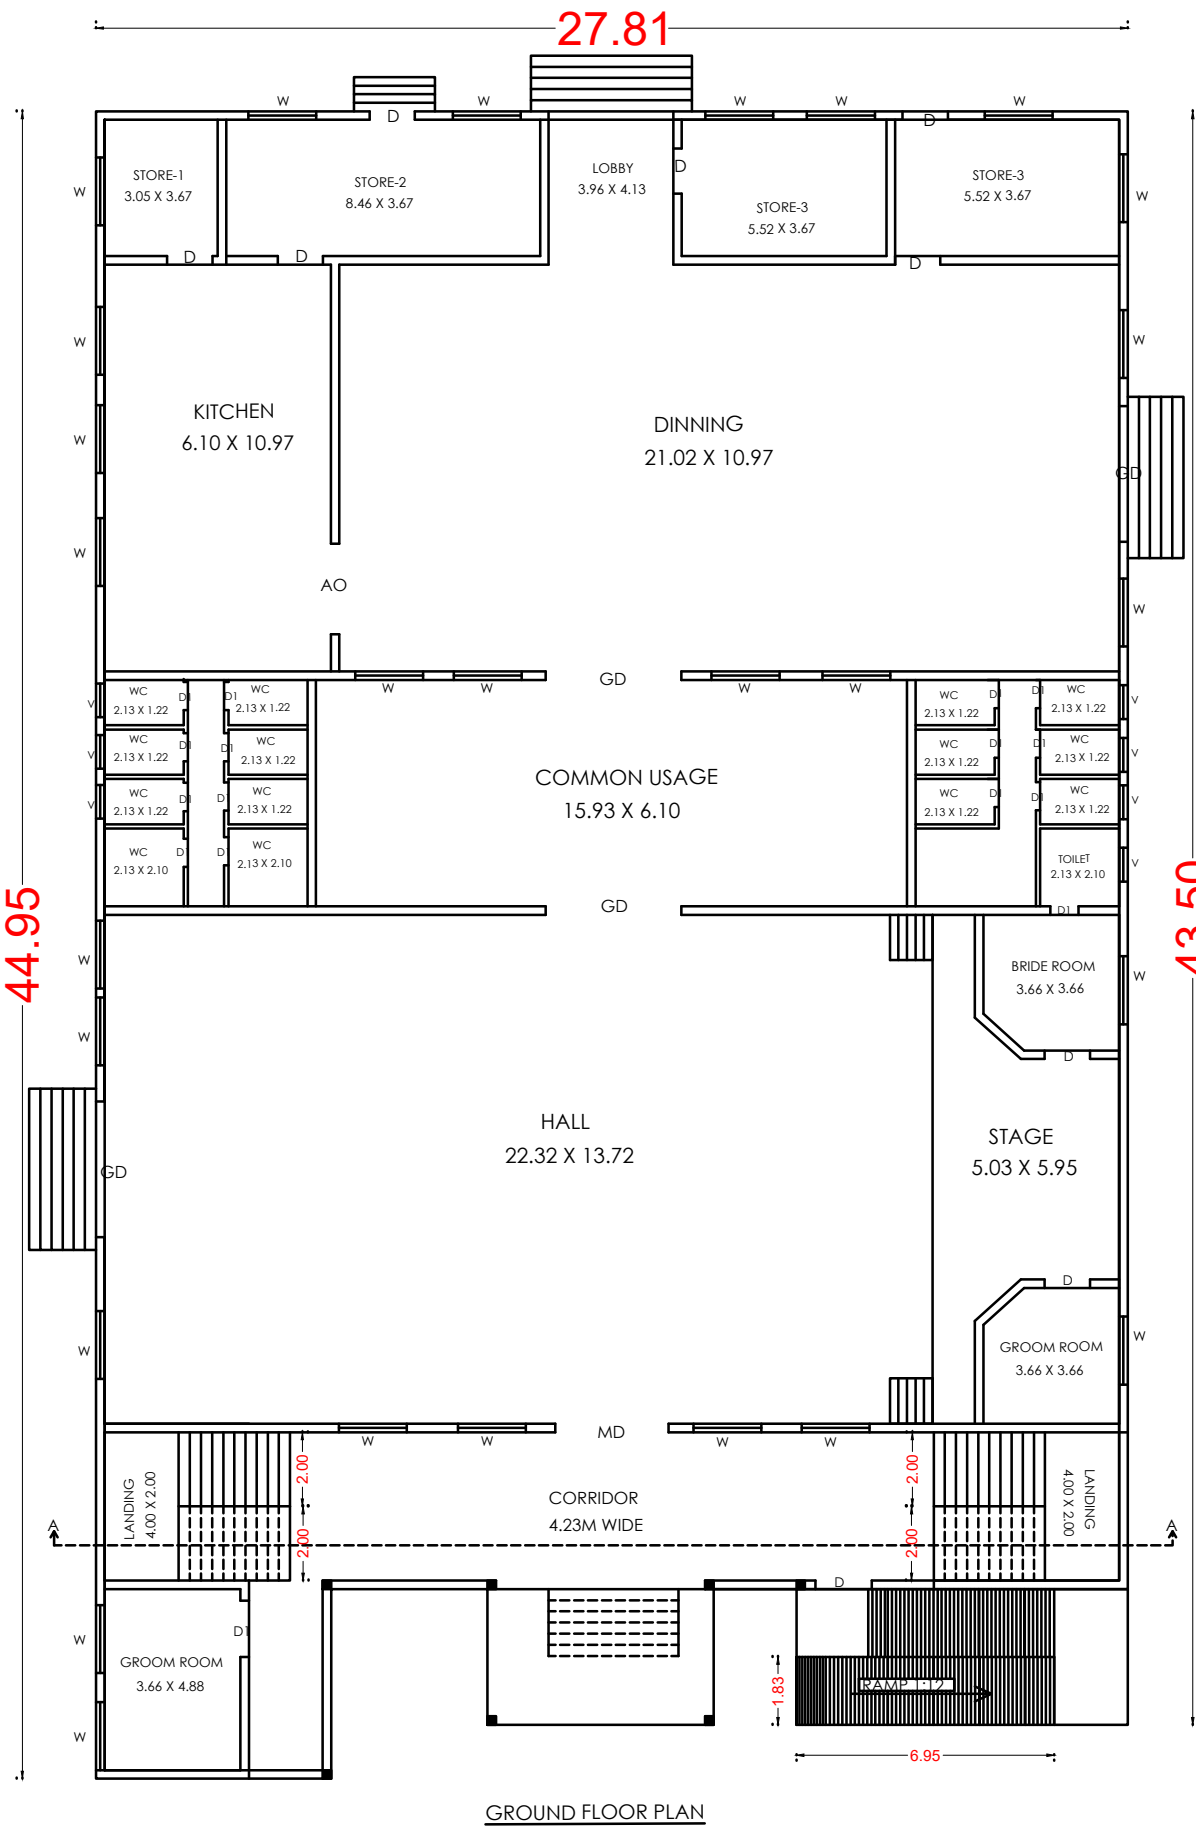

Eight ways to know a piece of land before you pay for it.

This report covers one part of the picture. These cover the rest, drawn from the same government records, for any property in Tamil Nadu.

LandLens One

Ask anything about a property and get an answer grounded in live government records, with the sources shown.

[/landlens/one](#)



Verify My Land

Every record check run on one property and returned as a single report.

[/landlens/verify-my-land](#)



Legal Opinion

An advocate's written opinion on the title, built on the records we pull for it.

[/landlens](#)



One Map

Every layer on one map: the parcel, its boundary, zoning, water bodies and what sits around it.

[/landlens/one/map](#)



PriceMap

What land actually changed hands for around this plot, taken from the registered deeds.

[/landlens/pricemap](#)



Build Scope

What you are allowed to build here: floor space, height, coverage and setbacks.

[/landlens/build-scope](#)



Property Tracker

Watch a property and hear about it when something new is registered against it.

[/landlens/property-tracker](#)



Deal Room

Run the transaction in one place: documents, stamping, signatures and the parties.

[/landlens/deal-room](#)



Twenty-four checks you can run yourself, at no cost.

Records and verification

The registers themselves, read for you.

Encumbrance Certificate

Patta and Chitta

Field Measurement Sketch

EC Analyzer

Bank charge check

Court case search

Seller background check

Approval check by survey

Zoning and land use

What the plan says can happen on this land.

Land use zone finder

CMDA land use check

Coastal regulation zone

Master plan check

Water bodies finder

Airport height clearance

Value and duty

What it is worth and what it costs to register.

Guideline value by street

Guideline value by survey

Stamp duty and registration fees

Capital gains

Floor space index

Area unit converter

Registers and directories

Who holds it, and which office keeps the record.

Find your registering office

Temple property check

Waqf property check

RERA register



Every free tool
/tools



Services we run
for you
/services



The LandLens
suite
/landlens/one



Every claim in this document traces back to a government record.

Legal opinions, due diligence and title verification

Building plan, layout and sub-division approvals

Completion and occupancy certificates, regularisation

Escrow, negotiation and NRI property management

Land survey, soil testing, architecture and construction

Verified RealEstate
3/350/2 Mettukuppam,
OMR Thoraipakkam,
Chennai 600 097, India
hello@verified.realestate
+91 9996 12 9996

Prepared from the registers named on the page each finding sits on. Where a register could not be read, this document says so in its place rather than leaving the gap to be read as a clean result.

