


PLAN SHOWING THE PROPOSED CONSTRUCTION OF R.C.C. ROOF RESIDENTIAL BUILDING GROUND FLOOR AND FIRST FLOOR AT OLD RE.SY.NO.77/1B2, NEW SY.NO.77/19, OLD PATTA NO.1725, NEW PATTA NO.2020, PLOT NO.6, "PKT NAGAR" IN CHETTIKULAM VILLAGE, CHETTIKULAM GROUP, MADURAI WEST UNION,CHETTIKULAM PANCHAYAT, MADURAI NORTH THALUK, MADURAI DISTRICT.

SCALE : 1:100

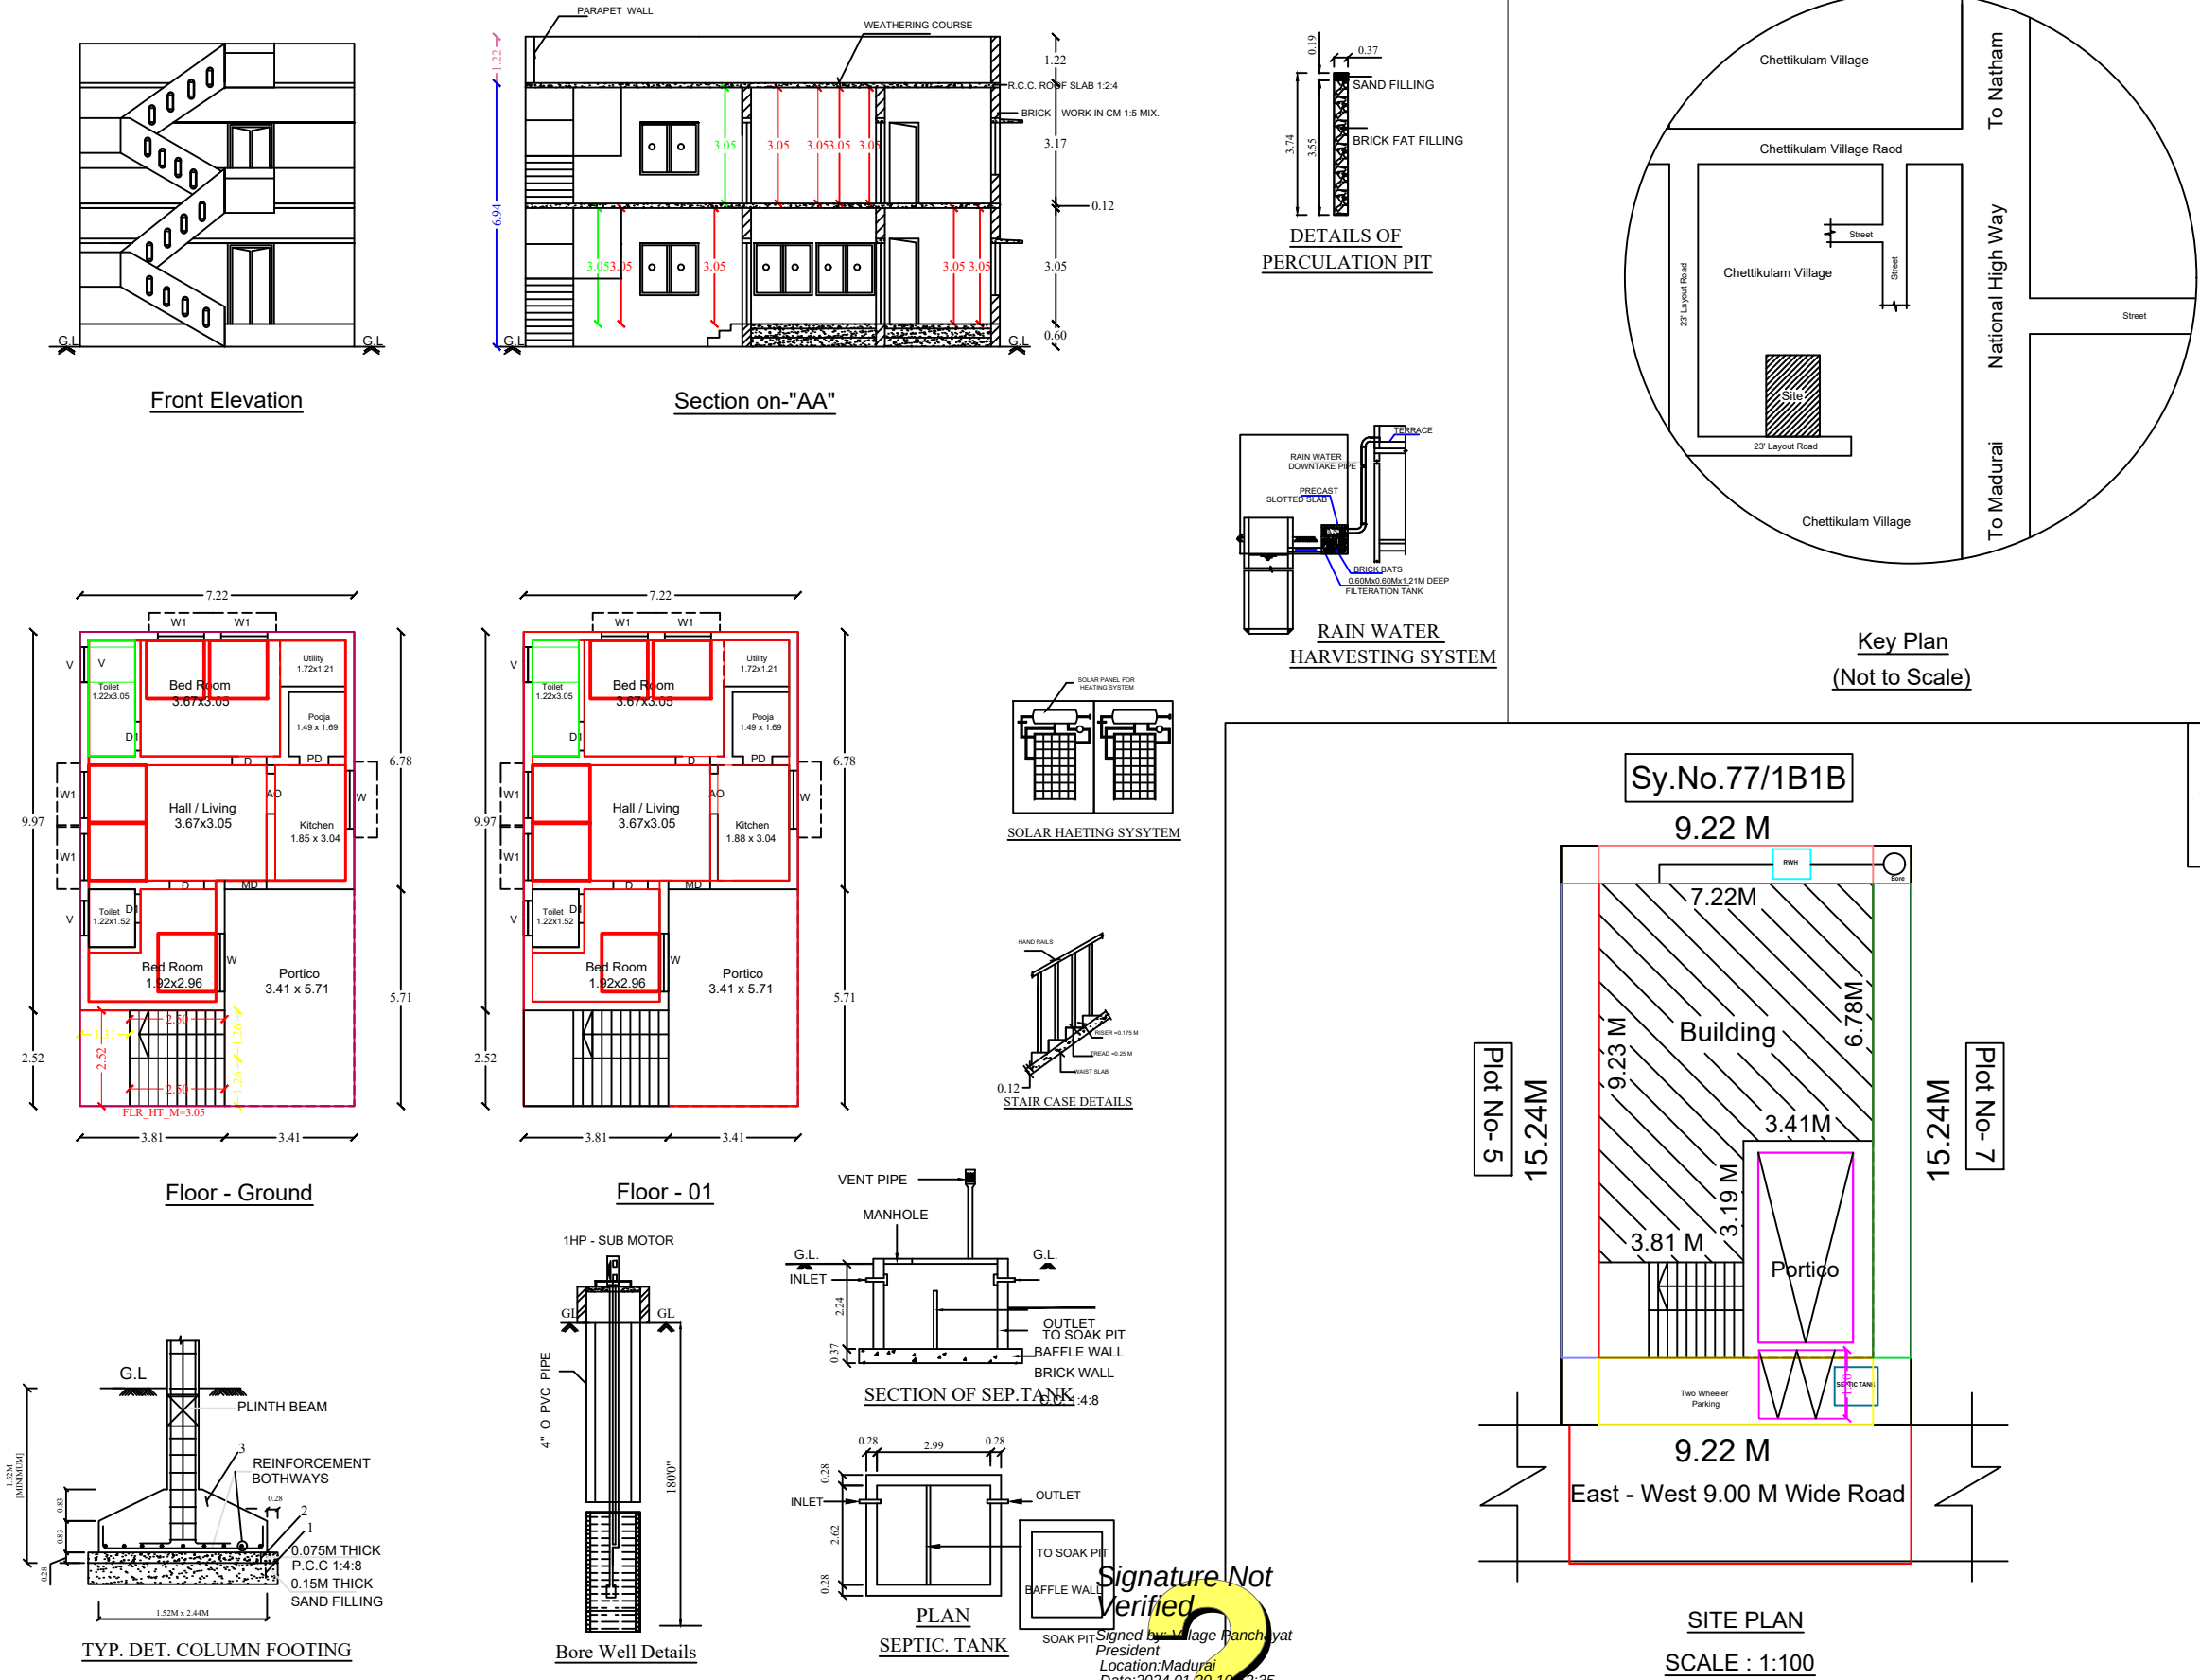

LEGEND	FEET	METRE
MD MAIN DOOR	4'0"x7'0"	1.22x2.13
RD , D DOOR	3'0"x7'0"	0.92x2.13
D1 DOOR	2'6"x7'0"	0.76x2.13
W WINDOW	5'0"x4'6"	1.53x1.37
W1 WINDOW	4'0"x4'6"	1.22x1.37
KW WINDOW	4'0"x2'6"	1.22x0.76
V VENTILATOR	3'0"x2'6"	0.92x0.76

AREA DETAILS	SQ.FT.	SQ.M.
As Per Document	2180.00	140.51
As Per Patta	2152.78	140.00
As Per Site	2180.00	140.51

PLINTH AREA DETAILS		
Ground Floor Area	970.47	90.16
First Floor Area	970.47	90.16
Open Space Area	541.96	50.36

FSI DETAILS	PROPOSED	PERMISSIBLE
Total Plinth Area		
Plot Area	1.28	2
180.32		
140.51		


OWNER NAME & SIGN:-

Smt.S.Santhanalakshmi

W/o : Thiru.Raguvaran

ENGINEER:-

OFFICE USE:-

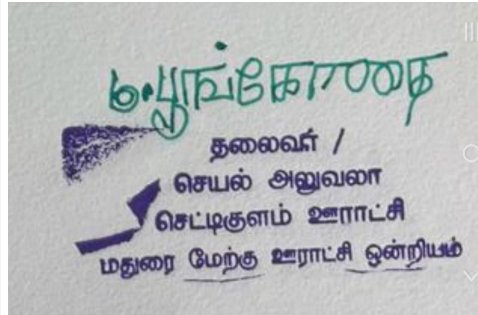

Signature Not Verified
Signed by Village Panchayat President
Location: Madurai
Date: 2024.01.20 10:52:35