






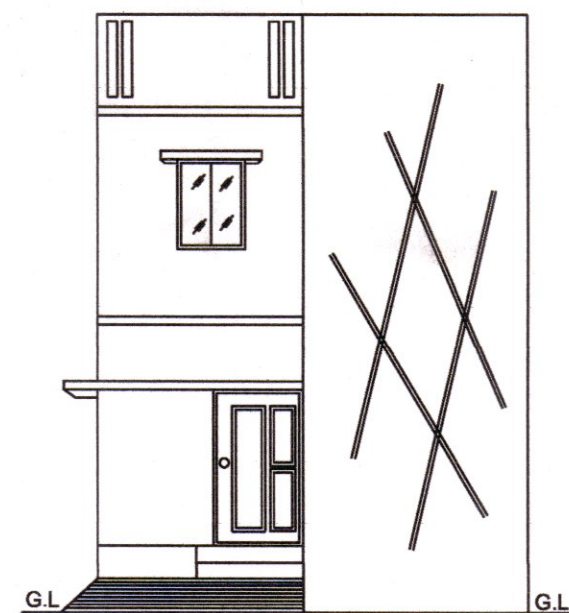


ELEVATION

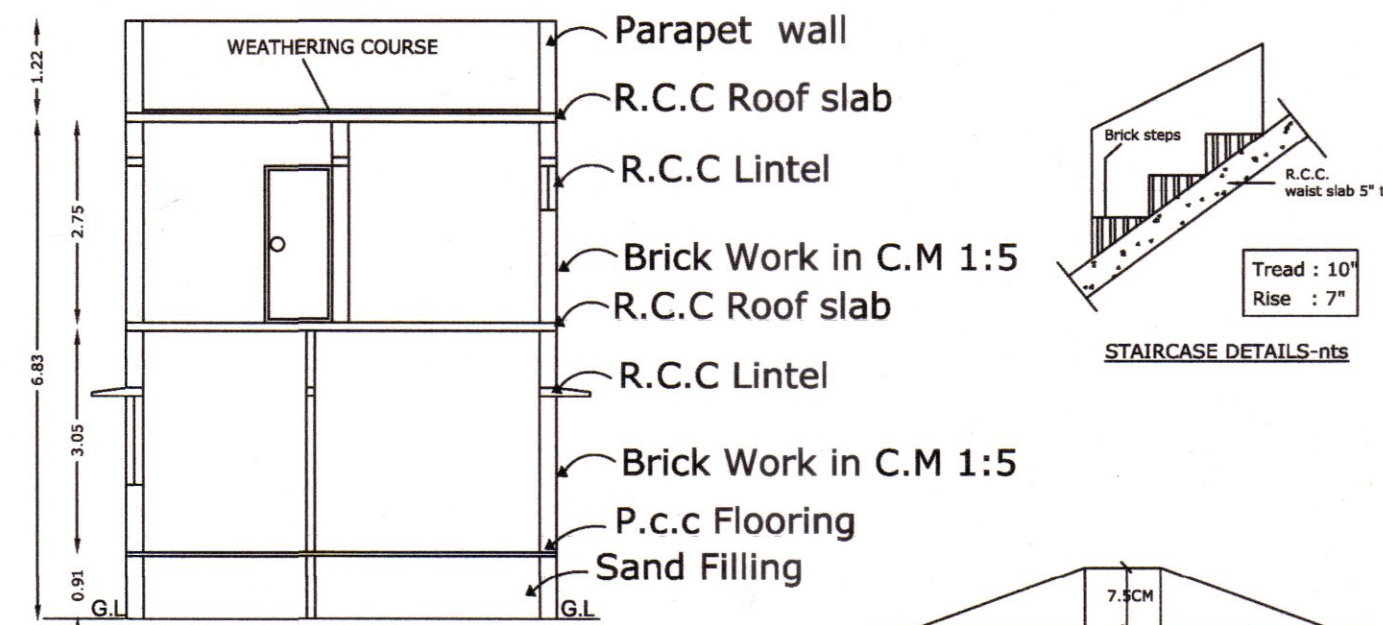

SECTION ON A-A


Dwarf Wall Details

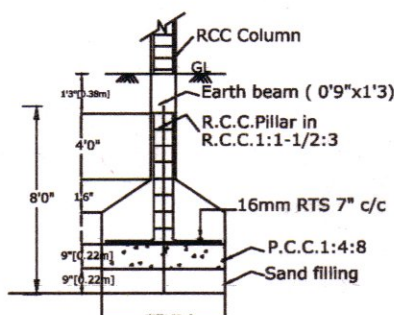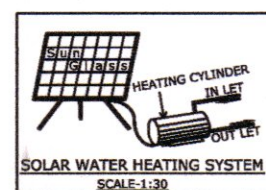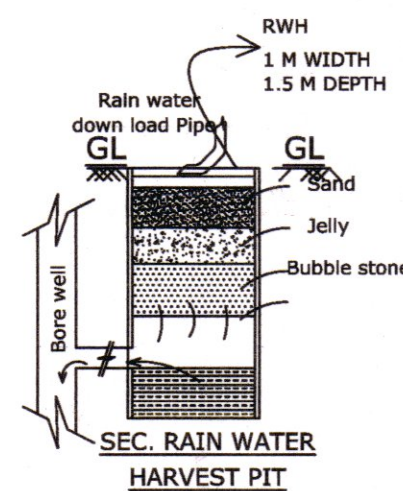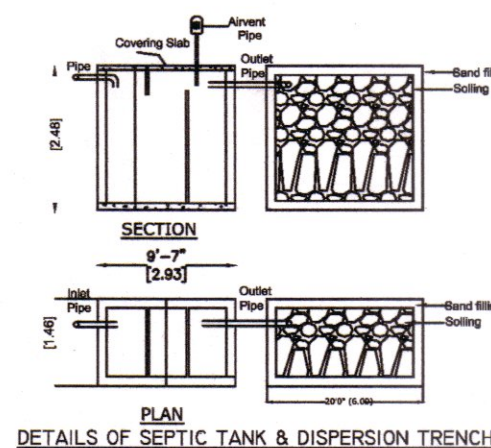

FOUNDATION DETAILS

TOPO PLAN (NOT TO SCALE)

LPA LETTER NO : 10150/2023, DATE :24.05.2023
LAYOUT APPROVAL NO : 189/2023 , DATE :24.05.2023

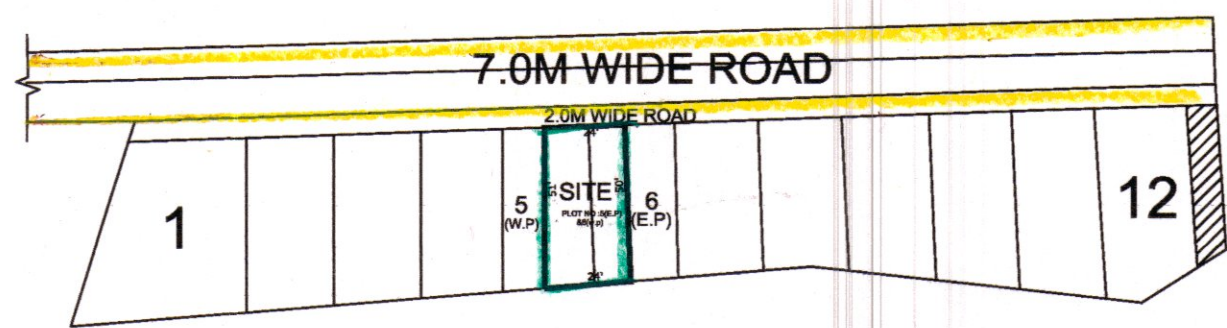

PLAN SHOWING THE PROPOSED CONSTRUCTION OF A RESIDENTIAL BUILDING IN OLD R.S.NO: 42/15B, PATTA NO : 1316 NEW S.NO: 42/15B1, PLOT.NO: 5(E.P) & 6(W.P), AT ERKUDI ACHAMPATHU VILLAGE & PANCHAYAT, MADURAI WEST TALUK MADURAI DISTRICT.

JOINERY DETAILS				COLOUR INDEX	
D	DOOR	3' 0" X 7' 0"	(0.91 X 2.13)	Site	
D1	DOOR	2' 6" X 7' 0"	(0.75 X 2.13)	Pro.,	
W	WINDOW	5' 0" X 4' 0"	(1.82 X 1.52)	Road	
W1	WINDOW	4' 0" X 4' 0"	(1.22 X 1.52)		
V	VENTILATOR	3' 0" X 2' 0"	(0.91 X 0.60)		


AREA STATEMENT

	SQ.FT	SQ.M
AREA OF SITE	1212.00	112.59
AREA OF GROUND FLOOR AREA	766.07	71.17
AREA OF FIRST FLOOR AREA	306.02	28.43
AREA OF OPEN SPACE	445.93	41.42
TOTAL AREA	1072.09	99.60


FSI COVER
FSI AREA = 0.44

SCALE = 1 : 100

OFFICE USE

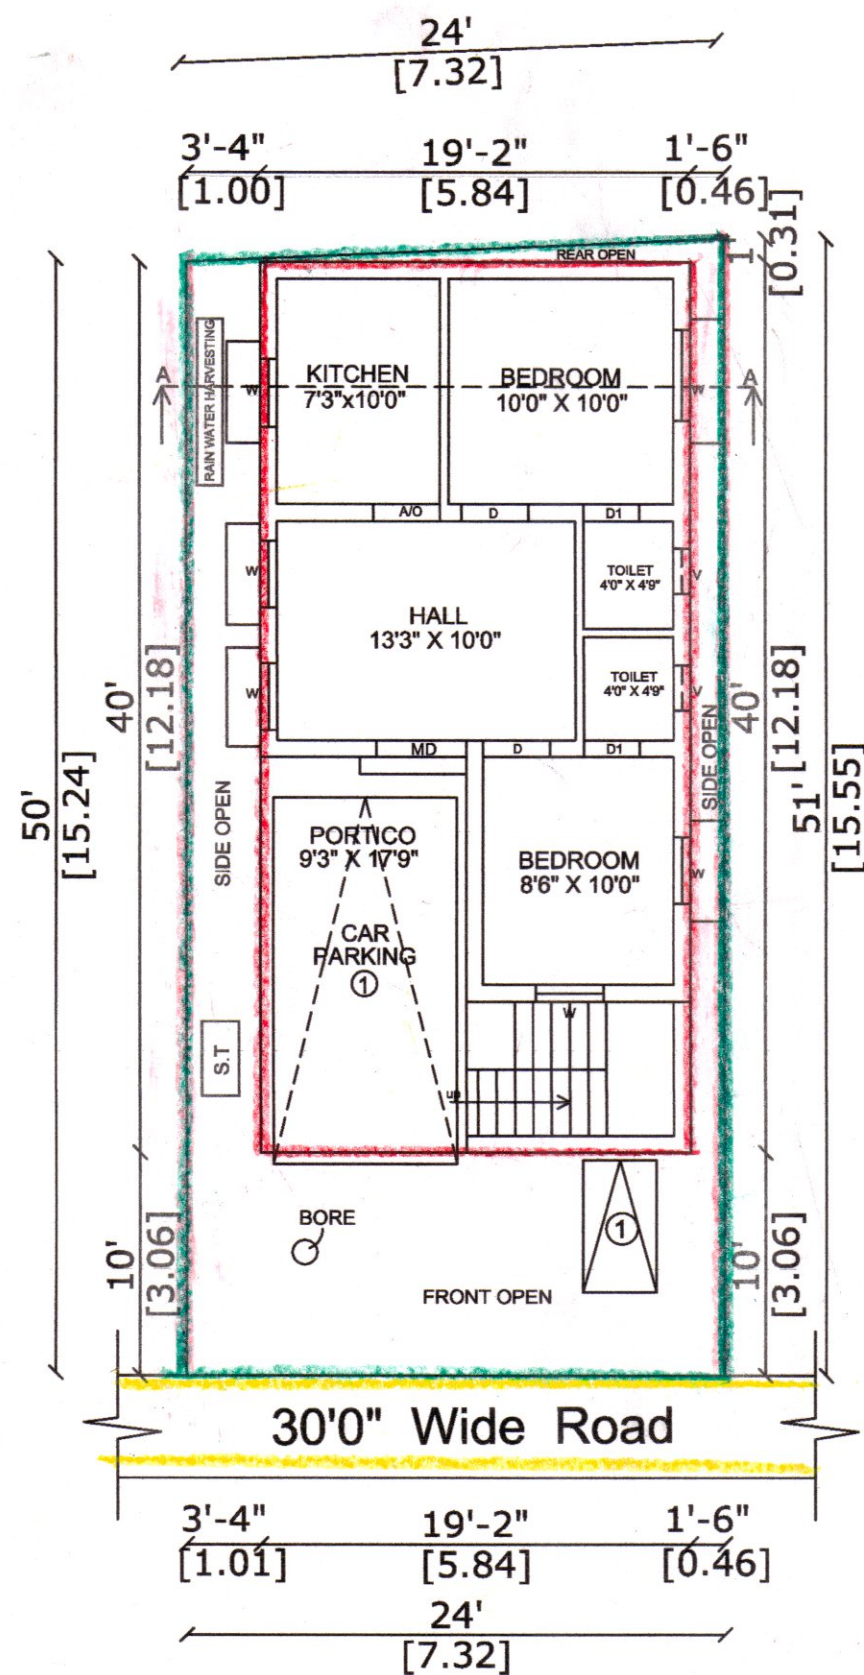

GROUND FLOOR PLAN

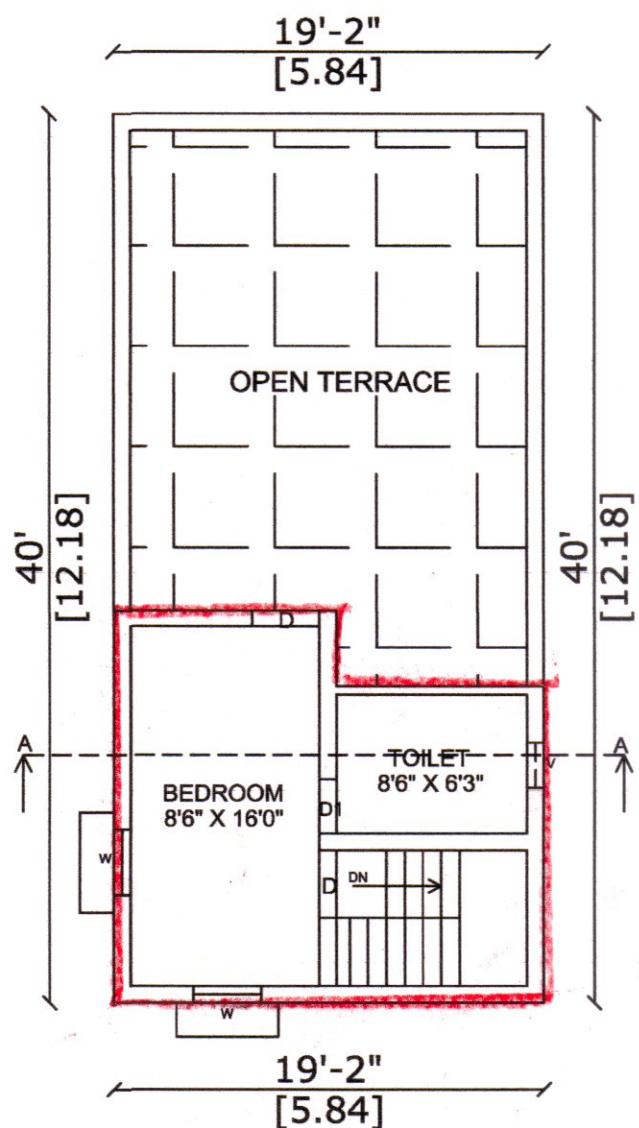

FIRST FLOOR PLAN

Signature Not Verified
Signed by Village Panchayat President
Location: Madurai
Date: 2024-05-10

Mrs.M. SARANYA
APPLICANT

Er.A.BHUVANESHWARAN, B.E
Licensed Builder & Consulting Engineer
MDTCP Licensed No: RE 09/2021 (II)
Grafico Associate, Kallalagar Complex,
Tallakulam, Madurai-2.
Ph: 9842866388 & 8072046635
Email: bhuvancivil776@gmail.com

ENGINEER