



PLAN SHOWING THE PROPOSED CONSTRUCTION OF RESIDENTIAL BUILDING IN R.S.NO:19/37, PATTA NO:1784 AT SIKKAMPATTI VILLAGE, MEIKILARPATTI PANCHAYAT,USILAMPATTI UNION, MADURAI DISTRICT.

NAME OF OWNER : Mr.K.Barath S/o Kasimayan.

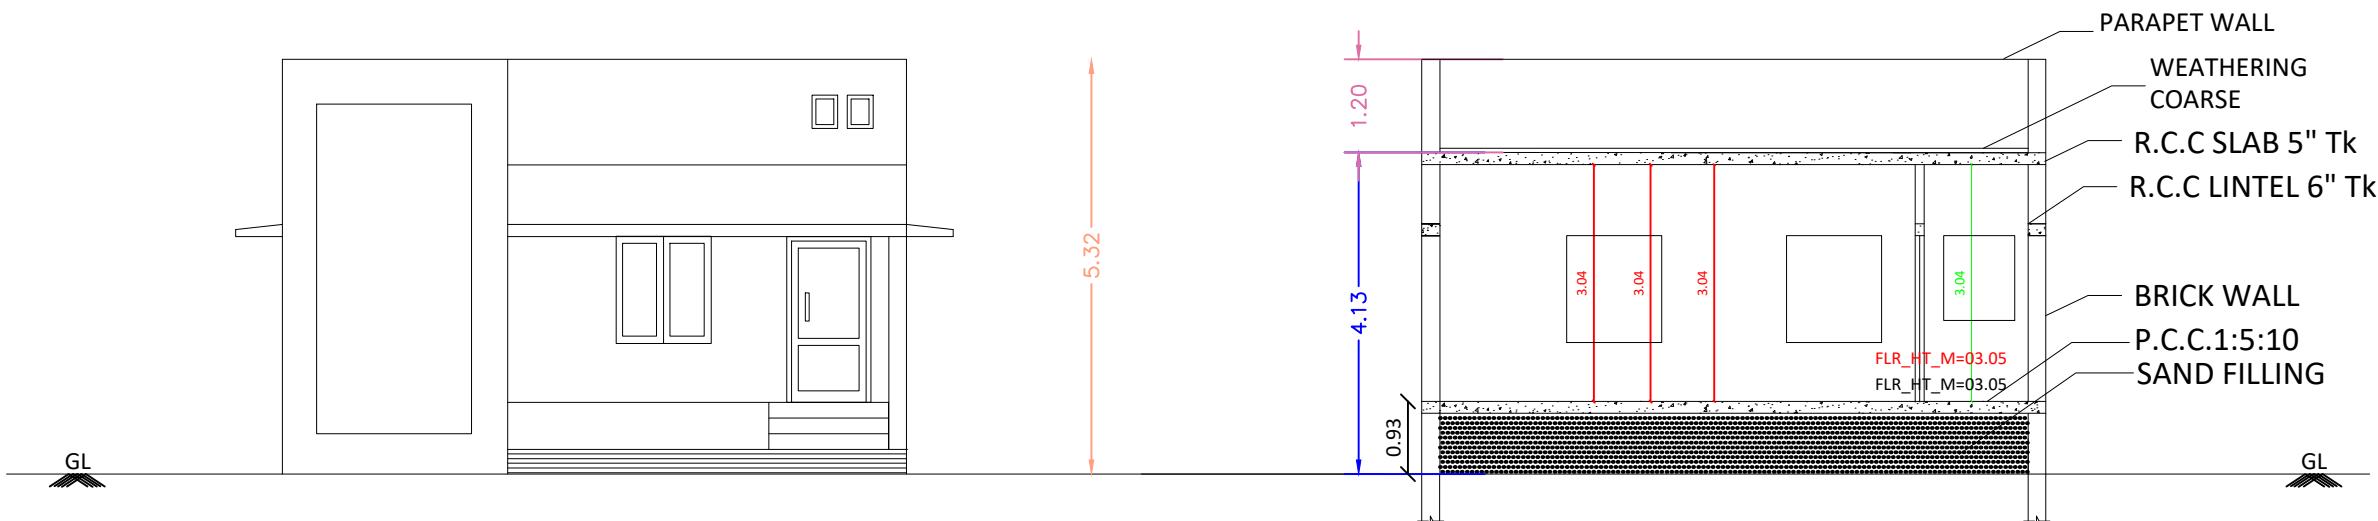






ELEVATION

SECTION -AB

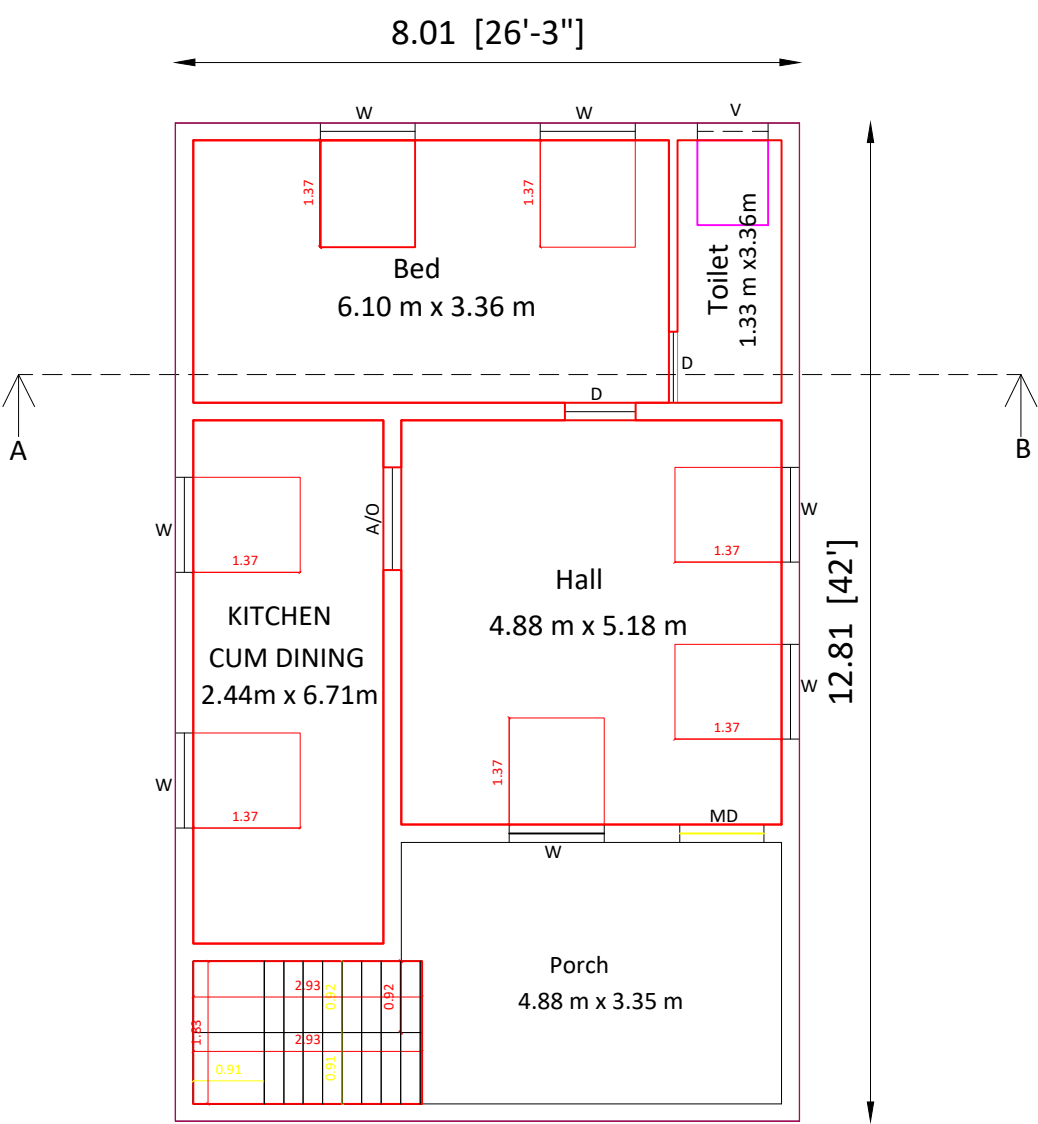


GROUND FLOOR PLAN

NOT TO SCALE

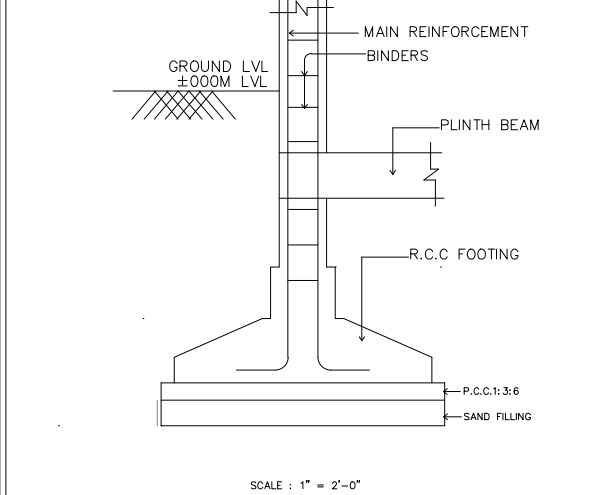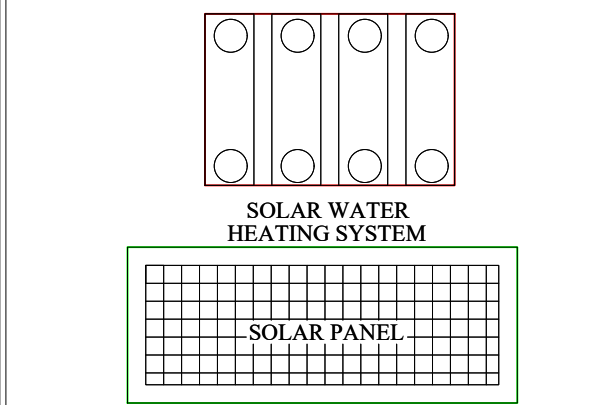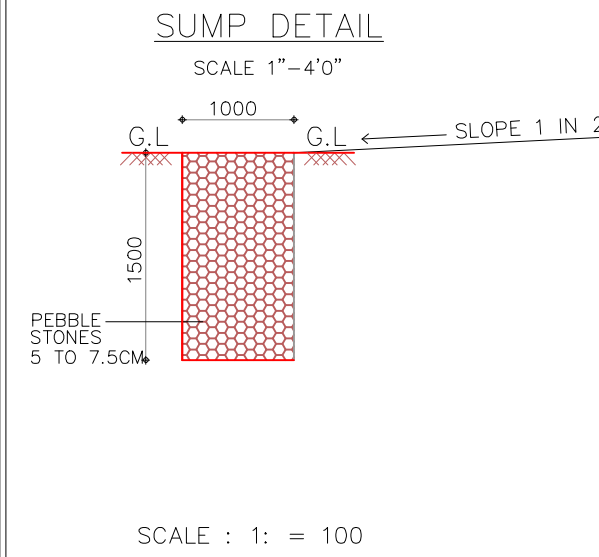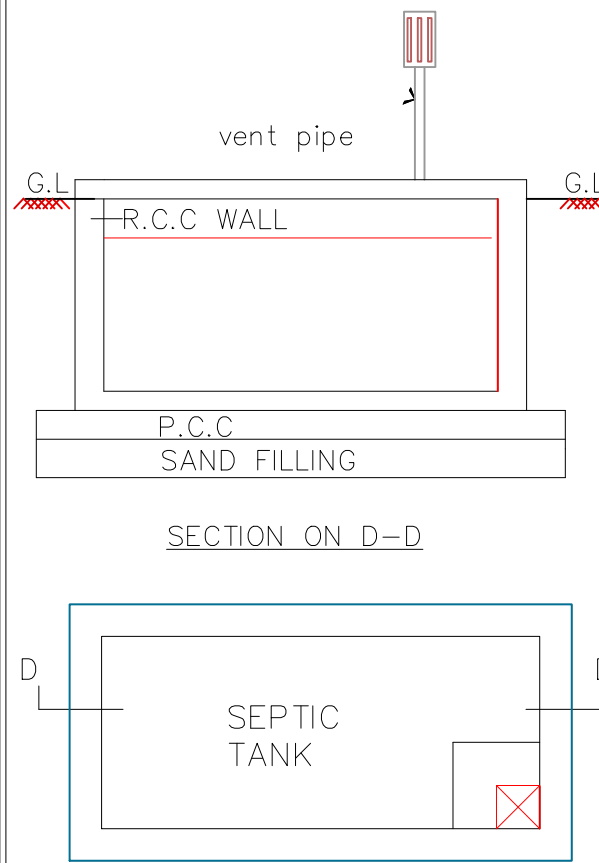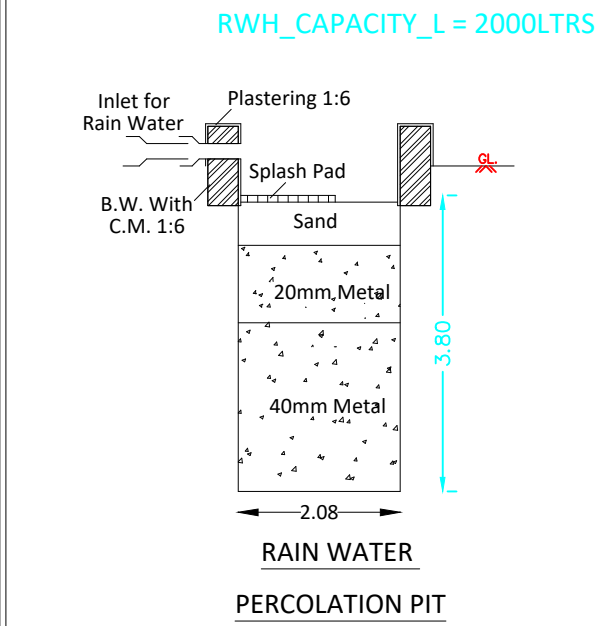

SITE PLAN (Not to Scale)

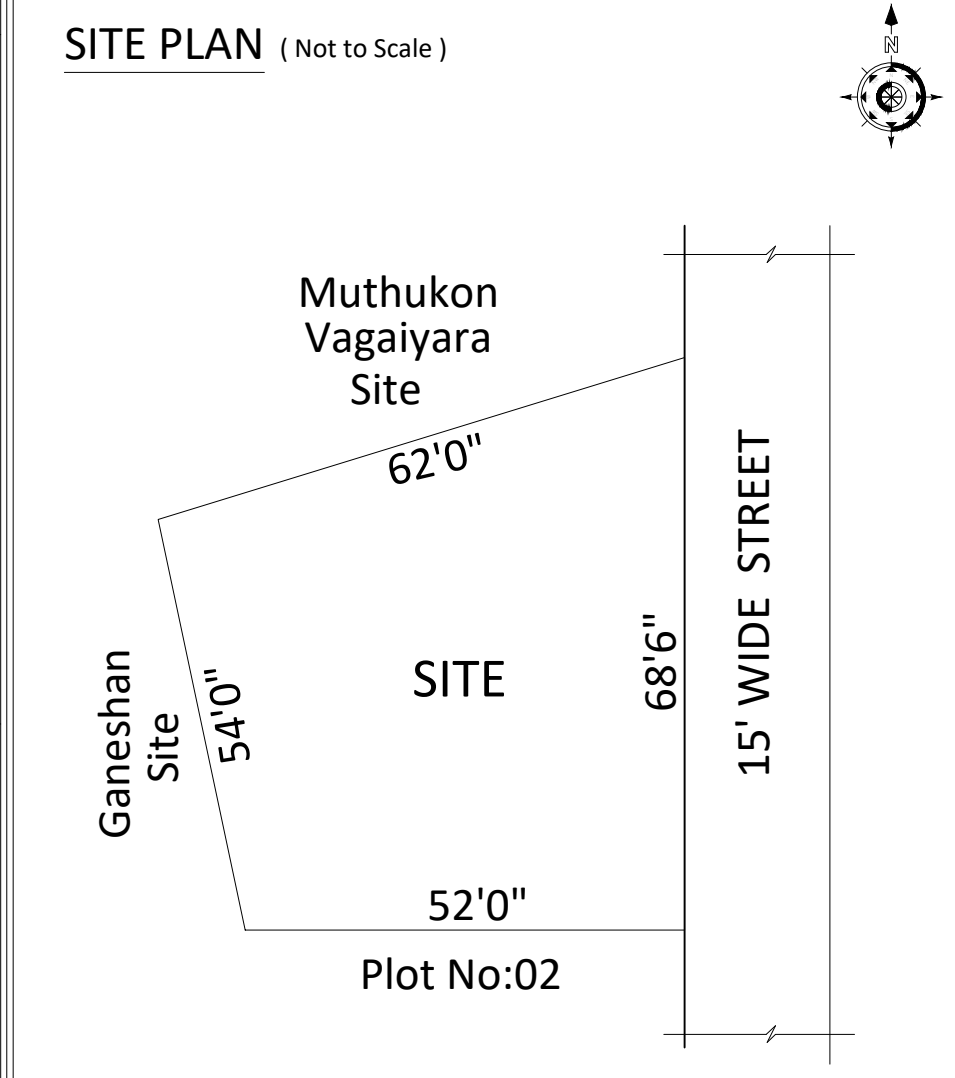

REFERENCE:

☐ SITE ☐ PROPOSED ☐ ROAD

AREA DETAILS	FSI (sq.m)	NON FSI (sq.m)	Area (sq.m)	Area (sq.ft)
Total Area of Site	—	—	324.46	3491.25
GF Built up Area	86.09	16.37	102.46	1102.50
Vacant Site	—	—	21.85	235.11

FLOOR SPACE INDEX = $\frac{102.46}{324.46} = 0.31 < 2.0\%$

JOINERY DETAILS:

MD	MAIN DOOR	3'6" X 7'0"
D	DOOR	3'0" X 7'0"
D1	DOOR	2'6" X 7'0"
W	WINDOW	4'0" X 4'0"
W1	WINDOW	5'0" X 5'0"
V	VENTILATOR	3'0" X 3'0"

SIGNATURE OF APPLICANT

Ln.Er. E.KRISHNAMOORTHY, B.E,MBA.,

LAKSHMI CONSTRUCTIONS
RE NO: 119/LS/2019/00001
D.NO:30/SA,RATTANS COMPOUND,
PERAIYUR ROAD,
USILAMPATTI - 625532
MOBILE: 95857 50037
email id:lakshmi constructions16@gmail.com

REGISTERED ENGINEER

