




PLAN SHOWING THE PROPOSED CONSTRUCTION OF A DWELLING HOUSE AT R.S.NO.50/3, P.NO.20(W), 21(E), SRI MEENATCHI NAGAR, ACHAMPATHU TO KOCHADAI ROAD, ACHAMPATHU VILLAGE, ACHAMPATHU PANCHAYAT, MADURAI WEST TALUK, MADURAI DISTRICT, MADURAI

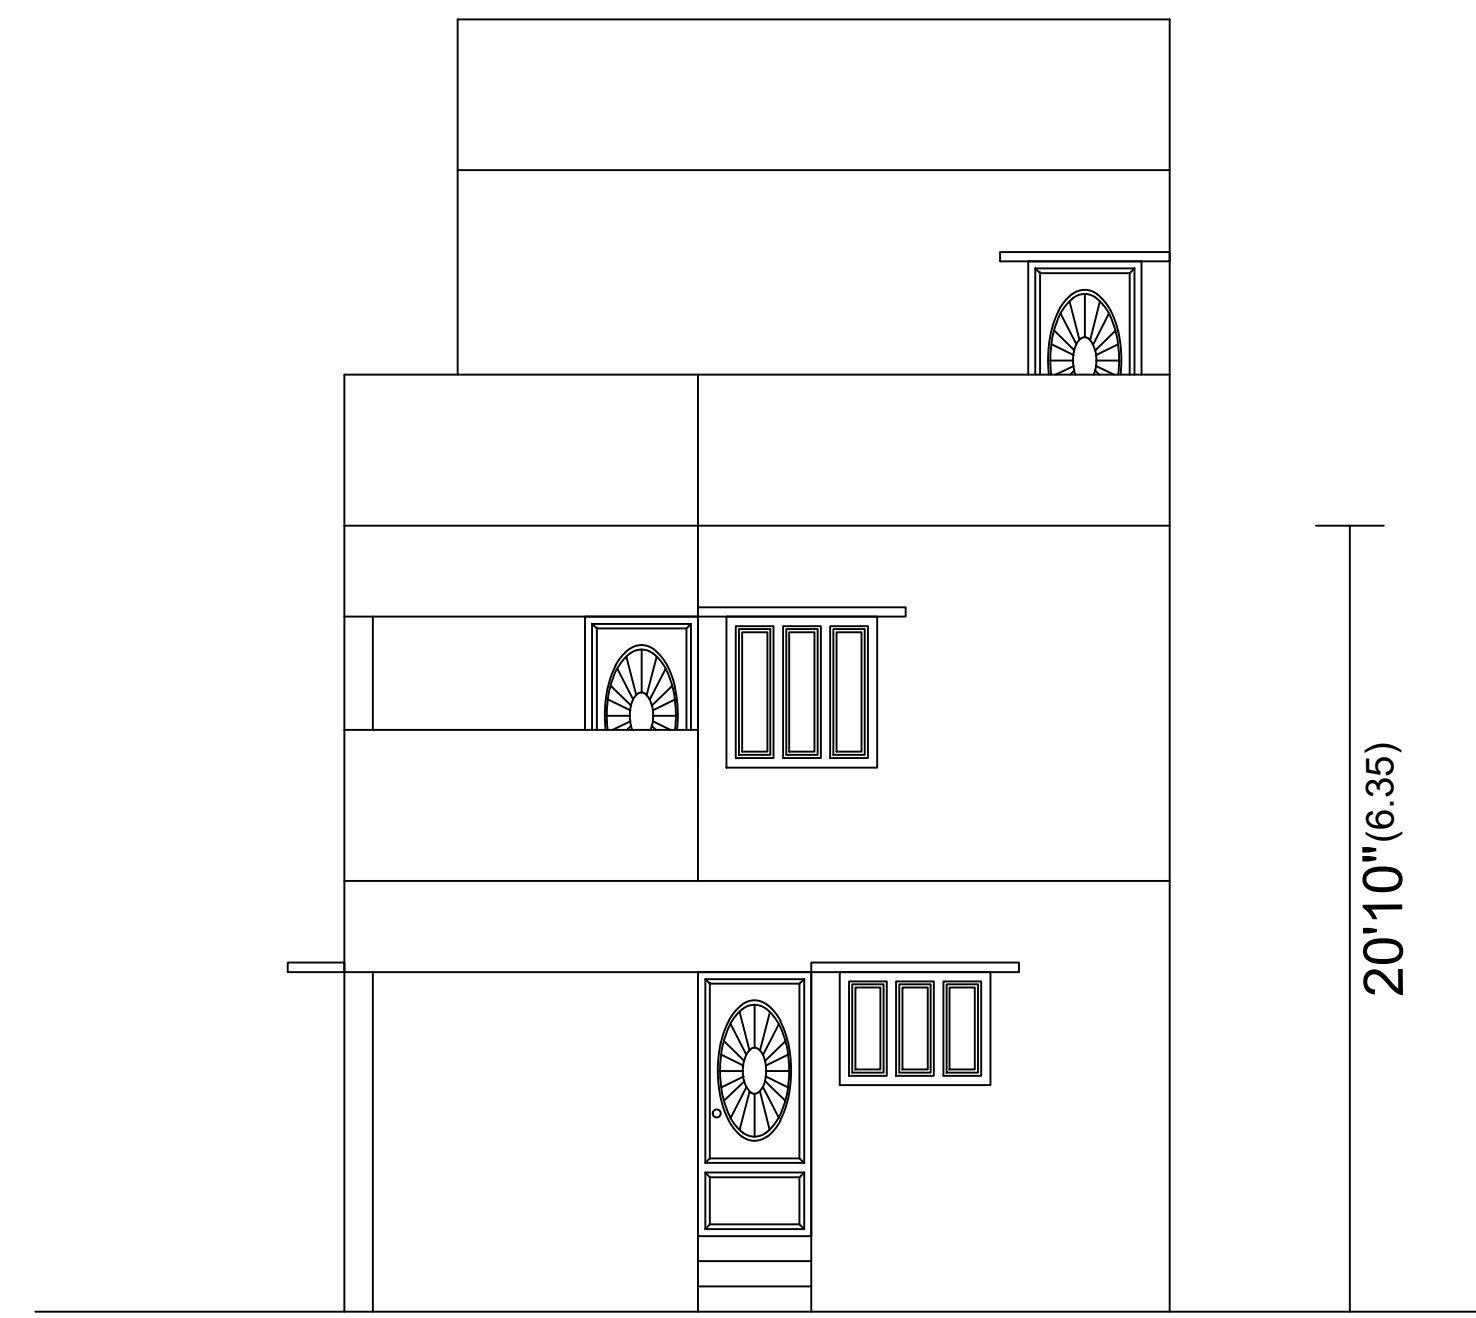


FRONT ELEVATION

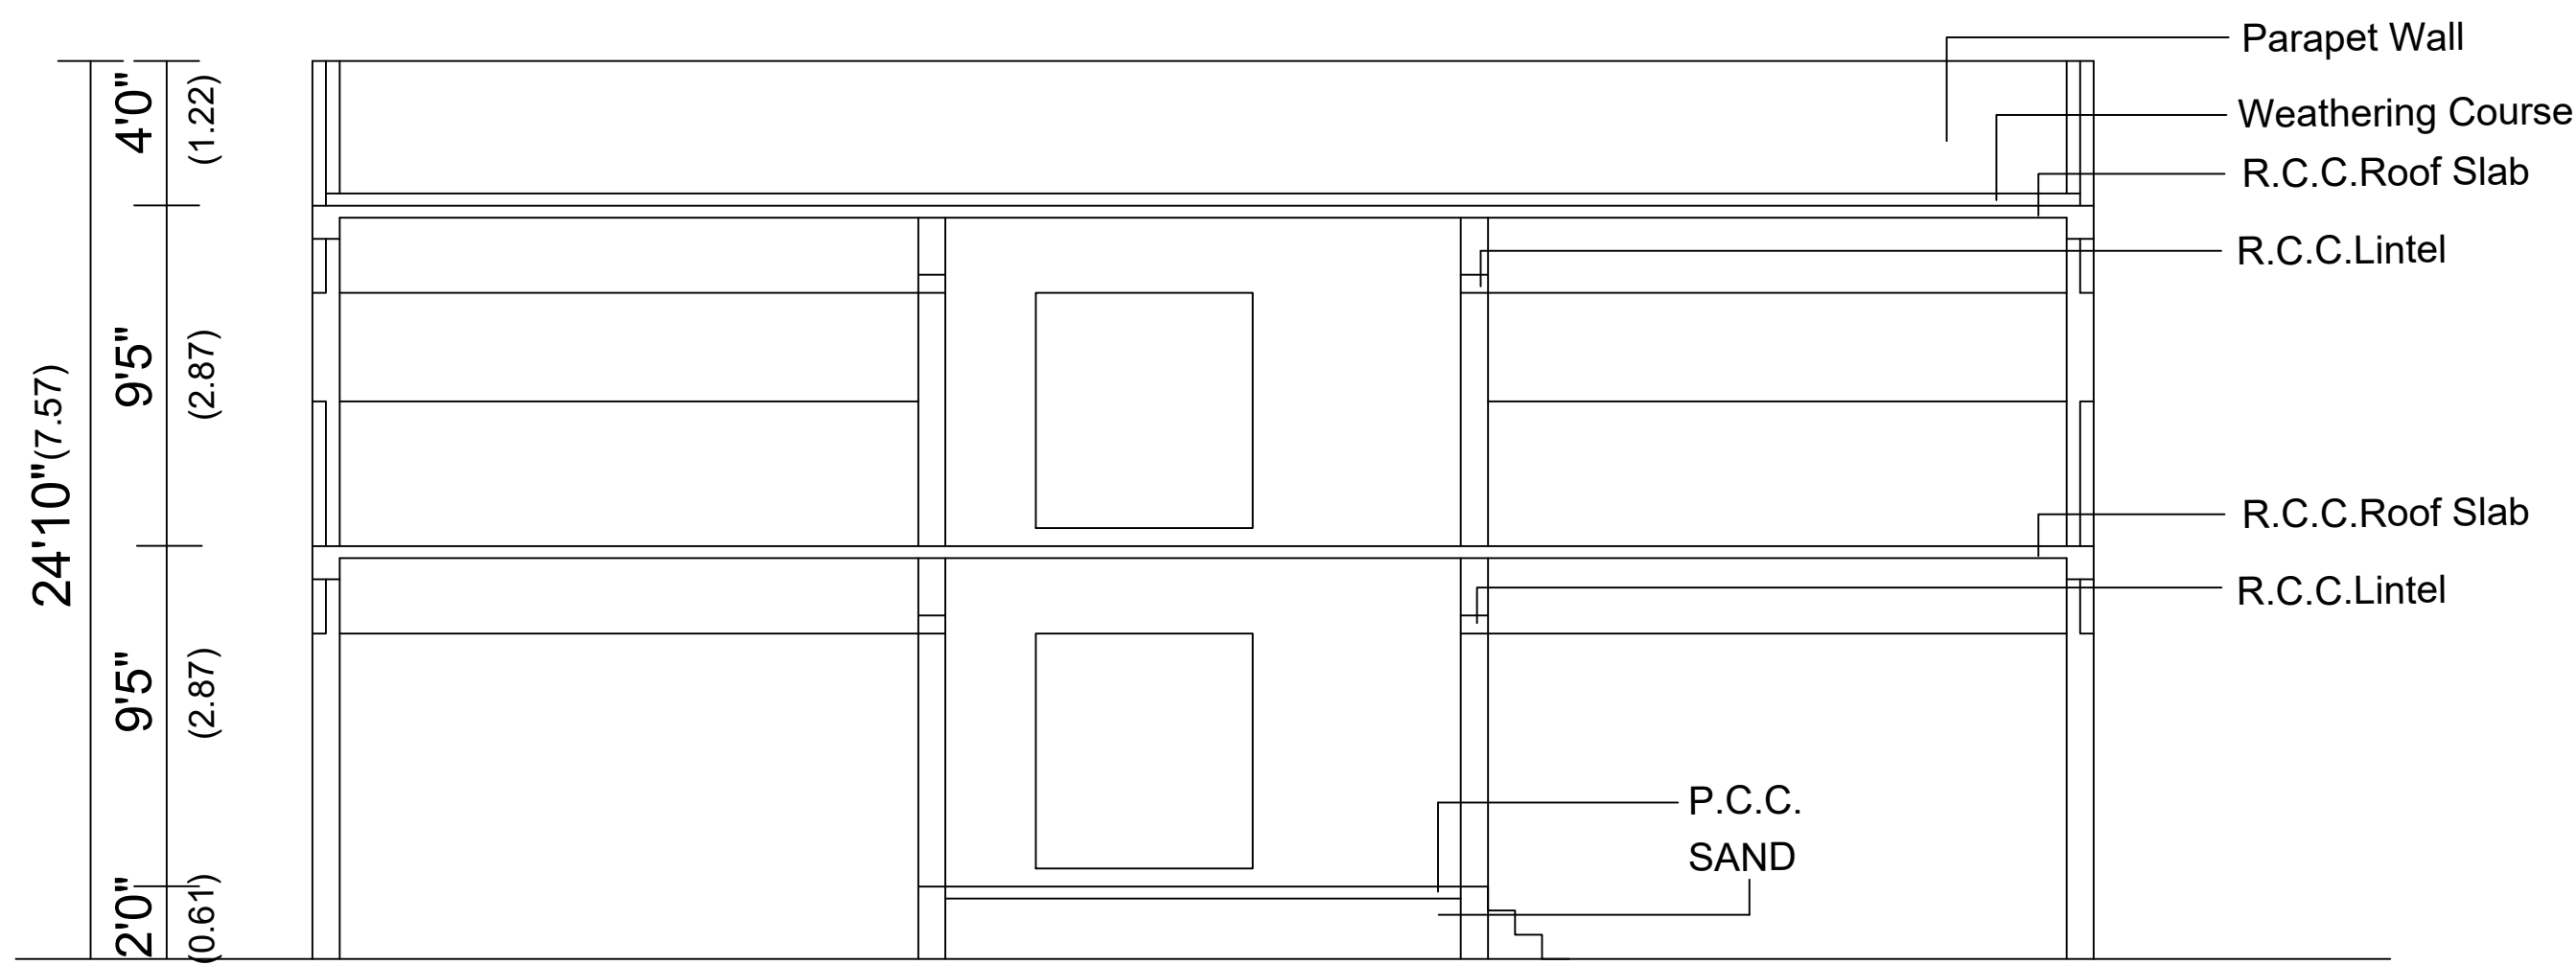

SECTION ON A-A

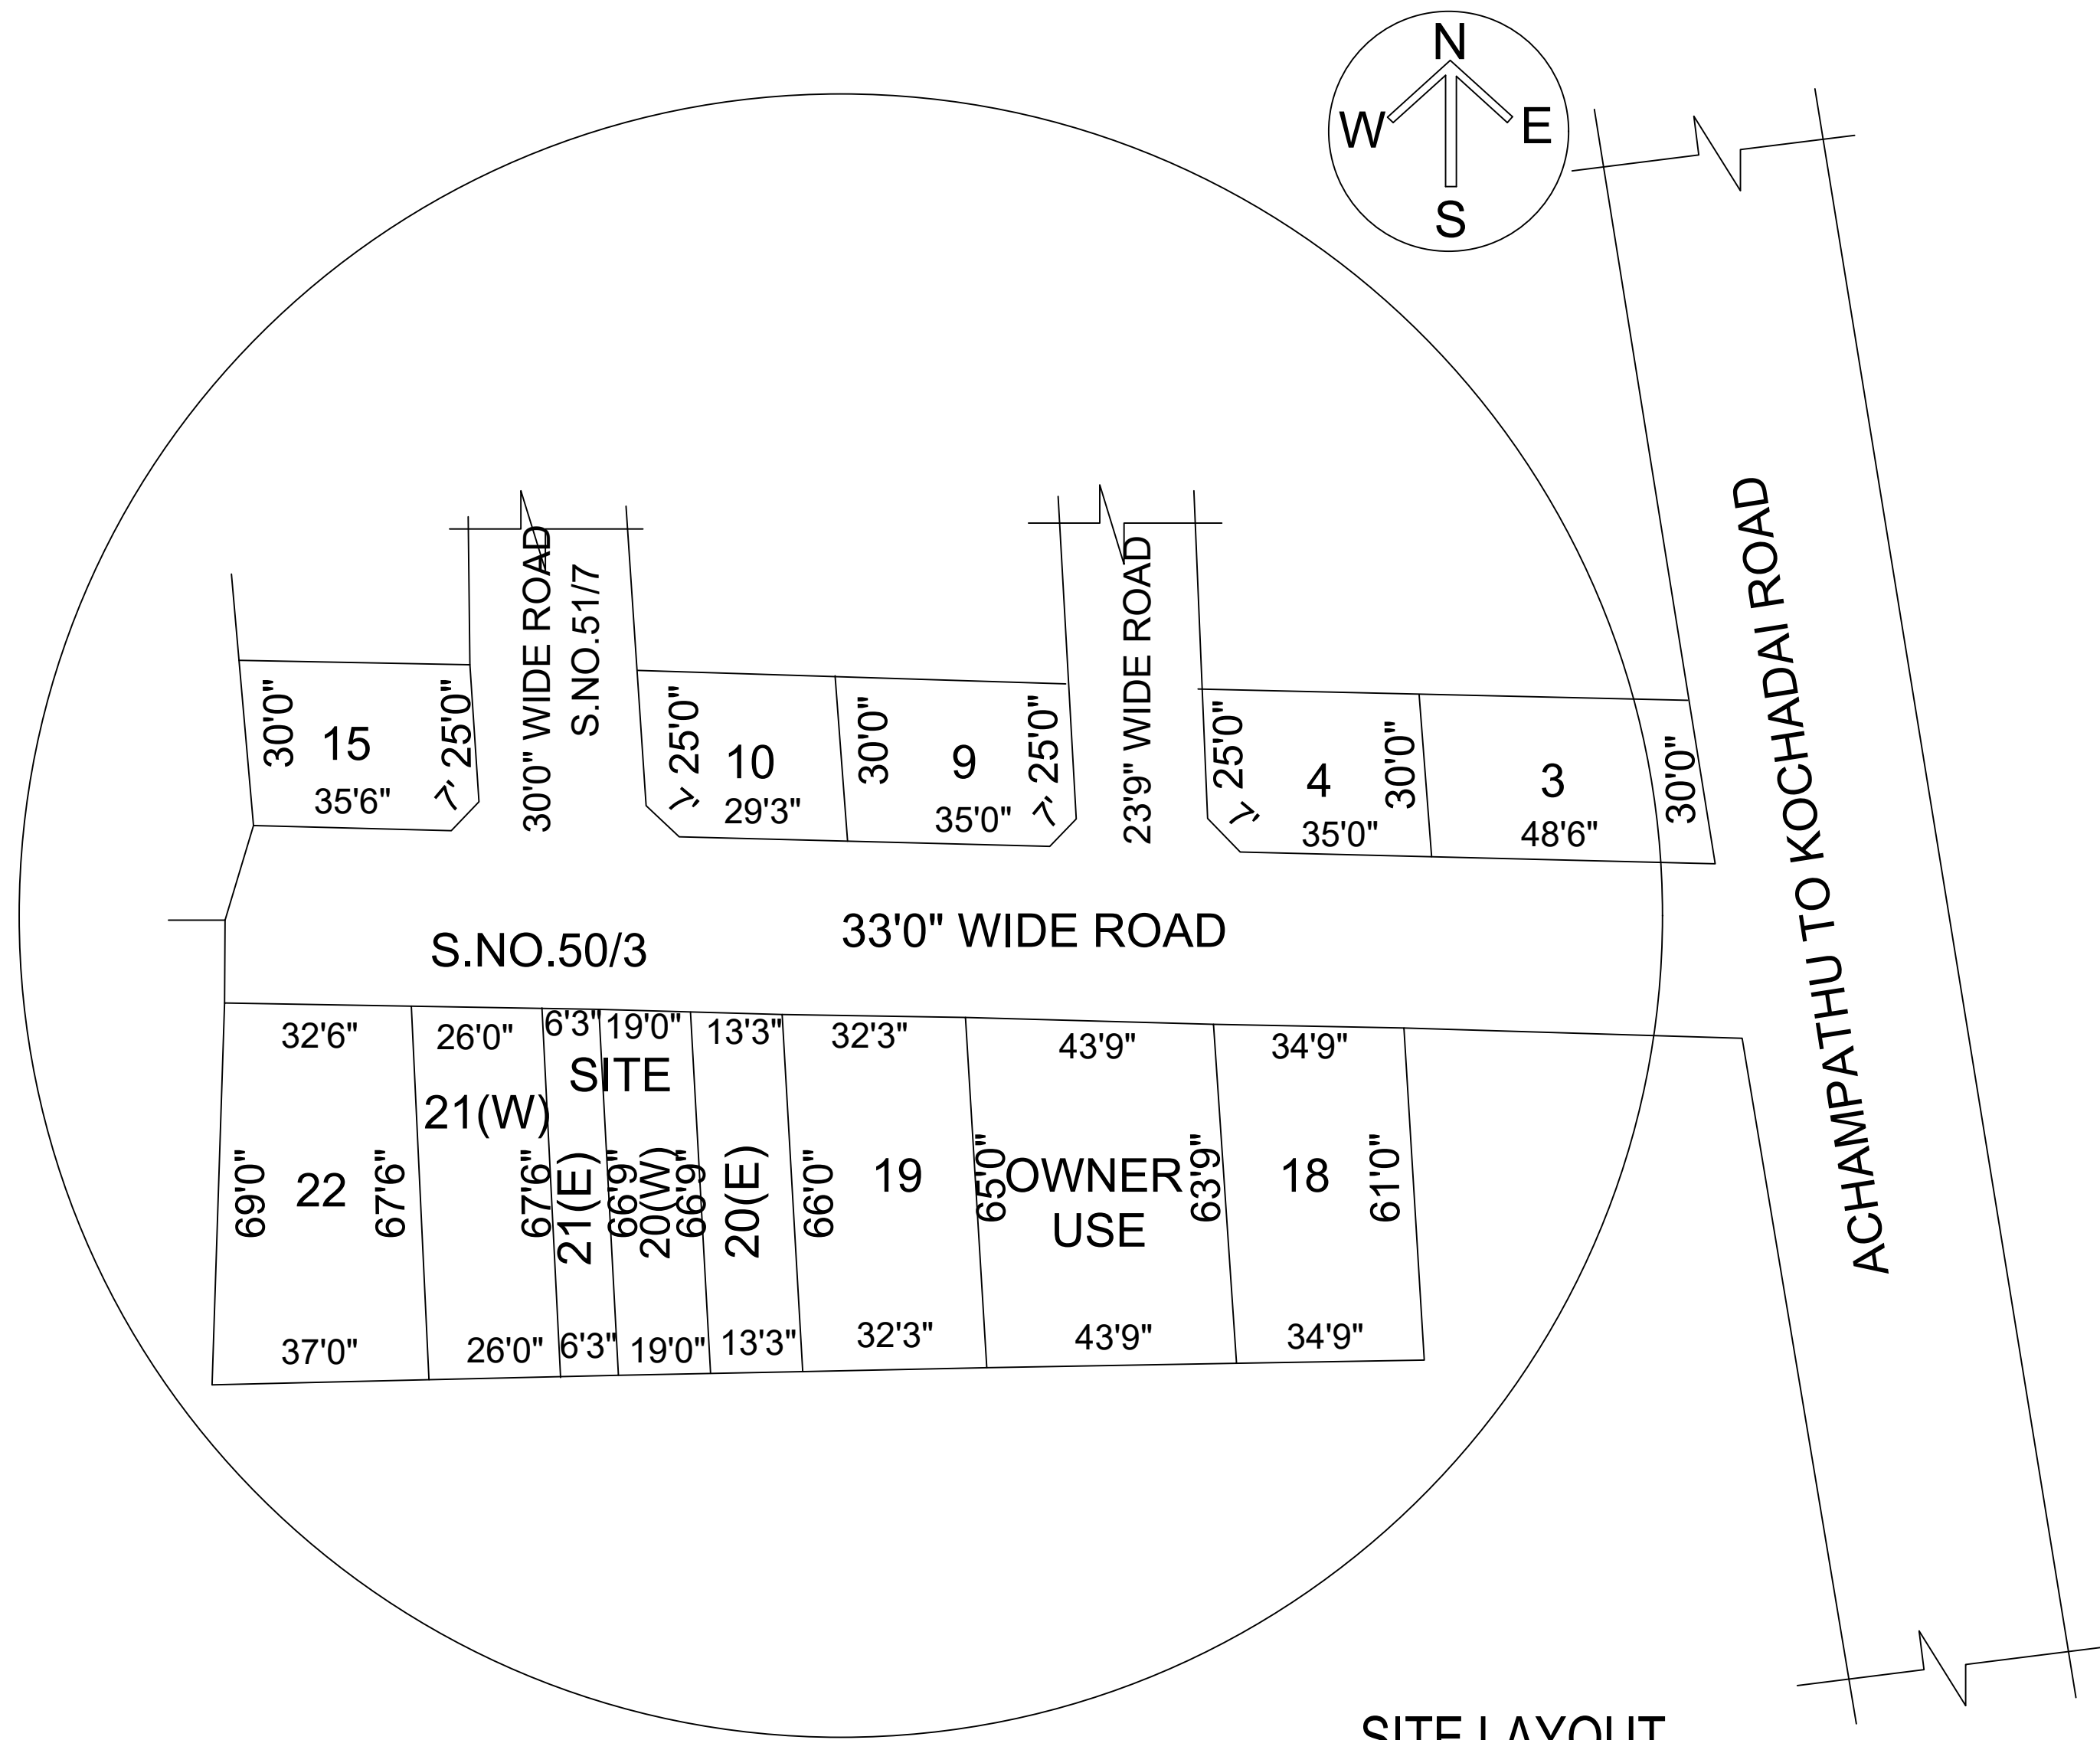


SITE LAYOUT
ACHAMPATHU VILLAGE

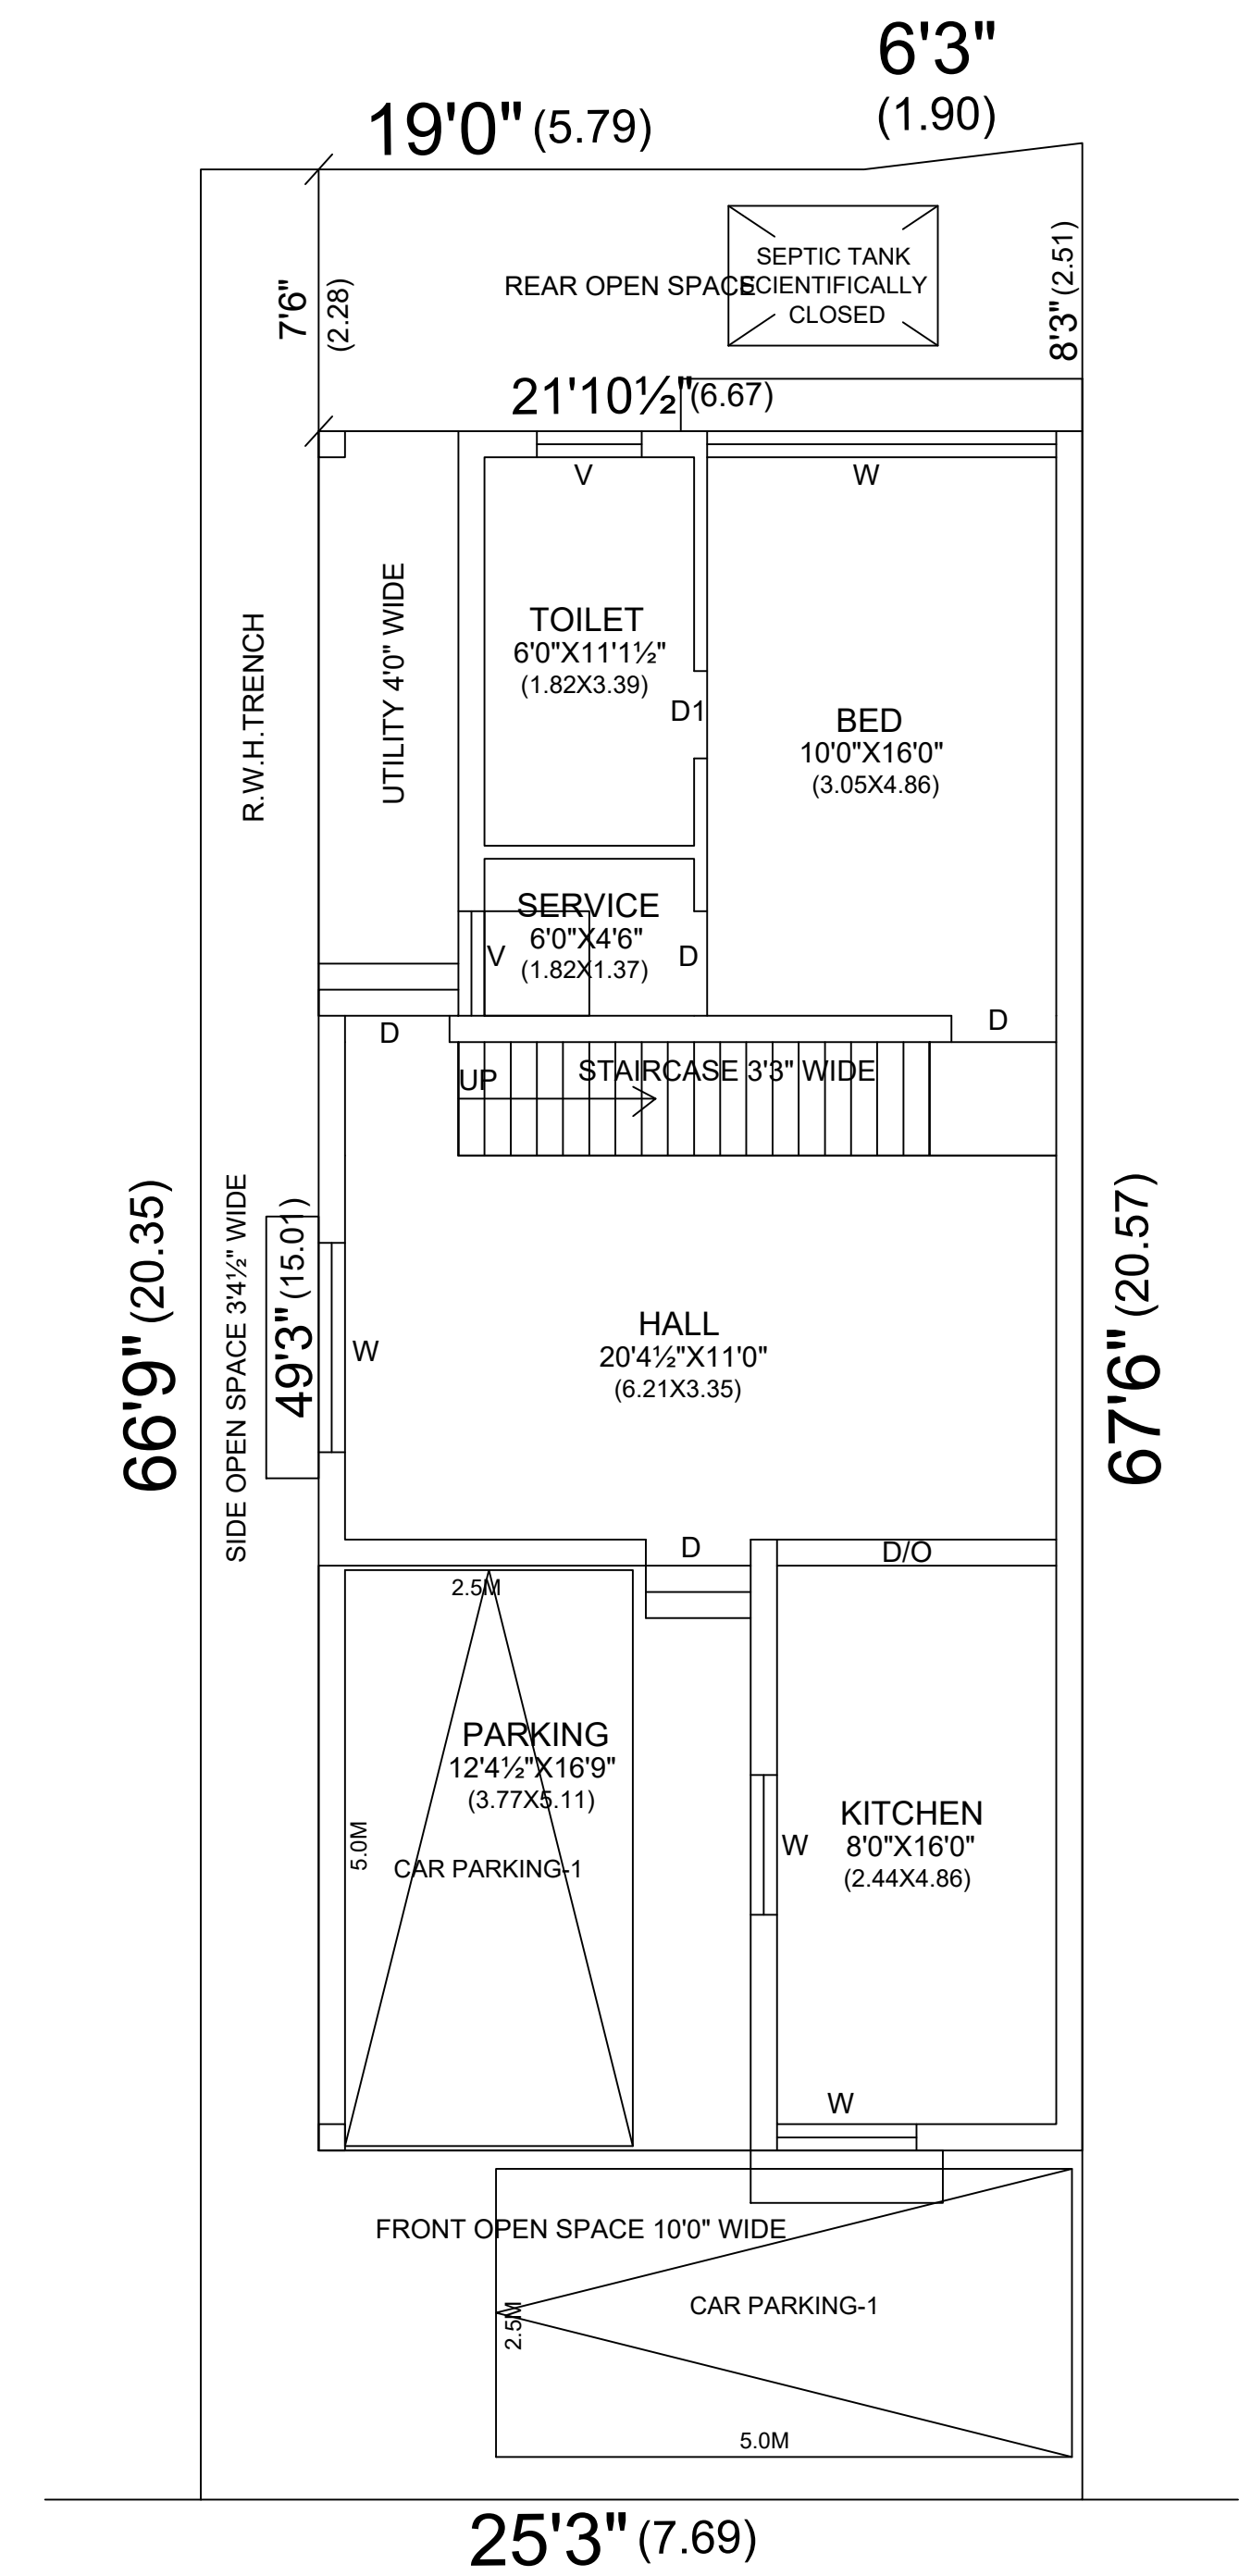


33'0" WIDE ROAD


GROUND FLOOR PLAN
(PROPOSED)

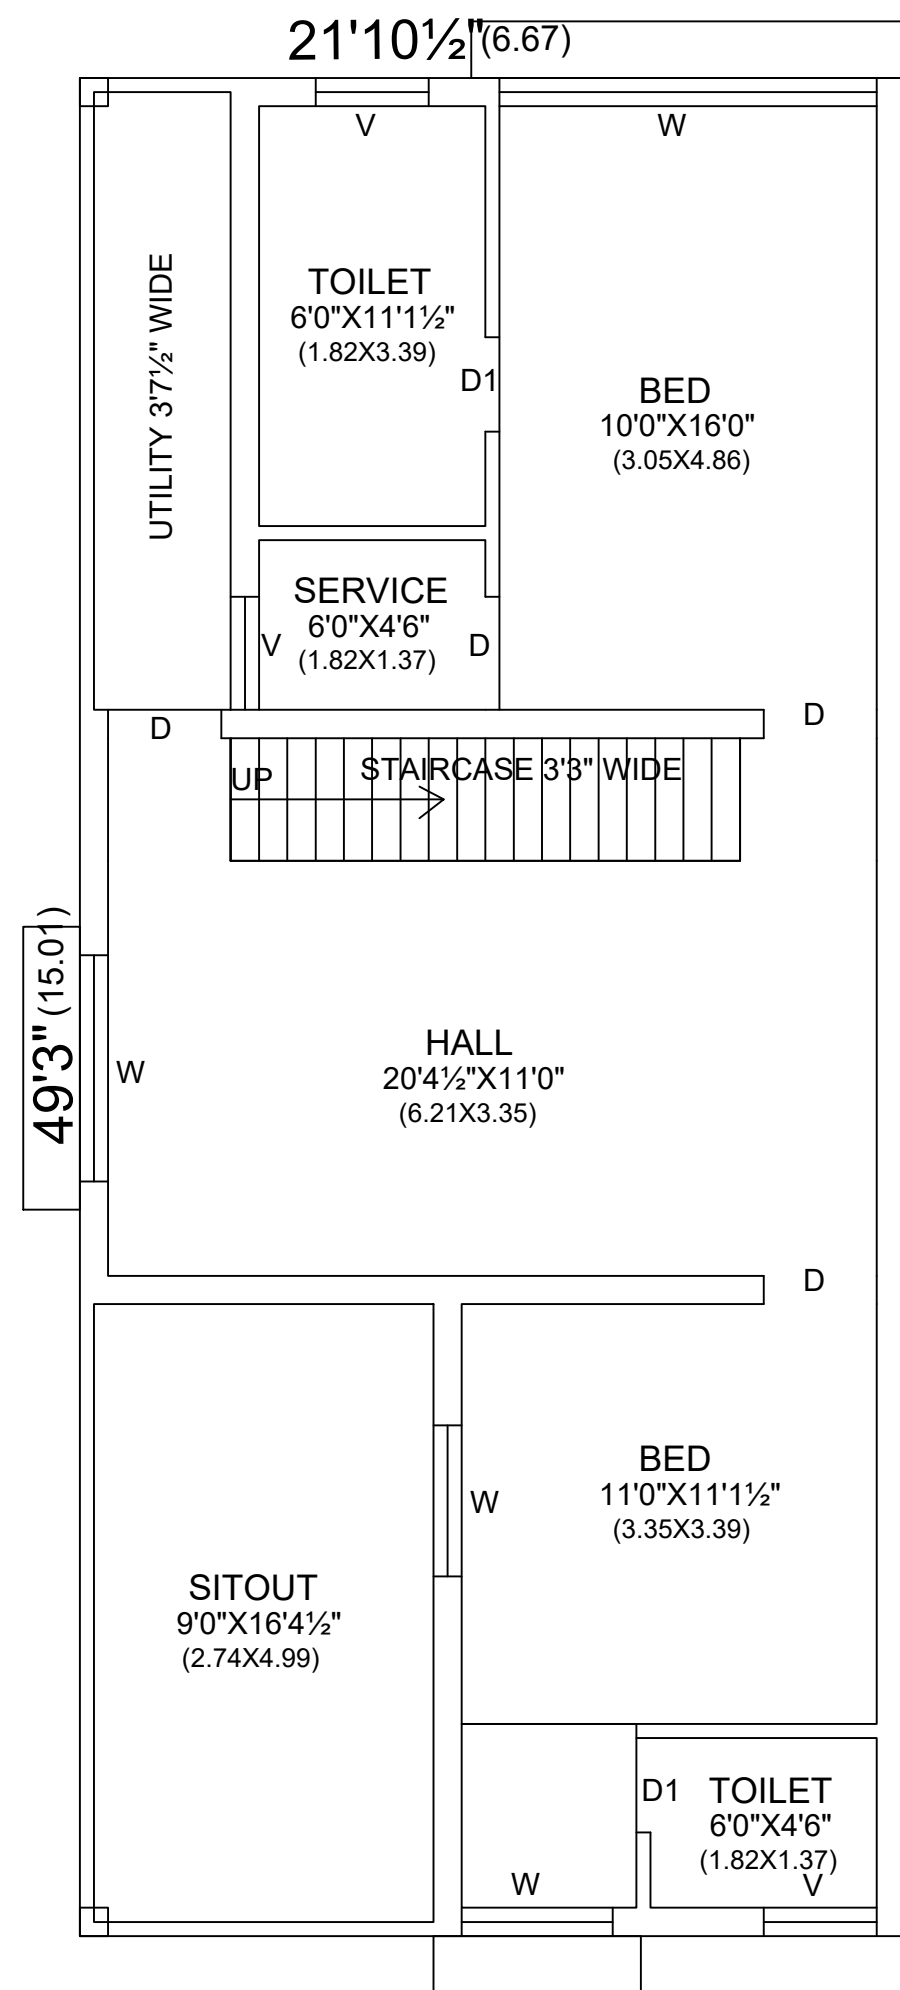

FIRST FLOOR PLAN
(PROPOSED)

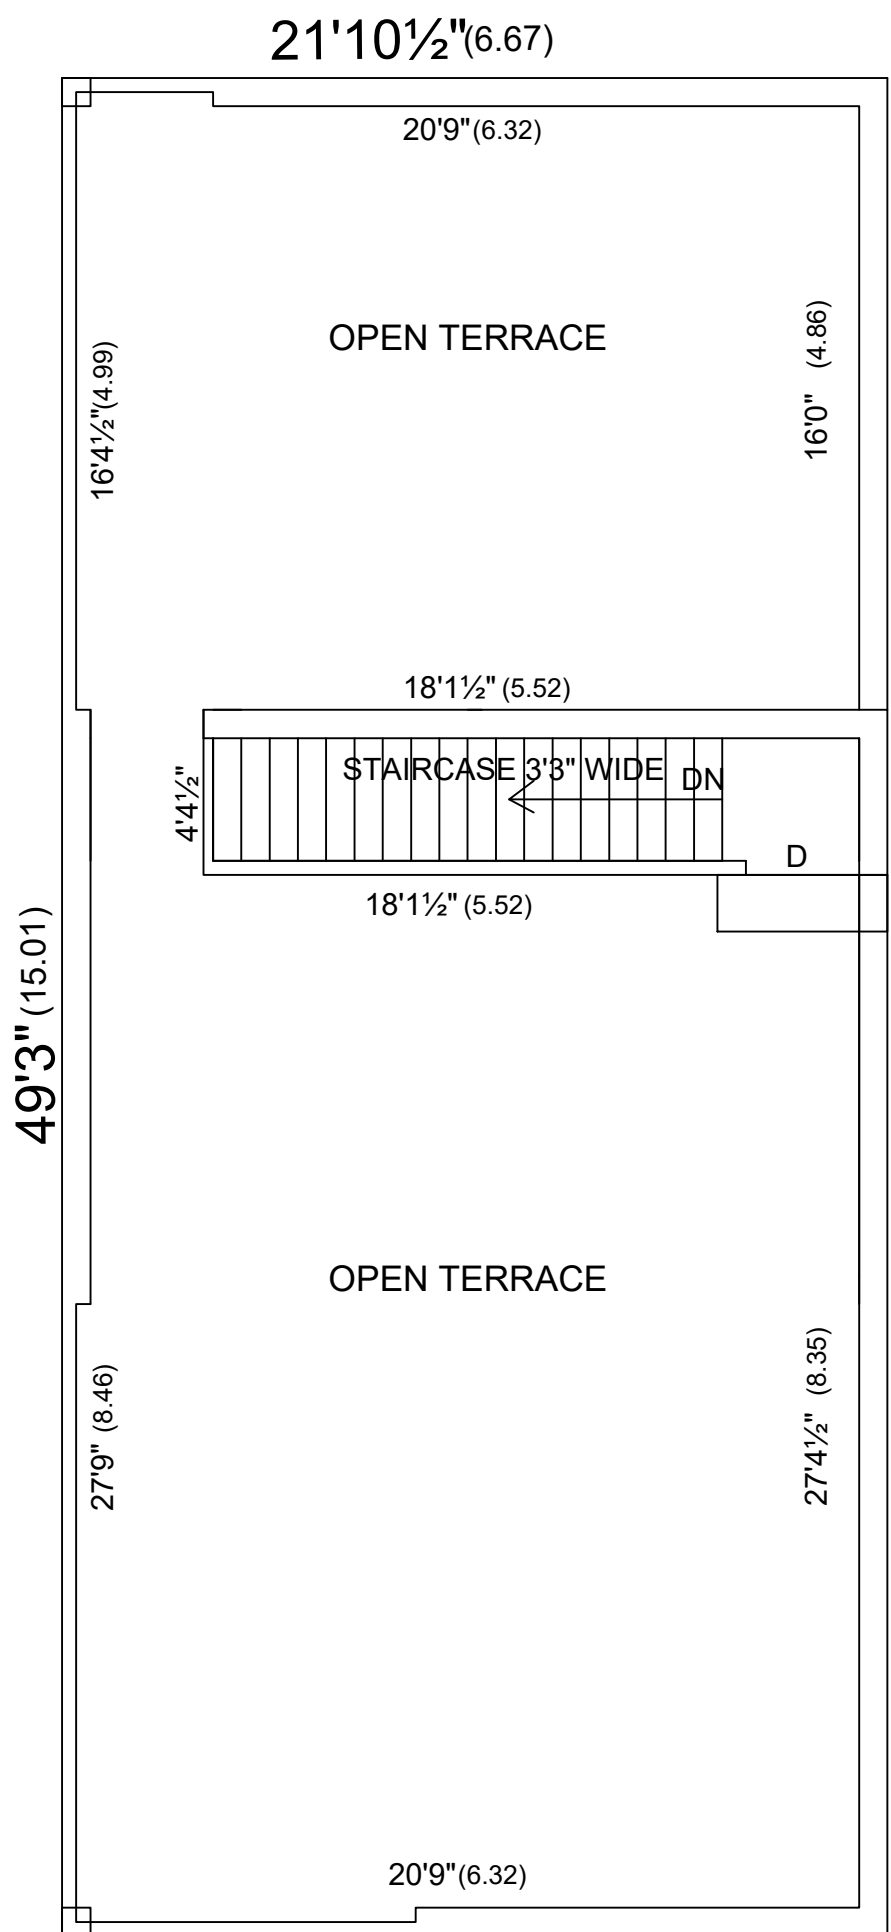


HEAD ROOM & TERRACE
FLOOR PLAN
(PROPOSED)

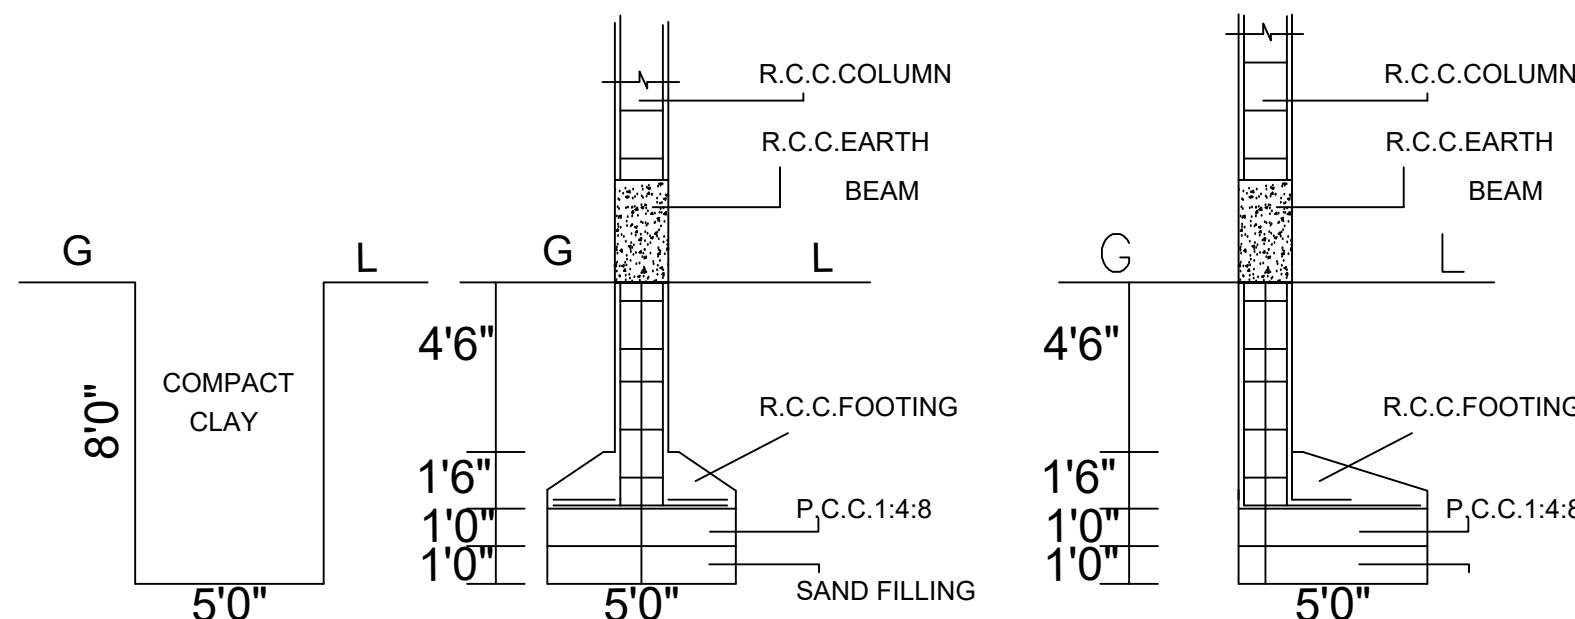

TRIAL PIT

FOUNDATION
DETAILS

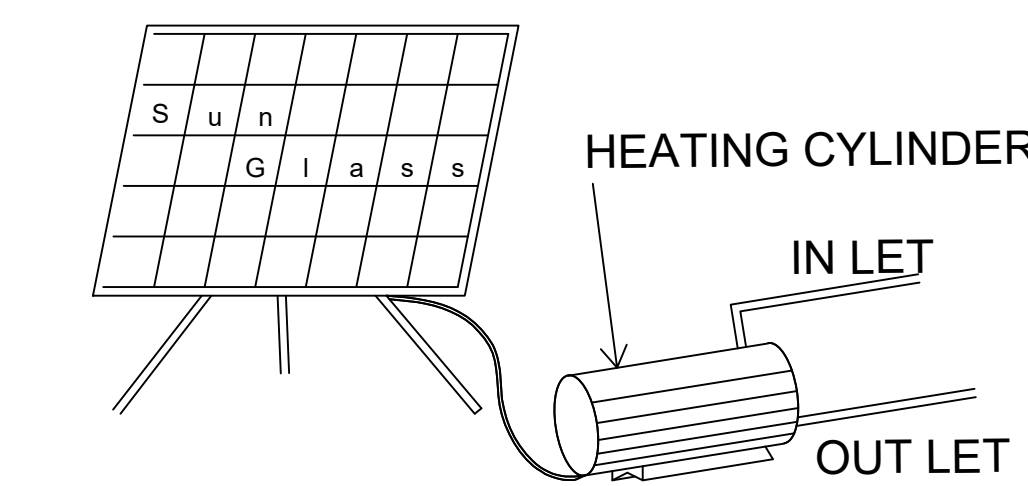

SOLAR PANNEL SYSTEM

ALL BRACKET MEASUREMENTS ARE IN METRE						
APPLICANT NAME:- S.SIVASANKARI				VACANT TAX NO:-115/097/904635		
APPROVAL LAYOUT NO:240/2022				DATE:- 14-12-2022		
DESCRIPTION	FSI AREA		NON-FSI AREA		TOTAL AREA	
AREA DETAILS:-	SQ. FT.	SQ. M.	SQ. FT.	SQ. M.	SQ. FT.	SQ. M.
TOTAL AREA OF THE SITE	-	-	-	-	1687.78	156.80
AREA OF THE GROUND FLOOR	870.04	80.83	207.30	19.26	1077.34	100.09
AREA OF THE FIRST FLOOR	1077.34	100.09	-	-	1077.34	100.09
AREA OF THE HEAD ROOM	-	-	79.30	7.37	79.30	7.37
AREA OF THE OPEN SPACE IN G.F	-	-	-	-	610.44	56.71
TOTAL	1947.38	180.92	286.60	26.63		
F.S.I = $\frac{1947.38 \text{ Sft}}{1687.78 \text{ Sft}} = 1.153$ (or) $\frac{180.92 \text{ Sqm}}{156.80 \text{ Sqm}} = 1.153$						

REFERENCE:- ☐ SITE
☐ ROAD ☐ PRO., CONS.,

SCHEDULE OF JOINERIES

D	DOOR	3'0"X7'0"
D1	DOOR	2'6"X7'0"
W	WINDOW	4'0"X4'0"
W1	WINDOW	3'0"X4'0"
V	VENTILATOR	3'0"X3'0"
FW	WINDOW	2'0"X4'0"

NO.OF CAR PARKING PROVIDED - 2 Nos

Er.JAMBULINGAM D.C.E., B-Tech(Civil)
Consulting Engineer & Licensed Builder,
Corporation of Madurai.
Registered Engineer-Grade-III-001
Professional Engineer-Regd.No.PE/00311/16
Engineering Council of India, New Delhi,
90A/5, VOC Street, Arul Nagar,
Bye-pass Road, Madurai-625010.
E-mail - er.jambulingam@gmail.com
Mobile no :-98435 74100

Er. S. JAMBULINGAM D.C.E., B.Tech.(Civil),
Consulting Engineer & Licensed Builder,
Corporation of Madurai
REGISTERED ENGINEER - GRADE-III-001
PROFESSIONAL ENGINEER-REGD. No.PE/00311/16
Engineering Council of India, New Delhi
90 A/5, VOC Street, Arul Nagar
Bye Pass Road, Madurai-625 010
E-mail:- er.jambulingam@gmail.com
Mobile No:- 98435 74100

LICENSED BUILDER

Signature Not
Verified
Location Map not
shown