

THE PLAN SHOWING THE PROPOSED CONSTRUCTION OF A

DEWELLING HOUSE IN S.NO:198/37 PLOT No:14, PATTA NO:4816AT



KINNIMANGALAM VILLAGE ,THIRUMANGALAM TALUK,MADURAI DIST.

SCHEDULE OF JOINER'S	
DESCRIPTION	SIZE (m)
MAIN DOOR M.D	1.00X2.10
DOOR D	1.00X2.10
DOOR D1	0.80X2.10
WINDOW W	1.20X1.30
VENTILATOR V	0.80X0.75
OPEN A/O	0.90X2.10

PLOT AREA : 1424.30SFT - 132.37 SQ.M
G.F AREA : 894.37SFT - 83.12 SQ.M
G.F CARPET AREA : 653.89SFT - 60.77 SQ.M
OPEN AREA : 529.93SFT - 49.25 SQ.M
NON FSI : 70.16 SFT - 6.52 SQ.M
TOTAL FSI : 894.37 SFT - 83.12 SQ.M
FSI : 0.63 <=2





ELEVATION

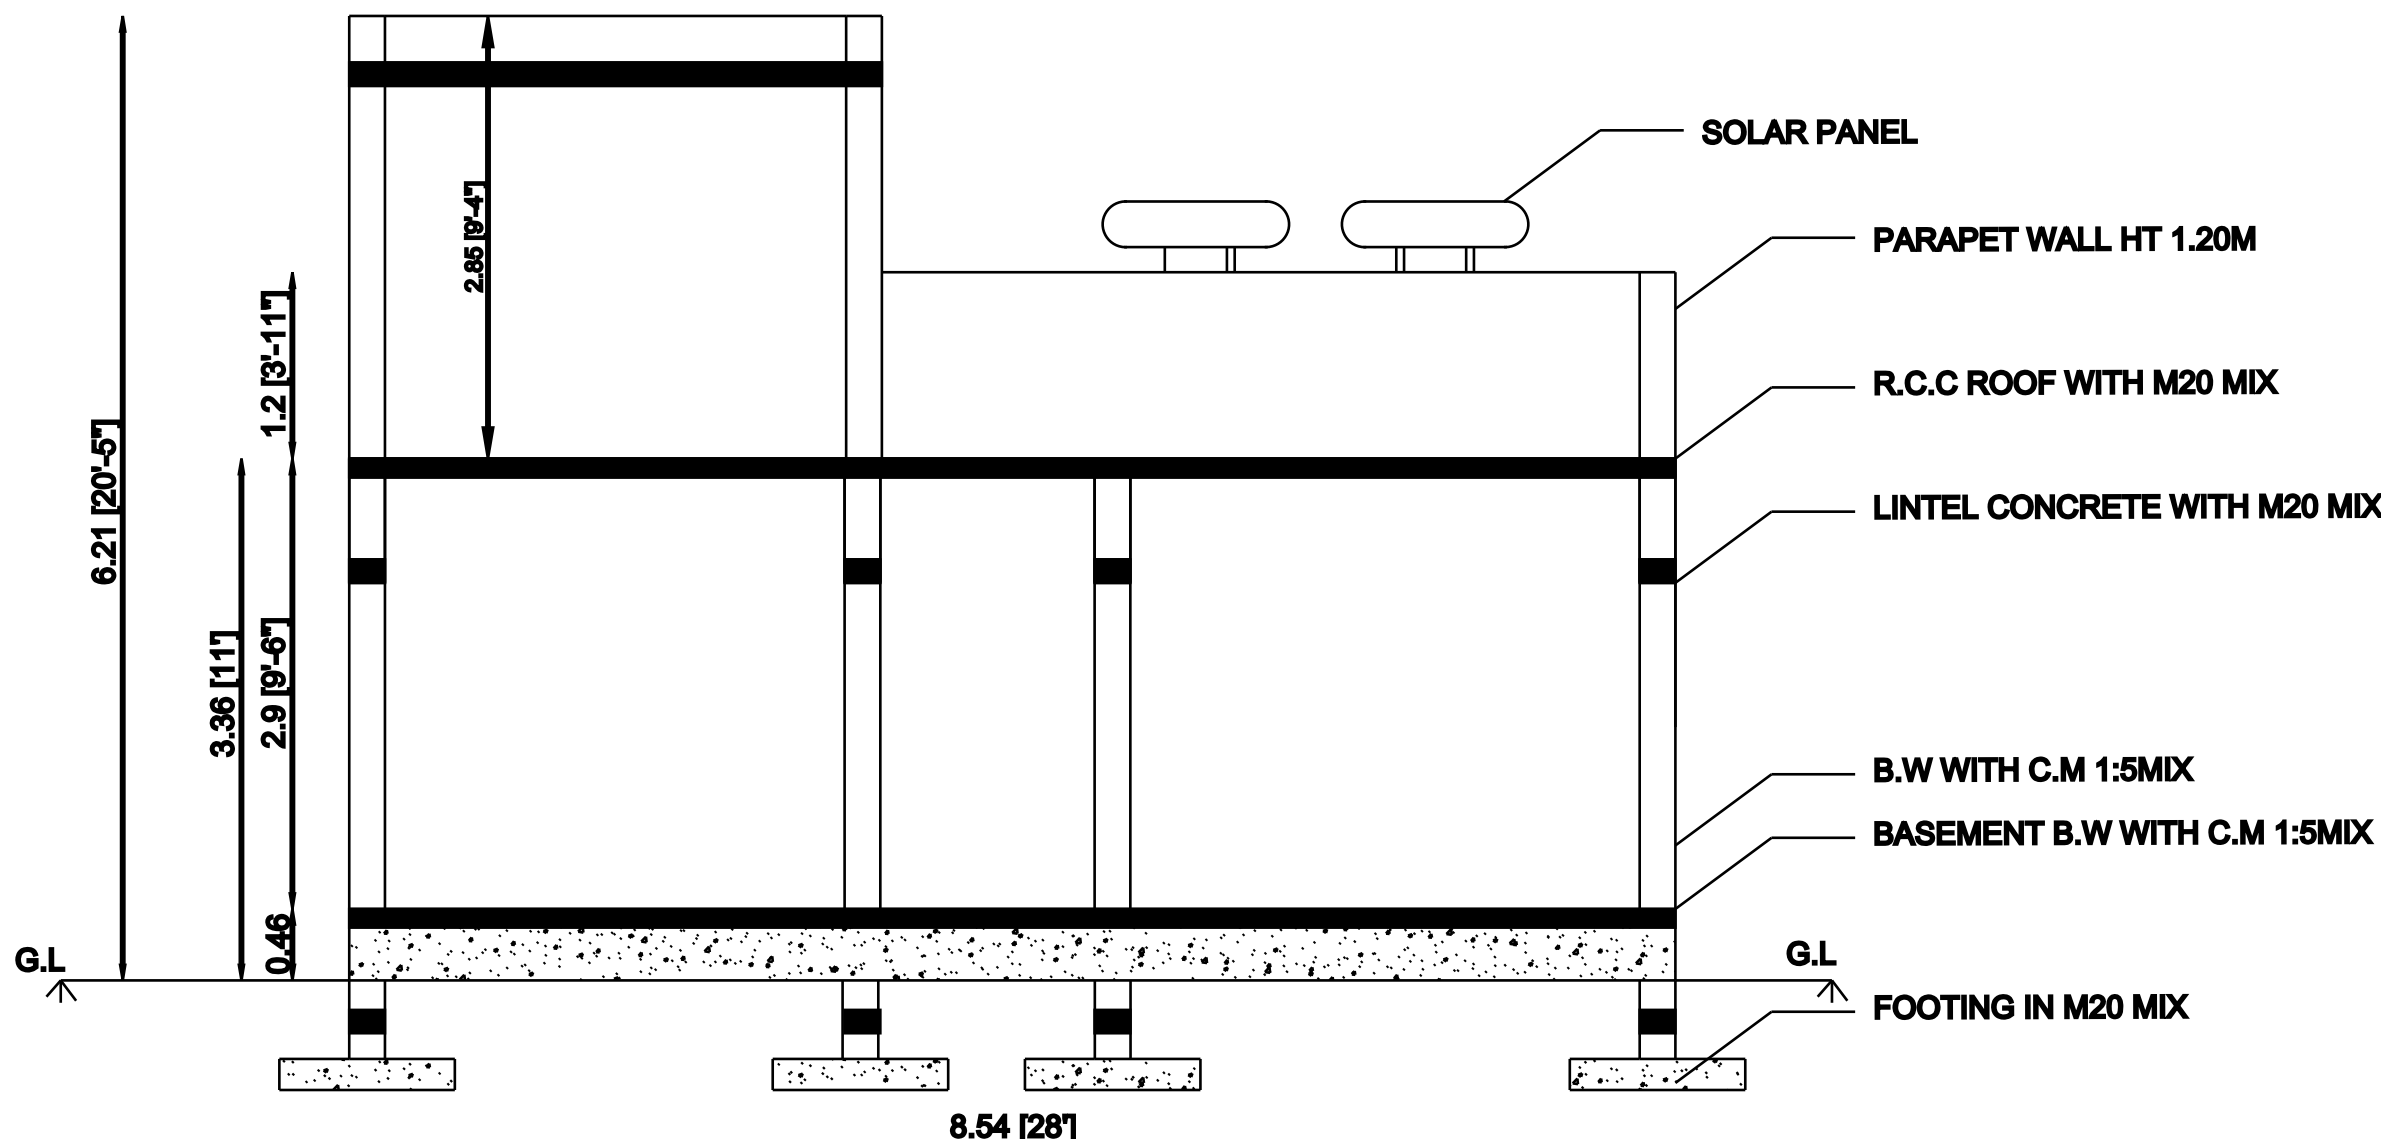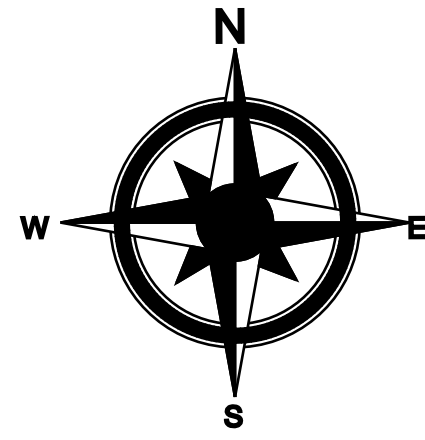


SECTION ON XX'


SITE PLAN

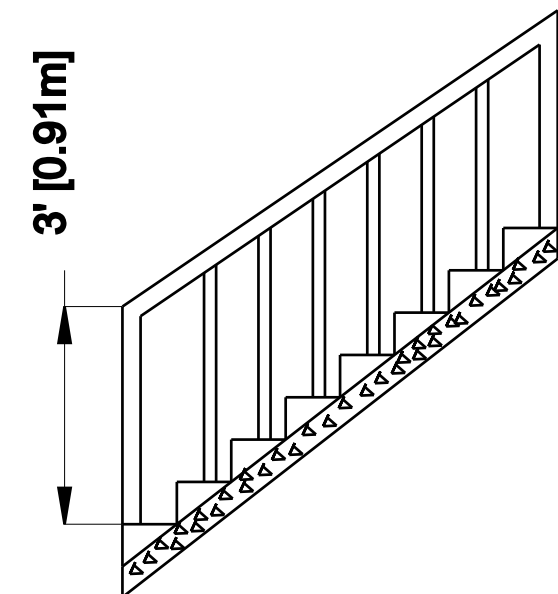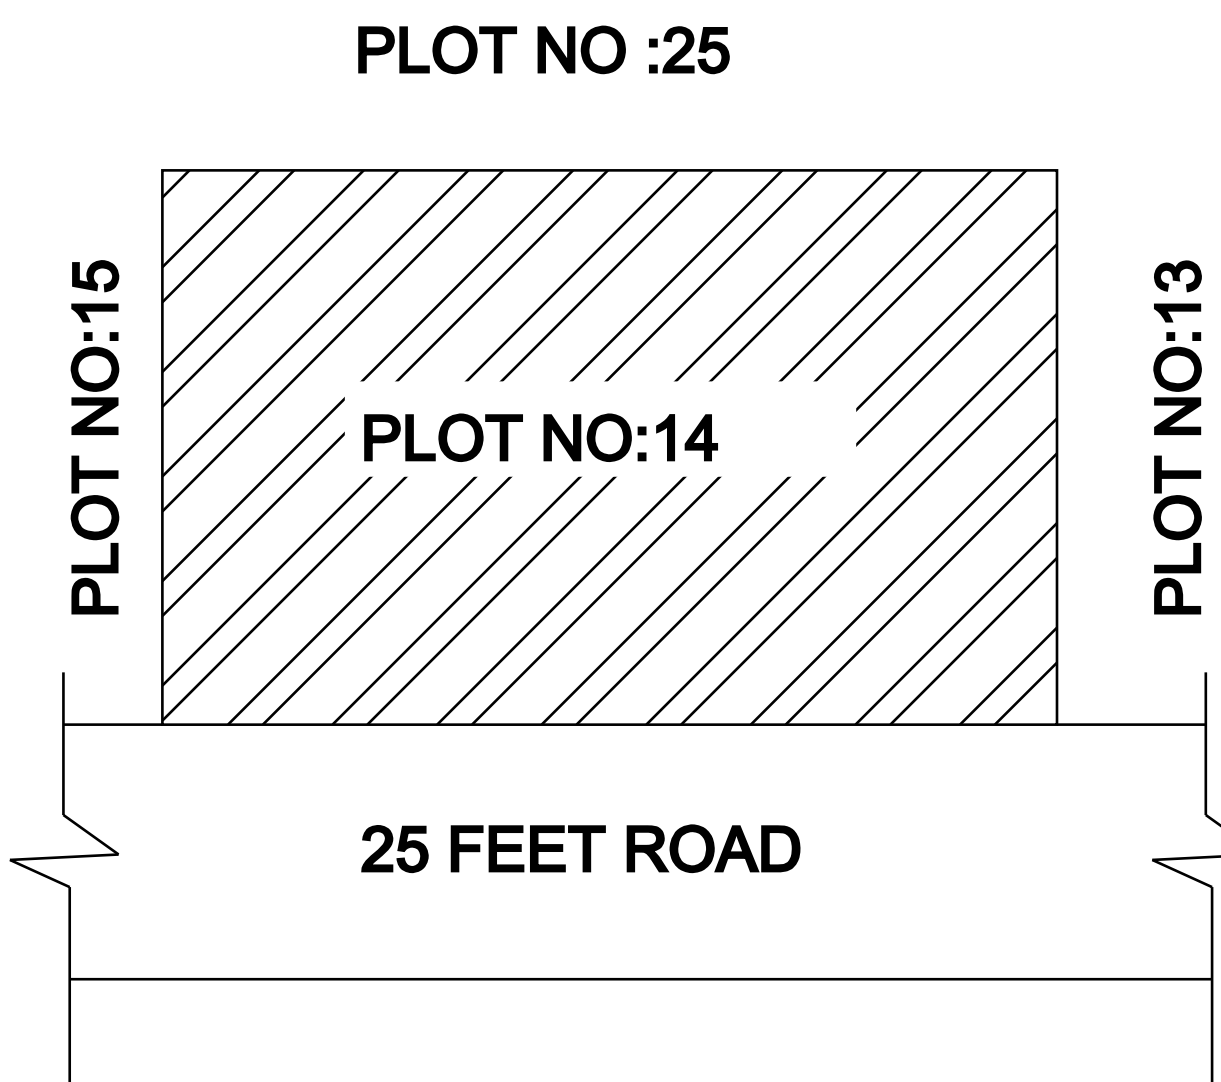


STAIRCASE DETAILS

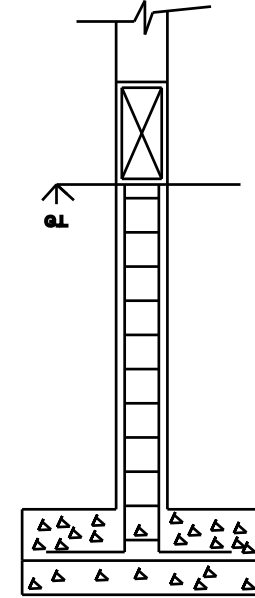


COLUMN DETAILS

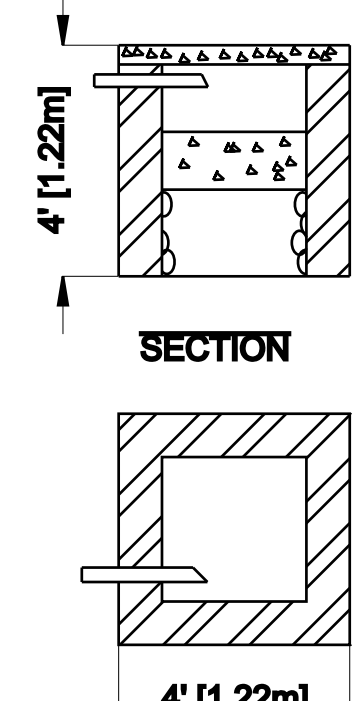


TRAIL PIT PLAN

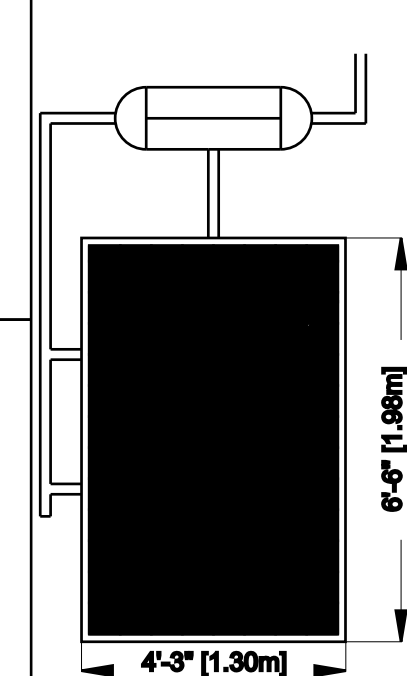

SOLAR PANEL SYSTEM

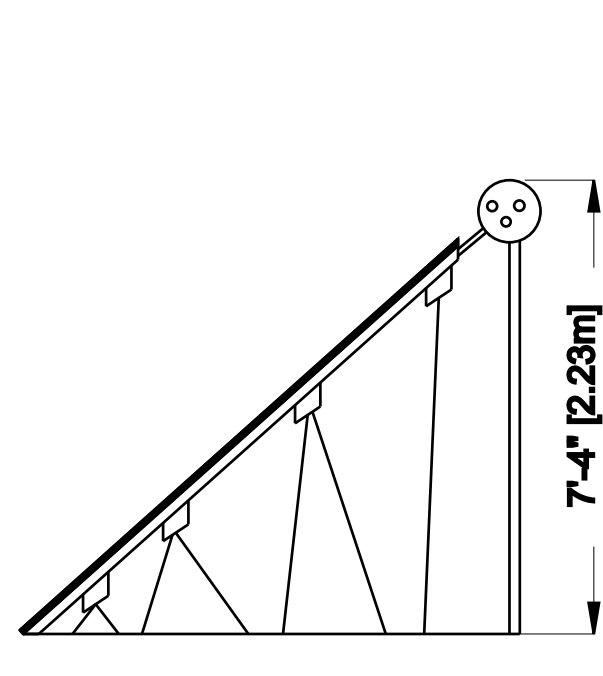


SEPTIC TANK PLAN

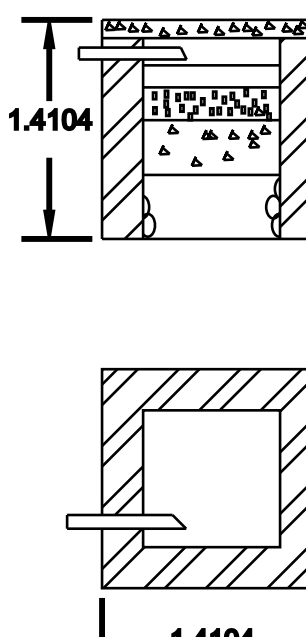


RAIN WATER HARVESTING PLAN

OFFICE USE ONLY :

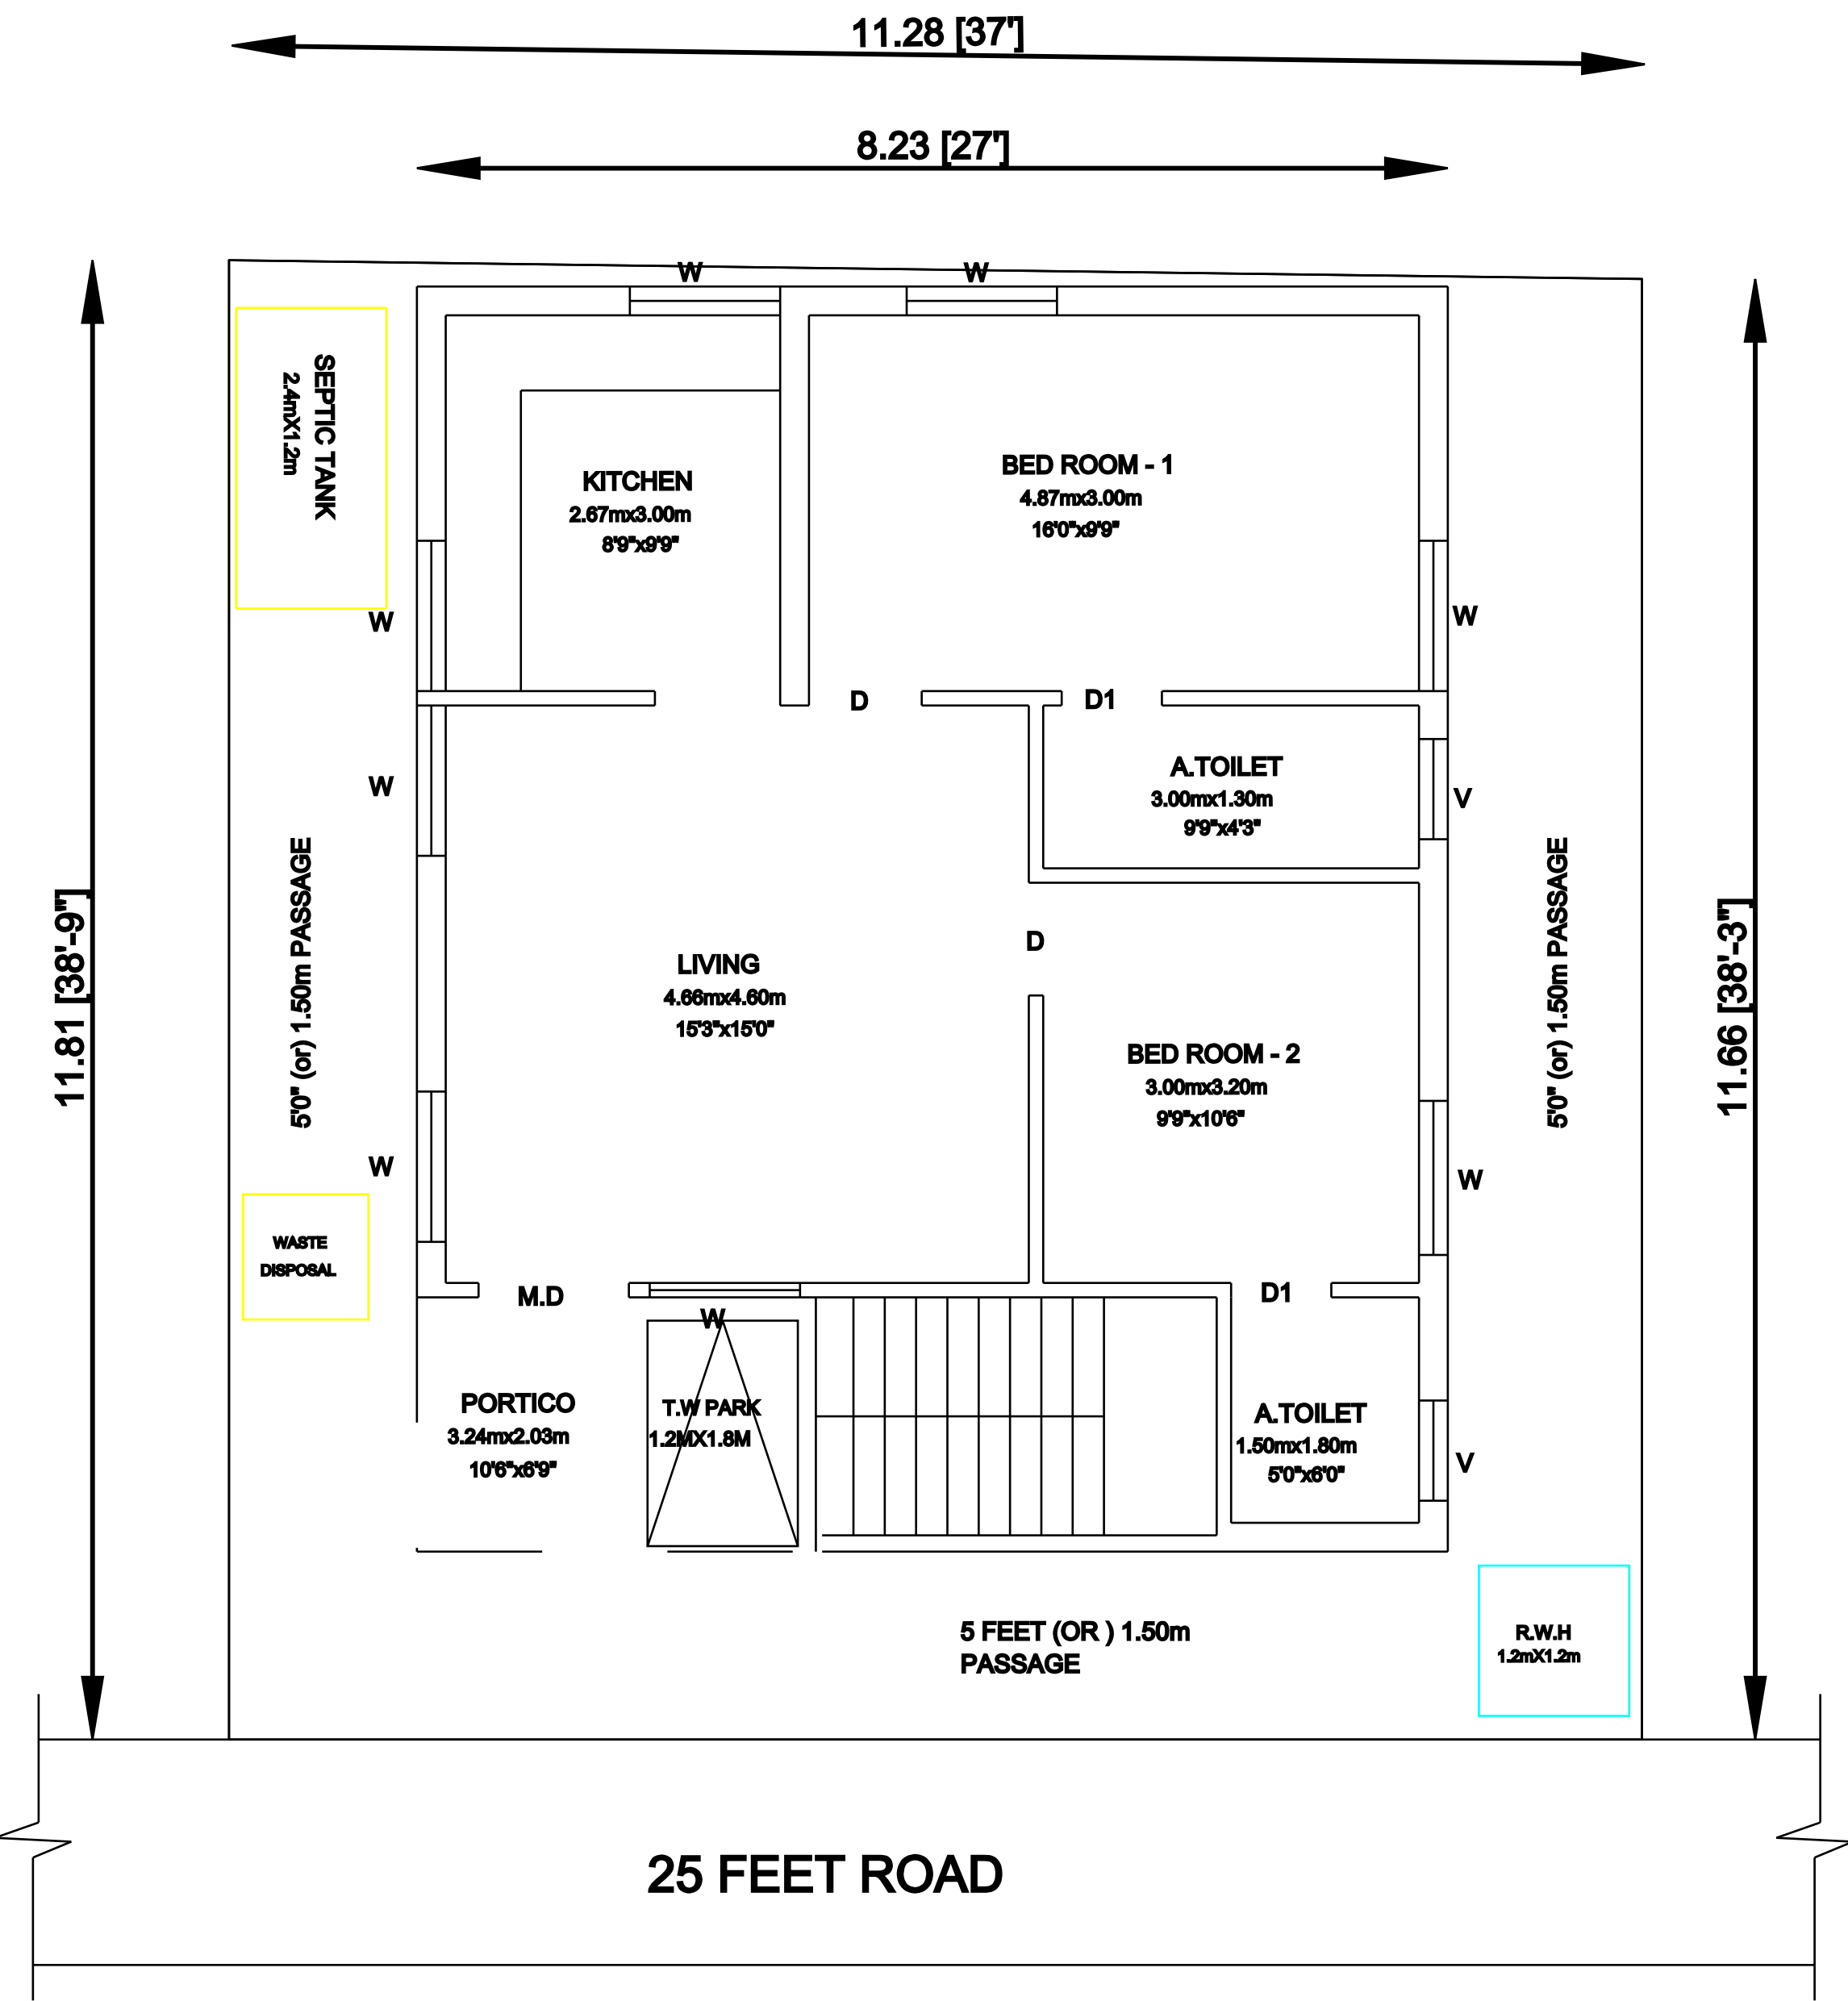

GROUND FLOOR

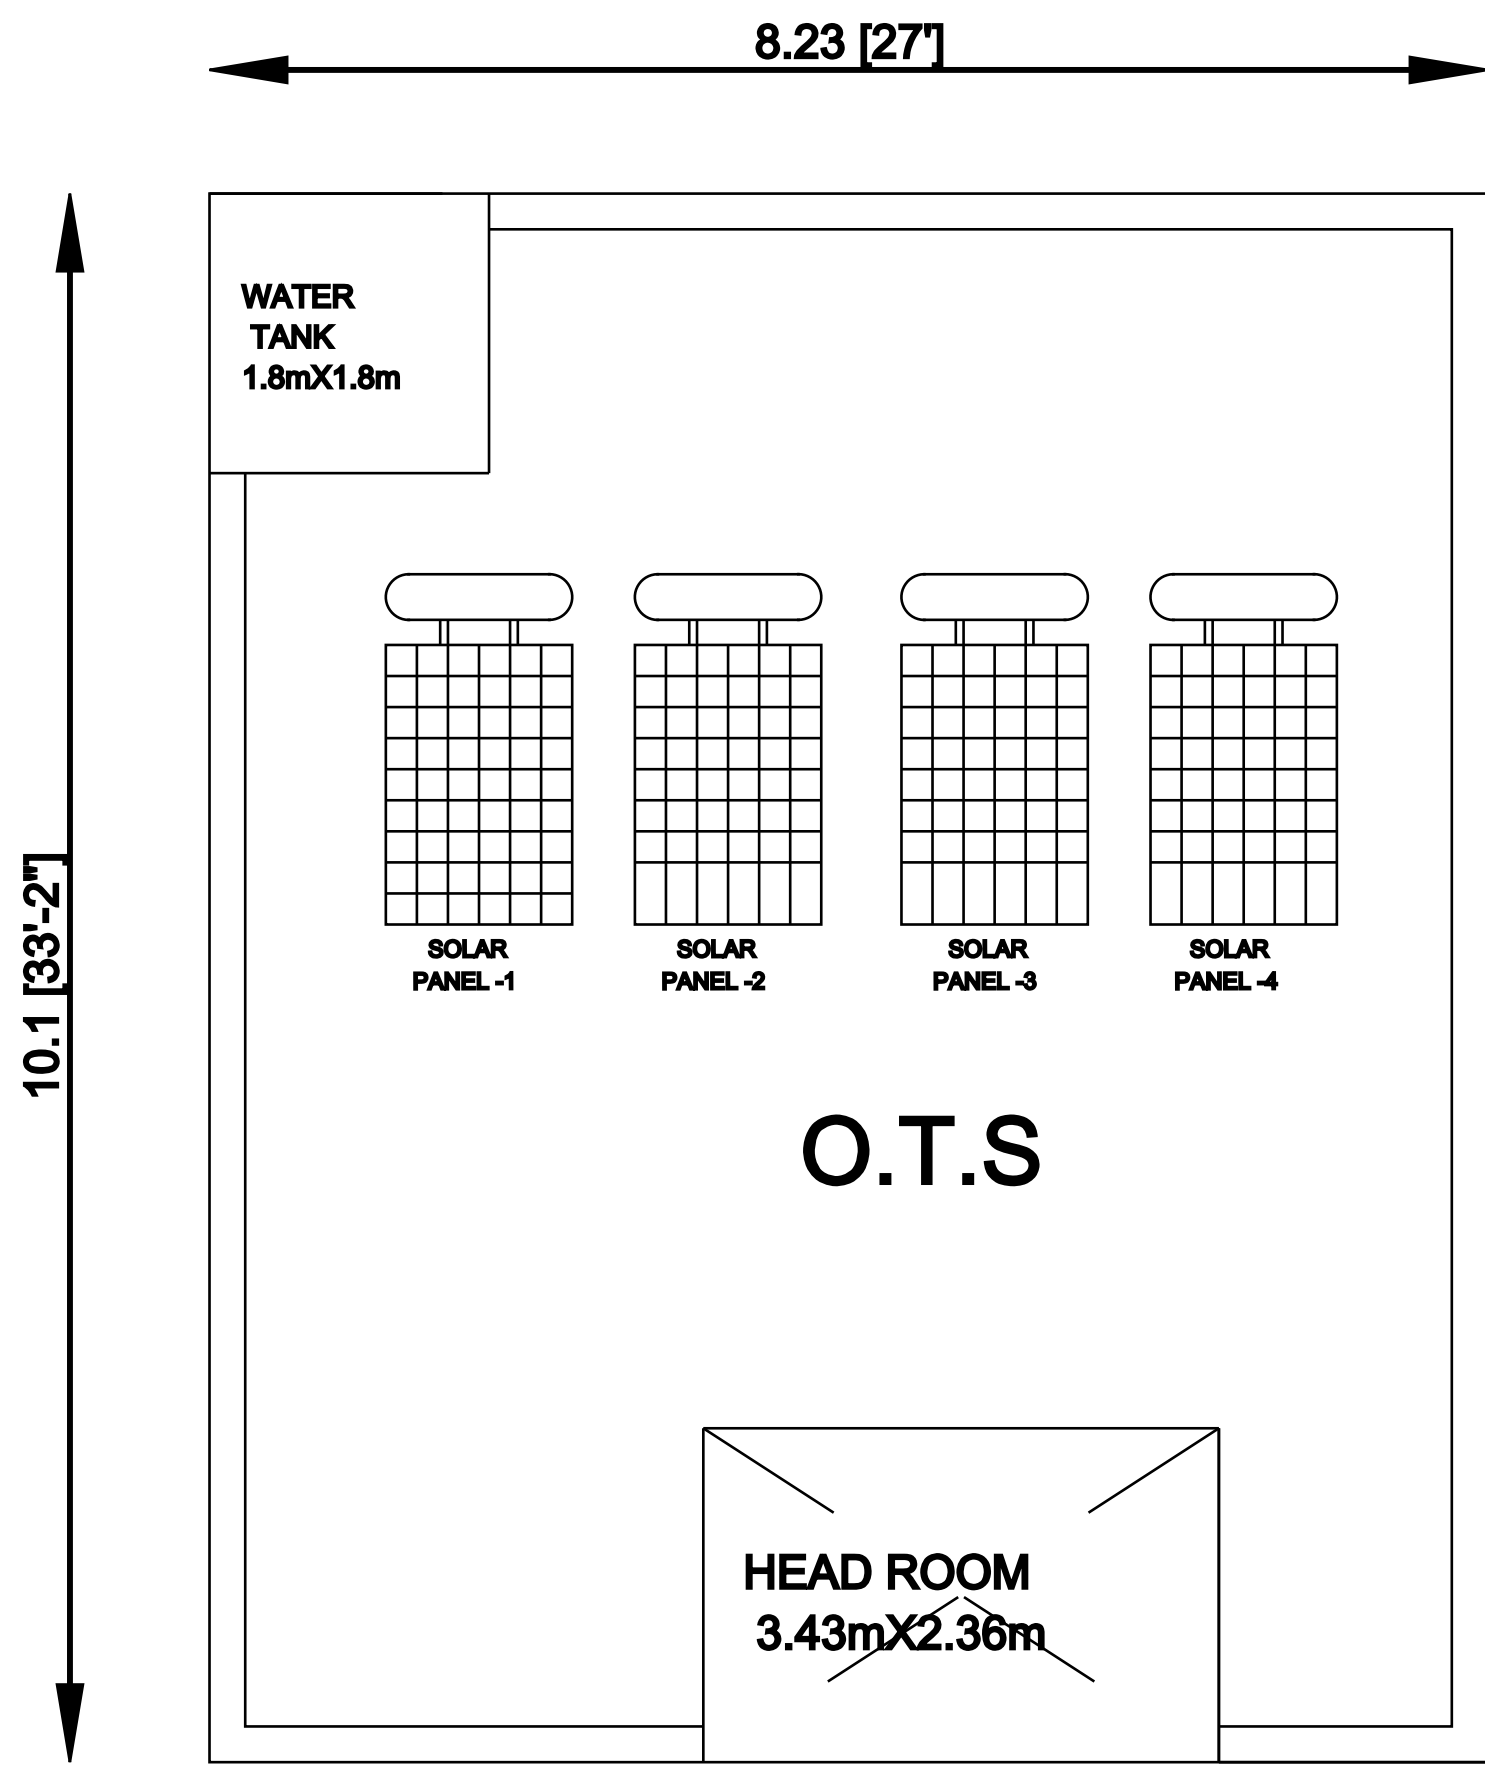

TERRACE FLOOR

DIMENSION ARE ALL IN METER SCALCE 1:100

M. Murandasamy

SARATHA MURANDASAMY
OWNER

Er. M. VENKATESH.DCE
Licensed Civil Engineer
LS.No. 117/LS/2021/00002
17,KOOLAYAPURAM
THIRUMANGALAM - 625 706
PH : 9344511662, 7639373548

LICENSED/REGISTERED ENGINEER

M.M SWEET HOME'S

ER.M.VENKATESH D.C.E
(LICENSED CIVIL ENGINEER)
117/LS/2021/00002

THIRUMANGALAM-625 706.

PH:7639373548,9344511862.

E-MAIL:venkateshraju1230@gmail.com

MADURAI.