


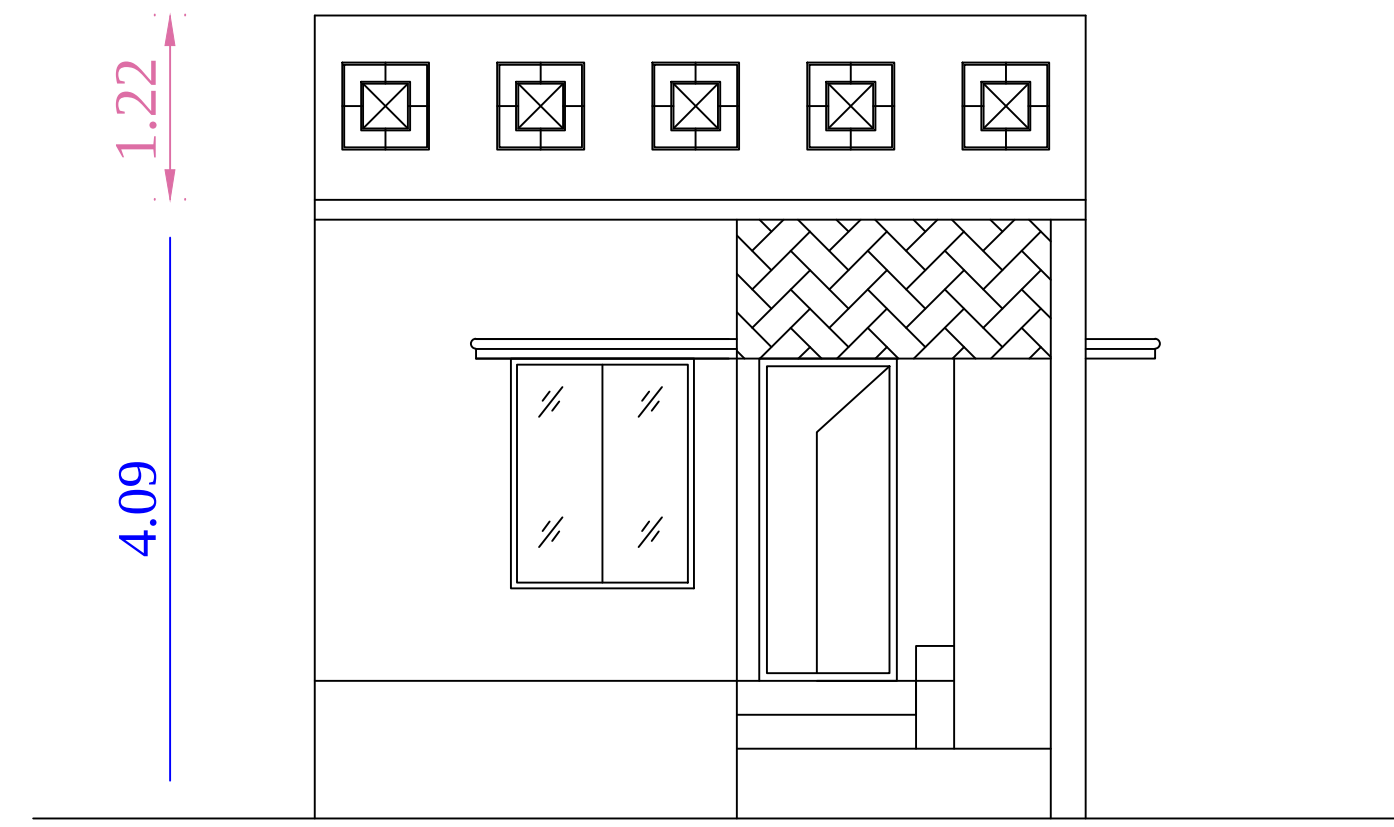


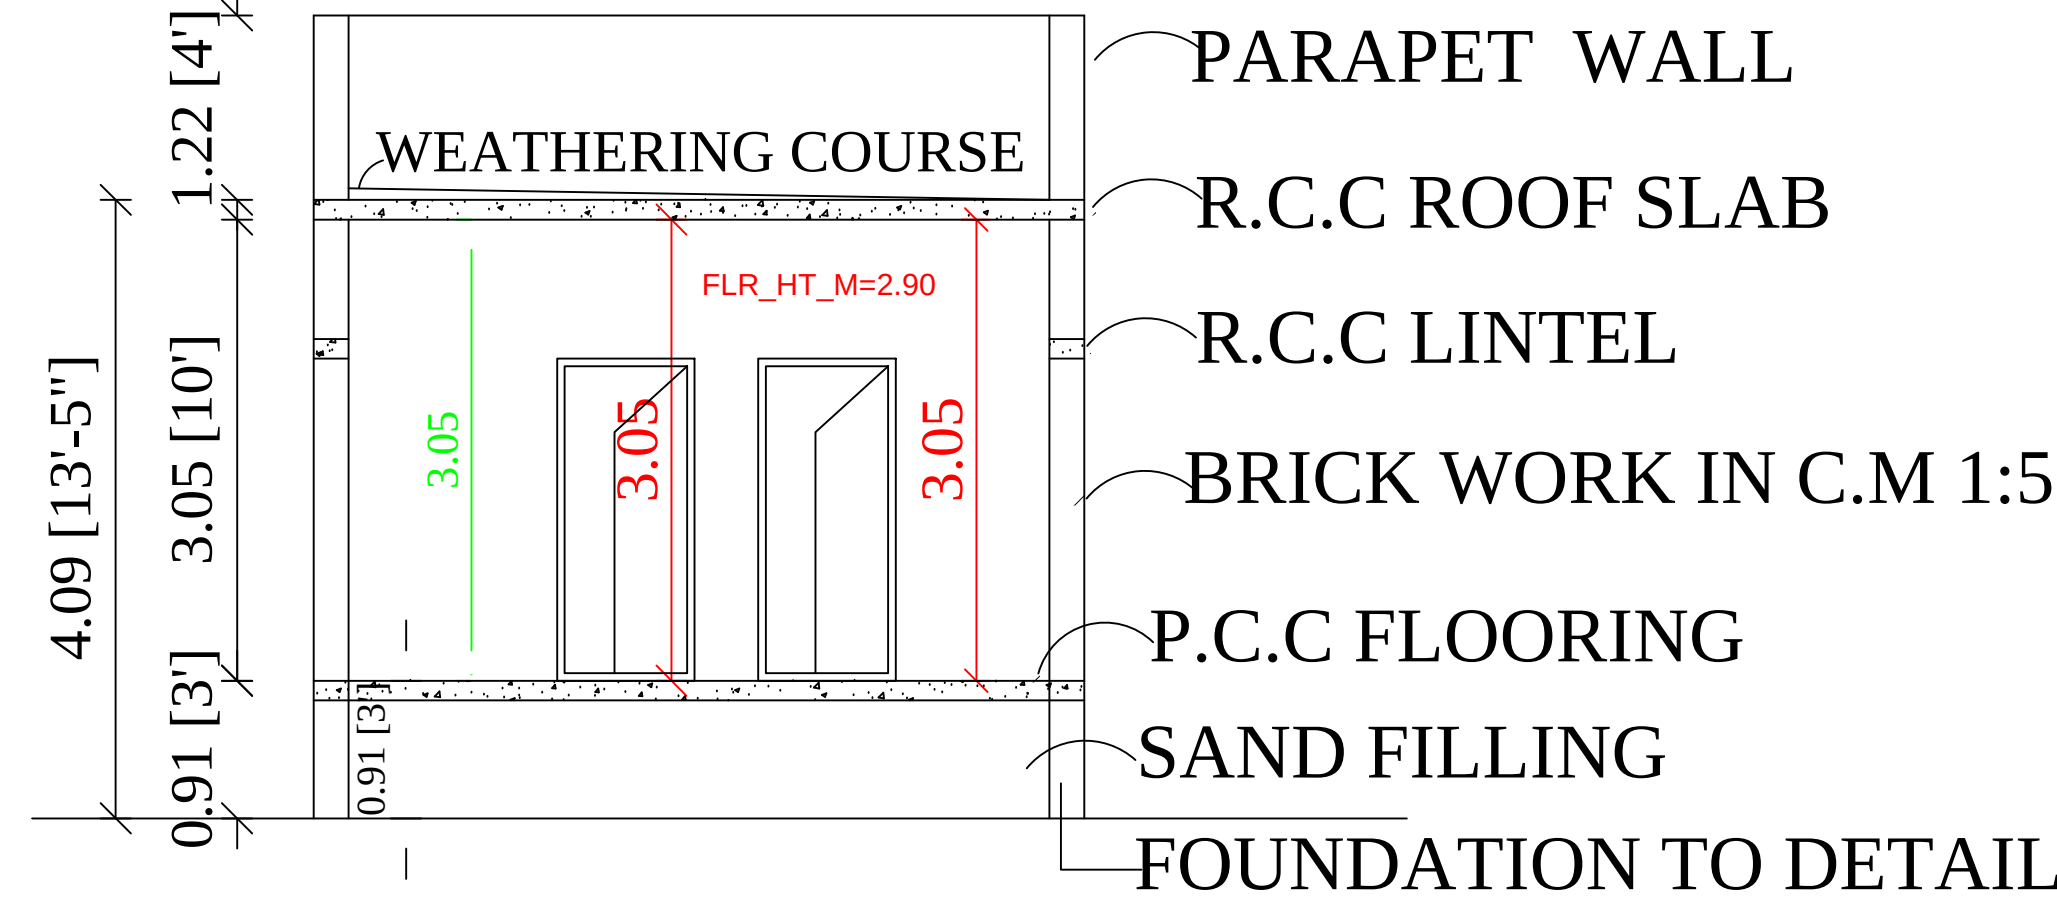




ELEVATION

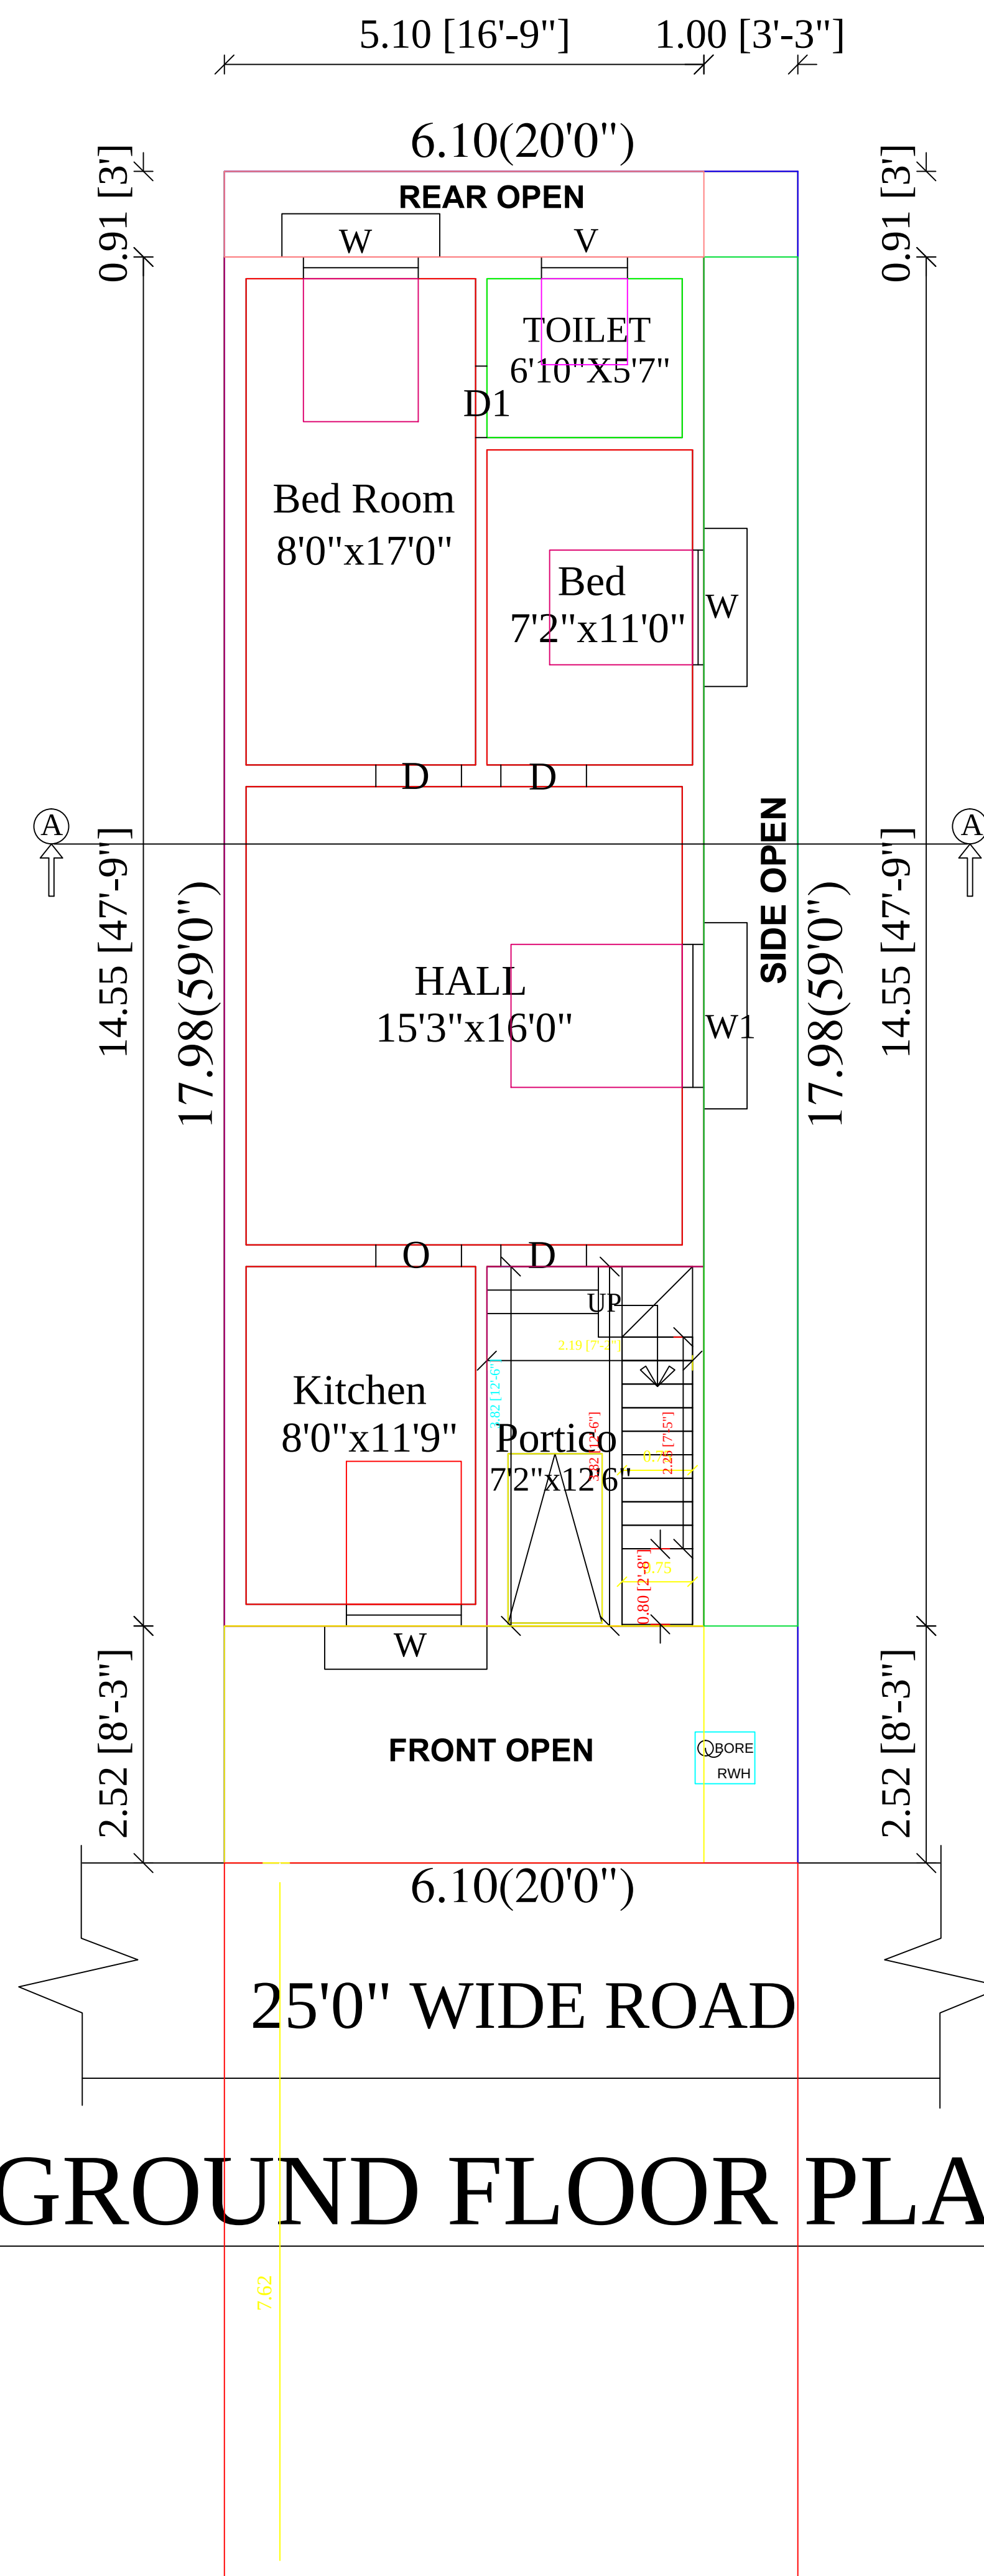

SECTION ON 'AA'

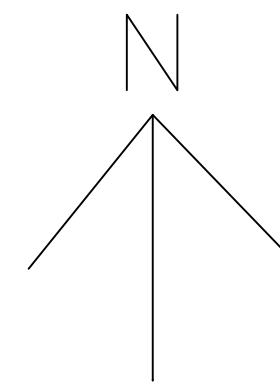

GROUND FLOOR PLAN

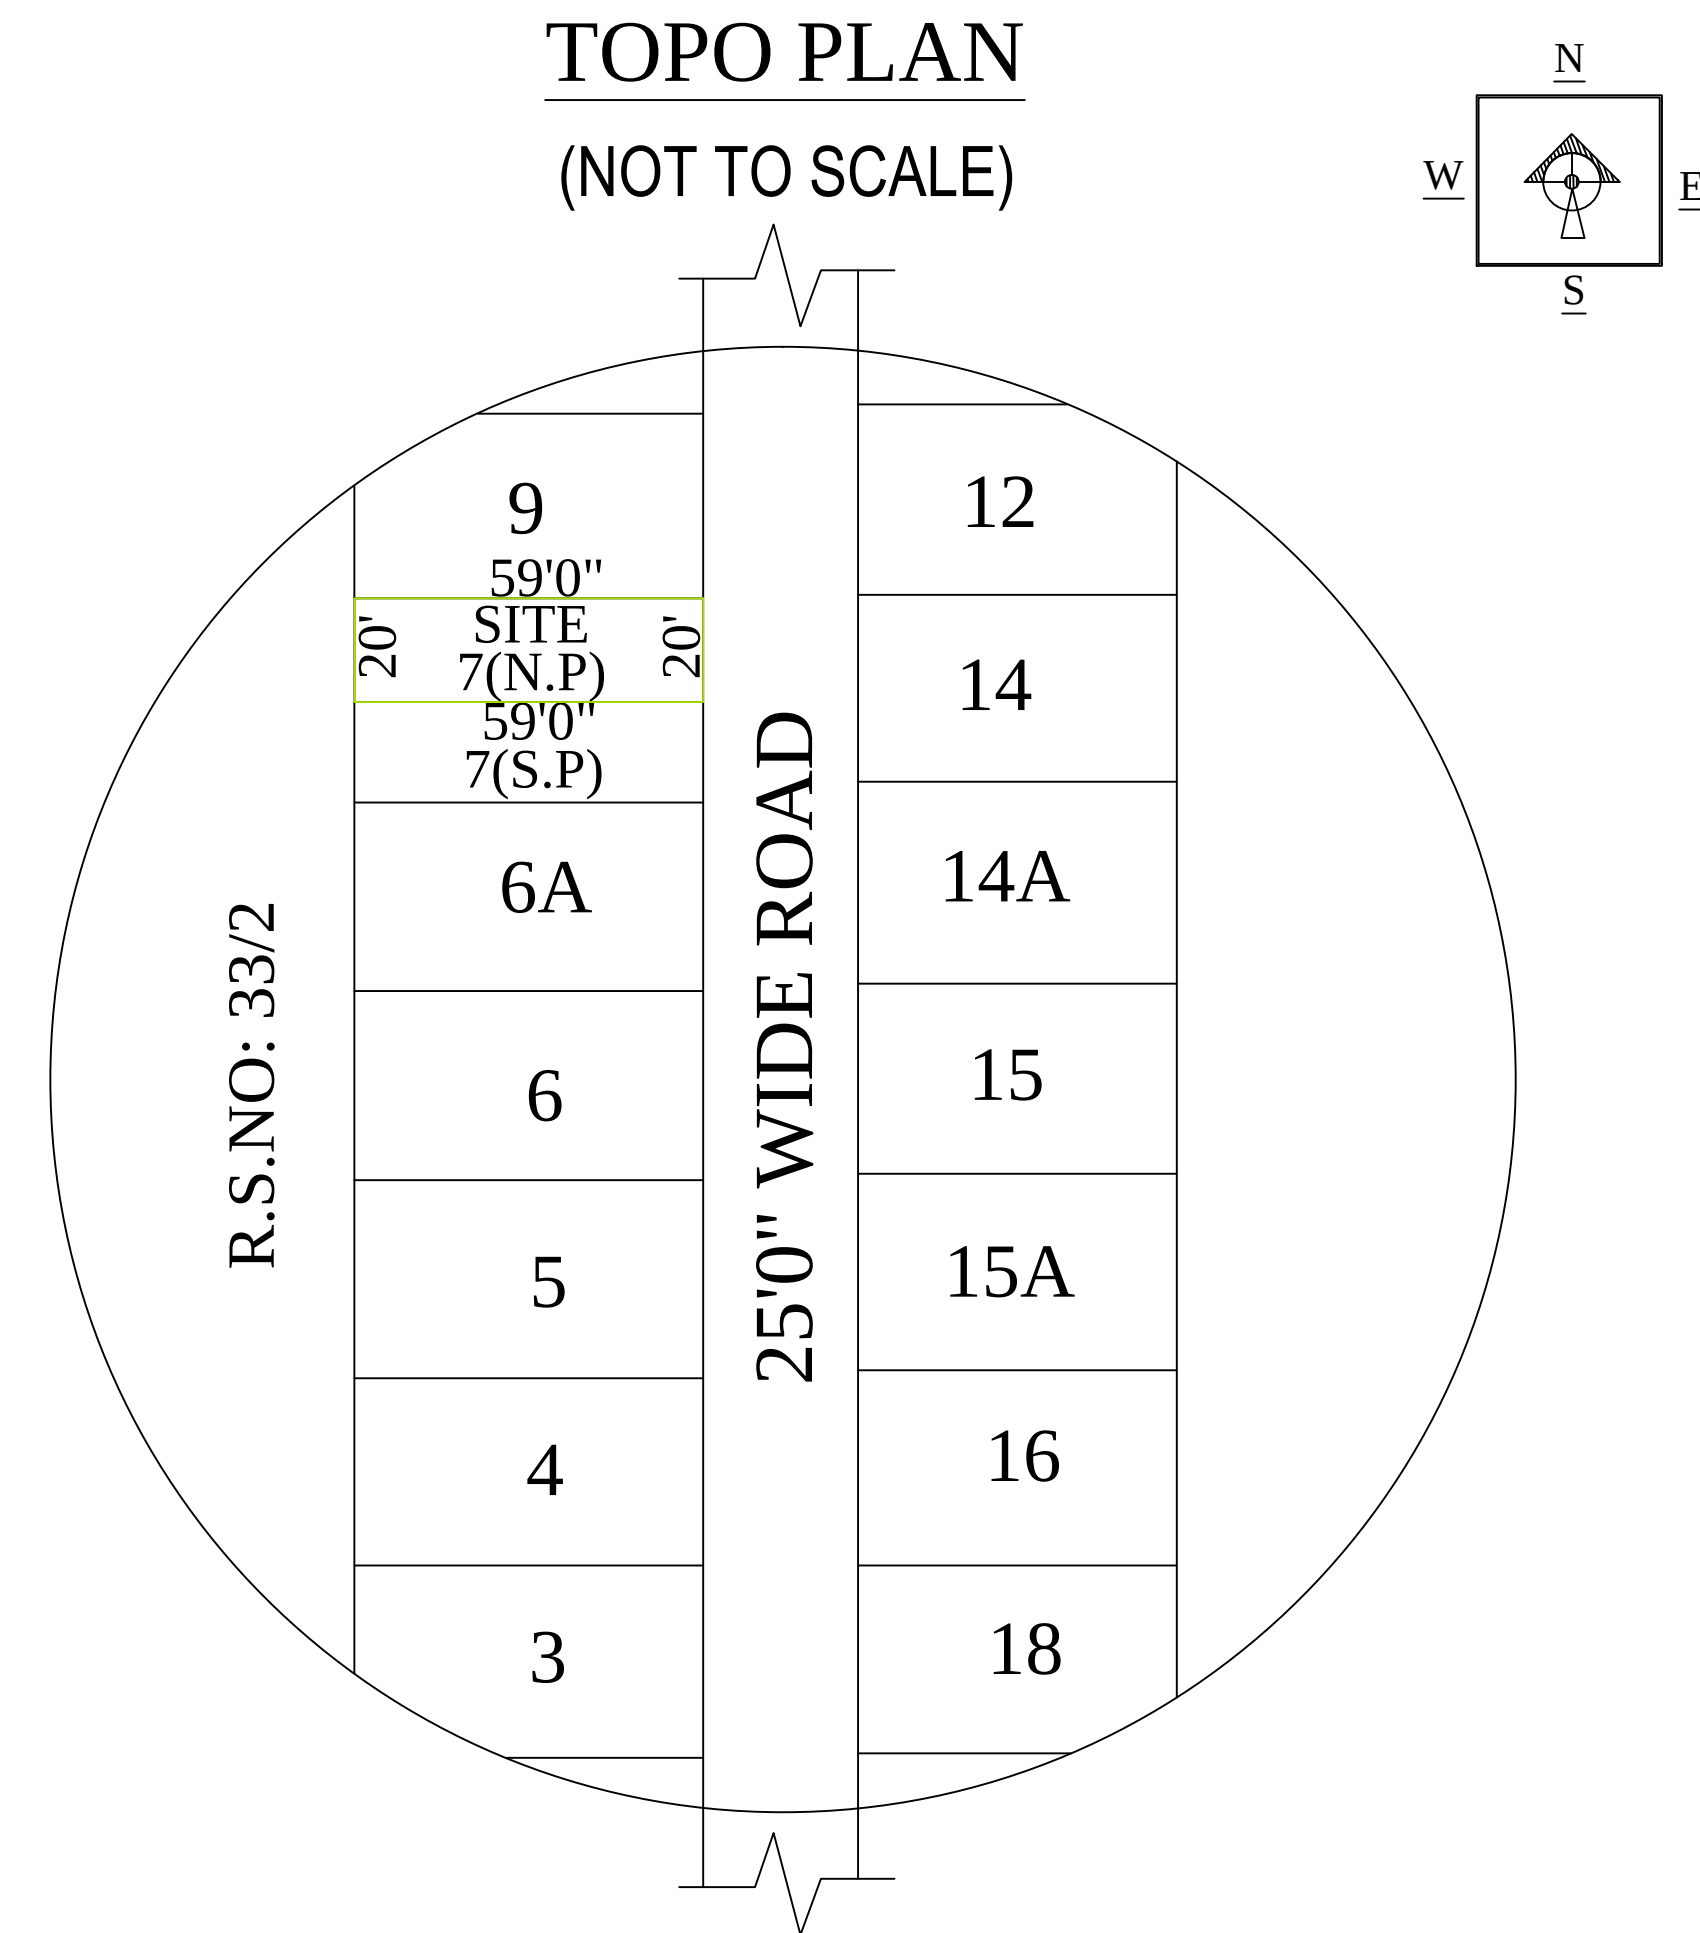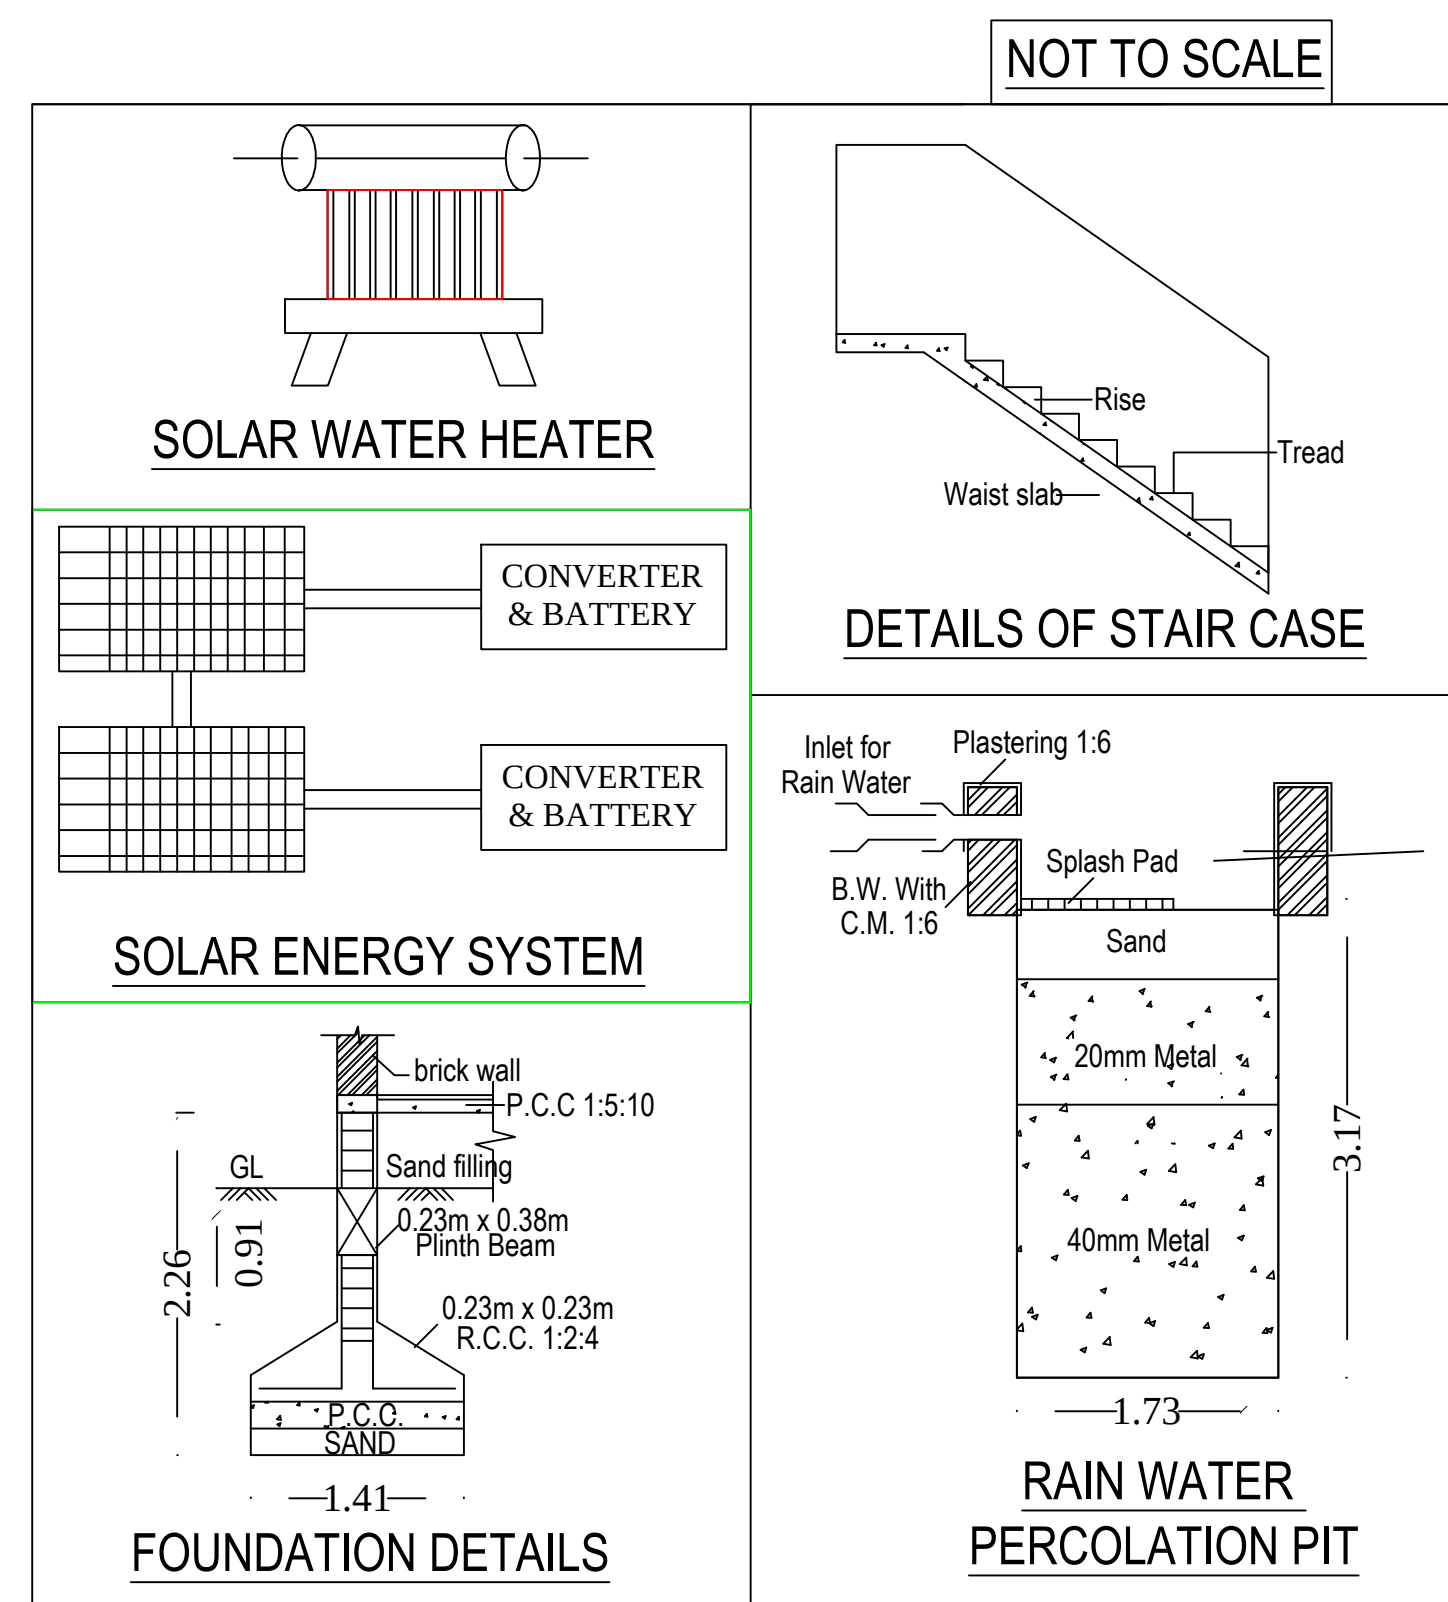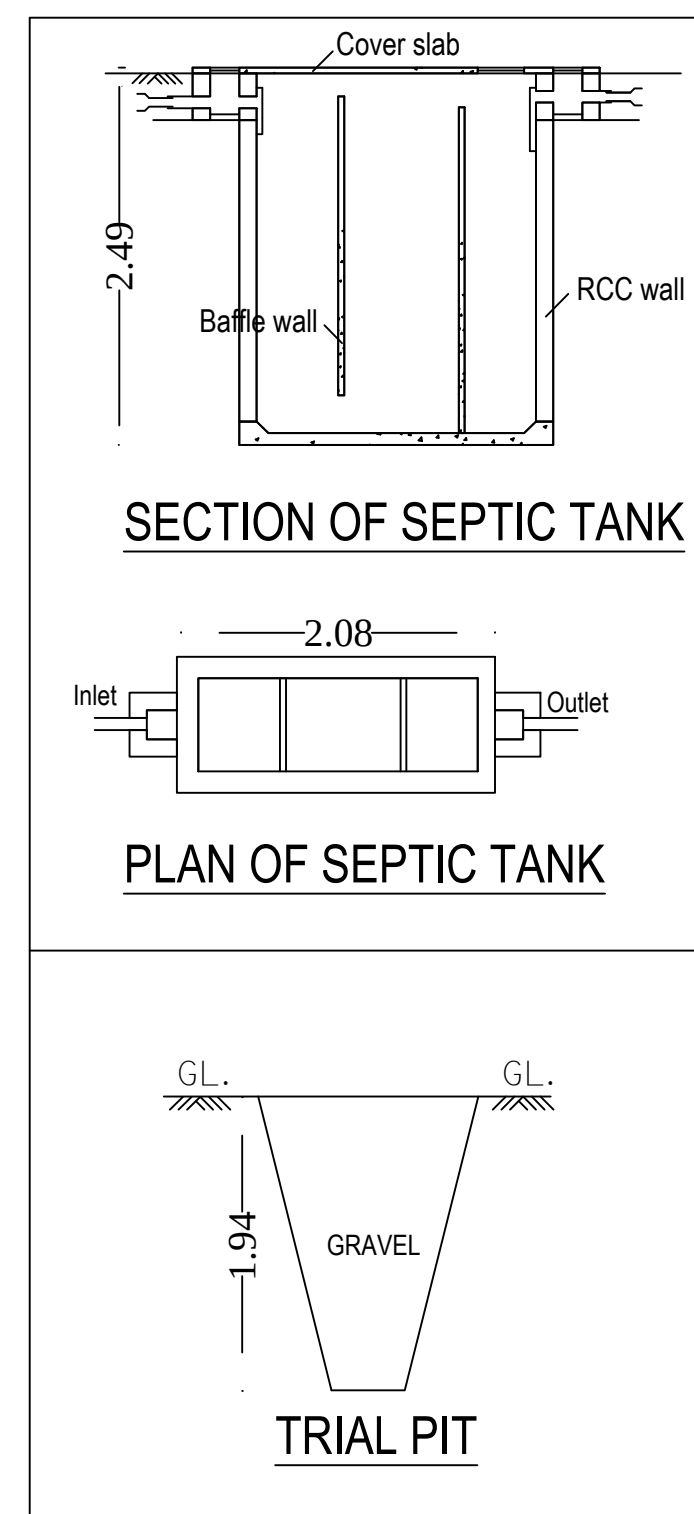

Note:
Layout Approval no: 2776/2023/TH15. DATE: 05.10.2023.

REFERENCE: ☐ SITE ☐ PROPOSED ☐ ROAD

JOINERY DETAILS:

D	DOOR	3'0" X 7'0"
D1	DOOR	2'6" X 7'0"
O	OPEN	3'0" X 7'0"
W	WINDOW	4'0" X 5'0"
W1	WINDOW	5'0" X 6'0"
V	VENTILATOR	2'6" X 3'0"

AREA DETAILS	F.S.I		NON F.S.I		TOTAL	
	(Sq.m)	(Sq.Ft)	(Sq.m)	(Sq.Ft)	(Sq.m)	(Sq.Ft)
SITE AREA	-	-	-	-	109.62	1180.00
GROUND FLOOR AREA	65.35	703.00	08.81	095.00	74.16	798.00
OPEN AREA	-	-	-	-	35.46	382.00
TOTAL	65.35	703.00	08.81	095.00		

$$\text{FLOOR SPACE INDEX} = \frac{65.35}{109.62} = 0.60 \% < 2.0\%$$

TWO WHEELER PARKING PROVIDED - 1 No

PLAN SHOWING THE PROPOSED CONSTRUCTION OF A RESIDENTIAL BUILDING IN OLD R.S.NO:33/1C, NEW R.S.NO: 33/1C1A1A1A, AT PLOT NO: 7(N.P), IYAPPA AVENUE, MELAPANANGADI VILLAGE, PETCHIKULAM PANCHAYAT,MADURAI NORTH TALUK, MADURAI WEST PANCHAYAT UNION, MADURAI.

N.JEYABHARATHI NAME OF APPLICANT	Er.S.SADAM USHEN B.B.KULAM MADURAI-02. Ph: 95669 53456 MCRE3-040
	REGISTERED ENGINEER