

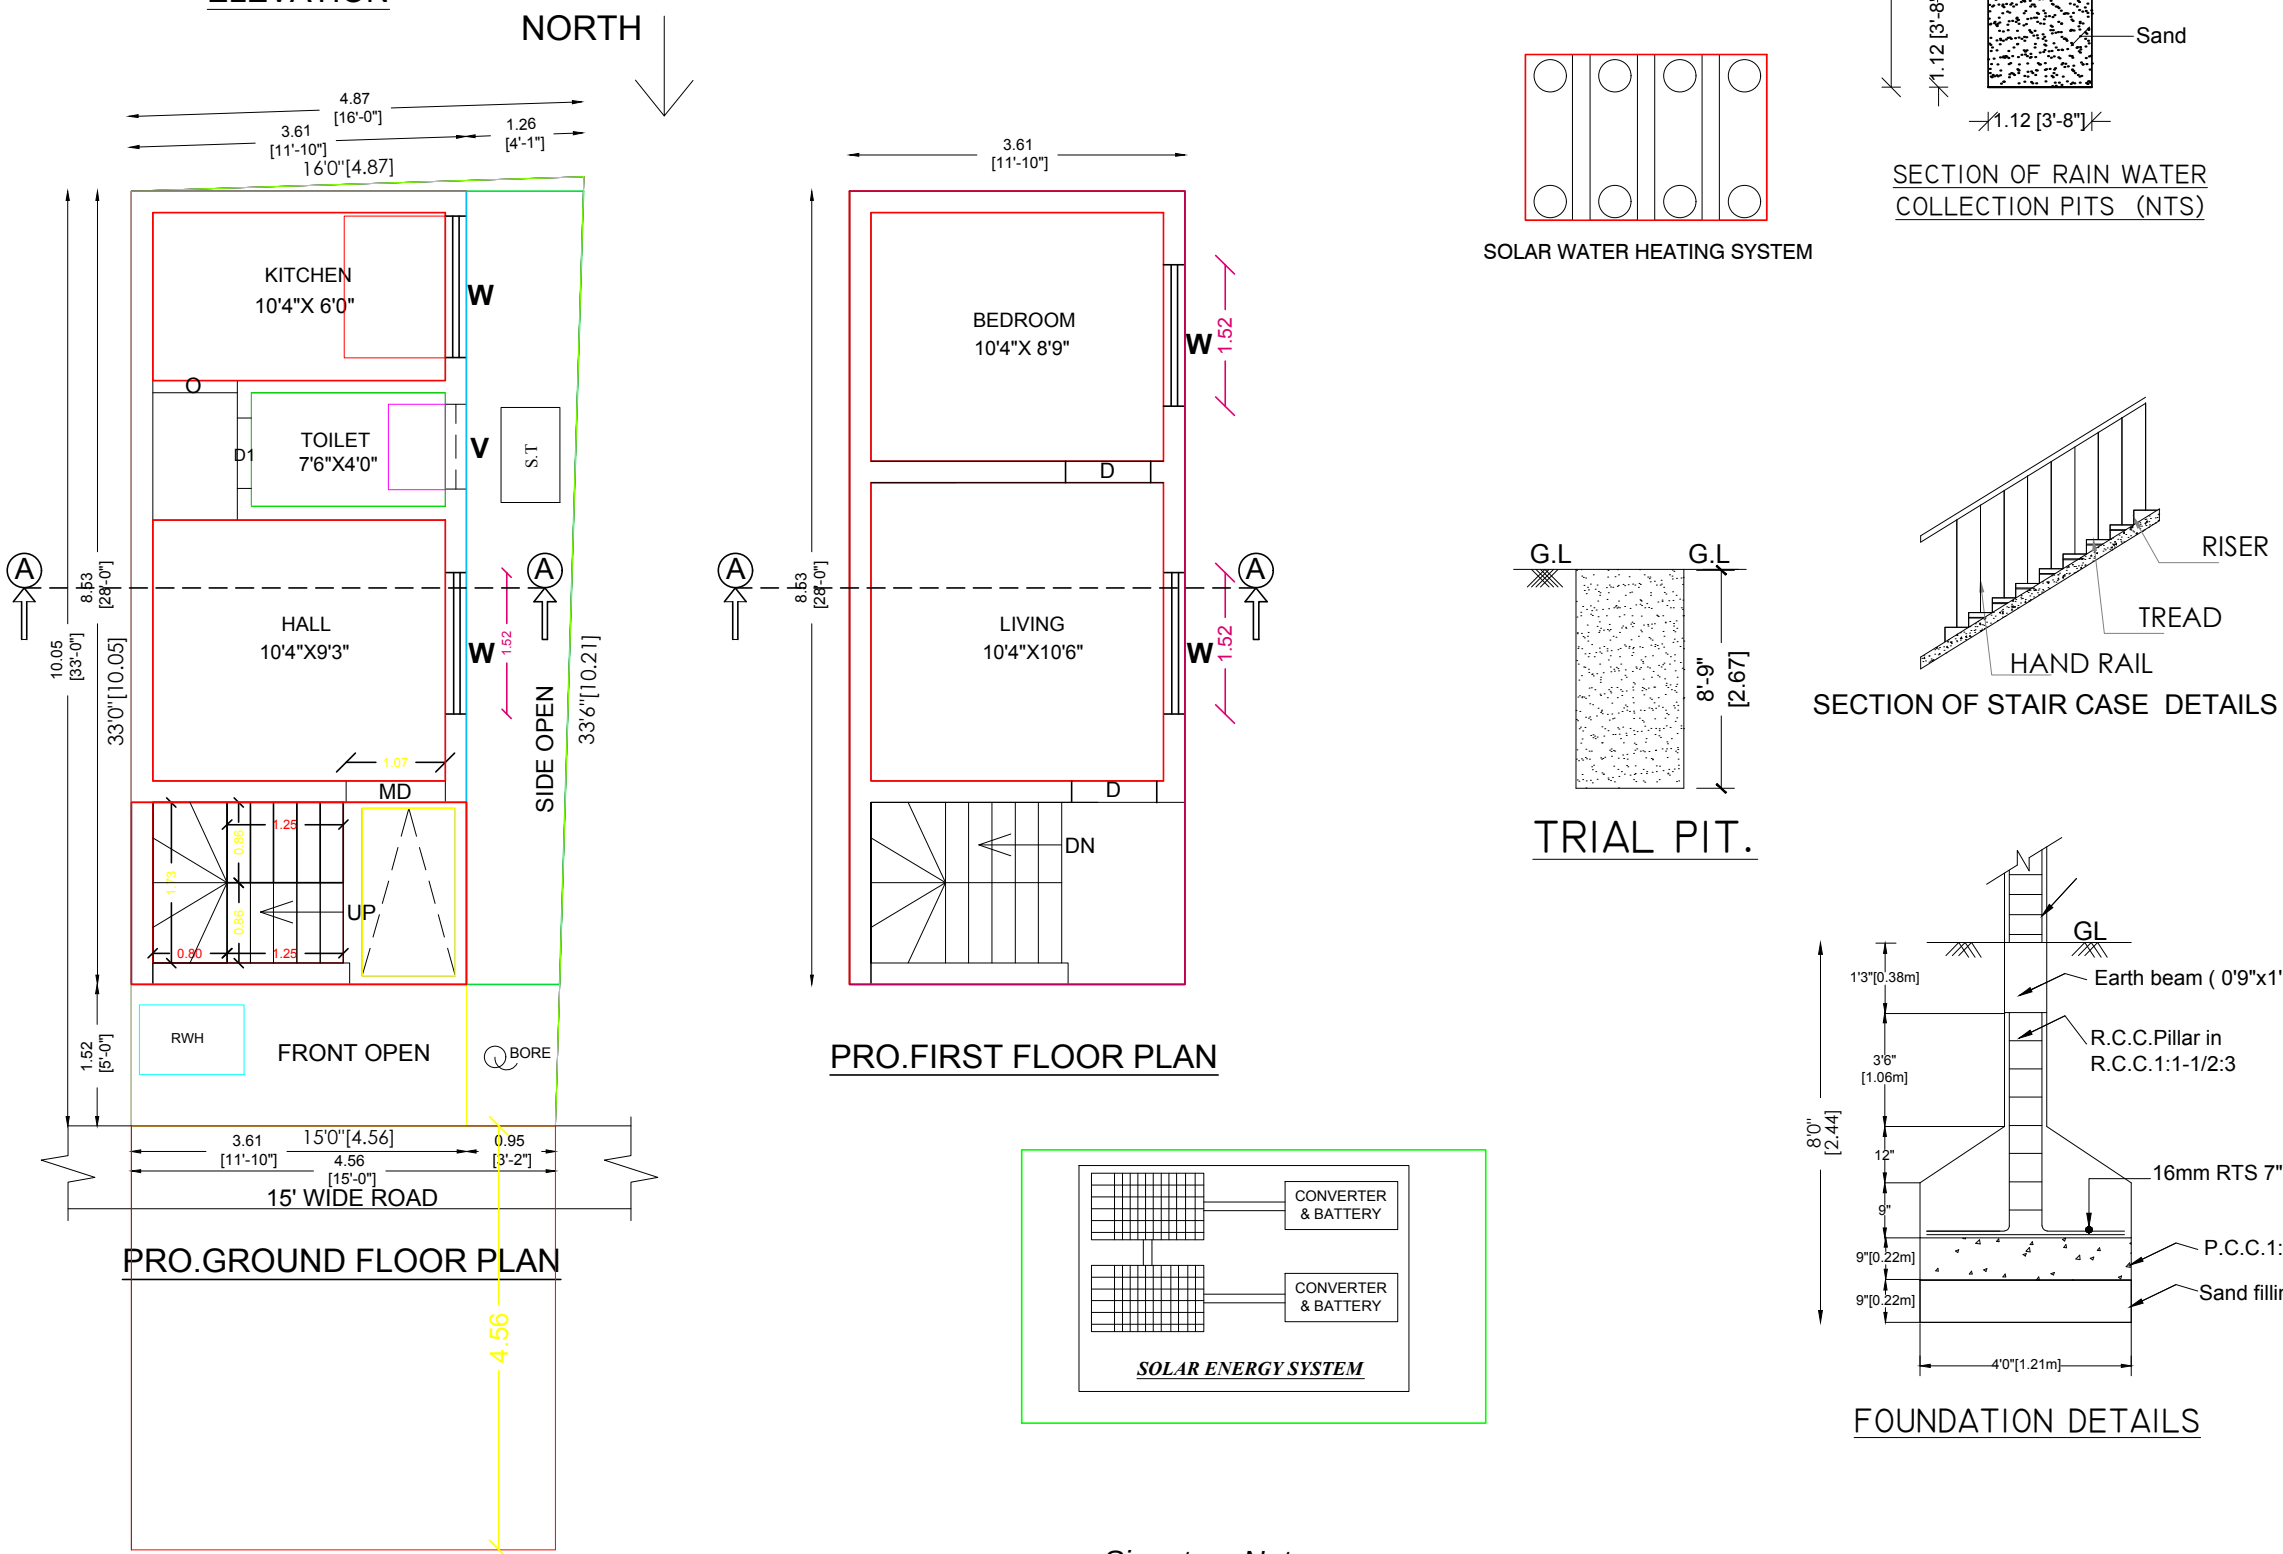


PLAN SHOWING THE PROPOSED CONSTRUCTION OF RESIDENTIAL BUILDING AT OLD R.S.NO : 62/14, NEW R.S.NO:62/14A, AS PER PATT A R.S.NO:62/14A1B, PLOT NO:06 WP, VIRAGANUR VILLAGE & PANCHAYAT, MADURAI SOUTH TALUK, MADURAI DISTRICT.

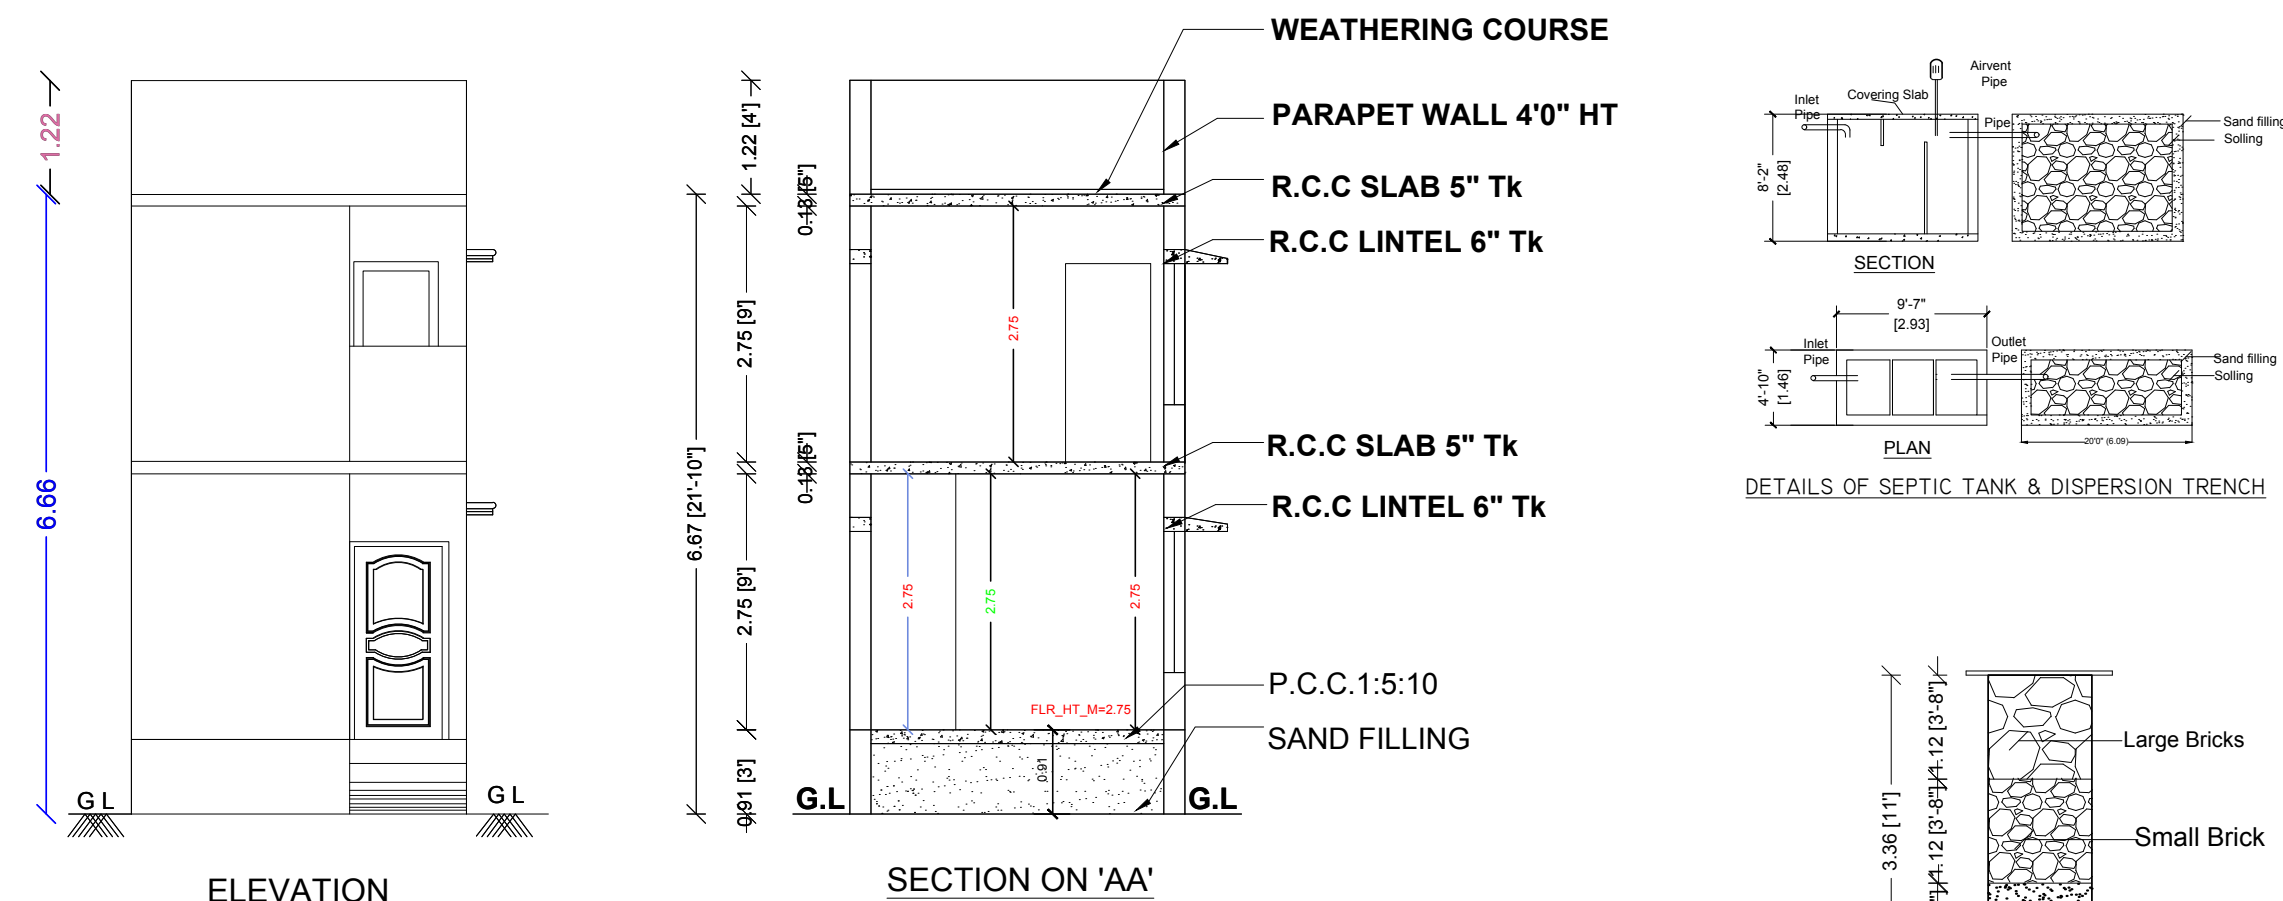

SITE PLAN AT R.S.NO : R.S.NO : 62/14, NEW R.S.NO:62/14A AS PER PATT A R.S.NO:62/14A1B,PLOT NO:06 WP, VIRAGANUR VILLAGE & PANCHAYAT, MADURAI SOUTH TALUK, MADURAI DISTRICT.

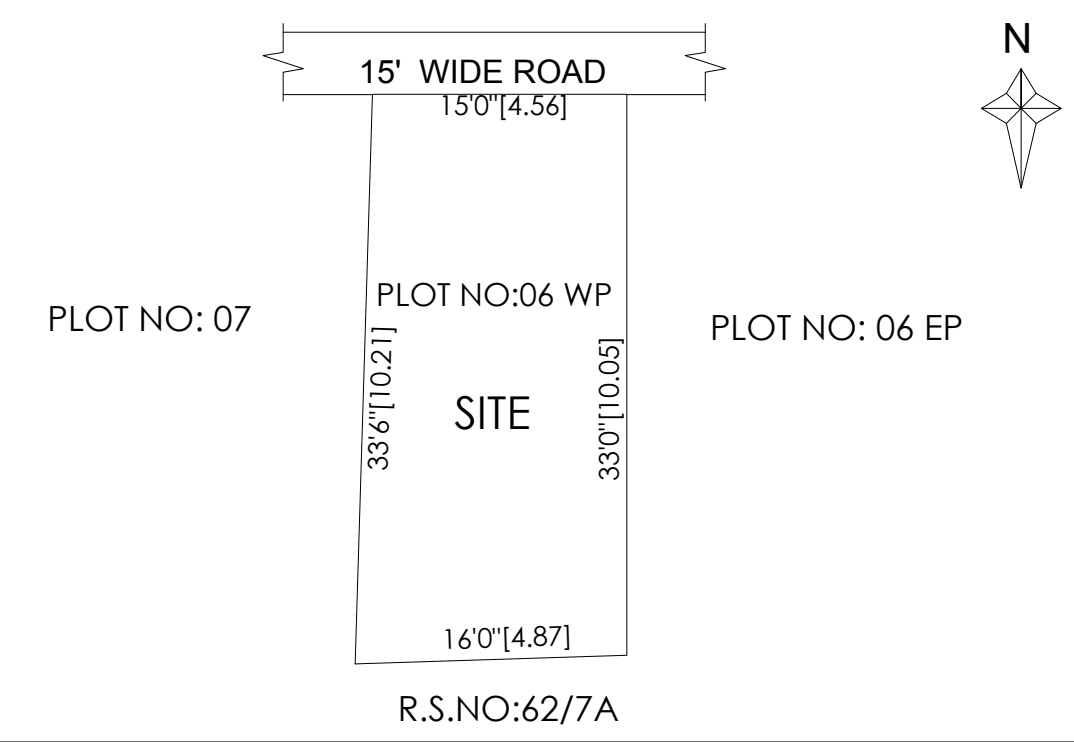

AREA STATEMENT		
DETAILS	IN Sq.ft	IN Sq.m
SITE AREA	519 . 125	48 . 23
GROUND FLOOR AREA	330 . 99	30 . 75
FIRST FLOOR AREA	330 . 99	30 . 75
OPEN SPACE AREA	188 . 13	17 . 48

JOINERY DETAILS			
MD	MAIN DOOR	3' 6" X 7' 0"	(106 X 213)
D	DOOR	3' 0" X 7' 0"	(091 X 213)
D1	DOOR	2' 6" X 7' 0"	(075 X 213)
W	WINDOW	4' 0" X 4' 6"	(122 X 137)
V	VENTILATOR	3' 0" X 2' 0"	(091 X 061)

COLOUR INDEX ○ Site ○Road ○Pro

OFFICE USE

Er.M.SYED MOHAMED ABDUL KAREEM
Consulting Civil Engineer & Licensed Builder
Madurai Corporation - LBS No: MCRE 3104
MLPA Registration No: RE056/2019 (GR III)
Plot No: 21, 2nd East Street, K.K.Nagar,
Madurai-625020
Mob: 9842077336, 9080466520

APPLICANT

ENGINEER