
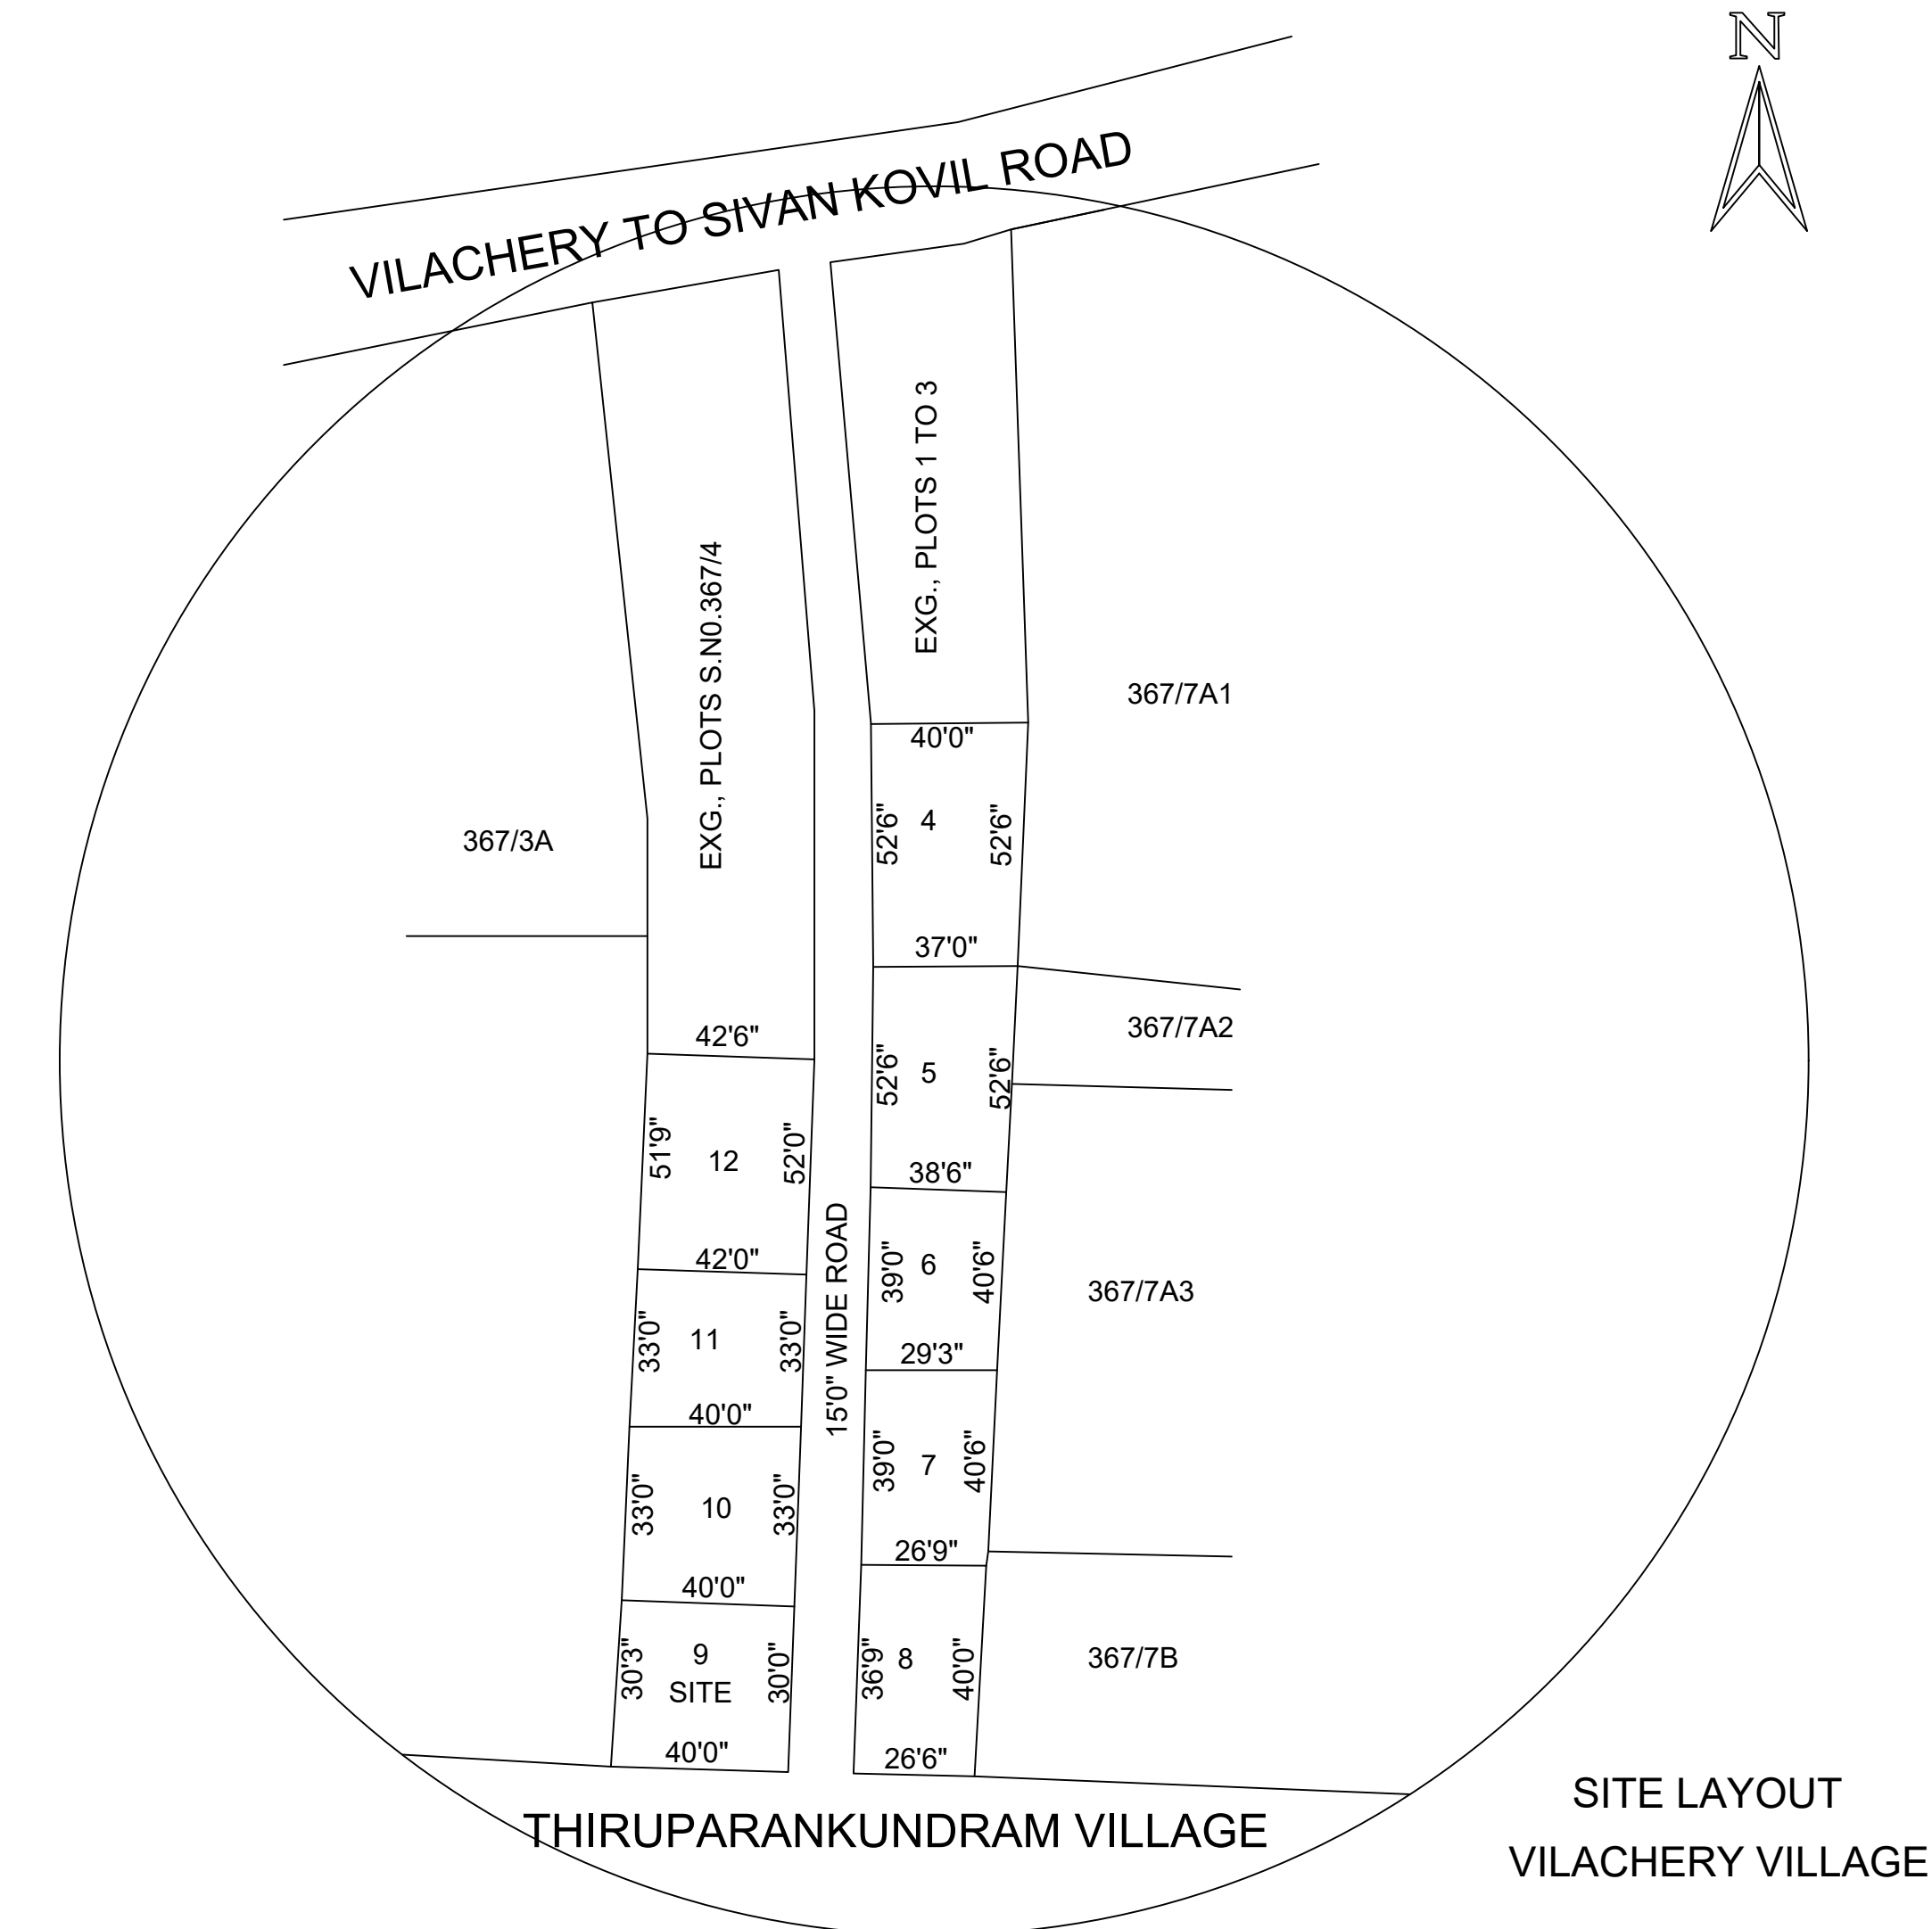
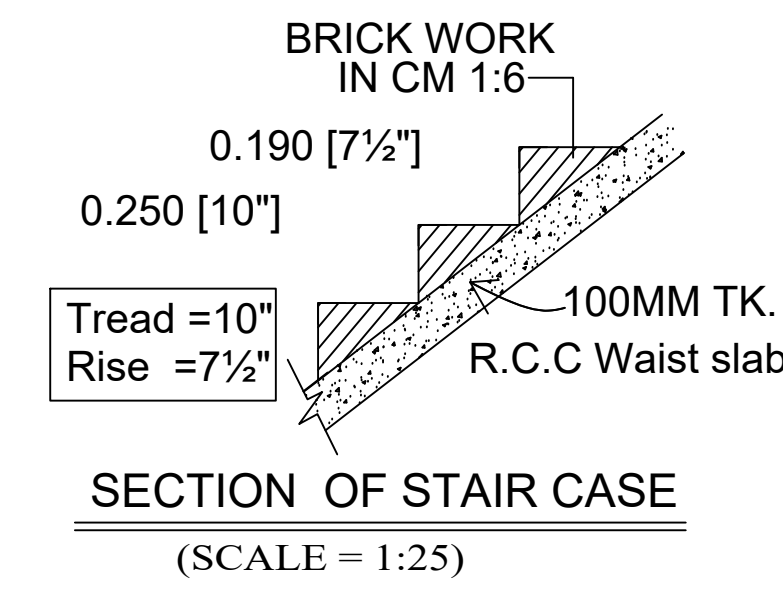
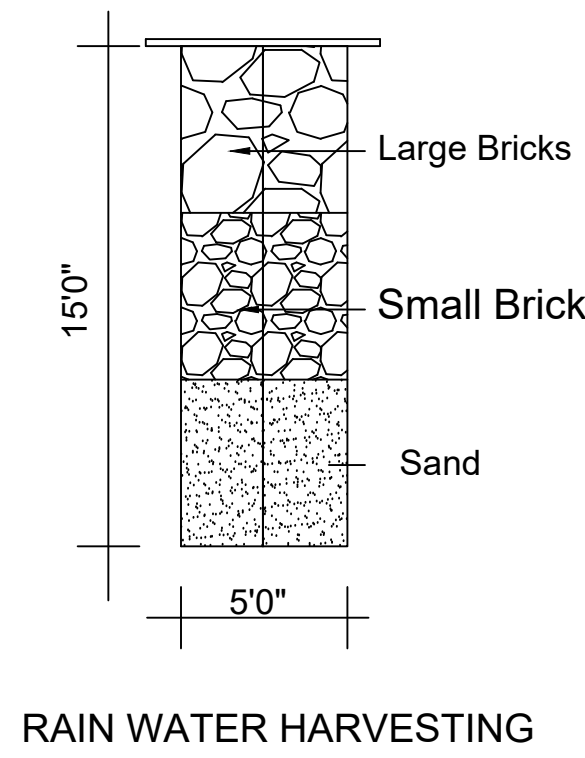
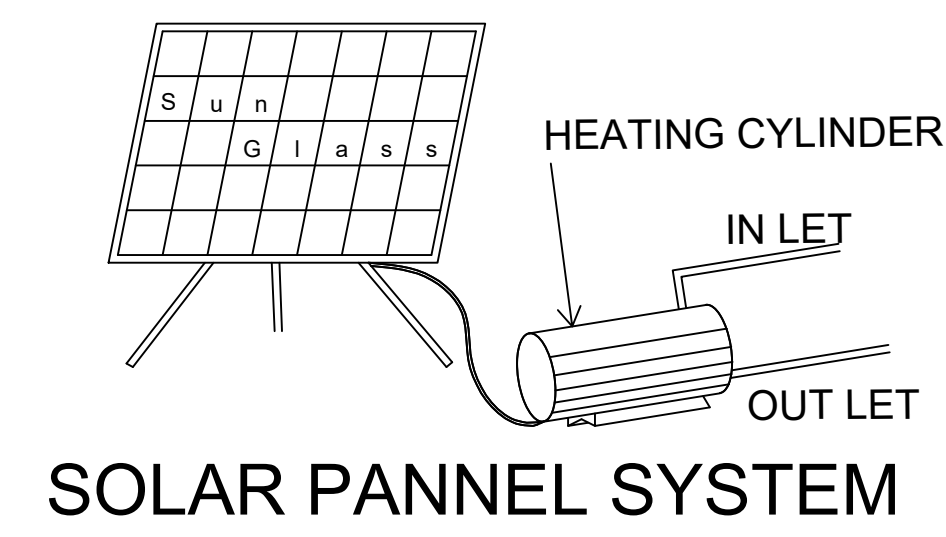
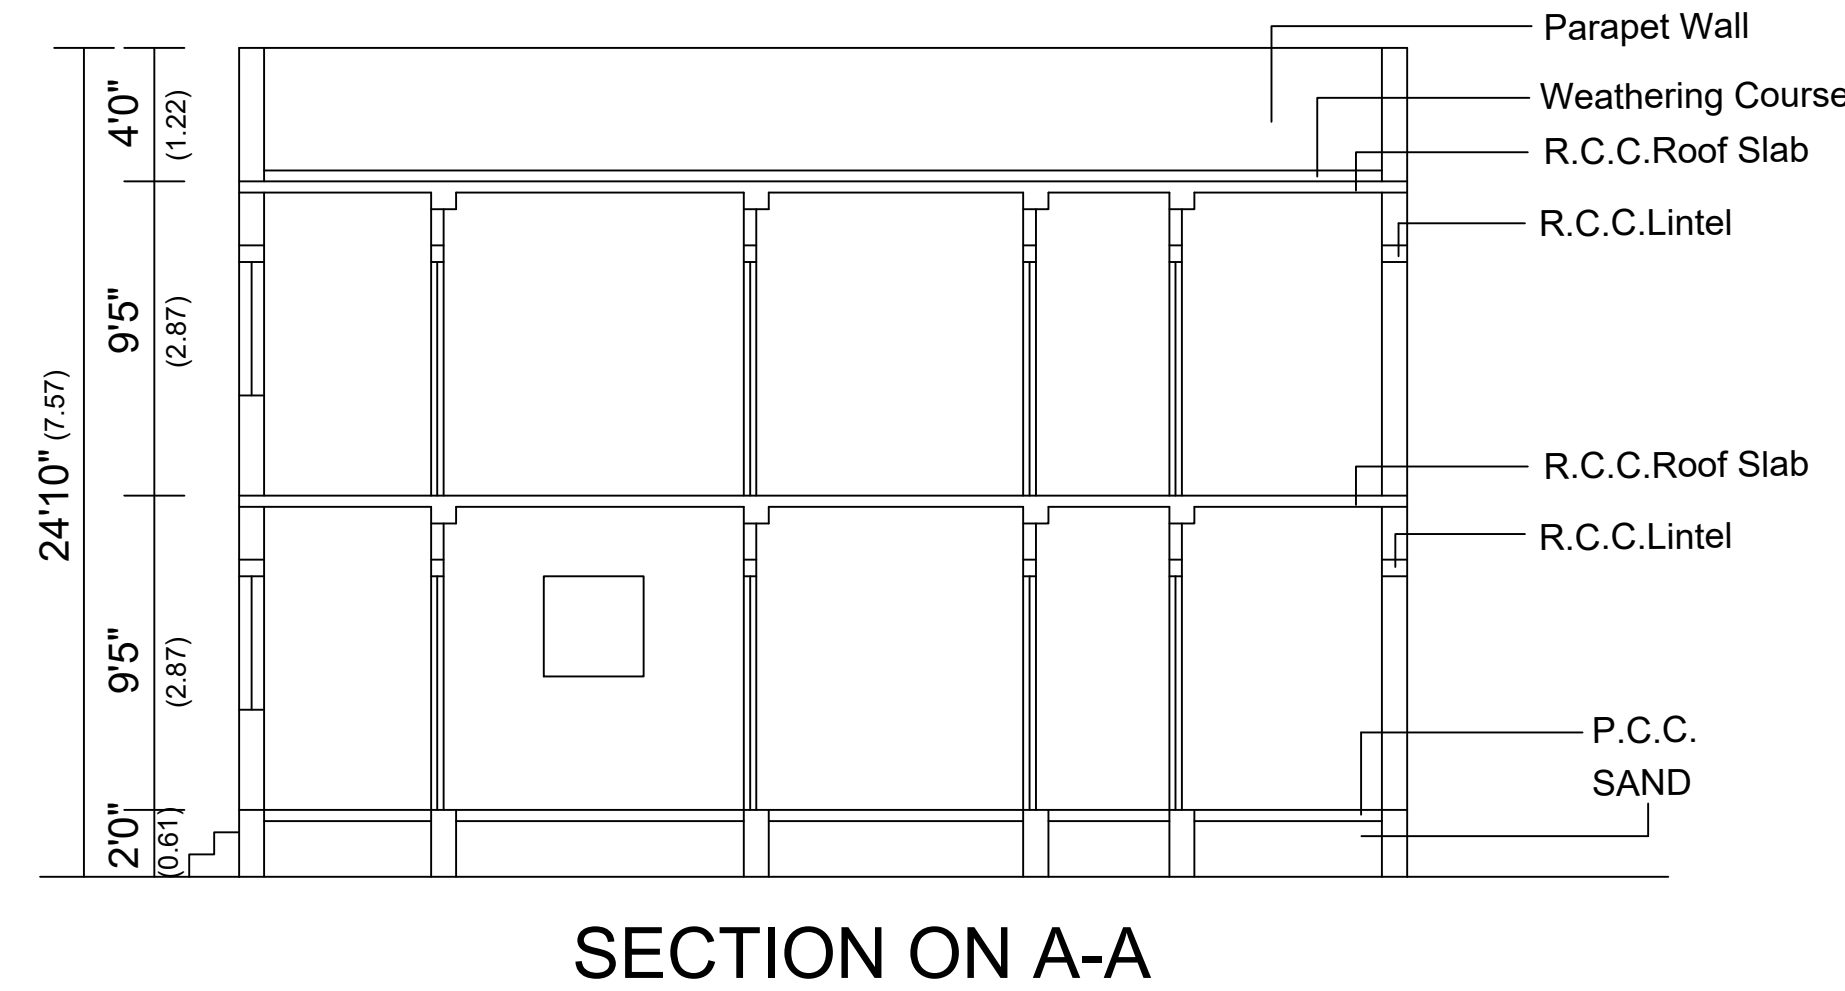


PLAN SHOWING THE PROPOSED CONSTRUCTION OF A DWELLING HOUSE AT R.S.NO.367/5A2,
PLOT NO.09, VILACHERY- SIVAN KOVIL ROAD, VILACHERY VILLAGE, MADURAI WEST TALUK,
VILACHERY PANCHAYAT, MADURAI DISTRICT, MADURAI.

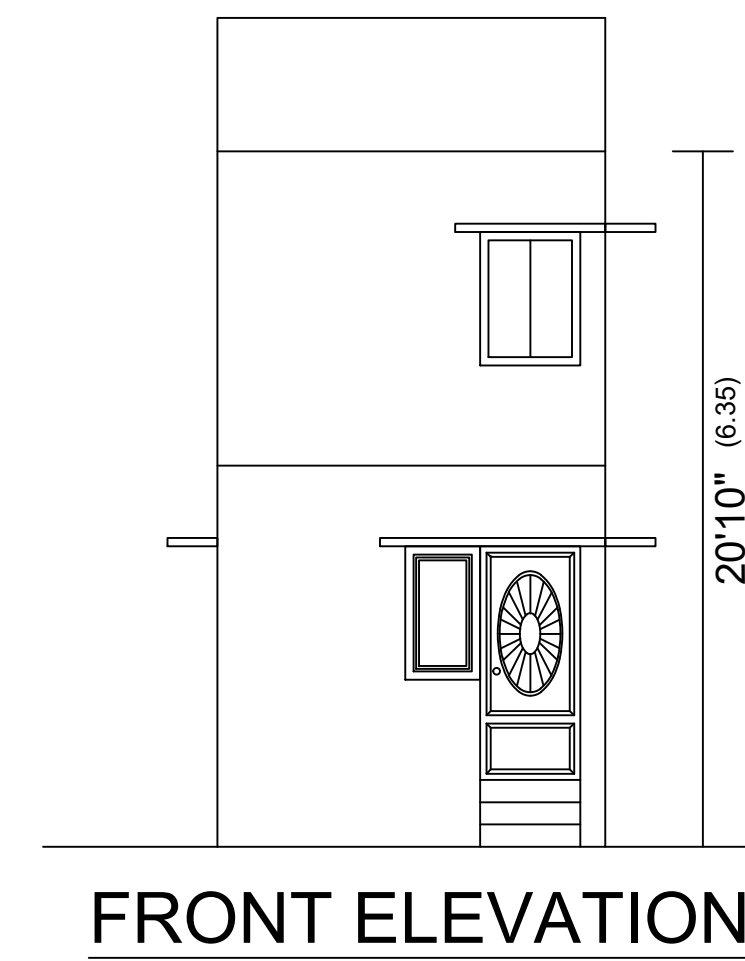





ALL BRACKET MEASUREMENTS ARE IN METRE						
INDIVIDUAL PLOT APPROVAL NO:- NA.KA.NO.3320/2023/TH14					DATE:- 04-12-2023	
APPLICANT NAME:- T.S.RATHISHBABU						
DESCRIPTION	FSI AREA		NON-FSI AREA		TOTAL AREA	
AREA DETAILS:-	SQ. FT.	SQ. M.	SQ. FT.	SQ. M.	SQ. FT.	SQ. M.
TOTAL AREA OF THE SITE	-	-	-	-	1205.00	111.95
AREA OF THE GROUND FLOOR (PROPOSED)	406.88	37.80	-	-	406.88	37.80
AREA OF THE FIRST FLOOR (PROPOSED)	406.88	37.80	-	-	406.88	37.80
AREA OF THE OPEN SPACE IN G.F	-	-	-	-	798.12	74.15
TOTAL	813.76	75.60	-	-		
$\text{F.S.I} = \frac{813.76 \text{ Sft}}{1205.00 \text{ Sft}} = 0.675 \quad (\text{or}) \quad \frac{75.60 \text{ Sqm}}{111.95 \text{ Sqm}} = 0.675$						

REFERENCE:-	☐ SITE	NO.OF CAR PARKING PROVIDED - 1 No	
☐ ROAD	☐ PRO., CONS.,		
SCHEDULE OF JOINERIES		Er.JAMBULINGAM D.C.E., B-Tech(Civil) Consulting Engineer & Licensed Builder, Corporation of Madurai. Registered Engineer-Grade-III-001 Professional Engineer-Regd.No.PE/00311/16 Engineering Council of India, New Delhi, 90A/5, VOC Street, Arul Nagar, Bye-pass Road, Madurai-625010. E-mail - er.jambulingam@gmail.com	
D	DOOR		3'0"x7'0"
D1	DOOR		2'6"x7'0"
W	WINDOW		4'0"x4'0"
W1	WINDOW		3'0"x4'0"
V	VENTILATOR		3'0"x3'0"
VV	WINDOW		2'0"x4'0"

Er. JAMBULINGAM D.C.E., B-Tech(Civil)
Consulting Engineer & Licensed Builder,
Corporation of Madurai.
Registered Engineer-Grade-III-001
Professional Engineer-Regd.No.PE/00311/16
Engineering Council of India, New Delhi,
90A/5, VOC Street, Arul Nagar,
Bye-pass Road, Madurai-625010.
E-mail - er.jambulingam@gmail.com
Mobile no :-98435 74100

Er. S. JAMBULINGAM, B.C.E., B.Tech., (Civil),
Consulting Engineer & Licensed Builder
Corporation of Madurai
REGISTERED ENGINEER - GRADE-III-001
PROFESSIONAL ENGINEER-REGD. No.PE/00311/16
Engineering Council of India, New Delhi
90 A/5, VOC Street, Arul Nagar
Bye Pass Road, Madurai-625 010
E-mail:- er.jambulingam@gmail.com
Mobile No:- 98435 74100

LICENSED BUILDER

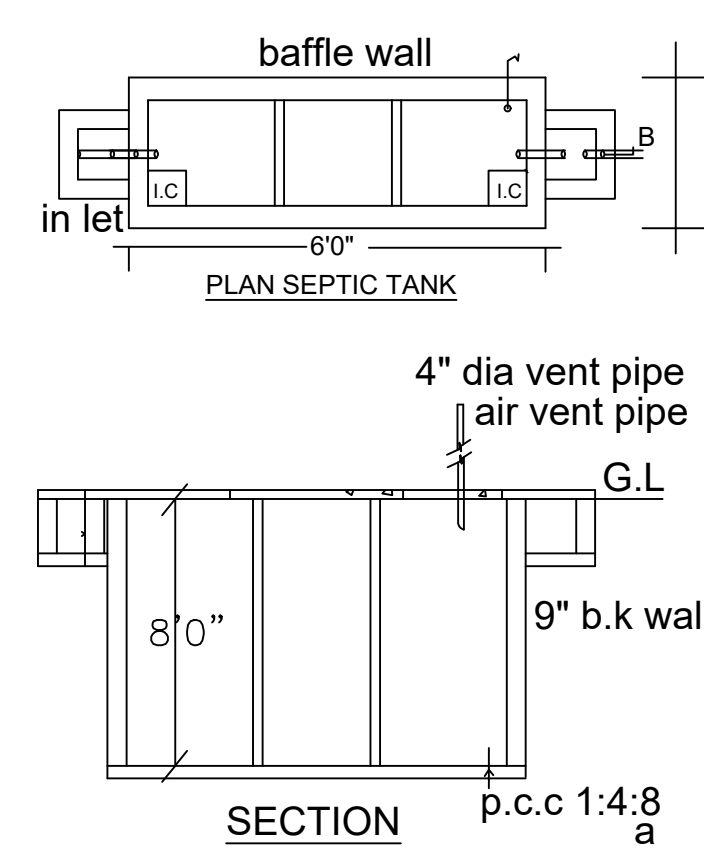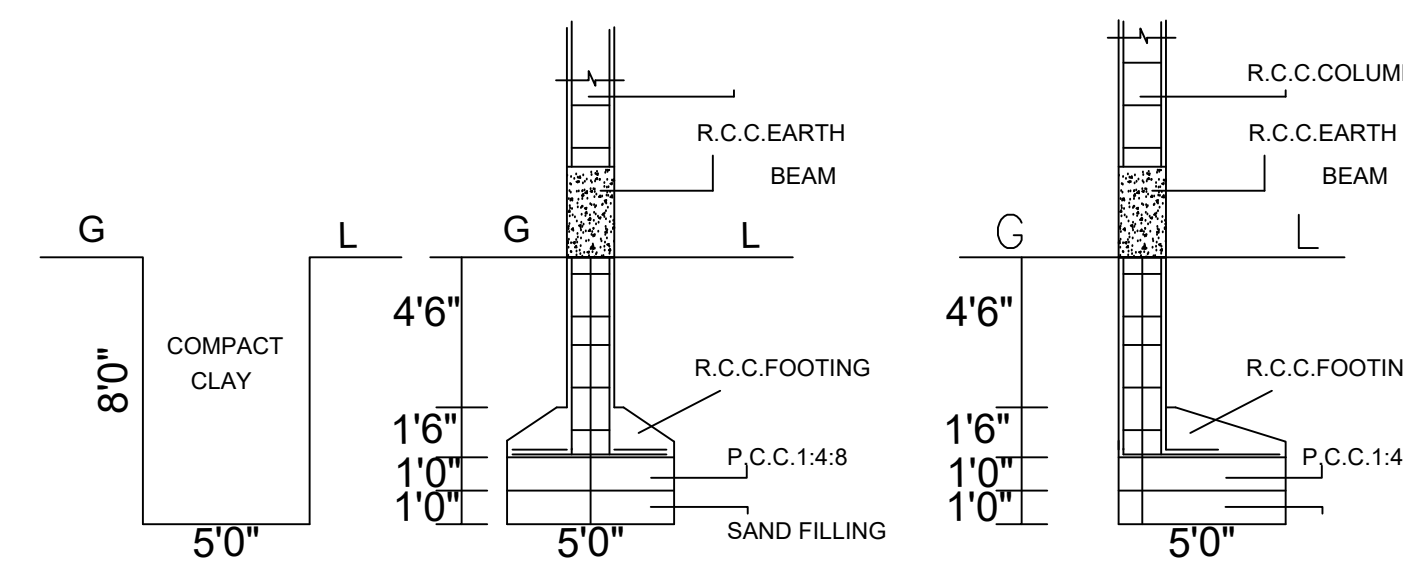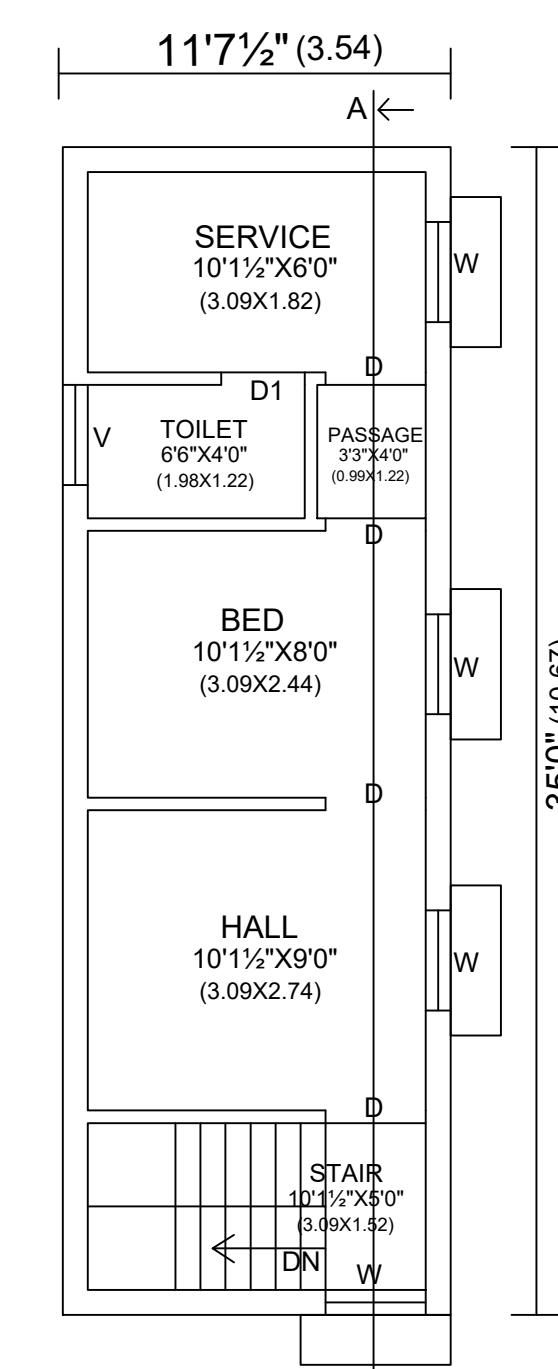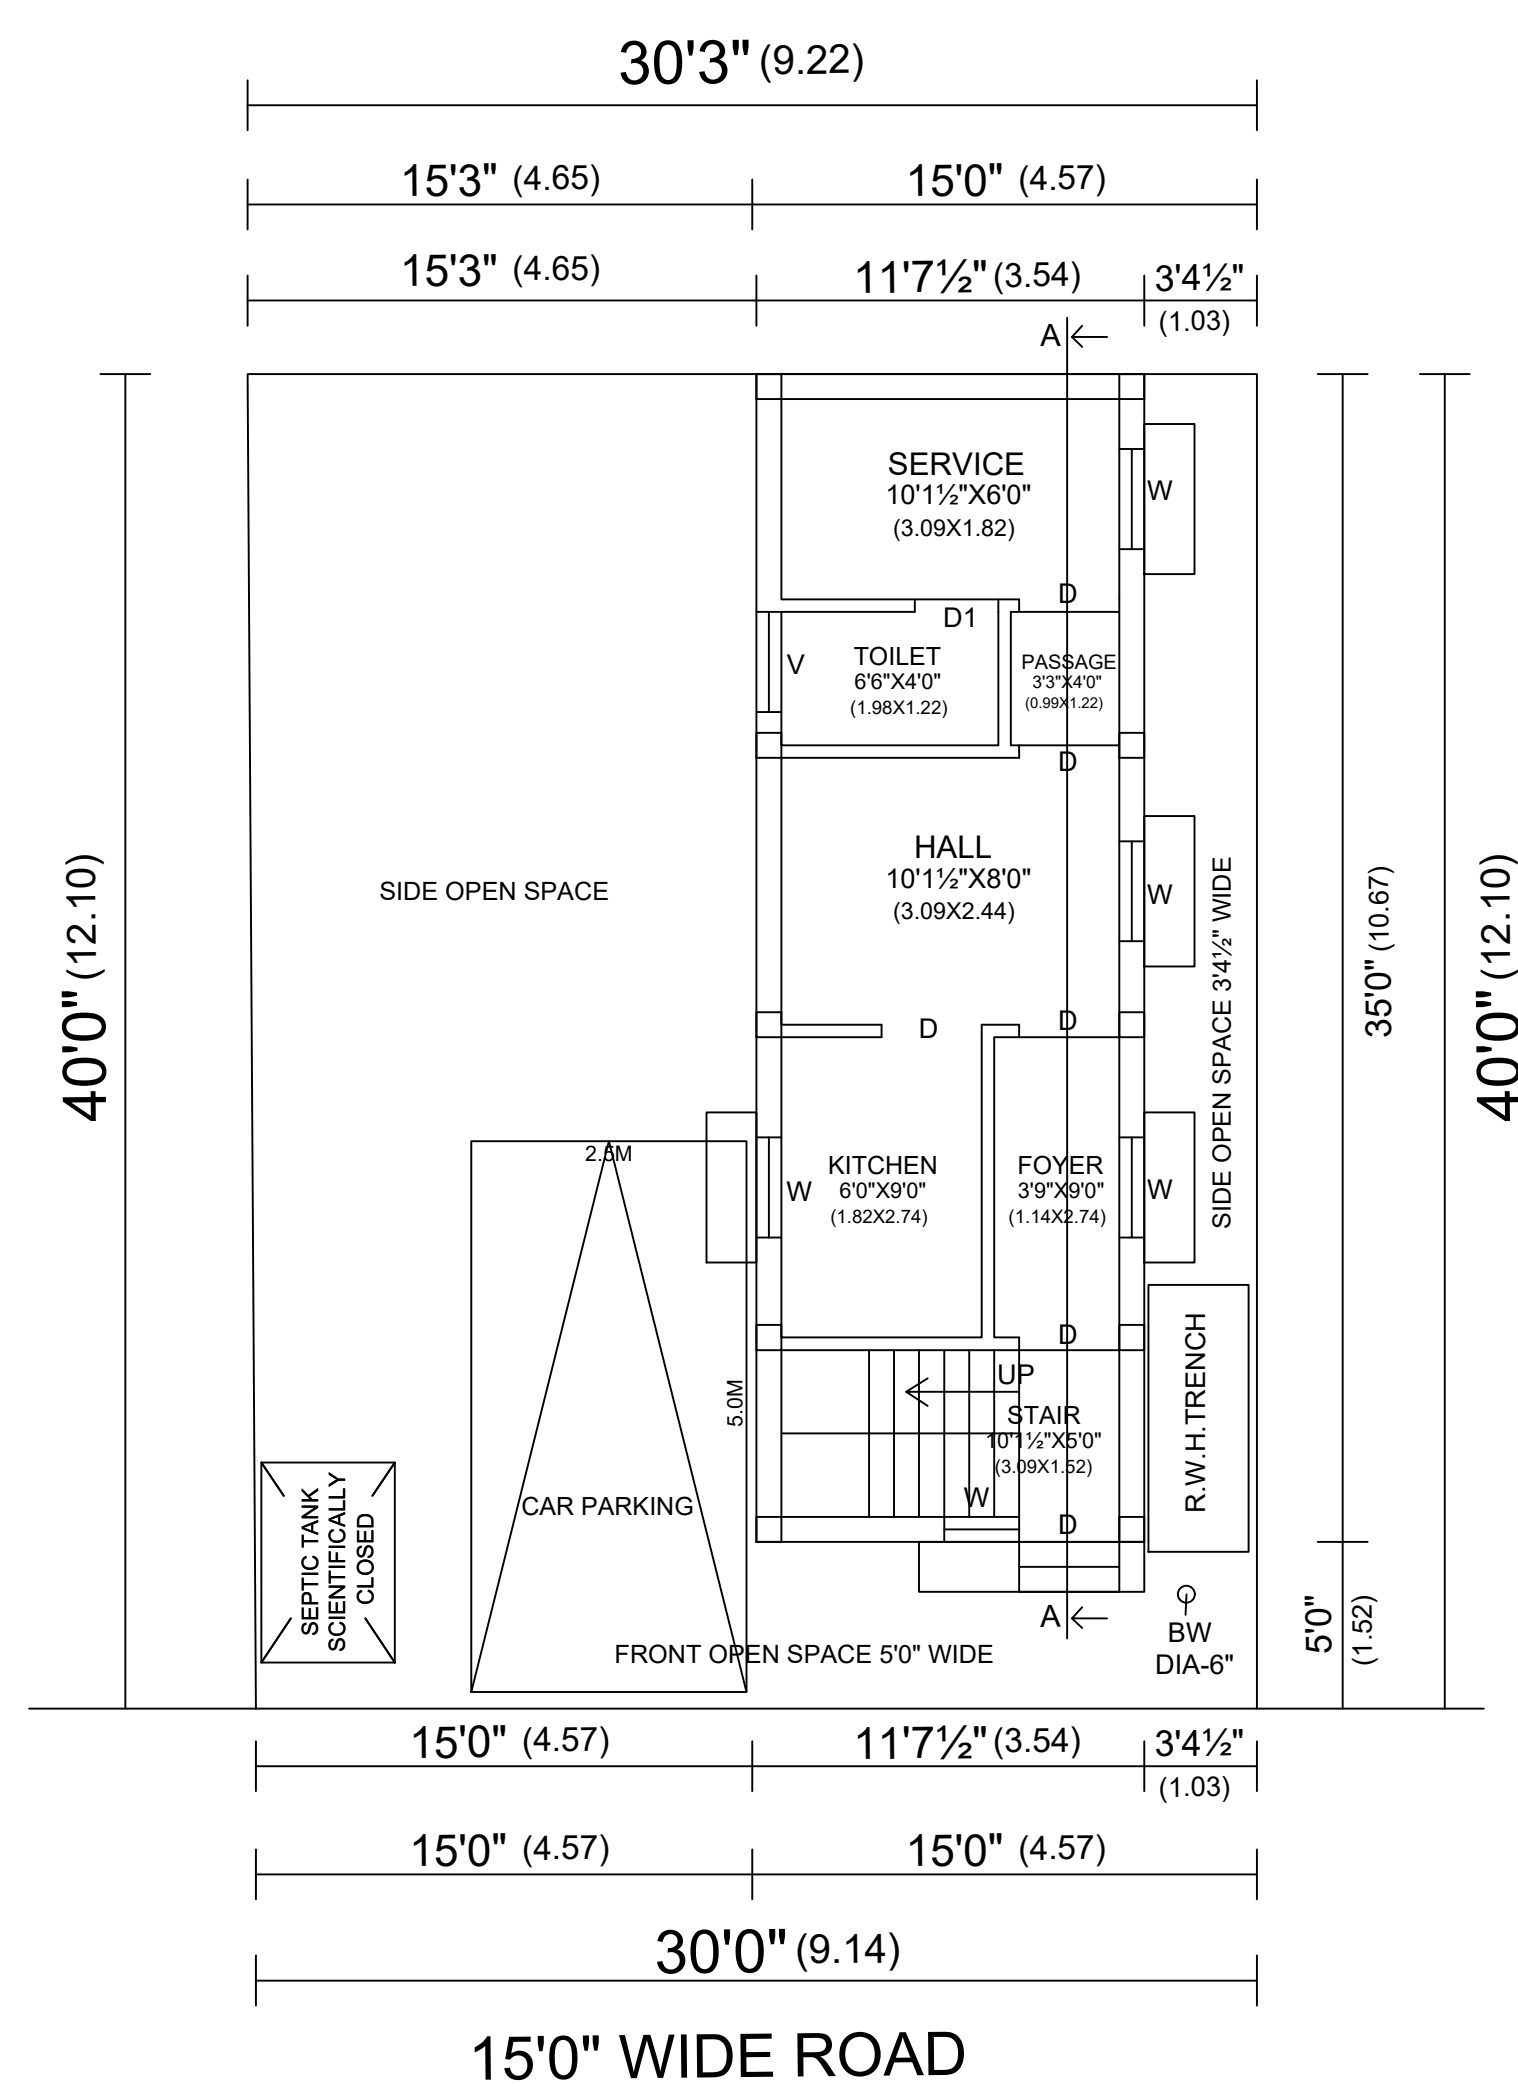

T.S.RATHISHBABU

APPLICANT

FOR OFFICE USE ONLY

GROUND FLOOR PLAN

(PROPOSED)

FIRST FLOOR PLAN
(PROPOSED)