



PLAN SHOWING THE PROPOSED CONSTRUCTION OF RESIDENTIAL BUILDING IN R.S.NO:19/19,
19/7D1,PATTA NO:5348 & 5313 AT MALAIPATTI VILLAGE, POTHAMPATTI PANCHAYAT,
USILAMPATTI TALUK, MADURAI DISTRICT.

NAME OF OWNER : Mr.T.Arulmurugan S/o Thuraipandi.

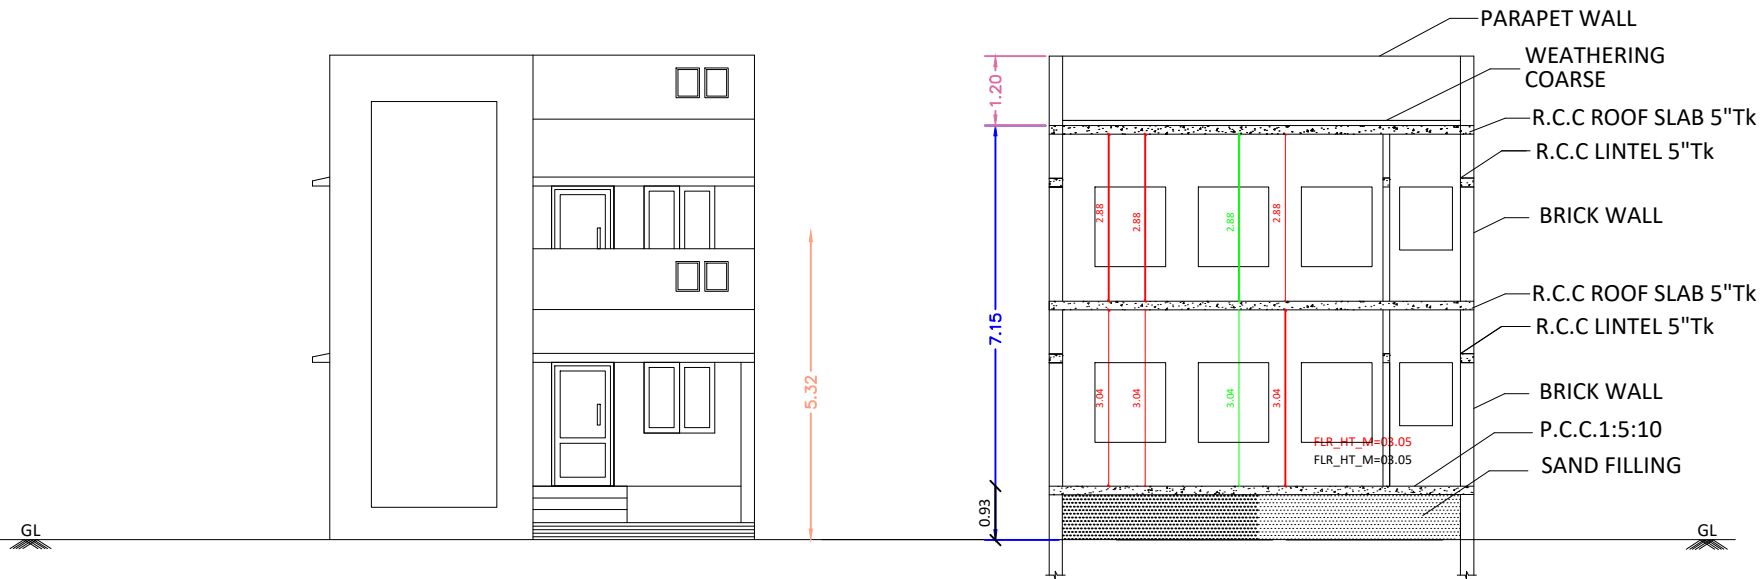


ELEVATION






SECTION-AB

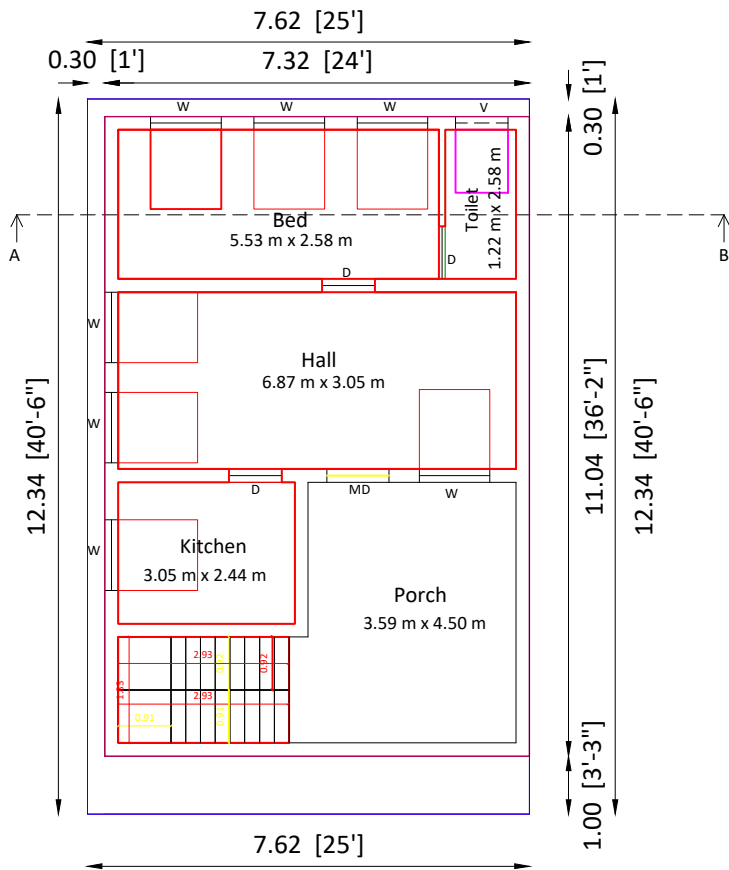


GROUND FLOOR PLAN

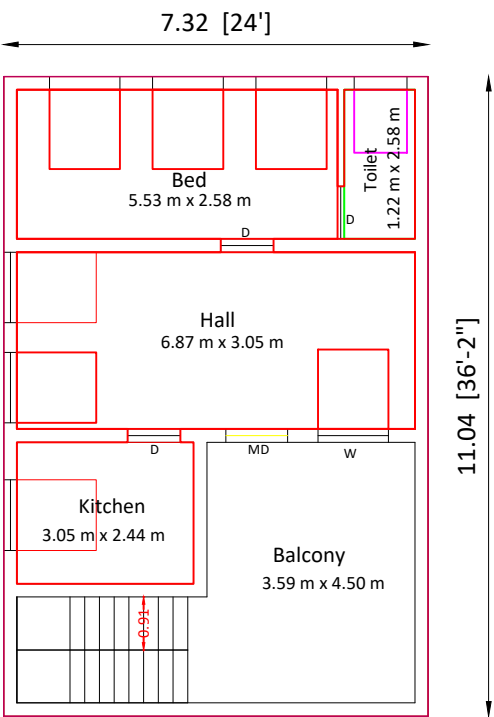

NOT TO SCALE

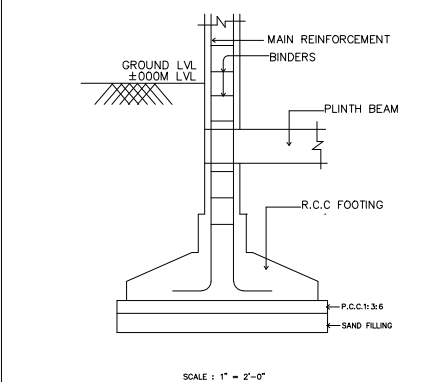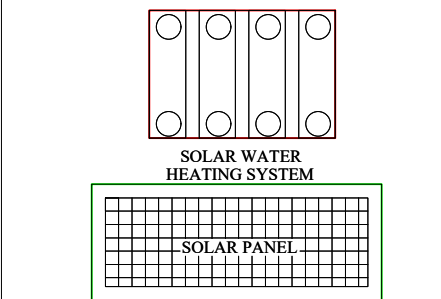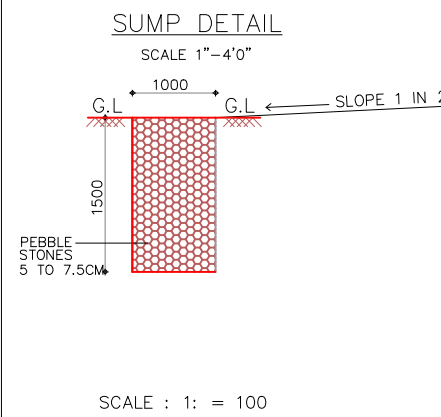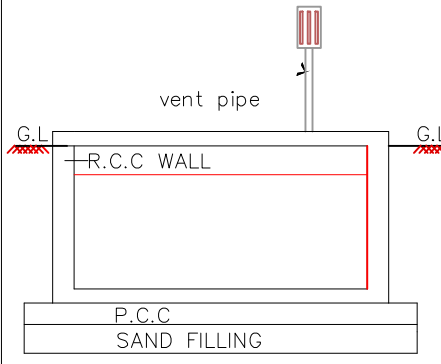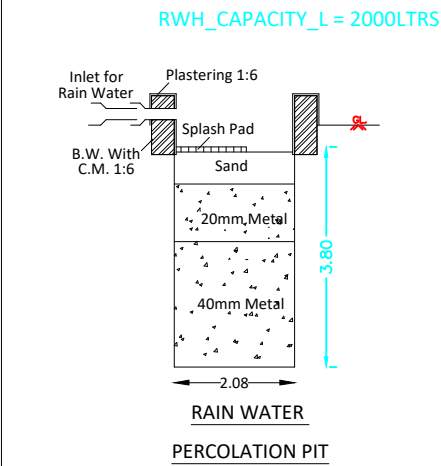

SITE PLAN (Not to Scale)

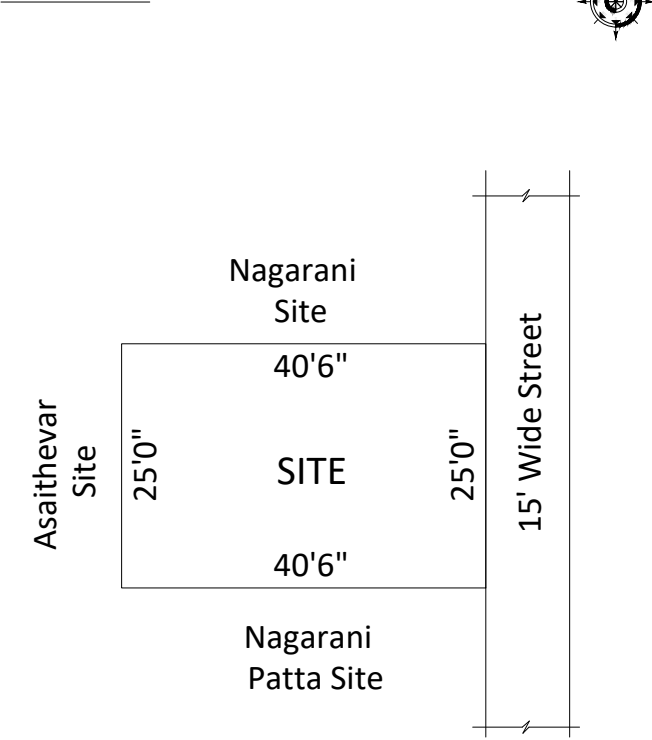

REFERENCE:

☐ SITE ☐ PROPOSED ☐ ROAD

AREA DETAILS	FSI (sq.m)	NON FSI (sq.m)	Area (sq.m)	Area (sq.ft)
Total Area of Site	—	—	94.00	1011.52
GF Built up Area	64.65	16.14	80.79	869.30
FF Built up Area	80.79	—	80.79	869.30
Vacant Site	—	—	13.21	142.22

FLOOR SPACE INDEX = $\frac{161.58}{94.00} = 1.71 < 2.0\%$

JOINERY DETAILS:

MD	MAIN DOOR	3'6" X 7'0"
D	DOOR	3'0" X 7'0"
D1	DOOR	2'6" X 7'0"
W	WINDOW	4'0" X 4'0"
W1	WINDOW	5'0" X 5'0"
V	VENTILATOR	3'0" X 3'0"

SIGNATURE OF APPLICANT

Ln.Er.E.KRISHNAMOORTHY, B.E,MBA.,
LAKSHMI CONSTRUCTIONS
RE NO: 119/LS/2019/00001
D.NO:30/5A,RATTANS COMPOUND,
PERAIYUR ROAD,
USILAMPATTI - 625532
MOBILE: 95857 50037
email id:lakshmiconstructions16@gmail.com
REGISTERED ENGINEER

4.57 M ROAD

TOPO SKETCH

Applicant: Mr.T.Arulmurugan S/o Thuraipandi.
R.S.NO:19/19 & 19/7D1.

