

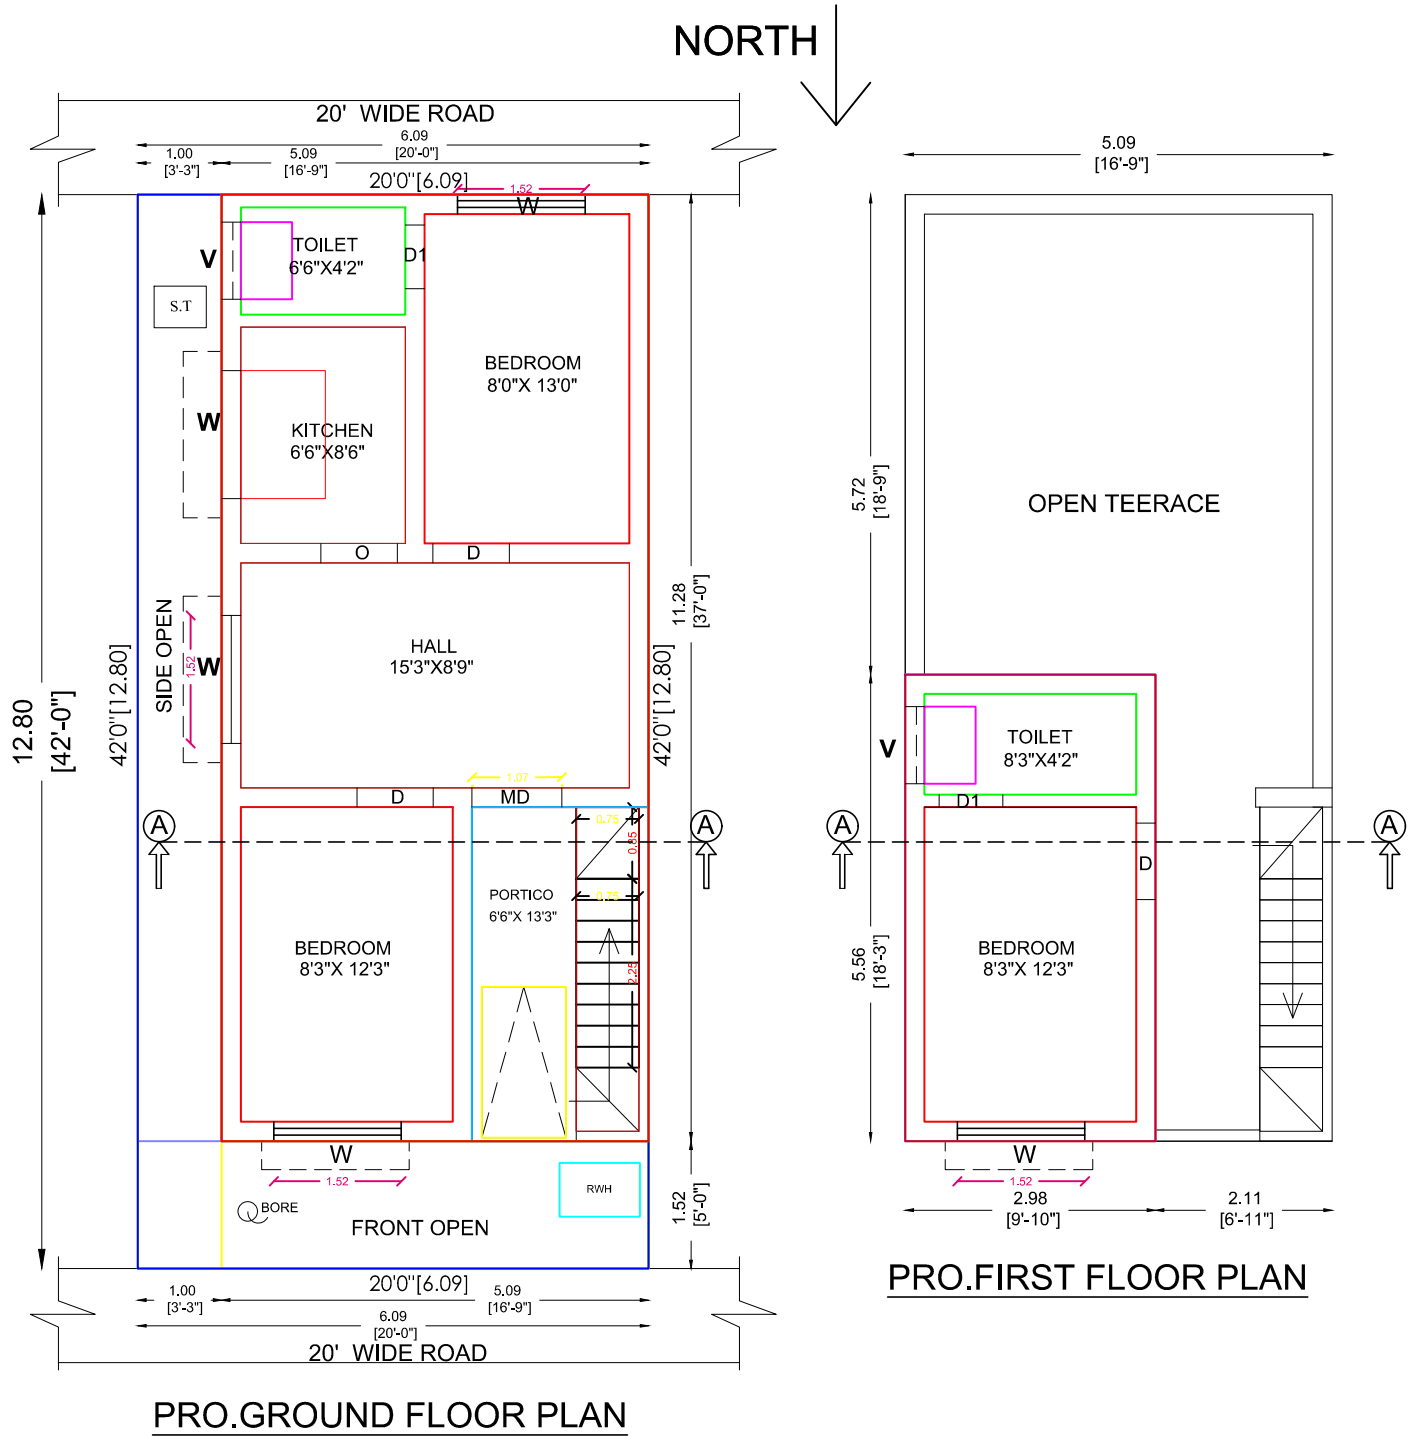
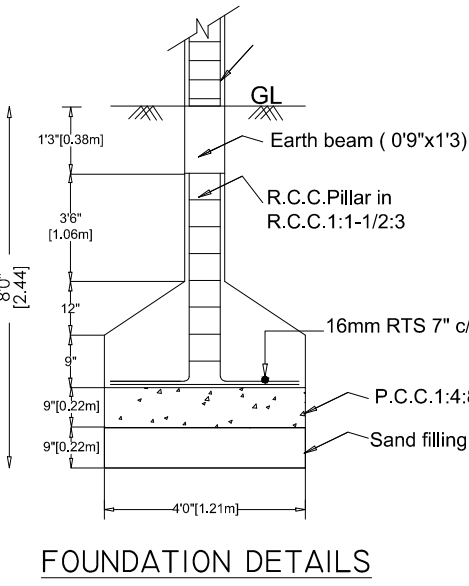
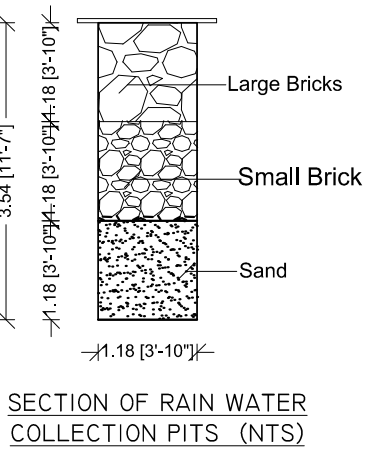
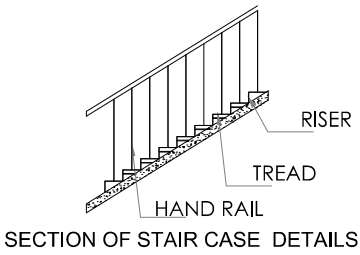
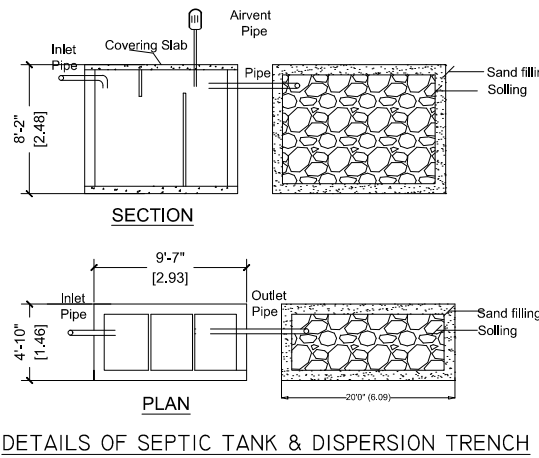
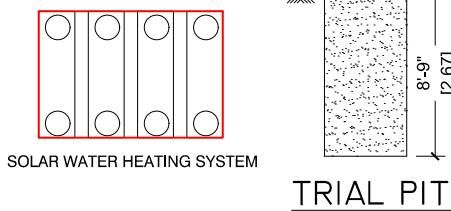
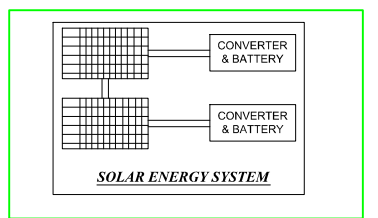


PLAN SHOWING THE PROPOSED CONSTRUCTION OF RESIDENTIAL BUILDING AT R.S.NO : 73/1, AS PER PATT A R.S.NO: 73/1D1C2, PLOT NO:24,25 EP, VIRAGANUR VILLAGE & PANCHAYAT, MADURAI SOUTH TALUK, MADURAI DISTRICT.

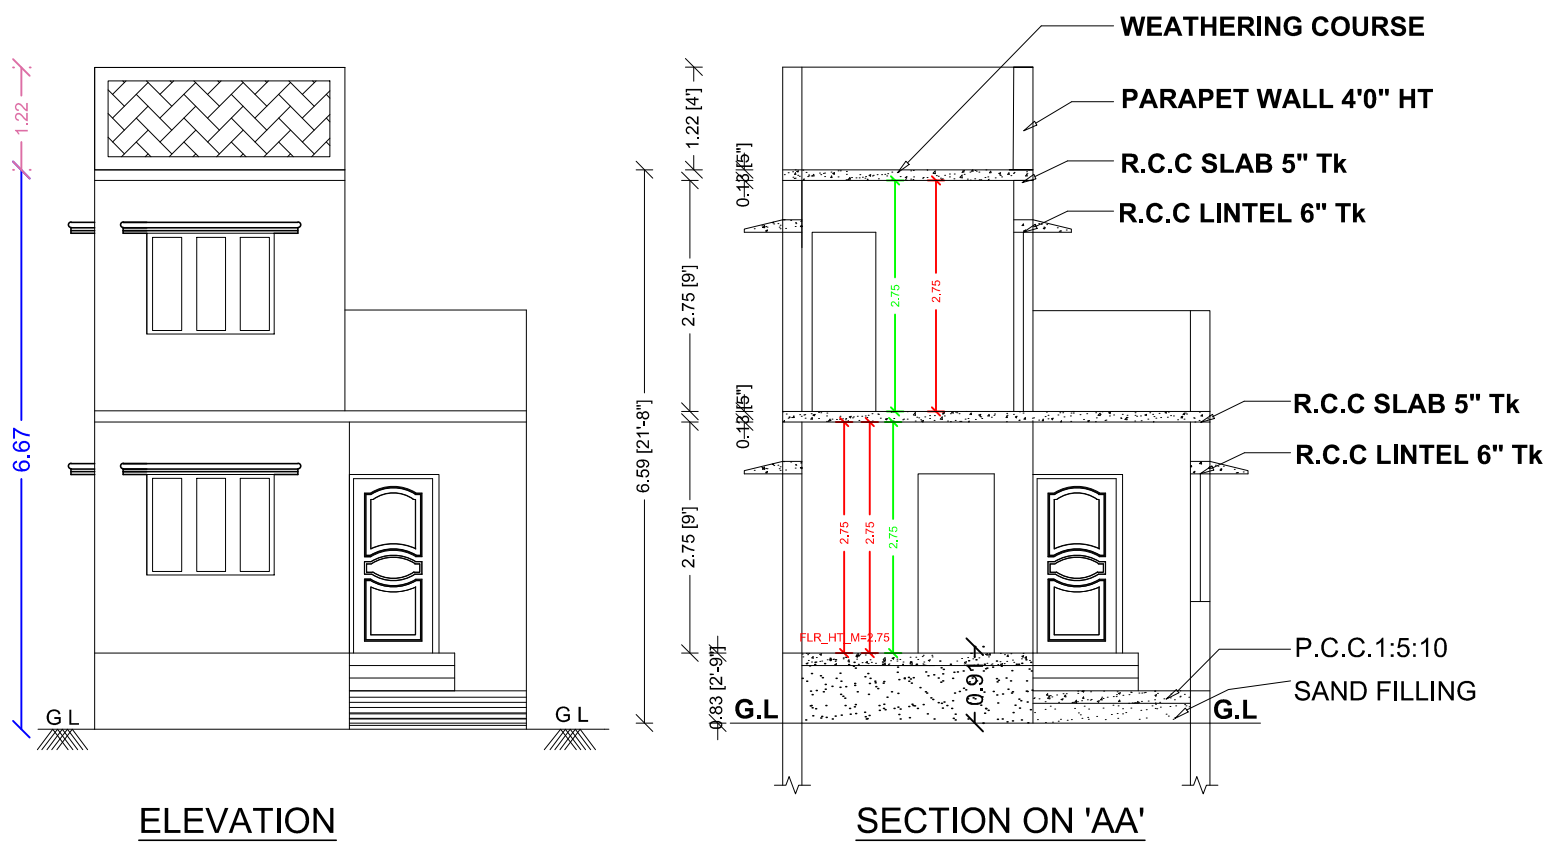

SITE PLAN AT R.S.NO : R.S.NO : 73/1, AS PER PATT A R.S.NO: 73/1D1C2, PLOT NO:24,25 EP, VIRAGANUR VILLAGE & PANCHAYAT, MADURAI SOUTH TALUK, MADURAI DISTRICT.

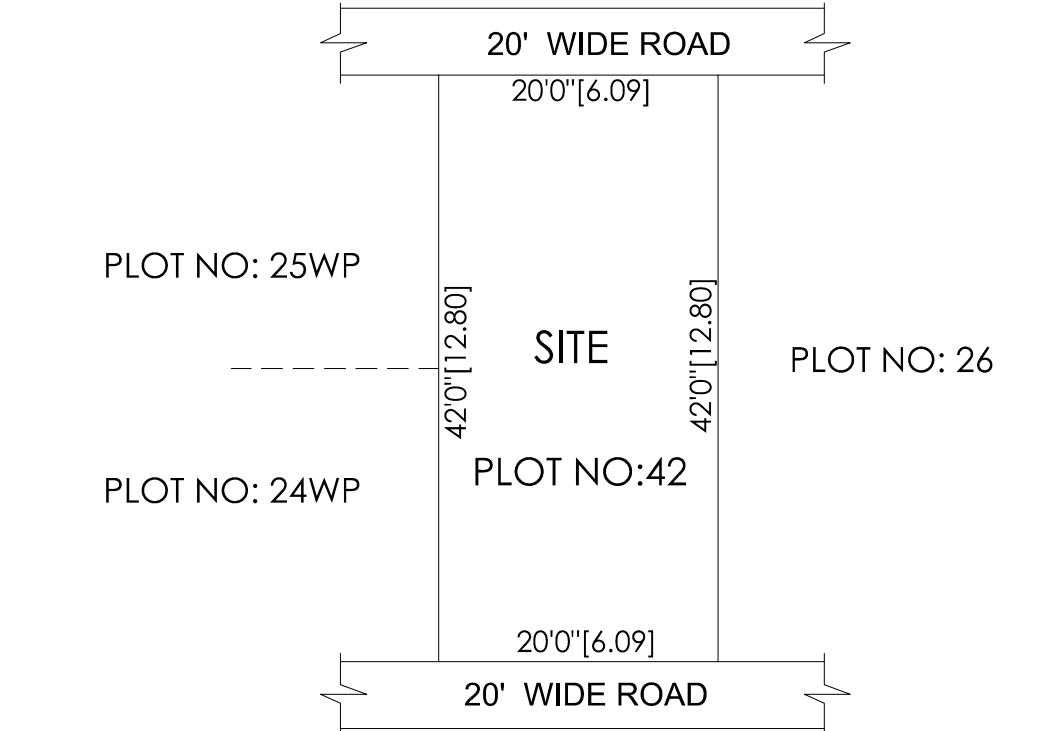

DETAILS	IN Sq.ft	IN Sq.m
SITE AREA	840 . 00	78 . 04
GROUND FLOOR AREA	618 . 07	57 . 42
FIRST FLOOR AREA	178 . 57	16 . 59
OPEN SPACE AREA	221 . 93	20 . 62

JOINERY DETAILS			
MD	MAIN DOOR	3' 6" X 7' 0"	(106 X 213)
D	DOOR	3' 0" X 7' 0"	(091 X 213)
D1	DOOR	2' 6" X 7' 0"	(075 X 213)
W	WINDOW	4' 0" X 4' 6"	(122 X 137)
V	VENTILATOR	3' 0" X 2' 0"	(091 X 061)

PLOT APPROVAL NO : 3025/2023/THI 4 Dt:03-11-2023

OFFICE USE

Signature of Applicant

APPLICANT

Signature of Engineer

ENGINEER