
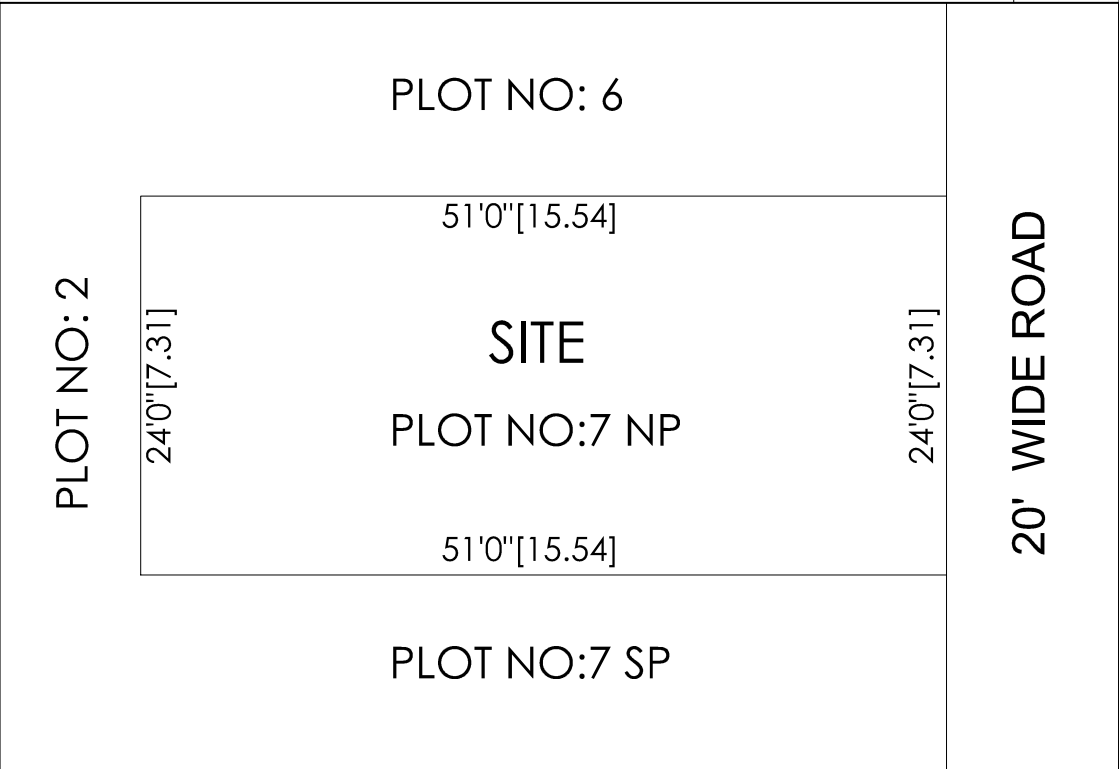
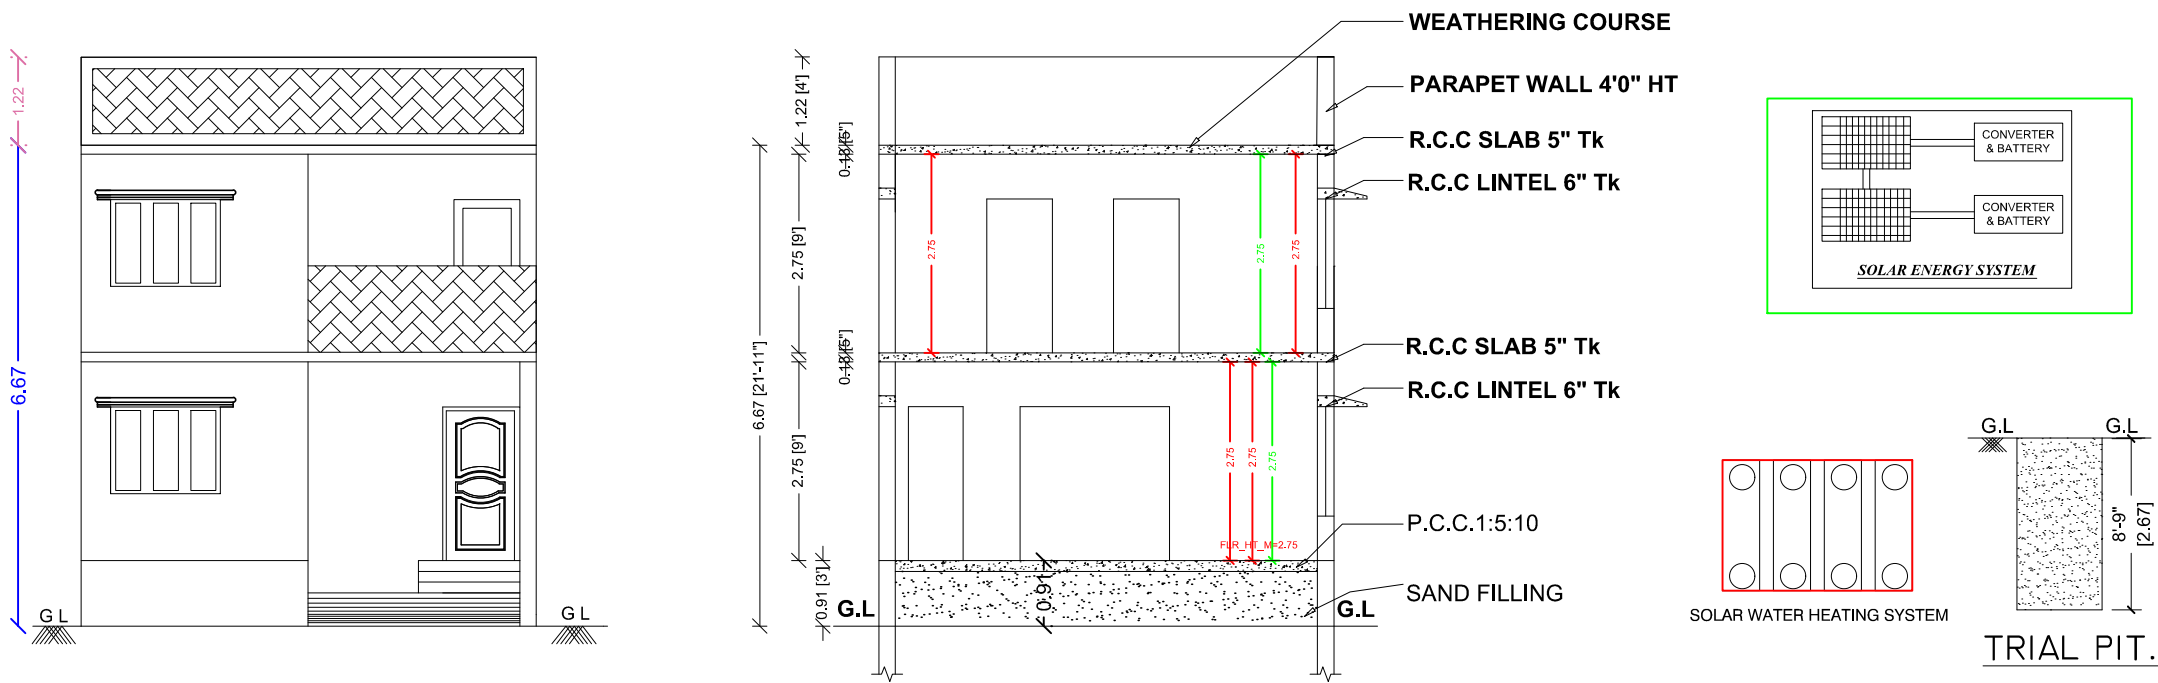


PLAN SHOWING THE PROPOSED CONSTRUCTION OF RESIDENTIAL BUILDING AT R.S.NO : 62/12F, AS PER PATTA R.S.NO: 62/12F1, PLOT NO:07 NP, VIRAGANUR VILLAGE & PANCHAYAT, MADURAI SOUTH TALUK, MADURAI DISTRICT.

SITE PLAN AT R.S.NO : R.S.NO : 62/12F, AS PER PATTA N R.S.NO: 62/12F1, PLOT NO:07 NP, VIRAGANUR VILLAGE & PANCHAYAT, MADURAI SOUTH TALUK, MADURAI DISTRICT.

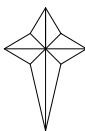

AREA STATEMENT







DETAILS	IN Sq.ft	IN Sq.m
SITE AREA	1224 . 00	113 . 71
GROUND FLOOR AREA	952 . 29	88 . 47
FIRST FLOOR AREA	952 . 29	88 . 47
OPEN SPACE AREA	271 . 71	25 . 14

JOINERY DETAILS

MD	MAIN DOOR	3' 6" X 7' 0"	(106 X 213)
D	DOOR	3' 0" X 7' 0"	(091 X 213)
D1	DOOR	2' 6" X 7' 0"	(075 X 213)
W	WINDOW	4' 0" X 4' 6"	(122 X 137)
V	VENTILATOR	3' 0" X 2' 0"	(091 X 061)

PLOT APPROVAL NO : 3026/2023/THI 4 Dt:03-11-2023

OFFICE USE

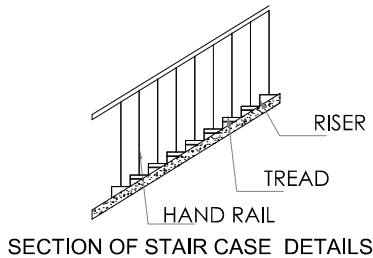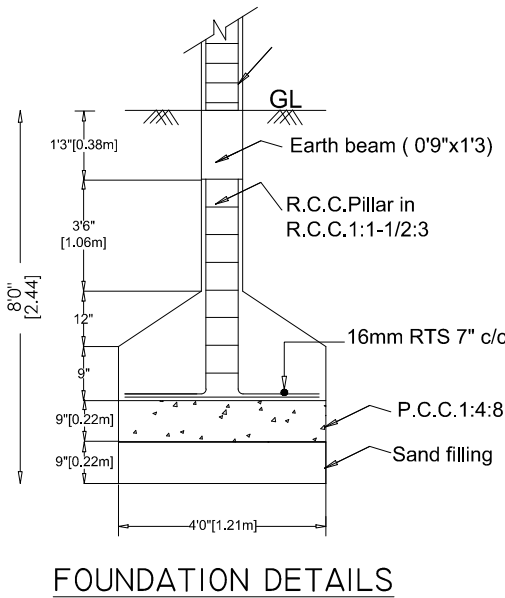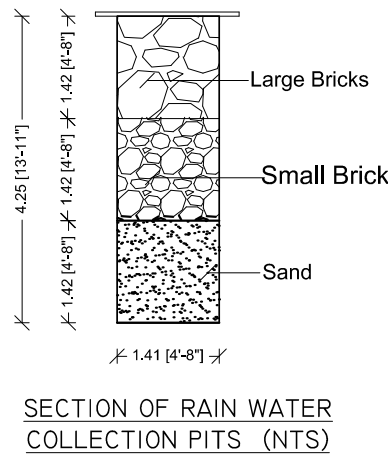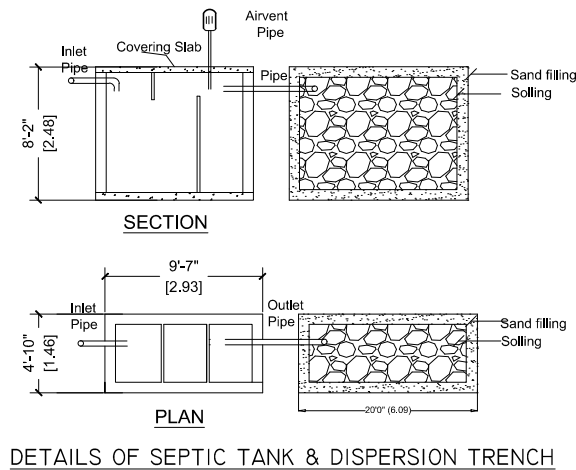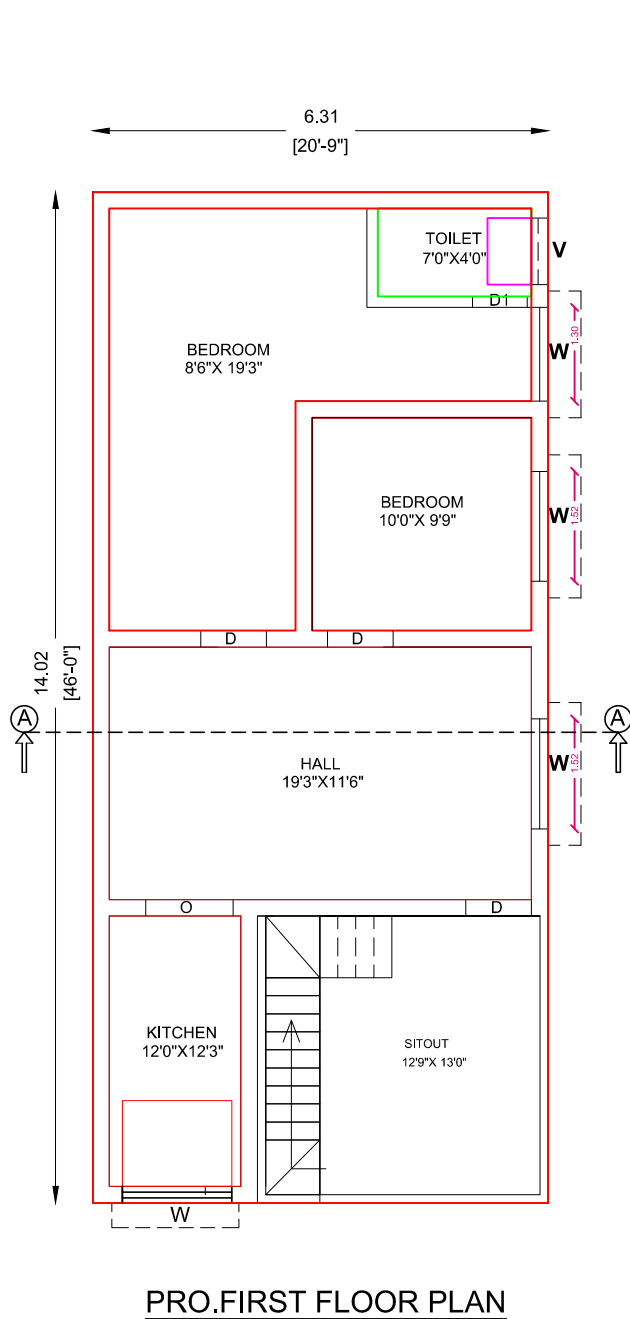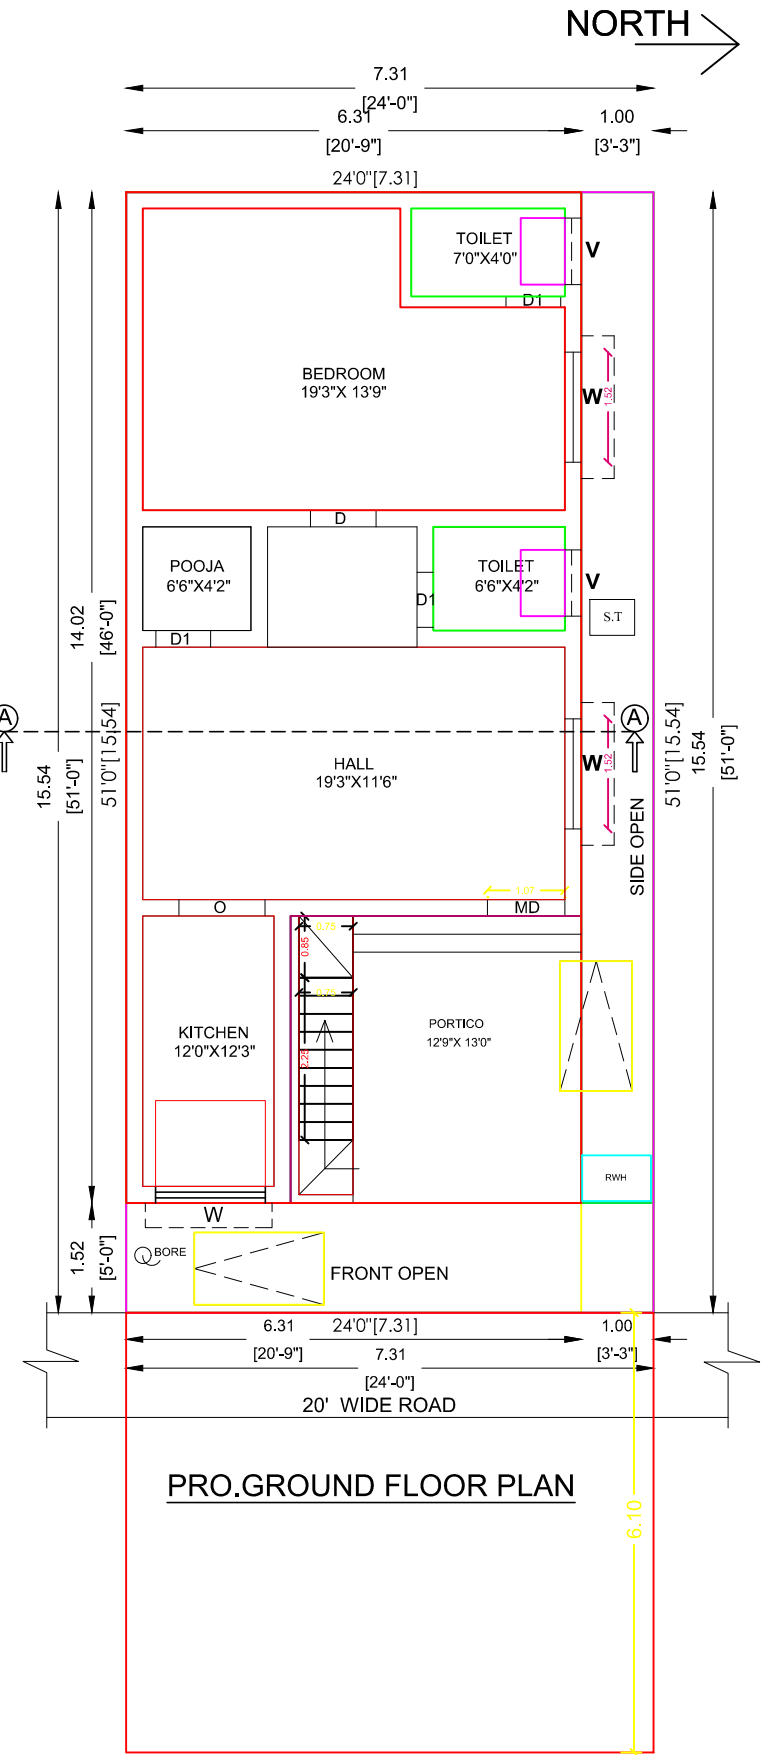

Signature Not Verified

Signed by Village Panchayat President
Location: Madurai
Date: 2024.02.01 17:44:21

L. Raj. S. S.
A. Jayachandran
APPLICANT

Er. M. SYED MOHAMED ABDUL KAREEM
Consulting Civil Engineer & Licensed Builder
Madurai Corporation - LBS No: MCRE 3104
MLPA Registration No: RE056/2019 (GR III)
Plot No: 21, 2nd East Street, K.K.Nagar,
Madurai-625020
Mob: 9842077336, 9080466520

ENGINEER