

PP

APPROVAL RECORD

Planning Permission

Madurai

Madurai district, Tamil Nadu

APPROVAL TYPE


Building Plan

ISSUING AUTHORITY


DTCP

The approval as the planning authority issued it, reproduced in full behind this page.





An approval speaks to what was sanctioned, not to what was built. Completion is a separate record.

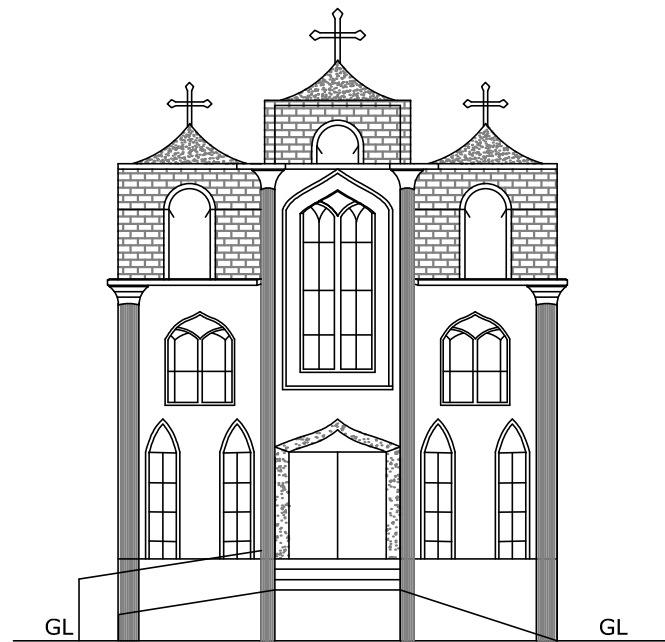

ELEVATION

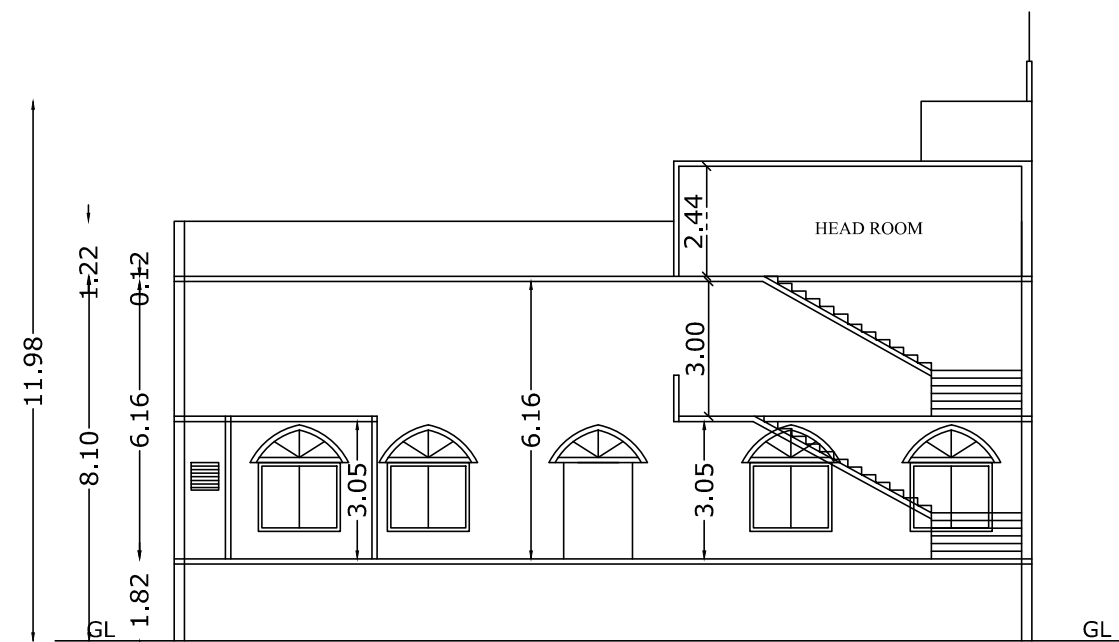

SECTION AA

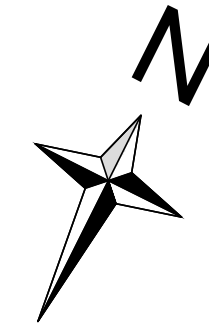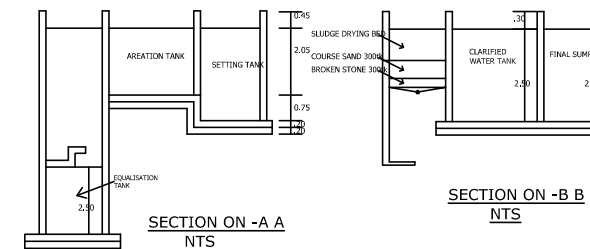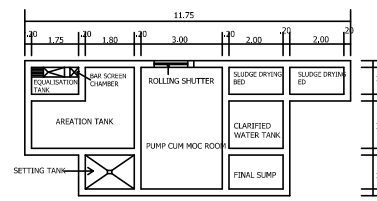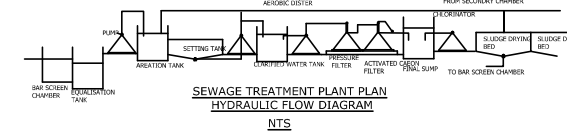

PLAN SHOWING THE PROPOSED CONSTRUCTION OF A RELIGIOUS (CHURCH) BUILDING IN OLD S.NO:212(Part), NEW S.NO: 161/1A1B, AT NARASINGAM 4th BIT VILLAGE, NARASINGAM PANCHAYAT, MADURAI EAST PANCHAYAT UNION, MADURAI EAST TALUK, MADURAI DISTRICT. (SCALE 1:200)

SITE AREA DETAILS

AS PER DOCUMENT AREA - 607.02 SQ.M

AS PER FMB/PLR AREA - 600.00 SQ.M

AS PER SUPER IMPOSED AREA - 593.47 SQ.M

JOINERY DETAILS

REFERENCE:

M.D	MAIN DOOR	1.56 x 2.10	SITE BOUNDARY -
D	DOOR	1.22 x 2.10	DRIVE WAY -
D1	DOOR	0.76 x 2.10	EXISTING ROAD -
W	WINDOW	1.83 x 1.52	PROPOSED -
W1	WINDOW	1.52 x 1.22	BUILDING
V	VENTILATOR	0.60 x 0.90	

AREA DETAILS

SITE EXTENT - 593.67 Sq.m

Descriptions	Non FSI	FSI	Total Area
Area of the Ground Floor		185.45	185.45
Area of the Mezzanine Floor		77.43	77.43
Area of the Head Room	35.19		35.19
Total Area	35.19	262.88	298.07

$$\text{FLOOR SPACE INDEX} = \frac{262.88}{593.67} = 0.44 < 2.0$$

No. of Car Parking Required	02 Nos
No. of Car Parking Provided	02 Nos
No. of P.H Car Parking Provided	01 Nos
No. of Two Wheeler Parking Required	07 Nos
No. of Two Wheeler Parking Provided	07 Nos



FIRE EXTINGUISHER TO BE PROVIDED
FIRE ALARM TO BE PROVIDED

OFFICE USE




(19.12 m)
MADURAI TO MELUR MAIN ROAD
R.S.NO:165


/ GROUND FLOOR PLAN

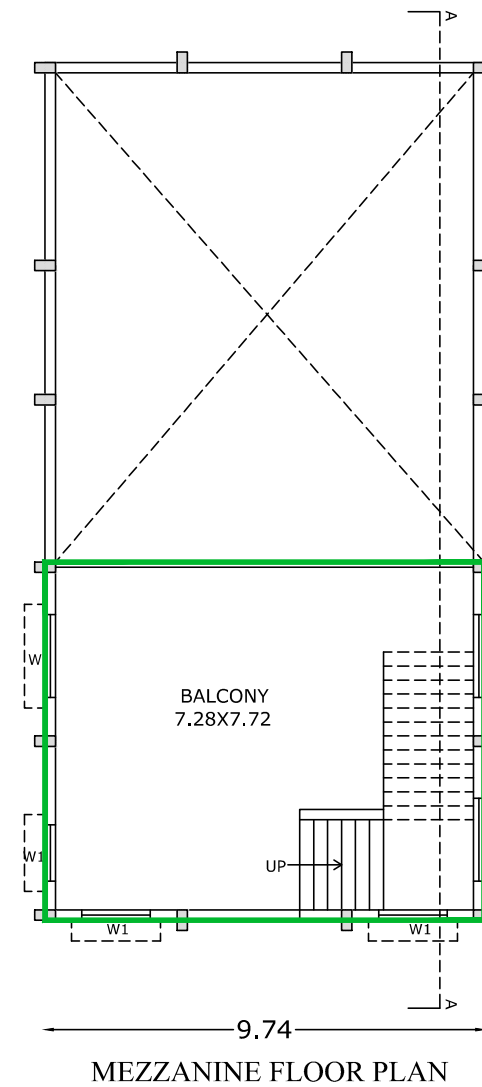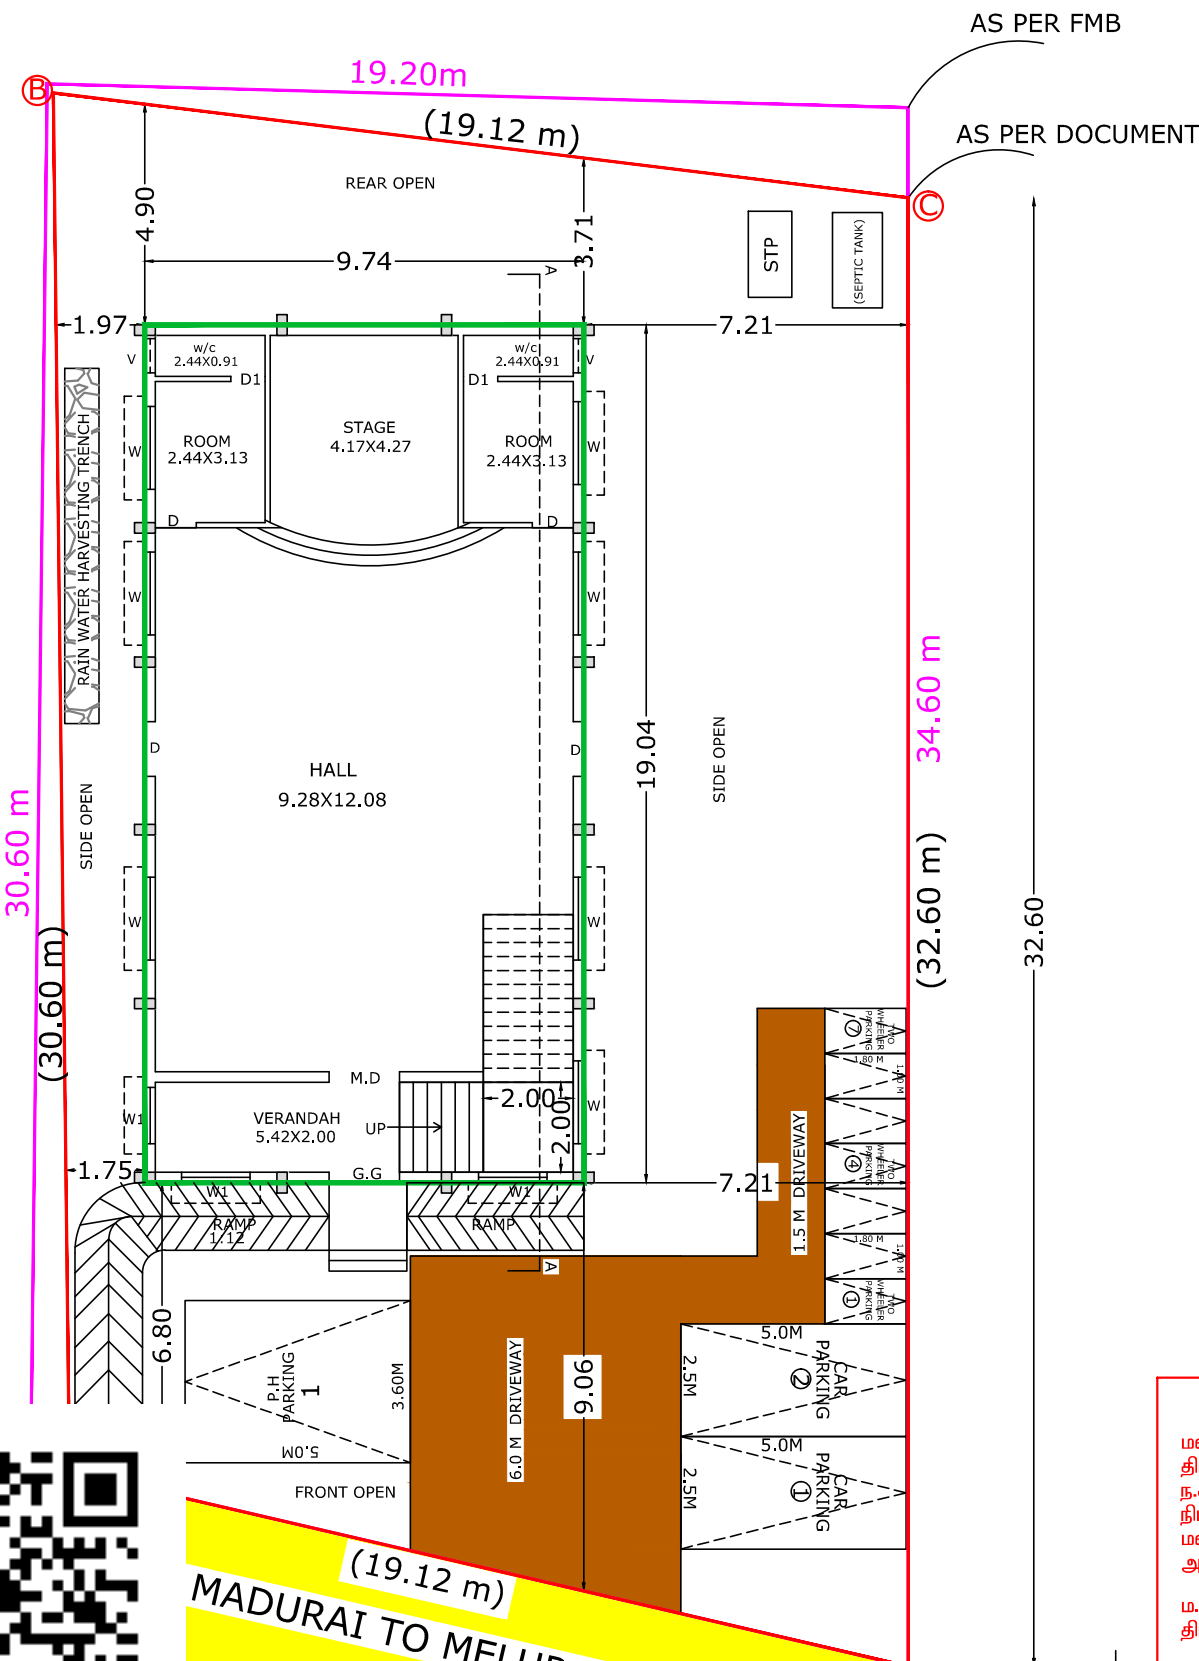


MEZZANINE FLOOR PLAN

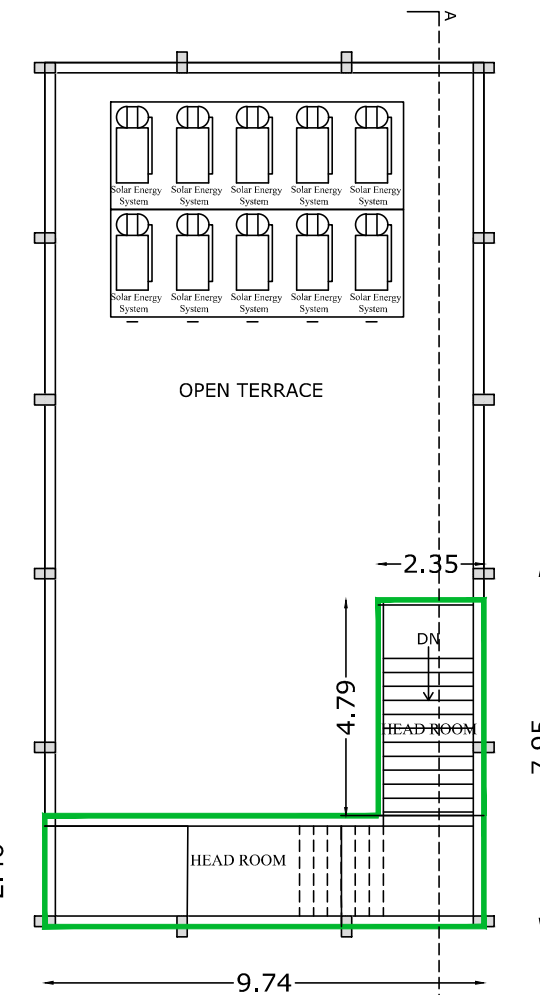


TERRACE FLOOR PLAN

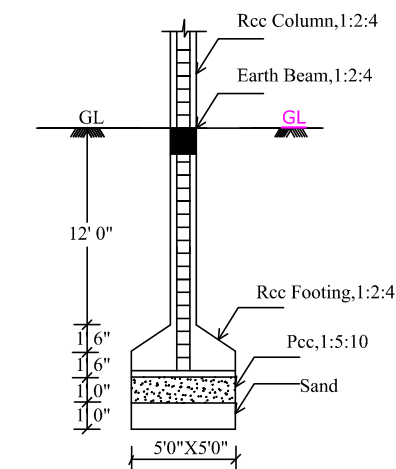


RCC COLUMN DETAILS

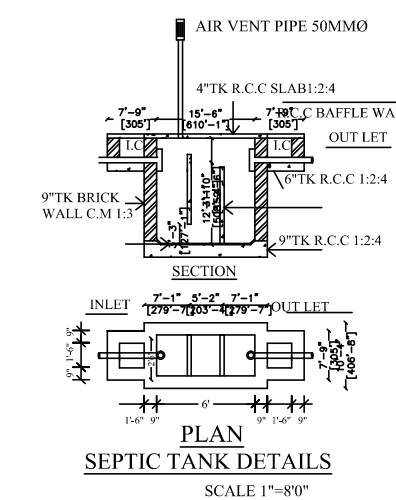


SEPTIC TANK DETAILS

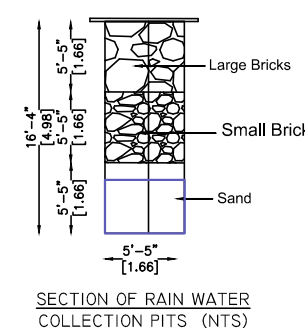


SECTION OF RAIN WATER COLLECTION PITS (NTS)

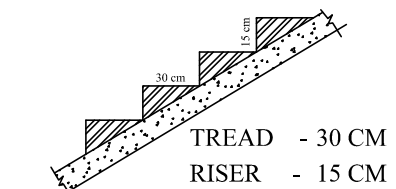


STAIRCASE DETAILS

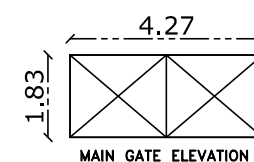

MAIN GATE ELEVATION

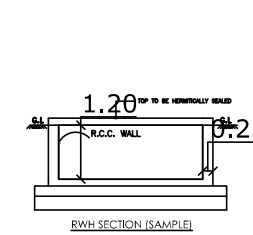

WIKET GATE ELEVATION

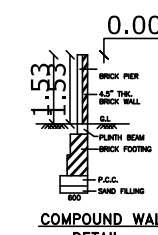

COMPOUND WALL DETAIL

SPECIAL CONDITION:

"AS PER RULE NO.12 OF TAMILNADU COMBINED DEVELOPMENT AND BUILDING RULE-2019, THE APPLICANT SHOULD PREPARE AND SUBMIT DEMOLITION PLAN FOR THE MADURAI CORPORATION. THE CORPORATION HAS TO DECIDE ON THE DEMOLITION PLAN AND ENSURE THE EXISTING BUILDING ARE DEMOLISHED BEFORE APPROVAL OF THE PLAN FOR PROPOSED BUILDING.

திட்ட அனுமதி

மனை ஒப்புதல் மற்றும் திட்ட அனுமதி மதுரை உள்ளூர் திட்டகுழுமம், மதுரை - 625017.
ந.க.எண்: SWP/BPA/316624/2024 உத்தரவில் கண்டுள்ளவாறு நிபந்தனைகளுக்குப்பட்டு 'A' முதல் 'D' வரை எல்லையிடப்பட்டு மனையிட ஒப்புதலும், கட்டிடத்திற்கு திட்ட அனுமதியும் அளிக்கப்படுகிறது.
ம.வ.ம.உ.தி.கு எண் : 301/2024
திட்ட/அனுமதி எண் : 335B/2024

APPLICANT

A. Bhuvaneshwaran
Er. A. BHUVANESHWARAN B.E.,
Licensed Builder & Consulting Engineer
MDTCP Licensed No: RE 09/2021 (II)
Kallalagar Complex, Tallakulam, Madurai -2.
Ph: 8072046635. Email: bhuvancivil776@gmail.com

REG.,ENGINEER

SITE PLAN SHOWING THE PROPOSED CONSTRUCTION
OF A RELIGIOUS (CHURCH) BUILDING IN OLD
S.NO:212(Part), NEW S.NO: 161/1A1B, AT NARASINGAM
4th BIT VILLAGE, NARASINGAM PANCHAYAT,
MADURAI EAST PANCHAYAT UNION, MADURAI
EAST TALUK, MADURAI DISTRICT.
(SCALE 1:200)

AS PER DOCUMENT AREA - 607.02 SQ.M

AS PER FMB/PLR AREA - 600.00 SQ.M

AS PER SUPER IMPOSED AREA - 593.67 SQ.M

SITE EXTENT - 593.67 Sq.m

$$\text{FLOOR SPACE INDEX} = \frac{262.88}{593.67} = 0.44 < 2.0$$

FIRE EXTINGUISHER TO BE PROVIDED
FIRE ALARM TO BE PROVIDED

SITE PLAN

"AS PER RULE NO.12 OF TAMILNADU COMBINED DEVELOPMENT AND BUILDING RULE-2019, THE APPLICANT SHOULD PREPARE AND SUBMIT DEMOLITION PLAN FOR THE MADURAI CORPORATION. THE CORPORATION HAS TO DECIDE ON THE DEMOLITION PLAN AND ENSURE THE EXISTING BUILDING ARE DEMOLISHED BEFORE APPROVAL OF THE PLAN FOR PROPOSED BUILDING.

மனை ஒப்புதல் மற்றும் திட்ட அனுமதி மதுரை உள்ளூர்
திட்டக்குழுமம், மதுரை - 625017.
ந.க.எண்: SWP/BPA/316624/2024 உத்தரவில் கண்டுள்ளவாறு
நிபந்தனைகளுக்குப்பட்டு 'A' முதல் 'D' வரை எல்லையிடப்பட்டு
நிபந்தனை இப்பதலும், கட்டிடத்திற்கு திட்ட அனுமதியும்
அளிக்கப்படுகிறது.

ம.வ.ம.உ.தி.கு எண் : 301/2024
திட்ட/அனுமதி எண் : 335A/2024

REG.,ENGINEER

Er. A. BHUVANESHWARAN B.E.,
Licensed Builder & Consulting Engineer
MDTCP Licensed No: RE 09/2021 (II)
Kallalagar Complex, Tallakulam, Madurai -2.
Ph: 8072046635. Email: bhuvancivil776@gmail.com

Eight ways to know a piece of land before you pay for it.

This report covers one part of the picture. These cover the rest, drawn from the same government records, for any property in Tamil Nadu.

LandLens One

Ask anything about a property and get an answer grounded in live government records, with the sources shown.

[/landlens/one](#)



Verify My Land

Every record check run on one property and returned as a single report.

[/landlens/verify-my-land](#)



Legal Opinion

An advocate's written opinion on the title, built on the records we pull for it.

[/landlens](#)



One Map

Every layer on one map: the parcel, its boundary, zoning, water bodies and what sits around it.

[/landlens/one/map](#)



PriceMap

What land actually changed hands for around this plot, taken from the registered deeds.

[/landlens/pricemap](#)



Build Scope

What you are allowed to build here: floor space, height, coverage and setbacks.

[/landlens/build-scope](#)



Property Tracker

Watch a property and hear about it when something new is registered against it.

[/landlens/property-tracker](#)



Deal Room

Run the transaction in one place: documents, stamping, signatures and the parties.

[/landlens/deal-room](#)



Twenty-four checks you can run yourself, at no cost.

Records and verification

The registers themselves, read for you.

Encumbrance Certificate

Patta and Chitta

Field Measurement Sketch

EC Analyzer

Bank charge check

Court case search

Seller background check

Approval check by survey

Value and duty

What it is worth and what it costs to register.

Guideline value by street

Guideline value by survey

Stamp duty and registration fees

Capital gains

Floor space index

Area unit converter

Zoning and land use

What the plan says can happen on this land.

Land use zone finder

CMDA land use check

Coastal regulation zone

Master plan check

Water bodies finder

Airport height clearance

Registers and directories

Who holds it, and which office keeps the record.

Find your registering office

Temple property check

Waqf property check

RERA register



Every free tool
/tools



Services we run
for you
/services



The LandLens
suite
/landlens/one



Every claim in this document traces back to a government record.

Legal opinions, due diligence and title verification

Building plan, layout and sub-division approvals

Completion and occupancy certificates, regularisation

Escrow, negotiation and NRI property management

Land survey, soil testing, architecture and construction

Verified RealEstate
3/350/2 Mettukuppam,
OMR Thoraipakkam,
Chennai 600 097, India
hello@verified.realestate
+91 9996 12 9996

Prepared from the registers named on the page each finding sits on. Where a register could not be read, this document says so in its place rather than leaving the gap to be read as a clean result.

