

PP

APPROVAL RECORD

Planning Permission

Madurai district, Tamil Nadu

APPROVAL TYPE

Building Plan


ISSUING AUTHORITY

Rural Panchayat

The approval as the planning authority issued it, reproduced in full behind this page.


An approval speaks to what was sanctioned, not to what was built. Completion is a separate record.

PLAN SHOWING THE PROPOSED CONSTRUCTION OF A DWELLING HOUSE AT PLOT NO.9(E),10(E) & 10(W), R.S.NO.4/1 & 4/3
VENKATACHALAPATHY NAGAR, THUVARIMAN VILLAGE, MADURAI WEST TALUK, MADURAI DISTRICT, MADURAI.
(SUB DIVISION PATTA NO:-2481 & 2483 , R.S.NO.4/13,4/15 & 4/1B2B,4/1B3B)

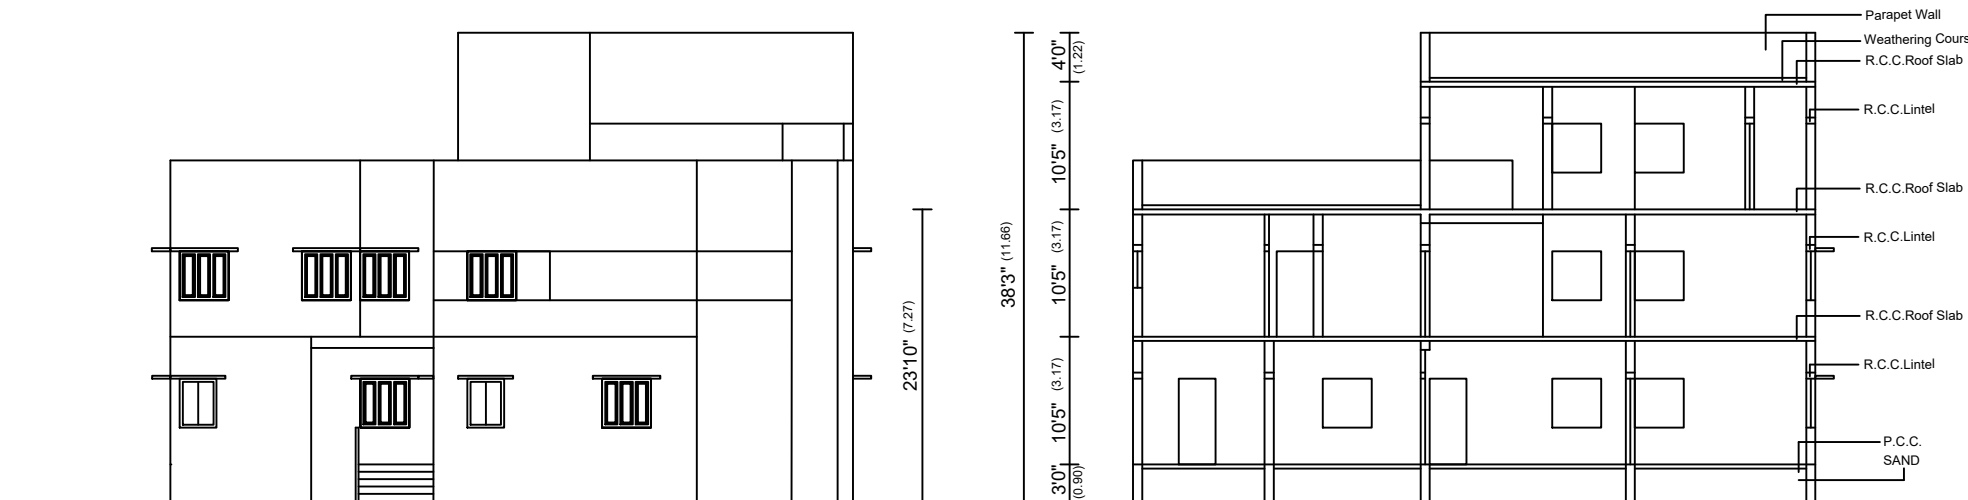


FRONT ELEVATION

SECTION ON A-A

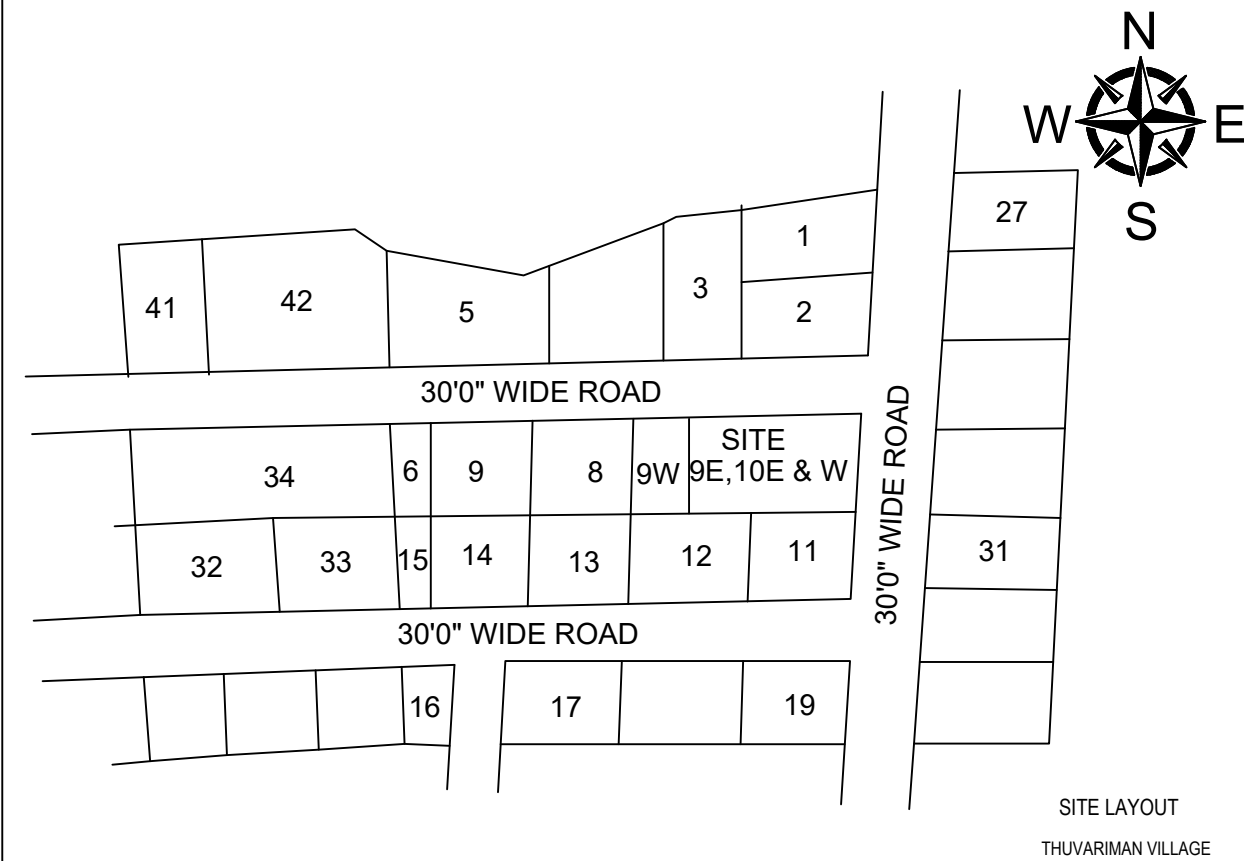


SITE LAYOUT
THUVARIMAN VILLAGE

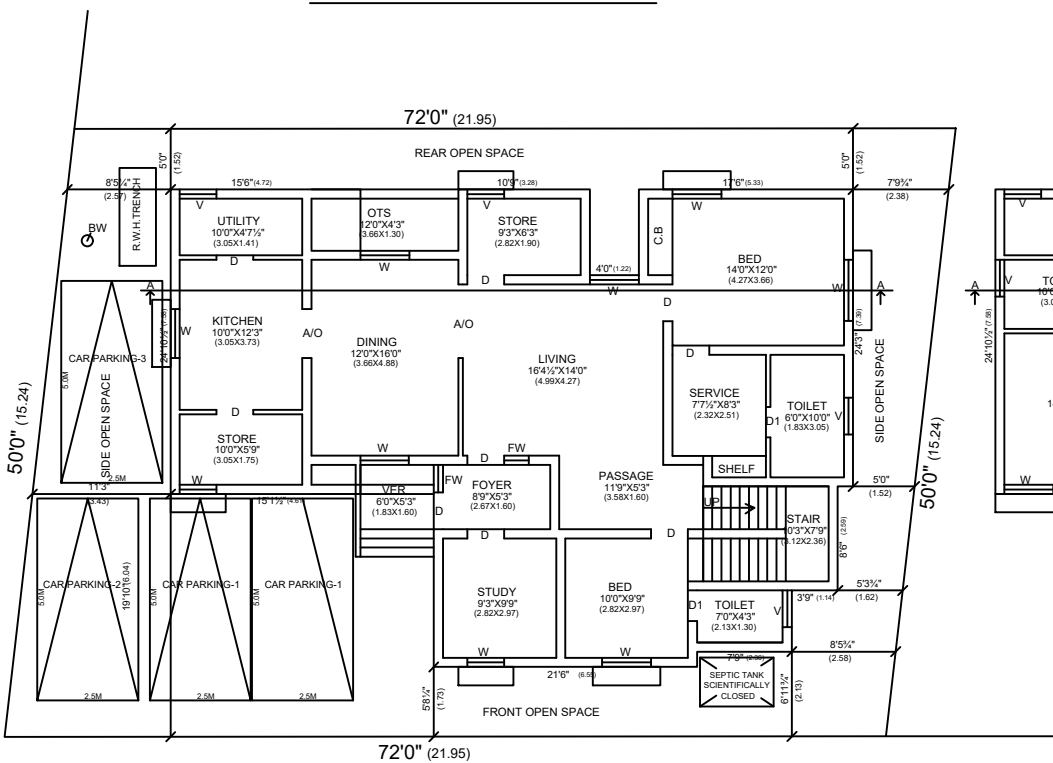



30'0" WIDE ROAD

GROUND FLOOR PLAN
(PROPOSED)

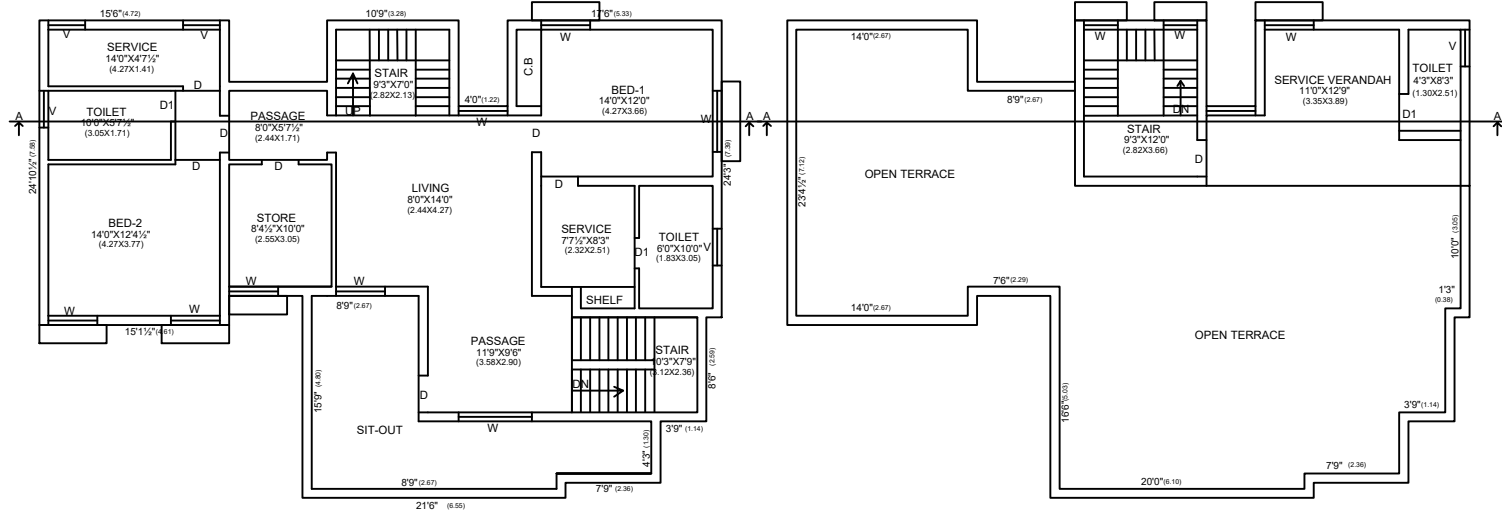


FIRST FLOOR PLAN
(PROPOSED)


HEADROOM &
TERRACE FLOOR PLAN
(PROPOSED)

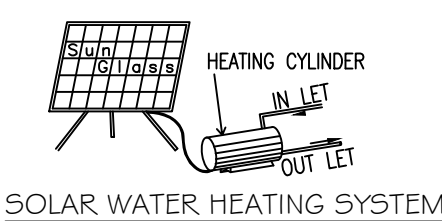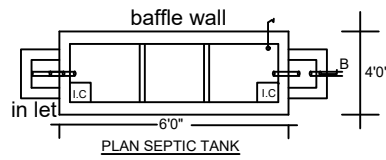


SOLAR WATER HEATING SYSTEM

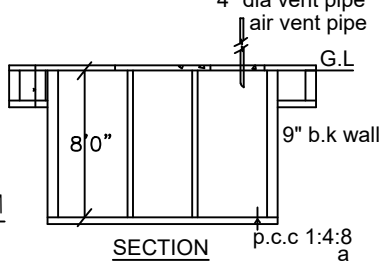


SECTION

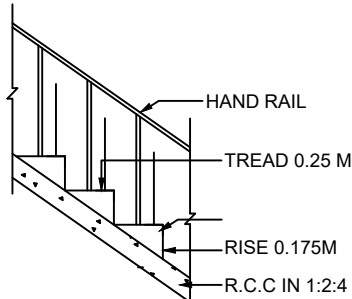


STAIRCASE DETAIL
NOT TO SCALE

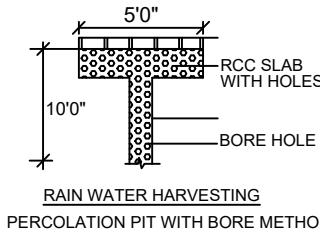

RAIN WATER HARVESTING
PERCOLATION PIT WITH BORE METHOD

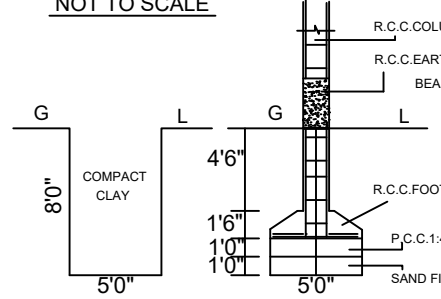

TRIAL PIT

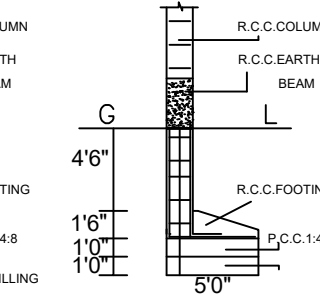

FOUNDATION
DETAILS

LAYOUT APPROVAL:- P.NO.10W & 9E-NA-KA-NO-1426/2019/THI4, DATE:-01-08-2019			
LAYOUT APPROVAL:- P.NO.10E-NA-KA-NO-2844/2019/THI4, DATE:-21-11-2019			
APPLICANT NAME:- ASHA RAJESH	ALL BRACKET MEASUREMENTS ARE IN METRE		
DESCRIPTION	FSI AREA	NON-FSI AREA	TOTAL AREA
AREA DETAILS:-	SQ. FT.	SQ. M.	SQ. FT.
TOTAL AREA OF THE SITE (Asper Document)	-	-	3600.00
TOTAL AREA OF THE SITE (Asper Site)	-	-	3576.50
AREA OF THE GROUND FLOOR	1736.74	161.35	1736.74
AREA OF THE FIRST FLOOR	1736.74	161.35	1736.74
AREA OF THE HEADROOM FLOOR		407.52	407.52
AREA OF THE OPEN SPACE IN G.F	-	-	1839.76
TOTAL	3473.48	322.70	3576.50
F.S.I = 3473.48 Sft	= 0.971 (or) 322.70 Sqm		
3576.50 Sft	= 0.971		
REFERENCE:- ☐ SITE ☐ ROAD	NO.OF CAR PARKING PROVIDED - 4 Nos		
SCHEDULE OF JOINERIES	Er.JAMBULINGAM D.C.E., B-Tech(Civil) Consulting Engineer & Licensed Builder, Corporation of Madurai. Registered Engineer-Grade-III-001 Professional Engineer-Regd.No.PE/00311/16 Engineering Council of India, New Delhi, 90A/5, VOC Street, Arul Nagar, Bye-pass Road, Madurai-625010. E-mail - er.jambulingam@gmail.com Mobile no :-98435 74100		
D DOOR 3'0"X7'0"	APPLICANT	Er. S. JAMBULINGAM D.C.E., B.Tech (Civil), Consulting Engineer & Licensed Builder Corporation of Madurai REGISTERED ENGINEER - GRADE-III-001 PROFESSIONAL ENGINEER-REGD. No.PE/00311/16 Engineering Council of India, New Delhi 90 A/5, VOC Street, Arul Nagar Bye Pass Road, Madurai-625 010 E-mail:- er.jambulingam@gmail.com Mobile No:- 98435 74100	FOR OFFICE USE ONLY
D1 DOOR 2'6"X7'0"			
W WINDOW 5'0"X4'0"			
W1 WINDOW 3'0"X4'0"			
V VENTILATOR 3'0"X3'0"	LICENSED BUILDER		



Eight ways to know a piece of land before you pay for it.

This report covers one part of the picture. These cover the rest, drawn from the same government records, for any property in Tamil Nadu.

LandLens One

Ask anything about a property and get an answer grounded in live government records, with the sources shown.

[/landlens/one](#)



Verify My Land

Every record check run on one property and returned as a single report.

[/landlens/verify-my-land](#)



Legal Opinion

An advocate's written opinion on the title, built on the records we pull for it.

[/landlens](#)



One Map

Every layer on one map: the parcel, its boundary, zoning, water bodies and what sits around it.

[/landlens/one/map](#)



PriceMap

What land actually changed hands for around this plot, taken from the registered deeds.

[/landlens/pricemap](#)



Build Scope

What you are allowed to build here: floor space, height, coverage and setbacks.

[/landlens/build-scope](#)



Property Tracker

Watch a property and hear about it when something new is registered against it.

[/landlens/property-tracker](#)



Deal Room

Run the transaction in one place: documents, stamping, signatures and the parties.

[/landlens/deal-room](#)



Twenty-four checks you can run yourself, at no cost.

Records and verification

The registers themselves, read for you.

Encumbrance Certificate

Patta and Chitta

Field Measurement Sketch

EC Analyzer

Bank charge check

Court case search

Seller background check

Approval check by survey

Value and duty

What it is worth and what it costs to register.

Guideline value by street

Guideline value by survey

Stamp duty and registration fees

Capital gains

Floor space index

Area unit converter

Zoning and land use

What the plan says can happen on this land.

Land use zone finder

CMDA land use check

Coastal regulation zone

Master plan check

Water bodies finder

Airport height clearance

Registers and directories

Who holds it, and which office keeps the record.

Find your registering office

Temple property check

Waqf property check

RERA register



Every free tool
/tools



Services we run
for you
/services



The LandLens
suite
/landlens/one



Every claim in this document traces back to a government record.

Legal opinions, due diligence and title verification

Building plan, layout and sub-division approvals

Completion and occupancy certificates, regularisation

Escrow, negotiation and NRI property management

Land survey, soil testing, architecture and construction

Verified RealEstate
3/350/2 Mettukuppam,
OMR Thoraipakkam,
Chennai 600 097, India
hello@verified.realestate
+91 9996 12 9996

Prepared from the registers named on the page each finding sits on. Where a register could not be read, this document says so in its place rather than leaving the gap to be read as a clean result.

