

PP

APPROVAL RECORD

Planning Permission

Madurai

Madurai district, Tamil Nadu

APPROVAL TYPE

Building Plan


ISSUING AUTHORITY

DTCP

The approval as the planning authority issued it, reproduced in full behind this page.

An approval speaks to what was sanctioned, not to what was built. Completion is a separate record.

PLAN SHOWING THE REVISED COMMERCIAL BUILDING - PROFESSIONAL CONSULTING
OFFICE AT OLD RS.NO:20/16, T.S.NO:262, WARD-24, BLOCK-16, ARAPALAYAM VILLAGE,
MADURAI CORPORATION, MADURAI WEST TALUK, MADURAI DISTRICT.

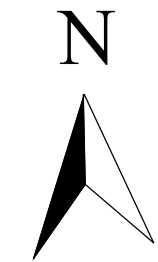

(ALL DIMENSIONS ARE IN METRE SCALE - 1:100) SHEET 1/2

EXISTING APPROVED DETAILS

கோப்பு எண்:921/18 மதி2
ம.வ/ம.உ.தி.கு எண்:31/2018
திட்ட அனுமதி எண்:36A/2018

EXISTING BUILDING AREA DETAILS

AREA DETAILS	FSI AREA IN SQM	NON FSI AREA IN SQM	TOTAL AREA IN SQM
STILT FLOOR AREA	-	83.23	83.23
FIRST FLOOR AREA	83.23	-	83.23
SECOND FLOOR AREA	83.23	-	83.23
THIRD FLOOR AREA	83.23	-	83.23
HEAD ROOM AREA	-	24.29	24.29
TOTAL	107.52	249.69	357.21

SITE AREA

AS PER DOCUMENT = 323.76 SQ.M / 3485.00SQ.FT
AS PER PATTA = 356.50 SQ.M / 3837.37SQ.FT
SUPER IMPOSED PLOT AREA = 347.57 SQ.M / 3741.24SQ.FT

REVISED BUILDING AREA DETAILS

AREA DETAILS	FSI AREA IN SQM	NON FSI AREA IN SQM	TOTAL AREA IN SQM
STILT FLOOR AREA	-	186.11	186.11
FIRST FLOOR AREA	186.11	-	186.11
SECOND FLOOR AREA	186.11	-	186.11
THIRD FLOOR AREA	186.11	-	186.11
HEAD ROOM AREA	-	32.46	32.46
TOTAL	558.33	218.57	776.90

	FSI ACHIEVED	1.72
	PLOT COVERAGE	57.48%

TOTAL BUILTUP AREA AS PER FSI RULES = $\frac{558.33}{323.76} = 1.72 < 2.0$
SITE AREA

% OF PLOT COVERAGE AREA = $\frac{186.11}{323.76} \times 100 = 57.48\%$


PARKING DETAILS

NO.OF CAR PARKING REQUIRED - 06 NOS.
NO.OF CAR PARKING PROVIDED - 05 NOS+1 P.H PARKING.
NO.OF TWO WHEELER PARKING REQUIRED - 19NOS.
NO.OF TWO WHEELER PARKING PROVIDED - 19 NOS.

REGISTER ENGINEER



Er.C.SUNDARAPANDI, B.E., PGDCE.,
Consulting Engineer & Registered Engineer
MDTCP Registration No.RE.10/2021
Shop No-1, Kallalagar Complex, Tallakulam,
Madurai - 2. Cell:9655307709

STRUCTURAL ENGINEER

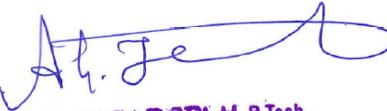

Ar.G.JAGADEESH, B.Tech.,
Structural Engineers (MDTCP)
Reg. No - SE-06/2021 (Gr-II)
16/16, Indira Gandhi Street,
Villapuram, Madurai - 625012.
7229

GEO-TECH ENGINEER


Mr. Victor Samson Raj, M.E.(Soil)
Regd. Geo Tech Engineer
Reg. No: GTE 001/2018
Cell: 9500271927

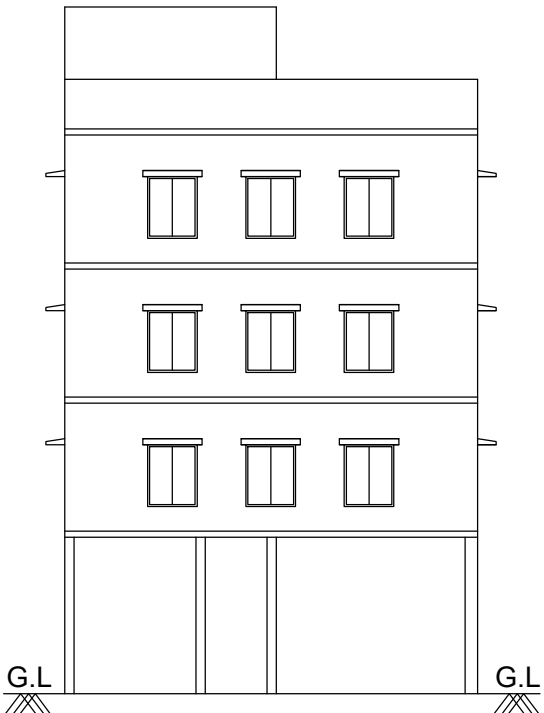


ELEVATION

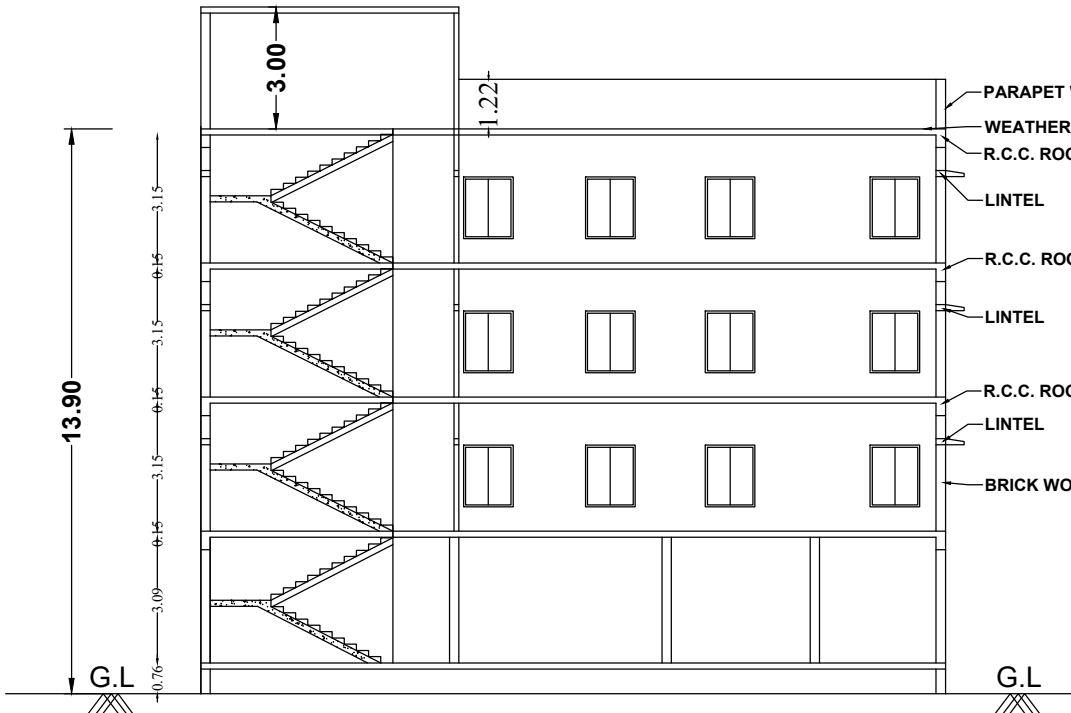


SECTION A-A

திருத்திய திட்ட அனுமதி
மதுரை ஒப்புதல் மற்றும் திட்ட அனுமதி
மதுரை உள்ளூர் திட்ட குழுவும்,
மதுரை - 625017.
ந.க.எண்.SWP/BPA/0393805/2024 உத்தரவில்
கண்டுள்ளவாறு நிபந்தனைகளுக்குப்பட்டு ஏற்கனவே
'A' முதல் 'E' வரை எல்லையிடப்பட்டு
ம.வ/ம.உ.தி.கு. எண்: 31/2018 என எண்ணிட்டு
ஒப்புதல் அளிக்கப்பட்ட மனையிடத்தில் அமையும்
கட்டிடத்திற்கு திருத்திய திட்ட அனுமதி
அளிக்கப்படுகிறது.


திருத்திய அனுமதி எண்: 29A/2025

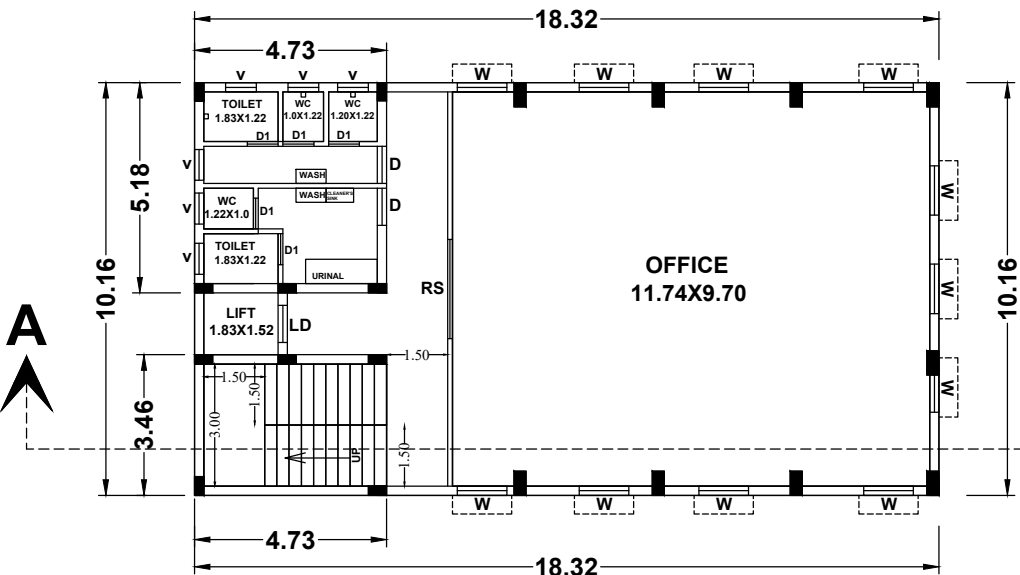


FIRST FLOOR PLAN

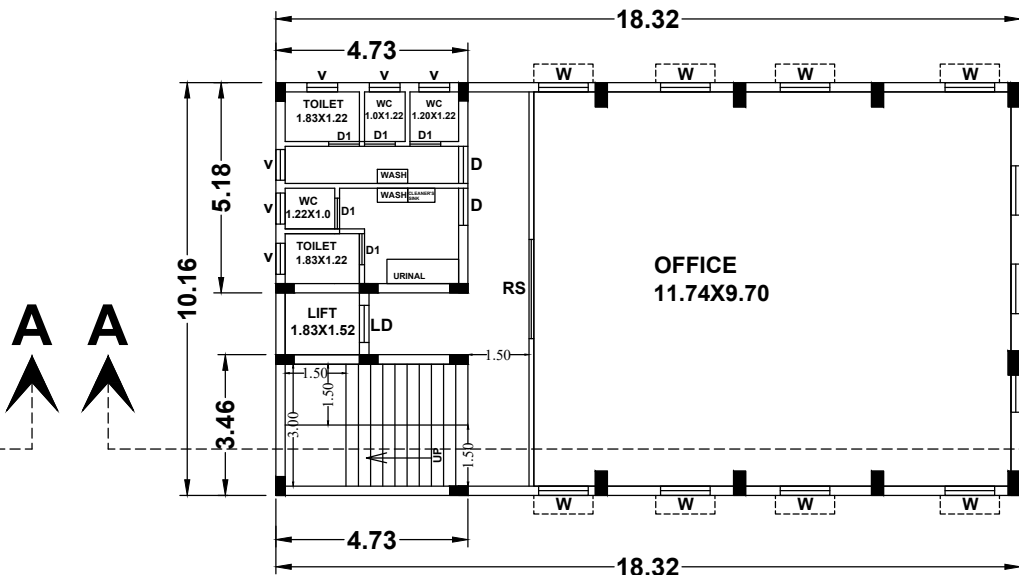

SECOND FLOOR PLAN

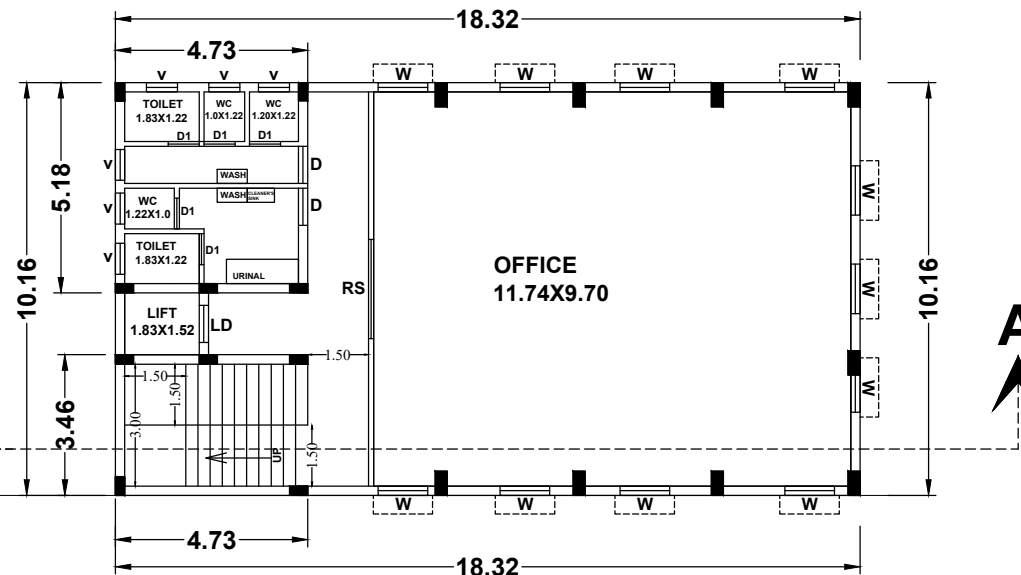


THIRD FLOOR PLAN

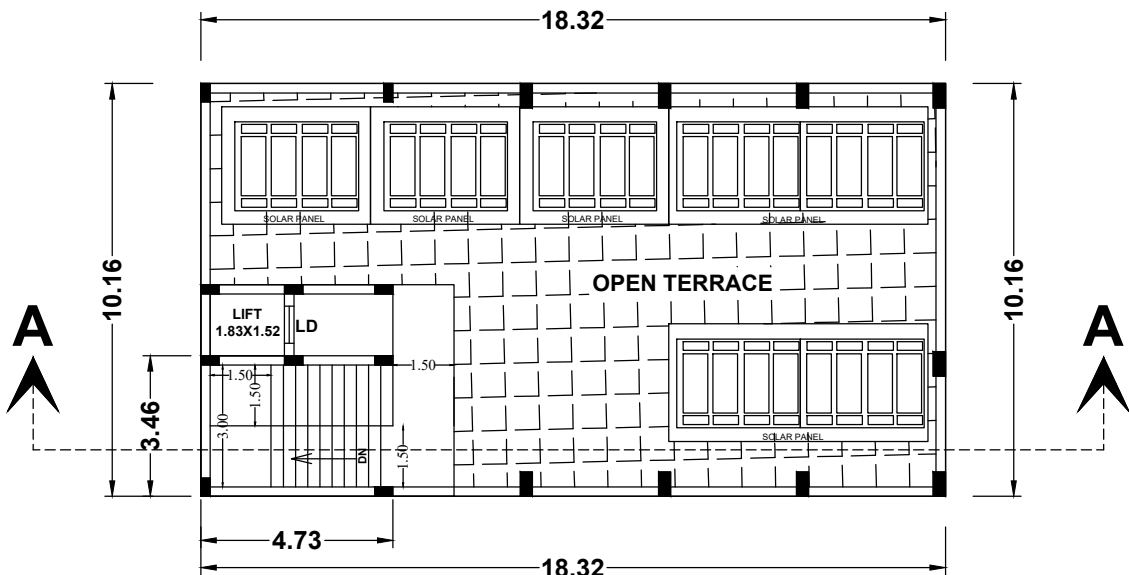

TERRACE FLOOR PLAN




APPLICANT

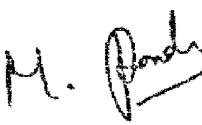
M. Pandi

GEO-TECH ENGINEER


PLAN SHOWING THE REVISED COMMERCIAL BUILDING - PROFESSIONAL CONSULTING
OFFICE AT OLD RS.NO:20/16, T.S.NO:262, WARD-24, BLOCK-16, ARAPALAYAM VILLAGE,
MADURAI CORPORATION, MADURAI WEST TALUK, MADURAI DISTRICT.

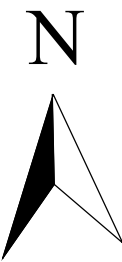


(ALL DIMENSIONS ARE IN METRE SCALE - 1:100) SHEET 2/2

EXISTING APPROVED DETAILS

கோப்பு எண்:921/18 மதி2
ம.வ/ம.உ.தி.கு எண்:31/2018
திட்ட அனுமதி எண்:36A/2018

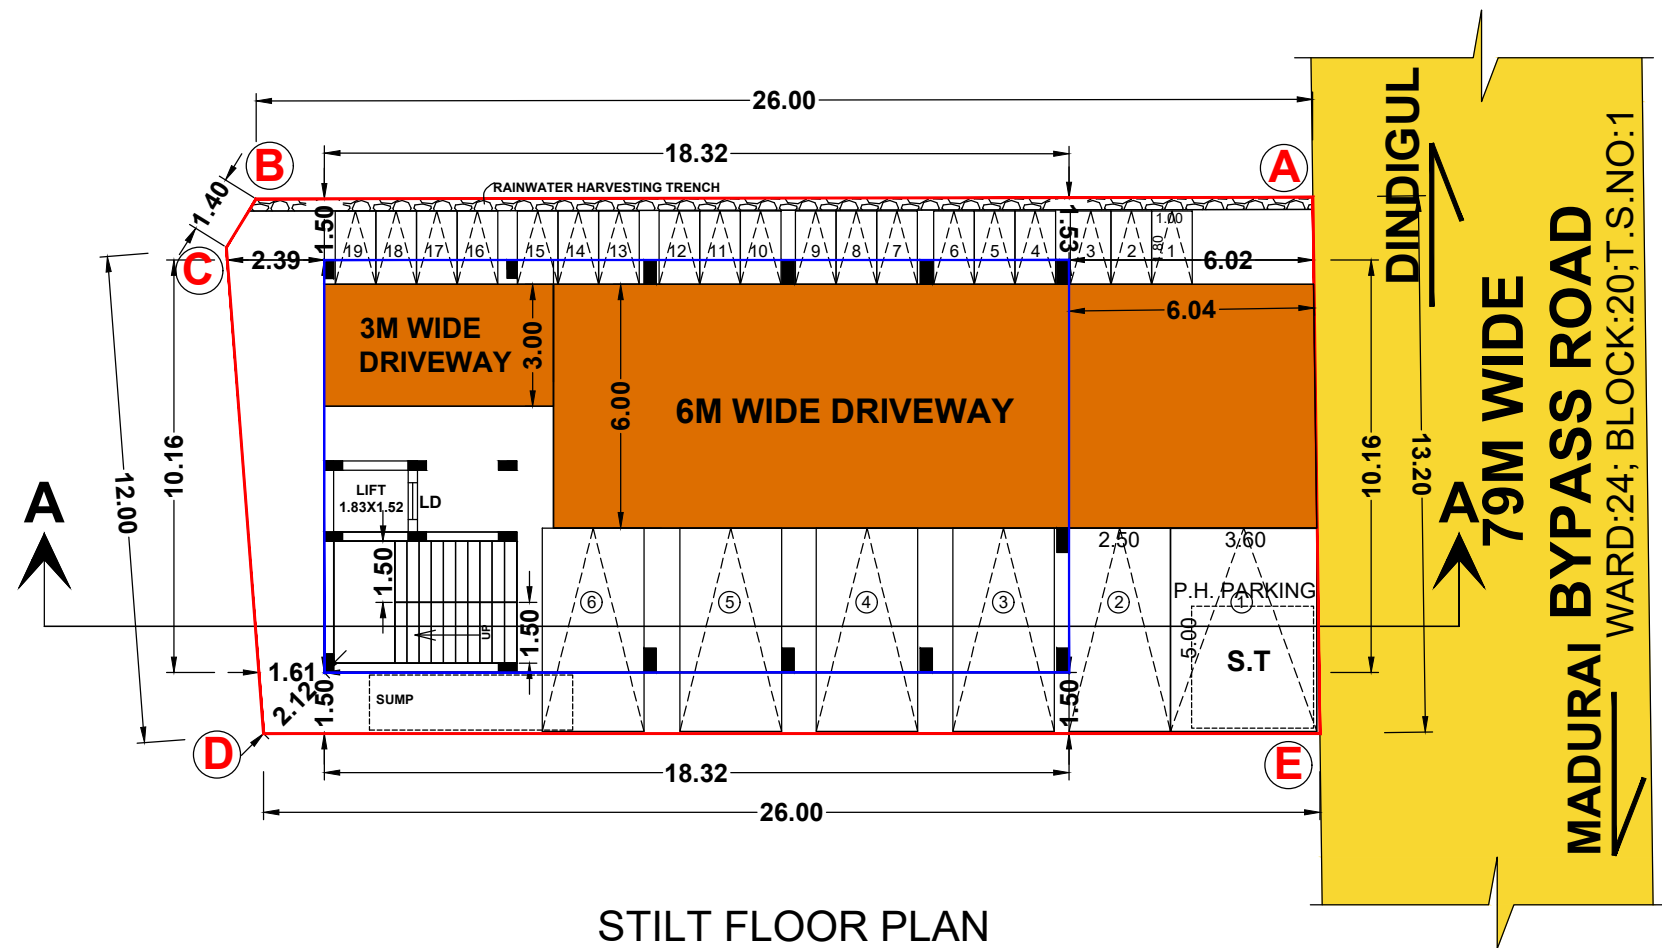

STILT FLOOR PLAN

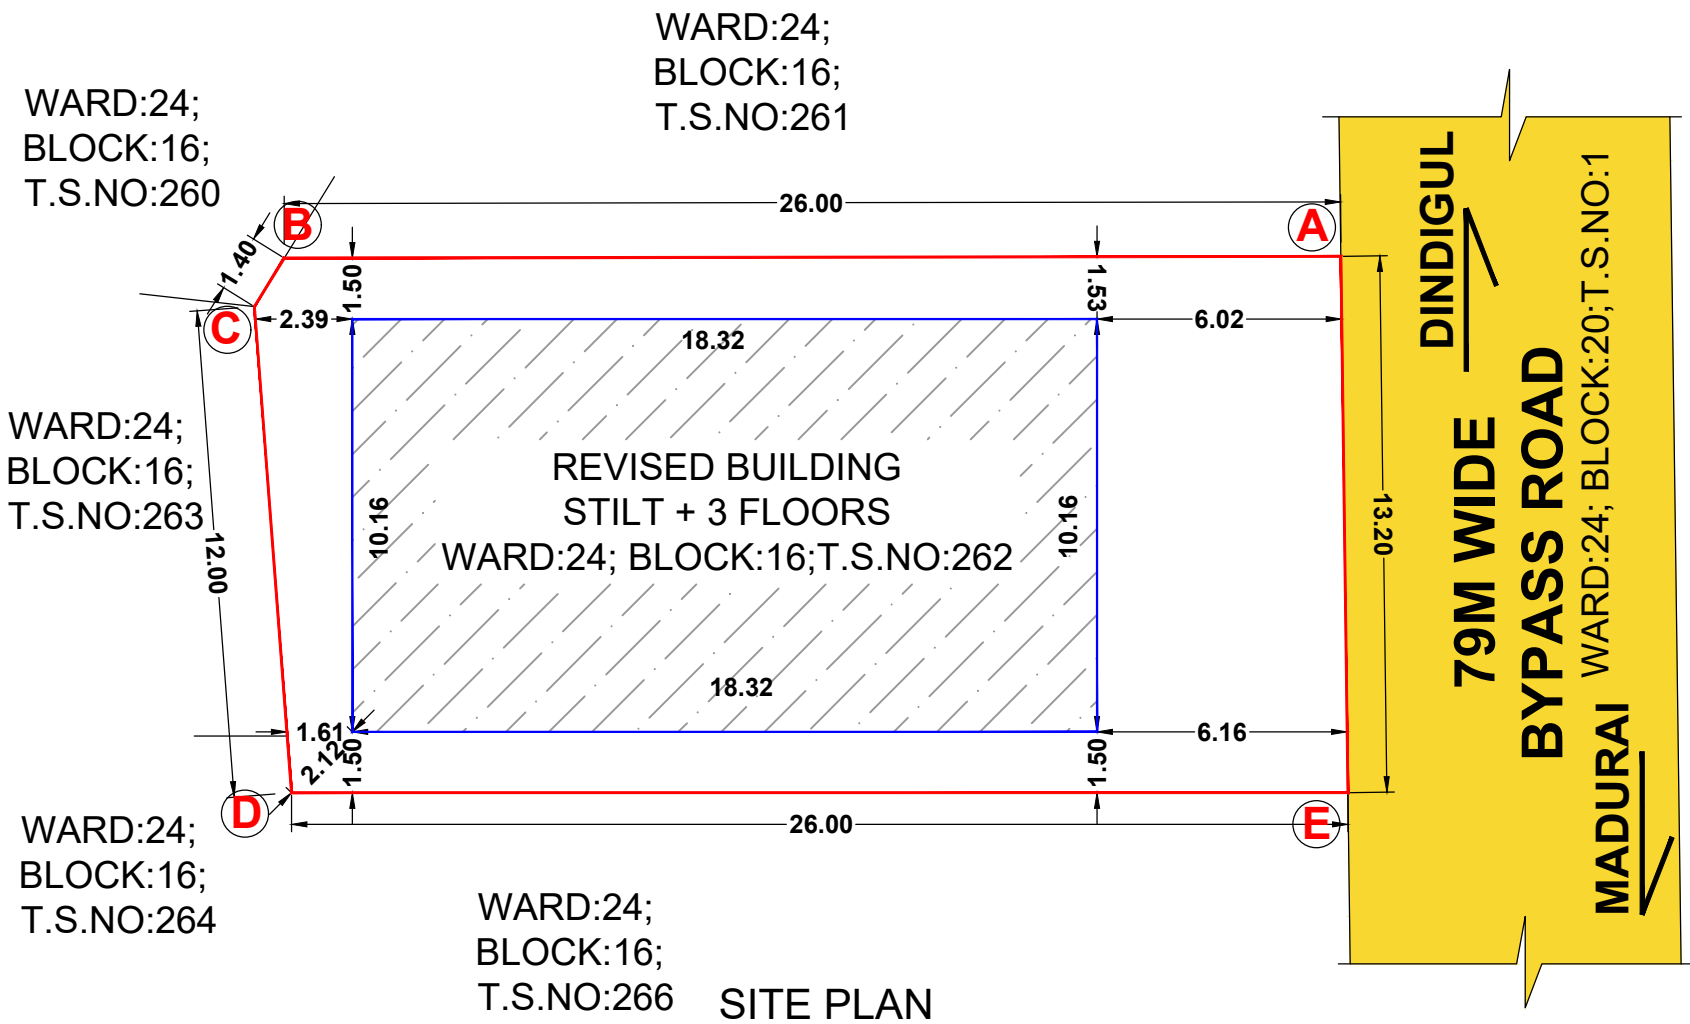

SITE PLAN

LEGEND

SITE BOUNDARY	
PROPOSED BUILDING	
EXISTING ROAD	
DRIVEWAY	

திருத்திய திட்ட அனுமதி

மதுரை ஒப்புதல் மற்றும் திட்ட அனுமதி
மதுரை உள்ளூர் திட்ட குழுவும்,
மதுரை - 625017.

ந.க.எண்.SWP/BPA/0393805/2024 உத்தரவில்
கண்டுள்ளவாறு நிபந்தனைகளுக்குட்பட்டு ஏற்கனவே
'A' முதல் 'E' வரை எல்லையிடப்பட்டு
ம.வ./ம.உ.தி.கு. எண்: 31/2018 என எண்ணிட்டு
ஒப்புதல் அளிக்கப்பட்ட மனையிடத்தில் அமையும்
கட்டிடத்திற்கு திருத்திய திட்ட அனுமதி
அளிக்கப்படுகிறது.

திருத்திய அனுமதி எண்: 29B/2025

EXISTING BUILDING AREA DETAILS

AREA DETAILS	FSI AREA IN SQM	NON FSI AREA IN SQM	TOTAL AREA IN SQM
STILT FLOOR AREA	-	83.23	83.23
FIRST FLOOR AREA	83.23	-	83.23
SECOND FLOOR AREA	83.23	-	83.23
THIRD FLOOR AREA	83.23	-	83.23
HEAD ROOM AREA	-	24.29	24.29
TOTAL	107.52	249.69	357.21

SITE AREA

AS PER DOCUMENT = 323.76 SQ.M / 3485.00SQ.FT
AS PER PATTAS = 356.50 SQ.M / 3837.37SQ.FT
SUPER IMPOSED PLOT AREA = 347.57 SQ.M / 3741.24SQ.FT

REVISED BUILDING AREA DETAILS

AREA DETAILS	FSI AREA IN SQM	NON FSI AREA IN SQM	TOTAL AREA IN SQM
STILT FLOOR AREA	-	186.11	186.11
FIRST FLOOR AREA	186.11	-	186.11
SECOND FLOOR AREA	186.11	-	186.11
THIRD FLOOR AREA	186.11	-	186.11
HEAD ROOM AREA	-	32.46	32.46
TOTAL	558.33	218.57	776.90

FSI ACHIEVED = 1.72
PLOT COVERAGE = 57.48%

TOTAL BUILTUP AREA AS PER FSI RULES = $\frac{558.33}{323.76} = 1.72 < 2.0$

SITE AREA

% OF PLOT COVERAGE AREA = $\frac{186.11}{323.76} \times 100 = 57.48\%$

PARKING DETAILS

NO.OF CAR PARKING REQUIRED - 06 NOS.
NO.OF CAR PARKING PROVIDED - 05 NOS+1 P.H PARKING.

NO.OF TWO WHEELER PARKING REQUIRED - 19NOS.
NO.OF TWO WHEELER PARKING PROVIDED - 19 NOS.

REGISTER ENGINEER


Er.C.SUNDARAPANDI, B.E., PGDCE.,
Consulting Engineer & Registered Engineer
MDTCP Registration No. RE.10/2021
Shop No-1, Kallalagar Complex, Tallakulam,
Madurai - 2. Cell: 9655307709

STRUCTURAL ENGINEER

Er.A.G.JAGADEESH, B.Tech.,
Structural Engineers (MDTCP)
Reg. No - SE-06/2021 (Gr-II)
16/16, Indira Gandhi Street,
Villapuram, Madurai - 625012.
7779

GEO-TECH ENGINEER

Er.A.Victor Samson Raj, M.E(Soil)
Regd. Geo Tech Engineer
Reg. No: GTE 001/2021
Cell: 9500271927

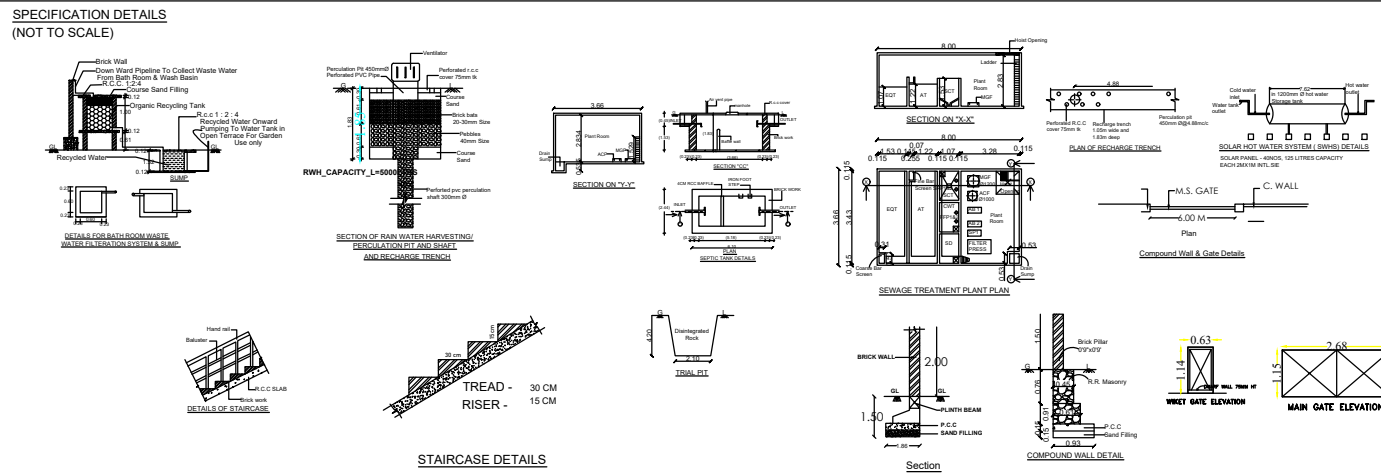

- NOTES:-
- FIRE EXTINGUISHER WILL BE PROVIDED
 - EMERGENCY ALARM WILL BE PROVIDED.
 - LIGHTNING CONDUCTOR WILL BE PROVIDED.
 - SOLAR SYSTEM WILL BE PROVIDED.
 - WASTE WATER RECYCLED & USED FOR GARDEN PURPOSED.
 - RAIN WATER HARVESTING SYSTEM WILL BE PROVIDED
 - FIRST AID BOX AND EXHAUSTED FAN WILL BE PROVIDED.
 - ALL DOORS AND WINDOWS ARE OPEN OUT WARDS.
 - ALL ROOMS ARE CENTRALIZED AC PROVIDED

SPECIFICATION :

SUPER STRUCTURE : R.C.C FRAMED STRUCTURE &
FOUNDATION : R.C.C. COLUMN FOUNDATION
SLAB : R.C.C. 1:2:4 4 1/2" TK

BEAM LINTEL SUNSHADE: R.C.C. 1:2:4
WEATHERING COURSE WITH PRESSED TILES.
ELECTRIFICATION WORK CONCEALED WIRING.
FE - FIRE EXTINGUISHER
EA - EMERGENCY ALARM
SB - SAND BUCKET

JOINERY DETAILS

D	DOOR - D	3.05 m x 2.13 m
W	WINDOW - W	1.22 m x 1.36 m
LD	LIFT DOOR - LD	0.91m x 2.13 m
V	VENTILATOR - V	0.91m x 0.91 m

Eight ways to know a piece of land before you pay for it.

This report covers one part of the picture. These cover the rest, drawn from the same government records, for any property in Tamil Nadu.

LandLens One

Ask anything about a property and get an answer grounded in live government records, with the sources shown.

[/landlens/one](#)



Verify My Land

Every record check run on one property and returned as a single report.

[/landlens/verify-my-land](#)



Legal Opinion

An advocate's written opinion on the title, built on the records we pull for it.

[/landlens](#)



One Map

Every layer on one map: the parcel, its boundary, zoning, water bodies and what sits around it.

[/landlens/one/map](#)



PriceMap

What land actually changed hands for around this plot, taken from the registered deeds.

[/landlens/pricemap](#)



Build Scope

What you are allowed to build here: floor space, height, coverage and setbacks.

[/landlens/build-scope](#)



Property Tracker

Watch a property and hear about it when something new is registered against it.

[/landlens/property-tracker](#)



Deal Room

Run the transaction in one place: documents, stamping, signatures and the parties.

[/landlens/deal-room](#)



Twenty-four checks you can run yourself, at no cost.

Records and verification

The registers themselves, read for you.

Encumbrance Certificate

Patta and Chitta

Field Measurement Sketch

EC Analyzer

Bank charge check

Court case search

Seller background check

Approval check by survey

Zoning and land use

What the plan says can happen on this land.

Land use zone finder

CMDA land use check

Coastal regulation zone

Master plan check

Water bodies finder

Airport height clearance

Value and duty

What it is worth and what it costs to register.

Guideline value by street

Guideline value by survey

Stamp duty and registration fees

Capital gains

Floor space index

Area unit converter

Registers and directories

Who holds it, and which office keeps the record.

Find your registering office

Temple property check

Waqf property check

RERA register



Every free tool
/tools



Services we run
for you
/services



The LandLens
suite
/landlens/one



Every claim in this document traces back to a government record.

Legal opinions, due diligence and title verification

Building plan, layout and sub-division approvals

Completion and occupancy certificates, regularisation

Escrow, negotiation and NRI property management

Land survey, soil testing, architecture and construction

Verified RealEstate
3/350/2 Mettukuppam,
OMR Thoraipakkam,
Chennai 600 097, India
hello@verified.realestate
+91 9996 12 9996

Prepared from the registers named on the page each finding sits on. Where a register could not be read, this document says so in its place rather than leaving the gap to be read as a clean result.

